AGENDA
HISTORIC DISTRICT COUNCIL
REGULAR MEETING
JULY 16, 2026
5:00 PM
CITY HALL COMMISSION CHAMBERS
204 ASH STREET
FERNANDINA BEACH, FL 32034

1. CALL TO ORDER / ROLL CALL / DETERMINATION OF QUORUM

2. PLEDGE OF ALLEGIANCE

3. APPROVAL OF MEETING MINUTES

3.1 Approval of Minutes from the Regular Meeting of June 18, 2026.

4. OLD BUSINESS

5. NEW BUSINESS

5.1 **HDC 2026-0022 - JAMES POZZETTA, ARCHITECT, AGENT FOR CHERYL HALL, 212 ESTRADA STREET**
CONCEPTUAL Certificate of Approval (COA) for the re-installation of a historic balcony at the second floor of the front elevation. *(Quasi-Judicial)*

5.2 **HDC 2026-0023 - CITY OF FERNANDINA BEACH, 115 S. 2ND STREET**
FINAL Certificate of Approval (COA) for the demolition of a non-contributing structure. *(Quasi-Judicial)*

5.3 **HDC 2026-0024 - J'S CONSTRUCTION LLC, AGENT FOR JEAN GOULDEN, 315 S 7TH STREET**
CONCEPTUAL Certificate of Approval (COA) to remove existing wood siding and trim from original section of structure, install new fiber cement lap siding and trim to match existing, and repaint to match. *(Quasi-Judicial)*

5.4 **HDC 2026-0025 - CARLOS ABACA, AGENT 408 BEECH STREET, LLC, 408 BEECH STREET**
FINAL Certificate of Approval (COA) to demolish the enclosure on the front porch. Remove and reset the front, side, and rear decks. *(Quasi-Judicial)*

6. BOARD BUSINESS

6.1 Consideration of a special meeting date

7. STAFF REPORT

7.1 Staff Certificates of Approval - June 2026

8. PUBLIC COMMENT

9. ADJOURNMENT

NEXT HDC REGULAR MEETING IS SCHEDULED FOR AUGUST 20, 2026.

All members of the public are invited to be present and be heard. Persons with disabilities requiring accommodations in order to participate in this program or activity should contact the City Clerk at (904) 310-3115 or TTY/TDD 711 (for the hearing or speech impaired). All interested parties may appear at said meeting and be heard as to the advisability of any action, which may be considered with respect to such matter. For information regarding this matter, please contact the Planning Department (904) 310-3135.

DRAFT

MINUTES
HISTORIC DISTRICT COUNCIL
REGULAR MEETING
JUNE 18, 2026
5:00 PM
CITY HALL COMMISSION CHAMBERS
204 ASH STREET
FERNANDINA BEACH, FL 32034

1. CALL TO ORDER 5:00 PM

ROLL CALL / DETERMINATION OF QUORUM

MEMBERS PRESENT

James Pozzetta (Vice-Chair)	Robert Sala
Dylan Psulkowski	Veronica Byrnes
Tammi Kosack	Heather Sherstad-Schaller

MEMBERS ABSENT:
None

OTHERS PRESENT:

Mia Sadler, Planner II	Glenn Akramoff, Deputy City Manager
Margaret Pearson, Planning Manager	Teresa Prince, City Attorney
Sylvie McCann, Recording Secretary	

2. PLEDGE OF ALLEGIANCE

Vice-Chair Pozzetta asked Members to disclose ex-parte communications. Members Psulkowski and Sherstad-Schaller had none. Member Kosack disclosed speaking with Staff about all cases and also spoke with the applicant about case HDC 2026-0016. Member Byrnes disclosed speaking to Jose Miranda about cases HDC 2026-0016 and 2026-17. Member Sala disclosed conversations with the residents of Old Town regarding the Guidelines, and Vice Chair Pozzetta disclosed conversations with Staff about all cases.

Teresa Prince, City Attorney, explained the quasi-judicial procedures and appeal process.

Ms. McCann administered the oath to all parties that wished to provide testimony.

3. APPROVAL OF MEETING MINUTES

3.1 Approval of Minutes from the Regular Meeting of May 21, 2026.

Member Kosack and Vice-Chair Pozzetta noted 2 minor changes.

ACTION TAKEN: A motion was made by Member Kosack, seconded by Member Byrnes, to approve the Minutes for the Regular Meeting of May 21, 2026, with the suggested amendments.

Vote upon passage of the motion was taken by ayes and nays, and being, all ayes, carried.

4. OLD BUSINESS

4.1 HDC2026-0013 - 3S DESIGN STUDIO, AGENT FOR STEVE & ANNE WALL, 306 S. 7TH STREET

FINAL Certificate of Approval (COA) to construct a detached one-car garage and workshop. *(Quasi-Judicial)*

Ms. Sadler presented the Staff Report Analysis, stating that she reviewed the revised site plan which includes the suggestions and conditions requested by the Board during the previous meeting's Conceptual review approval.

Member Kosack inquired about A.1 Plan Sheet showing the accessory structure at 647 square foot, and the missing material details for driveway. Ms. Sadler asked to defer to the applicant for clarification on those 2 items.

Dennis Greaves, 3S Design Studio, 3432 Ringtail Court, Green Cove Spring, FL, introduced the project and welcomed questions from the Board.

Vice-Chair Pozzetta addressed the façade and Hardie material finish which the applicant confirmed to be smooth, the shutters, the wall section details showing veneer, also confirmed by the applicant, the material for soffits, and suggested taking cues from the existing house.

Member Psulkowski, asked about the material of the driveway which the applicant confirmed to be Coquina shells. The applicant also confirmed a grey color for the roof shingles.

Public Hearing was opened and then closed with no parties wishing to give testimony.

Member Kosack brought up the square footage issues which would make it hard for the Board to give final approval. Mr. Greaves commented that he will move the back wall to eliminate the excess square footage. Vice-Chair Pozzetta asked if Staff could review for final approval. Ms. Sadler noted that she would feel comfortable reviewing the square footage correction but feels unsure about all the remaining comments regarding architectural design corrections.

ACTION TAKEN: A motion was made by Member Kosack, seconded by Member Psulkowski, to approve HDC case 2026-0013, with the following conditions: that the plans show that the accessory structure is compliant with a maximum of 625 sqft, that call out for texture of the Hardie be included, that the brick veneer wainscot extends on all 4 sides of the building, that the cornice trim and pork shop eaves are matched on the main building to the accessory structure, and that asphalt shingles be considered for the material of the garage roof; AND that the HDC make the following findings of fact and conclusions of law part of the record: that the HDC case 2026-0013, as presented, is substantially compliant with the Land Development Code, the Secretary of the Interior's Standards, and the Downtown Historic District Design Guidelines to warrant FINAL approval at this time.

Vote upon passage of the motion was taken by ayes and nays, being all ayes carried.

5. NEW BUSINESS

5.1 HDC 2026-0015 - STURGES & STURGES CONSTRUCTION INC., AGENT FOR JOHN STILLWELL 31 SOUTH 5TH STREET LLC, 31 S. 5TH STREET

FINAL Certificate of Approval (COA) to demolish 1st story porch and foundation. Install new porches and beams for new entrance and 2nd story deck. *(Quasi-Judicial)*

Ms. Sadler presented the Staff Report Analysis, explaining that this project originates from a code violation and

the Building Official considered this an unsafe structure, resulting in an emergency action of demolishing the bottom porch. She showed some updated site plan that differed slightly from the ones in the package. She clarified that the railings are 42" which was originally 36". She will ask for further info about the requirement for historic structure. She then recommended approval.

Member Byrnes inquired about the required height for commercial versus residential since this is a commercial structure, she feels it should be at 42".

David Sturges, Sturges & Sturges Construction Inc., agent for the owner, explained that they will rebuild the 2 decks, and explained that they will follow any recommendations from the Building Official. He also noted that upon exploration, they found that there is no beam at the top under roof and will have to have one installed. He explained that piers will be wrapped with the closest match to the original bricks. He summarized by stating that the color will remain as existing.

Member Kosack asked that the wrapping of the pier with brick be noted on the plans. She also noted that the elevation drawing do not show the wrapping of columns to hide the hardware. Mr. Sturges noted that it would be wrapped in wood. Member Kosack asked about the front gable having to be replaced in-kind and to make an effort to reshape it with its original feature.

Vice-Chair Pozzetta inquired about the steps being brick or concrete and asked the applicant to pay attention and try to use brick. Member Kosack asked about the railing next to the stairs.

Member Psulkowski inquired about the decking material and suggested tongue and groove, 6" x 6".

Public Hearing was opened and closed with no parties wishing to give testimony.

Member Byrnes recommended that if the railing had to be redone, it should be redone correctly with the correct spacing.

ACTION TAKEN: A motion was made by Member Byrnes, seconded by Member Kosack, to approve HDC case 2026-0015, with the following conditions: that plans reflect additional details to the wall section, that the front stairs are replaced with brick stairs, that concrete piers be wrapped with bricks, that existing stair handrail be salvaged and reinstalled, that the guardrail to the 2nd story be code compliant at 42" with correct spacing, that spandrel spacing for the top of the 1st and 2nd floor porches meets the width of the 2nd floor guardrail; AND that the HDC make the following findings of fact and conclusions of law part of the record: that the HDC case 2026-0015, as presented, is substantially compliant with the Land Development Code, the Secretary of the Interior's Standards, and the Downtown Historic District Design Guidelines to warrant FINAL approval at this time.

Vote upon passage of the motion was taken by ayes and nays, being all ayes carried.

5.2 HDC 2026-0016 - MIRANDA ARCHITECTS AGENT FOR 13 NORTH 3RD STREET LLC, 13 N. 3RD STREET

FINAL Certificate of Approval (COA) for the demolition of a one-story non-contributing commercial building. *(Quasi-Judicial)*

Ms. Sadler presented the Staff Report Analysis, she explained that although the structure is non-contributing, she wanted to bring up additional information regarding the definitions of Contributing versus Non-Contributing, and presenting the 4 criteria for demolition. Based on these comments, Staff recommended approval.

Vice-Chair Pozzetta noted the conciseness of the Staff Report.

Jose Miranda, Miranda Architects, 309 ½ Centre Street, agent for the owner, spoke of the lunettes which he stated are non-salvageable.

Member Kosack asked Mr. Miranda to speak about the condition of the building. Mr. Miranda noted this is a 60-year-old building and did not do much research since this is a non-contributing structure.

Member Psulkowski asked about the timeline between demolition and construction, which Mr. Miranda noted is hard to establish.

Public Hearing was opened and closed with no parties wishing to give testimony.

ACTION TAKEN: A motion was made by Member Kosack, seconded by Member Byrnes, to approve HDC case 2026-0016, without conditions; AND that the HDC make the following findings of fact and conclusions of law part of the record: that the HDC case 2026-0016, as presented, is substantially compliant with the Land Development Code, the Secretary of the Interior's Standards, and the Downtown Historic District Design Guidelines to warrant FINAL approval at this time.

Vote upon passage of the motion was taken by ayes and nays, being all ayes carried.

5.3 HDC 2026-0017 - MIRANDA ARCHITECTS, AGENT FOR 13 NORTH 3RD STREET LLC, 13 N. 3RD STREET
CONCEPTUAL Certificate of Approval (COA) for the construction of new commercial retail building and up to nine (9) new shop buildings surrounding a rear courtyard. *(Quasi-Judicial)*

Ms. Sadler presented the Staff Report Analysis, noting that the applicant has attended a TRC First Step Site Review and she presented the proposed plans. She recommended approval.

Jose Miranda, Miranda Architects, 309 ½ Centre Street, agent for the owner, explained that this concept is one of a permanent Farmers Market. He also explained the site design covering, mechanical placement, landscaping, and stormwater details.

Vice-Chair Pozzetta spoke of his appreciation of bringing back the low walls facing the street along with canopies.

Member Sala asked about the size of each building and if this could be considered accessory structures. Mr. Miranda noted that commercial building have no requirements for smaller sizes.

Member Kosack asked about increasing the tabby feel to stay away from the Key West feel. Mr. Miranda explained the concept a bit further.

Member Byrnes applauded the concept and also questioned the colors. She also asked if the neighboring structure is also non-contributing.

Member Psulkowski concurred about the choice of colors but also applauded the concept.

Public Hearing was opened and closed with no parties wishing to give testimony.

ACTION TAKEN: A motion was made by Member Byrnes, seconded by Member Kosack, to Conceptual approval of HDC case 2026-0017, without conditions; AND that the HDC make the following findings of fact and conclusions of law part of the record: that the HDC case 2026-0017, as presented, is substantially compliant with the Land Development Code, the Secretary of the Interior's Standards, and the Downtown Historic District Design Guidelines to warrant Conceptual approval at this time.

Vote upon passage of the motion was taken by ayes and nays, being all ayes carried.

5.4 HDC 2026-0018 - MIGUEL & ALYSON AMEIGEIRAS, 404 BROOME STREET
AFTER THE FACT Certificate of Approval (COA) to replace posts for front and back porches. *(Quasi-Judicial)*

Ms. Sadler presented the Staff Report Analysis, she explained how this project came to be performed without a COA and without a permit since replacement of posts was not on the COA Matrix. She also explained that a meeting was set up with the owners to proceed with an After-the-Fact COA and General Building permit. She then recommended approval.

Miguel Ameigeiras, 404 Broome Street, owner, explained their intention in replacing posts in kind on their non-contributing structure home. He also noted that the current colors would remain and that the decking may be painted grey. Alyson Ameigeiras explained that they researched the history of the house and did not find any significant information before they proceeded with their project.

Vice-Chair commented on the "in-kind" significance which is not always applicable to front and rear improvements.

Member Sala commented on the wider opening to the entry posts.

Public Hearing was opened and closed with no parties wishing to give testimony.

Member Byrnes commented on the simplified design and the missing chamfered corner.

Board Members discussed the fact that this project is completed and emphasized that removed details, even to non-contributing structure, are unfortunate and that "in-kind" definition should be added to the Matrix. It was also reiterated that although some designs to the rear of structure are compliant, they may not be considered for street front design.

ACTION TAKEN: A motion was made by Member Sala, seconded by Member Byrnes, to approve HDC case 2026-0018, without conditions; AND that the HDC make the following findings of fact and conclusions of law part of the record: that the HDC case 2026-0018, as presented, is substantially compliant with the Land Development Code, the Secretary of the Interior's Standards, and the Downtown Historic District Design Guidelines to warrant AFTER THE FACT FINAL approval at this time.

Vote upon passage of the motion was taken by ayes and nays, being all ayes carried.

5.5 HDC2026-0019 - COTNER ARCHITECTS LLC, AGENT FOR 1303 SR 200 LLC, 318 CENTRE STREET
FINAL Certificate of Approval (COA) to replace existing garage doors with a recessed glass store front and brick knee wall. *(Quasi-Judicial)*

Ms. Sadler presented the Staff Report Analysis, explained that any changes to the opening of any façade has to be presented for HDC Board Review. Staff recommended approval.

Ann Pittman, Cotner Architect, explained that this change is to allow more interior seating. She welcomed questions from Board Members.

Public Hearing was opened and closed with no parties wishing to give testimony.

There were no Board discussion.

ACTION TAKEN: A motion was made by Member Psulkowski, seconded by Member Byrnes, to approve HDC case 2026-0019, without conditions; AND that the HDC make the following findings of fact and conclusions of

law part of the record: that the HDC case 2026-0019, as presented, is substantially compliant with the Land Development Code, the Secretary of the Interior's Standards, and the Downtown Historic District Design Guidelines to warrant FINAL approval at this time.

Vote upon passage of the motion was taken by ayes and nays, being all ayes carried.

5.6 HDC 2026-0021 - COMPASS GROUP DEVELOPMENT, AGENT FOR OSTEEN COMPANY LLP, 0 N FRONT STREET, PT LOT 1 & 2
CONCEPTUAL Certificate of Approval (COA) for construction of a commercial, large-scale development including retail, restaurant and marina on the waterfront. *(Quasi-Judicial)*

Ms. Sadler presented the Staff Report Analysis, explaining that the parcel is currently vacant. She spoke of requirements for view corridor within the CRA Guidelines. She noted that TRC review is concurrent which will be responsible for a lot of the requirements for stormwater, landscaping, etc. She presented the elevations and noticed that the east elevations look more opened. She listed the confirmed compliance and explained what the TRC will consider during their review. She also noted and listed the elements that the Final HDC approval will consider. She recommended Conceptual approval at this time.

Ms. Sadler noted that the applicant will be contributing to the installation/extension of that section of the seawall.

Ron Flick, agent for Osteen Company LLP, presented the project and explained that many discussions were had with the City to make sure that compliance for setbacks were confirmed. He noted that this is located in a VE zone, and that a lot of the final design would have to be approved through the TRC which is being presented for review concurrently. He presented the site plan and covered many areas where a 1st floor and 2nd floor restaurants would be located along with a marine related areas for viewing of artifacts. He elaborated on the larger first floor restaurant, the neighboring shops, and public bathrooms. He spoke of regular and ADA parking along with drop off areas. He specified that TRC would establish the final free-board height. He spoke of the different elevations and placement of any mechanical equipment. He also covered where roll out dumpster would be located.

He then expanded on the resiliency wall to the north and some proposal discussed with Kinley Horne and the City, and the fact that this project development will continue the seawall where Kinley Horne's responsibility ends, and that the developer will be financially responsible for that extension of the resiliency wall. He then welcomed questions from the Board.

Member Kosack questioned the change from the Butler line. Mr. Flick noted that this change helps for timeliness, efficiency, and cost. She spoke of the size of the Welcome Center floor area. She stated that any monument signage would require approval by the HDC. She also spoke of lighting and asked if a traffic study would be needed. Mr. Flick answered that if the City dictates it, they will provide it.

Vice-Chair Pozzetta spoke of the importance of a cupola, but also noted that the LDC states that a roof top ornament should be unhabitable and non-conditioned. He questioned all of the gables and mechanical screenings area within the 6ft additional height.

Member Byrnes commented that this building will define what other buildings will be built. She noted that this building is massive and possibly too big for the waterfront area and opined that it has to come down in scale.

Vice-Chair Pozzetta addressed the view corridor at the gang ways. He opined that reduction of the size could accommodate the view corridor on the north.

Member Kosack agreed with Member Byrnes about the massive scale of the structure.

Member Sherstad-Schaller asked about an archeological survey.

Teresa Prince, City Attorney, confirmed the Agent's company name being Compass Group Dev.

Public Hearing was opened and closed with no parties wishing to give testimony.

Board discussion was opened.

Vice-Chair Pozzetta commented that although he liked the design and the cupola, he voiced concern about the size and height, and view corridor.

Member Sala commented that this is such a big project that he feels this may require a workshop to address all the concerns and questions.

Member Byrnes voiced concerns about the size of the structure and noted that she approves of the cupola only if the massing is reduced.

ACTION TAKEN: A motion was made by Member Sala, seconded by Member Byrnes, to continue HDC case 2026-0021, to a date certain of August 20th, 2026, addressing height restriction, requirement of covering the mechanical equipment and visibility corridor.

Vote upon passage of the motion was taken by ayes and nays, being all ayes carried.

6. BOARD BUSINESS

6.1 DRAFT Old Town Preservation and Development Guidelines [2026 UPDATE]

It was the consensus of the Board to continue this item to the July 2026 meeting.

ACTION TAKEN: A motion was made by Member Kosack, seconded by Member Byrnes, to elect James Pozzetta as Chair.

Vote upon passage of the motion was taken by ayes and nays, being all ayes carried.

ACTION TAKEN: A motion was made by Member Kosack, seconded by Chair Pozzetta, to elect Dylan Psulkowski as Vice-Chair.

Vote upon passage of the motion was taken by ayes and nays, being all ayes carried.

7. STAFF REPORT

7.1 Approved Staff Certificates of Approval (COA) - May 2026

8. PUBLIC COMMENT

9. ADJOURNMENT 9:03 PM

_____ _____

Sylvie McCann, Recording Secretary James Pozzetta, Vice-Chair

HISTORIC DISTRICT COUNCIL STAFF REPORT
HDC 2026-0022
JULY 16, 2026

Owner/Applicant:	James Pozzetta, Architect, agent for Cheryl & William Hall
Property Address:	212 Estrada Street
Parcel ID #:	00-00-31-1580-0004-0090
Current zoning:	OT-1
FLUM land use category:	High Density Residential
Existing uses on the site:	Single Family Home
FL Master Site File #	NA00688
Year Built:	1888
Contributing Status:	Contributing
Requested action:	CONCEPTUAL Approval for the reinstallation of a historic balcony at the second floor of the front elevation. *(Quasi-judicial)*

All required application materials have been received. All fees have been paid. All required notices have been made.

212 Estrada Street

SUMMARY OF REQUEST AND BACKGROUND INFORMATION:

The applicant is seeking CONCEPTUAL approval to rebuild a porch onto the front facing façade on the second story of a contributing structure in Old Town. Situated along the Plaza, this house is listed in the Florida Master Site File as the Downes House and the Captains House. To locals, it is often referred to as the "Pippi House" as parts of the 1988 movie *The New Adventures of Pippi Longstocking*, filmed at this property. The style listed on the City's current survey of resources is mixed; however, the structure exhibits Victorian and Italianate styles with distinct details as seen on the gables and the porches. The applicant provided historic photos as evidence that the balcony once existed on the west façade.

Project description from application:
Re-installation of a historic balcony at the second floor of the front elevation. Our research indicates that the balcony was removed for the filming of the movie 'Pipi Longstockings' (1969) and was not reinstalled afterwards.

Design Visions Statement:
The project is envisioned to bring the house back to its historic form with a new balcony detailed from old photos, while also including sufficient subtle modern interpretations in order to distinguish it from the original.

Existing Elevation:

Proposed Elevation:

Balconette Detail:

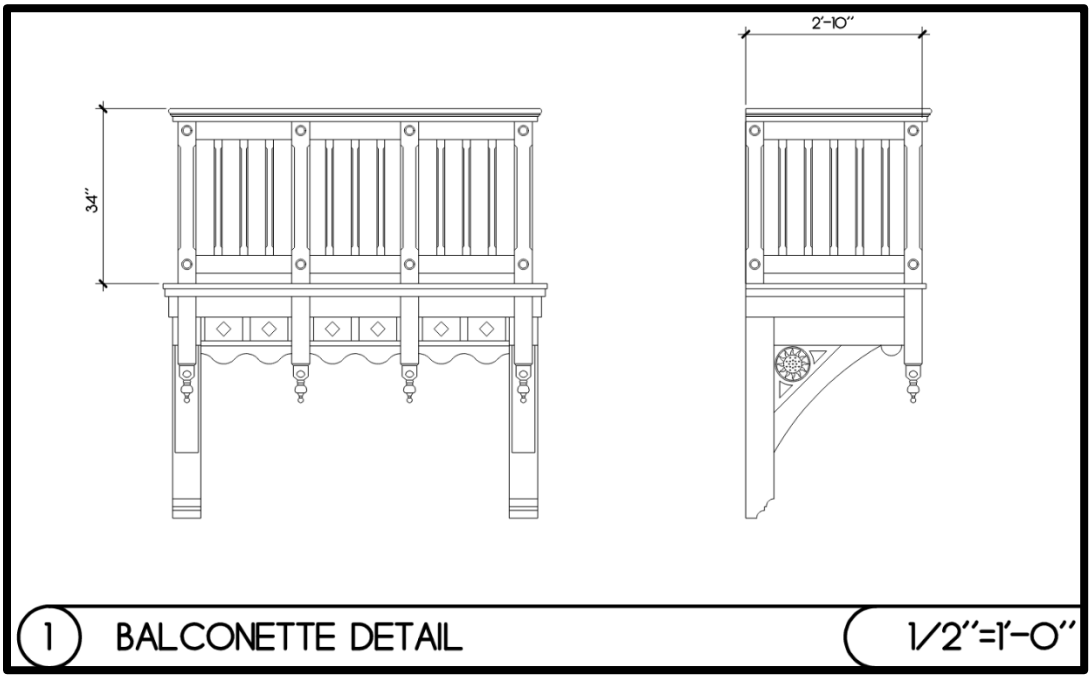

Site Plan:

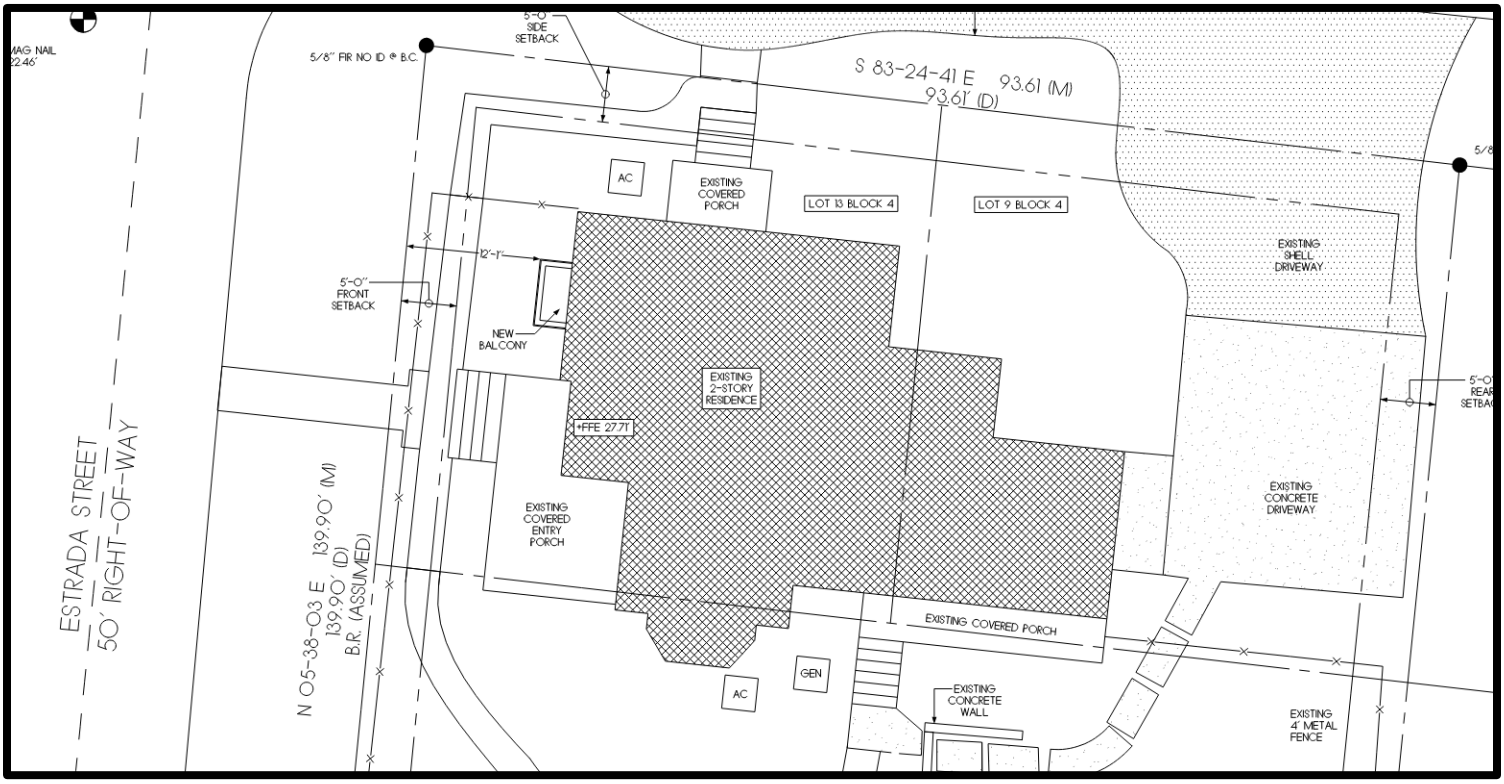

APPLICABLE GUIDELINES:

CITY OF FERNANDINA BEACH COMPREHENSIVE PLAN AND LAND DEVELOPMENT CODEOLD TOWN

FERNANDINA PRESERVATION AND DEVELOPMENT GUIDELINES

SECRETARY OF THE INTERIOR'S STANDARDS FOR REHABILITATION

1. **A property shall be used for its historic purpose or be placed in a new use that requires minimal change to the defining characteristics of the building and its site and environment.**
   Findings: *Complies* ☒ *Does not Comply* ☐ *N/A* ☐
2. **The historic character of a property shall be retained and preserved. The removal of historic materials or alteration of features and spaces that characterize a property shall be avoided.**
   Findings: *Complies* ☒ *Does not Comply* ☐ *N/A* ☐
3. **Each property shall be recognized as a physical record of its time, place, and use. Changes that create a false sense of historical development, such as adding conjectural features or architectural elements from other buildings, shall not be undertaken.**
   Findings: *Complies* ☒ *Does not Comply* ☐ *N/A* ☐
4. **Most properties change over time; those changes that have acquired historic significance in their own right shall be retained and preserved.**
   Findings: *Complies* ☒ *Does not Comply* ☐ *N/A* ☐
5. **Distinctive features, finishes, and construction techniques or examples of craftsmanship that characterize a property shall be preserved.**
   Findings: *Complies* ☒ *Does not Comply* ☐ *N/A* ☐
6. **Deteriorated historic features shall be repaired rather than replaced. Where the severity of deterioration requires replacement of a distinctive feature, the new feature shall match the old in design, color, texture, and other visual qualities and, where possible, materials. Replacement of missing features shall be substantiated by documentary, physical, or pictorial evidence.**
   Findings: Complies ☒ Does not Comply ☐ N/A ☐
7. **Chemical or physical treatments, such as sandblasting, that cause damage to historic materials shall**

not be used. The surface cleaning of structures, if appropriate, shall be undertaken using the gentlest means possible.

Findings: Complies ☒ Does not Comply ☐ N/A ☐

8. **Significant archeological resources affected by a project shall be protected and preserved. If such resources must be disturbed, mitigation measures shall be undertaken.**

Findings: Complies ☒ Does not Comply ☐ N/A ☐

9. **New additions, exterior alterations, or related new construction shall not destroy historic materials that characterize the property. The new work shall be differentiated from the old and shall be compatible with the massing, size, scale, and architectural features to protect the historic integrity of the property and its environment.**

Findings: Complies ☒ Does not Comply ☐ N/A ☐

10. **New additions and adjacent or related new construction shall be undertaken in such a manner that if removed in the future, the essential form and integrity of the historic property and its environment would be unimpaired.**

Findings: Complies ☒ Does not Comply ☐ N/A ☐

ANALYSIS:

PROPOSED MATERIALS		
	Type/Material/Brand	**Color**
Exterior Fabric	Wood siding to match existing	Match existing siding color
Porch/Deck	Wood lumber	Match existing trim color
Brackets	Field built wood brackets	Not specified

Site Plan –

- **Housing Type** – Single-family detached homes are a permissible housing type in OT-1 Zoning District. This is not proposed to change.
- **Visibility Triangle** – All proposed construction occurs beyond the required visibility triangle. This is not proposed to change.
- **Lot Density** – Meets the requirement to remain under the 45% lot coverage maximum. This is not proposed to change.
- **Mechanical** – Mechanical equipment is not included in the scope of this project.
- **Visibility Corridors** – There is no encroachment into the required visibility corridors.
- **Encroachments** – No encroachments are proposed as part of this application.
- **Parking –** The driveway is not affected by this project.
- **Orientation** – The orientation of the structure is not proposed to be changed.

Elevations –

- **Scale** – The balcony's scale is appropriate for the structure.

- **Height** – The height of the structure will be unchanged by this project.
- **Materials** – The project features historic materials that are approved for existing structures in Old Town.
- **Foundation** – The project will not alter the foundation.
- **Windows** – There are no new proposed windows in relation to this project.
- **Doors** – There are no new doors to be installed.
- **Accessory structure** – This proposal does not concern accessory structures.

STAFF RECOMMENDATION:

Staff finds that the requested action is substantially consistent with the Land Development Code, the Secretary of the Interior's Standards, and the Old Town Preservation and Development Guidelines to warrant **CONCEPTUAL** Approval.

Staff recommendation:
CONCEPTUAL APPROVAL of HDC 2026-0022

MOTION TO CONSIDER:

I move to **approve or deny** HDC case number 2026-0022 **with or without** conditions;

AND I move that the HDC make the following findings of fact and conclusions of law part of the record:

That HDC case 2026-0022, as presented, **is or is not** substantially compliant with the Land Development Code, the Secretary of the Interior's Standards, and the Old Town Preservation and Development Guidelines to warrant approval at this time.

LIST OF EXHIBITS:

EXHIBIT 1 **HDC 2026-0022 Combined Application Materials**

EXHIBIT 2 **Florida Master Site File: NA00688**

Mackennah Tarmey

From: noreply@civicplus.com
Sent: Thursday, May 28, 2026 3:31 PM
To: Planning Info
Subject: Online Form Submittal: Historic District Council (HDC) Certificate of Approval (COA) Application

CAUTION: This email originated from outside the organization. Do not click links or open attachments unless you recognize the sender, were expecting this email, and know the content is safe.

Historic District Council (HDC) Certificate of Approval (COA) Application

HISTORIC DISTRICT COUNCIL (HDC): CERTIFICATE OF APPROVAL (COA) APPLICATION

USE THIS FORM TO Apply for BOARD approval for projects in the Downtown or Old Town Historic District or the Community Redevelopment Area (CRA) AND STAFF-LEVEL review for EXTERIOR PAINT and INSTLLATION OF PERVIOUS PAVERS projects ONLY.

NOTE: All other STAFF-LEVEL approvals (i.e, fence, right-of-way, roof) and smaller STAFF-LEVEL project reviews can be submitted with your building permit where reviews will be performed and cost will be assessed simultaneously.

Fees	Certificate of Approval (COA): Board Review - Residential Single Family) $250

Basis for Review
All applications, whether Staff or Board review, are reviewed for consistency with the City of Fernandina Beach Comprehensive Plan, Land Development Code, and applicable guidelines such as the Downtown Historic District Design Guidelines, Old Town Fernandina Preservation and Development Guidelines, and the Community Redevelopment Area (CRA) Design Guidelines. Guidelines for the Historic Districts are based on the U.S. Secretary of the Interior's Standards for Rehabilitation.

IMPORTANT NOTES

Conceptual Approvals
Conceptual approvals are provided by the HDC as a courtesy to the applicant in an effort to allow comment from the Historic District Council and citizens during the conceptual design process. The HDC will provide the applicant with feedback and

guidance relating to the proposal and take a vote to indicate whether the board feels the proposal is adequately appropriate to proceed. In all cases, the applicant must return to the HDC to seek final approval of their projects. There is no additional fee for this review above the Certificate of Approval fee.

Pre-Application Meeting

To guide you through the process and to ensure that your application is properly processed, you'll need to meet with the Preservation Planner prior to submitting your application. The application must be submitted at least 42 days before the scheduled meeting to allow time for review. Staff approval applications are accepted on a rolling basis and are generally completed in 3-5 days. Please note that projects can only begin after receiving a Certificate of Approval (COA) and a building, sign, right-of-way, or zoning permit (if required).

Application Requirements	*Field not completed.*
Please see the Land Development Code (LDC) for detailed information:	*Field not completed.*
The LDC is Available for Review at	www.fbfl.us/LDC

Appeals
An applicant may appeal the HDC's decision for variances to a court of record as outlined in LDC Section 10.02.04(D). The petition shall be presented to within thirty (30) days after the decision of the HDC; otherwise the decision of the HDC will be final.

PROJECT TYPE	Addition
APPROVAL TYPE	Board Approval: Conceptual
Have you met with a planner for a pre-application meeting?	Yes
What was the date of your pre-application meeting?	4/28/2026
PROPERTY INFORMATION	Property information can be found at the Nassau County Property Appraiser's website → Map Search
Historic District	Old Town

Site Address	212 Estrada Street
City	Fernandina Beach
State	FL
Zip Code	32034
Parcel ID #(s)	000031158000040090
Do you authorize the installation of a temporary City notice sign on your property?	YES

OWNER OF RECORD
As recorded with the Nassau County Property Appraiser

First Name	Cheryl
Last Name	Hall
Mailing Address	212 Estrada Street
City	Fernandina Beach
State	FL
Zip Code	32034

OWNER'S AGENT
If other than owner. If an agent will be representing the owner, an Owner's Authorization For Agent Representation form must be included

Is there an agent other than the owner representing this project?	Yes
First Name	James
Last Name	Pozzetta
Company (if applicable)	James Pozzetta Architect
Street Address	103 S 18th St

City	Fernandina Beach
State	FL
Zip	32034

Project Description	Re-installation of a historic balcony at the second floor of the front elevation. Our research indicates that the balcony was removed for the filming of the movie 'Pippi Longstockings' (1969) and was not re-installed afterwards.
Design Vision Statement	The project is envisioned to bring the house back to its historic form with a new balcony detailed from old photos, while also including sufficient subtle modern interpretations in order to distinguish it from the original.

Requirements for Demolition Applications
Per LDC 8.03.03.01

MATERIALS

List all proposed materials and colors, as applicable. If you are not filling this out, you MUST provide a detailed list separately that includes all required information as described in the following fields. A separate form can be uploaded or emailed directly to Mia Sadler.

EXTERIOR FABRIC	
Manufacturer	n/a
Product Description	Wood Siding to match existing
Color	match existing house
DOORS	
Manufacturer	n/a
Product Description	*Field not completed.*
Color	*Field not completed.*

WINDOWS	
Manufacturer	n/a
Product Description	*Field not completed.*
Color	*Field not completed.*
ROOFING	
Manufacturer	n/a
Product Description	*Field not completed.*
Color	*Field not completed.*
FASCIA/TRIM	
Manufacturer	n/a
Product Description	*Field not completed.*
Color	*Field not completed.*
FOUNDATION	
Manufacturer	n/a
Product Description	*Field not completed.*
Color	*Field not completed.*
SHUTTERS	
Manufacturer	n/a
Product Description	*Field not completed.*
Color	*Field not completed.*
PORCH/DECK	
Manufacturer	n/a
Product Description	Wood lumber
Color	match existing trim color
FENCING	
Manufacturer	n/a

Product Description	*Field not completed.*
Color	*Field not completed.*
DRIVEWAYS/SIDEWALKS	
Manufacturer	n/a
Product Description	*Field not completed.*
Color	*Field not completed.*
SIGNAGE	
Manufacturer	n/a
Product Description	*Field not completed.*
Color	*Field not completed.*
OTHER	
Manufacturer	n/a
Product Description	Field Built Wood Brackets
Color	match existing trim color
Please upload supplemental documentation and all product brochures, paint color samples, etc.	
Upload 1	Photo Documentation Gallery 052826.pdf
Upload 2	Hall A1.1 Site Plan 052826.pdf
Upload 3	Hall A4.1 New Elevations 052826.pdf
Upload 4	Hall A4.2 Existing Elevations 052826.pdf
Upload 5	Hall A3.1 Floor Plan 052826.pdf
Upload 6	Hall Survey 070325.pdf
Upload 7	*Field not completed.*
Upload 8	*Field not completed.*
Upload 9	*Field not completed.*
Upload 10	*Field not completed.*

Upload 11	*Field not completed.*
Upload 12	*Field not completed.*
Certification	By signing below, I certify that the information contained in this application is true and correct to the best of my knowledge at the time of the application. , I acknowledge that I understand and have complied with all of the submittal requirements and procedures and have read and understand the following:, I AGREE THAT A POSTING NOTICE WILL BE INSTALLED ON THE PROPERTY(IES) IN QUESTION AND THAT SAID SIGN WILL ONLY BE REMOVED BY STAFF AFTER THE MEETING OR BROUGHT BACK TO CITY HALL BY APPLICANT.

1. I/We hereby attest to the fact that the above supplied property address(es), parcel number(s) and legal description(s) is (are) the true and proper identification of the area of this petition.

2. I/We authorize staff from the Department of Planning & Conservation to enter onto the property in question during regular city business hours in order to take photos which will be placed in the permanent file.

3. I/We understand that the COA review time period will not commence until the application is deemed complete by staff and may take up to 10 days to process. I further understand that an incomplete application submittal may cause my application to be deferred to the next posted deadline date.

4. I/We understand that, for Board review cases, an agenda and staff report will be available on the City's website approximately one week before the Historic District Council meeting.

5. I/We understand that the Historic District Council meetings are conducted in a quasi-judicial hearing and as such, ex-parte communications are prohibited (Communication about your project with a Historic District Council member).

6. I/We understand that the approval of this application by the Historic District Council or staff in no way constitutes approval of a Building Permit for construction from the City of Fernandina Beach Building Department.

7. I/We understand that all changes to the approved scope of work stated in a COA have to be approved by the HDC before work commences on those changes. There will be no charge for a revision to a COA. Making changes that have not been approved can result in a Stop Work Order being placed on the entire project and/or additional fees/penalties.

8. I/We understand that any decision of the HDC may be appealed to the City Commission, with the exception of variances, which may be appealed to a court of record as outlined in Section 10.02.04(D) of the Land Development Code. Petitions to appeal shall be presented within thirty (30) days after the decision of the HDC; otherwise the decision of the HDC will be final.

9. I/We understand that Certificates of Approval are only valid for one (1) year from issuance. They are renewable for six months without cause, and for an additional

six months, upon showing of good cause by the applicant. The applicant must submit all requests for extensions in writing and provide appropriate support documentation, if needed.

10. I/We understand that the City Staff will install a Notice of Hearing sign on the property 14 days before the scheduled heating and that the sign must only be removed after the hearing by City Staff, unless, the applicant or property owner brings the Notice of Hearing back to City Hall.

Applicant First Name	James
Applicant Last Name	Pozzetta
Today's Date	5/28/2026

DEPARTMENT OF PLANNING & CONSERVATION

204 Ash Street | Fernandina Beach Florida 32034 |Contact: Mia Sadler at 904 310-3488 | www.fbfl.us/planning

Please make sure to disable pop-up blocker in order to submit.

Email not displaying correctly? View it in your browser.

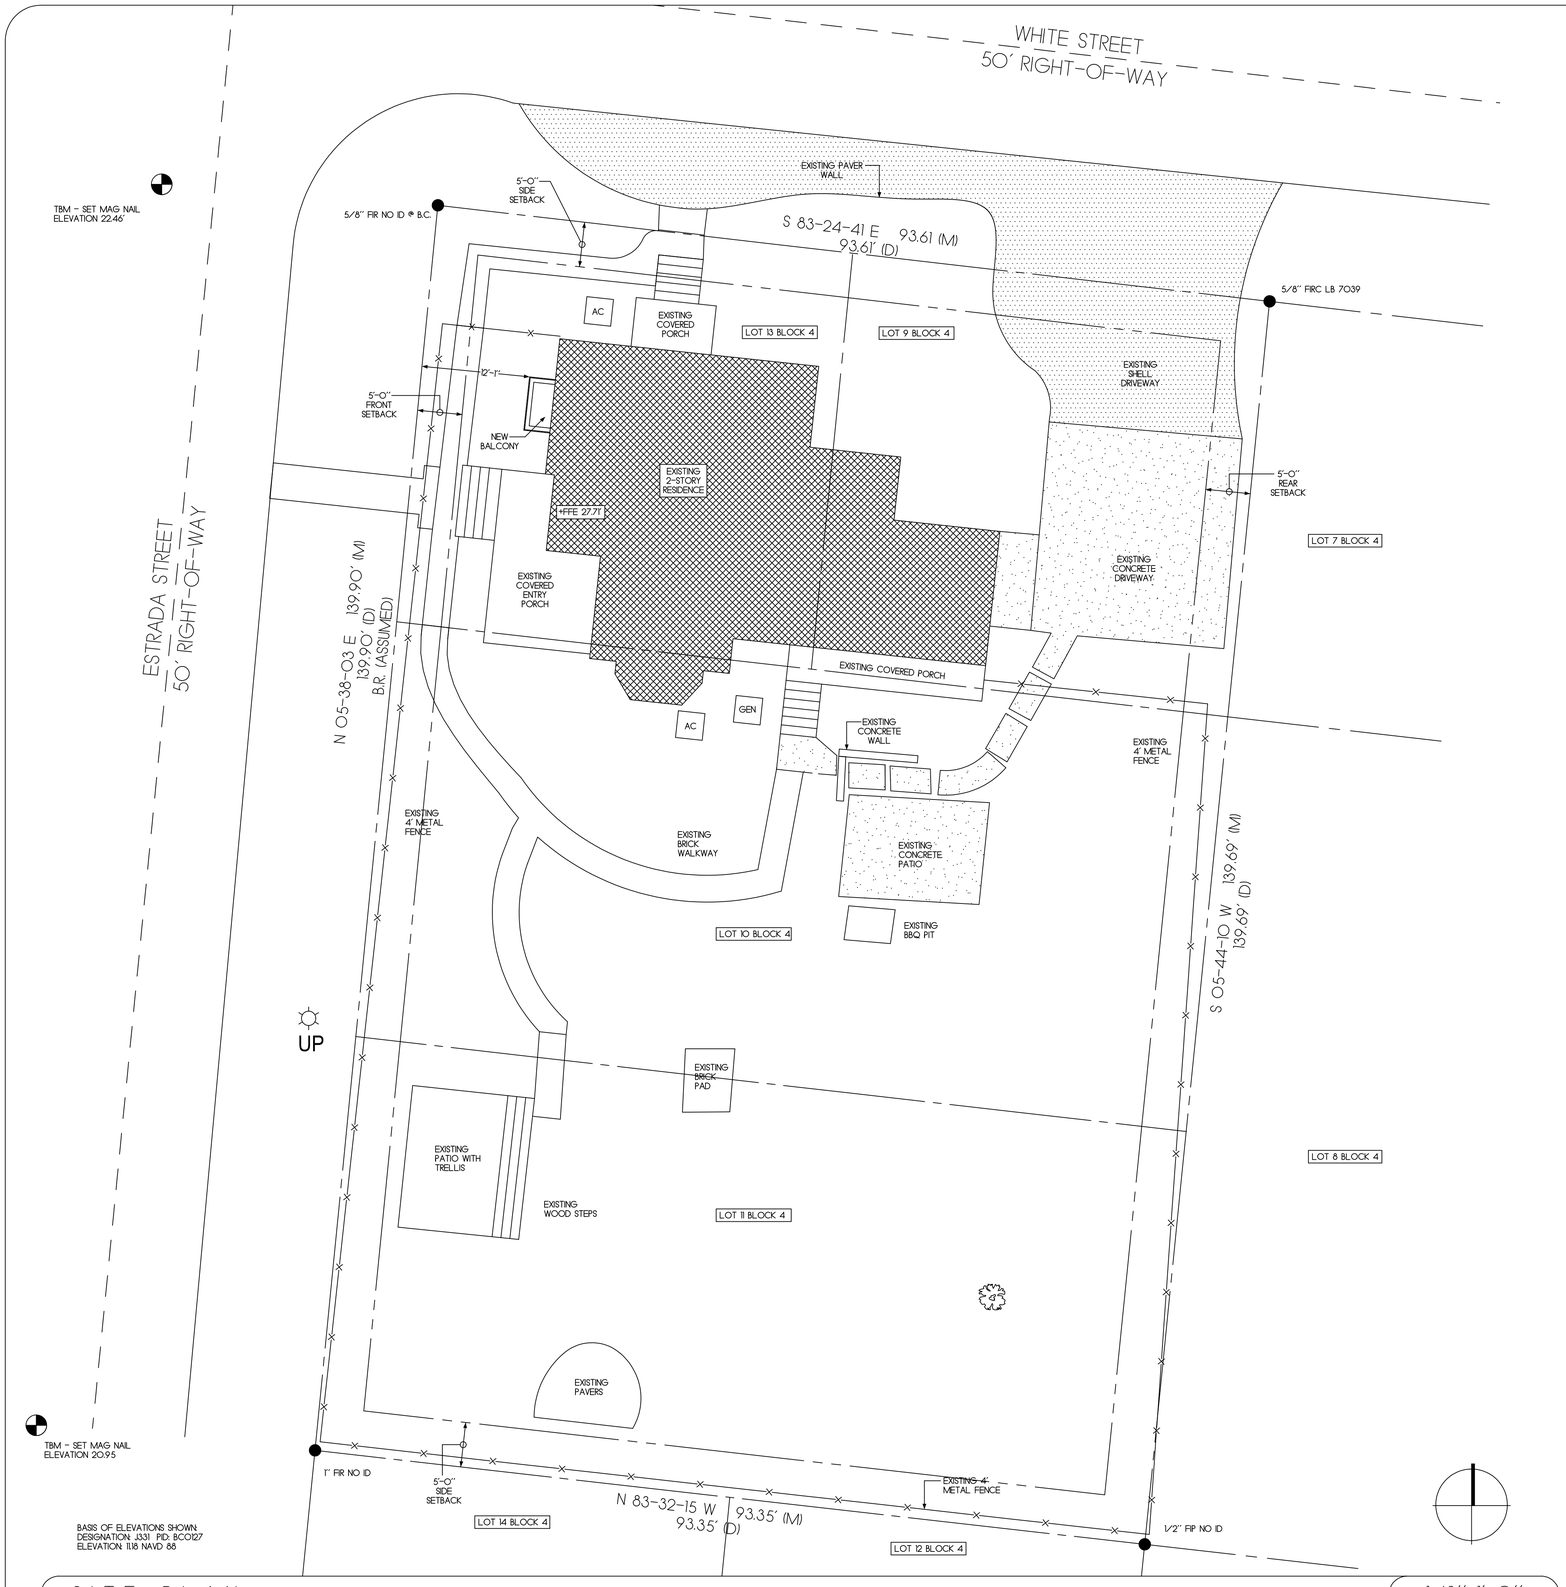

SITE PLAN

1/8"=1'-0"

This document has been electronically signed and sealed by James Pozzetta, Architect AR96064 on the date/time stamp shown using a digital signature. Printed copies of this document are not considered signed and sealed and the signature must be verified on any electronic copies

LOT COVERAGE CALCULATION

THERE IS NO INCREASE TO THE EXISTING LOT COVERAGE DUE TO THIS PROJECT

IMPERVIOUS SURFACE CALCULATION

THERE IS NO INCREASE TO THE EXISTING IMPERVIOUS SURFACE DUE TO THIS PROJECT

SITE PLAN NOTES

1) ALL SITE INFORMATION FROM SURVEY PROVIDED BY:

EXACTA LAND SURVEYORS, L.L.C
131 WEST BROADWAY STREET #1001
OVIEDO, FLORIDA 32765
(866) 735-1916

2) FLOOD ZONE 'X' PER EXACTA LAND SURVEYORS, INC.

3) CLEAR ONLY AREAS WITHIN IMMEDIATE CONSTRUCTION AREA; ALL OTHERS TO REMAIN NATURAL - SUBJECT TO OWNER APPROVAL.

4) NO TREES ARE TO BE REMOVED AS PART OF THIS PROJECT.

CONSTRUCTION SILT FENCE NOTE:
PROVIDE SILT FENCING ALONG PROPERTY LINE IN AREAS OF CONSTRUCTION AND MAINTAIN THROUGHOUT CONSTRUCTION

CONSTRUCTION DUMPSTER NOTE:
DUMPSTER SHALL NOT BE PLACED WITHIN THE RIGHT-OF-WAY

PORTALET NOTE:
PORTALET SHALL NOT BE PLACED WITHIN THE RIGHT-OF-WAY

CONSTRUCTION MATERIALS NOTE:
CONSTRUCTION MATERIALS ARE TO BE STORED/STAGED ON THE PROJECT SITE. DO NOT STORE/STAGE MATERIALS OUTSIDE OF PROJECT PROPERTY.

SITE PLAN LEGEND

- EXISTING BUILDING FOOTPRINT
- AREA OF EXISTING SHELL PAVING
- AREA OF EXISTING PAVING
- PROPERTY LINE
- SETBACK LINE
- SITE FEATURES
- FENCE LINE
- TREE TO BE REMOVED
- TREE TO REMAIN

STATE OF FLORIDA — JAMES W. POZZETTA — AR96064 — REGISTERED ARCHITECT

SITE PLAN

#	REVISIONS	DATE

© THE DRAWING AND THE DESIGN HERE, ARE COPYRIGHTED BY THE PROPERTY OF JAMES POZZETTA AND IS NOT TO BE REPRODUCED OR USED IN ANY FORM WHATSOEVER, OR ASSIGNED TO ANY OTHER PROJECT AND IS NOT TO BE RETAINED OR REUSED

JAMES POZZETTA, ARCHITECT
FLORIDA REGISTERED ARCHITECT
103 SOUTH 18TH STREET
FERNANDINA BEACH, FLORIDA 32034
904-206-3447
jamespozzetta@comcast.net
FLORIDA REGISTERED ARCHITECT, LIC#AR96064

PROJECT:	HALL
DRAWN BY:	JWP
CHKD BY:	JWP
DATE:	05/28/2026

RENOVATION/ADDITION TO THE:
HALL RESIDENCE
212 ESTRADA STREET
FERNANDINA BEACH, FLORIDA 32034

A1.1

This document has been electronically signed and sealed by James Pozzetta, Architect AR#96064 on the date/time stamp shown using a digital signature. Printed copies of this document are not considered signed and sealed and the signature must be verified on any electronic copies

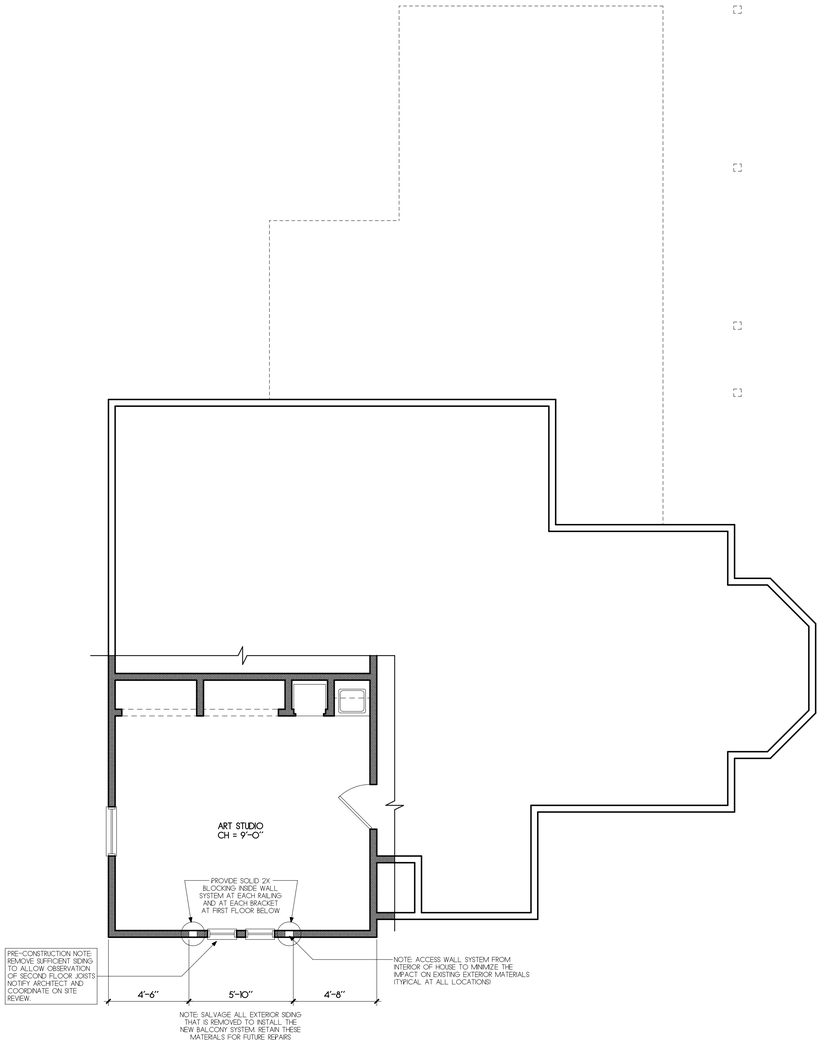

EXISTING SECOND FLOOR PLAN AND DEMOLITION PLAN — 1/4"=1'-0"

DEMOLITION NOTES

1. PROVIDE TEMPORARY SHORING AND BRACING AT LOCATIONS WHERE NEW BLOCKING IS TO BE INSTALLED FOR NEW BALCONY TO STABILIZE THE STRUCTURE DURING CONSTRUCTION.
2. REMOVE SUFFICIENT PORTION OF SIDING AT THE EXISTING SECOND FLOOR TO ALLOW OBSERVATION OF WHAT DIRECTION THE EXISTING FLOOR JOISTS RUN. NOTIFY ARCHITECT AND COORDINATE ON SITE REVIEW.
3. SALVAGE ALL EXTERIOR SIDING MATERIALS FOR FUTURE USE. REQUIRED REMOVE EXISTING CEILING FINISH.

DEMOLITION LEGEND

- EXISTING STUD FRAMED WALL
- FEATURE TO BE REMOVED
- FEATURES ABOVE
- FEATURES BELOW

PLAN NOTES

1. REPAIR INTERIOR WALL FINISHES AS REQUIRED FOR INSTALLATION OF THE STRUCTURAL COMPONENTS OF THE NEW BALCONY.
2. REPAIR EXTERIOR TRIM AND SIDING AS REQUIRED FOR INSTALLATION OF THE NEW BALCONY.

PLAN LEGEND

- NEW STUD FRAMED WALL
- EXISTING STUD FRAMED WALL
- FEATURES ABOVE
- FEATURES BELOW
- (100) DOOR NUMBER PER DOOR SCHEDULE
- (A) WINDOW NUMBER PER WINDOW SCHEDULE
- A.S.B.O. AS SELECTED BY OWNER

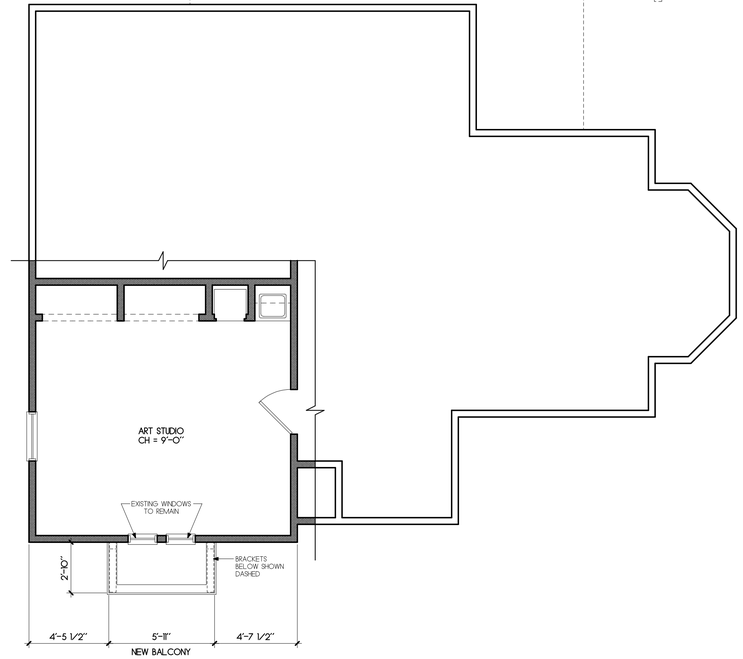

NEW SECOND FLOOR PLAN — 1/4"=1'-0"

JAMES POZZETTA, ARCHITECT
FLORIDA REGISTERED ARCHITECT
103 SOUTH 18TH STREET
FERNANDINA BEACH, FLORIDA 32034
904-206-3447
jamespozzetta@comcast.net
FLORIDA REGISTERED ARCHITECT, LIC#AR96064

PARTIAL AS-BUILT SECOND FLOOR PLAN

#	REVISIONS	DATE

THE DRAWINGS AND THE DESIGN IDEAS AND CONCEPTS IT REPRESENTS ARE THE PROPERTY OF JAMES POZZETTA, ARCHITECT AND SHALL NOT BE USED, REPRODUCED OR COPIED IN WHOLE OR IN PART. IT IS NOT TO BE RELIED ON IN ANY WAY FOR ANY PROJECT OTHER THAN THE ONE FOR WHICH IT WAS PREPARED AND IS TO BE RETURNED UPON REQUEST.

PROJECT: HALL
DRAWN BY: JMP
CHKD BY: JMP
DATE: 05/28/2026

RENOVATION/ADDITION TO THE:
HALL RESIDENCE
212 ESTRADA STREET
FERNANDINA BEACH, FLORIDA 32034

A3.1

This document has been electronically signed and sealed by James Pozzetta, Architect AR96064 on the date/time stamp shown using a digital signature. Printed copies of this document are not considered signed and sealed and the signature must be verified on any electronic copies

EXISTING WEST ELEVATION — 1/4"=1'-0"

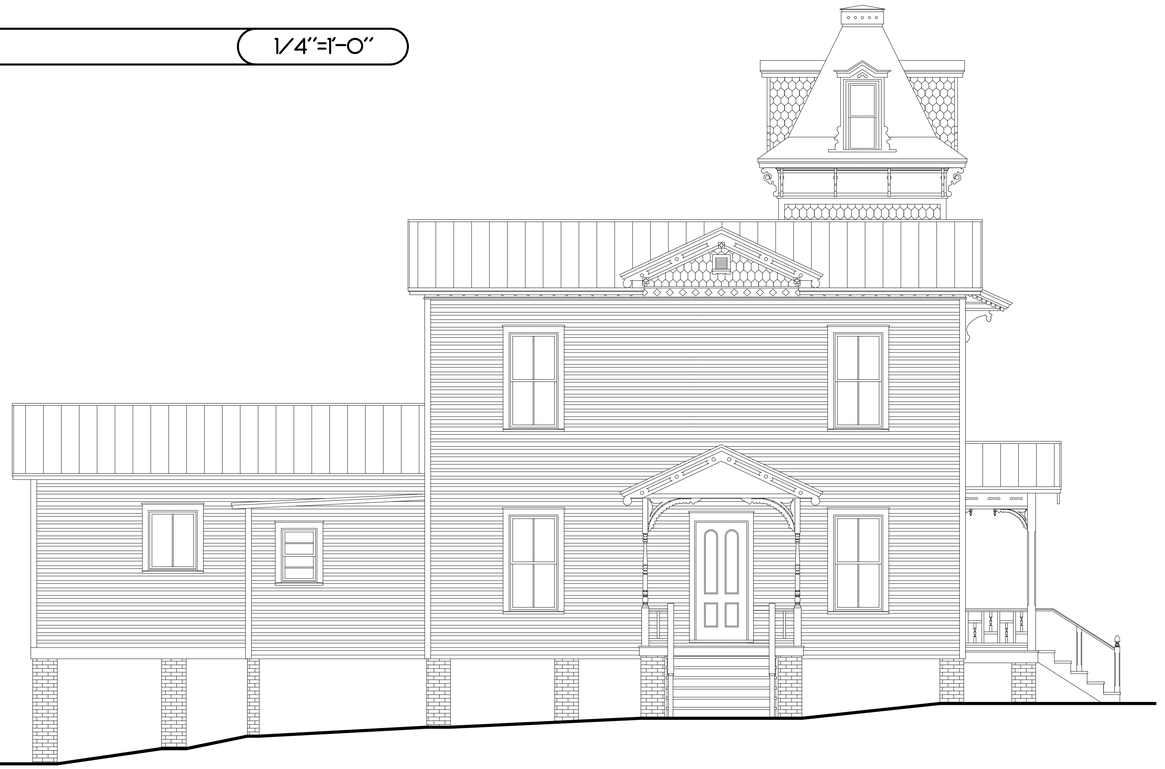

EXISTING NORTH ELEVATION — 1/4"=1'-0"

JAMES POZZETTA, ARCHITECT
FLORIDA REGISTERED ARCHITECT
103 SOUTH 18TH STREET
FERNANDINA BEACH, FLORIDA 32034
904-206-3447
jamespozzetta@comcast.net
FLORIDA REGISTERED ARCHITECT, LIC#AR96064

EXISTING ELEVATIONS

	REVISIONS	DATE
•		

THE DRAWING AND THE DESIGN IDEAS AND CONCEPTS IT REPRESENTS ARE THE PROPERTY OF JAMES POZZETTA AND IS NOT TO BE REPRODUCED OR PUBLISHED IN ANY FORM WITHOUT THE EXPRESS WRITTEN CONSENT OF THE ARCHITECT FOR USE ON ANY OTHER PROJECT AND IF IS TO BE RETURNED ON REQUEST

PROJECT: HALL
DRAWN BY: JMP
CHKD BY: JMP
DATE 05/28/2026

RENOVATION/ADDITION TO THE:
HALL RESIDENCE
212 ESTRADA STREET
FERNANDINA BEACH, FLORIDA 32034

A4.2

This document has been electronically signed and sealed by James Pozzetta, Architect AR96064 on the date/time stamp shown using a digital signature. Printed copies of this document are not considered signed and sealed and the signature must be verified on any electronic copies

NEW WEST ELEVATION — 1/4"=1'-0"

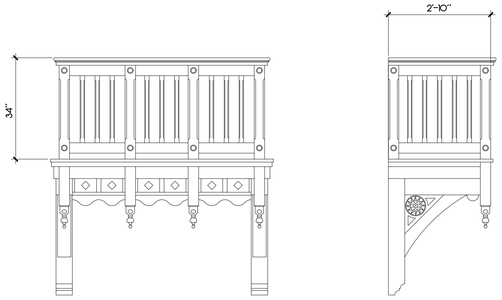

1 BALCONETTE DETAIL — 1/2"=1'-0"

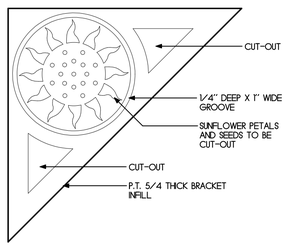

2 SUNFLOWER BRACKET DETAIL — 3"=1'-0"

NEW NORTH ELEVATION — 1/4"=1'-0"

JAMES POZZETTA, ARCHITECT
FLORIDA REGISTERED ARCHITECT
103 SOUTH 18TH STREET
FERNANDINA BEACH, FLORIDA 32034
904-206-3447
jamespozzetta@comcast.net
FLORIDA REGISTERED ARCHITECT, LIC#AR96064

NEW ELEVATIONS

#	REVISIONS	DATE

THE DRAWINGS AND SPECIFICATIONS AND CONCEPTS THEY REPRESENTS ARE THE PROPERTY OF JAMES POZZETTA, ARCHITECT AND ARE NOT TO BE USED ON ANY WORK EXCEPT THAT FOR WHICH THEY WERE PREPARED IS COPIED IN WHOLE OR IN PART IT IS NOT TO BE USED ON ANY OTHER WORK AND IS TO BE RETURNED ON DEMAND

PROJECT: HALL	
DRAWN BY: JMP	
CHKD BY: JMP	
DATE 05/28/2026	

RENOVATION/ADDITION TO THE:
HALL RESIDENCE
212 ESTRADA STREET
FERNANDINA BEACH, FLORIDA 32034

A4.1

EXACTA
Land Surveyors, LLC
www.exactaland.com | office: 866.735.1916 | fax: 866.744.2882

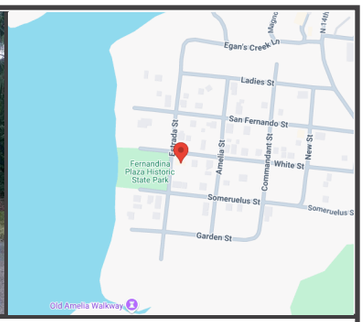

PROPERTY ADDRESS: 212 ESTRADA STREET, FERNANDINA BEACH, FLORIDA 32034 **SURVEY NUMBER:** 2506.5636

2506.5636
BOUNDARY SURVEY
NASSAU COUNTY

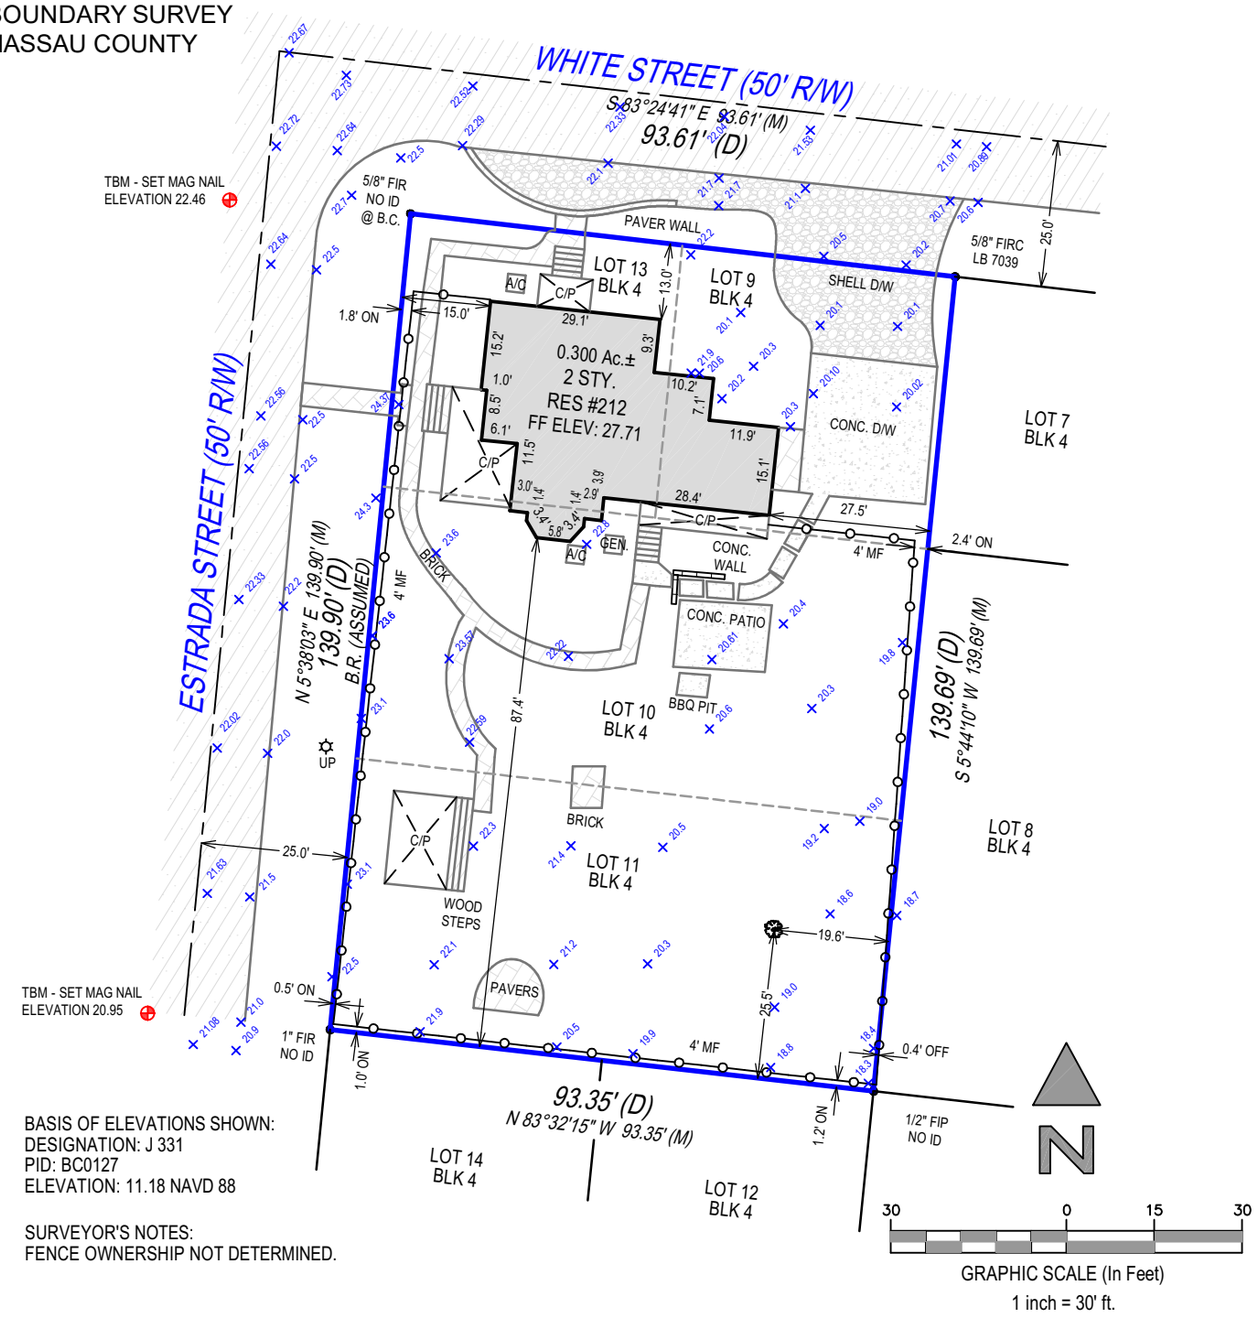

BASIS OF ELEVATIONS SHOWN:
DESIGNATION: J 331
PID: BC0127
ELEVATION: 11.18 NAVD 88

SURVEYOR'S NOTES:
FENCE OWNERSHIP NOT DETERMINED.

SAMUEL J. A. TRAVIESO
License Number
LS7255
STATE OF
FLORIDA
Professional Surveyor and Mapper

Samuel Travieso
Digitally signed by Samuel Travieso
Date: 2025.06.30 07:31:07 -04'00'

SURVEYORS CERTIFICATION:

I hereby certify that this Survey of the lands described hereon was made under my direct supervision, and to the best of my knowledge and belief is a true and accurate representation of said lands and meets the Standards of Practice set forth in Chapter 5J-17.050 through 5J -17.053, Florida Administrative Code, pursuant to section 472.027, Florida Statutes. This survey is not valid without the signature and original raised seal of a Florida licensed surveyor and mapper, except when the electronic signature and seal of a Florida licensed surveyor and mapper is affixed hereto.

POINTS OF INTEREST:
NONE VISIBLE

EXACTA
Exacta Land Surveyors, LLC
Exacta Land Surveyors, LLC
LB# 8291
o: 866.735.1916 | f: 866.744.2882
131 West Broadway Street, Suite 1001, Oviedo, FL 32765

Florida Land Title Association FLTA
AFFILIATE MEMBERS

DATE SIGNED: 06/30/25
FIELD WORK DATE: 6/25/2025
REVISION DATE(S): (REV.1 6/30/2025) (REV.1 6/30/2025)

SEE PAGE 2 OF 2 FOR LEGAL DESCRIPTION

PROPERTY ADDRESS: 212 ESTRADA STREET, FERNANDINA BEACH, FLORIDA 32034 **SURVEY NUMBER:** 2506.5636

JOB SPECIFIC SURVEYOR NOTES:

THE BEARING REFERENCE OF NORTH 5 DEGREES 38 MINUTES 03 SECONDS EAST IS BASED ON THE WESTERLY PROPERTY LINE OF LOT ALL OF LOTS 9, 10 AND 13, BLOCK 4, LOCATED WITHIN FERNANDINA BEACH ACCORDING TO THE PLAT THEREOF, AS RECORDED IN PLAT BOOK , PAGE OF THE PUBLIC RECORDS OF NASSAU COUNTY, FLORIDA.

LEGAL DESCRIPTION:

ALL OF LOTS 9, 10 AND 13, BLOCK 4, OLD TOWN, ACCORDING TO THE OFFICIAL MAP OR PLAT OF FERNANDINA BEACH, FORMERLY FERNANDINA, AS LITHOGRAPHED AND ISSUED BY THE FLORIDA RAILROAD COMPANY IN 1857, AND ENLARGED, REVISED, AND REISSUED BY THE FLORIDA TOWN IMPROVEMENT COMPANY IN 1887 AND 1901.

GENERAL SURVEYOR NOTES:

1. The Legal Description used to perform this survey was supplied by others. This survey does not determine nor imply ownership of the lands or any fences shown hereon. Unless the Title Commitment Number and Date is referenced on this survey, an examination of the abstract of title was NOT performed by the signing surveyor to determine which instruments, if any, are affecting this property.
2. The purpose of this survey is to establish the boundary of the lands described by the legal description provided and to depict the visible improvements thereon for a pending financial transaction. Underground footings, utilities, or other service lines, including roof eave overhangs were not located as part of this survey. Unless specifically stated otherwise the purpose and intent of this survey is not for any construction activities or future planning.
3. If there is a septic tank or drain field shown on this survey, the location depicted hereon was either shown to the surveyor by a third party or it was estimated by visual above ground inspection. No excavation was performed to determine its location.
4. This survey is exclusively for a pending financial transaction and only to be used by the parties to whom it is certified.
5. Alterations to this survey map and report by other than the signing surveyor are prohibited.
6. Dimensions are in feet and decimals thereof.
7. Any FEMA flood zone data contained on this survey is for informational purposes only. Research to obtain said data was performed at www.fema.gov and may not reflect the most recent information.
8. Unless otherwise noted "SIRC" indicates a Set Iron Rebar with a Cap stamped LB#8291, a minimum half inch in diameter and eighteen inches long.
9. If you are reading this survey in an electronic format, the information contained on this document is only valid if this document is electronically signed as specified in Chapter 5J17.062 (3) of the Florida Administrative Code and Florida Statute 472.025. The Electronic Signature File related to this document is prominently displayed on the invoice for this survey which is sent under separate cover. Manually signed and sealed logs of all survey signature files are kept in the office of the performing surveyor.
10. The symbols reflected in the legend and on this survey may have been enlarged or reduced for clarity. The symbols have been plotted at the approximate center of the field location and may not represent the actual shape or size of the feature.
11. Points of Interest (POI's) are select above-ground improvements, which may appear in conflict with boundary, building setback or easement lines, as defined by the parameters of this survey. These POI's may not represent all items of interest to the viewer. There may be additional POI's which are not shown or called-out as POI's, or which are otherwise unknown to the surveyor.
12. Utilities shown on the subject property may or may not indicate the existence of recorded or unrecorded utility easements.
13. The information contained on this survey has been performed exclusively by and is the sole responsibility of Exacta Land Surveyors, LLC. Additional logos or references to third party firms are for informational purposes only.
14. Pursuant to F.S. 558.0035, an individual employee or agent may not be held individually liable for negligence.
15. Due to varying construction standards, building dimensions are approximate and are not intended to be used for new construction or planning.

SURVEYOR'S LEGEND

LINETYPES
Boundary Line
Center Line
Chain Link or Wire Fence
Easement
Edge of Water
Iron Fence
OHL — Overhead Lines
Structure
Survey Tie Line
Vinyl Fence
Wall or Party Wall
Wood Fence
SURFACE TYPES
Asphalt
Brick or Tile
Concrete
Covered Area
Water
Wood
SYMBOLS
Benchmark
Center Line
Central Angle or Delta
Common Ownership
Control Point
Catch Basin

ELEV.	Elevation
	Fire Hydrant
	Find or Set Monument
	Guywire or Anchor
	Manhole
	Tree
	Utility or Light Pole
Ⓦ	Well

ABBREVIATIONS

(C) - Calculated
(D) - Deed
(F) - Field
(M) - Measured
(P) - Plat
(R) - Record
(S) - Survey
A/C - Air Conditioning
AE - Access Easement
ANE - Anchor Easement
ASBL - Accessory Setback Line
B/W - Bay/Box Window
BC - Block Corner
BFP - Backflow Preventer
BLDG - Building
BLK - Block
BM - Benchmark
BR - Bearing Reference
BRL - Building Restriction Line
BSMT - Basement
C - Curve
C/L - Center Line
C/P - Covered Porch
C/S - Concrete Slab
CATV - Cable TV Riser
CB - Concrete Block
CH - Chord Bearing
CHIM - Chimney
CLF - Chain Link Fence
CME - Canal Maintenance Easement
CO - Clean Out
CONC - Concrete
COR - Corner
CS/W - Concrete Sidewalk
CUE - Control Utility Easement
CVG - Concrete Valley Gutter
D/W - Driveway
DE - Drainage Easement
DF - Drain Field
DH - Drill Hole
DUE - Drainage & Utility Easement
ELEV - Elevation
EM - Electric Meter
ENCL - Enclosure
ENT - Entrance
EOP - Edge of Pavement
EOW - Edge of Water
ESMT - Easement
EUB - Electric Utility Box
F/DH - Found Drill Hole
FCM - Found Concrete Monument
FF - Finished Floor
FIP - Found Iron Pipe
FIPC - Found Iron Pipe & Cap
FIR - Found Iron Rod
FIRC - Found Iron Rod & Cap
FN - Found Nail
FN&D - Found Nail & Disc
FRRSPK - Found Rail Road Spike
GAR - Garage
GM - Gas Meter
ID - Identification
IE/EE - Ingress/Egress Easement
ILL - Illegible
INST - Instrument
INT - Intersection
IRRE - Irrigation Easement
L - Length
LAE - Limited Access Easement
LB# - License No. (Business)
LBE - Limited Buffer Easement
LE - Landscape Easement
LME - Lake/Landscape Maintenance Easement
LS# - License No. (Surveyor)
MB - Map Book
ME - Maintenance Easement
MES - Mitered End Section
MF - Metal Fence
MH - Manhole
MHWL - Mean High Water Line
NR - Non-Radial
NTS - Not to Scale
NAVD88 - North American Vertical Datum 1988
NGVD29 - National Geodetic Vertical Datum 1929
OG - On Ground
ORB - Official Records Book
ORV - Official Record Volume
O/A - Overall
O/S - Offset
OFF - Outside Subject Property
OH - Overhang
OHL - Overhead Utility Lines
OHWL - Ordinary High Water Line
ON - Inside Subject Property
P/E - Pool Equipment
PB - Plat Book
PC - Point of Curvature
PCC - Point of Compound Curvature
PCP - Permanent Control Point
PI - Point of Intersection
PLS - Professional Land Surveyor
PLT - Planter
POB - Point of Beginning
POC - Point of Commencement
PRC - Point of Reverse Curvature
PRM - Permanent Reference Monument
PSM - Professional Surveyor & Mapper
PT - Point of Tangency
PUE - Public Utility Easement
R - Radius or Radial
R/W - Right of Way
RES - Residential
RGE - Range
ROE - Roof Overhang Easement
RP - Radius Point
S/W - Sidewalk
SBL - Setback Line
SCL - Survey Closure Line
SCR - Screen
SEC - Section
SEP - Septic Tank
SEW - Sewer
SIRC - Set Iron Rod & Cap
SMWE - Storm Water Management Easement
SN&D - Set Nail and Disc
SQFT - Square Feet
STL - Survey Tie Line
STY - Story
SV - Sewer Valve
SWE - Sidewalk Easement
TBM - Temporary Bench Mark
TEL - Telephone Facilities
TOB - Top of Bank
TUE - Technological Utility Easement
TWP - Township
TX - Transformer
TYP - Typical
UE - Utility Easement
UG - Underground
UP - Utility Pole
UR - Utility Riser
VF - Vinyl Fence
W/C - Witness Corner
W/F - Water Filter
WF - Wood Fence
WM - Water Meter/Valve Box
WV - Water valve

CERTIFIED TO:

CHERYL HALL;

FLOOD ZONE INFORMATION:

BY PERFORMING A SEARCH WITH THE LOCAL GOVERNING MUNICIPALITY OR WWW.FEMA.GOV, THE PROPERTY APPEARS TO BE LOCATED IN ZONE X. THIS PROPERTY WAS FOUND IN CITY OF FERNANDINA BEACH, COMMUNITY NUMBER 120172, PANEL NUMBER 0229 DATED 8/2/2017.

DATE SIGNED: 06/30/25

BUYER: CHERYL HALL

LENDER:

TITLE COMPANY:

COMMITMENT DATE: NOT REVIEWED **CLIENT FILE NO:**

SEE PAGE 1 OF 2 FOR MAP OF PROPERTY

PAGE 2 OF 2 - NOT VALID WITHOUT ALL PAGES

EXACTA
Exacta Land Surveyors, LLC

Exacta Land Surveyors, LLC
LB# 8291
o: 866.735.1916 | f: 866.744.2882
131 West Broadway Street, Suite 1001, Oviedo, FL 32765

Photo Documentation for the:

Pippi Longstockings Balcony Addition Project at the Hall Residence
212 Estrada Street
Fernandina Beach, Florida 32034

Front Elevation

Detail of location for new balcony at front

Detail of location for new balcony at front

Corner Image

Detail at Front

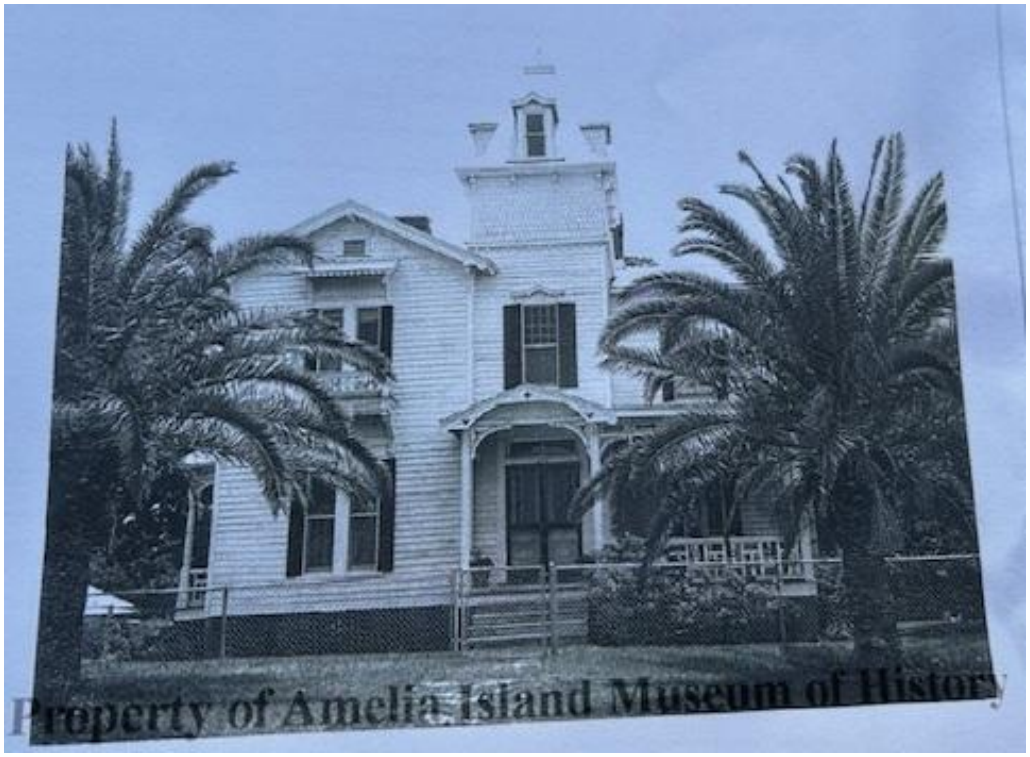

Historic Photo

ld Town Landmark To House Historical Society

THE CAPT. DOWNES HOUSE, standing as a reminder of Old Town's seafaring history, is typical of the period in which it was built, the late 1800's. Recently acquired by lease by the Duncan Lamont Clinch Historical Society, it even sports a widow's walk, where wives of sea captains and harbor boat pilots could watch the boats as their husbands guided ships in and out of the harbor.

Historic Photo

Historic Photo

KEVIN J. LILLY, A.S.A., C.F.A.
Nassau County Property Appraiser
Consistent, Fair, Efficient

Parcel 00-00-31-1580-0004-0090

https://search.ncpafl.com/parcel/31%200%20000158000040090

212 ESTRADA ST

Owners

HALL WILLIAM & CHERYL
212 ESTRADA ST
FERNANDINA BEACH, FL 32034

Short Legal

BLOCK 4 LOTS 9 10 11 & 13
OLD TOWN

Parcel Summary

Situs Address	212 ESTRADA ST
Use Code	0100: SINGLE FAMILY
Tax District	2: Fernandina
Acreage	0.000
Section	14
Township	3N
Range	28
Subdivision	OLD TWN U/R (1857)
Exemptions	HX: Homestead (196.031(1)(a)) (100%) HB: Homestead Banded (196.031(1)(ab) (100%)

Values

	2024 Certified Values	2025 Certified Values
Land Value *	$891,225	$985,590
(+) Improved Value	$468,028	$493,617
(=) Market Value	$1,359,253	$1,479,207
(-) Agricultural Classification	$0	$0
(-) SOH or Non-Hx* Capped Savings **	$526,894	$622,710
(=) School Assessed Value	$832,359	$856,497
County Assessed Value	$832,359	$856,497
(-) School Exemptions	$25,000	$25,000
(-) Non-school Exemptions	$50,000	$50,722
(=) School Taxable Value ***	$807,359	$831,497
(=) County Taxable Value	$782,359	$805,775

Sales Information

Sale Date	Book Page	Price	Instr	Qual	Imp	Grantor	Grantee
2022-06-08	2568/1431	$500,000	WD	Q	V	SANTELLI PATRICIA ANN TAYLOR	HALL WILLIAM & CHERYL (H&W)
2020-02-13	2338/1990	$640,000	WD	Q	I	MOCK DOUGLAS A & SHARON L	HALL WILLIAM & CHERYL
2014-05-30	1920/1693	$500,000	WD	Q	I	ALTMAN JOAN D & JOY C ALTMAN	MOCK DOUGLAS A & SHARON L
2004-09-20	1260/0451	$100	QC	Q	I	ALTMAN JOY C	ALTMAN JOAN D & JOY C

Buildings

Type	Total Area	Heated Area	Bedrooms	Baths	Primary Exterior	Secondary Exterior	Heating	Cooling	Actual Year Built
SFR CUST RESIDENTIAL	2562	2220	3.00	2.50	CEDAR		AIR DUCTED	CENTRAL	1888

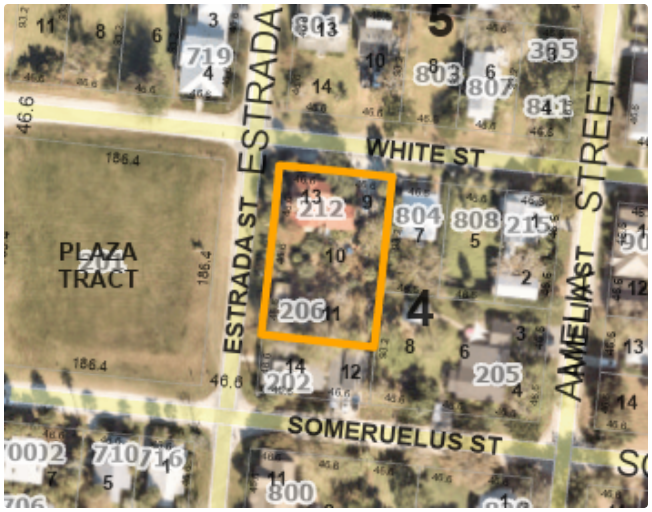

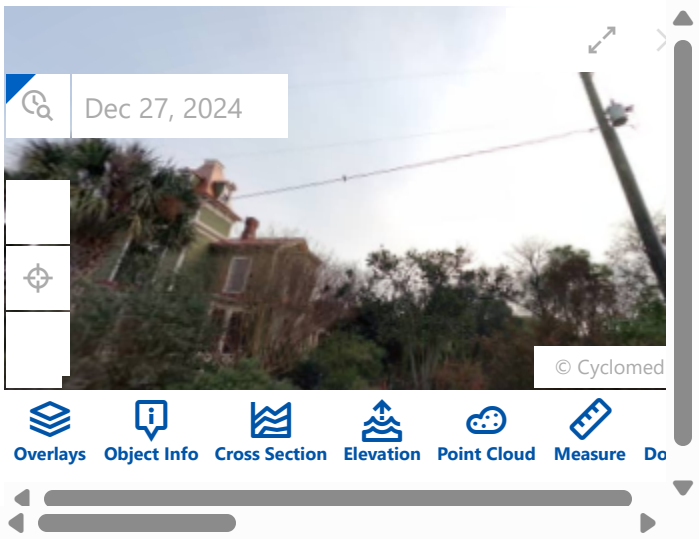

OWNER'S AUTHORIZATION
FOR AGENT REPRESENTATION

I /WE CHERYL HALL
(print name of property owner(s))

hereby authorize: JAMES POZZETTA, ARCHITECT
(print name of agent)

to represent me/us in processing an application for: HDC ADDITION PROJECT
(type of application)

on our behalf. In authorizing the agent to represent me/us, I/we, as owner/owners, attest that the application is made in good faith and that any information contained in the application is accurate and complete.

C Hall
(Signature of owner)

(Signature of owner)

Cheryl Hall
(Print name of owner)

(Print name of owner)

STATE OF FLORIDA

COUNTY OF NASSAU

Sworn to (or affirmed) and subscribed before me by means of ☑ physical presence or ☐ onlinenotarization, this 29th day of May, 2024, by Cheryl Hall.

Donna McRannolds — Notary Public
Donna McRannolds — Printed Name
3-23-28 — My Commission Expires

Personally Known ____ OR Produced Identification ✓ ID Produced: Driver License

DONNA MCRANNOLDS
MY COMMISSION # HH 506545
EXPIRES: March 23, 2028

Reset Form

Page 1

☐ Original
☒ Update

HISTORICAL STRUCTURE FORM
FLORIDA MASTER SITE FILE
Version 4.0 1/07

Site #8 **NA00688**
Field Date 3-13-2018
Form Date 3-13-2018
Recorder # _____

Shaded Fields represent the minimum acceptable level of documentation.
Consult the *Guide to Historical Structure Forms* for detailed instructions.

Site Name(s) (address if none) Captain's House — Multiple Listing (DHR only) _____
Survey Project Name Fernandina Beach Historic Resource Survey Update — Survey # (DHR only) _____
National Register Category (please check one) ☒ building ☐ structure ☐ district ☐ site ☐ object
Ownership: ☐ private-profit ☒ private-nonprofit ☐ private-individual ☐ private-nonspecific ☐ city ☐ county ☐ state ☐ federal ☐ Native American ☐ foreign ☐ unknown

LOCATION & MAPPING

Clear Location Values

Street Number	Direction	Street Name	Street Type	Suffix Direction
212		Estrada	Street	

Address:
Cross Streets (nearest / between) _____
USGS 7.5 Map Name FERNANDINA BEACH — USGS Date _____ — Plat or Other Map _____
City / Town (within 3 miles) Fernandina Beach — In City Limits? ☒ yes ☐ no ☐ unknown — County Nassau
Township 3N — Range 28E — Section 14 — ¼ section: ☐ NW ☐ SW ☐ SE ☐ NE — Irregular-name: _____
Tax Parcel # 00-00-31-1580-0004-0090 — Landgrant _____
Subdivision Name _____ — Block _____ — Lot _____
UTM Coordinates: Zone ☐ 16 ☐ 17 — Easting ☐☐☐☐☐☐ — Northing ☐☐☐☐☐☐☐
Other Coordinates: X: _____ — Y: _____ — Coordinate System & Datum _____
Name of Public Tract (e.g., park) _____

HISTORY

Clear History Values

Construction Year: 1888 ☐ approximately ☐ year listed or earlier ☐ year listed or later
Original Use Private Residence (House/Cottage/Cabin) — From (year): _____ — To (year): _____
Current Use Private Residence (House/Cottage/Cabin) — From (year): _____ — To (year): _____
Other Use _____ — From (year): _____ — To (year): _____
Moves: ☐ yes ☒ no ☐ unknown — Date: _____ — Original address _____
Alterations: ☒ yes ☐ no ☐ unknown — Date: _____ — Nature Balcony removed
Additions: ☒ yes ☐ no ☐ unknown — Date: _____ — Nature S/E gable extensions
Architect (last name first): _____ — Builder (last name first): _____
Ownership History (especially original owner, dates, profession, etc.) Original Capt. James Bell; 1901, Capt. Robert Downes

Is the Resource Affected by a Local Preservation Ordinance? ☒ yes ☐ no ☐ unknown — Describe Old Town historic district

DESCRIPTION

Clear Description Values

Style Mixed, none dominant — Exterior Plan Irregular — Number of Stories 2
Exterior Fabric(s) 1. Weatherboard — 2. Wood shingles — 3. Drop siding
Roof Type(s) 1. Cross-gabled — 2. Mansard — 3. _____
Roof Material(s) 1. Sheet metal:3V crimp — 2. _____ — 3. _____
Roof secondary strucs. (dormers etc.) 1. Pavilion tower — 2. _____
Windows (types, materials, etc.) 1/1 & multi/1 DHS, wood, paired; bay; decorative window hoods

Distinguishing Architectural Features (exterior or interior ornaments) Multiple Victorian styles: Second Empire, Queen Anne & Italianate; decorative gingerbreading details, brackets & spindles

Ancillary Features / Outbuildings (record outbuildings, major landscape features; use continuation sheet if needed.) _____

DHR USE ONLY	OFFICIAL EVALUATION	DHR USE ONLY
NR List Date _____ ☐ Owner Objection	SHPO – Appears to meet criteria for NR listing: ☐ yes ☐ no ☐ insufficient info Date _____ Init. _____ KEEPER – Determined eligible: ☐ yes ☐ no Clear Check Boxes Date _____ NR Criteria for Evaluation: ☐ a ☐ b ☐ c ☐ d (see *National Register Bulletin 15*, p. 2)	

HISTORICAL STRUCTURE FORM

Site # 8 NA00688

DESCRIPTION (continued)

Clear Description Values

Chimney: No. 2 Chimney Material(s): 1. Brick 2.

Structural System(s): 1. Balloon wood frame 2. 3.

Foundation Type(s): 1. Piers 2.

Foundation Material(s): 1. Brick 2.

Note: you may use the last box in each field to type in an answer that does not appear in the list provided

Main Entrance (stylistic details) Double wood panel and decorative half-light doors w transom

Porch Descriptions (types, locations, roof types, etc.)

Condition (overall resource condition): ☒ excellent ☐ good ☐ fair ☐ deteriorated ☐ ruinous

Narrative Description of Resource Also known as the Pippi Longstocking house, due to its use in the 1988 film.

Archaeological Remains ☐ Check if Archaeological Form Completed

RESEARCH METHODS (check all that apply)

☒ FMSF record search (sites/surveys)	☒ library research	☐ building permits	☒ Sanborn maps
☐ FL State Archives/photo collection	☐ city directory	☐ occupant/owner interview	☒ plat maps
☐ property appraiser / tax records	☒ newspaper files	☐ neighbor interview	☐ Public Lands Survey (DEP)
☒ cultural resource survey (CRAS)	☒ historic photos	☐ interior inspection	☒ HABS/HAER record search

☐ other methods (describe)

Bibliographic References (give FMSF manuscript # if relevant, use continuation sheet if needed)

OPINION OF RESOURCE SIGNIFICANCE

Clear Significance Values

Appears to meet the criteria for National Register listing individually? ☒ yes ☐ no ☐ insufficient information

Appears to meet the criteria for National Register listing as part of a district? ☐ yes ☒ no ☐ insufficient information

Explanation of Evaluation (required, whether significant or not; use separate sheet if needed) This is an update-the building has been deemed a non contributing resource to the Old Town Historic District, which was listed in the NRHP in 1990. It falls under a local Historic District Overlay

Area(s) of Historical Significance (see *National Register Bulletin 15*, p. 8 for categories: e.g. "architecture", "ethnic heritage", "community planning & development", etc.)

1. Architecture 3. 5.

2. 4. 6.

DOCUMENTATION

Clear Documentation Values

Accessible Documentation Not Filed with the Site File - including field notes, analysis notes, photos, plans and other important documents

1) Document type Maintaining organization

Document description File or accession #'s

2) Document type Maintaining organization

Document description File or accession #'s

RECORDER INFORMATION

Recorder Name Sheldon Owens Affiliation Brockington and Assc. Inc.

Recorder Contact Information 498 Wando Park Blvd. Suite 700, Mt. Pleasant SC 29464; 843-881-3128

(address / phone / fax / e-mail)

Required Attachments

❶ USGS 7.5' MAP WITH STRUCTURE LOCATION PINPOINTED IN RED

❷ LARGE SCALE STREET, PLAT OR PARCEL MAP (available from most property appraiser web sites)

❸ PHOTO OF MAIN FACADE, ARCHIVAL B&W PRINT OR DIGITAL IMAGE FILE

If submitting an image file, it must be included on disk or CD AND in hard copy format (plain paper is acceptable). Digital image must be at least 1600 x 1200 pixels, 24-bit color, jpeg or tiff.

HISTORIC DISTRICT COUNCIL STAFF REPORT
HDC 2026-0023
JULY 16, 2026

Owner/Applicant:	City of Fernandina Beach
Property Address:	115 S. 2nd Street
Parcel ID #	00-00-31-1800-0271-0070
Current zoning:	MU-1
FLUM land use category:	Mixed Use
Existing uses on site:	Light Manufacture/Vacant
FL Master Site File #	NA02242
Year Built:	1925
Contributing Status:	Noncontributing
Requested action:	**FINAL** Certificate of Approval (COA) to demolish a noncontributing structure. (*Quasi-Judicial)*

All required application materials have been received. All fees have been paid. All required notices have been made.

SUMMARY OF REQUEST AND BACKGROUND INFORMATION:

The applicant is requesting **final** approval to demolish a noncontributing structure located at 115 S 2nd Street The warehouse was purchased by the City of Fernandina Beach in March 2026 for $2,100,000 and approved by the City Commission Resolution 2026-47. The property is located on S. 2nd street across from City Hall, south of city a surface parking lot, and to the east of the First Coast Railroad. Through Sanborn Map research at the Amelia Museum of History, the structure first appears on the 1926 map and is labeled as a warehouse. The structure is currently vacant but has housed a variety of uses since it was built, including warehousing/storage, stores, distillery, and maritime museums.

Project Description by applicant included in the HDC application

Demolition of unsafe non-contributing structure that housed the old Marlin and Barrel Distillery. The City recently purchased the property and had the building evaluated. It has been vacant for several years and the engineer (see letter via separate cover) states that it does not meet current code standards and demolition is the most practical route forward.

APPLICABLE GUIDELINES:

CITY OF FERNANDINA BEACH COMPREHENSIVE PLAN

The proposed project and associated HDC2026-0023 are in alignment with following objectives and policies outlined in the Comprehensive Plan.

OBJECTIVE 1.04 REDEVELOPMENT AND INFILL DEVELOPMENT

The City shall reduce blight and encourage redevelopment of underutilized areas and inefficient land use patterns through redevelopment, reuse, and/or removal and replacement of blighted structures and uses. The City will focus its redevelopment and infill efforts to encourage development in its already urbanized areas that provide housing near job centers, preserve open space, capitalize on existing community assets such as parks, create new community assets such as child-care centers, arts districts and shopping centers and removes the crime associated with vacant, underutilized or abandoned properties.

GOAL 8.0 CAPITAL IMPROVEMENT ELEMENT

The city shall provide and maintain, in a timely fashion, public facilities that are reliable, equitable, efficient and environmentally sound. Capital improvements shall be financially feasible, maximize the use of and protect investments in existing facilities, promote orderly compact urban growth, and meet the present and future needs of the city.

CITY OF FERNANDINA BEACH LAND DEVELOPMENT CODE

Land Development Code 8.03.03.01 Requirements for Demolition Applications

C. Review criteria for demolition applications. In evaluating applications for a Certificate of Approval for demolition, the HDC shall consider the following:

1. Whether the structure or site would meet national, state, or local criteria for designation;

The structure was constructed in 1925, with some elements of the building at nearly 100 years old. It could meet the criteria for a historic building based on year of construction. However, the structure does not possess a connection to an important figure in history, an important event in history, nor exhibits remarkable architectural features. A Florida Master Site File was submitted to the Division of Historic Resources (DHR) and that office did not flag the structure as eligible

for historic designation on the local, state, or national levels.

2. Whether the structure or site is a contributing structure or site to a locally designated or National Register historic district;

-The structure is not contributing, nor listed in the survey of the Fernandina Beach Downtown Historic District. It does lie within the CRA and the Downtown Historic District.

3. Whether loss of the structure or site would deteriorate the quality or continuity of the historic district, or the surrounding neighborhood;

The removal of this structure would not diminish the functionality or aesthetic of the Historic Downtown Fernandina Beach nor the CRA.

4. Whether the structure or site is of such design, craftsmanship, or material that it could be reproduced only with great difficulty and/or expense;

-The structure does not exhibit such features. There is a ribbon of decorative brick or breezeblocks along the front façade.

5. Whether the structure or site is one of the last remaining examples of its kind in the neighborhood, county or region, or is a distinctive example of an architectural or design style which contributes to the character of the district;

-There are other structures/warehouses similar to this along the railroad and near the port.

6. Whether removal of the structure or site would destroy the historic relationship between structures or open space;

- The removal of this structure would improve the streetscape and allow for a more usable building to take its place. This area of downtown is undergoing many changes that are facilitating a gradual transition from industrial to pedestrian friendly with multiple uses.

7. Whether retention of the structure or site promotes the general welfare of the City by providing an opportunity for study of local history, architecture, and design, or by developing an understanding of the importance and value of a particular culture and heritage;

-The structure does not currently serve this function. In the recent past, a maritime museum inhabited the space. The contents of the museum rather than the setting served to educate the community about Fernandina Beach's seafaring history. However, that is no longer the intended use.

8. Whether the applicant has made good faith efforts to pursue alternatives to demolition;

-The applicant has provided a structural assessment of the property that concludes that the structure is compromised and the most practical course of action is demolition.

9. Whether the applicant will be denied a reasonable return on his or her investment;

-If the structure remains, the applicant will not be able to use this space in a way that is cohesive to the revitalization of the waterfront or a sensible use of City general funds.

10. Whether there is economic hardship for the applicant as demonstrated by requirements in Section 8.03.06;

-The applicant has not demonstrated economic hardship based on the requirements of 8.03.06.

11. Whether the Code Enforcement and Appeals Board has recommended demolition of the structure.

-The Code Enforcement and Appeals Board has not received any submissions regarding this property.

CITY OF FERNANDINA BEACH HISTORIC DOWNTOWN DESIGN GUIDELINES

Demolition:

Application for a Certificate of Approval for any demolition of a primary building or structure (contributing or noncontributing) located within a locally designated historic district or the CRA shall be submitted by the

property owner to the HDC. No building or structure in a locally designated historic district or the CRA shall be demolished without approval by the HDC, unless by a superseding order of a government agency or a court of competent jurisdiction.

1. Demolition should only occur after all other options have been considered and retention of the building is found not to be feasible due to structural or economic reasons.

2. Demolition may occur to ensure the public safety and welfare.

CITY OF FERNANDINA BEACH COMMUNITY REDEVELOPMENT AREA DESIGN GUIDELINES

Demolitions are only mentioned in the definitions section of the CRA Design Guidelines: *Certificate of Appropriateness (COA) Certificate issued by the HDC to indicate its approval of an application to alter, demolish, move, or add on to a protected resource.*

This structure, as it lies vacant, does not enhance the Community Redevelopment Area. This large parcel that is now owned by the City of Fernandina Beach has an opportunity to serve the public in a variety of ways moving forward.

ANALYSIS:

Environmental Assessment:

A Phase 1 Environmental Assessment (ESA) prepared by Gilette & Associates, Inc. is included in the application materials and agenda packet for this case. There were no environmental concerns or conditions discovered during the assessment.

Engineers Letter:

A letter from the office of Gillette & Associates, Inc. addressed to Deputy City Manager Jeremiah Glisson was included in the application materials. It's contents reviews the architectural elements, interior layout, and the current condition of the building. The letter concludes that the current structure does not meet current Florida Building Code and a full interior demolition would be required for future use of the building.

Staff conclusions based on reports:

Further, the structure lies in the AE flood zone and according to local codes, improvements that would total more than 30% of the structure would require the entire building to meet floodplain requirements. Given the noncontributing status of this structure, it does not serve the Historic District nor Community Redevelopment Area for the City to invest in preserving this building.

STAFF RECOMMENDATION:

Staff finds that the requested action, as presented, is consistent with the Comprehensive Plan, the Land Development Code, the Secretary of the Interior's Standards, Historic Downtown Design Guidelines, and Community Redevelopment Area Design Guidelines.

Staff recommendation:

FINAL approval of HDC2026-0023

MOTION TO CONSIDER:

I move to **approve or deny** case number HDC 2026-0023 **with or without** conditions;

AND I move that the HDC make the following findings of fact and conclusions of law part of the record:

That HDC case HDC 2026-0023, as presented, **is or is not** substantially compliant with the Comprehensive Plan, Land Development Code, the Secretary of the Interior's Standards, the Historic Downtown Design Guidelines, and Community Redevelopment Area Design Guidelines to warrant **FINAL** approval at this time.

LIST OF EXHIBITS:

EXHIBIT 1 **HDC2026-0023 Combined Application Materials**
EXHIBIT 2 **Florida Master Site File: NA02242**

From: noreply@civicplus.com
To: Planning Info
Subject: Online Form Submittal: Historic District Council (HDC) Certificate of Approval (COA) Application
Date: Monday, June 1, 2026 11:12:57 AM

CAUTION: This email originated from outside the organization. Do not click links or open attachments unless you recognize the sender, were expecting this email, and know the content is safe.

Historic District Council (HDC) Certificate of Approval (COA) Application

HISTORIC DISTRICT COUNCIL (HDC): CERTIFICATE OF APPROVAL (COA) APPLICATION

USE THIS FORM TO Apply for BOARD approval for projects in the Downtown or Old Town Historic District or the Community Redevelopment Area (CRA) AND STAFF-LEVEL review for EXTERIOR PAINT and INSTLLATION OF PERVIOUS PAVERS projects ONLY.

NOTE: All other STAFF-LEVEL approvals (i.e, fence, right-of-way, roof) and smaller STAFF-LEVEL project reviews can be submitted with your building permit where reviews will be performed and cost will be assessed simultaneously.

Fees — Demolition of a Primary Structure – Non-Contributing $1,500

Basis for Review

All applications, whether Staff or Board review, are reviewed for consistency with the City of Fernandina Beach Comprehensive Plan, Land Development Code, and applicable guidelines such as the Downtown Historic District Design Guidelines, Old Town Fernandina Preservation and Development Guidelines, and the Community Redevelopment Area (CRA) Design Guidelines. Guidelines for the Historic Districts are based on the U.S. Secretary of the Interior's Standards for Rehabilitation.

IMPORTANT NOTES

Conceptual Approvals

Conceptual approvals are provided by the HDC as a courtesy to the applicant in an effort to allow comment from the Historic District Council and citizens during the conceptual design process. The HDC will provide the applicant with feedback and guidance relating to the proposal and take a vote to indicate whether the board feels the proposal is adequately appropriate to proceed. In all cases, the applicant must return to the HDC to seek final approval of their projects. There is no additional fee for this review above the Certificate of Approval fee.

Pre-Application Meeting

To guide you through the process and to ensure that your application is properly processed, you'll need to meet with the Preservation Planner prior to submitting your application. The application must be submitted at least 42 days before the scheduled meeting to allow time for review. Staff approval applications are accepted on a rolling basis and are generally completed in 3-5 days. Please note that projects can only begin after receiving a Certificate of Approval (COA) and a building, sign, right-of-way, or zoning permit (if required).

Application Requirements	A complete/ signed application;, Proof of Ownership (copy of deed or tax statement);, A current survey of the property, for new construction and any change to existing footprint. (no older than two years);
Please see the Land Development Code (LDC) for detailed information:	Requirements for Demolition Applications – see LDC Section 8.03.03.01
The LDC is Available for Review at	www.fbfl.us/LDC

Appeals
An applicant may appeal the HDC's decision for variances to a court of record as outlined in LDC Section 10.02.04(D). The petition shall be presented to within thirty (30) days after the decision of the HDC; otherwise the decision of the HDC will be final.

PROJECT TYPE	Demolition
APPROVAL TYPE	Board Approval: Final
Have you met with a planner for a pre-application meeting?	Yes
What was the date of your pre-application meeting?	5/18/2026
PROPERTY INFORMATION	Property information can be found at the Nassau County Property Appraiser's website → Map Search
Historic District	Waterfront Community Redevelopment Area (CRA)
Site Address	115 South 2nd Street
City	Fernandina Beach

State	FL
Zip Code	32034
Parcel ID #(s)	00-00-31-1800-0271-0070
Do you authorize the installation of a temporary City notice sign on your property?	YES

OWNER OF RECORD
As recorded with the Nassau County Property Appraiser

First Name	Fernandina Beach
Last Name	City of
Mailing Address	204 Ash Street
City	Fernandina Beach
State	FL
Zip Code	32034
Telephone Number	904-310-3107
E-mail Address	knewton@fbfl.city

OWNER'S AGENT
If other than owner. If an agent will be representing the owner, an Owner's Authorization For Agent Representation form must be included

Is there an agent other than the owner representing this project?	No
Project Description	Demolition of unsafe non-contributing structure that housed the old Marlin and Barrel Distillery. The City recently purchased the property and had the building evaluated. It has been vacant for several years and the engineer (see letter via separate cover) states that it does not meet current code standards and demolition is the most practical route forward.

Requirements for Demolition Applications
Per LDC 8.03.03.01

1. Does the structure or	no

site meet national, state, or local criteria for designation?	
2. Is the structure or site a contributing structure or site to a locally designated or National Register historic district?	no
3. Would the loss of the structure or site deteriorate the quality or continuity of the historic district, or the surrounding neighborhood?	no
4. Is the structure or site is of such design, craftsmanship, or material that it could be reproduced only with great difficulty and/or expense?	no
5. Is the structure or site one of the last remaining examples of its kind in the neighborhood, county or region, or is a distinctive example of an architectural or design style which contributes to the character of the district?	no
6. Would the removal of the structure or site destroy the historic relationship between structures or open space?	no
7. Would retention of	no

the structure or site promotes the general welfare of the City by providing an opportunity for study of local history, architecture, and design, or by developing an understanding of the importance and value of a particular culture and heritage?	
8. Have the applicants made good faith efforts to pursue alternatives to demolition?	yes
9. Will the applicant be denied a reasonable return on his or her investment	yes
10. Is there an economic hardship for the applicant as demonstrated by requirements in Section 8.03.06?	no
11. Has the Code Enforcement and Appeals Board has recommended demolition of the structure?	no

MATERIALS

List all proposed materials and colors, as applicable. If you are not filling this out, you MUST provide a detailed list separately that includes all required information as described in the following fields. A separate form can be uploaded or emailed directly to Mia Sadler.

EXTERIOR FABRIC

Manufacturer	*Field not completed.*

Product Description	*Field not completed.*
Color	*Field not completed.*
DOORS	
Manufacturer	*Field not completed.*
Product Description	*Field not completed.*
Color	*Field not completed.*
WINDOWS	
Manufacturer	*Field not completed.*
Product Description	*Field not completed.*
Color	*Field not completed.*
ROOFING	
Manufacturer	*Field not completed.*
Product Description	*Field not completed.*
Color	*Field not completed.*
FASCIA/TRIM	
Manufacturer	*Field not completed.*
Product Description	*Field not completed.*
Color	*Field not completed.*
FOUNDATION	
Manufacturer	*Field not completed.*
Product Description	*Field not completed.*
Color	*Field not completed.*
SHUTTERS	
Manufacturer	*Field not completed.*
Product Description	*Field not completed.*
Color	*Field not completed.*

PORCH/DECK	
Manufacturer	*Field not completed.*
Product Description	*Field not completed.*
Color	*Field not completed.*
FENCING	
Manufacturer	*Field not completed.*
Product Description	*Field not completed.*
Color	*Field not completed.*
DRIVEWAYS/SIDEWALKS	
Manufacturer	*Field not completed.*
Product Description	*Field not completed.*
Color	*Field not completed.*
SIGNAGE	
Manufacturer	*Field not completed.*
Product Description	*Field not completed.*
Color	*Field not completed.*
OTHER	
Manufacturer	*Field not completed.*
Product Description	*Field not completed.*
Color	*Field not completed.*
Please upload supplemental documentation and all product brochures, paint color samples, etc.	
Upload 1	*Field not completed.*
Upload 2	*Field not completed.*
Upload 3	*Field not completed.*
Upload 4	*Field not completed.*

Upload 5	*Field not completed.*
Upload 6	*Field not completed.*
Upload 7	*Field not completed.*
Upload 8	*Field not completed.*
Upload 9	*Field not completed.*
Upload 10	*Field not completed.*
Upload 11	*Field not completed.*
Upload 12	*Field not completed.*
Certification	By signing below, I certify that the information contained in this application is true and correct to the best of my knowledge at the time of the application. , I acknowledge that I understand and have complied with all of the submittal requirements and procedures and have read and understand the following:, I AGREE THAT A POSTING NOTICE WILL BE INSTALLED ON THE PROPERTY(IES) IN QUESTION AND THAT SAID SIGN WILL ONLY BE REMOVED BY STAFF AFTER THE MEETING OR BROUGHT BACK TO CITY HALL BY APPLICANT.

1. I/We hereby attest to the fact that the above supplied property address(es), parcel number(s) and legal description(s) is (are) the true and proper identification of the area of this petition.

2. I/We authorize staff from the Department of Planning & Conservation to enter onto the property in question during regular city business hours in order to take photos which will be placed in the permanent file.

3. I/We understand that the COA review time period will not commence until the application is deemed complete by staff and may take up to 10 days to process. I further understand that an incomplete application submittal may cause my application to be deferred to the next posted deadline date.

4. I/We understand that, for Board review cases, an agenda and staff report will be available on the City’s website approximately one week before the Historic District Council meeting.

5. I/We understand that the Historic District Council meetings are conducted in a quasi-judicial hearing and as such, ex-parte communications are prohibited (Communication about your project with a Historic District Council member).

6. I/We understand that the approval of this application by the Historic District Council or staff in no way constitutes approval of a Building Permit for construction from the City of Fernandina Beach Building Department.

7. I/We understand that all changes to the approved scope of work stated in a

COA have to be approved by the HDC before work commences on those changes. There will be no charge for a revision to a COA. Making changes that have not been approved can result in a Stop Work Order being placed on the entire project and/or additional fees/penalties.

8. I/We understand that any decision of the HDC may be appealed to the City Commission, with the exception of variances, which may be appealed to a court of record as outlined in Section 10.02.04(D) of the Land Development Code. Petitions to appeal shall be presented within thirty (30) days after the decision of the HDC; otherwise the decision of the HDC will be final.

9. I/We understand that Certificates of Approval are only valid for one (1) year from issuance. They are renewable for six months without cause, and for an additional six months, upon showing of good cause by the applicant. The applicant must submit all requests for extensions in writing and provide appropriate support documentation, if needed.

10. I/We understand that the City Staff will install a Notice of Hearing sign on the property 14 days before the scheduled heating and that the sign must only be removed after the hearing by City Staff, unless, the applicant or property owner brings the Notice of Hearing back to City Hall.

Applicant First Name	Katie
Applicant Last Name	Newton
Today's Date	6/1/2026

DEPARTMENT OF PLANNING & CONSERVATION
204 Ash Street | Fernandina Beach Florida 32034 |Contact: Mia Sadler at 904 310-3488 | www.fbfl.us/planning

Please make sure to disable pop-up blocker in order to submit.

Email not displaying correctly? View it in your browser.

Gillette & Associates, Inc.

Civil & Environmental Engineering • Mechanical & Structural Engineering • Construction Management

May 26, 2026

Mr. Jeremiah Glisson
Deputy City Manager
City of Fernandina Beach
204 Ash Street
Fernandina Beach, FL 32034

Re: 115 South 2nd Street
Fernandina Beach, FL

Dear Mr. Glisson:

We inspected the above referenced site to examine the existing building layout, construction and overall Building Code compliance. The property appraiser website dates the building structure at or around the year 1925. The majority of the building exterior consists of masonry and concrete with interior walls of wood and some steel. The northern part of the building has a pitched shingle roof and the south side of the building appears to have a TPO-type roof system.

The building has suffered some structural damage in the past which appears to have affected some of the walls and interior joists. The southern portion of the building appeared to be used for storage, warehouse, and/or light manufacturing. The northern portion of the building is two story and consists of offices and other rooms. These interior office spaces have been added on and modified over the years during previous operation. This has created rooms and spaces that lack proper egress, low ceiling heights, and inconsistent stair patterns (along with other Code items). It does not appear these offices and rooms were permitted or complied with any Code at the time. The southern portion of the building is a one-story, mostly open space with interior columns to support the roof system. Past roof leaks appear in some spaces, but the overall construction is fair. Fire protection is evident in the building, but operation of the system is unknown.

The governing building code at this time is the Florida Building Code, 8th Edition (2023). The building has sat vacant for more than one year, so current Code would consider a new occupancy to be a change of use. This would require the entire building to meet current building and land development codes. Based on the layout of the northern part of the building, there's not much that would satisfy current code nor be very useful for office space without complete interior demolition and rework of the space.

We conclude that demolition of the structure would be most practical due to the lack of current Code compliance and the amount of work and cost required for change of use occupancy. The mechanical, electrical and plumbing systems would also need to be replaced, adding to the significant cost of the renovation. Construction of a new building would lend to a much more useable and compliant layout.

We hope you find this letter satisfactory to allow for demolition of the above referenced structure. If you have any questions or concerns, please contact me at your earliest convenience.

Sincerely,

Asa R. Gillette, P.E.
Principal
Gillette and Associates, Inc.

Gillette & Associates, Inc.
Civil & Environmental Engineering • Mechanical & Structural Engineering • Construction Management

PHASE I ENVIRONMENTAL SITE ASSESSMENT

0.45-Acre Commercial Property Assemblage
115 South 2nd Street
Fernandina Beach, Nassau County, Florida
Parcel Identification Numbers: 00-00-31-1800-0271-0070 and 00-00-31-1800-0271-0091

Project Number
26-30-01

Prepared for:

City of Fernandina Beach
204 Ash Street
Fernandina Beach, Florida 32034

Prepared by:

Gillette & Associates, Inc.
31 South 4th Street, Suite 1
Fernandina Beach, Florida 32034
904.261.8819

April 1, 2026

Asa Ray Gillette III

Digitally signed by Asa Ray Gillette III
DN: cn=Asa Ray Gillette III, c=US, email=asa@gillette-associates.com
Date: 2026.04.02 09:22:13 -04'00'

April 1, 2026

Ms. Sarah Campbell, ICMA-CM
City Manager – City of Fernandina Beach
204 Ash Street
Fernandina Beach, Florida 32034

Via Email: scampbell@fbfl.org

Re: Phase I Environmental Site Assessment
0.45-Acre Commercial Property Assemblage
115 South 2nd Street
Fernandina Beach, Nassau County, Florida
Parcel Identification Numbers: 00-00-31-1800-0271-0070 & 00-00-31-1800-0271-0091
Gillette & Associates, Inc. Project Number: 26-30-01

Dear Ms. Campbell:

Gillette & Associates, Inc.has completed a Phase I Environmental Site Assessment (ESA) for the above-referenced properties. The purpose of this investigation was to evaluate environmental conditions in accordance with the American Society for Testing and Materials (ASTM) Standard Practice E1527-21 for performance of Phase I ESA investigations.

This assessment has not revealed evidence of *recognized environmental conditions* in connection with the subject property.

Additional assessment is not warranted at this time.

The User of this report is encouraged to review the entire report to gain a full understanding of the assessment results. Should you have any comments or questions regarding this report, please do not hesitate to contact us. We appreciate the opportunity to provide you professional environmental due diligence services.

Sincerely,

Asa R. Gillette, P.E.
Principal/Engineer
Gillette & Associates, Inc.

TABLE OF CONTENTS

SECTION PAGE

LIST OF ACRONYMS iii

1.0 EXECUTIVE SUMMARY 1

2.0 INTRODUCTION 4

2.1 Purpose 4
2.2 Scope of Services 6
2.3 Special Terms and Conditions 7
2.4 Significant Assumptions 7
2.5 Deviations or Exceptions 8
2.6 User Reliance 8

3.0 USER / CLIENT PROVIDED INFORMATION 9

3.1 Title Records, Environmental Liens, and Activity and Use Limitations 9
3.2 Specialized Knowledge 10
3.3 Commonly Known or Reasonably Ascertainable Information 10
3.4 Valuation Reduction for Environmental Issues 10
3.5 Reasons for Performing Phase I Environmental Site Assessment 11
3.6 Other 11

4.0 PHYSICAL SETTING 12

4.1 Soil Conditions 14
4.2 Geologic and Hydrogeologic Characteristics 14

5.0 SUBJECT PROPERTY 15

5.1 Interviews 15
5.2 Prior Environmental Assessments 15
5.3 Historical Developments and Uses 15
5.3.1 Historical Development 15
5.3.2 Historical Occupants and Operations 16
5.4 Current Uses 16
5.4.1 Location and Legal Description 16
5.4.2 Utilities and Municipal Services 17
5.4.3 Subject Property Observations 17
5.5 Environmental Records Review 19

6.0 ADJOINING AND SURROUNDING PROPERTIES 20

6.1 Adjoining Properties 20
6.1.1 Historical Development 20
6.1.2 Environmental Records Review 22
6.1.3 Current Uses of the Adjoining Properties 23
6.2 Surrounding Properties 23
6.2.1 Historical Development 23
6.2.2 Environmental Records Review 23
6.2.3 Vapor Encroachment Condition Screening 25

7.0 ADDITIONAL RECORDS SOURCES 26

8.0 NON-ASTM E1527-21 SCOPE CONSIDERATIONS 28

9.0 RESULTS OF THE ENVIRONMENTAL PROFESSIONAL INQUIRY 29

9.1 Summary of Findings and Conclusions 29
9.2 Other Notable Environmental Conditions 30
9.3 Environmental Professional Opinion 30
9.4 Data Gaps 30
9.5 Limitations of the Phase I ESA 30

10.0 CONTINUED VIABILITY AND OBLIGATIONS EVALUATION 32

11.0 QUALIFICATIONS AND SIGNATURES OF ENVIRONMENTAL PROFESSIONALS 33

12.0 REFERENCES 34

LIST OF TABLES

Table 1 - Physical Setting Summary 12
Table 2 – Subject Property Utility Data 17
Table 3 - Subject Property Observations 18
Table 4 – Environmental Records Summary for Adjoining Properties 22
Table 5 – Environmental Records Summary for Surrounding Properties 23

LIST OF FIGURES

FIGURE 1 Topographic Site Location Map
FIGURE 2 Site and Vicinity Map
FIGURE 3 Soils Map

LIST OF APPENDICES

APPENDIX A User Provided Information Questionnaire, Tax Parcel Records
APPENDIX B Photographs Recorded During the Site Inspection
APPENDIX C Government Records Report
APPENDIX D Selected Historical and Regulatory Information
APPENDIX E Resumes of Environmental Professionals

LIST OF ACRONYMS

AAI	All Appropriate Inquiry
AST	Aboveground Storage Tank
ASTM	American Society of Testing Materials
AUL	Activity and Use Limitation
BER	Business Environmental Risk
BLS	Below Land Surface
CDV	Cattle Dip Vat
CERCLA	Comprehensive Environmental Response, Compensation, and Liability Act
CFR	Code of Federal Regulations
CREC	Controlled Recognized Environmental Condition
DCSP	Drycleaning Solvent Cleanup Program
ERIC	Environmental Restoration Integrated Cleanup
ESA	Environmental Site Assessment
EQD	City of Jacksonville Environmental Quality Division
FAC	Florida Administrative Code
FDEP	Florida Department of Environmental Protection
FEMA	Federal Emergency Management Agency
FS	Florida Statues
FUDS	Formerly Used Defense Sites
HREC	Historical Recognized Environmental Condition
IC/EC	Institutional Controls/Engineering Controls
ICR	Institutional Controls Registry
LLP	Landowner Liability Protections
LOMR	Letter of Map Revision
LUST	Leaking Underground Storage Tank
NFA	No Further Action
NFIP	National Flood Insurance Program
NPL	National Priority List
PCB	Polychlorinated biphenyls
PFAS	per- and polyfluoroalkyl substances
PFOA	Perfluorooctanoic Acid
PFOS	Perfluorooctanesulfonic Acid
PUD	Planned Use Development
PUL	Property Use Limitation
RC	Restrictive Covenant
RCRA	Resource Conservation and Recovery Act
REC	Recognized Environmental Condition
SRCO	Site Rehabilitation Completion Order
USACE	United States Army Corps of Engineers
U.S.C.	United States Code
USEPA	United States Environmental Protection Agency

USGS	United States Geological Survey
VEC	Vapor Encroachment Condition
VES	Vapor Encroachment Screen

1.0 EXECUTIVE SUMMARY

Gillette & Associates Inc. has performed a Phase I Environmental Site Assessment (ESA) in conformance with the scope and limitations of the United States Environmental Protection Agency (USEPA) *Standards and Practices for All Appropriate Inquires* [(AAI), 40 Code of Federal Regulations (CFR) Part 312] and the American Society for Testing and Materials (ASTM), *Standard Practice for Environmental Site Assessments: Phase I Environmental Site Assessment Process* Designation E1527-21. This Phase I ESA was performed in support of purchaser liability protection for **City of Fernandina Beach (Client)** in connection with acquisition of the subject property.

Subject Property Description	
Address	115 South 2nd Street, Fernandina Beach, Nassau County, Florida
Property Size	Approximately 0.45-acres
Parcel Identification Numbers	00-00-31-1800-0271-0070 and 00-00-31-1800-0271-0091
Number of Buildings	One
Property Improvements	Improvements and features recorded on the Nassau County Property Appraiser's 2026 Property Record Card included an approximately 18,088-square foot, concrete block and corrugated metal commercial building constructed in 1925, and ancillary concrete curbing, and a loading ramp.
Current Use	Vacant
Current Occupants	None
Past Use	1965 to 1975 – Dixieland Stores, Super Dollar Store, Amelia Island Storage & Warehouse 1979 – vacant 1983 to 1995– American Body Armor & Equipment 2000 to 2015 – Banner Impressions, Onpoint Visuals 2020 to 2026 – Maritime Museum of Amelia Island, Onpoint Visuals, Marlin & Barrel Distillery
Adjoining and Surrounding Property Uses	North: asphalt-paved City parking lot East: South 2nd Street followed by two-story single family residences and City Hall South: two two-story single family residences West: rail line associated with the Florida Coast Railroad
Inferred Groundwater Flow Direction	West-northwest

Recognized Environmental Conditions (RECs) [as defined in Section 2.1]
This assessment has not revealed RECs in connection with the subject property.

Historical Recognized Environmental Conditions (HRECs) [as defined in Section 2.1]
This assessment has revealed HRECs in connection with the subject property.

Controlled Recognized Environmental Conditions (CRECs) [as defined in Section 2.1]
This assessment has not revealed CRECs in connection with the subject property.

Vapor Encroachment Concerns (VECs) [as defined in Section 2.1]
This assessment has not revealed VECs in connection with the subject property that would be considered *recognized environmental conditions*, or VECs originating from off-site sources.

Business Environmental Risks (BERs) [as defined in Section 2.1]
This assessment has revealed BERs in connection with the subject property.

- **On-Site BER** – Where access to portions of the subject property or to structures on the subject property was unavailable or limited, Gillette & Associates, Inc. renders no opinion as to the presence of regulated or hazardous materials or to the presence of indirect evidence relating to hazardous or regulated material in that portion of the subject property or structure.

De Minimis Conditions [as defined in Section 2.1]
During the course of Phase I ESAs, Gillette & Associates, Inc. often encounters conditions that generally do not present a threat to human health or the environment and that generally would not be the subject of an enforcement action if brought to the attention of appropriate governmental agencies. These conditions are not considered RECs, HRECs, or CRECs, but are defined by ASTM Standard E1527-21 as *de minimis* conditions. In the interest of brevity, Gillette & Associates, Inc. did not develop a full list of *de minimis* conditions, rather evaluated and identified these conditions in the appropriate sections of this report.

Other Notable Conditions
Gillette & Associates, Inc, Phase I ESAs occasionally reveal other notable environmental considerations that may be relevant to the condition of the subject property that do not qualify as RECs, CRECs, HRECs, BERs, or *de minimis* conditions. Other notable environmental and/or property development considerations were not identified during this assessment.

Data Gaps and Data Failures
The following data gaps and/or data failures were encountered:

- Aerial photographs were not available before 1943.
- Data gaps in excess of five years were encountered during the review of the standard historical sources.
- Interviews were not conducted with past owners, past operators, or past occupants.
- Records of ownership of the subject property may be incomplete. The ownership record obtained during this assessment is based on reasonably attainable information and does not constitute a title search.

The accuracy and completeness of this report is not necessarily limited by these data gaps or data failures.

Significant Data Gaps
Gillette & Associates, Inc. did not identify or encounter instances of significant data gaps that would affect the ability of the environmental professional to identify a *recognized environmental condition*.

This executive summary is an excerpt of a detailed Phase I ESA report that includes elements necessary for proper interpretation, including any limitations, exceptions, and deletions to ASTM Standard E1527-21 and established scope of work. As such, the executive summary should not be used independent of the Phase I ESA report and supporting documentation.

Continued Viability Evaluation

Critical Component	Completion Date
State and Federal Database Report	March 12, 2026
Government Records Review	March 12, 2026
Interview	April 1, 2026
Site Inspection	March 19, 2026
Environmental Professional Declaration	April 1, 2026
Environmental Lien Search	March 25, 2026
VALID UNTIL September 8, 2026	

The State and Federal Database Report was completed on March 12, 2026, the earliest completion date of the required Phase I ESA components; therefore, this Phase I ESA report is valid until September 8, 2026. If the User has not acquired the subject property by that date, one or more components of the report must be updated in accordance with ASTM Standard E1527-21 in order for the User to qualify for applicable CERCLA Landowner Liability Protections (LLP).

Continuing Obligations
The User of this report is required to ensure that continuing obligations are followed after purchase or acquisition of the subject property. Any land use restrictions in effect at the subject property must be maintained. The User should ensure that all parties at the subject property are following best management practices and taking "reasonable steps" with respect to preventing and limiting exposure to any hazardous substance releases on the subject property. In the event of a future release on the subject property, the property owner or responsible party should report it to the appropriate regulatory agency. Full cooperation must be provided to any parties authorized to conduct assessments or responses to the subject property.

Please note that an environmental liens or activity and use limitations search was not performed for the subject property. In accordance with ASTM E1527-21, it is the responsibility of the User of this report to confirm that there are no environmental liens or activity and use limitations filed for the subject property. In the event that any are identified, please contact Gillette & Associates, Inc. immediately for further evaluation.

Environmental Professional Opinion
Further assessment is not warranted at this time.

2.0 Introduction

This Phase I ESA was conducted in accordance with: (1) the United States Environmental Protection Agency (USEPA) *Standards and Practices for All Appropriate Inquiries* [(AAI), 40 Code of Federal Regulations (CFR) Part 312] and (2) guidelines established by the American Society for Testing and Materials (ASTM), *Standard Practice for Environmental Site Assessments: Phase I Environmental Site Assessment Process* Designation E1527-21 (ASTM Standard E1527-21). This Phase I ESA also satisfies the good commercial and customary practices outlined in Title 42 of the United States Code (U.S.C.) Section 9601(35)(B).

Gillette & Associates, Inc. was retained by Ms. Sarah Campbell, City Manager for Fernandina Beach ("Client") to conduct a Phase I Environmental Site Assessment (ESA) an approximately 0.45-acre commercial property ("subject property") at 115 South 2nd Street in Fernandina Beach, Nassau County, Florida. The subject property was identified at approximately 30.669412 degrees North Latitude and -81.464604 degrees West Longitude. According to the Nassau County Property Appraiser's records, the subject property included a single real estate parcel identified by Parcel Identification Number 00-00-31-1800-0271-0070. The subject property location is depicted on Figure 2.

The large parcel was zoned *MU-1 – Mixed Use* and had a listed use of *4100 – Light Manufacturing.* Improvements and features recorded on the Nassau County Property Appraiser's 2026 Property Record Card included an approximately 18,088-square foot, concrete block and corrugated metal commercial building constructed in 1925, and ancillary concrete curbing, and a loading ramp. Property records indicated the subject property was acquired by New England Flag and Banner, Inc., on June 27, 1994, from Michael and Stratton Moore. The small parcel was zoned *MU-1 – Mixed Use* and had a listed use of *4000 – Vacant Industrial.* The property was vegetated with no improvements. Property records indicated the small parcel was acquired by New England Flag and Banner, Inc., on October 16, 2000, from Old Town Carraige Company.

The weather was cool and sunny at the time of the March 19, 2026, site inspection. The property was accessed from South 2nd Street to the east. The building was unoccupied at the time of the site inspection. It was divided into two distinct areas: a 10,686-square foot general entrance, restroom area, and open space most recently occupied by the Maritime Museum of Amelia Island, and a 7,402-square foot area most recently occupied by Marlin and Barrel Distillery. The museum had small alcoves, long walls, and a second floor. The distillery had a tasting room with bar, storage rooms, a distilling room, and large warehouse space. A loading dock with two roll-up doors was at the southeast corner of the distillery portion of the building. Two sets of double doors were located at the rear of the building and may have at one time had direct access to the adjacent rail line. There was no evidence of the current storage of hazardous materials/chemicals or petroleum products. According to City records, the building is connected to the City of Fernandina Beach Utilities for sanitary sewer and drinking water and Florida Public Utilities for electricity and natural gas.

The subject property was bordered to the north by an asphalt-paved City parking lot; to the east by South 2nd Street followed by City Hall and two-story, single family residences; to the south by two, two-story single family residences and Old Town Carriage; and to the west by rail lines of the Frist Coast Railroad. The approximate subject property boundaries and the surrounding properties are depicted on Figure 2.

2.1 Purpose

The subject property was assessed with respect to the range of contaminants within the scope of the Comprehensive Environmental Response, Compensation, and Liability Act (CERCLA), and petroleum products. This assessment is intended to constitute AAI into the previous ownership and uses of the property consistent with good commercial and customary practice as defined in 42 U.S.C. Section 9601 (35)(B) and promulgated at 40 CFR Part 312 (AAI Final Rule). As such, the assessment is intended to permit the designated user to satisfy one of the requirements to qualify for the innocent landowner, bona fide prospective purchaser, or contiguous property owner limitations on CERCLA liability (hereinafter, the Landowner Liability Protections [LLP]). Gillette & Associates, Inc. has not made an independent determination whether the Client satisfies User obligations to establish an LLP defense under CERCLA.

The goal of a Phase I ESA is to identify evidence of *recognized environmental conditions*, defined by ASTM as, "(1) the presence of hazardous substances or petroleum products in, on, or at the subject property due to a release to the environment; (2) the likely presence of hazardous substances or petroleum products in, on, or at the subject property due to a release or likely release to the environment; or (3) the presence of hazardous substances or petroleum products in, on, or at the subject property under conditions that pose a material threat of a future release to the environment." ASTM Standard E1527-21 defines the term "likely" as "that which is neither certain nor proved, but can be expected or believed by a reasonable observer based on the logic and/or experience of the environmental professional, and/or available evidence, as stated in the report to support the opinions given therein."

In accordance with ASTM Standard E1527-21, this Phase I ESA was also intended to identify the following:

- *Controlled recognized environmental condition*: "*recognized environmental condition* affecting the subject property that has been addressed to the satisfaction of the applicable regulatory authority or authorities with hazardous substances or petroleum products allowed to remain in place subject to implementation of required controls (for example, activity and use limitations or other property use limitations)."
- *Historical recognized environmental condition*: "a previous release of hazardous substances or petroleum products affecting the subject property that has been addressed to the satisfaction of the applicable regulatory authority or authorities and meeting unrestricted use criteria established by the applicable regulatory authority or authorities without subjecting the subject property to any controls (for example, activity and use limitations or other property use limitations). A historical recognized environmental condition is not a *recognized environmental condition*."
- *Business environmental risk:* "a risk which can have a material environmental or environmentally-driven impact on the business associated with the current or planned use of Commercial real estate, not necessarily related to those environmental issues required to be investigated in this practice. Consideration of business environmental risk issues may involve addressing one or more non-scope considerations."
- *De minimis condition*: "a condition related to a release that generally does not present a threat to human health or the environment and that generally would not be the subject of an enforcement action if brought to the attention of appropriate governmental agencies. A condition determined to be a de minimis condition is not a *recognized environmental condition* nor a controlled recognized environmental condition."
- *Vapor Encroachment Concerns* (VECs): defined by ASTM Standard E2600-15 as "the presence or likely presence of chemical of concern vapors in the subsurface of the subject property caused by the release of vapors from contaminated soil and/or groundwater either on or near the subject property."

2.2 Scope of Services

The Phase I ESA included a review the following:

- Information from the Nassau County Property Appraiser's website, included in Appendix A.
- Information provided on the User Questionnaire and specialized knowledge reported by the Client, included in Appendix A.
- Visual assessment of the subject property on March 19, 2026, by Mr. Bruce Hallett. The adjoining properties were observed from the subject property and from readily accessible public rights-of-way, where possible and not obscured by dense vegetation, fencing, or other obstructions. Photographs are included in Appendix B.
- Interviews with the subject property owner or representative and/or personnel associated with, or knowledgeable about, the subject property (i.e., past owners, or neighbors if the subject property is abandoned), included in Section 5.1.
- Interviews with subject property operators, occupants, or tenants, where possible. Interviews are included in Section 5.1.
- Interviews with relevant regulatory officials and/or Freedom of Information Act requests, as needed to provide additional information about the subject property. Interviews are included in Section 5.1, and requests for information are included in Section 7.0.
- Standard federal, state, and local environmental records sources for the subject property and properties within ASTM Standard E1527-21 approximate minimum search distances. Database search information is provided in Appendix C.
- Reasonably ascertainable and practically reviewable additional and/or supplemental regulatory information available from the USEPA, and the Florida Department of Environmental Protection's (FDEP) Nexus online document repository, the FDEP Institutional Controls Registry, and other available sources as needed. Select information is described in Section 7.0 and provided in Appendix D.
- Reasonably ascertainable and practically reviewable historical and land use documents; select copies and printed information are provided in Appendices C and D:
    - U.S. Geological Survey topographic maps
    - Aerial photographs
    - City directories
    - Sanborn/fire insurance maps (if available)
- Review of physical setting documentation obtained from U.S. Department of Agriculture Natural Resources Conservation Service Web Soil Survey, U.S. Fish and Wildlife Service National Wetland Inventory, and Federal Emergency Management Agency Map Service Center in order to interpret contaminant migration and the potential to impact the subject property, as described in Section 4.0, documented in the Envirosite Government Records Report in Appendix C and online sources in Appendix D.
- Review of historic military sites identified and described in the Formerly Used Defense Sites (FUDS) database provided by the United States Army Corps of Engineers (USACE). Findings are included in Section 7.0.
- In 2024, USEPA issued its Final Rule listing two emerging contaminants, Perfluorooctanoic Acid (PFOA) and Perfluorooctanesulfonic Acid (PFOS) including their salts and structural isomers, as CERCLA hazardous substances. As a result of the Final Rule, the potential presence of PFOA and PFOS must now be evaluated as part of a standard Phase I ESA (without the need for further updates to ASTM Standard E1527-21). Select information is described in Section 7.0 and provided in Appendix D.

The scope of work did not include items considered to be beyond the scope of an ASTM Standard E1527-21 Phase I ESA, such as the collection and testing of soil samples, soil vapor samples, groundwater samples, surface and drinking water samples, air samples (including radon), or building material samples for hazardous materials (including

polychlorinated biphenyls [PCBs], asbestos, and lead-based paint). The scope of work did not include other non-scope items such as the identification of wetlands, endangered, or protected plant and animal species, or historical or archeological sites; geotechnical studies; geologic hazards; potential noise or air quality impacts; or concerns related to the Americans with Disabilities Act. Substances not defined as hazardous substances (including some substances sometimes generally referred to as emerging contaminants) were also specifically excluded from the scope of services and will continue to be excluded unless or until such substances are classified as a CERCLA hazardous substance by the USEPA; regulatory cleanup criteria are promulgated by the FDEP Division of Waste Management; or specifically requested by the Client. Note that while, certain published information was reviewed in the preparation of this report (wetlands maps, subsidence incidents reports, flood zone maps, etc.) to help understand local conditions related to surface and/or subsurface contamination migration on or around the subject property, the use of this information solely for physical setting evaluation does not constitute or imply work outside of the defined scope of services.

There were no deletions, deviations, or additions to the ASTM Standard E1527-21 scope of work requested by the Client.

2.3 Special Terms and Conditions

This report and the information contained herein shall be the sole property of Gillette & Associates, Inc. until payment of any unpaid balance is made in full. The Client agrees that, until payment is made in full, the Client shall not have a proprietary interest in this report or the information contained herein. Gillette & Associates, Inc. shall have the absolute right to request the return of all copies of this report submitted to other parties, public or private, on behalf of the Client in the event of nonpayment of outstanding fees by the Client pursuant to Gillette & Associates, Inc. proposal.

2.4 Significant Assumptions

This report is a prudent, reasonable evaluation of the subject property's observed environmental condition. Gillette & Associates, Inc. assumes no responsibility for conditions or information not practically reviewable, or information not accurately disseminated by any party. The following significant assumptions were used to formulate the conclusions and opinions contained in this report:

- Environmental database information was accurate and complete. Where provided, Gillette & Associates, Inc. made reasonable inquiry into the accuracy of such information.
- Conditions at the time of the visit were representative of ordinary conditions at the subject property.
- Information provided during interviews was accurate.
- Information regarding the subject property boundaries obtained from the Nassau County Property Appraiser's website and confirmed by observations made at the subject property for obvious boundary features such as fence lines, driveways, roads, adjoining buildings, and similar features was accurate.
- The subject property boundaries depicted on figures and described herein was accurate.

According to Section 7.5.2.1 of ASTM E1527-21, an environmental professional is not required to verify independently the information provided but may rely on information provided unless the environmental professional has actual knowledge that certain information is incorrect or unless it is obvious that certain information is incorrect based on other information obtained in the Phase I ESA or otherwise actually known to the environmental professional.

Where access to portions of the subject property or to structures on the subject property was unavailable or limited, Gillette & Associates, Inc. renders no opinion as to the presence of regulated or hazardous materials or to the presence of indirect evidence relating to hazardous or regulated material in that portion of the subject property or structure.

2.5 Deviations or Exceptions

During the course of a Phase I ESA, limiting conditions, data failures, or data gaps may prevent adherence to certain aspects of ASTM Standard E1527-21. In such cases, the limiting factors are discussed in the appropriate sections of this report.

No environmental site assessment can wholly eliminate uncertainty regarding the potential for *recognized environmental conditions* in connection with a property and that performance of ASTM Standard E1527-21 is intended to reduce, but not eliminate, uncertainty regarding the potential for *recognized environmental conditions* in connection with a property, recognizing reasonable limits of time and cost.

Per ASTM Standard E1527-21, the level of inquiry is variable: Not every property warrants the same level of assessment. Consistent with good commercial and customary practice, the appropriate level of environmental site assessment is guided by the type of property subject to assessment, the expertise and risk tolerance of the User, and the information developed in the course of the inquiry.

Should additional information become available to the Client that differs significantly from our understanding of conditions presented in this report, Gillette & Associates, Inc. requests that such information be forwarded immediately to our attention, so that we may reassess the conclusions provided herein and amend the scope of services as necessary and appropriate.

2.6 User Reliance

The assessment was prepared under contract for the exclusive use of the entities listed below.

Exclusive use entities:

City of Fernandina Beach
204 Ash Street
Fernandina Beach, Florida 32034

Gillette & Associates, Inc. acknowledges that these parties may rely on the contents and conclusions presented in this report. Unless stated otherwise in writing, Gillette & Associates, Inc. makes no other warranty, representation, or extension of reliance upon the findings of this report to any other entity or third party. The information and opinions presented in this report are for the exclusive use of the Client. Distribution to, or reliance by, other parties may not occur without the express written permission of the Client and Gillette & Associates, Inc. Gillette & Associates, Inc. will not distribute this report without written consent from the Client.

3.0 User / Client Provided Information

The AAI Final Rule and ASTM Standard E1527-21 describe tasks to be performed by the User (or "Client") that are required to qualify for one of the LLPs to CERCLA liability and offered by the Small Business Liability Relief and the Brownfields Amendments. The information that results from those tasks should be provided to the environmental professional to consider with respect to identifying *recognized environmental conditions*. A Phase I ESA User Questionnaire was completed by Ms. Sarah Campbell, Fernandina Beach City Manager, on March 12, 2026.

3.1 Title Records, Environmental Liens, and Activity and Use Limitations

ASTM Standard E1527-21 Section 6.2 and AAI (40 CFR 312.20, 25, and 26) require that User search recorded title and judicial records for registered Environmental Liens or/and Activity and Use Limitations (AULs). Environmental liens and AULs are often recorded at the County Recorder/Registry of Deeds, or other municipal land title office. The User may rely on (1) transaction-related title insurance documentation (e.g., preliminary title reports and title commitments) or (2) title search information reports (e.g., conditions of title, title abstracts, and AUL/Environmental Lien reports). Preliminary Title Reports, Title Commitments, Condition of Title, or Title Abstracts and similar types of title reports will commonly disclose AULs; however, these reports will only disclose AULs filed in the land title office. In some cases, an AUL may not have been filed at the land title office but may be found in a separate environmental agency database. The results of the User's search should be communicated to the environmental professional conducting the Phase I ESA. This search is in addition to the review of environmental liens and AULs registries (if any) conducted by the environmental professional. A search of the Nassau County Clerk of Courts online files was conducted on March 25, 2026 – no environmental liens were identified. A construction lien for $12,000 was filed on February 2, 2015, for drywall services – it is not known if this lien has been satisfied. A release of lien was filed on May 23, 2024, to release New England Flage and Banner for moneys owned on a parking agreement. These documents are included in Appendix D. This review of court records does not satisfy an ASTM-compliant investigation into the property's potential environmental liens.

Title records that may indicate recorded environmental liens and AULs were not provided by the Client. According to the completed User Questionnaire, the Client has no knowledge of environmental liens or AULs filed or recorded against the subject property. Recorded environmental liens or AULs were not identified by the property owner's representative during interviews.

In accordance with the Uniform Federal Lien Registration Act in Chapter 713.901, Florida Statutes (F.S.), notices of environmental liens recorded against real property are filed in the office of the clerk of the circuit court of the county in which the real property subject to the liens is situated. Unless added by a change in the scope of work to be performed by Gillette & Associates, Inc., ASTM Standard E1527-21 does not impose on the environmental professional the responsibility to undertake a review of recorded land title records and judicial records for environmental liens and AULs. The User should either (1) engage a title company, real estate attorney, or title professional to undertake a review of reasonably ascertainable recorded land title records and lien records for environmental liens and AULs currently recorded against or relating to the subject property, or (2) negotiate such an engagement of a title company, real estate attorney, or title professional as an addition to the scope of work of Gillette & Associates, Inc.
Sections 376.301 and 376.79, F.S., define Institutional Controls (ICs) as "the restriction on use of, or access to a site to eliminate or minimize exposure to petroleum products' chemicals of concern, drycleaning solvents, or other

contaminants. Such restrictions may include, but are not limited to, deed restrictions, restrictive covenants (RC) or conservation easements." Other forms of ICs include government controls such as local ordinances, permits, agency rules, delineated areas (under Chapter 62-524, FAC), comprehensive land use planning and management, and FDEP consent orders. ICs are non-engineering legal and legislative controls intended to affect human activities by preventing or reducing exposure to contamination by restricting or prohibiting land and resource use. Engineering Controls (ECs), such as physical barriers, caps, covers, slurry walls, fences, methane collection systems, and impermeable barriers, are designed to limit or prevent access and exposure to contamination or are designed to eliminate further migration of the contamination. Where an EC is necessary, an IC is generally required to ensure that the EC is properly maintained and accessible to regulatory authorities for inspection. ICs and ECs are a type of AUL that may not necessarily be attached to land title records. FDEP maintains an Institutional Controls Registry (ICR) at https://ca.dep.state.fl.us/mapdirect/?focus=icr. Recorded IC and ECs were not identified for the subject property in the database search report provided by Envirosite and included in Appendix C, and in the FDEP ICR.

The term Property Use Limitation (PUL) was added to ASTM Standard E1527-21 to clarify the existing concept of "property use restrictions" in the previous definition of CRECs. A PUL is now defined as a "limitation or restriction on current or future use of a property in connection with a response to a release, in accordance with the applicable regulatory authority or authorities that allows hazardous substances or petroleum products to remain in place at concentrations exceeding unrestricted use criteria." The concept is important for an environmental professional to determine whether a finding may or may not be a CREC in the absence of a formal AUL. PULs were not identified in the database search report provided by Envirosite and included in Appendix C, or in the FDEP ICR.

3.2 Specialized Knowledge

ASTM Standard E1527-21 Section 6.3 and AAI (40 CFR 312.28) requires that if the Client has any specialized knowledge regarding environmental site conditions, hazardous materials use on the subject property, and/or conditions indicative of releases or threatened releases associated with the subject property, the Client has the responsibility to communicate this information to the environmental professional. The Client did not provide specialized knowledge or experience related to the environmental conditions of the subject property but was aware that its most recent tenants were a museum and distillery. Ms. Campbell indicated that the City owns the northern adjacent parking lot and knows of no chemicals or processes that may cause environmental harm to the property.

3.3 Commonly Known or Reasonably Ascertainable Information

ASTM Standard E1527-21 Section 6.4 requires that if the Client is aware of any commonly known or reasonably ascertainable information within the local community about the property that is material to environmental site conditions, the Client has the responsibility to communicate such information to the environmental professional. The Client did not provide information regarding the historical use of the property that would negatively impact the property.

3.4 Valuation Reduction for Environmental Issues

For transactions involving the purchase of Commercial real estate, ASTM Standard E1527-21 Section 6.5 and AAI (40 CFR 312.29) require the User consider the relationship of the purchase price to the fair market value of the subject property as an indicator of potential contamination and make a written record of that explanation. The Client should consider if the purchase price for the property reasonably reflects fair market value of the property. If the Client concludes that the purchase price is below market value, the Client should consider whether or not existing or suspected

contamination is the cause of the lower price. The Client indicated that an appraisal was completed and the sale price is considered fair market value.

3.5 Reasons for Performing Phase I Environmental Site Assessment

According to ASTM Standard E1527-21 Section 6.7 and AAI (40 CFR 312.31), the Client shall make known the reason for the Phase I ESA. The Client indicated the Phase I ESA was being conducted in support of subject property acquisition, to understand any potential environmental conditions that could negatively affect the market value or future use of the subject property.

3.6 Other

No additional information was provided by the Client for this investigation.

4.0 PHYSICAL SETTING

Gillette & Associates, Inc. reviewed various available physical setting resources pertaining to the geologic, hydrogeologic, hydrologic, and topographic characteristics that may affect potential contaminant migration to the subject property, or within or from the subject property. Table 1 summarizes information obtained from review of physical setting sources and other sources identified in Section 2.2 reviewed during the Phase I ESA.

The subject property appeared to gently dip to the west, towards the railroad tracks and the Amelia River. Adjacent properties to the north, south, and east appeared at a similar elevation. Subject property topography is an important consideration as the slope of land surface generally coincides with the direction of groundwater flow. Based on site topography and in consideration of other relevant information summarized below, groundwater in the vicinity of the subject property likely flows west. Actual groundwater flow in the vicinity of the subject property may be locally influenced by seasonal rainfall, proximity to surface water bodies or wetlands, surface topography, underground structures or utility service lines, constructed stormwater diversion or management conveyances, soil and bedrock geology, production wells, or other factors beyond the scope of this study. Gillette & Associates, Inc. was not provided, and did not otherwise identify, documents that describe the known groundwater flow direction beneath the subject property. To determine the site-specific groundwater flow direction, subsurface information would be necessary.

The subject property vicinity lies in the Sea Islands Physiographic Province, characterized by tidally dominated streams and tidal marshes that are bordered by barrier islands to the east and broad, coast-parallel ridges and wetlands that have been dissected by drainage to the major rivers that border and cross the province from west to east. Quaternary beach ridge and dune and Quaternary undifferentiated sediments are the oldest geologic units affecting the landforms in this province. Recent deposition in tidal marshes and parts of the barrier islands of the Sea Islands Province are identified as Holocene undifferentiated sediments. Physical setting details observed on the topographic map and obtained from additional sources are summarized below.

Table 1 - Physical Setting Summary

Topography	
Current topographic map	USGS 7.5-minute *Fernandina Beach, Florida*, 2021
Elevation (feet NGVD*)	8
Topography	Slight dip to the west
Evidence of landfilling or excavation	Evidence of landfilling, excavation, or waste burial activities was not observed.
Adjoining — higher elevation	None
Adjoining — lower elevation	West
Adjoining – similar elevation	North, South and East
Surface Water and Subject Property Drainage	
Onsite surface water features	Natural or constructed water features were not observed.
Adjoining surface water features	Natural or constructed water features were not observed.
Nearest water body, approximate distance, and direction	The Amelia River was observed approximately 275-feet to the west of the subject property.

Table 1 - Physical Setting Summary

Stormwater management	Stormwater management systems or diversion structures were not observed on the subject property. Municipal curb inlets were observed along South 2nd Street, adjoining the subject property to the east.
Flood zone (summarized from Appendices C and D)	According to FEMA Map Panel 12089C0237G, effective on August 2, 2017, the subject property was designated Zone AE, lying in a Special Flood Hazard Zone.
Wetlands (summarized from Appendices C and D)	According to the NWI Wetlands Mapper, wetlands were not mapped on the subject property.
Geology	
Soil types (and estimated depths/thickness)	Urban Land to <80 inches
Bedrock (depth and type)	Pliocene-Pleistocene Cypresshead Formation
Subsidence Incidents (see Section 7.0)	Reports of subsidence incidents were not identified in the vicinity of the subject property in the FDEP Subsidence Incident Reports database.
Radon	Nassau County lies in Zone 3, an area of low radon potential.
Additional information (see Section 7.0)	Not reported or otherwise identified.
Hydrogeology	
Wells on subject property	Water wells were not observed or mapped on the subject property. The Florida Department of Health Florida Water Management Inventory (FLWMI) search indicated the drinking water delivery method was "known public water". Drinking water connections were observed along the S 2nd Street right-of-way. A fire suppression system was located inside of the utility room.
Approximate depth to groundwater (feet)	Shallow groundwater depth for water wells identified within one-mile of the subject property was not reported in the Envirosite Government Records Report. The USGS National Water Dashboard did not identify water table monitoring locations in the subject property vicinity. Based on proximity to the Amelia River, groundwater likely lies less than 5 feet below the ground surface.
Reported direction of groundwater flow	Groundwater flow direction for shallow water wells identified within one mile of the subject property was not reported in the Envirosite Government Records Report. The USGS National Water Dashboard did not identify water table monitoring locations in the subject property vicinity. Based on topography, groundwater likely flows to the west, towards the Amelia River.
Relevant surrounding property wells	Three state-registered water wells and four federally registered water wells were reported within one-mile of the subject property. Water wells in the subject property vicinity generally included an inactive transient non-community system, Florida Public Utility drinking water wells, and the City of Fernandina Beach Wastewater Treatment Plant.

*National Geodetic Vertical Datum of 1929

4.1 Soil Conditions

The United States Department of Agriculture Soil Conservation Service, Web Soil Survey was reviewed to identify native soil characteristics in the vicinity of the subject property. Details of the soil characteristics can be found below, in the Physical Setting section of the Envirosite Government Records Report provided in Appendix C, and on Figure 3.

Urban land consists of areas that are 75 percent or more covered with streets, houses, commercial buildings, parking lots, shopping centers, industrial parks, airports, and related urban facilities.

4.2 Geologic and Hydrogeologic Characteristics

The aquifer systems in Nassau County include the surficial (unconfined) aquifer system underlain by the Hawthorn Formation, which serves as an upper confining unit for the Floridan aquifer. The following discussion presents a summary of information obtained from the following four sources: 1) USGS 7.5-minute series *Fernandina Beach, Florida*, topographic quadrangle map; 2) Florida Division of Geology; 3) USGS Subsurface Characterization of Selected Water Bodies in the St. Johns River Water Management District, Northeast Florida; and 4) Thomas Scott, Environmental Geology Series.

In northeastern Florida, the surficial aquifer system consists of, in ascending order: the upper Hawthorn Formation, which was deposited during the middle Miocene epoch; the upper Miocene or Pliocene deposits; and the Pleistocene and Recent deposits. Sediments of Pleistocene and Recent epochs were deposited during the formation of marine terraces and beach ridges. The thicknesses of these deposits range from less than 10 feet in the St. Johns River Valley to approximately 100 feet in western Nassau County. They consist of soil, muck, coarse to fine sand, shell and some clayey sand. The surficial sand yields small amounts of water while the sand and shell beds along the coast yield moderate quantities. The potentiometric surface of the shallow aquifer system generally follows the configuration of the land surface. High water levels occur after periods of heavy rainfall, and lowest water levels occur after the drier periods of the year. Water levels may be as deep as 35 feet below land surface with a yearly water level fluctuation in wells of approximately two to five feet.

The intermediate confining unit consists primarily of sediments within the Hawthorn Formation. The Hawthorn Formation, deposited during the middle Miocene epoch, consists primarily of dark-gray to olive-green silty clay, clayey soil, and dry and sandy limestone, all containing moderate to large amounts of black phosphate sand, granules, and pebbles. Throughout most of northeast Florida, the clay and silty clay within the Hawthorn Formation serves as a confining layer or aquiclude that retards upward movement of water from the underlying artesian Floridan aquifer system, as well as inhibiting downward movement of surficial aquifer waters. The Hawthorn Formation ranges in thickness from about 250 feet to as much as 500 feet.

In northeast Florida, the top of the Floridan aquifer system is approximately 250-600 feet below land surface and ranges from 1,500 to 2,400-feet in thickness. The Floridan is a confined, artesian aquifer throughout most of northeast Florida and is highly permeable. The Floridan aquifer system is the principal source of fresh water for northeast Florida, with the limestone and porous dolomite beds yielding very large quantities of water. municipal wells range from 1,000 to 1,500 feet in depth and penetrate the Ocala Group, the Avon Park and the Lake City Limestone of Eocene age. These formations and the Suwannee Limestone Formation comprise the Floridan aquifer system.

Details of the subject property geologic and hydrogeological characteristics can be found in the Physical Setting section of the Envirosite Government Records Report, provided in Appendix C.

5.0 Subject property

Subject property information discussed below was obtained from interviews and sources identified in Section 2.2 and referenced in Section 12.0.

5.1 Interviews

Mr. John Stratton Moore, owner of the subject property, was interview by telephone on April 1, 2026. Mr. Moore indicated that he purchased the property in 1994. The most recent tenants included American Body Armor and Equipment, and a dry goods warehouse. From 1994 to about 2001, he operated a water-based screen-printing operation (Onpoint Visuals). There was no use or storage of petroleum products or solvents in his screen-printing business. Subsequently, he leased the building to Marlin and Barrel Distillery and the Amelia Island Maritime Museum. To his knowledge, there are no environmental liens or area use limitations. He confirmed utility connections to the City of Fernandina Beach.

Contact information for current or past property owners, past operators, or past occupants was not provided or otherwise obtained, and other owners or occupants were not interviewed.

5.2 Prior Environmental Assessments

Prior environmental assessments were not provided for review.

Nothing in ASTM Standard E1527-21 is intended to convey a right to use or to rely upon resources, information, findings, or opinions provided in prior assessments.

5.3 Historical Developments and Uses

5.3.1 Historical Development

Aerial photographs were reviewed to help establish prior land use and for evidence of facilities, processes or surface features which might indicate the storage or use of hazardous materials. Aerial photographs for 1943, 1960, 1969, 1973, 1982, 1983, 1993, 2005, 2008, 2009, 2010, 2014, 2017, 2019, 2021, 2023, and 2025 were reviewed. Selected aerial photographs are included in Appendix D. Because of the scale and quality of earlier aerial photographs and the lack of obvious boundary features such as fence lines, driveways, roads, or adjoining buildings that would clearly identify the subject property boundaries, efforts to accurately determine the subject property features and uses were limited.

- 1943, 1960 – northern portion of the building (museum) is visible
- 1973, 1982, 1983, 1993 – southern portion of the building (distillery) is visible plus an additional attached building at the northwest corner on City property
- 2005, 2008, 2009, 2010, 2014, 2017, 2019, 2021, 2023, 2025 – present-day configuration

Topographic maps were reviewed to help establish prior land use and for evidence of facilities, processes or surface features which might indicate the storage or use of hazardous materials. Topographic maps for 1919, 1944, 1958, 1970, 1981, 1988, 1992, and 1994, obtained from the USGS Historical Topographic Map Explorer, were reviewed for the subject property. The earlier topographic maps lacked obvious boundary features such as fence lines, driveways, roads, or adjoining buildings that would clearly identify the subject property boundaries, and efforts to accurately determine features solely on the subject property were limited.

- 1919, 1944 – no visible structures
- 1958, 1970 – red, indicating dense urban development; railroad spur visible just south of the property
- 1981, 1988, 1992, 1994 – red, indicating dense urban development; railroad spur no longer visible

5.3.2 Historical Occupants and Operations

Information from city directories was obtained from Environsite for the subject property. Listings for the current and historical subject property address (115/117 S 2nd Street) were searched for the years 1960 through 2024. Occupants at the subject property address were identified as follows.

- 1960 – address not listed
- 1965 – Dixieland Stores (warehouse)
- 1971 – Super Dollar Stores
- 1975 – Amelia Island Storage and Warehouse Facilities
- 1979 – vacant
- 1983 to 1995 – American Body Armor and Equipment
- 1988 to 2015 – Banner Impressions, On-Point Visuals
- 2020 to 2024 – Maritime Museum and On-Point Visuals

The City Directory Report provided by Environsite is included in Appendix D.

Fire Insurance Maps were reviewed for the years 1891, 1897, 1903, 1909, 1926, 1949, and 1960.

- 1891, 1897 – Electric Light Works; a coal yard and water tank appeared to be located just off property near railroad
- 1903, 1909 – no coverage
- 1926, 1949, 1960 – warehouse

5.4 Current Uses

5.4.1 Location and Legal Description

The subject property included an approximately 0.45-acre commercial property assemblage located at 115 S 2nd Street in Fernandina Beach, Nassau County, Florida. The subject property location is depicted on Figure 2. According to the Nassau County Property Appraiser's records, the subject property included two contiguous real estate parcels identified by Parcel Identification Numbers 00-00-31-1800-0271-0070 and 00-00-31-1800-0271-0091.

The subject property was identified in Section 22 of Township 3 North, Range 28 East on the USGS 7.5-minute *Fernandina Beach, Florida* topographic quadrangle map, included as Figure 1. The property record cards and parcel maps were obtained from publicly available tax parcel records from the Nassau County Property Appraiser's Office website, and are included in Appendix A.

The large parcel was zoned *MU-1 – Mixed Use* and had a listed use of *4100 – Light Manufacturing*. Improvements and features recorded on the Nassau County Property Appraiser's 2026 Property Record Card included an approximately 18,088-square foot, concrete block and corrugated metal commercial building constructed in 1925, and ancillary concrete curbing, and a loading ramp. Property records indicated the subject property was acquired by New England Flag and Banner, Inc., on June 27, 1994, from Michael and Stratton Moore. The small parcel was zoned *MU-1 – Mixed Use* and had a listed use of *4000 – Vacant Industrial*. The property was vegetated with no improvements. Property records indicated the small parcel was acquired by New England Flag and Banner, Inc., on October 16, 2000, from Old Town Carraige Company.

The subject property was bordered to the north by an asphalt-paved City parking lot; to the east by South 2nd Street followed by City Hall and two-story, single-family residences; to the south by two, two-story single-family residences and Old Town Carriage; and to the west by rail lines of the Frist Coast Railroad. The approximate subject property boundaries and the surrounding properties are depicted on Figure 2.

5.4.2 Utilities and Municipal Services

Gillette & Associates, Inc. identified the type and supplier of utilities provided to the subject property. These services are described in the following table:

Table 2 – Subject Property Utility Data

Service	Type	Utility Provider	Comments/Historical Services
Electricity	Municipal	Florida Public Utilities	Electric service connections were observed associated with current occupancy on the subject property.
Natural gas	Municipal	Disconnected	A natural gas service line was observed at the back of the building; however, it was not connected.
Potable water	Municipal	Fernandina Beach Utilities	Water wells were not observed or mapped on the subject property. The Florida Department of Health Florida Water Management Inventory (FLWMI) search indicated the drinking water delivery method was "known public water". A municipal water connection was observed near the eastern subject property boundary.
Sewage disposal	Municipal	Fernandina Beach Utilities	Municipal sanitary sewer service connections were observed associated with current occupancy on the eastern portion of the subject property. The FLWMI search indicated the domestic wastewater disposal method was "known central sewer".
Stormwater	Municipal	Fernandina Beach Utilities	Stormwater management systems or diversion structures were not observed on the subject property. Municipal curb inlets were observed along South 2nd Street adjoining the subject property to the east.

According to historical fire insurance maps and aerial photographs, the subject property was developed with Electric Light Works from at least 1891 to at least 1897 (fire insurance maps); as a warehouse from at least 1925 to 1960 (property records, fire insurance maps, and aerial photographs); then enlarged to its present-day footprint in 1969 (aerial photograph). Known tenants have included the Electric Light Works, Dixieland Stores, Super Dollar Stores, Amelia Island Storage, American Body Armor and Equipment, Banner Impressions/Onpoint Visuals, the Maritime Museum of Amelia Island, and Marlin & Barrel Distillery. The potential for the past use of fuel oil underground storage tanks (USTs) on the subject property was considered. Based on: (1) review of available historical information dating back to 1891, (2) observations during the completion of the Phase I ESA, and (3) lack of documentation indicating the presence of fuel oil storage on the subject property associated with historical use and occupancy, it is Gillette & Associates, Inc.'s opinion that all appropriate inquiry has been performed to reduce uncertainty regarding environmental concerns associated with the potential presence of historical fuel oil storage tanks on the subject property, and the presence of buried fuel oil tanks remaining on the subject property associated with historic development is unlikely.

5.4.3 Subject Property Observations

Gillette & Associates, Inc. representative, Mr. Bruce Hallett conducted a subject property reconnaissance on March 19, 2026. The subject property reconnaissance was conducted to identify the presence of *recognized environmental conditions*, or the potential for *recognized environmental conditions* to occur based on current or past site activities that

may impact the subject property or the proposed development of the subject property. Specific observations noted during the subject property inspection are discussed in the following sections. Photographs obtained during the subject property inspection are included in Appendix B.

At the time of the subject property inspection, the weather was sunny and cool. The subject property was accessed from S 2nd Street, adjoining the subject property to the east. Observations were made from a walking reconnaissance around the perimeter of the subject property, and an interior and inspection of the accessible areas of the subject property building. The building was unoccupied at the time of the site inspection. It was divided into two distinct areas: a 10,686-square foot general entrance, restroom area, and open space most recently occupied by the Maritime Museum of Amelia Island, and a 7,402-square foot area most recently occupied by Marlin and Barrel Distillery. The museum had small alcoves, long walls, and a second floor. The distillery had a tasting room with bar, storage rooms, a distilling room, and large warehouse space. A loading dock with two roll-up doors was at the southeast corner of the distillery portion of the building. Two sets of double doors were located at the rear of the building and may have at one time had direct access to the adjacent rail line. There was no evidence of the current storage of hazardous materials/chemicals or petroleum products. According to City records, the building is connected to the City of Fernandina Beach Utilities for sanitary sewer and drinking water and Florida Public Utilities for electricity and natural gas.

During the subject property inspection, the following items or conditions were not visually observed or otherwise encountered: ASTs, USTs, industrial air emissions, industrial wastewater discharges, heavy industrial or manufacturing activities, and leachate or seepage; however, this absence does not rule out that ASTs, USTs, industrial air emissions, industrial wastewater discharges, heavy industrial or manufacturing activities, storage of hazardous materials and leachate or seepage previously existed at the subject property. The following table summarizes the subject property reconnaissance results.

Table 3 - Subject Property Observations

CATEGORY	OBSERVATION
Hazardous Substances:	Not observed
Petroleum Products:	Nob observed
Unidentified Drums or Containers:	Not observed
Aboveground Storage Tanks (ASTs):	Not observed
Underground Storage Tanks (USTs):	Not observed
Heating and Cooling Systems:	Electric; not directly observed but located on the roof
Potable Water and Sewage Disposal Systems:	Municipal service connections observed
Water Wells, Septic Systems:	Not observed
Water/Wastewater Discharges:	Not observed
Possible PCB-Containing Equipment:	Not observed
Elevators:	Not observed
Standing Water, Pits, Ponds, or Lagoons:	Not observed
Drainage Systems, Floor Drains, and Sumps:	Not observed
Stained Soil or Pavement:	Not observed
Interior Staining or Corrosion:	Not observed
Stressed Vegetation:	Not observed
Fill Material:	Not observed
Solid Waste Disposal:	Not observed

Table 3 - Subject Property Observations

CATEGORY	OBSERVATION
Solid Waste Dumping / Landfills:	Not observed
Odors (strong, pungent, or noxious):	Not observed
Other Subject Property Concerns:	Not observed
Adjoining Property Concerns:	Not observed

Significant environmental issues were not observed on the subject property at the time of the reconnaissance; however, the observations were limited to activities visually observed at the time of the reconnaissance and does not preclude the possibility of improper storage or disposal of chemical materials in the past.

5.5 Environmental Records Review

Gillette & Associates, Inc. reviewed information sources to obtain existing information pertaining to a release of hazardous substances or petroleum products on or near the subject property. An environmental regulatory database search of the general area of the subject property to meet ASTM Standard E1527-21 was requested of Envirosite. This information is included in Appendix C.

Data for mapped sites was analyzed to determine the possibilities of *recognized environmental condition*s based on the nature of the release, incident, or reportable character in consideration of proximity to the subject property and landscape position. The lists are maintained by the USEPA and the FDEP. Other environmental records were also reviewed, when necessary, to supplement the Standard Record Sources. Review of the Envirosite Government Records Report identified the subject property as a RCRA SQG and SHWS.

- According to FDEP Hazardous Waste Inspection records, a Hazardous Waste Inspection was conducted in August 1985 due to a Nassau County Health Department complaint. Inspectors noted American Body Armor and Equipment Company manufactured bullet-proof vests and face shields for law enforcement. Resin was applied with spray guns that we cleaned with methylene chloride. During the inspection, seven open 55-gallon drums of F002-listed hazardous waste were identified. The facility was cited with exceeding it maximum accumulated waste volume. Seven 55-gallon drums were disposed in April 1986. The operation was eventually moved to Nassau Place near the county court house. During American Body Armor and Equipment Company's occupancy, there were no reported releases or environmental assessments that indicated contamination.
- As a SHWS, the database report mis-identified the proper location of American Body Armor and Equipment Company. SHWS files are associated with its operation at 191 Nassau Place.

Gillette & Associates,Inc. searched the FDEP Contamination Locator Map (https://prodapps.dep.state.fl.us/dep-clnup) to confirm that additional regulatory listings not identified in the Envirosite Government Records Report were not present on the subject property. Additional listings not reported by Envirosite were not identified.

Unmapped sites cannot be accurately mapped due to inaccurate or unclear address information. The locations of the identified sites are researched, and the sites are further evaluated in consideration of impacts to the subject property. The subject property was not identified as an unmapped site in the Envirosite Government Records Report.

6.0 Adjoining and Surrounding Properties

The current and historical uses of adjoining and surrounding properties described below are based upon visual observations during the subject property reconnaissance and information obtained from interviews, historical research, and regulatory research conducted for the subject property. Sites listed in the environmental records search within the ASTM-defined search distances for the databases on which they appear are discussed in the following sections.

6.1 Adjoining Properties

6.1.1 Historical Development

Aerial photographs were reviewed to help establish prior land use and for evidence of facilities, processes or surface features which might indicate the storage or use of hazardous materials. Aerial photographs for 1943, 1960, 1969, 1973, 1982, 1983, 1993, 2005, 2008, 2009, 2010, 2014, 2017, 2019, 2021, 2023, and 2025 were reviewed. Selected aerial photographs are included in Appendix D. Because of the scale and quality of earlier aerial photographs and the lack of obvious boundary features such as fence lines, driveways, roads, or adjoining buildings that would clearly identify the subject property and adjoining property boundaries, efforts to accurately determine the adjoining property features and uses were limited.

North

- 1943, 1960, 1969, 1973, 1982, 1983, 1993 – parking and several commercial-type buildings
- 2005, 2008, 2009, 2010, 2014, 2017, 2019, 2021, 2023, 2025 – parking lot

East

- 1943 – City Hall building visible, vacant properties
- 1960, 1969, 1973, 1982, 1983, 1993, 2005, 2008, 2009, 2010, 2014, 2017, 2019 – City Hall and 3 to 6 warehouse buildings
- 2021, 2023, 2025 – present-day residences

South

- 1943, 1960, 1969, 1973, 1982, 1983 – 1 to 3 commercial-type buildings
- 1993, 2005, 2008, 2009, 2010, 2014, 2017, 2019 – warehouse/garage, carriage house
- 2021, 2023, 2025 – present-day residence

West

- 1943, 1960, 1969, 1973, 1982, 1983, 1993 – rail line followed by various maritime waterfront commercial operations
- 2005, 2008, 2009, 2010, 2014, 2017, 2019, 2021, 2023, 2025 – rail line followed by parking lot for City Marina

Topographic maps were reviewed to help establish prior land use and for evidence of facilities, processes or surface features which might indicate the storage or use of hazardous materials. Topographic maps for 1919, 1944, 1958, 1970, 1981, 1988, 1992, and 1994, obtained from the USGS Historical Topographic Map Explorer, were reviewed for the subject property. The earlier topographic maps lacked obvious boundary features such as fence lines, driveways, roads, or adjoining buildings that would clearly identify the subject property boundaries, and efforts to accurately determine features solely on the subject property were limited.

North

- 1919 – no visible structures
- 1944 – two visible structures

- 1958, 1970, 1981 – City Hall building, warehouse buildings
- 1988, 1992 – residences
- 1994 – shaded red indicating dense urban development

East

- 1919 – one visible structures
- 1944, 1958, 1970, 1981 – two visible structures
- 1988, 1992 – three visible structures
- 1994 – shaded red indicating dense urban development

South

- 1919 – one visible structures
- 1944, 1958, 1970, 1981, 1988, 1992 – two visible structures
- 1994 – shaded red indicating dense urban development

West

- 1919, 1944, 1958, 1970, 1981, 1988, 1992, 1994 – rail line

Information from city directories was obtained from Envirosite for addresses adjoining the subject property. Listings for the surrounding areas were searched for the years 1960 through 2024. The City Directory Report provided by Envirosite is included in Appendix D.

North (101 S 2nd Street)

- 1960 to 1971 – Coca-Cola Bottling
- 1975 to 2005 – City Police Department
- 2010 to 2024 – address not listed

Northeast (204 Ash Street)

- 1960 to 2024 – City Hall and City Offices

East (114 to 144 S 2nd Street)

- 1960 to 2024 – addresses not listed

South (119 S 2nd Street)

- 1960 to 1971 – address not listed
- 1975 – Amelia Island Plantation (Int Dept Stge)
- 1979 to 2024 – vacant or address not listed

The City Directory Report provided by Envirosite is included in Appendix D.

Fire Insurance Maps were reviewed for the years 1891, 1897, 1903, 1909, 1926, 1949, and 1960.

North

- 1891, 1897, 1903, 1909 – no coverage
- 1926, 1949, 1960 – Coca-Cola Bottler, saw mill

Northeast

- 1891, 1897, 1903 – no coverage
- 1909, 1926, 1949, 1960 – City Hall

East

- 1891, 1897, 1903, 1909, 1926 – no coverage
- 1949, 1960 – Fernandina Lumber and Supply

South

- 1891, 1897, 1903, 1909 – no coverage
- 1926, 1949, 1960 – office, stage, shed

West

- 1891, 1897, 1903, 1909 – rail line, railroad building
- 1926, 1949, 1960 – rail lines

6.1.2 Environmental Records Review

Data for mapped sites was analyzed to determine the possibilities of *recognized environmental conditions* based on the nature of the release, incident, or reportable character in consideration of proximity to the subject property and landscape position. One facility was identified adjoining the subject property.

Table 4 – Environmental Records Summary for Adjoining Properties

Facility	Address	Distance and Direction	Databases	Comments
City Police Department	101 S 2nd St	Adjacent to N	UST	According to FDEP records, a 2000-gallon unleaded gasoline UST was in operation from 1972 until it was removed in 1990. A UST Removal Report dated June 1990, indicated no impacted soil or groundwater was encountered.

Adjoining properties were not identified in the DEDB database for EDB in drinking water. According to the FDEP Groundwater Contamination Areas Geospatial Open Data map layer (https://geodata.dep.state.fl.us/datasets/263772647b8a41ed8f67bf3a069e7f76_6), adjoining properties were not identified within an area of widespread EDB impacts in groundwater.

Gillette & Associates, Inc. searched the FDEP Contamination Locator Map (https://prodapps.dep.state.fl.us/dep-clnup) to confirm that additional regulated sites not identified in the Envirosite Government Records Report were not present adjoining the subject property. Additional sites not mapped by Envirosite were not identified.

Unmapped sites cannot be accurately mapped due to inaccurate or unclear address information. The locations of the identified sites are researched, and the sites are further evaluated in consideration of impacts to the subject property. Unmapped sites were not identified adjoining the subject property in the Envirosite Government Records Report.

Adjoining properties deemed as High-Risk Historical Sites include Manufactured Gas Plants (MGP), Historical Auto and Historical Cleaners. Due to the age of historical sites, environmental records are usually lacking. Factors such as the distance from the property, hydrological and/or topographical conditions, and/or the previous/current uses of the properties are used to determine the likelihood of potential impacts, if any, to the subject property. Adjoining sites were not identified as High-Risk Historical sites by Envirosite.

FDEP maintains an Institutional Controls Registry (ICR) at https://ca.dep.state.fl.us/mapdirect/?focus=icr. Recorded IC and ECs were not identified for the subject property in the database search report provided by Envirosite and included in Appendix C, and in the FDEP ICR.

6.1.3 Current Uses of the Adjoining Properties

The subject property was bordered to the north by an asphalt-paved City parking lot; to the east by South 2nd Street followed by City Hall and two-story, single family residences; to the south by two, two-story single family residences and Old Town Carriage; and to the west by rail lines of the Frist Coast Railroad. The approximate subject property boundaries and the surrounding properties are depicted on Figure 2.

6.2 Surrounding Properties

6.2.1 Historical Development

Aerial photographs were reviewed to help establish prior land use and for evidence of facilities, processes or surface features which might indicate the storage or use of hazardous materials. Aerial photographs for 1943, 1960, 1969, 1973, 1982, 1983, 1993, 2005, 2008, 2009, 2010, 2014, 2017, 2019, 2021, 2023, and 2025 were reviewed as well as historical topographic maps from 1919, 1944, 1958, 1970, 1981, 1988, 1992, and 1994, and fire insurance maps from 1891, 1897, 1903, 1909, 1926, 1949, and 1960. Late 1890 historical information indicates the area generally supported operations along the railroad and working waterfront. Rail spurs were visible to the south and west, which are no longer present today. A lumber yard operated to the east from at least 1940 until the area was residentially redeveloped in the early 2020s. City support services to the north, started in the early 1900s and continue today. Properties to the east and southeast are primarily residential or converted to commercial/retail in the last 30 years. The main business district, located several blocks to the north, have been in existence with the late 1890s.

6.2.2 Environmental Records Review

Data for mapped sites was analyzed to determine the possibilities of *recognized environmental conditions* based on the nature of the release, incident, or reportable character in consideration of proximity to the subject property and landscape position. Only those surrounding sites within 0.25 miles that were determined to present a potential environmental risk to the subject property were further evaluated by reviewing regulatory agency file information. Facilities determined to present insignificant risk were eliminated from further consideration as *recognized environmental conditions* to the subject property based on the distance from the subject property, the regulatory status of the mapped site, surface and subsurface obstructions and diversions (e.g., buildings, roads, sewer systems, utility service lines, rivers, lakes, ditches, etc.) present between the identified site and the subject property, and/or the measured or inferred direction of groundwater flow in consideration of topographic position in relation to the subject property. The research summary for facilities eliminated from further consideration using the above criteria is not included in the summary discussion below.

Table 5 – Environmental Records Summary for Surrounding Properties

Facility	Address	Distance and Direction	Databases	Comments
Port Consolidated	231 Front St	150 ft WSW	AST/LAST	This bulk product terminal facility has three 14,700-gallon diesel ASTs currently in service. One 14,700-gallon AST was removed in 2018. A petroleum release was reported in December 1999. Assessment activities were completed and the facility was granted a Cleanup Not Required. The most recent tank compliance inspection in

Facility	Address	Distance and Direction	Databases	Comments
				March 2026, reported the facility to be 'In Compliance'.
City Hall	204 Ash St	300 ft to NE	UST/LUST	This is a closed, non-retail fuel user that reportedly removed a 150-gallon UST in 1996 and a 1000-gallon UST in 1990. A petroleum release was reported in August 1996. Assessment and remedial activities were completed and the facility was granted a Site Rehabilitation Completion Order (SRCO) in February 2014.
Fernandina Lumber	117 S 3rd St	300 ft to E	UST/LUST	This is a closed, non-retail fuel user that removed a 500-gallon leaded gasoline UST in 1993. A Tank Closure Report was completed in June 2018. After FDEP review, the petroleum release was determined to be *de minimis* in nature and remediation was not required.
Fernandina Harbor Marina	3 S Front St	550 ft to N	UST/LUST	This is an open, coastal marine fueling operation with one 20,000-gallon UST. Two 10,000-allon USTs were removed in 2009. Petroleum releases were reported in February 1990 and April 1987. Assessment and remedial activities were completed and both received SRCOs in 2013.
Goodsell Nassau	21 2nd St N	800 ft to NNE	UST/LUST	A petroleum release was reported at this site in June 2001. Assessment and remedial activities were completed and the facility was granted an SRCO in July 2017.
Fernandina Dry Cleaners	13 N 3rd St	800 ft to NNE	PRIORITY CLEANERS	This is a closed, former dry cleaning facility that operated from 1945 until 1977. A release was reported in 1998 and accepted in the state-funded Dry Cleaner Solvent Cleanup Program. Assessment and Natural Attenuation activities has been complete and the facility was granted an SRCO in April 2020.
Selton Commercial Property	101 Alachua St	0.2 mi to N	UST/LUST	This is a closed facility that removed a 500-gallon waste oil UST in 2016. A petroleum discharge was reported in 2001. Assessment and remedial activities were completed and the facility received an SRCO in 2016.
Island Seafoog	101 N Front St	0.21 mi to N	UST/LUST	This is a closed, former coastal marine fuel storage facility that reported a release in August 2000. Assessment and remedial activities were completed and the facility received a No Further Action in 2001.
Standard Marine Supply	101 N 2nd St	0.25 mi to N	SHWS	Petroleum-related contamination was reported at this facility in May 2005. Several source removals were completed, followed by Quarterly monitoring. Remedial activities were completed and the facility was granted an SRCO in August 2007.

Additional RCRA, UST, AST, ERNS and SPILL facilities were identified within 0.25 miles of the subject property; however, all lie beyond the ASTM-specified search radius of *on or adjacent to* the subject property. Relevant information obtained from the review of regulatory files on the FDEP Nexus online document repository was sufficient to make reasonable conclusions regarding the regulatory status of surrounding property activities and the potential to impact the subject property. Based on the regulatory status and the nature of the listing, the facilities were eliminated from further consideration as *recognized environmental conditions* with regard to the subject property.

Unmapped sites cannot be accurately mapped due to inaccurate or unclear address information. The locations of the identified sites are researched, and the sites are further evaluated in consideration of impacts to the subject property. Unmapped sites were not identified in the vicinity of the subject property in the Envirosite Government Records Report.

Surrounding properties deemed as High-Risk Historical Sites include Manufactured Gas Plants (MGP), Historical Auto and Historical Cleaners. Due to the age of historical sites, environmental records are usually lacking. Factors such as the distance from the property, hydrological and/or topographical conditions, and/or the previous/current uses of the properties are used to determine the likelihood of potential impacts, if any, to the subject property. Surrounding sites were not identified as a High-Risk Historical site by Envirosite.

6.2.3 Vapor Encroachment Condition Screening

According to the ASTM E2600-22 *Standard Practice for Environmental Site Assessment, Phase I Environmental Site Assessment Process*, a vapor encroachment screen (VES) is used to determine if a Vapor Encroachment Condition (VEC) is identified for the subject property; that is, the presence or likely presence of contaminant vapors in the vadose zone of the subject property caused by the release of vapors from contaminated soil and/or groundwater either on or near the subject property that may represent a *recognized environmental condition*. The VES is used solely to determine if a VEC should be considered a *recognized environmental condition* and does not include an evaluation of the potential for vapor intrusion conditions to be present inside subject property buildings. ***The evaluation of vapor intrusion into buildings is outside of the scope of an ASTM E1527-21 Phase I ESA.***

The VES employs a two-tier process. The Tier 1 VES relies on information collected as part of the Phase I ESA, such as regulatory database listings, chemical use and historical records of prior uses on or near the target property, soil characteristics, geological characteristics, groundwater depth, and groundwater flow direction data. The Tier 2 VES focuses on the characteristics of the contaminated plume resulting from contaminated properties and the proximity of the contaminated plume to the subject property. The information utilized during the Tier 2 VES is often found in state regulatory files and other available documents but also may be collected via sampling in the field.

As part of this Phase I ESA, Gillette & Associates, Inc. completed a Tier 1 non-invasive VES in accordance with the chemicals of concern and approximate minimum search distances included in ASTM E2600-22. Facilities with off-site groundwater impacts were not identified within the minimum search distances and VEC conditions at the subject property from off-site sources are unlikely.

7.0 Additional Records Sources

Gillette & Associates, Inc. searched building permit and/or inspection reports and code enforcement records for the current subject property address from the Fernandina Beach Building Department at https://www.fbfl.us/79/Permits. Between 2019 and 2025, one electrical permit was issued and seven code enforcement violations were issues – none having an environmental consequence.

Gillette & Associates, Inc. searched the Florida Department of Health Florida Water Management Inventory (FLWMI) at https://gis.floridahealth.gov/flwmi/ for the drinking water source (public water or private domestic well) and wastewater treatment method (central sewer or onsite septic) on the subject property. The results of the search indicated the domestic wastewater disposal method was "known central sewer" and the drinking water delivery method was "known public water" from the City of Fernandina Beach Utilities.

The St. Johns River Water Management District Regulatory Permit Search at http://webapub.sjrwmd.com/agws10/sjrwmdpermit/ was accessed to identify water well construction permits or consumptive use permits issued for well construction or water withdrawal activities for the subject property. Well construction permits or completion reports were not identified.

The Florida Department of Health, Potable Water Well Surveillance Mapping Search at https://gis.floridahealth.gov/ehwater/ was accessed to identify current or historical water wells on the subject property. Water wells were not mapped on the subject property.

The FDEP Groundwater Delineation Map Search at https://ca.dep.state.fl.us/mapdirect/?focus=grndwtr_dl was accessed to determine if the subject property was within an area of known groundwater contamination. The subject property and surrounding area did not appear to be within an area of known groundwater contamination.

The FDEP Environmental Restoration Integrated Cleanup (ERIC) per- and polyfluoroalkyl substances (PFAS) Site Map Search at https://geodata.dep.state.fl.us/datasets/FDEP::eric-pfas-sites-1/explore was accessed to identify waste cleanup sites in the subject property vicinity with known PFAS contamination. FDEP waste cleanup sites with known PFAS contamination were not identified in the subject property vicinity.

The Formerly Used Defense Sites (FUDS) Program was established to investigate and remediate environmental contamination at properties formerly owned, leased, possessed, or used by the military services (Army, Navy, Air Force, or other Defense agencies). The USACE is responsible for management of the program. Gillette & Associates, Inc. searched the USACE website for FUDS in the vicinity of the subject property (http://www.usace.army.mil/Missions/Environmental/Formerly-Used-Defense-Sites/FUDS-GIS/). No FUDS sites were located within one mile of the subject property.

FDEP / Florida Geological Survey Subsidence Incident Reports for the subject property vicinity were reviewed at https://ca.dep.state.fl.us/mapdirect/?focus=fgssinkholes. Subsidence incidents are generally topographic depressions in areas underlain by soluble rock such as limestone or dolostone. Depressional features form when surface sediments subside into underground voids created by the dissolving action of groundwater in the underlying bedrock. Other subterranean events can cause holes, depressions, or subsidence of the land surface that may mimic sinkhole activity. These include subsurface expansive clay or organic layers that compress as water is removed; decomposing stumps or organic debris; collapsed or broken sewer and drainpipes or broken septic tanks; improperly compacted soil after

excavation work; or decomposing or compressed buried trash and other debris. Subsidence incidents were not reported in the vicinity of the subject property.

FDEP Map Direct Oil and Gas Well Locations were reviewed for the subject property vicinity at https://ca.dep.state.fl.us/mapdirect/?webmap=2488e17cce214989a390c79eef9187ec. Mapped locations were not reported in the vicinity of the subject property.

The U.S. Department of Transportation Pipeline and Hazardous Materials Safety Administration, National Pipeline Mapping System Public Map Viewer at https://www.npms.phmsa.dot.gov/, was reviewed to determine if pipelines containing petroleum or hazardous materials were present in the vicinity of the subject property. Mapped locations were not identified in the vicinity of the subject property.

The USGS Mineral Resource Data System (MRDS) database at https://mrdata.usgs.gov/mrds/map-graded.html was reviewed for the subject property vicinity to determine if historical mining operations were present in the vicinity of the subject property. Mine sites or prospects were not mapped or reported.

The FDEP List of Known Cattle Dip Vats at https://floridadep.gov/waste/district-business-support/documents/cattle-dipping-vats-florida was reviewed for Nassau County. The records are listings from the State Livestock Board that identify cattle dipping vats (CDVs) by ranch name, property owner or some local landmark, but do not provide information regarding the actual location of the CDV. Records were not identified that may have been present in the vicinity of the subject property. Based on comparison to obvious land use activities on the subject property as interpreted from historical aerial photographs, farming or ranching activities likely to use CDVs were not depicted. Other records were not identified that were likely to have been present on, or in the vicinity of, the subject property based on area landmark or road names, landmarks or geographic area names depicted on historical topographic maps, and/or property owner or occupant names in the vicinity of the subject property as reported in the Envirosite City Directory Search Report.

The USGS National Water Dashboard database at https://dashboard.waterdata.usgs.gov/app/nwd/en/?aoi=default was accessed for information related to groundwater depth and flow direction information for USGS observation wells that may be present in the subject property vicinity. USGS observation wells were not mapped in the subject property vicinity.

8.0 Non-ASTM E1527-21 Scope considerations

Gillette & Associates, Inc. did not evaluate any other potential environmental conditions (i.e., further areas of possible business/environmental concern and/or liability) that are outside the scope of ASTM Standard E1527-21. Examples of such potential environmental conditions that were beyond the scope of this Phase I ESA include: asbestos containing materials, biological agents, cultural and historic resources, ecological resources, endangered species, health and safety, indoor air quality, industrial hygiene, lead- based paints, lead in drinking water, moisture intrusion/suspect mold or microbial growth, noise pollution, naturally-occurring radon, regulatory compliance/non-compliance, substances not defined as CERCLA hazardous substances, and/or wetlands.

Note that while certain published information was reviewed in the preparation of this report (wetlands maps, subsidence incidents reports, flood zone maps, etc.) to help understand local conditions related to surface and/or subsurface contamination migration on or around the subject property, the use of this information solely for physical setting evaluation does not constitute or imply work outside of the defined scope of services described in Section 2.2.

Authorized Users of this document who wish to obtain an evaluation of the subject property relative to any of the aforementioned non-ASTM Standard E1527-21 scope considerations may contact Gillette & Associates, Inc. to retain these services.

9.0 RESULTS OF THE ENVIRONMENTAL PROFESSIONAL INQUIRY

Gillette & Associates,Inc. has performed a Phase I Environmental Site Assessment (ESA) in conformance with the scope and limitations of ASTM Standard E1527-21 in support of purchaser liability protection for the 0.45-acre commercial property at 115 S 2nd Street in Fernandina Beach, Nassau County, Florida. Any exceptions to, or deletions from, this practice are described in Section 2.0 of this report.

9.1 Summary of Findings and Conclusions

Recognized Environmental Conditions (RECs) [as defined in Section 2.1]
This assessment has not revealed RECs in connection with the subject property.

Historical Recognized Environmental Conditions (HRECs) [as defined in Section 2.1]
This assessment has revealed HRECs in connection with the subject property.

Controlled Recognized Environmental Conditions (CRECs) [as defined in Section 2.1]
This assessment has not revealed CRECs in connection with the subject property.

Vapor Encroachment Concerns (VECs) [as defined in Section 2.1]
This assessment has not revealed VECs in connection with the subject property that would be considered *recognized environmental conditions*, or VECs originating from off-site sources.

Business Environmental Risks (BERs) [as defined in Section 2.1]
This assessment has revealed BERs in connection with the subject property.

- **On-Site BER** – Where access to portions of the subject property or to structures on the subject property was unavailable or limited, Gillette & Associates, Inc. renders no opinion as to the presence of regulated or hazardous materials or to the presence of indirect evidence relating to hazardous or regulated material in that portion of the subject property or structure.

De Minimis Conditions [as defined in Section 2.1]
During the course of Phase I ESAs, Gillette & Associates, Inc. often encounters conditions that generally do not present a threat to human health or the environment and that generally would not be the subject of an enforcement action if brought to the attention of appropriate governmental agencies. These conditions are not considered RECs, HRECs, or CRECs, but are defined by ASTM Standard E1527-21 as *de minimis* conditions. In the interest of brevity, Gillette & Associates, Inc. did not develop a full list of *de minimis* conditions, rather evaluated and identified these conditions in the appropriate sections of this report.

9.2 Other Notable Environmental Conditions

Gillette & Associates, Inc.'s Phase I ESAs occasionally reveal other notable environmental considerations that may be relevant to the condition of the subject property that do not qualify as RECs, CRECs, HRECs, BERs, or *de minimis* conditions. Other notable environmental and/or property development considerations were not identified during this assessment.

9.3 Environmental Professional Opinion

Further assessment is not warranted at this time.

9.4 Data Gaps

Data gaps are the lack or inability to obtain information required by ASTM Standard E1527-21 despite good faith efforts to gather such information, such as, but not limited to: inability to conduct a site visit due to inaccessible or obscured areas of the subject property, such as heavy vegetation, paved areas, debris piles, or locked buildings; inability to conduct interviews; and the inability to establish historical uses of the site or surrounding properties due to incomplete historical and/or environmental records. For purposes of this study, "incomplete" means that records reviewed do not satisfy the objectives of the ASTM Standard with respect to historical or environmental records, or the requirements of a site inspection. Data failures are a subset of data gaps and indicate a failure to achieve historical research objectives even after reviewing standard historical sources that are reasonably attainable and likely to be useful. Data failures can occur when the use of the property was unable to be identified at approximately five-year intervals back to the first use or 1940, whichever is earlier. Gillette & Associates, Inc. has endeavored to comment on the significance of these data gaps and data failures. However, Gillette & Associates, Inc. cannot, and does not, warrant or guarantee that no significant events, releases, or conditions arose during periods of data gaps. The following data gaps and/or data failures were encountered:

- Aerial photographs were not available before 1943.
- Data gaps in excess of five years were encountered during the review of the standard historical sources.
- Interviews were not conducted with past owners, past operators, or past occupants.
- Records of ownership of the subject property may be incomplete. The ownership record obtained during this assessment is based on reasonably attainable information and does not constitute a title search.

The accuracy and completeness of this report is not necessarily limited by these data gaps or data failures.

A significant data gap is a data gap that affects the ability of the environmental professional to identify a *recognized environmental condition*. Gillette & Associates, Inc. did not identify or encounter instances of significant data gaps that would affect the ability of the environmental professional to identify a *recognized environmental condition*.

9.5 Limitations of the Phase I ESA

Gillette & Associates, Inc.'s Phase I ESA generally conforms to ASTM Standard E1527-21. The collection and testing of environmental or building material samples, and the identification or assessment of natural, cultural, protected or sensitive sites, species, or conditions are specifically excluded from the scope of services as described in Section 2.2. Any

reference to these items is based upon visual observations and sources as referenced throughout the report. Findings presented in this report are based on publicly available information and conditions observed at the time the subject property inspection was conducted. While Gillette & Associates, Inc. has used reasonable care to avoid reliance upon data and information that is inaccurate, Gillette & Associates, Inc. is not able to verify the accuracy or completeness of all data and information available during the investigation. This report should not be construed as verifying the present property owner or operator's compliance with federal, state, and local regulations or as a recommendation to purchase, sell, or develop the subject property.

10.0 Continued Viability and Obligations Evaluation

As described in Section 4.6 of ASTM Standard E1527-21, a Phase I ESA meeting or exceeding the ASTM standard practice is presumed to be viable when conducted within 180 days prior to the date of property acquisition, lease, or refinance. Certain components of the Phase I ESA may be updated within one year. The completion dates of those components are summarized in the following table:

Continued Viability Evaluation

Critical Component	Completion Date
State and Federal Database Report	March 12, 2026
Government Records Review	March 12, 2026
Interview	April 1, 2026
Site Inspection	March 19, 2026
Environmental Professional Declaration	April 1, 2026
Environmental Lien Search	March 25, 2026
VALID UNTIL September 8, 2026	

The State and Federal Database Report was completed on March 12, 2026, the earliest completion date of the required Phase I ESA components; therefore, this Phase I ESA report is valid until September 8, 2026. If the User has not acquired the subject property by that date, one or more components of the report must be updated in accordance with ASTM Standard E1527-21 in order for the User to qualify for applicable CERCLA Landowner Liability Protections (LLP).

Continuing Obligations

The User of this report is required to ensure that continuing obligations are followed after purchase or acquisition of the subject property. Any land use restrictions in effect at the subject property must be maintained. The User should ensure that all parties at the subject property are following best management practices and taking "reasonable steps" with respect to preventing and limiting exposure to any hazardous substance releases on the subject property. In the event of a future release on the subject property, the property owner or responsible party should report it to the appropriate regulatory agency. Full cooperation must be provided to any parties authorized to conduct assessments or responses to the subject property.

Please note that an environmental liens or activity and use limitations search was not performed for the subject property. In accordance with ASTM E1527-21, it is the responsibility of the User of this report to confirm that there are no environmental liens or activity and use limitations filed for the subject property. In the event that any are identified, please contact Gillette & Associates, Inc. immediately for further evaluation.

11.0 Qualifications and SIGNATURES OF ENVIRONMENTAL PROFESSIONALS

This Phase I ESA report at the subject property in Fernandina Beach, Nassau County, Florida, has been prepared and examined by the undersigned.

"We declare that, to the best of our professional knowledge and belief, we meet the definition of environmental professional as defined in Title 40 of the Code of Federal Regulations (CFR), Part 312.10. We have the specific qualifications based on education, training, and experience to assess a subject property of the nature, history, and setting of the subject property. We have developed and performed all the appropriate inquiries in conformance with the standards and practices set forth in 40 CFR 312."

Resumes of the Environmental Professionals involved in this assessment are provided in Appendix E.

R. Bruce Hallett — April 1, 2026

R. Bruce Hallett, PhD, P.G. — Date
Principal Technical Reviewer

12.0 references

ASTM Standard E1527-21. *Standard Practice for Environmental Site Assessment, Phase I Environmental Site Assessment Process.*

ASTM Standard E2091-19. *Guide for Use of Activity and Use Limitations, Including Institutional and Engineering Controls.*

ASTM Standard E2600-22. *Standard Guide for Vapor Encroachment Screening on Property Involved in Real Estate Transactions.*

Envirosite Government Records Report, March 12, 2026.

Envirosite City Directory Report, March 15, 2026.

Envirosite Fire Insurance Map Report, March 12, 2026.

Fernandina Beach Building Department, https://www.fbfl.us/79/Permits, accessed on April 1, 2026.

Florida Department of Environmental Protection, Institutional Controls Registry website, http://www.dep.state.fl.us/waste/categories/brownfields/pages/ICR.htm, accessed April 1, 2026.

Florida Department of Environmental Protection, List of Known Cattle Dip Vats website, https://floridadep.gov/waste/district-business-support/documents/cattle-dipping-vats-florida, accessed on April 1, 2026.

Florida Department of Environmental Protection, Map Direct website, https://ca.dep.state.fl.us/mapdirect/?webmap=bdfa237157c7426a8f552e40a741685e, accessed on April 1, 2026.

Florida Department of Environmental Protection Map Direct Oil and Gas Well Locations, https://ca.dep.state.fl.us/mapdirect/?webmap=2488e17cce214989a390c79eef9187ec, accessed on April 1, 2026.

Florida Department of Environmental Protection, Nexus website, https://prodenv.dep.state.fl.us/DepNexus/public/searchPortal, accessed on April 1, 2026.

Florida Department of Environmental Protection *Groundwater Contamination Areas* Geospatial Open Data map layer https://geodata.dep.state.fl.us/datasets/263772647b8a41ed8f67bf3a069e7f76_6, accessed on April 1, 2026.

Florida Department of Environmental Protection Subsidence Incident Reports database, https://ca.dep.state.fl.us/mapdirect/?focus=fgssinkholes, accessed on April 1, 2026.

Florida Department of Environmental Protection Groundwater Delineation Map, https://ca.dep.state.fl.us/mapdirect/?focus=grndwtr_dl, accessed on April 1, 2026.

Florida Department of Environmental Protection Environmental Restoration Integrated Cleanup (ERIC) PFAS Sites, https://geodata.dep.state.fl.us/datasets/FDEP::eric-pfas-sites-1/explore, accessed on April 1, 2026.

Florida Department of Health, Florida Water Management Inventory (FLWMI) at https://gis.floridahealth.gov/flwmi/, accessed on April 1, 2026.

Florida Department of Health, Potable Water Well Surveillance Mapping, https://gis.floridahealth.gov/ehwater/, accessed on April 1, 2026.

Florida Department of Transportation – APLUS System, 1973, 1982, 1983, 1993, 2005, 2008, 2010, 2014, 2017, 2021, and 2023.

Florida Geological Survey, Florida Geomorphology Atlas, FGS Special Publication 59, Williams, C.P., Scott, T.M., and Upchurch, S.B., 2022. https://experience.arcgis.com/experience/3fc273fccab8499083960daf7f1207a7.

FUDS website, http://www.usace.army.mil/Missions/Environmental/Formerly-Used-Defense-Sites/FUDS-GIS/, accessed on April 1, 2026.

Interview, Mr. Stratton Moore, Property Owner, April 1, 2026.

Land Boundary Information System (Labins) – aerial photographs for years 2009, 2014, and 2017, https://www.labins.org/

Nassau County Property Appraiser's Website, County Property Information, accessed on April 1, 2026.

Nassau County Property Appraiser's Website – aerial photographs – years 2009, 2011, 2017, 2019, 2021, 2023, and 2025.

St. Johns River Water Management District Well Permit Search, http://webapub.sjrwmd.com/agws10/sjrwmdpermit/, accessed on April 1, 2026.

St. Johns River Water Management District Physiographic Divisions of Florida, https://data-floridaswater.opendata.arcgis.com/datasets/6d6a4a1da4cd4cc9bdb38021bf2983de/explore, accessed on April 1, 2026.

University of Florida Digital Library – aerial photographs for years 1943, 1960, and 1969 at http://web.uflib.ufl.edu/digital/collections/flap/Counties/index.html.

University of Florida Digital Library, Sanborn Fire Insurance Maps of Florida, https://ufdc.ufl.edu/collections/sanborn, accessed on April 1, 2026.

U.S. Department of Transportation Federal Railroad Administration Safety Map at https://fragis.fra.dot.gov/GISFRASafety/, accessed on April 1, 2026.

U.S. Department of Transportation Pipeline and Hazardous Materials Safety Administration, National Pipeline Mapping System Public Map Viewer at https://www.npms.phmsa.dot.gov/, accessed on April 1, 2026.

U.S. Natural Resource Conservation Service (NRCS), *Soil Survey of Nassau County*, 2018.

USGS 7.5-min *Fernandina Beach, Florida* Topographic Quadrangle Map.

USGS Historical Topographic Map Explorer for years 1919, 1944, 1958, 1970, 1981, 1988, 1992, and 1994 at https://livingatlas.arcgis.com/topoexplorer/index.html, accessed on March 29, 2026.

USGS Mineral Resource Data System (MRDS) database at https://mrdata.usgs.gov/mrds/map-graded.html, accessed on April 1, 2026.

USGS National Water Dashboard database at https://dashboard.waterdata.usgs.gov/app/nwd/en/?aoi=default, accessed on April 1, 2026.

Kindinger, J.L., Davis, J.B., and Flocks, J.G., 2000, *Subsurface Characterization of Selected Water Bodies in the St. Johns River Water Management District, Northeast Florida*: US Geological Survey Open-File Report 00-180, 46 p.

Miller, J.A., 1986, *Hydrogeologic framework of the Floridan aquifer system in Florida and parts of Georgia, Alabama and South Carolina*: United States Geological Survey Professional Paper 1403-B, 91 p. plus maps.

Scott, T.M., 1997, *The Lithostratigraphy of the Hawthorn Group (Miocene) of Florida:* Florida, Geological Survey Bulletin 59, 148 p.

FIGURES

Figure 1
Topo Map
0.45-Acre Commercial Property
115 S 2nd Street
Fernandina Beach, Nassau County, Florida

MATANZAS GEOSCIENCES, INC.

M2026-032 Mar 12 2026

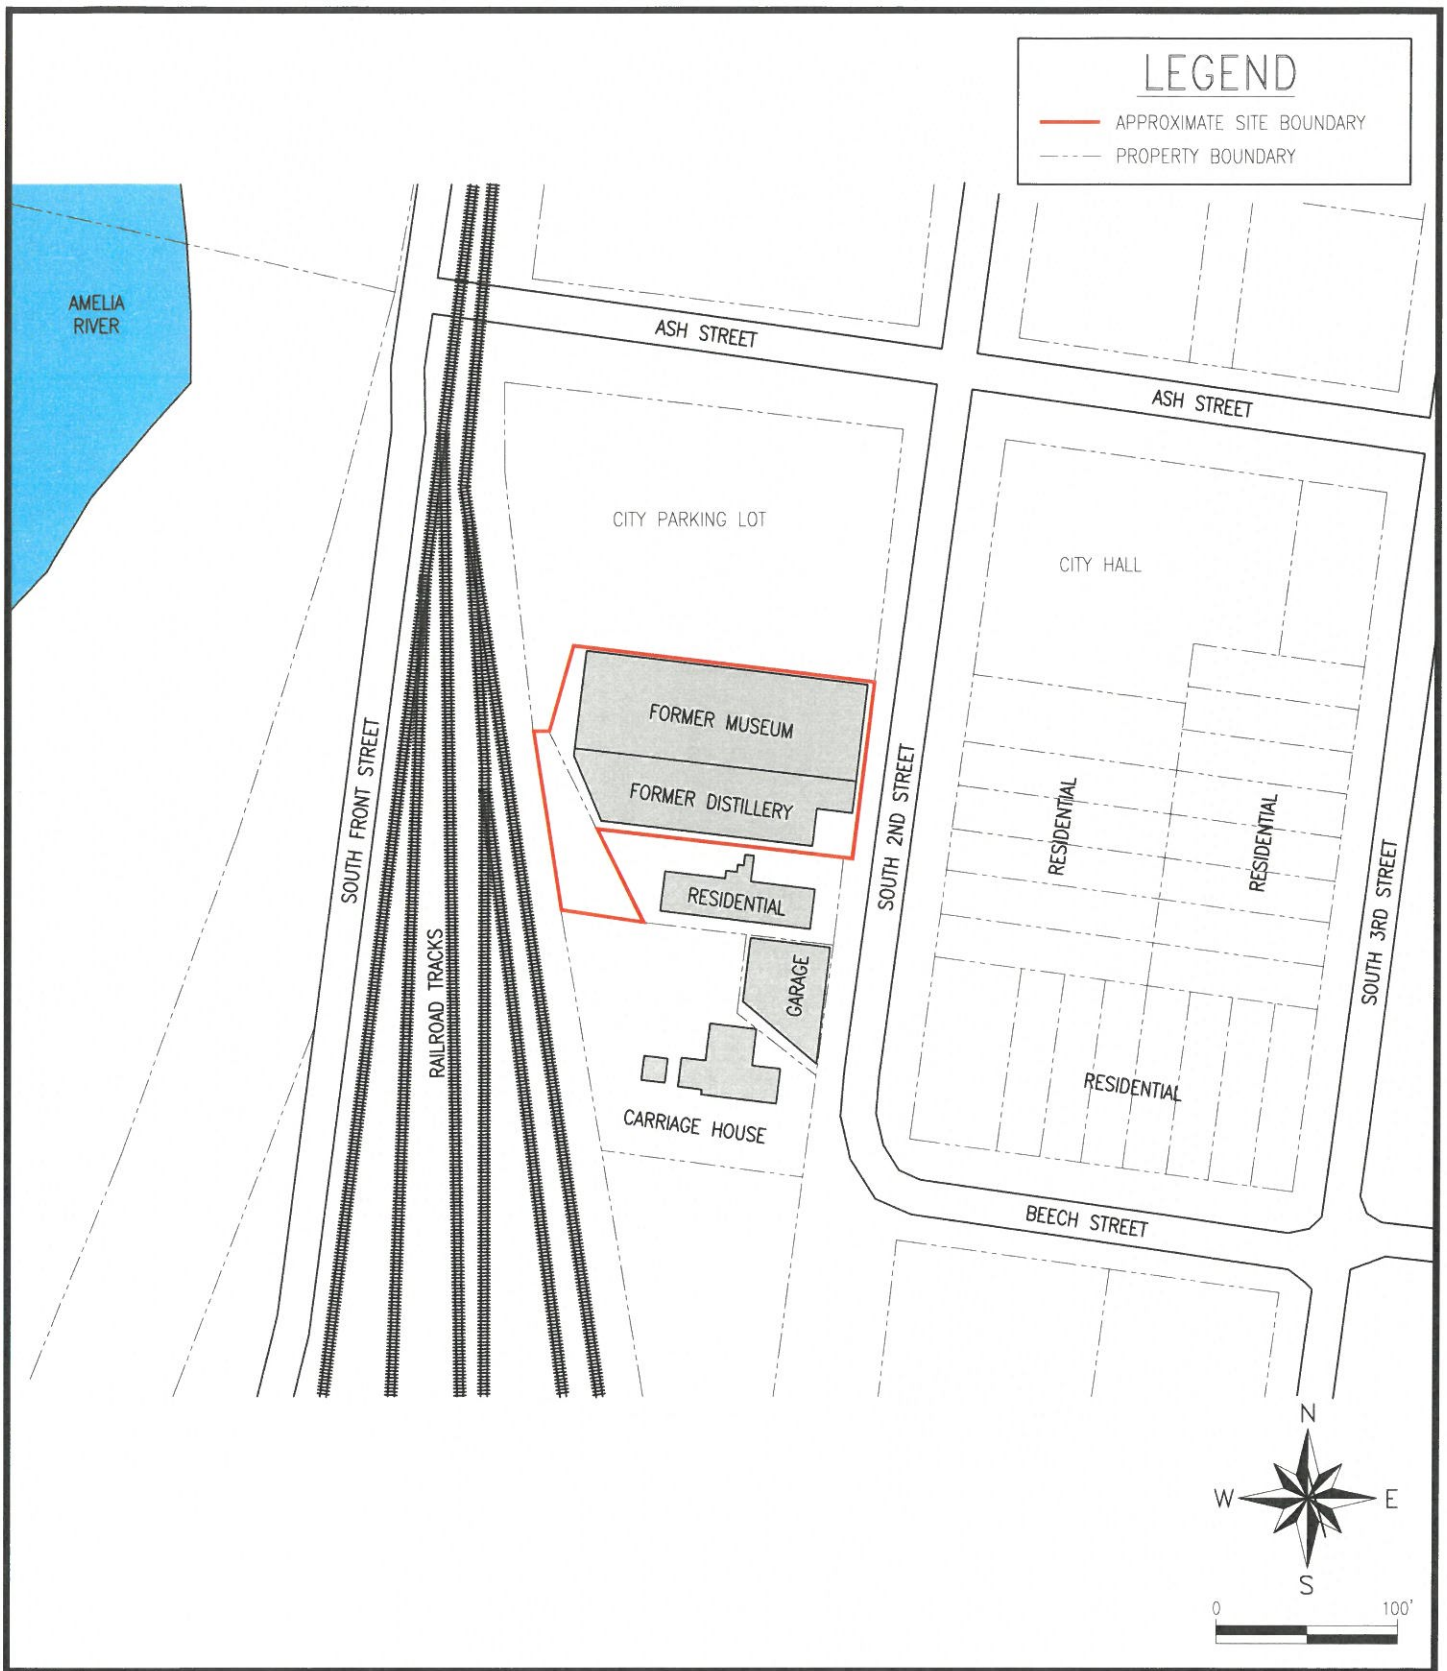

FIGURE 2: SITE AND VICINITY MAP

MATANZAS GEOSCIENCES, INC.	0.45-ACRE COMMERCIAL PROPERTY 115 SOUTH 2ND STREET FERNANDINA BEACH, NASSAU COUNTY, FLORIDA	JOB: M2026-032 DATE: MARCH 2026 REVIEWED: B. HALLETT

Figure 3
Soils Map
0.45-Acre Commercial Property
115 S 2nd Street
Fernandina Beach, Nassau County, Florida

MATANZAS GEOSCIENCES, INC.

M2026-032 Mar 12 2026

APPENDIX A

User Provided Information Questionnaire, Tax Parcel Records

ENVIRONMENTAL DUE DILIGENCE
USER PROVIDED INFORMATION

Introduction

In order to qualify for one of the *Landowner Liability Protections* (*LLPs*) offered by the Small Business Liability Relief and Brownfields Revitalization Act of 2001 (the "*Brownfields Amendments*"), the *User* must provide the following information (if available) to the *environmental professional*. Failure to provide this information could result in a determination that "*all appropriate inquiry*" is not complete.

1. **Environmental Cleanup liens that are filed or recorded against the site (40 CFR 312.25).**
   Are you aware of any environmental cleanup liens against the *property* that are filed or recorded under federal, tribal, state or local law?

   No

2. **Activity and land use limitations (AULs) that are in place on the site or that have been filed or recorded in a registry (40 CFR 312.26).**
   Are you aware of any AULs, such as *engineering controls*, land use restrictions, or *institutional controls* that are in place at the site and/or have been filed or recorded in a registry under federal, tribal, state or local law?

   No

3. **Specialized knowledge or experience of the person seeking to qualify for the LLP (40 CFR 312.28).**
   As the *User* of this ESA do you have any specialized knowledge or experience related to the *property* or nearby properties? For example, are you involved in the same line of business as the current or former occupants of the *property* or an adjoining *property* so that you would have specialized knowledge of the chemicals and processes used by this type of business?

   We own one adjacent parcel and are unaware of any chemicals or processes.

4. **Relationship of the purchase price to the fair market value of the *property* if it were not contaminated (40 CFR 312.29).**
   Does the purchase price being paid for this *property* reasonably reflect the fair market value of the *property*? If you conclude that there is a difference, have you considered whether the lower purchase price is because contamination is known or believed to be present at the *property*?

   Yes. We obtained an appraisal.

Matanzas Geosciences, Inc.
77 Saragossa Street
St. Augustine, Florida
Office-904-824-0488 Fax-904-352-2451

ENVIRONMENTAL DUE DILIGENCE
USER PROVIDED INFORMATION

5. **Commonly known or *reasonably ascertainable* information about the *property* (40 CFR 312.30).**
   Are you aware of commonly known or *reasonably ascertainable* information about the *property* that would help the *environmental professional* to identify conditions indicative of releases or threatened releases? For example, as *User*,
   a. Do you know the past uses of the *property*? Museum + distillery
   b. Do you know of specific chemicals that are present or once were present at the *property*? No
   c. Do you know of spills or other chemical releases that have taken place at the *property*? No
   d. Do you know of any environmental cleanups that have taken place at the *property*? No

6. **Reasons for performing Phase I ESA.**
   To finalize a purchase agreement. Transparency for public acquisition

7. **Are you aware of any previous Phase I ESAs, or subsurface investigations been performed at the subject property?** (If yes, please provide copies.)
   No

Print Name: Sarah Campbell

Title: City Manager

Date: 3/12/2012

Matanzas Geosciences, Inc.
77 Saragossa Street
St. Augustine, Florida
Office-904-824-0488 Fax-904-352-2451

KEVIN J. LILLY, ASA, CFA
Nassau County Property Appraiser
Consistent, Fair, Efficient

Parcel 00-00-31-1800-0271-0070

https://search.ncpafl.com/parcel/31%200%20000180002710070
115 S 2ND ST

Owners

NEW ENGLAND FLAG BANNER INC
PO BOX 1560
MANCHESTER, MA 01944

Short Legal

BLOCK 271 LOTS 7 8 9 & 10
E OF RR R/W LOTS 24 THRU 27
IN OR 708/523...

Parcel Summary

Situs Address	115 S 2ND ST
Use Code	4100: LIGHT MANUFACTURE
Tax District	2: Fernandina
Acreage	0.390
Section	22
Township	3N
Range	28
Subdivision	CTY OF FDNA BCH U/R
Exemptions	None

Values

	2024 Certified Values	2025 Certified Values
Land Value *	$1,020,000	$1,020,000
(+) Improved Value	$4,608	$4,342
(=) Market Value	$1,024,608	$1,024,342
(-) Agricultural Classification	$0	$0
(-) SOH or Non-Hx* Capped Savings **	$205,997	$123,870
(=) School Assessed Value	$1,024,608	$1,024,342
County Assessed Value	$818,611	$900,472
(-) School Exemptions	$0	$0
(-) Non-school Exemptions	$0	$0
(=) School Taxable Value ***	$1,024,608	$1,024,342
(=) County Taxable Value	$818,611	$900,472

Sales Information

Sale Date	Book Page	Price	Instr	Qual	Imp	Grantor	Grantee
1994-06-30	0708/0523	$215,000	WD	U	I	MOORE MICHAEL W & J STRATTON MOORE	NEW ENGLAND FLAG AND BANNER INC
1993-12-29	0695/0520	$115,000	WD	Q	I	BARNETT BANK-NASSAU COUNTY	MOORE MICHAEL & J STRATTON
1993-08-17	0686/1435	$1,000	CT	U	I	CLERK OF COURT	BARNETT BANK-NASSAU
1980-10-16	0323/0507	$100,000	WD	Q	I	BERT MAXWELL COMPANY INC	ARMOUR OF FERNANDINA BEACH INC
1976-05-25	0240/0620	$47,200	WD	Q	I	LYNCH OTIS D JR & HELEN N	MAXWELL ALBERT B SR & PATRICIA W
1973-03-09	0142/0679	$59,500	WD	Q	I	MAXWELL ALBERT B SR & PATRICIA W	LYNCH OTIS D JR & HELEN N

Buildings

Type	Total Area	Heated Area	Bedrooms	Baths	Primary Exterior	Secondary Exterior	Heating	Cooling	Actual Year Built
LGHT MANUF WAREHOUSE	18328	18088			CONC BLOCK	CORG METAL	AIR DUCTED	ROOF TOP	1925

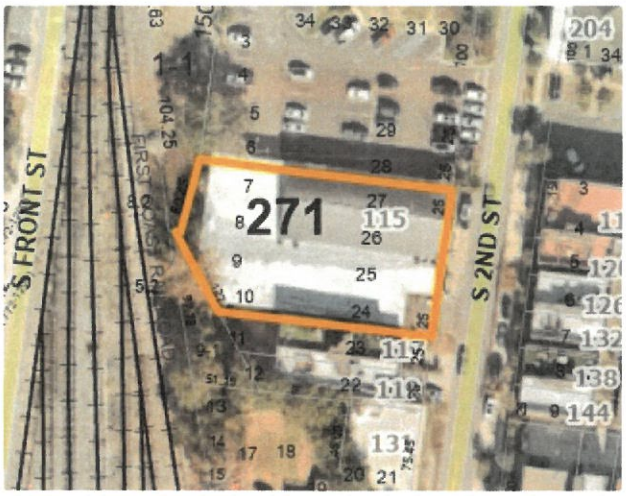
S FRONT ST
S 2ND ST
271
115
117
131
144

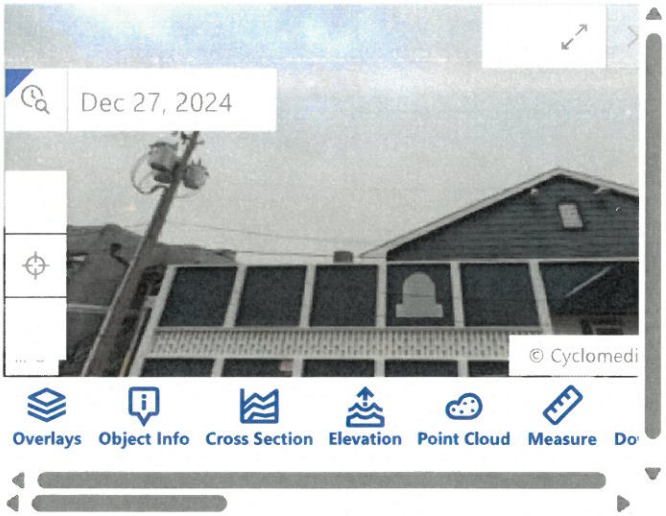
Dec 27, 2024
© Cyclomedi
Overlays
Object Info
Cross Section
Elevation
Point Cloud
Measure

KEVIN J. LILLY, ASA, CFA
Nassau County Property Appraiser
Consistent, Fair, Efficient

Parcel 00-00-31-1800-0271-0091

https://search.ncpafl.com/parcel/31%200%20000180002710091
S 2ND ST

Owners

NEW ENGLAND FLAG & BANNER INC
PO BOX 1560
MANCHESTER, MA 01944

Short Legal

BLK 271 PT OF LOTS 9,10,11,12
IN OR 953/1856
CITY OF FDNA BEACH OF...

Parcel Summary

Situs Address	S 2ND ST
Use Code	4000: VACANT INDUSTRIAL
Tax District	2: Fernandina
Acreage	0.000
Section	22
Township	3N
Range	28E
Subdivision	CTY OF FDNA BCH U/R
Exemptions	None

Values

	2024 Certified Values	2025 Certified Values
Land Value *	$44,962	$44,962
(+) Improved Value	$0	$0
(=) Market Value	$44,962	$44,962
(-) Agricultural Classification	$0	$0
(-) SOH or Non-Hx* Capped Savings **	$24,686	$22,658
(=) School Assessed Value	$44,962	$44,962
County Assessed Value	$20,276	$22,304
(-) School Exemptions	$0	$0
(-) Non-school Exemptions	$0	$0
(=) School Taxable Value ***	$44,962	$44,962
(=) County Taxable Value	$20,276	$22,304

Sales Information

Sale Date	Book Page	Price	Instr	Qual	Imp	Grantor	Grantee
2000-10-16	0953/1856	$100	QC	U	V	OLD TOWN CARRIAGE COMPANY	NEW ENGLAND FLAG & BANNER INC
1998-05-27	0835/0496	$1,800	QC	Q	V	JACKSON RITA D/B/A OLD TOWN CARRIAGE CO	NEW ENGLAND FLAG & BANNER INC
1998-04-01	0828/0815	$16,000	QC	Q	V	CSX TRANSPORTATION INC	JACKSON RITA D/B/A OLD TOWN CARRIAGE CO

Buildings

No Buildings

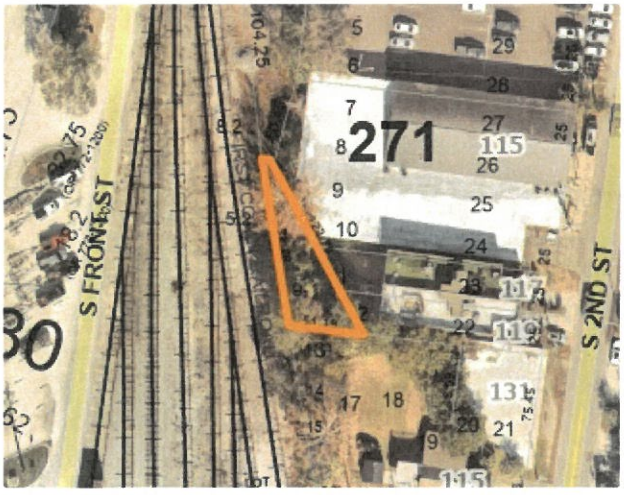

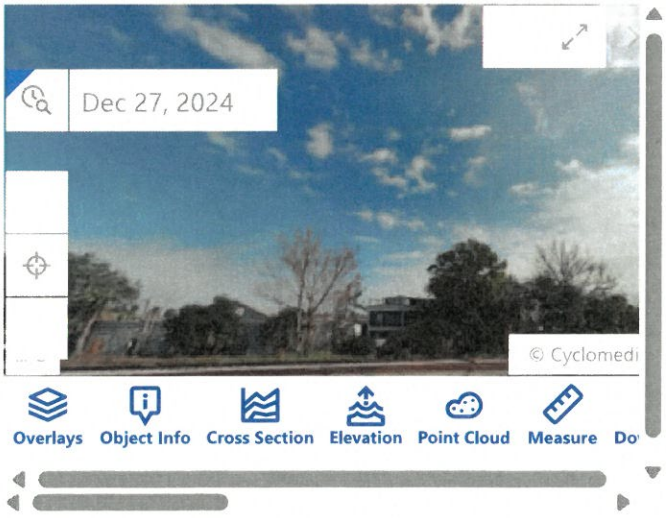

THIS INSTRUMENT PREPARED BY:
MARSHALL E. WOOD
P. O. BOX 1389
FERNANDINA BEACH, FLORIDA 32035-1389

Rec. $ 6.00
D.S. - 1,505.00
1,511.00

WARRANTY DEED

BK0708PG0523
OFFICIAL RECORDS

THIS INDENTURE made this 27TH day of June, 1994, between

MICHAEL W. MOORE and J. STRATTON MOORE, father and son,

whose address is: 35 Beach Walker Road
Amelia Island, FL 32034,

parties of the first part,

and NEW ENGLAND FLAG AND BANNER, INC., A Massachusetts corporation,

whose address is: 115 South 2nd Street
FERNANDINA BEACH, FL,
32034
party of the second part.

WITNESSETH: That the parties of the first part, for and in consideration of the sum of TEN AND NO/100 DOLLARS ($10.00), to them in hand paid by the party of the second part, the receipt whereof is hereby acknowledged, have granted, bargained and sold to the party of the second part, its successors and assigns forever, the following described land, situate, lying and being in the County of Nassau, State of Florida, to wit:

All that certain lot, piece or parcel of land situate, lying and being in the County of Nassau and State of Florida and being further described as follows:

All of Lots 24, 25, 26, and 27 in Block 271; also, so much of Lots 7, 8, 9, and 10, as lie East of the right-of-way of the Seaboard Air Line Railroad Company, as said right-of-way is shown or designated on the official plat of said City of Fernandina Beach in Block 271.

SUBJECT TO COVENANTS AND RESTRICTIONS of record, if any, AND to taxes accruing subsequent to December 31, 1993. (*)

PARCEL NO.: 00-00-31-1800-0271-0070

And the parties of the first part do hereby fully warrant the title to the land, and will defend the same against the lawful claims of all persons whomsoever.

IN WITNESS WHEREOF, the parties of the first part have hereunto set their hands and seals the day and year first above written.

SIGNED AND SEALED IN
OUR PRESENCE:

Witness: JENNIFER L. JOHNSON

Witness: MARSHALL E. WOOD

MICHAEL W. MOORE

Witness: JENNIFER L. JOHNSON

Witness: MARSHALL E. WOOD

J. STRATTON MOORE

(*) Further subject to Mortgage in favor of Barnett Bank of Nassau County, recorded in O.R. Book 700, page 863, public records of Nassau County, Florida.

STATE OF FLORIDA
COUNTY OF NASSAU

The foregoing instrument was acknowledged before me this 27TH day of June, 1994, by MICHAEL W. MOORE, who is personally known to me or has produced "personally known" as identification and who did take an oath.

Notary Public, State of Florida
My commission expires:

STATE OF MASSACHUSETTS
COUNTY OF Suffolk

The foregoing instrument was acknowledged before me this 16th day of May, 1994, by J. STRATTON MOORE, who is personally known to me or has produced Mass Driver's Lic as identification and who did take an oath.

Notary Public, State of Massachusetts
My commission expires:
My commission exp. May 10, 1998

STATE OF FLORIDA
DOCUMENTARY STAMP TAX
DEPT. OF REVENUE
PR 11052 JUN'94 $15.00

STATE OF FLORIDA
DOCUMENTARY STAMP TAX
DEPT. OF REVENUE
PR 11052 JUN'94 $80.00

94 JUN 30 AM 11:07

9411181

APPENDIX B
Photographs Recorded During the Site Inspection

Photograph 1. View to the south of the south end of the building fronting S 2nd Street.

Photograph 2. Loading docks outside of Marlin and Barrel Distillery.

Photograph 3. North side of the building looking west.

Photograph 4. Back side of the building.

Photograph 5. Entrance into the building.

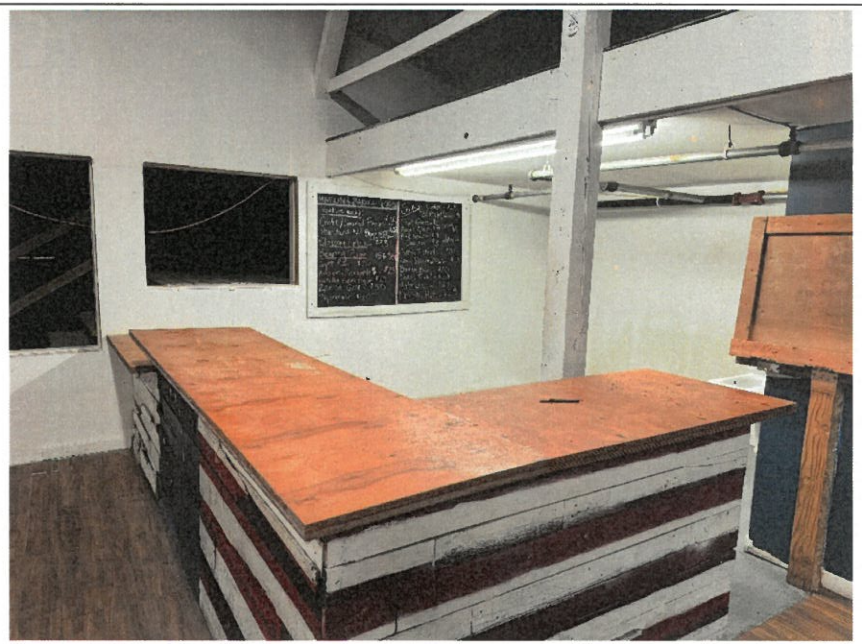

Photograph 6. Tasting room in distillery.

Photograph 7. Utility closet.

Photograph 8. Warehouse side of Marlin and Barrel Distillery.

Photograph 9. Distilling area.

Photograph 10. Museum side of building.

Photograph 11. Southern adjacent residence.

Photograph 12. Eastern adjacent residences.

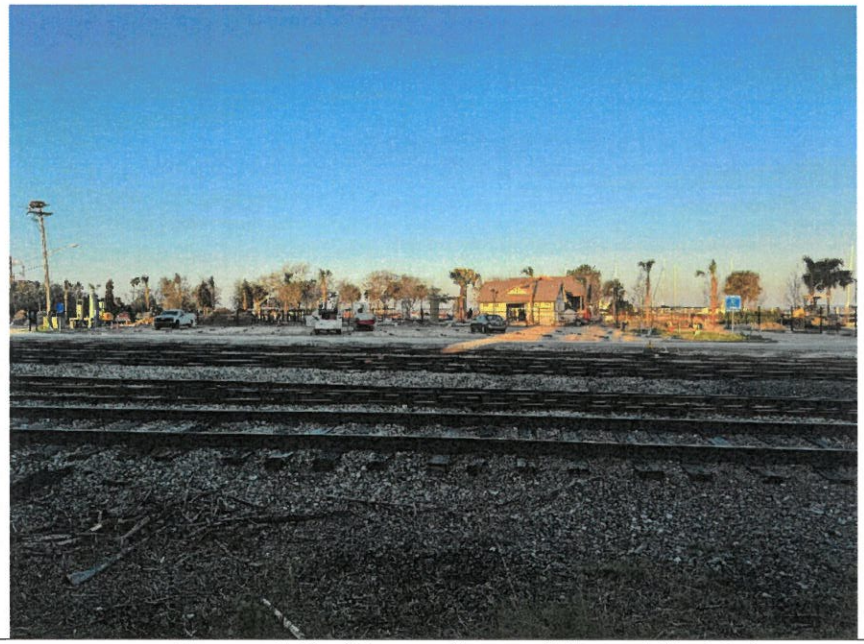

Photograph 13. Western adjacent rail line and City Marina.

Photograph 14. Northeastern adjacent City Hall.

APPENDIX C
Government Records Report

APPENDIX D
Selected Historical and Regulatory Information

N
W
E
S
1 inch = 100 feet
0
100
200
Feet
2017 Aerial
0.45-Acre Commercial Property
115 S 2nd Street
Fernandina Beach, Nassau County, Florida
MATANZAS GEOSCIENCES, INC.
M2026-032
Mar 12 2026

N
W
E
S
1 inch = 400 feet
0
400
800
Feet
2014 Infrared Aerial
0.45-Acre Commercial Property
115 S 2nd Street
Fernandina Beach, Nassau County, Florida
MATANZAS GEOSCIENCES, INC.
M2026-032
Mar 12 2026

N
W
E
S
1 inch = 100 feet
0
100
200
Feet
2009 Aerial
0.45-Acre Commercial Property
115 S 2nd Street
Fernandina Beach, Nassau County, Florida
MATANZAS GEOSCIENCES, INC.
M2026-032
Mar 12 2026

N
W
E
S
1 inch = 400 feet
0
400
800
Feet
2009 Infrared Aerial
0.45-Acre Commercial Property
115 S 2nd Street
Fernandina Beach, Nassau County, Florida
MATANZAS GEOSCIENCES, INC.
M2026-032
Mar 12 2026

APPENDIX E
Resumes of Environmental Professionals

MATANZAS GEOSCIENCES, INC.

R. Bruce Hallett, PhD, P.G.

Principal/Geologist

Qualifications

Qualifications include more than 35 years of experience in the environmental and geological consulting fields. Specific experience includes: due diligence evaluations (Phase I/II ESAs) for large-tract properties (i.e., 1,000-Ac), CERCLA/RCRA investigations for Superfund facilities, Brownfield assessments and cleanups, environmental site characterizations, environmental remediation, geotechnical investigations, geologic mapping, and water resource development. Dr. Hallett has extensive and varied experience related to the petroleum, real estate, manufacturing, mining, and property redevelopment industries. He is experienced in a wide range of environmental disciplines including groundwater modeling, contaminant transport, and environmental compliance and permitting at the local, state, and federal levels.

ACADEMIC BACKGROUND

B.Sc., Geology, Florida State University, 1987
M.Sc., Geochemistry, New Mexico Institute of Mining and Technology, 1990
Ph.D., Geology, New Mexico Institute of Mining and Technology, 1994

PROFESSIONAL REGISTRATIONS & ORGANIZATIONS

State of Florida, Professional Geologist No. 2140

EXPERIENCE

2004 - Present **Matanzas Geosciences, Inc.** **St. Augustine, Florida**
President
Responsibilities include day-to-day operation of the company, client development, marketing to federal clients and project management. Skills include contaminated land use assessment and development, geological and hydrogeological assessments for development interests, water resource evaluation and consumptive use permitting; geophysical applications to mining and environmental problems; and assessment and remediation of Superfund and Brownfield Sites.

2003 to 2004 **Aerostar Environmental Services, Inc.** **Jacksonville, Florida**
Senior Project Manager
Responsible for project management of contaminated land use assessment and development projects, and Phase I and II Environmental Site Assessments. Business development responsibilities include marketing to financial lending institutions and to sand and aggregate and heavy mineral mining industries and north Florida manufacturing companies. Technical areas of expertise include contamination assessments of petroleum, heavy metal, and chlorinated solvent impacted sites and due diligence Phase I and II Environmental Site Assessments.

1999 to 2003 **Golder Associates Inc.** **Jacksonville, Florida**
Senior Geologist/Geochemist.
Responsible for project management of geologic, hydrogeologic and contaminated land use assessment and development projects. Business development responsibilities include marketing to sand and aggregate and heavy mineral mining industries and north Florida manufacturing companies. Technical areas of expertise include contamination assessments and site characterizations; geologic/geomorphic mapping efforts; water resource evaluation and consumptive use permitting; geophysical applications to mining and environmental problems; and coordination of research and environmental drilling and sampling programs.

Florida Department of Environmental Regulation

Northeast District • 3426 Bills Road • Jacksonville, Florida 32207 • 904-798-4200

Bob Martinez, Governor | Dale Twachtmann, Secretary | John Shearer, Assistant Secretary
Ernest Frey, Deputy Assistant Secretary

June 21, 1990

CERTIFIED - RETURN RECEIPT

Ms. Judy W. Lee
City of Fernandina Beach
Post Office Box 668
Fernandina Beach, FL 32034

Dear Ms. Lee:

Request Notice No. RN90-1082TK45NED
Closure Assessment Report Review
City of Fernandina Beach - Police Dept.
101 South Second Street - Fernandina Beach
DER Facility #458521962
Nassau County - Pollutant Storage Tanks

This office has reviewed the closure assessment report recently submitted for the referenced facility. Upon completion of the review, it was determined that the following additional information is necessary to meet FDER's current draft policy requirements:

1) b.
Submit a schematic indicating the integral piping location, including piping length;

c.
Submit a schematic indicating the dispenser locations;

If applicable, upon obtaining information on piping and dispensers the following should be conducted:

o.
A minimum of one soil boring per twenty five (25) foot length of product transfer line; sampled at a depth of two (2) feet below the level of the transfer line (piping), with the sampling point as close to the line as possible.

p.
One soil boring next to each product dispenser or directly under the dispenser with the depth dependent upon the total hydrocarbon vapor levels encountered; sampled at a minimum depth of five (5) feet or at the groundwater table, which ever is shallower.

3. a.
Provide an indication of the depth to the groundwater.

If applicable, upon determining the depth to groundwater, if groundwater is less than 25' below ground surface, the following should be conducted:

c., d., f.
A temporary well, screened appropriately to intercept the water table, should be installed in the center of the former tank pit and analyzed per EPA Method 602 (including MTBE and Total Xylenes) for gasoline, or 602 and 610 for diesel components or a combination of the two (2) analytical groups. All samples should be analyzed at a laboratory with an approved generic Quality Assurance Plan.

The requested information should be submitted in the form of an addendum to the closure report within thirty (30) calendar days upon receipt of this Notice. Upon reviewing the additional information, a determination will be made as to whether further assessment and/or cleanup work should be required.

If you have any questions, you may contact me at the letterhead address or telephone number.

Sincerely,

Loraine Smith

for Timothy J. Dohaney
Environmental Specialist
Pollutant Storage Tanks

TJD:rs
cc: Robert Johnson

Fer. Beach - Police Dept.

CLOSURE REPORT REVIEW CHECKLIST

		YES	NO	N/A
1)	**Facility Schematic**			
a)	Former location of tanks	✓		
b)	Integral piping layout (include piping length)		✓	
c)	Dispenser locations	✓	✓	
d)	OVA screening locations	✓		
e)	Location of temporary well or groundater sampling point, if applicable			✓ (well not installed)
f)	Compliance monitoring well location, if applicable			✓
2)	**Soil Sampling**			
a)	Were samples screened with FID	✓		
b)	If no to 2(a), was PID calibrated to FID	✓		✓
c)	Contents of each tank indicated	✓		
d)	For all gasoline tank pits only, were all OVA results less than 500 ppm	✓		
e)	For all diesel tank pits only, were all OVA results less than 50 ppm			✓
f)	For combined gasoline and diesel tank pits, were all OVA results less than 50 ppm			✓
g)	If response to (d)(e)(f) was no, were soils removed and disposed of			✓
h)	Soils monitored from each side and bottom of excavation, if water table is below tank excavation	✓		
i)	Soils monitored from each side of excavation, if water table is above tank bottom			✓
j)	Aboveground tank - 5 borings taken and screened at 5' intervals			✓
k)	Visual inspection of soil during waste oil tank removal			✓
l)	Was soil (k) free of visual signs of contamination			✓
m)	If no to (l), was 17-770 followed for sampling			✓
n)	If tanks were abandoned in place, were 4 borings taken and, at 5' intervals, screened			✓

	YES	NO	N/A
o) Was soil screened along piping every 25' at a depth of 2' below piping		✓	
p) Were borings taken next to dispensers (screened at less than 5')		✓	
3) Groundwater Sampling		✓	
a) Depth to groundwater			
b) Was sample analyzed from each compliance monitoring well			✓
c) Was sample taken from center of tank pit, if water table is less than 25'		✓ (unknown depth)	
d) If gasoline tanks only, was 602 analysis run		✓	
e) If yes to (d), did results indicate:			✓
1) Benzene less than 1 ug/l			✓
2) Total VOA less than 50 ug/l (Benzene, Toluene, Ethyl-benzene, Total Xylene)			✓
3) MTBE less than 50 ug/l			✓
f) If diesel tanks only, or diesel tanks and gasoline tanks, was 602 and 610 analyses run			✓
g) If yes to (f), did results indicate:			✓
1) PAH's 10 ug/l maximum			✓
2) Total Naphthalenes less than 100 ug/l			✓
h) Were samples analyzed at a lab with a generic QA Plan approved			✓
i) Was there an absence of free product on watertable	✓ (H2O not encountered)		
j) If discharge is evident from waste oil tank, was 17-770 followed regarding water analyses			✓
k) If tanks were abandoned in place, were 4 groundwater samples taken, if water table was less than 25'			✓
l) Was DNF submitted, if applicable			✓

EEI ENVIRONMENTAL EQUATIONS, INC.

NORTHEAST DISTRICT
RECEIVED
MAY 25 1990
DER-JACKSONVILLE

May 23, 1990

Mr. Timothy J. Dohaney
Environmental Specialist
Pollutant Storage Tanks
Florida Department of Environmental Regulation
3426 Bills Road
Jacksonville, Florida 32207

SUBJECT: UNDERGROUND STORAGE TANK CLOSURE REPORT

Facility Name & Location: Fernandina Beach, City - Police Department
101 S. Second Street
Fernandina Beach, Florida 32034

DER Facility Number 458521962

Owner Fernandina Beach, City
P. O. Box 668
Fernandina Beach, Florida 32034

Dear Mr. Dohaney:

On January 9, 1990 Environmental Equations, Inc. removed 1-2,000 gallon underground storage tank from the above facility. The scope of work included: providing for the excavation and removal of the tank, pump and piping; performing an inspection of the tank and piping; collection of appropriate samples from the excavation; and providing for the proper degassing and disposal of the tank. This report will summarize the findings of our inspection, the procedures of the subsurface sampling method, and the sampling results.

TANK HISTORY AND CONTENTS:

The tank was made of steel and had contained unleaded gasoline. Initial installation date of the tank is unknown.

TANK REMOVAL:

On January 9, 1990, the tank was exposed for excavation. Prior to removal of the tank, the product line and vent pipe were back-flushed into the tank and all associated piping was disconnected. All remaining product was then pumped from the tank.

During removal of the tank Environmental Equations personnel observed no free product in the excavation. The soil was not stained and no petroleum odor was present.

The tank appeared to be in good condition with no visible holes. Only a slight amount of pitting was present.

The tank and removed piping were degassed and the tank was pressure washed inside. The tank and piping were then cut up for disposal.

SAMPLING PROCEDURES AND RESULTS:

As per requirements of the DER, Environmental Equations recovered soil samples below surface grade throughout the excavation process. These samples were analyzed for contamination using a Foxboro Model OVA 128 CENTURY Organic Vapor Analyzer. Testing with the OVA Meter indicated no contaminated soil above acceptable levels existed within the excavation.

The attached drawing shows: the layout of the project; location of the tank; the area of excavation; and locations where OVA samples were taken. The chart on the drawing gives the results of these OVA readings.

A copy of Storage Tank Notification Form 17-61.090 (3) is enclosed with this report. The original has been mailed to the DER in Tallahassee.

If you have any questions or if you need additional information, please feel free to contact me.

Very truly yours,

ENVIRONMENTAL EQUATIONS, INC.
Lic. No. PCC048419 & CGC008960

Robert C. Johnson
President

RCJ/sf
enc.

STATE OF FLORIDA
Department of Environmental Regulation
STORAGE TANK NOTIFICATION FORM
Form 17-61.090 (3)

NORTHEAST DISTRICT
RECEIVED
MAY 25 1990
DER-JACKSONVILLE

PLEASE PRINT OR TYPE

(1) DER facility number (if known) 458521962 (2) County code Nassau (45)
(3) Original registration X data revision X
(4) Facility type (see code list (4) on back) H

(5) Facility name City of Fernandina Beach - City, Police Dept.
Street address/city/state/zip 101 South 2nd St., Fernandina Beach, FL. 32034
Mailing address/city/state/zip P.O. Box 668, Fernandina Beach, Fl. 32034

(6) Operator City of Fernandina Beach Telephone # (904) 261-4799
New operator date (only for change of operator) ___/___/___

(7) Company/person owning tank(s) and piping City of Fernandina Beach
Company address/city/state/zip 101 South 2nd St., Fernandina Beach, Fl. 32034

Contact person Captain Russell, FBPD Telephone # (904) 261-5579
New owner date (only for change of owner) ___/___/___

(8) Location (if available): Latitude x ° ' " Longitude x ° ' "
Section x Township x Range x

PLEASE FILL OUT ONE LINE FOR EACH TANK WITH CODES LISTED ON BACK

Fill out columns (9) through (16) for tanks in use, and (17) through (19) for tanks out of use

(9)	(10)	(11)	(12)	(13)	(14)	(15)	(16)	(17) 17,18,19 for tanks retrofitted, removed abandoned, etc.	(18)	(19)
1	2000							B	0	1/90

(20) Environmental Equations, Inc.
Pollutant Storage System Specialty Contractor Name
For new tank installation or tank removal

DPR # PCC048419
Department of Professional Regulation Certificate Number

To the best of my knowledge and belief all information submitted on this form is true, accurate and complete.

Robert C. Johnson Contractor
Print name and title of owner, operator or authorized person

Signature

5/23/90
Date

DER FORM 17-61.090(3) 11/29/87 (1/2)

NOTE: PUT "X" IF ANSWER IS UNKNOWN. This form may be reproduced. For each tank whether in use or out of use, use one row across. Use more than one letter per column, if applicable. When a mixture of several hazardous substances is stored in one tank, enter the name of the substance of greatest quantity. Provide a sketch of tank location in reference to a stationary structure. The tank number on the sketch must agree with the number on the form. Attach extra pages if necessary and write your facility number, if known, or name and address, exactly as it appears on the form.

NORTHEAST DISTRICT
RECEIVED
MAY 95
DEP-JA

INFORMATION CODE LIST

List (4)
Facility Type

A. service station
B. residence
C. business (no fuel sold)
D. bulk petroleum storage
E. industrial plant
F. federal government (give GSA#)
G. state government
H. local government
I. collection station
K. bulk chemical storage
L. chemical user facility
M. agricultural facility
N. facility on Indian land.
S. small user facility
T. terminal facility/marina

List (10)
Tank Number
Tank Size Gallons

List (11)
Tank contents are:

A. leaded gasoline
B. unleaded gasoline
C. unleaded gasohol
D. vehicular diesel
F. aviation gas
G. jet fuel
H. concrete
I. sand
K. kerosene
L. used (waste) oil
M. diesel (boilers & generators)
N. leaded gasohol
O. new oil
P. pesticide (write in name) _____
R. ammonia compound (write in name) _____
S. chlorine compound(write in name) _____
V. hazardous substance (write in name or Chemical Abstract Service (CAS) number _____
W. water
Z. other (write in name) _____

List (12)
Tank Installation Date/Month/Year

No skid or portable tanks

List (13)
Underground or Aboveground (write U or A)

List (14) U

Underground tank
A. has overfill protection
B. is interior lined
C. is painted/asphalted steel
D. is of unknown type
E. is fiberglass type
F. is fiberglass-clad steel
G. is sacrificial anode type
H. is impressed current type
I. is double walled
K. is in secondary containment
L. compartmented

List (14) A

Aboveground tank
M. is double-walled
P. is surrounded by impervious dike
Q. is surrounded by earth dike
R. rests on an impervious base
S. rests on an earth/gravel base
T. has interior lined bottom
U. is cathodically protected
V. is built of/coated with corrosion resistant material
W. is supported above the soil

List (15)

Integral piping system has:
A. no parts in contact with the soil
Parts contacting the soil which are:
B. galvanized or unprotected metal
C. built of corrosion resistant metal
D. corrosion resistant coated
E. cathodically protected
F. double-walled
G. within a secondary containment
H. interior lined

List (16)

Monitoring system is:
A. automatically sampled well(s)
B. manually sampled well(s)
C. groundwater monitoring plan
D. SPCC plan
E. well/detector in secondary containment
F. in-ground detector
G. within walls of double-wall tank
H. continuous in piping
I. not required

List (17)

Tank disposal method
A. abandoned in place, filled w/sand or concrete
B. removed from site
C. retrofitted
F. abandoned in place, but not filled w/sand or concrete

List (18)
Gallons Left

List (19)
Date Abandoned Month/Year

DER approved alternate procedure(s), if applicable:

_____

_____

_____

MAIL TO: DER Stationary Tank Registration
2600 Blair Stone Road
Tallahassee, Florida 32399-2400

KEEP A COPY OF THIS FORM AND SKETCH FOR YOUR FILES

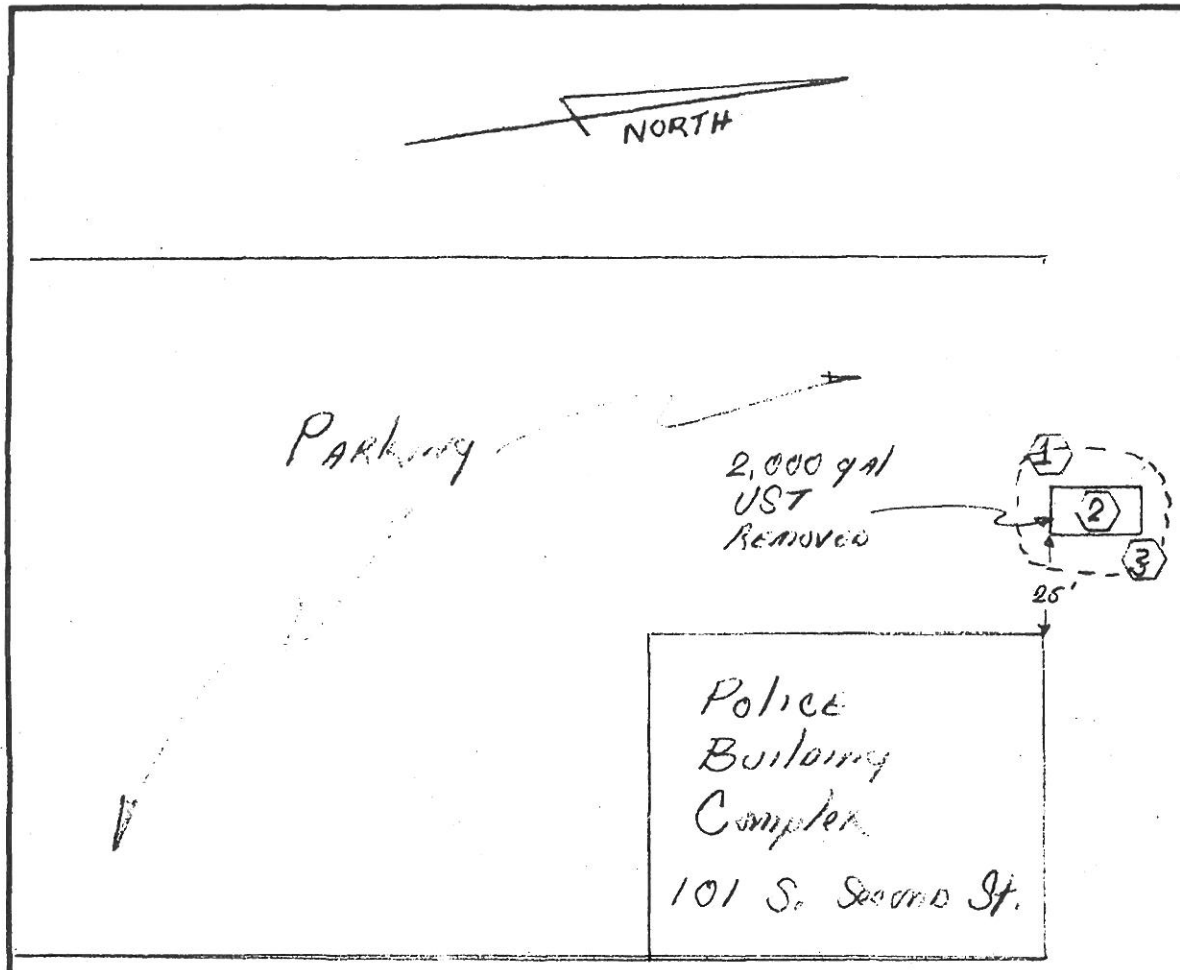

SAMPLE #	DEPTH (ft)	OVA READING
1	2'	0
	5'	0
	UNDER TANK	
2	7	0
3	2'	8
	4'	12
	6'	12

NORTHEAST DISTRICT
RECEIVED
MAY 25 1990
DER-JACKSONVILLE
JACKSONVILLE

S. Second St

FERNANDINA BEACH Police Dept.

SCALE	APPROVED BY	DRAWN BY
NTS	C. Johnson	RCT
DATE 5/22/90		REVISED

Removal of 1-2,000 GAL UST

ENVIRONMENTAL EQUATIONS, INC.
Lic # PCC048419 & CGC008960

DRAWING NUMBER 1 of 1

State of Florida

Department of Environmental Regulation

Pollutant Storage Tank System Inspection Report Form

Facility: ID. #: 45/8521962 County: Nassau
Facility Name: Fernandina Beach, City - Police Dept
Facility Location: Fernandina Beach; 101 S 2nd St.
Facility Contact: Jim Higginbotham Phone: (904) 277-7380
Owner: City of Fernandina Beach Phone: (904) 277-7380
Owner Address: Post Office Box 668 Fernandina Beach, Florida 32034
Owner Contact: Jim Higginbotham Owner Change Date: NA
Latitude: 30° : 40' : 11" Longitude: 81° : 27' : 53" Fac. Type: H

Tank #	Size	Contents	Date Installed	Under or Above	Tank Type	Integral Piping	Monitoring System	Tank Status
8	2000	B	1/72	U	D	B	4	B 1/90

Comments:

Inspection Type: (Choose One)

- [X] Routine
- [ ] Discharge (DRF)
- [ ] Installation
- [ ] Closure
- [ ] Abandoned
- [ ] Reinspection

Site Information: (All that apply)

- [ ] Near Public Wells
- [ ] Repaired
- [ ] Contaminated
- [ ] Upgraded
- [ ] Complaint
- [ ] Both UST & AST
- [ ] Acid Tanks
- [ ] Hazardous Materials

DER District or Local Program: Nassau County Public Health Unit

Dave Lubinski
Inspector Name (Print):

James B. Higginbotham
Contact Name (Print):

Dave Lubinski 6-10-92
Inspector's Signature & Date

James B. Higginbotham
Contact's Signature & Date

DER Form 761-01-91

INSPECTOR COPY

Name: Fernandina Beach, City - Police
Facility I.D.#: 45/852 1962
Date: 6-10-92

UNDERGROUND STORAGE TANK COMPLIANCE INSPECTION FORM

		Yes	No	Unk	N/A
I.	**REGISTRATION/NOTIFICATION:** Comments:				
1.	Facility has registered all applicable tanks on site; 17-761.400	X			
2.	Current registration placard is properly displayed; 17-761.410(6)				X
	Proper notification has been made for the following; 17-761.450:				
3.	Proper closure (30 days prior); (1) (a)				X
4.	Change of ownership (30 days after); (1) (b)				X
5.	Upgrading, replacement or installation (10 days prior); (1) (c)				X
6.	Change of tank status (in service/out of service), (within 30 days); (1) (d)				X
7.	Change of facility status (e.g. substances stored), (within 30 days); (1) (e)				X
8.	Change of method of financial responsibility (within 30 days); (3)				X
9.	Start of closure, upgrades or installation (24 hr. verbal or written); (4)				X
II.	**RECORD KEEPING:** Comments:				
10.	All records were maintained for two (2) years and were available for inspection within five (5) working days; 17-761.710 (1)	X			
11.	Some but not all records were maintained for two (2) years and were available for inspection within five (5) working days; 17-761.710 (1)				X
III.	**REPORTING/DISCHARGE RESPONSE/REPAIRS:** Comments:				
	Proper reporting requirements been met for the following; 17-761.460:				
12.	Results of tightness test; (1)				X
13.	Any spill, overfill, or other discharge within one working day of discovery; (2)				X
14.	Suspected releases within one working day of discovery; (3) (a), (b)				X
15.	Confirmed releases (positive response of a release detection device) within one working day of discovery; (3) (c)				X
	The owner or the operator of the system which has discharged has:				
16.	Taken it out-of-service; 17-761.700 (1), had it repaired or replaced; .700; or properly closed it; 820 (1)				X
17.	Removed any regulated substances from the system; 17-761.820 (1)				X
18.	Tightness tested all repaired components before placing them back in service; 17-761.700 (6)				X
19.	Had repairs or replacements performed by a certified contractor; 489.105 (3)				X
20.	Had tightness tests performed by registered tank tester; 17-761.200				X
21.	Begun initial corrective actions for a release; 17-761.820 (2)				X
IV.	**INVENTORY REQUIREMENTS:** Comments:				
22.	All inventory requirements maintained in accordance with 17-761.720 (1)				X
23.	Some, but not all inventory requirements maintained in accordance with 17-761.720 (1)				X
V.	**PERFORMANCE STANDARDS/CATHODIC PROTECTION** Comments:				
	Storage tank criteria; 17-761.500, .520 and .550:				
24.	Facility meets applicable storage tank standards; (1)				X
25.	Systems meet siting requirements; (4)				X
26.	Tank(s) equipped with spill containment; (5) (b)				X
27.	Tank(s) equipped with overfill protection; (5) (b)				X
28.	Facility meets construction upgrading schedule; 17-761.510				X

Name: Fernandina Beach, City - Police
Facility ID #: 45/8521962
Date: 6-10-92

UNDERGROUND STORAGE TANK COMPLIANCE INSPECTION FORM

			Yes	No	Unk	N/A
V.	**PERFORMANCE STANDARDS/CATHODIC PROTECTION** Continued					
	Piping criteria; 17-761.500:					
29.	New piping has secondary containment; (2)	29.				X
30.	Dispensers are upgraded with properly installed and maintained liners; (6)	30.				X
31.	Facility meets construction upgrading schedule; 17-761.510 (6)	31.				X
	Cathodic Protection/Certified Contractors /Tightness Testing					
32.	Cathodic protection system provides continuous protection; 17-761.730 (1)-(4)	32.				X
33.	PSSSC conducted all storage tank repairs, installations or removals; 17-761.740 (1)-(9) EFI	33.	X			
34.	Test performed by a D.P.R. registered tester; 17-761.740	34.				X
VI.	**RELEASE DETECTION/MONITORING WELLS** Comments:					
35.	New petroleum or hazardous substance storage tanks provided with an approved release detection system upon installation; 17-761.600 (3)	35.				X
36.	All release detection systems meet general release standards; 17-761.600	36.				X
37.	Release detection systems are monitored for a discharge at least every 30 days; 17-761.600 (5)	37.				X
38.	Groundwater monitoring wells are properly sampled and meet the requirements of 17-761.640 (1)	38.				X
39.	Vapor monitoring wells are properly sampled and meet the requirements of 17-761.640 (2)	39.				X
	An approved release detection system is provided for:					
40.	Existing hazardous substance storage tanks; 17-761.560	40.				X
41.	Existing vehicular fuel storage tanks; 17-761.610	41.				X
42.	Other existing regulated substance storage tanks; 17-761.620	42.				X
43.	Integral piping provided with secondary containment; 17-761.630	43.				X
44.	Integral piping without secondary containment; 17-761.640 (8)	44.				X
VII.	**OUT-OF-SERVICE STATUS** Comments:					
45.	Storage systems have been emptied of regulated substances; 17-761.200 (26)	45.				X
	Out-of-Service storage tank systems have; 17-761.800:					
46.	Corrosion protection properly maintained; (1) (a) (1)	46.				X
47.	Release detection system monitored for evidence of a discharge at least every six months; (1) (a) (2)	47.				X
48.	Vent lines open, ancillary equipment secured; (1) (b)	48.				X
49.	Been upgraded or replaced before returning to service; (1) (c)	49.				X
50.	Been tested tight before returning to service; (1) (c)	50.				X
51.	Been out-of-service for no more than two years; (1) (d)	51.				X
52.	Been out-of-service for no more than 12 months (unprotected bare steel systems); (2) (b)	52.				X
53.	Proper closure for an unmaintained tank; (2)	53.				X
54.	Had a closure assessment properly performed; (3)	54.	X			
VIII.	**VARIANCE** Comments:					
55.	Facility applied for Alternate Procedure (Explain in comment) 17-761.850	55.				X
IX.	**Other** Comments:					
56.	Any other violations noted during inspection (Explain in comments)	56.				X

A NEW DAY.

City of Jacksonville, Florida
Donna Deegan, Mayor

Office of Administrative Services
Environmental Quality Division
214 N. Hogan Street, 5th Floor
Jacksonville, Florida 32202
(904) 255-7100
www.coj.net

March 20, 2026

Dennis Bacon
Port Consolidated Inc.
PO Box 350430
Fort Lauderdale, FL 33335-430

(sent via email: DBacon@PortConsolidated.com)

RE: In Compliance
Port Consolidated Inc., 231 Front St., Fernandina Beach, FL 32034
DEP Facility ID#: 45/9047022
Duval County – Storage Tanks

Dear Mr. Bacon:

A storage tanks inspection and file review were conducted at the above noted facility on or about March 19, 2026, by the COJ Environmental Quality Division, on behalf of the Florida Department of Environmental Protection. Based on the information provided during and following the inspection, the facility was determined to be in compliance with the Department's storage tank rules and regulations. A copy of the inspection report is attached for your records.

The Department appreciates your efforts to maintain this facility in compliance with state and federal rules. Should you have any questions or comments, please contact me at (904) 255-7174 or at mwesterman@coj.net. If needed, you may also contact the Environmental Program Supervisor, Janelle Ames at (904) 255-7317 or at JanelleA@coj.net.

Sincerely,

Michael Westerman
Environmental Specialist

Enclosure: Inspection Report

National Flood Hazard Layer FIRMette

FEMA

81°28'11"W 30°40'26"N

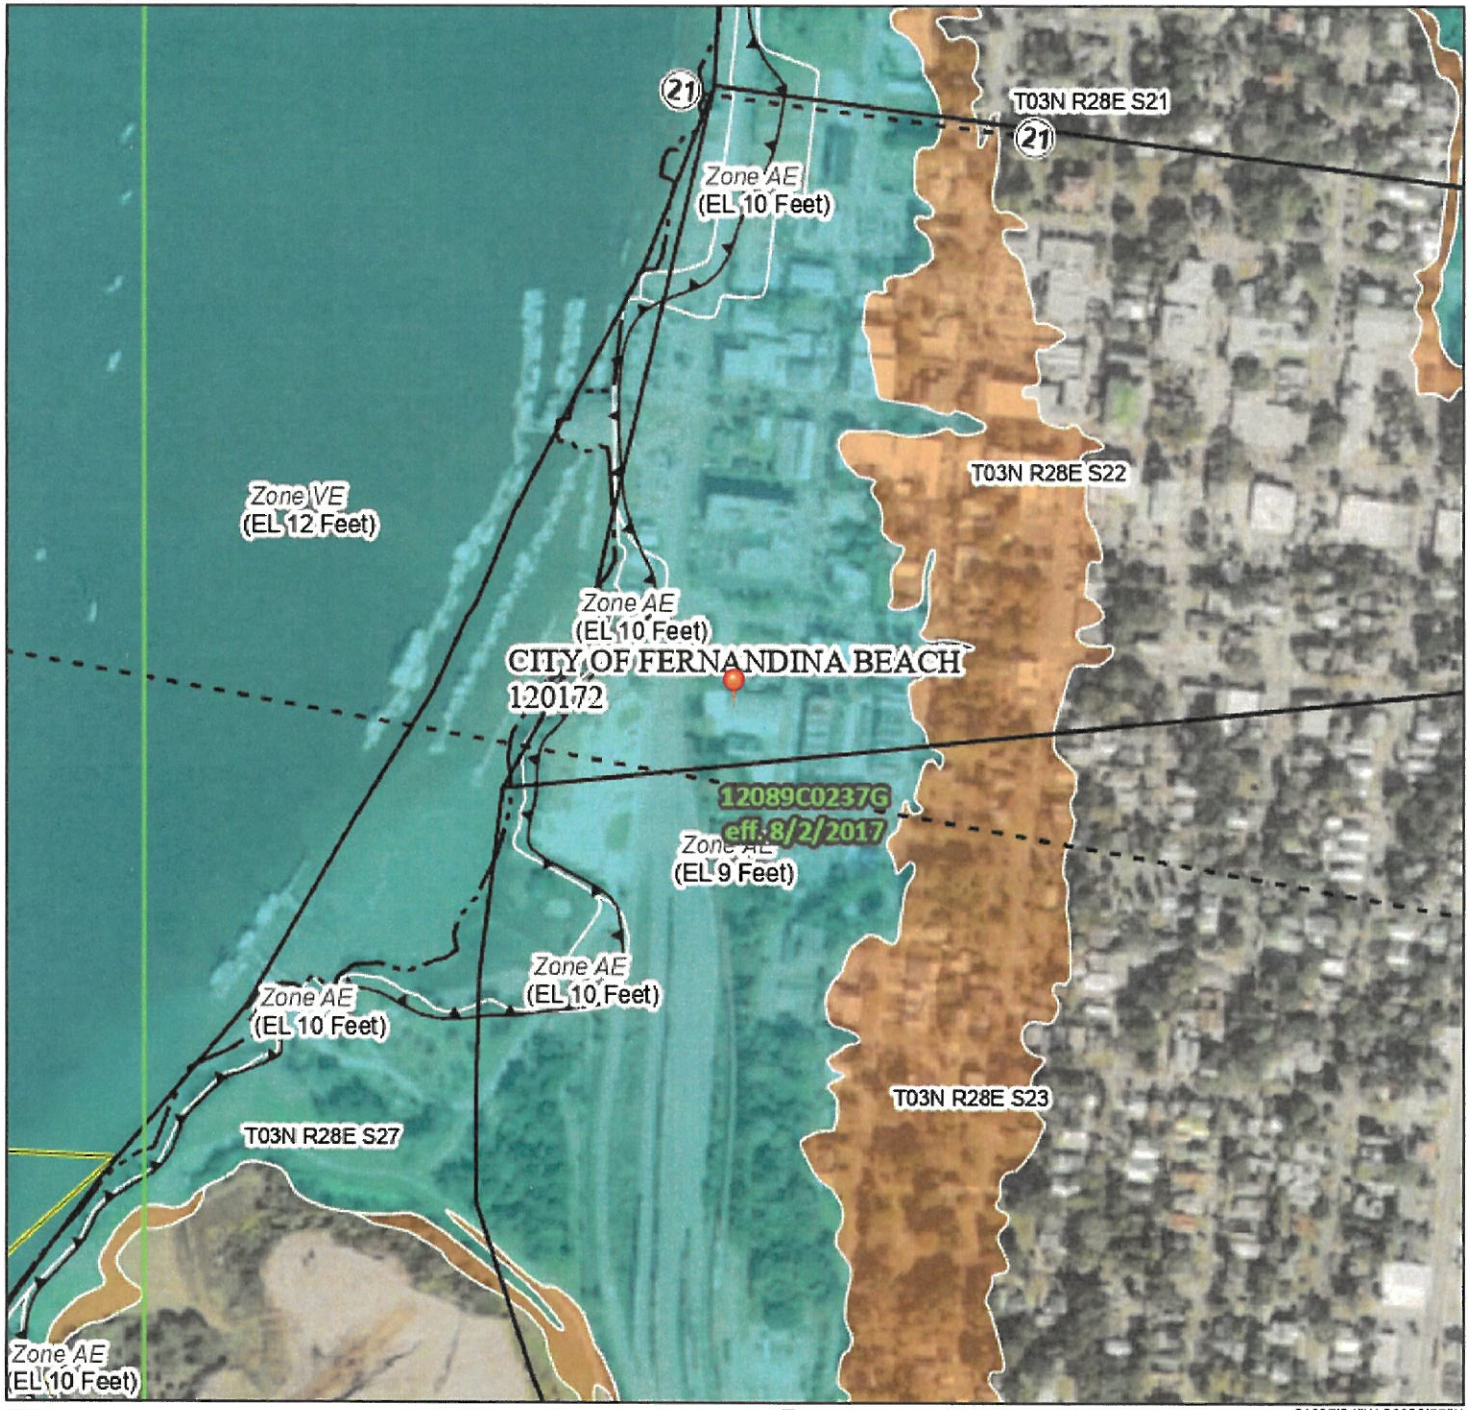

0 250 500 1,000 1,500 2,000 Feet 1:6,000

81°27'34"W 30°39'55"N

Legend

SEE FIS REPORT FOR DETAILED LEGEND AND INDEX MAP FOR FIRM PANEL LAYOUT

SPECIAL FLOOD HAZARD AREAS
- Without Base Flood Elevation (BFE) *Zone A, V, A99*
- With BFE or Depth *Zone AE, AO, AH, VE, AR*
- Regulatory Floodway

OTHER AREAS OF FLOOD HAZARD
- 0.2% Annual Chance Flood Hazard, Area of 1% annual chance flood with average depth less than one foot or with drainag areas of less than one square mile *Zone X*
- Future Conditions 1% Annual Chance Flood Hazard *Zone X*
- Area with Reduced Flood Risk due to Levee. See Notes. *Zone X*
- Area with Flood Risk due to Levee *Zone D*

OTHER AREAS
- NO SCREEN Area of Minimal Flood Hazard *Zone X*
- Effective LOMRs
- Area of Undetermined Flood Hazard *Zone*

GENERAL STRUCTURES
- Channel, Culvert, or Storm Sewer
- Levee, Dike, or Floodwall

OTHER FEATURES
- 20.2 Cross Sections with 1% Annual Chance
- 17.5 Water Surface Elevation
- Coastal Transect
- 513 Base Flood Elevation Line (BFE)
- Limit of Study
- Jurisdiction Boundary
- Coastal Transect Baseline
- Profile Baseline
- Hydrographic Feature

MAP PANELS
- Digital Data Available
- No Digital Data Available
- Unmapped

N

The pin displayed on the map is an approximate point selected by the user and does not represe an authoritative property location.

This map complies with FEMA's standards for the use of digital flood maps if it is not void as described below. The basemap shown complies with FEMA's basemap accuracy standards

The flood hazard information is derived directly from the authoritative NFHL web services provided by FEMA. This map was exported on 3/30/2026 at 2:37 PM and does not reflect changes or amendments subsequent to this date and time. The NFHL and effective information may change or become superseded by new data over time.

This map image is void if the one or more of the following map elements do not appear: basemap imagery, flood zone labels, legend, scale bar, map creation date, community identifiers, FIRM panel number, and FIRM effective date. Map images for unmapped and unmodernized areas cannot be used for regulatory purposes.

U.S. Fish and Wildlife Service

National Wetlands Inventory

Wetlands

March 30, 2026

Wetlands

- Estuarine and Marine Deepwater
- Estuarine and Marine Wetland
- Freshwater Emergent Wetland
- Freshwater Forested/Shrub Wetland
- Freshwater Pond
- Lake
- Other
- Riverine

This map is for general reference only. The US Fish and Wildlife Service is not responsible for the accuracy or currentness of the base data shown on this map. All wetlands related data should be used in accordance with the layer metadata found on the Wetlands Mapper web site.

INSTR # 201504433, Book 1962, Page 1428 Doc Type LN, Pages 1, Recorded 02/13/2015 at 02:57 PM, John A Crawford, Nassau County Clerk of Circuit Court, Rec. Fee $10.00

Return to: (enclose self-addressed stamped envelope)
Name: McDowell & Ariail
Address: 2332 Dunn Ave
Jax. FL. 32218

This Instrument Prepared by: McDowell + Ariail
Address: 2332 Dunn Ave
Jax FL. 32218

Property Appraisers Parcel Identification (Folio) Number(s)
00-00-31-1800-0271-0070

CLAIM OF LIEN
FLA. 1990 CONSTRUCTION
LIEN LAW, CH. 713

Bailey Publishing & Communications, Inc.

SPACE ABOVE THIS LINE FOR PROCESSING DATA — SPACE ABOVE THIS LINE FOR PROCESSING DATA

Claim of Lien

STATE OF Florida
COUNTY OF Nassau }

Before me, the undersigned Notary Public, personally appeared Waldo Ariail

who was duly sworn and says that he is (the lienor herein) (the agent of the lienor herein) _____ (DELETE ONE)

whose address is 2332 Dunn Ave Jax. FL. 32218 (Lienor's Name) (Lienor's Address)

and that is in accordance with a contract with McDowell & Ariail

lienor furnished labor, services or materials consisting of: (Describe specially fabricated materials separately)

Drywall Services

on the following described real property in Nassau *County, State of* Florida :
(Describe real property sufficiently for identification, including street and number, if known)

115 and S. S.
Fernandina Beach, FL 32034

owned by New England Flag Banner, INC
of a total value of Twelve Thousand Dollars *dollars ($* 12,000.00 *)*
of which there remains unpaid $ 4,500.00 *, and furnished the first of the items on* Dec 23rd *, 20* 14 *and the last of the items on* Feb 2nd *20* 15 *and (if the lien is claimed by one not in privity with the owner) that the lienor served his notice to owner on* Jan 26th *, 20* 15 *, by* Certified Mail (Method of Service) *, and (if required) that the lienor served copies of the notice on the contractor on* Jan 26th *, 20* 15 *, by* Certified Mail (Method of Service) *, and on the subcontractor,* N/A *on* _____ *, 20__ , by* _____ (Method of Service) *,*

Notary Public State of Florida
Stacy Roxanne Labbe
My Commission FF 082949
Expires 01/13/2018

Waldo W. Ariail
Lienor Signature
WALDO W. ARIAIL
Printed Name
By Waldo W. Ariail
Agent Signature
WALDO W ARIAIL
Printed Name

STATE OF Florida)
COUNTY OF Duval)

Sworn to and subscribed before me this 13th day of Feb, 20 15. (Check one: ☑ Affiant is personally known to me. ☐ Affiant provided the following type of identification: _____

NOTARY RUBBER STAMP SEAL

Notary Signature
STACY ROXANNE LABBE
Printed Name

Inst. Number: 202445014374 Book: 2713 Page: 1602 Page 1 of 2 Date: 5/23/2024 Time: 3:05 PM
John A. Crawford Clerk of Courts, Nassau County, Florida Doc Mort: 0.00 Int Tax: 0.00 Doc Deed: 0.00

NOTICE OF RELEASE OF LIEN

FOR PARCEL ID# 00-00-31-1800-0271-0070

TO: THE MARITIME MUSEUM OF AMELIA ISLAND, INC.

NEW ENGLAND FLAG AND BANNER CO., INC.

AND TO ALL WHOM IT MAY CONCERN:

NOTICE IS HEREBY GIVEN that the City of Fernandina Beach, a Municipal Corporation, in the County of Nassau, State of Florida, releases a lien recorded in the Public Records of Nassau County, Florida, in OR **Book 2047, Page 898,** upon the following described lot, piece or parcel of land, situate, lying and being in the City of Fernandina Beach, County of Nassau, State of Florida, according to the official map or plat in the said City of Fernandina Beach known 115 South 2nd Street, and further described as **BLOCK 271 LOTS 7 8 9 & 10 E OR RRR/W LOTS 24 THRU 27 IN OR 708/523** City of Fernandina Beach, Florida.

The amounts released in this lien are the waived payments for 2020 and 2021 listed in the In-Lieu of Parking Agreement as follows:

For the year 2020, $1,000.
For the year 2021, $1,000.

NOW, THEREFORE, THE City of Fernandina Beach, does hereby acknowledge having received full payment and satisfaction of the lien.

IN WITNESS WHEREOF, the City of Fernandina Beach has caused this Notice of Release of Lien to be signed in its name by its City Manager and its Corporate Seal to be affixed and attested by its City Clerk, this 23rd day of May, 2024, in the City of Fernandina Beach, County of Nassau, State of Florida.

CITY OF FERNANDINA BEACH, FLORIDA (SEAL)

Charles L. George
Interim City Manager

ATTEST:

Caroline Best
City Clerk

Approved as to form and legality for use and reliance by
City of Fernandina Beach, Florida

Tammi E. Bach
City Attorney

COUNTY OF NASSAU
STATE OF FLORIDA

I HEREBY CERTIFY that on this day before me, the undersigned, a Notary Public in and for the State of Florida at Large, personally appeared Charles L. George and Caroline Best to me well known to be the Interim City Manager and City Clerk, respectively, of the City of Fernandina Beach, and known to me to be the persons who executed the foregoing Notice of Release of Lien for the City of Fernandina Beach as such Interim City Manager and City Clerk and they severally acknowledged the execution of the same to be their free act and deed by authority and on behalf of the City of Fernandina Beach for the uses and purposes therein expressed.

WITNESS my hand and official seal at Fernandina Beach, said County and State on this 23rd day of May, 2024.

Notary Public, State of Florida (NOTARY SEAL)

KIMBERLY ELLIOTT BULZ
Notary Public - State of Florida
Commission # HH 492380
My Comm. Expires Feb 13, 2028
Bonded through National Notary Assn.

CASE NAME: Fer. Beach - Police Dept.

ADD CHANGE (circle one)

Dohaney	Nassau	PST		
INVESTIGATOR	COUNTY	PROGRAM	ATTORNEY	OGC

MILESTONE DATES

ADD CHANGE (circle one)

DATE:

OPEN DATE	WARNING LETTER			
DRAFT CO	CONSENT ORDER	DRAFT NOV	DEACTIVATE	CASE REPORT
COMPLAINT FILED	JUDICIAL ORDER	FINAL ORDER	NOV	

CASE CHRONOLOGY (Additions)

DATE	ACTIVITY
5-25-90	closure received
6-21-90	enf-closure addendum
6-26-90	response received.

EEI ENVIRONMENTAL EQUATIONS, INC.

NORTHEAST DISTRICT
RECEIVED
JUN 26 1990
DER-JACKSONVILLE

June 25, 1990

Timothy J. Dohaney, Environmental Specialist
c/o Roxanne Smith
Florida Department of Environmental Regulation
3426 Bills Rd.
Jacksonville, FL. 32207

Re: Request Notice No. RN90-1082TK45NED (City of Fernandina Beach, Police Dpt.)

Dear Mr. Dohaney:

In response to your letter dated June 21, 1990, we offer the following information.

The piping and dispenser for the tank previously located at the above referanced facility was **located within the excavation area** (the location of the tank is indicated on the schematic attached to the closure report). The pipe and dispenser were both flushed and removed. The associated soil was screened and the excavation was visibly inspected for free product and stains. In addition, no odor was present.

Groundwater was not present in the excavation and therefore a sample was not pulled. It was our opinion that a discharge had not taken place and a test well was not installed.

Please consider this information in your decision for further action.

Sincerely,

Environmental Equations, Inc.

Gregory C. Johnson
Vice President

cc: Judy Lee

P.O. Box 50157 Jacksonville Beach, Florida 32240 (904) 249-5382

Van
Jim

American Body Armor & Equipment, Inc.

115 SOUTH 2ND STREET, FERNANDINA BEACH, FL 32034

(800) 428-0588 (904) 261-4035

NORTHEAST DISTRICT
RECEIVED
APR 28 1986
DER-JACKSONVILLE

April 25, 1986

State of Florida
Department of Environmental Regulation
3426 Bills Road
Jacksonville, Florida 32207

Attn: Jane W. Mears

Dear Jane,

Enclosed is a copy of the waste manifest, signed by Solidtek, for the disposal of our waste.

Please call me with any questions you may have.

Sincerely,

James J. Harmon,
Vice President-Finance
American Body Armor & Equipment, Inc.

SolidTek Systems Inc.
5371 Cook Road • P.O. Box 888 • Morrow, Georgia 30260-0888 • 404/361-6181

Date 4-21-86

American Body Armor
115 S. 2nd St.
Fernandina Beach, FL 32034

Attn: Mr. James J. Harmon

Dear Mr. Harmon:

Enclosed you will find the Generator's Copy of Manifest No.(s) 00049 for your company's shipment of materials to which arrived on site on 4-17-86.

Any discrepancies, errors or corrections to this manifest(s) is noted on accompanying letters.

SolidTek Systems, Inc.

John B. Slemmer
Environmental Manager

Enclosure(s)

UNIFORM HAZARDOUS WASTE MANIFEST

1. Generator's US EPA ID No. FLD 981 021 611	Manifest Document No. 49	2. Page 1 of 1	Information in the shaded areas is not required by Federal law.

3. Generator's Name and Mailing Address
American Body Armor
115 S. 2nd St.
Fernandina Beach, FL. 32034

4. Generator's Phone (904) 261-4035

A. State Manifest Document Number

B. State Generator's ID

5. Transporter 1 Company Name: Hazards Inc.

6. US EPA ID Number: FLD 108 938 408

C. State Transporter's ID

D. Transporter's Phone 904 398-1688

7. Transporter 2 Company Name

8. US EPA ID Number

E. State Transporter's ID

F. Transporter's Phone

9. Designated Facility Name and Site Address
SolidTek
5371 Cook Rd.
Morrow, GA. 30260

10. US EPA ID Number: GAD 096 629 282

G. State Facility's ID

H. Facility's Phone (404) 361-6181

11. US DOT Description (Including Proper Shipping Name, Hazard Class, and ID Number)	HM	12. Containers No.	Type	13. Total Quantity	14. Unit Wt/Vol	Waste Codes
a. Waste Dichloromethane Mixture ORM-A UN1593	X	7	dm	385	G	F002
b.						
c.						
d.						

J. Additional Descriptions for Materials Listed Above
ST waste code 10477-1
W.O. # 1852

K. Handling Codes for Wastes Listed Above

15. Special Handling Instructions and Additional Information

16. GENERATOR'S CERTIFICATION: I hereby declare that the contents of this consignment are fully and accurately described above by proper shipping name and are classified, packed, marked, and labeled, and are in all respects in proper condition for transport by highway according to applicable international and national governmental regulations.

Printed/Typed Name	Signature	Date (Month Day Year)
JAMES J. HARMON	James J. Harmon	04 16 86

17. Transporter 1 Acknowledgement of Receipt of Materials

Printed/Typed Name	Signature	Date (Month Day Year)
Steven L. Waterman	Steven L. Waterman	4 16 86

18. Transporter 2 Acknowledgement of Receipt of Materials

Printed/Typed Name	Signature	Date (Month Day Year)

19. Discrepancy Indication Space

20. Facility Owner or Operator: Certification of receipt of hazardous materials covered by this manifest except as noted in Item 19

Printed/Typed Name	Signature	Date (Month Day Year)
Andrew Roberts QC Chem '54	Andrew Roberts	04 17 86

Form 8700-22 (9-84)

ORIGINAL - RETURN TO GENERATOR

State of Florida
DEPARTMENT OF ENVIRONMENTAL REGULATION

INTEROFFICE MEMORANDUM

For Routing To District Offices And/Or To Other Than The Addressee

To: HW Files Loctn.: _____
To: _____ Loctn.: _____
To: _____ Loctn.: _____
From: _____ Date: _____

Reply Optional [ ] Reply Required [ ] Info. Only [ ]
Date Due: _____ Date Due: _____

NORTHEAST DISTRICT - JACKSONVILLE

TO: Janet Gray, Enforcement JG 10/7/85

THROUGH: Jerry Owen
Phillip Coram PC
Vicky Valade VV
Michael Fitzsimmons MF

FROM: Jane W. Mears JWM

DATE: August 20, 1985

SUBJECT: American Body Armor and Equipment Company
Hazardous Waste Inspection of August 6, 1985
Nassau County - FLD Non-notifier

Attached is subject inspection report.

Suggested Follow-up: ~~Notice of Violation~~ WARNING NOTICE.

JWM/sg

HW
Original

STATE OF FLORIDA

DEPARTMENT OF ENVIRONMENTAL REGULATION

TWIN TOWERS OFFICE BUILDING
2600 BLAIR STONE ROAD
TALLAHASSEE, FLORIDA 32301-8241

BOB GRAHAM
GOVERNOR

VICTORIA J. TSCHINKEL
SECRETARY

HAZARDOUS WASTE INSPECTION REPORT

1. INSPECTION REPORT ___ COMPLAINT _x_ ROUTINE ___ FOLLOW-UP ___ PERMITTING

FACILITY NAME American Body Armor and Equipment Company DER/EPA ID FL Non-notifier

ADDRESS 115 South Second Street Fernandina Beach, FL 32034

COUNTY Nassau Phone (904) 261-4035 DATE 8/6/85 TIME 9:30

TYPE OF FACILITY:

Generator
- _x_ Small Quantity
- ___ Generator

Transporter
- ___ Transporter

Storage
- ___ Container
- ___ Tank
- ___ Waste Pile
- ___ Surface Impoundment

Disposal
- ___ Landfill
- ___ Surface Impoundment
- ___ Waste Pile

Treatment
- ___ Tank
- ___ Land Treatment
- ___ Thermal
- ___ Chem/Phys/Bio.
- ___ Incinerator
- ___ Surface Impoundment

2. Applicable Regulations: 40 CFR 261.5 Special requirements for hazardous waste generated by small quantity generators

___ 40 CFR 262 ___ 40 CFR 263 ___ 40 CFR 264 ___ 40 CFR 265

3. Responsible Official: (Name & Title) Stephen G. Giordanella, Vice President of Production

4. Survey Participants & Principal Inspector Russell R. Burton - Factory Representative American Armor
Sylvia Pendleton - Nassau CHD
Jane W. Mears - FDER

5. Facility Latitude: $30^0 41' 55"$ Longitude: $81^0 27' 25"$ T. 3N R 28E

6. Type of Ownership: FEDERAL STATE COUNTY MUNICIPAL PRIVATE

7. Permit Number: _____ Date Issued: _____ Expiration Date: _____

8. Prearrange inspection: x yes _____ no

7. Discrepancies with Process Description; if different from previews report.

See Attached

8. List and explain noncompliance items.

See Attached

American Body Armor and Equipment Co.
Hazardous Waste Inspection

PROCESS DESCRIPTION

American Body Armor and Equipment Company was inspected by this office because Mr. Russell Burton called the Nassau County Health Department requesting assistance on the proper disposal of the facility's waste.

This company manufactures bullet-proof vests and face shields for law enforcement officers. The products are made out of Kevlar cloth that is die cut and then molded with a polyester resin. In order to determine the length of the molding process, a "test shot" of the resin is put in a paper cup. When the facility has finished with the test shot, it is put into a 55 gallon drum.

The resin itself is applied with a spray gun. The gun and all other equipment is cleaned with methylene chloride ($MeCl_2$). The F002 waste generated is spent $MeCl_2$ and resin which is put in a bucket in the resin room and then dumped into a 55 gallon drum. Mr. Burton stated that it takes 1 1/2 to 2 months to generate a drum full.

At the time of inspection there were seven (7) open drums of F002 hazardous waste accumulating on the outside of the facility near the road.

Because this facility is a small quantity generator of hazardous waste and has accumulated more than 1000kg (2200 pounds), they are in violation of 40 CFR 261.5-Special requirements for hazardous waste generated by small quantity generators. Mr. Burton was given a copy of 40 CFR 261.5 and a hazardous waste notification form during the inspection. He was also told to provide lids for the drums as soon as possible.

SUMMARY OF VIOLATIONS

The following is a violation of the Florida Administrative Code 17-30.03, which adopts and incorporates by reference Title 40, Code of Federal Regulations (CFR) Part 261.

40 CFR 261.5(f) SPECIAL REQUIREMENTS FOR HAZARDOUS WASTE GENERATED BY SMALL QUANTITY GENERATORS.

A small quantity generator may accumulate hazardous waste on-site. If he accumulates, at any time, more than 1000 kilograms of his hazardous waste, or his acutely hazardous wastes in quantities greater than set forth in paragraphs (e)(i) or (e)(2) of this Section, all of those accumulated wastes for which the accumulation limit was exceeded are subject to regulation under Parts 262 through 265, and the notification requirements of Section 3010 of RCRA. The time period of 262.34 for accumulation of wastes on-site begins for a small quantity generator when the accumulated wastes exceed the applicable exclusion level (1000kg or 2200 pounds).

RECOMMENDED CORRECTIVE ACTION

1. Facility must ensure proper disposal of the hazardous waste to an approved hazardous waste disposal facility within thirty (30) days from receipt of this report. A copy of the manifest is to be forwarded to this office within seven (7) days of shipment.

2. If at any time in the future, this facility accumulates more than 1000kg (2200 lbs) of hazardous waste on-site, it will be subject to the generator requirements under 40 CFR 262, 40 CFR 265.16 and 40 CFR Subparts C and D.

Date AUGUST 6, 1985
Inspector MEARS
Facility ID# NON-NOTIFIER

RCRA COMPLIANCE INSPECTION REPORT
SMALL QUANTITY GENERATOR'S CHECKLIST

1. Has the Generator determined that he is a hazardous waste generator (262.11)? X Yes __ No

2. Does the Generator accumulate hazardous waste on-site of more than a total of 1000 Kg/mo or 1 Kg/mo of acutely toxic waste (or 100 Kg/mo of their spill residue)? __ No X Yes

3. Does the Generator treat or dispose of his hazardous waste on-site? X No __ Yes

4. Does the Generator have an IW permit? IW ID#_____ X No __ Yes

5. Does the Generator delivery his hazardous waste to an approved storage, treatment or disposal facility or industrial waste permitted facility? NO shipments as of inspection __ Yes __ No

   Note in narrative where shipped, amounts, kinds of hazardous waste.

6. Is the area managed to prevent fire, explosion or contamination of the environment? __ Yes X No
   open drums

   Note in narrative any unusual circumstances, potential problems, or recommendations.

Current as of 3-11-85

FLORIDA
HAZARDOUS WASTE TRANSPORTERS
DEMONSTRATING FINANCIAL RESPONSIBILITY

A & S Oil Recovery
1097 62nd Terrace S.
St. Petersburg, FL 33705
FLD 991 275 314

Ashland Chemical Co.
P.O. Box 391
Ashland, KY 41101
(4 Florida Facilities)
FLD 067 230 771 - Tampa
FLD 079 859 492 - Jacksonville
FLD 096 661 053 - Orlando
FLD 059 861 344 - Miami

Chemical Conservation Corp.
653 Rocket Blvd.
Orlando, FL 32824
FLD 980 559 724

Chemical Waste Management
(contact corporate office)
Pompano Beach, FL
FLD 000 776 708

Chloride Metals
3507 S. 50th St.
Tampa, FL 33601
FLD 000 608 083

Coastal Tank Lines, Inc.
942 Escambia Street
Jacksonville, FL
FLD 980 799 126

Florida Rock & Tank Lines Inc.
155 E. 21st St.
Jacksonville, FL 32201
FLD 059 777 110

FMC Corp.
200 E. Randolph St.
Chicago, IL 60601
(3 Florida facilities)
FLD 004 092 920 - Lakeland
FLD 004 094 181 - Tampa
FLD 000 645 481 - Jacksonville

Gulf Coast Environmental
5180 - 113th Ave. N.
Clearwater, FL 33520
FLD 980 837 835

Gulf Coast Lead Co.
1901 N. 66th Street
Tampa, FL 33619
FLD 004 092 839

Hazardous Waste Consultants
137 Fairway Ten Drive
Casselberry, FL 32707
FLD 980 710 123

Hazards, Inc.
1649 Atlantic Blvd #6
Jacksonville, FL 32207
FLD 108 938 408

Honeywell, Inc.
13350 U.S. Highway 19
Clearwater, FL 33546
FLD 004 104 105

Industrial Waste, Inc.
P.O. Box 627
Shalimar, FL 32579
FLD 980 844 096

International Solvent Recovery
Rt. 3, Box 235
Bartow, FL 33830
FLD 980 729 610

Koppers Co. Inc.
P.O. Box 1067
Gainesville, FL 32602
FLD 004 057 535

Martin Marietta Corp.
6801 Rockledge Drive.
Bethesda, MD 20817
(3 Florida facilities)
FLD 060 240 207 - Orlando
FLD 061 993 606 - Ocala
FLD 980 841 746 - Orlando

McKenzie Tank Lines Inc.
P.O. Box 1200
Tallahassee, FL 32302
FLD 087 331 369 - Tallahassee
FLD 980 848 758 - Tallahassee
FLD 980 710 917 - Pensacola

McKesson Chemical Co.
One Post St.
San Francisco, CA 94104
FLD 020 985 727 - Tampa

Mid-Florida Mining Co.
(Name changed to Argitus, Inc.)
P.O. Box 68
Lowell, FL 32663
FLD 991 275 355

Northern Telecom
1601 Hill Ave.
West Palm Beach, FL 33407
FLD 069 145 019

Oil Recovery Co. Inc.
P.O. Box 548
Atlantic Beach, FL 32233
FLD 092 718 576

Oldover Corp.
Star Route 209C
Russell, FL
FLD 000 737 312

Ryder - PIE Truck Lines
P.O. Box 2408
Jacksonville, FL 32203
FLD 007 922 578

Strickland Trucking
4519 W. Knox St.
Tampa, FL 33614
FLD 050 172 600

United Technologies
P.O. Box 2691
W. Palm Beach, FL 33402
FLD 001 447 952

FY 1985 HAZARDOUS WASTE COMPLIANCE MONITORING AND ENFORCEMENT LOG

1. EPA ID: NONNOTIFIER

2. H.W. PERMIT NO. | | | | |-| | | | | |

3. HANDLER NAME: American Body Armor and Equipment Company

4. ADDRESS: 115 South Second St
Fernandina Beach, FL 32034

5. RESPONSIBLE FACILITY OFFICIAL: Stephen G. Giordanella

6. COUNTY: NASSAU LAT/LONG:

7. Handler Type: (Circle One)
Major (Non-Major)

7a. Type Facility: (Circle One)
Treat/Store/Dispose
Non-Handler
Transporter
Generator
(Small Quan. Generator)
Exempt

7b. Type Ownership: (Circle One)
Federal State
County Municipal
(Private)

8. DATE OF INITIAL EVALUATION WHICH IS THE BASIS FOR THIS REPORT: 8/6/85

8a. AGENCY RESPONSIBLE FOR EVALUATION: Put *code in box [S] (*SEE Back of Form)

8b. TYPE OF EVALUATION COVERED BY THIS REPORT: Put *code in box [1] Choose one

9. DATE OF EVALUATION COVERED BY THIS REPORT (enter only if different from 8): __/__/__

10. AREA AND CLASS OF VIOLATION (enter 'X' in appropriate box if violations found. Enter '0' if no violations found in Area evaluated.)

Class of Violation	Area of Violation						
	GWM	CL/PC	Fin. Res.	Permit	Cmpl.Sch	Manif.	Other
I							X
II							

11. ENFORCEMENT ACTIONS:

Class	Area of Violation	Rule	Type (use *code)	Date Action Taken	Compliance Dates Scheduled	Compliance Dates Actual	Penalty Assessed	Penalty Collected	Resp. Ag. (use *code)

12. COMMENTS: NOTICE OF VIOLATION IS BEING PROCESSED.

Jane W Means
Principal Inspector

ENVIROSITE

Historical City Directory Report
Standard

0.45-Acre Commercial Property
115 S 2nd St
Fernandina Beach,FL,32034

Order Number: 115973
Report Generated: 03/12/2026

Project Name: 0.45-Acre Commercial Property
Project Number: M2026-032

Prepared for Envirosite Corporation By :

Property Archives

©2025 Envirosite Inc. | All rights reserved | 866-211-2028 | www.envirositecorp.com

STANDARD CITY DIRECTORY REPORT

The Standard City Directory Report created for Envirosite is a screening tool designed to assist in historical use determination of a subject property and adjoining properties. It includes a search of Property Archives' exclusive and proprietary database of over three billion commercial and residential records, business names and occupant records for every city and town in the United States, at approximate five-year intervals, from recent years back to 1992 for the street and address ranges for the subject and adjoining properties.

In addition, further investigation is performed by Property Archives' professional research staff in national repositories, including the Library of Congress and the Allen County Public Library. Coverage is researched in city directories, cross directories and street address directories in hardcopy format and research is completed at five-year intervals back to the earliest directory publication.

Abstracts of the information from the directories are provided and where possible, images from directories in the public domain, are included in the final report.

Please email us at orders@propertyarchives.net or call 833-444-DATA (3282) with any questions.

Property Archives

SUBJECT STREET:

100-135 S 2nd St, Fernandina Beach, FL 32034

ADJOINING STREET(S):

100-210 Ash St, Fernandina Beach, FL 32034

RESEARCH SOURCES:

SOURCE	YEAR(S)
Property Archives	2024, 2020, 2015, 2010, 2005, 2000, 1998, 1995, 1993
Fernandina Beach City Directory	1988, 1983, 1979, 1975, 1971, 1965, 1960

Disclaimer - Copyright and Trademark Notice

This report was prepared for the use of Property Archives, LLC exclusively. This report is neither a guarantee of title, a commitment to insure, or a policy of title insurance. **NO WARRANTY, EXPRESSED OR IMPLIED, IS MADE WHATSOEVER IN CONNECTION WTH THIS REPORT**. Property Archives, LLC (PA), exclusively specifically disclaim the making of any such warranties, *including* without limitation, merchantability or fitness for a particular use or purpose. The information contained in this report is retrieved as it is recorded from the various agencies that make it available. The total liability is limited to the fee paid for this report.

Copyright 2026 by Property Archives, LLC. All rights reserved. Reproduction in any media or format, in whole or in part, of any report or map of Property Archives, LLC, or its affiliates, is prohibited without prior written permission.

PA and its logos are trademarks of Property Archives, LLC. or its affiliates. All other trademarks used herein are the property of their respective owners.

STANDARD CITY DIRECTORY REPORT

Subject Street Findings: 100-135 S 2nd St

2024

Maritime Museum Of Amelia Is	115 SOUTH 2ND ST UNIT B
Onpoint Visuals	115 SOUTH 2ND ST

2020

Maritime Museum Of Amelia Is	115 SOUTH 2ND ST # B
Maritime Museum Of Amelia Is	115 SOUTH 2ND ST

2015

Onpoint Visuals	115 SOUTH 2ND ST

2010

Onpoint Visuals	115 SOUTH 2ND ST

2005

Fernandina Beach Police-Record	101 SOUTH 2ND ST
Fernandina Beach Police Dept	101 SOUTH 2ND ST
Nolan Jr Gill	103 SOUTH 2ND ST
Onpoint Visuals	115 SOUTH 2ND ST

2000

Fernandina Beach Police-Record	101 SOUTH 2ND ST
Fernandina Beach Police Dept	101 SOUTH 2ND ST
Banner Impressions	115 SOUTH 2ND ST

1995

City Police Dept	101 SOUTH 2ND ST
American Body Ar Eqp Corp	115 SOUTH 2ND ST

1993

American Body Ar Eqp Corp	115 SOUTH 2ND ST

STANDARD CITY DIRECTORY REPORT

30 Boat House The 261-0161
30½★Hill Gary ◎
ASH ST INTERSECTS
101 City Police Dept 261-5578
115 Vacant
117 Vacant
131 Fernandina Mini-Storage
261-7716

IMAGE: 1 of 2
SOURCE: Fernandina Beach City Directory
STREET: 100-135 S 2nd St
YEAR: 1988
INFO:

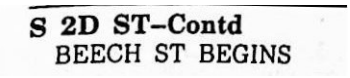
S 2D ST–Contd
BEECH ST BEGINS

IMAGE: 2 of 2
SOURCE: Fernandina Beach City Directory
STREET: 100-135 S 2nd St
YEAR: 1988
INFO:

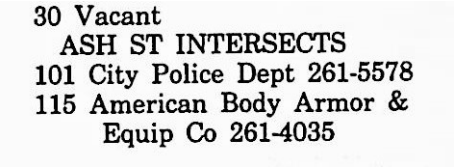
30 Vacant
ASH ST INTERSECTS
101 City Police Dept 261-5578
115 American Body Armor &
Equip Co 261-4035

IMAGE: 1 of 2
SOURCE: Fernandina Beach City Directory
STREET: 100-135 S 2nd St
YEAR: 1983
INFO:

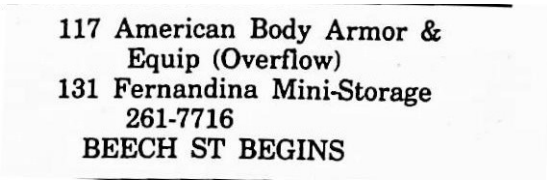
117 American Body Armor &
Equip (Overflow)
131 Fernandina Mini-Storage
261-7716
BEECH ST BEGINS

IMAGE: 2 of 2
SOURCE: Fernandina Beach City Directory
STREET: 100-135 S 2nd St
YEAR: 1983
INFO:

STANDARD CITY DIRECTORY REPORT

30 Florida Inspection Station
261-4482
ASH ST INTERSECTS
100 County-Hospital-City-
Federal Credit Union
261-6538
101 City Police Dept 261-5578
115 Vacant
119 Vacant
131 Fernandina Mini-Storage
261-7716
BEECH ST BEGINS

IMAGE: 1 of 1
SOURCE: Fernandina Beach City Directory
STREET: 100-135 S 2nd St
YEAR: 1979
INFO:

---

30 Fernandina Beach Supply mtr
vehicle insp sta 261-4482
ASH ST INTERSECTS
101 City Police Dept
BEECH ST INTERSECTS
125 Vacant
115 Amelia Island Storage &
Warehouse Facilities
119 Amelia Island Plantation (Int
Dept Stge)
ROOMS
131 Stge (Rms 1-3)
4 Nassau Box & Pallet Co
261-7821
Stge (Rms 5-6)

IMAGE: 1 of 1
SOURCE: Fernandina Beach City Directory
STREET: 100-135 S 2nd St
YEAR: 1975
INFO:

---

30 Fernandina Beach Supply mtr
vehicle insp sta 261-6134
ASH ST INTERSECTS
101 Vacant
117 Super Dollar Stores Inc
251-5563
BEECH ST INTERSECTS
125 Vacant

STANDARD CITY DIRECTORY REPORT

IMAGE: 1 of 1
SOURCE: Fernandina Beach City Directory
STREET: 100-135 S 2nd St
YEAR: 1971
INFO:

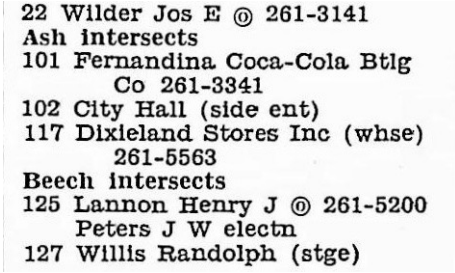
22 Wilder Jos E ◎ 261-3141
Ash intersects
101 Fernandina Coca-Cola Btlg
Co 261-3341
102 City Hall (side ent)
117 Dixieland Stores Inc (whse)
261-5563
Beech intersects
125 Lannon Henry J ◎ 261-5200
Peters J W electn
127 Willis Randolph (stge)

IMAGE: 1 of 1
SOURCE: Fernandina Beach City Directory
STREET: 100-135 S 2nd St
YEAR: 1965
INFO:

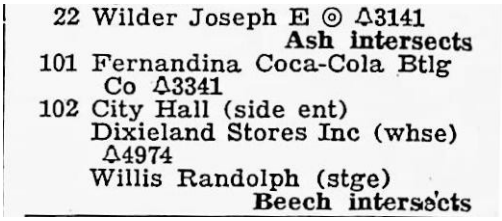
22 Wilder Joseph E ◎ Δ3141
Ash intersects
101 Fernandina Coca-Cola Btlg
Co Δ3341
102 City Hall (side ent)
Dixieland Stores Inc (whse)
Δ4974
Willis Randolph (stge)
Beech intersects

IMAGE: 1 of 1
SOURCE: Fernandina Beach City Directory
STREET: 100-135 S 2nd St
YEAR: 1960
INFO:

STANDARD CITY DIRECTORY REPORT

Subject Street Findings: 100-210 Ash St

2024

Amelia Island Charters	110 ASH ST
City Clerk	204 ASH ST
Finance Department	204 ASH ST
Planning Department	204 ASH ST
Fernandina Beach Code Enfrcmnt	204 ASH ST
Fernandina Beach Human Rsrcs	204 ASH ST
Fernandina Beach City Manager	204 ASH ST
Fernandina Beach Bldg Inspctr	204 ASH ST

2020

Fernandina Beach City Manager	204 ASH ST
Fernandina Beach Code Enfrcmnt	204 ASH ST

2015

Fernandina Beach Building Dept	204 ASH ST
City Clerk	204 ASH ST
Fernandina Bch Occupation Lcns	204 ASH ST
Fernandina Beach Community Dev	204 ASH ST
Finance Department	204 ASH ST
Fernandina Beach Bldg Inspctr	204 ASH ST
Fernandina Beach Human Rsrcs	204 ASH ST
Planning Department	204 ASH ST
Fernandina Beach Code Enfrcmnt	204 ASH ST
Fernandina Beach City Manager	204 ASH ST

2010

City Clerk	204 ASH ST
Fernandina Beach Code Enfrcmnt	204 ASH ST
Finance Dept	204 ASH ST
Fernandina Bch Occupation Lcns	204 ASH ST
Fernandina Beach Community Dev	204 ASH ST
Fernandina Beach Building Dept	204 ASH ST
Fernandina Beach Human Rsrcs	204 ASH ST
Planning Dept	204 ASH ST
Fernandina Beach City Manager	204 ASH ST
Fernandina Beach City Manager	204 ASH ST
City Clerk	204 ASH ST
Fernandina Beach Bldg Inspctr	204 ASH ST
Fernandina Beach Code Enfrcmnt	204 ASH ST
Fernandina Beach Building Dept	204 ASH ST

2005

Fernandina Beach Code Enfrcmnt	204 ASH ST
City Clerk	204 ASH ST
Fernandina Beach Community Dev	204 ASH ST
Fernandina Beach Human Rsrcs	204 ASH ST
Fernandina Beach City Manager	204 ASH ST

STANDARD CITY DIRECTORY REPORT

Fernandina Beach Building Dept	204 ASH ST
Finance Dept	204 ASH ST
Fernandina Bch Occupation Lcns	204 ASH ST

2000

Fernandina Beach Bldg Inspctr	204 ASH ST
Fernandina Bch Occupation Lcns	204 ASH ST
Planning Dept	204 ASH ST
Fernandina Beach Building Dept	204 ASH ST
Finance Dept	204 ASH ST
Fernandina Beach City Manager	204 ASH ST
City Clerk	204 ASH ST
Fernandina Beach Community Dev	204 ASH ST
Fernandina Beach Code Enfrcmnt	204 ASH ST
Fernandina Beach Personnel-Dir	204 ASH ST

1998

No Results

1995

City Mgr	204 ASH ST
City Economic & Community D	204 ASH ST
City Fire Dept	204 ASH ST

1993

No Results

STANDARD CITY DIRECTORY REPORT

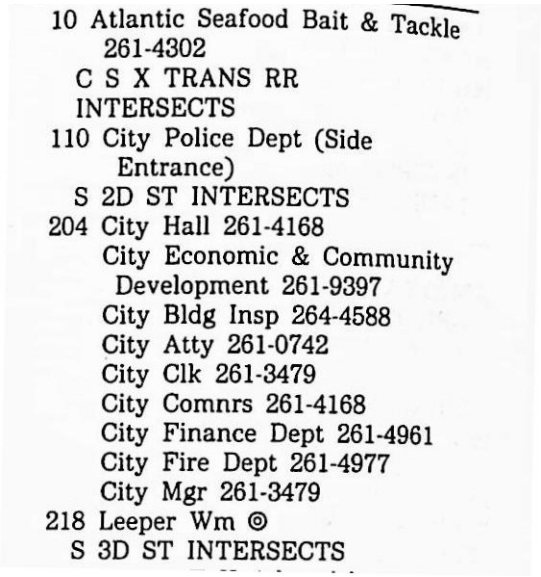

10 Atlantic Seafood Bait & Tackle
261-4302
C S X TRANS RR
INTERSECTS
110 City Police Dept (Side
Entrance)
S 2D ST INTERSECTS
204 City Hall 261-4168
City Economic & Community
Development 261-9397
City Bldg Insp 264-4588
City Atty 261-0742
City Clk 261-3479
City Comnrs 261-4168
City Finance Dept 261-4961
City Fire Dept 261-4977
City Mgr 261-3479
218 Leeper Wm ◎
S 3D ST INTERSECTS

IMAGE: 1 of 1
SOURCE: Fernandina Beach City Directory
STREET: 100-210 Ash St
YEAR: 1988
INFO:

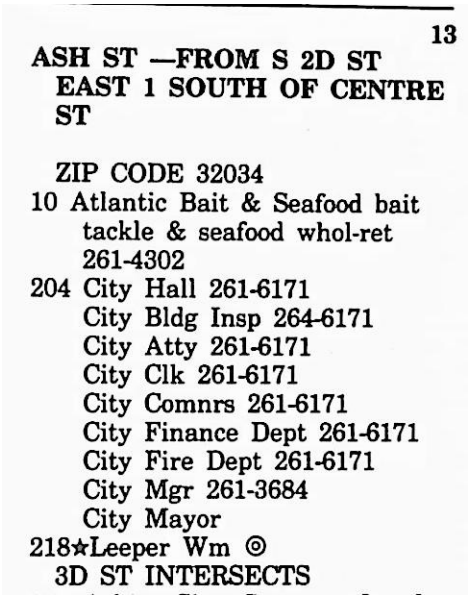

13

**ASH ST —FROM S 2D ST
EAST 1 SOUTH OF CENTRE
ST**

ZIP CODE 32034
10 Atlantic Bait & Seafood bait
tackle & seafood whol-ret
261-4302
204 City Hall 261-6171
City Bldg Insp 264-6171
City Atty 261-6171
City Clk 261-6171
City Comnrs 261-6171
City Finance Dept 261-6171
City Fire Dept 261-6171
City Mgr 261-3684
City Mayor
218☆Leeper Wm ◎
3D ST INTERSECTS

IMAGE: 1 of 1
SOURCE: Fernandina Beach City Directory
STREET: 100-210 Ash St
YEAR: 1983
INFO:

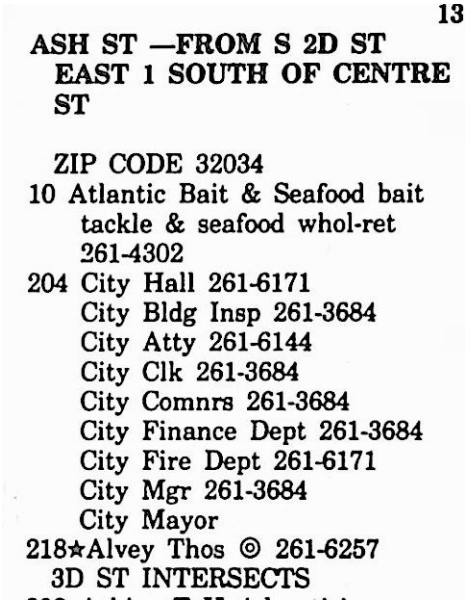

13

ASH ST —FROM S 2D ST
EAST 1 SOUTH OF CENTRE
ST

ZIP CODE 32034
10 Atlantic Bait & Seafood bait
tackle & seafood whol-ret
261-4302
204 City Hall 261-6171
City Bldg Insp 261-3684
City Atty 261-6144
City Clk 261-3684
City Comnrs 261-3684
City Finance Dept 261-3684
City Fire Dept 261-6171
City Mgr 261-3684
City Mayor
218★Alvey Thos ◎ 261-6257
3D ST INTERSECTS

IMAGE: 1 of 1
SOURCE: Fernandina Beach City Directory
STREET: 100-210 Ash St
YEAR: 1979
INFO:

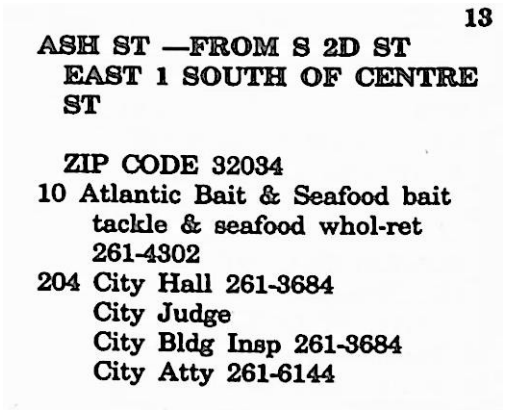

13

ASH ST —FROM S 2D ST
EAST 1 SOUTH OF CENTRE
ST

ZIP CODE 32034
10 Atlantic Bait & Seafood bait
tackle & seafood whol-ret
261-4302
204 City Hall 261-3684
City Judge
City Bldg Insp 261-3684
City Atty 261-6144

IMAGE: 1 of 2
SOURCE: Fernandina Beach City Directory
STREET: 100-210 Ash St
YEAR: 1975
INFO:

City Clk 261-3684
City Comnrs 261-3684
City Finance Dept 261-3684
City Fire Dept 261-6144
City Mgr 261-3684
City Mayor
218 Johnson Monroe C 261-3806
3D ST INTERSECTS

IMAGE: 2 of 2
SOURCE: Fernandina Beach City Directory
STREET: 100-210 Ash St
YEAR: 1975
INFO:

13

ASH ST —FROM S 2D ST
EAST 1 SOUTH OF
ATLANTIC AV

ZIP CODE 32034
10 Bill's Bait Center 261-9030
204 City Hall 261-3684
City Aud
City Bldg Insp 261-3684
City Bus Line 261-4941
City Clk 261-3684
City Comnrs 261-3684
City Finance Dept 261-3684
City Fire Dept 261-3604
City Mgr 261-3684
City Pks Dept 261-3684
City Police Dept 261-3311
City Pub Wks Dept 261-3684
City Recreation Dept
City San Dept 261-3684
City St Dept 261-3684
City Tax Collr 261-3684
218 Vacant

IMAGE: 1 of 1
SOURCE: Fernandina Beach City Directory
STREET: 100-210 Ash St
YEAR: 1971
INFO:

STANDARD CITY DIRECTORY REPORT

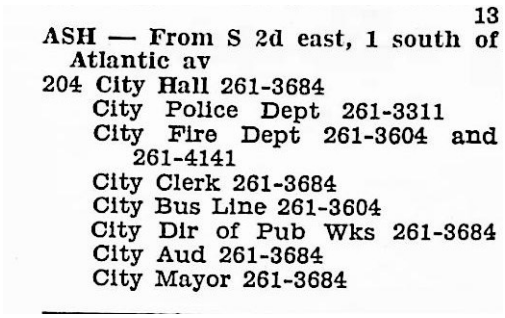

13
ASH — From S 2d east, 1 south of Atlantic av
204 City Hall 261-3684
City Police Dept 261-3311
City Fire Dept 261-3604 and 261-4141
City Clerk 261-3684
City Bus Line 261-3604
City Dir of Pub Wks 261-3684
City Aud 261-3684
City Mayor 261-3684

IMAGE: 1 of 2
SOURCE: Fernandina Beach City Directory
STREET: 100-210 Ash St
YEAR: 1965
INFO:

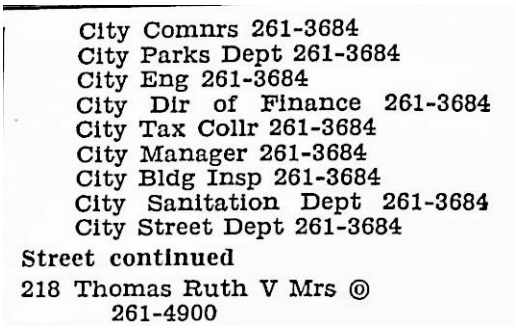

City Comnrs 261-3684
City Parks Dept 261-3684
City Eng 261-3684
City Dir of Finance 261-3684
City Tax Collr 261-3684
City Manager 261-3684
City Bldg Insp 261-3684
City Sanitation Dept 261-3684
City Street Dept 261-3684
Street continued
218 Thomas Ruth V Mrs ⓞ 261-4900

IMAGE: 2 of 2
SOURCE: Fernandina Beach City Directory
STREET: 100-210 Ash St
YEAR: 1965
INFO:

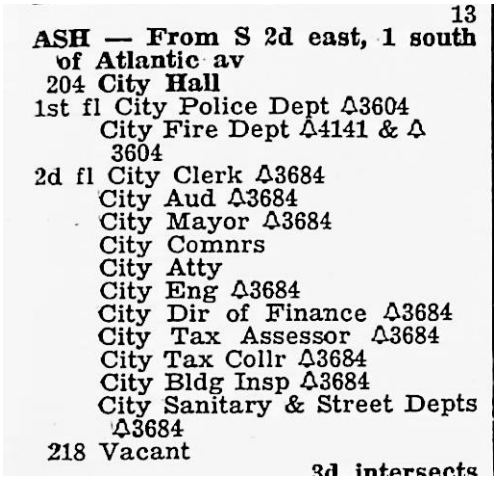

13
ASH — From S 2d east, 1 south of Atlantic av
204 City Hall
1st fl City Police Dept 3604
City Fire Dept 4141 & 3604
2d fl City Clerk 3684
City Aud 3684
City Mayor 3684
City Comnrs
City Atty
City Eng 3684
City Dir of Finance 3684
City Tax Assessor 3684
City Tax Collr 3684
City Bldg Insp 3684
City Sanitary & Street Depts 3684
218 Vacant
3d intersects

IMAGE: 1 of 1
SOURCE: Fernandina Beach City Directory

STANDARD CITY DIRECTORY REPORT

STREET: 100-210 Ash St
YEAR: 1960
INFO:

ENVIROSITE

Historical Fire Insurance Maps Report

0.45-Acre Commercial Property
115 S 2nd St
Fernandina Beach,FL,32034

Order Number: 115973
Report Generated: 03/13/2026

Project Name: 0.45-Acre Commercial Property
Project Number: M2026-032

Prepared for Envirosite Corporation By :

Historical Information Gatherers

©2025 Envirosite Inc. | All rights reserved | 866-211-2028 | www.envirositecorp.com

HIG Research Summary

Site Location
0.45-Acre Commercial Property
115 S 2nd St
Fernandina Beach, FL

Requested by
Envirosite Corporation
56 Broome Corporate Parkway
Conklin, NY

HIG Project #
2096787
Client Project #
115973
Date Created
03/13/2026

Historical Information Gatherers

This Research Summary identifies the products and services provided by Historical Information Gatherers, Inc. (HIG) for the above referenced site location. All products are provided as PDFs unless otherwise noted.

FIM+ Maps

The HIG Historical Map Collection and the United States Library of Congress Map Collection were searched for fire insurance maps (FIMs), real estate atlases and similar maps for the site location and adjoining properties. These maps were used to create a multi-page file named FIM+Maps. The maps have title blocks that include the map publisher, year the map was created and, if applicable, the year the map was last updated. The years provided are:

1891, 1897, 1903, 1909, 1926, 1949, 1960

Disclaimer & Limitation of Liability

This Research Summary and the related documents and images provided by Historical Information Gatherers (hereafter referred to as the "Site Specific HIG Data") contain information obtained from a variety of public and private sources. Additional information for the site and surrounding properties may exist. Accordingly, there can be no guaranty or warranty that the information provided is complete for its particular intended purpose. No warranty expressed or implied, is made whatsoever in connection with the Site Specific HIG Data. Historical Information Gatherers specifically disclaims the making of any such warranties, including without limitation, merchantability or fitness for a particular purpose. Historical Information Gatherers, its officers, employees and independent contractors cannot be held liable to anyone for any loss or damage, whether arising out of errors or omissions, negligence, accident or any other cause, resulting directly or indirectly from any information provided or any information not provided in the Site Specific HIG Data. Any liability on the part of Historical Information Gatherers is strictly limited to a refund equal to the amount paid for the Site Specific HIG Data.

HIG Copyright Notice

This Research Summary and the selection, arrangement and compilation of Site Specific HIG Data are the property of Historical Information Gatherers. © Copyright 2026 by Historical Information Gatherers, Inc. All rights reserved. The person or entity that ordered and paid for the Site Specific HIG Data is granted a personal, non-assignable, limited license to reproduce the Site Specific HIG Data solely for purposes of providing supporting documentation for reports produced for the site location which is noted on page one of this Research Summary. Any other reproduction or other use of the Site Specific HIG Data in any media or format, in whole or in part, is expressly prohibited without prior written permission from Historical Information Gatherers, and the person or entity that ordered and paid for the Site Specific HIG Data assumes all liability for the making of any such reproductions.

Licensing Agreement

The licensing agreement between Historical Information Gatherers and infoGroup provides that Historical Information Gatherers may create photocopies or reproductions of portions of Polk City Directories, Hill-Donnelley Criss-Cross Directories and other directories under infoGroup copyright. The licensing agreement also permits the person or entity that ordered and paid for the Site Specific HIG Data to include photocopies or reproductions of portions of Polk City Directories, Hill-Donnelley Criss-Cross Directories and other directories under infoGroup copyright as supporting documents for reports produced for the site which is the subject of the Site Specific HIG Data.

infogroup

11

FERNANDINA FLA.
FEB. 1926

STANDARD OIL CO.
BULK PETROLEUM PLANT
PURE OIL CO.
ROBT. REP.
FISH HO.
TO BOAT BLDG.
MACH. SHOP
D. A. COOK DOCK
FISH HO.
PLANK WHARF
D. LAUNCH
W. FRONT
S. FRONT ST.
S. 2ND ST.
S. 3RD ST.
A.S.H.
BOTTLING WKS. Noncomb. 456
CONC'L. STR. SLABS RF. ON STEEL JOISTS & TILE WALLS
CITY HALL
FIRE DEPT.
MOSE. M. HO.
LBR. STDE.
FERNANDINA LUMBER & SUPPLY CO.
STDE.
CONTR'S OFF.
BLDG MATL. W. HO.
BEECH
BEECH NOT OPEN
CEDAR
DATE
ELM
FIR
271
270
272
273
276
275
277
278
283
282
SCHOOL SUPPLIES M. HO.
COUNTY JAIL
CEDAR 217
UNOCCUP.
TILE
Scale 100 Ft. to One Inch.
100 50 0 100 200 300
Copyright 1926 by the Sanborn Map Co.

Map Type: Fire Insurance Publisher: Sanborn Map Co. Publication Name: Fernandina, FL Base Map Date: February 1926 Revised Date: 1960 Republished Date: Sheet Number: 11	**1960**	Requested by: Envirosite Corporation 0.45-Acre Commercial Property 115 S 2nd St Fernandina Beach, FL 32034 Client Project # 115973 HIG Project # 2096787 www.historicalinfo.com	HIG

11

FERNANDINA FLA.
FEB. 1926 (2646)

FLA 503

STANDARD OIL CO.

S. PURE OIL CO.

WOODEN PIER

RAILWAY

BOAT REP.

FISH HO

FISH HO

PLANK WHARF

S. R. MERROW DOCK

PLANK WHARF

WOOD BULKHEAD

PLANK WHARF

AMELIA RIVER

FERNANDINA TERMINAL CORP'N. (F T Co)

PHOSPHATE PLANT

NIGHT & SUNDRY WATCHMAN - IRRIGATED CLOCK - NO HEAT - LIGHTS & POWER - ELEC. - FUEL - FUEL OIL FOR ROTARY DRYERS. - WATER SUPPLY - F CONN TO CITY MAIN - F SOIL CHEMICAL WAGON. - HAND EXTORS.

STGE CAP'Y 12,500 Cu Yds. Ft.

SHEDS

WOOD TRESTLE ELEV. #1

W. FRONT

S. FRONT ST.

S. 2ND ST.

S. 3RD ST.

S. 11TH ST.

ASH

BEECH

CEDAR

DATE

ELM

FIR

UNPAVED

FULL OF TRACKS

CITY FIRE HALL DEPT

CONTRACTORS W HO.

LBR STGE

LBR W HO

FERNANDINA LUMBER & SUPPLY CO
WATCHMAN NO CLOCK

STGE

OFF

BLK MATL & H'D

STANDARD OIL CO.

COUNTY JAIL
CLERK 217
UNPAVED

271

270

272

273

276

275

277

278

283

282

12

13

Scale 100 Ft. to One Inch.

Copyright 1926 by the Sanborn Map Co.

Map Type: Fire Insurance Publisher: Sanborn Map Co. Publication Name: Fernandina, FL Base Map Date: February 1926 Revised Date: June 1949 Republished Date: Sheet Number: 11	**1949**	Requested by: Envirosite Corporation 0.45-Acre Commercial Property 115 S 2nd St Fernandina Beach, FL 32034 Client Project # 115973 HIG Project # 2096787 www.historicalinfo.com	HIG

11

12

Map Type: Fire Insurance Publisher: Sanborn Map Co. Publication Name: Fernandina, FL Base Map Date: February 1926 Revised Date: Republished Date: Sheet Number: 11	**1926**	Requested by: Envirosite Corporation 0.45-Acre Commercial Property 115 S 2nd St Fernandina Beach, FL 32034 Client Project # 115973 HIG Project # 2096787 www.historicalinfo.com	HIG

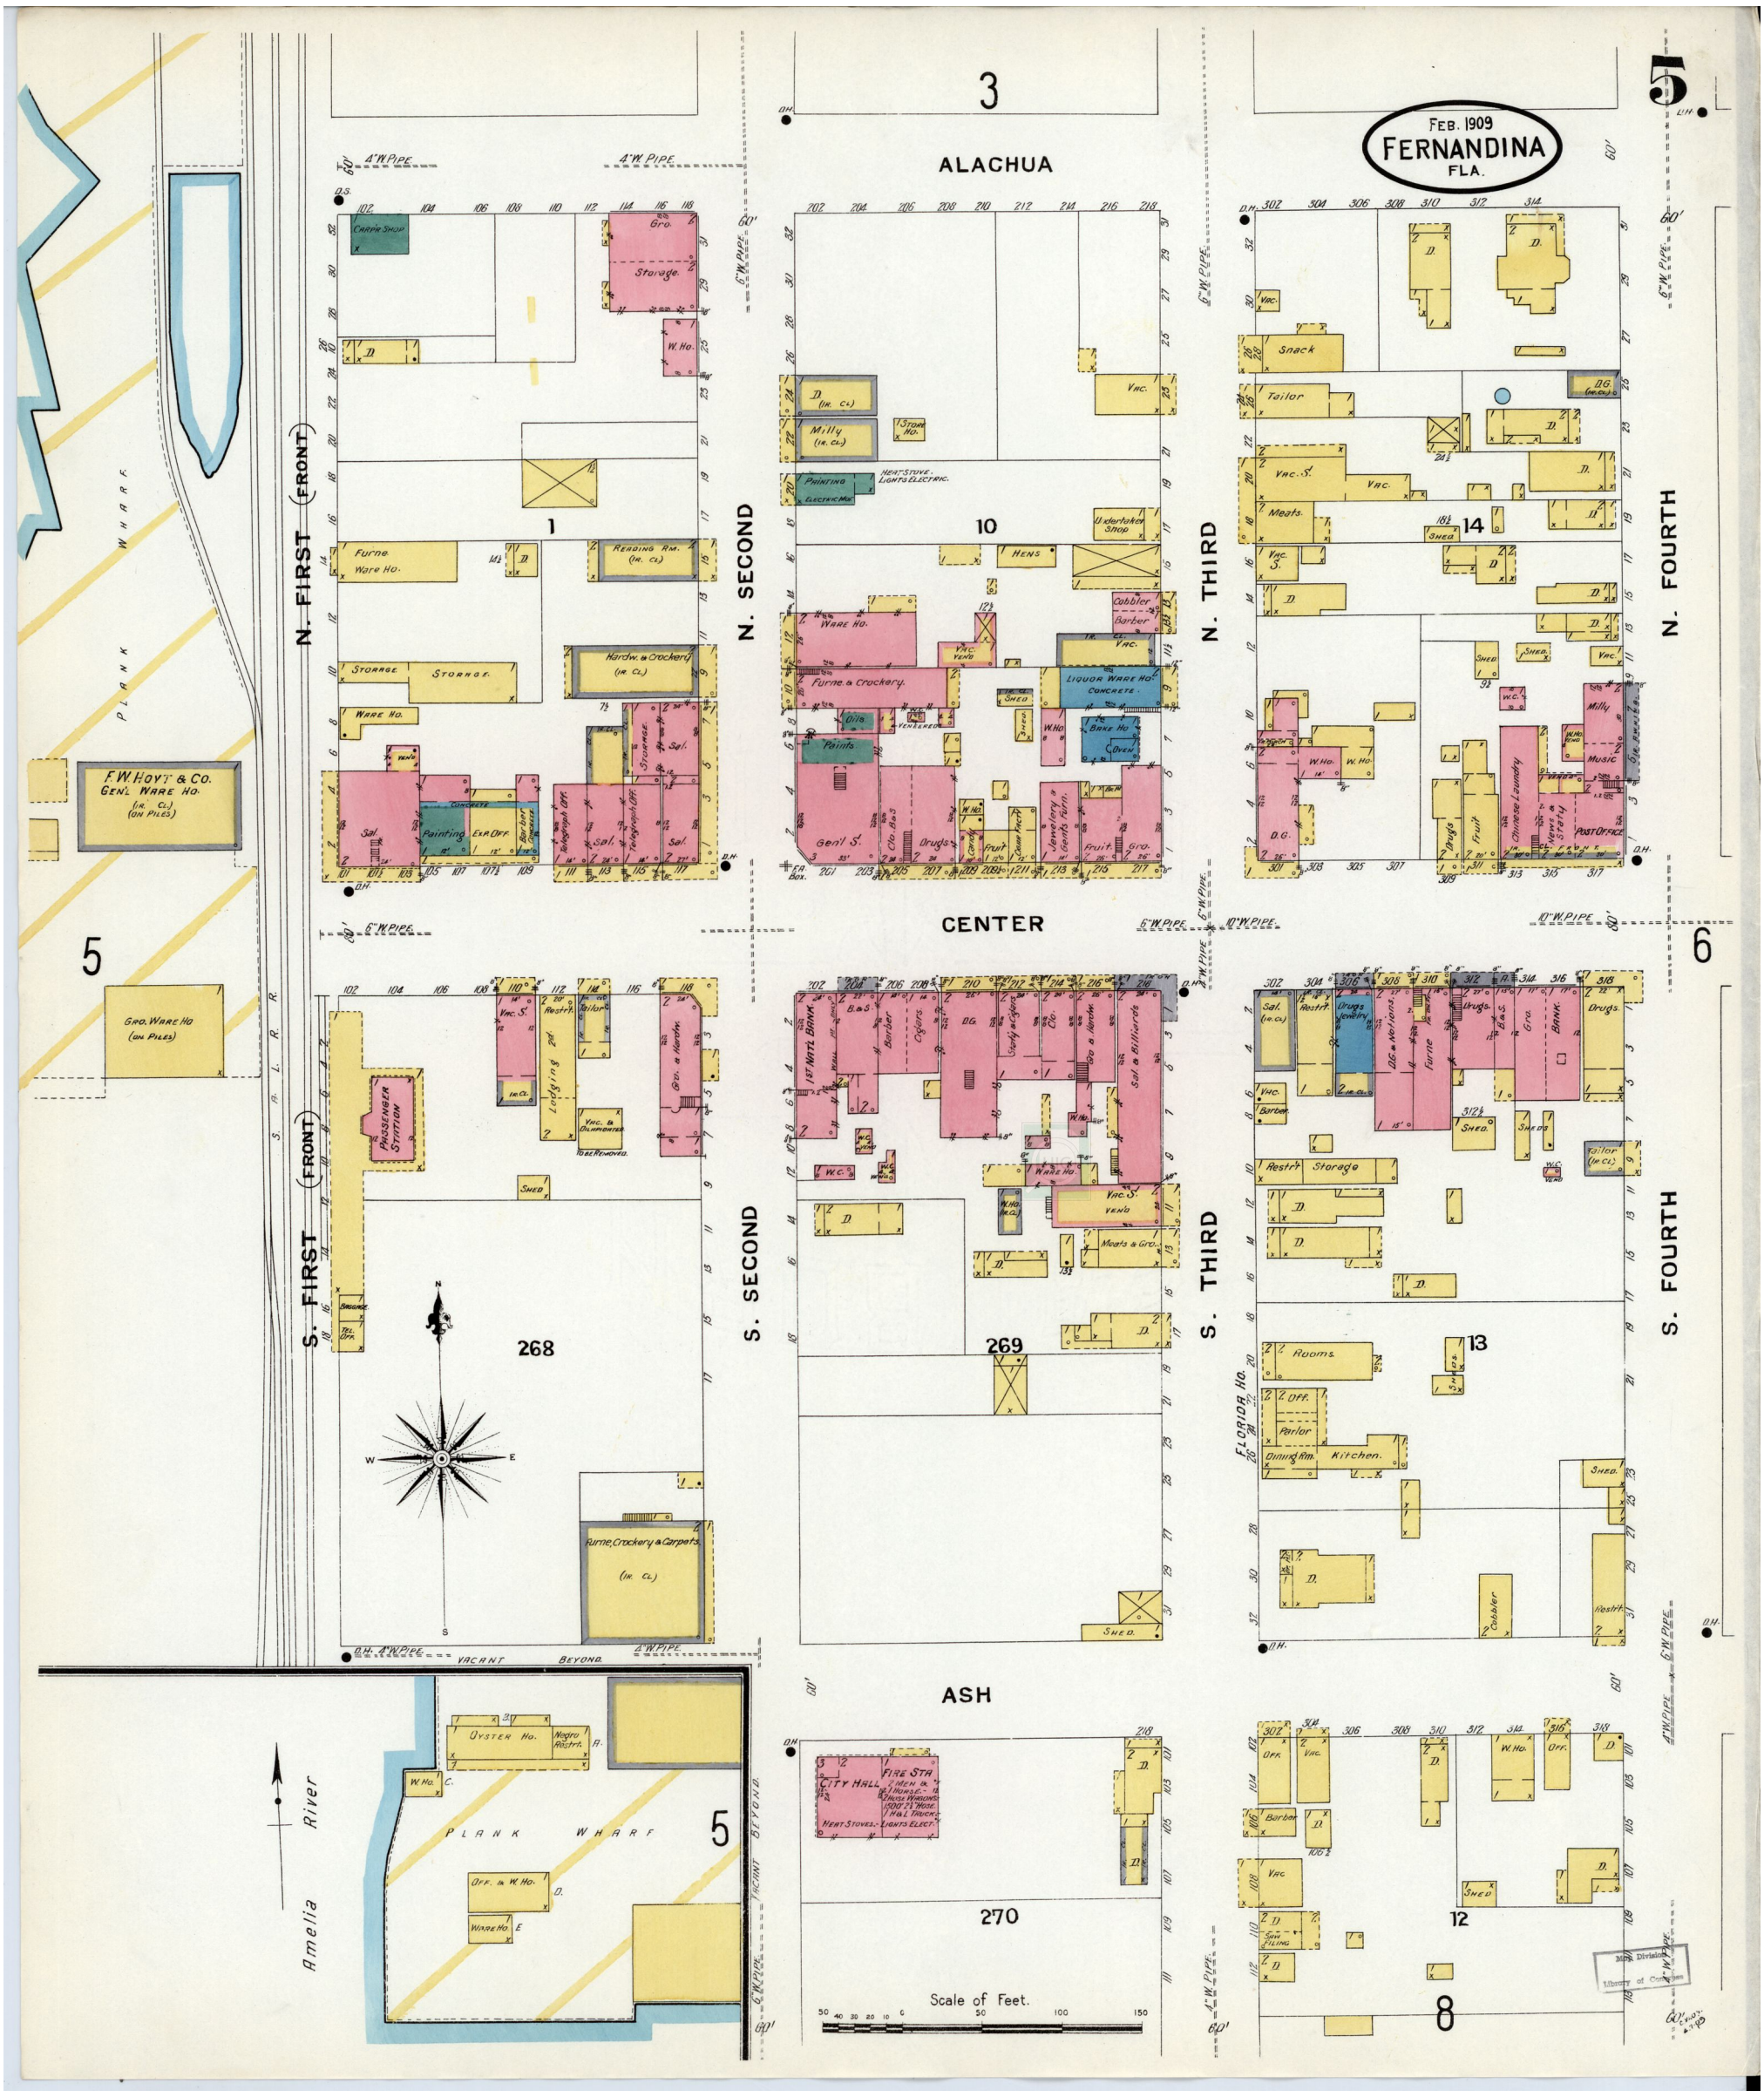

Map Type: Fire Insurance Publisher: Sanborn Map Co. Publication Name: Fernandina, FL Base Map Date: February 1909 Revised Date: Republished Date: Sheet Number: 5	**1909**	Requested by: Envirosite Corporation 0.45-Acre Commercial Property 115 S 2nd St Fernandina Beach, FL 32034 Client Project # 115973 HIG Project # 2096787 www.historicalinfo.com

12

FEB. 1909
FERNANDINA
FLA.

AT AMELIA BEACH
Located 2 Miles E. of Court Ho.

LIGHTS ELECTRIC: NO HEAT.
WATER FROM WELL.

NO EXPOSURE

NO EXPOSURE

NO EXPOSURE

DANCE PAVILION

PLATFORM
DANCE HALL
NEGRO.
PLATFORM

HIGH WATER MARK
Atlantic Ocean

Amelia River

PLANK WHARF

R.R. TRACKS ON PILES

300' TO CUMBERLAND SOUND PACKING CO. R.R. TRACKS ON PILES

NASSAU LUMBER CO.

OFFICE B.

PLANK WHARF

J. R. HILL TIE DOCK

OFFICE A.

TIE PILE 20'

VACANT LAND

Amelia River

PLANK WHARF

COONEY ECKSTEIN & CO.
LUMBER DOCK

OFFICE

LUMBER PILE 10'

LUMBER PILE 10'

SHED

CHICKING HO.

CAN HO.

W. HO. & PACKING

300' TO NASSAU LUMBER CO. DOCK

CUMBERLAND SOUND PACKING CO.
OYSTER CANNING
NIGHT WATCHMAN: NO CLOCK: NO LIGHTS.

S. A. L. R. R.

STANDARD OIL CO.

OIL TANK

W. HO.

ASH

60' TIE PILE

D.H.

Scale of Feet.
50 40 30 20 10 0 50 100 150

Map Division
Library of Congress

Map Type: Fire Insurance Publisher: Sanborn Map Co. Publication Name: Fernandina, FL Base Map Date: February 1909 Revised Date: Republished Date: Sheet Number: 12	**1909**	Requested by: Envirosite Corporation 0.45-Acre Commercial Property 115 S 2nd St Fernandina Beach, FL 32034 Client Project # 115973 HIG Project # 2096787 www.historicalinfo.com

APRIL 1903
FERNANDINA
FLA.

N O E X P O S U R E S.

E X P O S U R E S.

S. 7TH ST.

60'

60'

60'

MAGNOLIA

S. A. L. R. R. SWITCH.

A. 1 Off. × TO BE REMOVED.

B.

C.

150' TO S. A. L. R. R. TRACK.

Spirit Shed.

Loading Shed.

Rosin Barrels.

NATIONAL TRANSPORTATION & TERMINAL CO.
1/2 Mile S. of City Limits.
1 NIGHT WATCHMAN. NO CLOCK. LIGHTS: LANTERNS.
No Fire Apps. No Water Facilities.

D. Glue Ho.

N O E X P O S U R E S.

N O F E N C E E X P O S U R E S.

Amelia

COONEY, ECKSTEIN & CO.
LUMBER DOCK.

River.

A. 18 Off.

Lumber Pile

Lumber Piled

ABOUT 500' FROM HERE THERE WILL BE A LUMBER DOCK BUILT. 500' X 200'

CUMBERLAND SOUND PACK'G. CO.
OYSTER CANN'G.
NIGHT WATCHMAN. NO CLOCK. NO LIGHTS.

Chuck'g. Ho.

B. W. Ho. & Pack'g. Rm.

BEECH ST.

N O E X P O S U R E.

Marsh Land.

D.H.

D.H.

S. A. L. R. R. (SWITCH TRACK.)

Elevator.

ENDLESS CHAIN CONVEYOR ON ROOF.
25' TO EAVES. 42' TO APEX.

ENDLESS CHAIN CONVEYOR ON ROOF.

HOPE WAY

HYD.

HYD.

ENDLESS CHAIN CONVEYOR INCLINE.

FP

Dis. 150 HP

IRON 30"

IRON 60'

WATER TANK.

C.

Off.

D.

FERNANDINA TERMINAL PHOSPHATE ELEVATOR CO.

NIGHT WATCHMAN. NO CLOCK. POWER: STEAM. FUEL: COAL. LIGHTS: ELEC. 300' 2½" HOSE IN BUILDGS. BARRELS & BUCKETS OF WATER ON ROOFS. CAPY. OF BINS IN ELEV. 400 TONS EACH. HYDS. CONN'D. WITH CITY WATER.

Platform.

ENDLESS CHAIN CONVEYOR.

ENDLESS CHAIN INCLINE

Lumber Dock.
ABOUT 2000' IN LENGTH
NO EXPOSURES.

Dock.

ENDLESS CHAIN CONVEYOR.

Lumber & Tie Wharf.

Platform.

S. A. L. R. R. Fertilizer W. Ho.

Platform.

Storage Bins.

R.R. TRACK ON PILE TRESTLE

Scale of Feet.

50 40 30 20 10 0 50 100 150

Amelia River.

Map Division
Library of Congress

Map Type: Fire Insurance Publisher: Sanborn Map Co. Publication Name: Fernandina, FL Base Map Date: April 1903 Revised Date: Republished Date: Sheet Number: 9	**1903**	Requested by: Envirosite Corporation 0.45-Acre Commercial Property 115 S 2nd St Fernandina Beach, FL 32034 Client Project # 115973 HIG Project # 2096787 www.historicalinfo.com

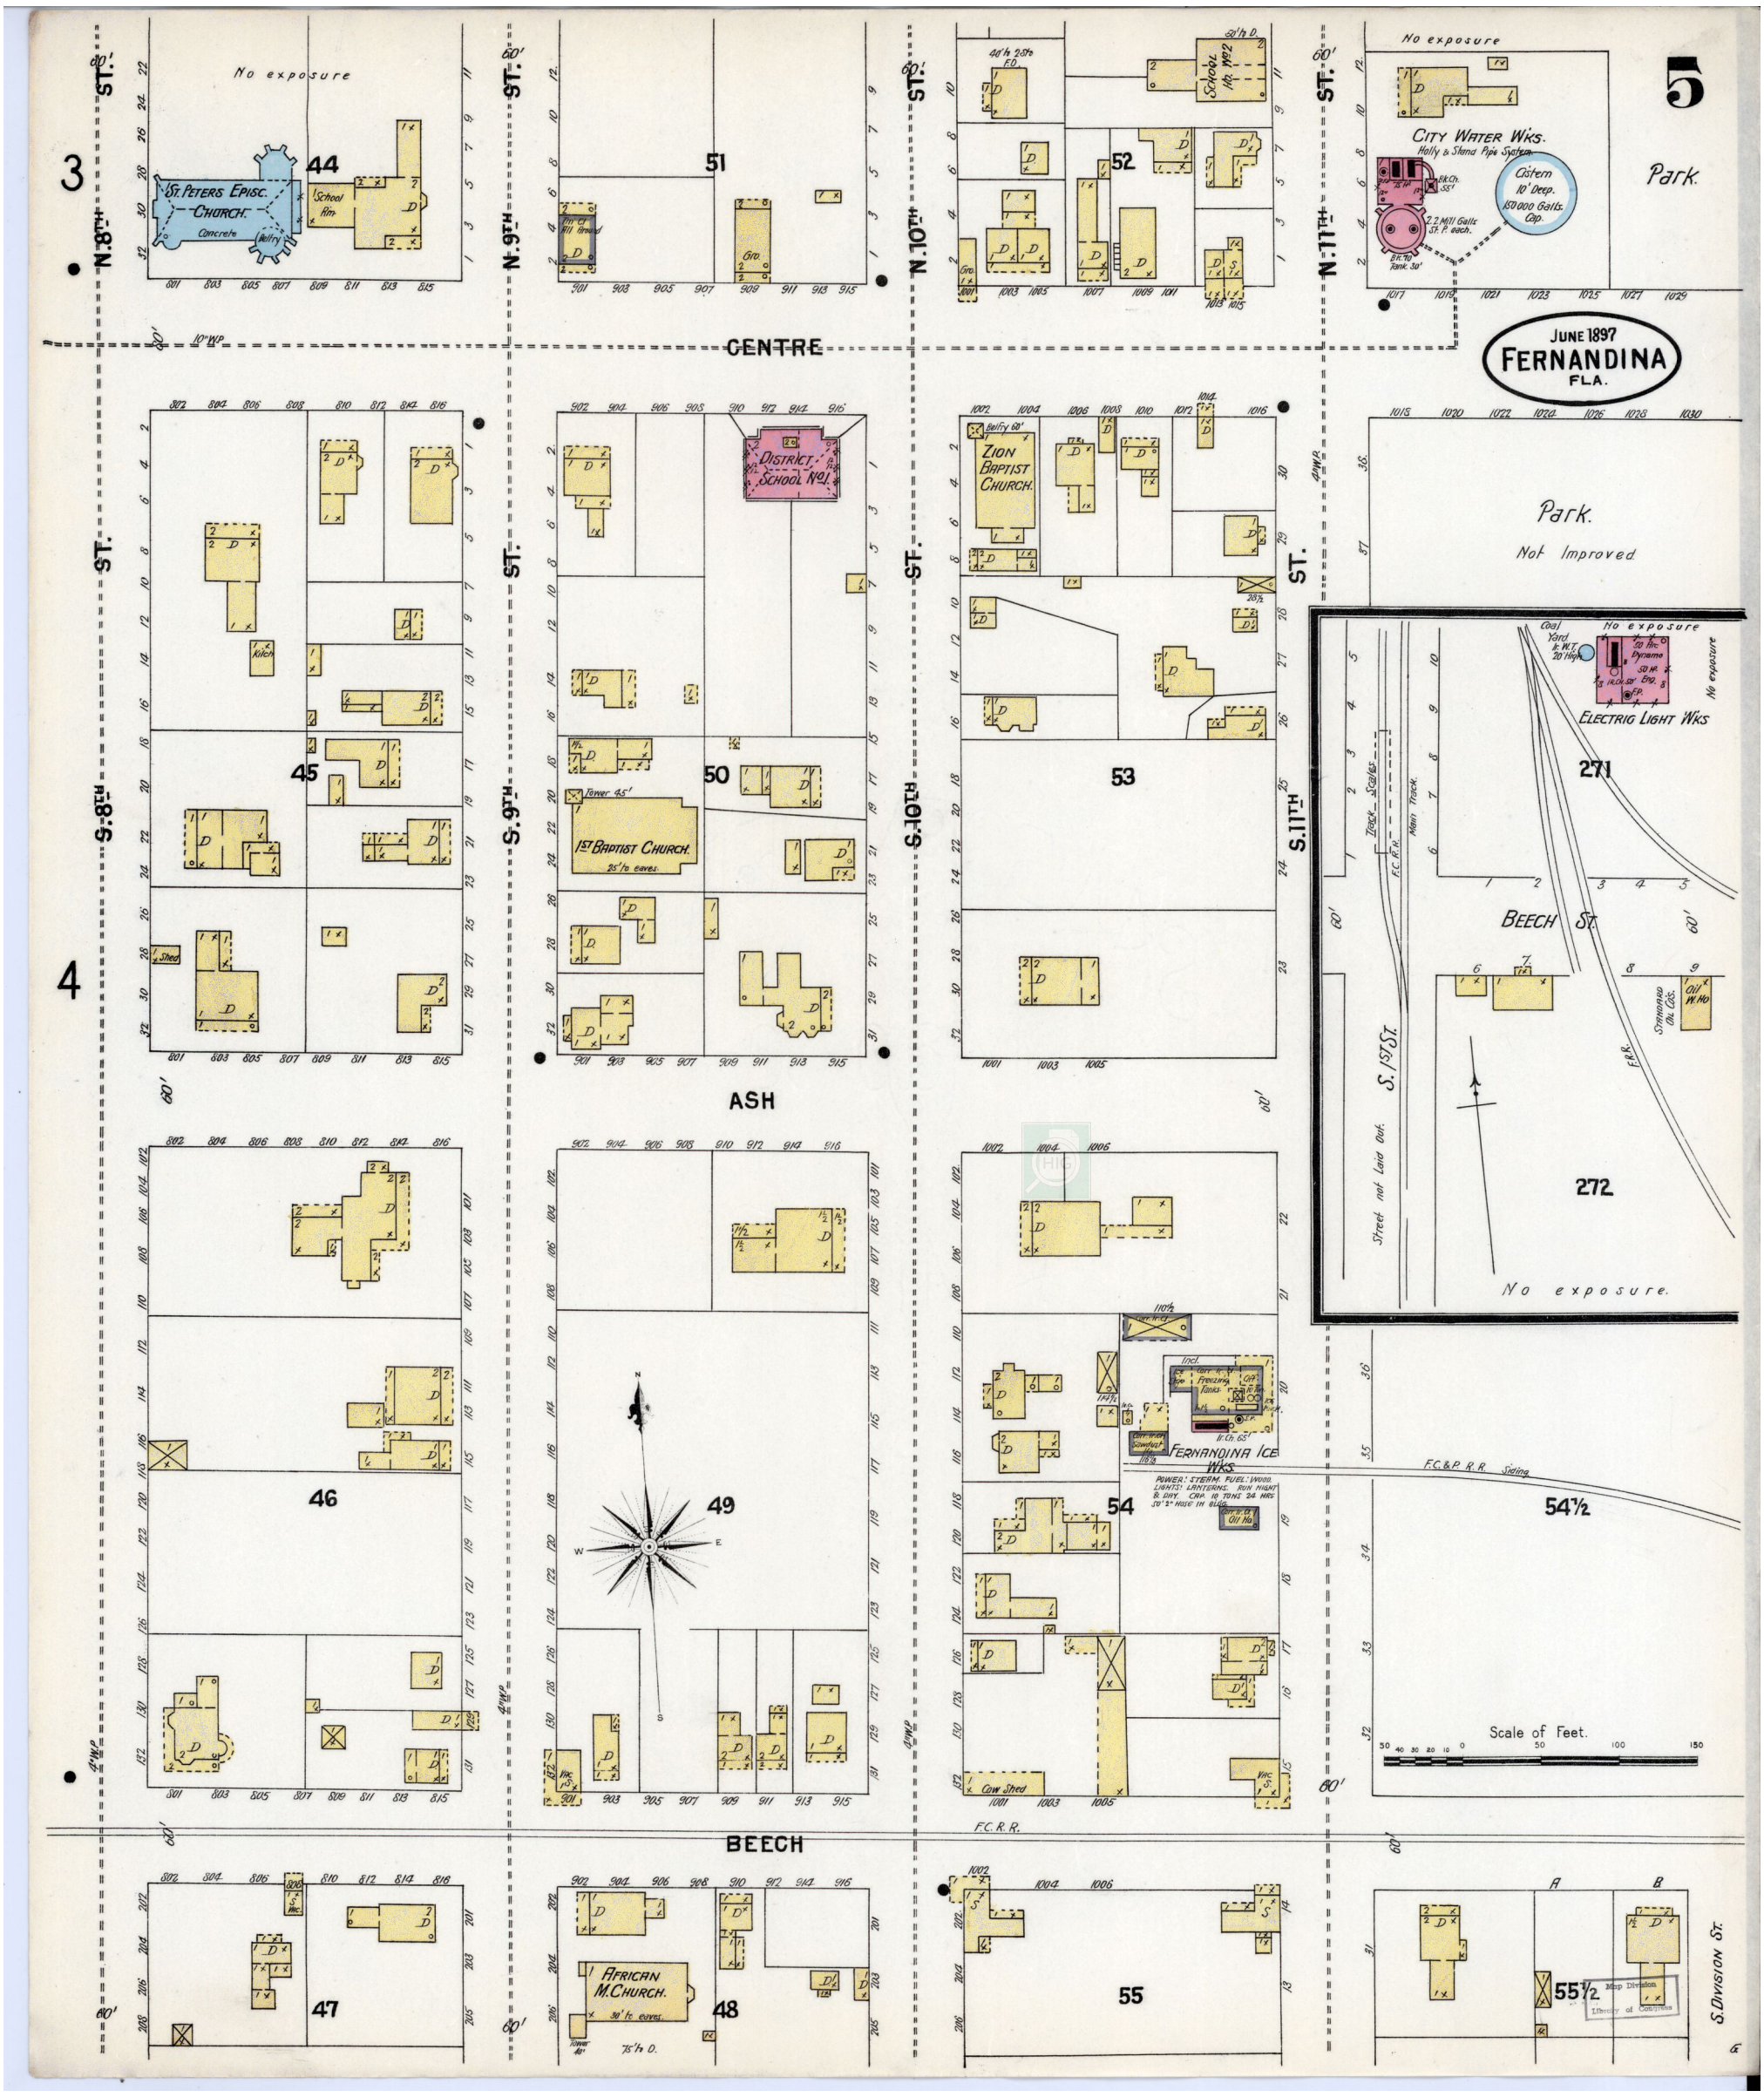

Map Type: Fire Insurance Publisher: Sanborn-Perris Map Co. Publication Name: Fernandina, FL Base Map Date: June 1897 Revised Date: Republished Date: Sheet Number: 5	**1897**	Requested by: Envirosite Corporation 0.45-Acre Commercial Property 115 S 2nd St Fernandina Beach, FL 32034 Client Project # 115973 HIG Project # 2096787 www.historicalinfo.com

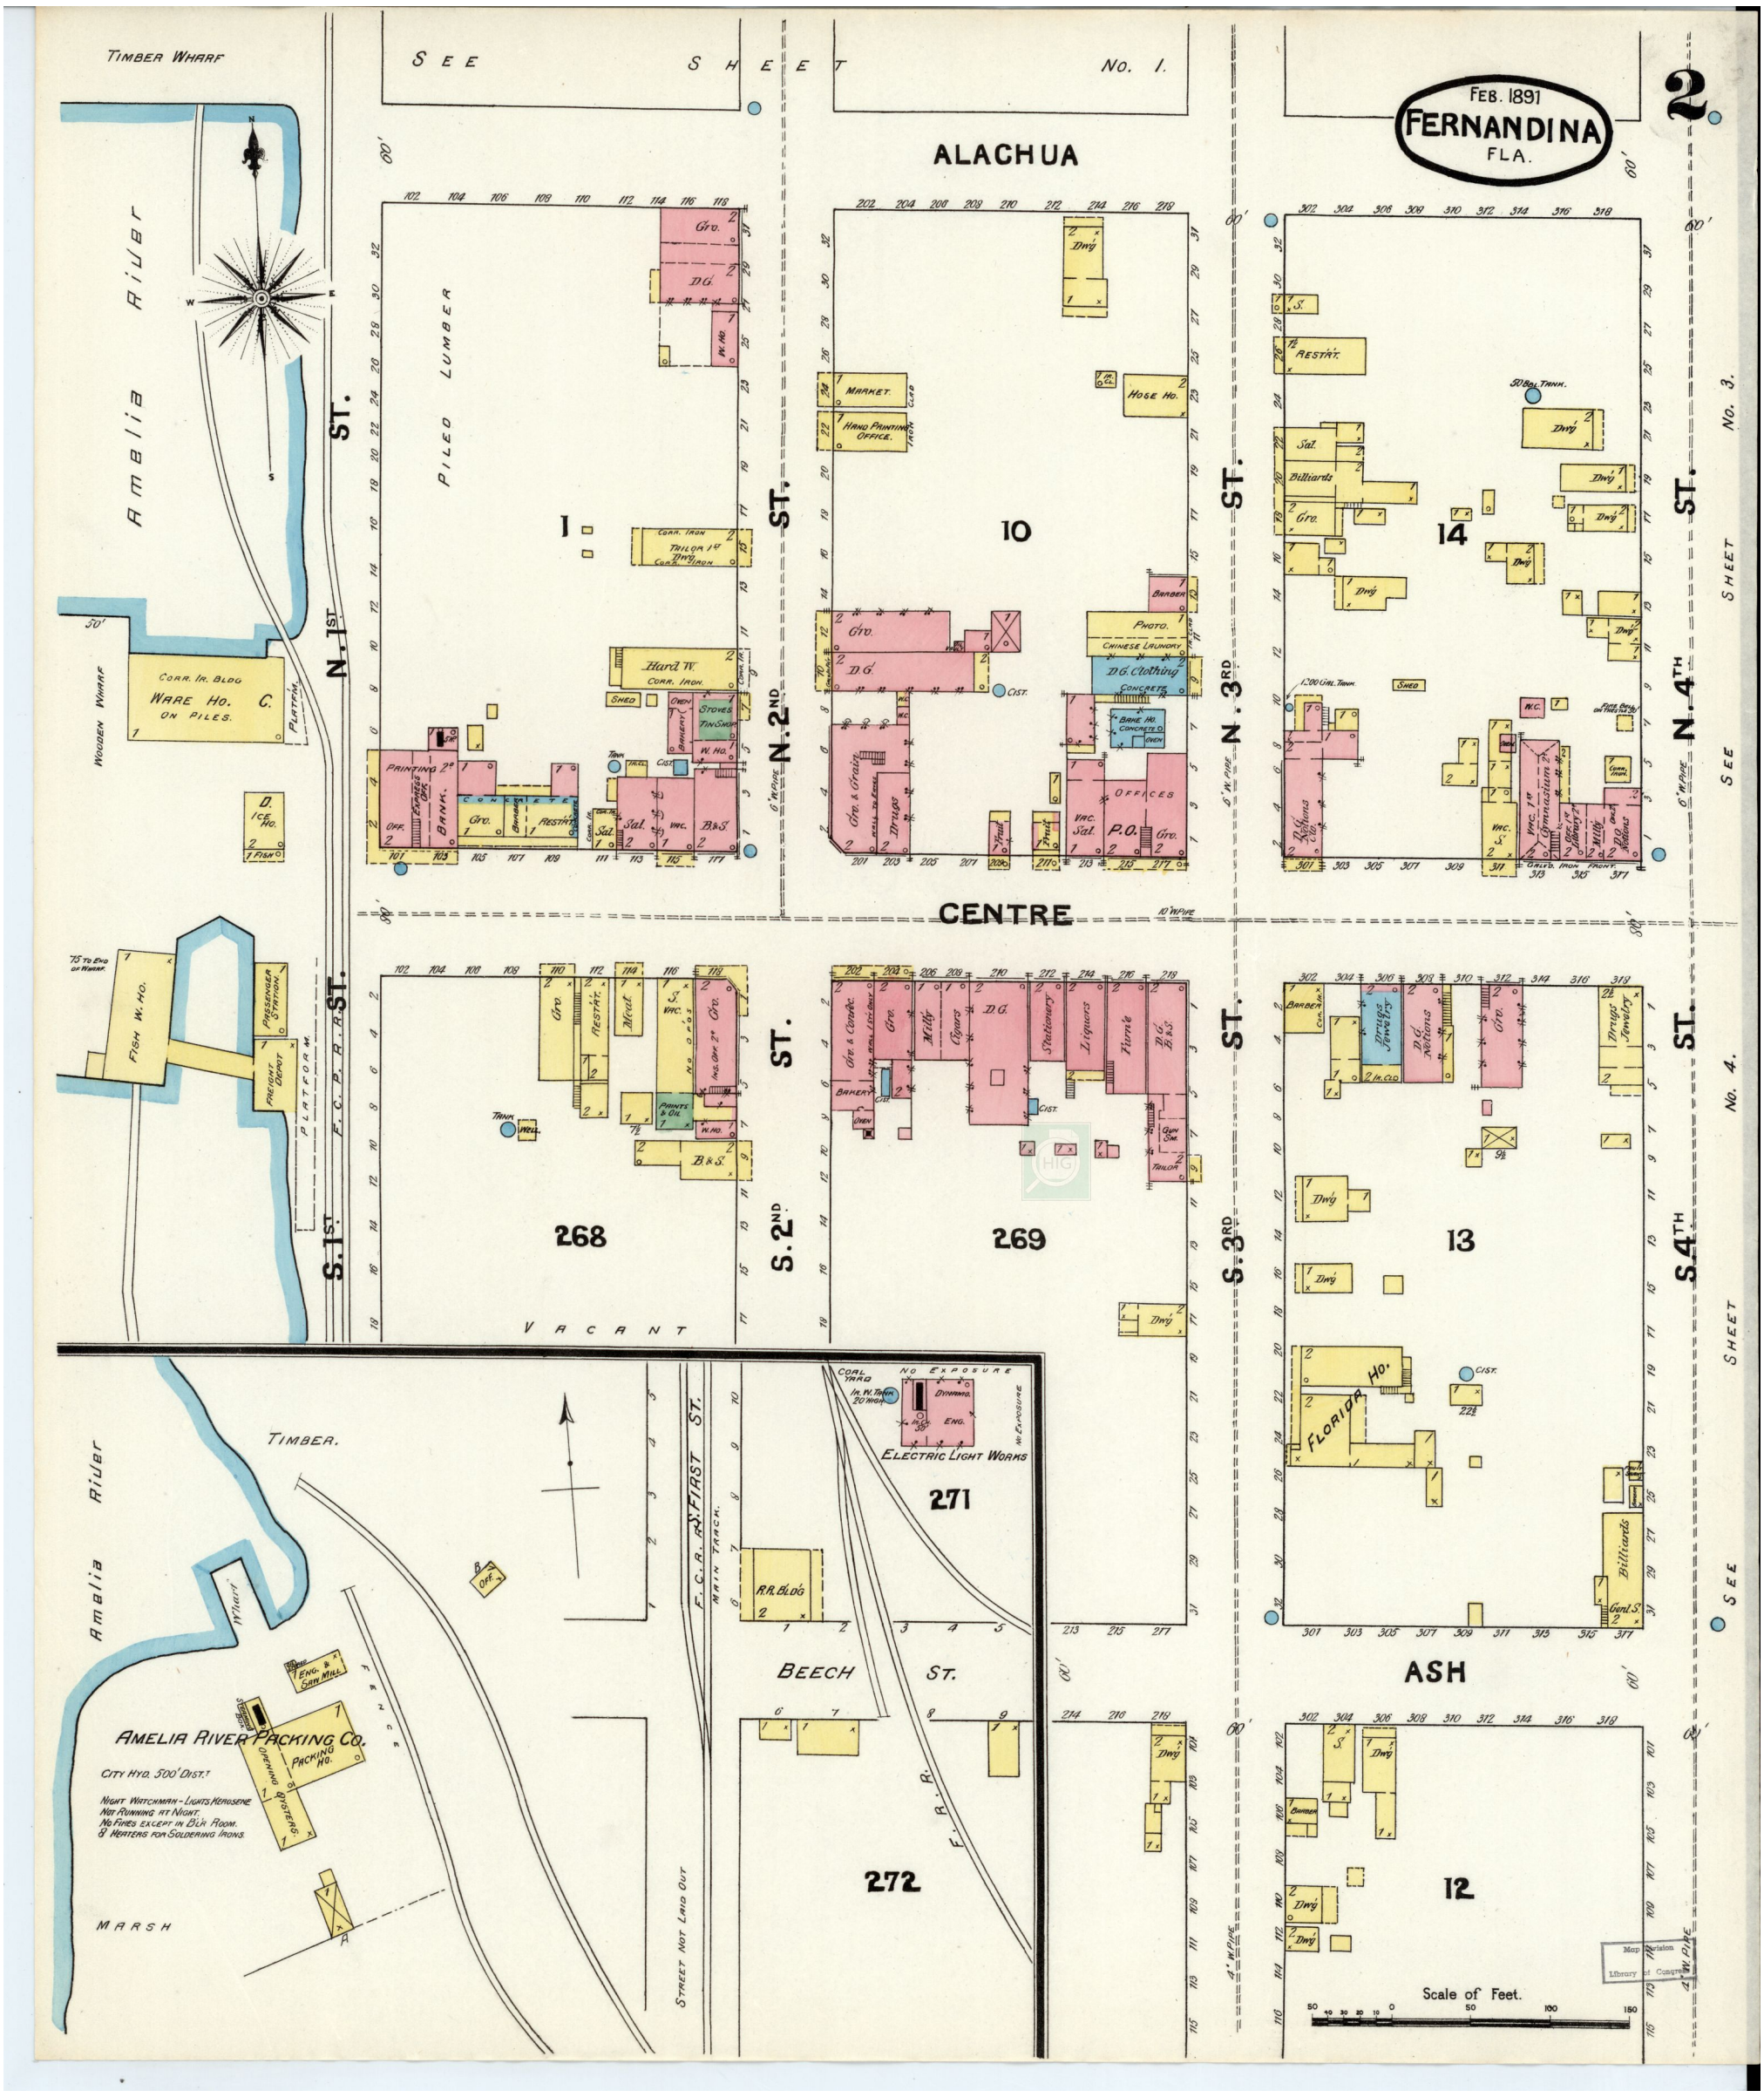

Map Type: Fire Insurance Publisher: Sanborn-Perris Map Co. Publication Name: Fernandina, FL Base Map Date: February 1891 Revised Date: Republished Date: Sheet Number: 2	**1891**	Requested by: Envirosite Corporation 0.45-Acre Commercial Property 115 S 2nd St Fernandina Beach, FL 32034 Client Project # 115973 HIG Project # 2096787 www.historicalinfo.com

ENVIROSITE

Government Records Report

with Envirosite Atlas

0.45-Acre Commercial Property
115 S 2nd St
Fernandina Beach, FL 32034

Order Number: 115973
Report Generated: 03/12/2026

Project Name: 0.45-Acre Commercial Property
Project Number: M2026-032

© 2026 Envirosite Inc. | All Rights Reserved | (866) 211-2028 | www.envirositecorp.com

Table of Contents

2026

Section	Page
Executive Summary	1
Executive Summary by Distance	2
Executive Summary by Database	4
Property Proximity Map	25
Area Map	26
Map Findings Summary	27
Map Findings	34
Unmappable Summary	630
Environmental Records Searched	631
Geological Landscape Section	654
Geological Landscape Section Soil Map	657
Geological Landscape Section Summary	658
Geological Findings Map	670
Geological Landscape Section Map Findings	671
Geological Landscape Section Map Findings Radon	691
Geological Landscape Records Searched	692

Disclaimer - Copyright and Trademark Notice

All information contained in this report are based on data available from various public, government and other sources and are based upon the best data available from those sources. The information available in this report may be available from other sources and is not exclusive or the exclusive property of Envirosite Corporation.

NO WARRANTY EXPRESSED OR IMPLIED, IS MADE IN CONNECTION WITH THIS REPORT, INCLUDING WITHOUT LIMITATION, MERCHANTABILITY OR FITNESS FOR A PARTICULAR PURPOSE. ALL RISK IS ASSUMED BY USER AND Envirosite assumes no liability for faulty or inaccurate information. The Reports may utilize a variety of public and other sources reasonably available to Envirosite. Envirosite cannot, and does not assure, warrant, guarantee or assume any liability for the correctness, comprehensiveness, timeliness or completeness of any of such information, nor is the information in any Report to be construed as legal advice with respect to environmental risks associated with any property. Envirosite shall not be liable to anyone for any claims, causes of action, suits, damages, losses, costs and expenses (including, without limitation, attorneys' fees and costs) arising out of or caused by this report regardless of the acts, errors or omissions, or negligence of Envirosite. Any damages shall be limited to the purchase price of the report.

Purchaser of the report accepts the report "As Is". The report is intended only to provide information only and should not be considered as providing any legal advice, prediction, forecast, or fact as to the environmental risk for any specific property. Reports are proprietary to Envirosite, and contain copyrighted material and trademarks of Envirosite. All other trademarks used herein are the property of their respective owners. All rights of Envirosite as to the Reports are reserved.

Envirosite Corporation has conducted a search of all reasonably ascertainable records in accordance with EPA's AAI (40 CFR Part 312) requirements and the ASTM E-1527-21 Environmental Site Assessments standard.

SUBJECT PROPERTY INFORMATION:

ADDRESS:

0.45-Acre Commercial Property
115 S 2nd St
Fernandina Beach, FL 32034

COORDINATES:

Latitude (North):	30.669412 - 30°40'9.9"
Longitude (West):	-81.464604 - -81°27'52.6"
Universal Transverse Mercator:	Zone 17N
UTM X (Meters):	455493.56
UTM Y (Meters):	3393057.41
State Plane Coordinates:	1001 - Georgia East (US Survey Feet)
X Coordinate (Feet):	876882.216 E
Y Coordinate (Feet):	244135.091 N

ELEVATION:

Elevation:	8 ft. above sea level

TOPOGRAPHIC MAP ASSOCIATED WITH SUBJECT PROPERTY:

Subject Property Map: 30081-F4 Fernandina Beach, FL
Most Recent Revision: 2021

MAP ID	SITE NAME	ADDRESS	DATABASE(S)	RELATIVE ELEVATION	DIRECTION / DISTANCE
1	AMERICAN BODY ARMOR & EQUIP | A...	115 S 2ND ST | 115 SOUTH ...	ECHO, FRS, RCRA NONGEN, RESP PARTY - FL, ...		SP
A2	FERNANDINA BEACH CITY-POLICE DEPT	101 S 2ND ST	EPA UST, UST - FL	Lower	NE / 0.026 mi., 140 ft.
3	PORT CONSOLIDATED INC | Cliff Berry...	231 FRONT ST	AST - FL, DWM CONTAM - FL, ERNS, FA 3 - FL,...	Lower	WSW / 0.027 mi., 140 ft.
A4	FERNANDINA BEACH-CITY HALL | FER...	204 ASH ST	CS - FL, DWM CONTAM - FL, EPA LUST, EPA US...	Higher	ENE / 0.041 mi., 217 ft.
A5	HARBOR VIEW | FERNANDINA LUMBER...	117 S 3RD ST	DWM CONTAM - FL, ECHO, EPA LUST, EPA UST...	Higher	ESE / 0.058 mi., 308 ft.
B6	Hampton Inn & Suites Amelia Island H...	19 S 2nd St	ALT FUELING	Lower	NNE / 0.065 mi., 346 ft.
C7	Davis Rachel | Florida Fish and Wildlif...	Amelia River @ 1 Front St...	SPILLS - FL	Lower	NNW / 0.080 mi., 422 ft.
C8	Fernandina Harbor Marina	Amelia River at 9 South F...	SPILLS - FL	Lower	NNW / 0.081 mi., 428 ft.
B9	FLORIDA PUBLIC UTILITIES- HAMPTON...	19 SOUTH 2 STREET	T 2 - FL	Lower	NNE / 0.101 mi., 535 ft.
C10	FERNANDINA HARBOR MARINA | CITY...	3 SOUTH FRONT ST | 3 S Fr...	DWM CONTAM - FL, ERNS, FA 3 - FL, LUST - FL...	Lower	N / 0.103 mi., 546 ft.
C11	Winegar P.O. | Duty Watch | England PO	Fernandina Harbor Marina ...	ERNS, SPILLS - FL	Lower	NNW / 0.103 mi., 546 ft.
C12	unknown	City Marina 1 south Front...	SPILLS - FL	Lower	N / 0.113 mi., 597 ft.
C13	FERNANDINA HARBOR MARINA | FER...	1 FRONT ST | 1 FRONT STRE...	DWM CONTAM - FL, EPA LUST, EPA UST, ERNS...	Lower	N / 0.116 mi., 612 ft.
C14	Jackson09:50 P.O. | Sector Jacksonvill...	Front @ Centre St | FRONT...	ERNS, SPILLS - FL	Lower	N / 0.122 mi., 643 ft.
C15	CITY OF FERNANDINA BEACH - FERNA...	1 SOUTH FRONT STREET	T 2 - FL	Lower	NNW / 0.122 mi., 643 ft.
B16	302 CENTRE STREET LLC	300 302 CENTRE ST	UST - FL	Higher	NE / 0.140 mi., 740 ft.
B17	GOODSELL NASSAU LLC	21 2ND ST N	DWM CONTAM - FL, EPA LUST, LUST - FL, UST ...	Higher	NNE / 0.144 mi., 759 ft.
B18	FERNANDINA DRY CLEANERS & LAUN...	13 N 3RD ST	CS - FL, DRYCLEANERS - FL, ECHO, FRS, GWIF...	Higher	NE / 0.175 mi., 925 ft.
B19	BURGESS & COOK INC	21 N 2ND ST	ECHO, FRS, RCRA NONGEN, SQG - FL	Lower	NNE / 0.178 mi., 940 ft.
B20	US POSTAL SERVICE | UNITED STATES...	401 CENTRE ST	AST - FL, ECHO, FF TANKS - FL, FRS, HIST FF T...	Higher	ENE / 0.181 mi., 958 ft.
B21	SELTON COMMERCIAL PROPERTY	101 ALACHUA ST	DWM CONTAM - FL, EPA LUST, EPA UST, LUST...	Lower	N / 0.210 mi., 1110 ft.
B22	FERNANDINABEACH | FERNANDINABE...	25 N 4th St	ALT FUELING	Higher	NE / 0.213 mi., 1122 ft.
B23	ISLAND SEAFOOD CO	101 N FRONT ST	AST - FL, DWM CONTAM - FL, EPA LUST, FA 3 -...	Lower	N / 0.213 mi., 1126 ft.
24	RICH BOYS CANDLES	US A1A	ECHO, FRS, RAATS, RCRA NONGEN	Lower	SW / 0.222 mi., 1173 ft.
D25	TRINGALI BROTHERS SHRIMP CO	105 N FRONT ST | 105 Nort...	AST - FL, SPILLS - FL	Lower	N / 0.248 mi., 1310 ft.
D26	STANDARD MARINE SUPPLY | STANDA...	101 N 2ND ST	ECHO, FRS, RCRA NONGEN, RESP PARTY - FL, ...	Lower	NNE / 0.255 mi., 1345...
D27	WALTHALL OIL CO	BROOME & 2ND ST	AST - FL, DWM CONTAM - FL, FA 3 - FL, LAST -...	Higher	NNE / 0.299 mi., 1581...
E28	HERB WHITES MARINE | THE WALL AR...	122 S 8TH ST	DWM CONTAM - FL, ECHO, EPA LUST, EPA UST...	Higher	E / 0.314 mi., 1657 ft.
29	SHELL-FIRST COAST ENERGY #3004 |...	710 CENTRE ST	CS - FL, DWM CONTAM - FL, EPA LUST, EPA US...	Higher	ENE / 0.322 mi., 1701 ft.
E30	303 S. 8TH STREET	N R	SWF LF - FL	Higher	ESE / 0.326 mi., 1722 ft.
E31	AAC1310	210 S 8TH ST	DEDB - FL	Higher	ESE / 0.328 mi., 1734 ft.
E32	STEVE JOHNSON TIRE CO | ALL PRO A...	302 S 8TH ST	DWM CONTAM - FL, ECHO, EPA LUST, EPA UST...	Higher	ESE / 0.342 mi., 1807 ft.
F33	WALTHALL OIL COMPANY	30.67486, -81.46428	PFAS INDUSTRY	Lower	N / 0.363 mi., 1919 ft.
34	BARON #27	330 S 8TH ST	AST - FL, CS - FL, DWM CONTAM - FL, EPA LUS...	Higher	SE / 0.369 mi., 1946 ft.
F35	FL PETROLEUM PORT CONSOLIDATED...	30.674954, -81.464524	PFAS INDUSTRY	Lower	N / 0.369 mi., 1948 ft.
36	BRUCE MEGER	213 NORTH 6TH STREET	SWF LF - FL	Higher	NE / 0.379 mi., 1999 ft.
G37	CALLAHAN CHICKEN & RIBS	510 S 8TH ST	DWM CONTAM - FL, EPA LUST, EPA UST, LUST...	Higher	SE / 0.444 mi., 2344 ft.
H38	LIL CHAMP #6020 (#20) | LIL'CHAMP ...	1015 ATLANTIC AVE	DWM CONTAM - FL, EPA LUST, EPA UST, FA 3 ...	Higher	E / 0.462 mi., 2440 ft.

MAP ID	SITE NAME	ADDRESS	DATABASE(S)	RELATIVE ELEVATION	DIRECTION / DISTANCE
G39	ELM ST SERVICE STATION | ELM STRE...	501 S 9TH ST	DWM CONTAM - FL, EPA LUST, EPA UST, FA 3 ...	Higher	SE / 0.469 mi., 2478 ft.
40	CITIES SERVICE COMPANY | CITIES SE...	173 DADE ST	CS - FL, RESP PARTY - FL, SHWS ERIC - FL, SW...	Higher	N / 0.475 mi., 2507 ft.
H41	AAC1312	20 N 11TH	DEDB - FL	Higher	E / 0.483 mi., 2548 ft.
H42	AAC1312 | AAC1313 | FERNANDINA B...	20 N 11TH ST | 20 NORTH 1...	AST - FL, DEDB - FL, FA 3 - FL, FRS, RMP, T 2 -...	Higher	E / 0.487 mi., 2572 ft.
H43	450001401 | 450001402	911 S 8TH ST	DEDB - FL	Higher	E / 0.499 mi., 2637 ft.
44	SHELL-REECE | SHELL FIRST COAST E...	608 S 8TH ST	CS - FL, DWM CONTAM - FL, EPA LUST, EPA US...	Higher	SE / 0.513 mi., 2707 ft.
45	RAYONIER PERFORMANCE FIBERS LLC...	10 GUM ST | 10 GUM ST THE...	AFS, AIRS - FL, AST - FL, CS - FL, DOCKET, DW...	Higher	SW / 0.541 mi., 2858 ft.
46	FABRALLOY, INC	706-708 S 9TH STREET | 70...	CERCLIS NFRAP, CS - FL, RESP PARTY - FL, SE...	Higher	SE / 0.603 mi., 3185 ft.
47	WESTROCK CP LLC | WESTROCK CP, L...	600 N 8TH ST | 600 NORTH ...	AST - FL, CORRACTS, CORRECTIVE ACTIONS 2...	Higher	NE / 0.604 mi., 3192 ft.
48	H & H TIRE CTR	925 S 8TH ST	CS - FL, DWM CONTAM - FL, ECHO, EPA LUST, ...	Higher	SSE / 0.780 mi., 4118 ft.
49	CONTAINER CORPORATION PART A-1...	N FRONT STREET	SHWS ERIC - FL, SIS - FL	Higher	NNE / 0.793 mi., 4187...

SUBJECT PROPERTY SEARCH RESULTS:

The subject property was identified in the following records. For more information on this property, see Map Findings section on page 34.

MAP ID	SITE	DATABASE(S)	EPA ID	PAGE
1	*AMERICAN BODY ARMOR & EQUIP | AMERICAN BODY ARMOR/NASSAU CO. COURTHOUSE 115 S 2ND ST | 115 SOUTH SECOND STREET FERNANDINA BEACH, FL*	*ECHO, FRS, RCRA NONGEN, RESP PARTY - FL, SHWS ERIC - FL*	*N/R*	*34*

RCRA NONGEN

- ID: FLD981021611	Status: Listing - General	Date: Violation 1993-03-17 - Achieved Compliance 1993-05-10
- ID: FLD981021611	Status: Generators - General	Date: Violation 1985-08-06 - Achieved Compliance 1986-04-17
- ID: FLD981021611	Status: No Violation/Inspections	Date: N/A

SHWS ERIC - FL

- ID: ERIC ID ERIC_11501	Status: CLOSED	Date: N/A

RESP PARTY - FL

- ID: Project ID 235244	Status: CLOSED	Date: ISDR Date 1998-04-30

SURROUNDING PROPERTIES SEARCH RESULTS:

STANDARD ENVIRONMENTAL RECORDS

FEDERAL RCRA CORRACTS FACILITIES LIST

CORRACTS: List of facilities where Resource Conservation and Recovery Act Corrective Action Program used to investigate and remediate hazardous releases **1 SITE FOUND WITHIN 1 MILE**

EQUAL/HIGHER ELEVATION

MAP ID	SITE NAME	SITE ADDRESS	DIRECTION/DISTANCE	PAGE
47	*WESTROCK CP LLC | WESTROCK CP, LLC - FERNANDINA BEACH MILL | WESTROCK - FERNANDINA BEACH MILL*	*600 N 8TH ST | 600 NORTH 8TH STREET | 600 NORTH 8 STREET*	*NE / 0.604 mi., 3192 ft.*	*494*

- ID: FLD004056230	Status: N/A	Date: N/A
- ID: ENTIRE FACILITY	Status: RELEASE TO GW CONTROLLED DETERMINATION-YES, APPLICABLE AS OF THIS DATE	Date: 2004-09-23
- ID: ENTIRE FACILITY	Status: CA PROCESS IS TERMINATED-REMEDIAL ACTIVITIES COMPLETE	Date: 2004-07-29
- ID: ENTIRE FACILITY	Status: ENGINEERING CONTROLS ESTABLISHED-GROUNDWATER CONTROL	Date: 2004-06-18
- ID: ENTIRE FACILITY	Status: REMEDY DECISION	Date: 2004-05-24

There are an additional 17 status records, see site details.

STANDARD ENVIRONMENTAL RECORDS *(cont.)*

FEDERAL RCRA GENERATORS LIST

RCRA VSQG: Resource Conservation and Recovery Act listing of licensed very small quantity generators. **1 SITE FOUND WITHIN .25 MILE**

EQUAL/HIGHER ELEVATION

MAP ID	SITE NAME	SITE ADDRESS	DIRECTION/DISTANCE	PAGE
B18	*FERNANDINA DRY CLEANERS & LAUNDRY | FDEP SITE D379 #459800553 | FERNANDINA DRY CLEANERS & LAUNDRY (FORMER)*	*13 N 3RD ST*	*NE / 0.175 mi., 925 ft.*	*152*
	- ID: FLR000214502	Status: No Violation/Inspections	Date: N/A	

RCRA NONGEN: Resource Conservation and Recovery Act listing of licensed non-generators **4 SITES FOUND WITHIN .25 MILE**

EQUAL/HIGHER ELEVATION

MAP ID	SITE NAME	SITE ADDRESS	DIRECTION/DISTANCE	PAGE
B20	*US POSTAL SERVICE | UNITED STATES POSTAL SERVICE*	*401 CENTRE ST*	*ENE / 0.181 mi., 958 ft.*	*166*
	- ID: FLT160086708	Status: No Violation/Inspections	Date: N/A	

LOWER ELEVATION

MAP ID	SITE NAME	SITE ADDRESS	DIRECTION/DISTANCE	PAGE
B19	*BURGESS & COOK INC*	*21 N 2ND ST*	*NNE / 0.178 mi., 940 ft.*	*161*
	- ID: FLD003775111	Status: No Violation/Inspections	Date: N/A	
24	*RICH BOYS CANDLES*	*US A1A*	*SW / 0.222 mi., 1173 ft.*	*183*
	- ID: FLD079988085	Status: No Violation/Inspections	Date: N/A	

STATE- AND TRIBAL - EQUIVALENT CERCLIS

SHWS ERIC - FL: Environmental Restoration Integrated Cleanup (ERIC) contains these datasets: Superfund National Priorities List (NPL) Sites, CERCLA Site Screening Program, State Funded Cleanup Program, State-owned Lands Cleanup Program, Site Rehabilitation Program, Hazardous Waste Cleanup Program, Petroleum Restoration Program, Department of Defense, Formerly Used Defense Site, Drycleaning Solvent Cleanup Program, Responsible Party Cleanup, Site Investigation Section, Brownfield Site Rehabilitation, Hillsborough EPC Brownfields. **8 SITES FOUND WITHIN 1 MILE**

EQUAL/HIGHER ELEVATION

MAP ID	SITE NAME	SITE ADDRESS	DIRECTION/DISTANCE	PAGE
B18	*FERNANDINA DRY CLEANERS & LAUNDRY | FDEP SITE D379 #459800553 | FERNANDINA DRY CLEANERS & LAUNDRY (FORMER)*	*13 N 3RD ST*	*NE / 0.175 mi., 925 ft.*	*152*
	- ID: ERIC ID ERIC_4938 - ID: ERIC ID ERIC_11494	Status: CLOSEDWCOND Status: CLOSED	Date: N/A Date: N/A	
40	*CITIES SERVICE COMPANY | CITIES SERVICES COMPANY (CSC)*	*173 DADE ST*	*N / 0.475 mi., 2507 ft.*	*261*
	- ID: ERIC ID ERIC_15028	Status: OPEN	Date: N/A	

STANDARD ENVIRONMENTAL RECORDS *(cont.)*

STATE- AND TRIBAL - EQUIVALENT CERCLIS *(cont.)*

SHWS ERIC - FL: Environmental Restoration Integrated Cleanup (ERIC) contains these datasets: Superfund National Priorities List (NPL) Sites, CERCLA Site Screening Program, State Funded Cleanup Program, State-owned Lands Cleanup Program, Site Rehabilitation Program, Hazardous Waste Cleanup Program, Petroleum Restoration Program, Department of Defense, Formerly Used Defense Site, Drycleaning Solvent Cleanup Program, Responsible Party Cleanup, Site Investigation Section, Brownfield Site Rehabilitation, Hillsborough EPC Brownfields. **8 SITES FOUND WITHIN 1 MILE**

EQUAL/HIGHER ELEVATION *(cont.)*

MAP ID	SITE NAME	SITE ADDRESS	DIRECTION/DISTANCE	PAGE
45	*RAYONIER PERFORMANCE FIBERS LLC | RAYONIER PERFORMANCE FIBERS LLC FERNANDINA PLANT | RAYONIER PERFORMANCE FIBERS, LLC - SLUDGE MANAGEMENT SITE*	*10 GUM ST | 10 GUM ST THE FOOT OF GUM STREET*	*SW / 0.541 mi., 2858 ft.*	*308*
	- ID: ERIC ID ERIC_7276	Status: OPEN	Date: N/A	
46	*FABRALLOY, INC*	*706-708 S 9TH STREET | 706-708 SOUTH 9TH ST*	*SE / 0.603 mi., 3185 ft.*	*489*
	- ID: ERIC ID ERIC_15027	Status: OPEN	Date: N/A	
47	*WESTROCK CP LLC | WESTROCK CP, LLC - FERNANDINA BEACH MILL | WESTROCK - FERNANDINA BEACH MILL*	*600 N 8TH ST | 600 NORTH 8TH STREET | 600 NORTH 8 STREET*	*NE / 0.604 mi., 3192 ft.*	*494*
	- ID: ERIC ID ERIC_17204	Status: CLOSEDWCOND	Date: N/A	
49	*CONTAINER CORPORATION PART A-1900 | Container Corporation*	*N FRONT STREET*	*NNE / 0.793 mi., 4187 ft.*	*628*
	- ID: ERIC ID ERIC_5798	Status: CLOSED	Date: N/A	

LOWER ELEVATION

MAP ID	SITE NAME	SITE ADDRESS	DIRECTION/DISTANCE	PAGE
D26	*STANDARD MARINE SUPPLY | STANDARD MARINE | Responsible Party*	*101 N 2ND ST*	*NNE / 0.255 mi., 1345 ft.*	*189*
	- ID: ERIC ID ERIC_11507	Status: CLOSED	Date: N/A	

CS - FL: All cleanup sites in the state of Florida **10 SITES FOUND WITHIN 1 MILE**

EQUAL/HIGHER ELEVATION

MAP ID	SITE NAME	SITE ADDRESS	DIRECTION/DISTANCE	PAGE
A4	*FERNANDINA BEACH-CITY HALL | FERNANDINA BEACH CITY-WATERFRONT*	*204 ASH ST*	*ENE / 0.041 mi., 217 ft.*	*60*
	- ID: 8521960	Status: ACTIVE	Date: 2004-11-05	
B18	*FERNANDINA DRY CLEANERS & LAUNDRY | FDEP SITE D379 #459800553 | FERNANDINA DRY CLEANERS & LAUNDRY (FORMER)*	*13 N 3RD ST*	*NE / 0.175 mi., 925 ft.*	*152*
	- ID: ERIC_4938	Status: OPEN	Date: 2016-06-23	

STANDARD ENVIRONMENTAL RECORDS *(cont.)*

STATE- AND TRIBAL - EQUIVALENT CERCLIS *(cont.)*

CS - FL: All cleanup sites in the state of Florida **10 SITES FOUND WITHIN 1 MILE**

EQUAL/HIGHER ELEVATION *(cont.)*

MAP ID	SITE NAME	SITE ADDRESS	DIRECTION/DISTANCE	PAGE
29	*SHELL-FIRST COAST ENERGY #3004 | FIRST COAST ENERGY #3004*	*710 CENTRE ST*	*ENE / 0.322 mi., 1701 ft.*	*209*
	- ID: 8512105	Status: ACTIVE	Date: 2004-11-05	
34	*BARON #27*	*330 S 8TH ST*	*SE / 0.369 mi., 1946 ft.*	*233*
	- ID: 8512133	Status: ACTIVE	Date: 2004-11-05	
40	*CITIES SERVICE COMPANY | CITIES SERVICES COMPANY (CSC)*	*173 DADE ST*	*N / 0.475 mi., 2507 ft.*	*261*
	- ID: ERIC_15028	Status: OPEN	Date: 2015-07-15	
44	*SHELL-REECE | SHELL FIRST COAST ENERGY*	*608 S 8TH ST*	*SE / 0.513 mi., 2707 ft.*	*299*
	- ID: 8512101	Status: ACTIVE	Date: 2003-11-18	
45	*RAYONIER PERFORMANCE FIBERS LLC | RAYONIER PERFORMANCE FIBERS LLC FERNANDINA PLANT | RAYONIER PERFORMANCE FIBERS, LLC - SLUDGE MANAGEMENT SITE*	*10 GUM ST | 10 GUM ST THE FOOT OF GUM STREET*	*SW / 0.541 mi., 2858 ft.*	*308*
	- ID: COM_3142 - ID: 8512117	Status: ACTIVE Status: ACTIVE	Date: 2016-06-21 Date: 2009-01-28	
46	*FABRALLOY, INC*	*706-708 S 9TH STREET | 706-708 SOUTH 9TH ST*	*SE / 0.603 mi., 3185 ft.*	*489*
	- ID: ERIC_15027	Status: OPEN	Date: 2015-08-06	
47	*WESTROCK CP LLC | WESTROCK CP, LLC - FERNANDINA BEACH MILL | WESTROCK - FERNANDINA BEACH MILL*	*600 N 8TH ST | 600 NORTH 8TH STREET | 600 NORTH 8 STREET*	*NE / 0.604 mi., 3192 ft.*	*494*
	- ID: 8512068 - ID: 8512068	Status: PENDING Status: ACTIVE	Date: 2009-01-28 Date: 2009-01-28	
48	*H & H TIRE CTR*	*925 S 8TH ST*	*SSE / 0.780 mi., 4118 ft.*	*618*
	- ID: 9203069	Status: ACTIVE	Date: 2004-11-03	

STATE RCRA GENERATORS LIST

SQG - FL: Listing of permitted small quantity hazardous waste generators **1 SITE FOUND WITHIN .25 MILE**

LOWER ELEVATION

MAP ID	SITE NAME	SITE ADDRESS	DIRECTION/DISTANCE	PAGE
B19	*BURGESS & COOK INC*	*21 N 2ND ST*	*NNE / 0.178 mi., 940 ft.*	*161*

STANDARD ENVIRONMENTAL RECORDS *(cont.)*

STATE AND TRIBAL LANDFILL AND/OR SOLID WASTE DISPOSAL SITE LISTS

SWF/LF - FL: Solid waste facility and landfill listing **3 SITES FOUND WITHIN .5 MILE**

EQUAL/HIGHER ELEVATION

MAP ID	SITE NAME	SITE ADDRESS	DIRECTION/DISTANCE	PAGE
E30	303 S. 8TH STREET	N/R	ESE / 0.326 mi., 1722 ft.	*220*
	- ID: Facility ID 101928	Status: INVALID COMPLAINT (M)	Date: N/A	
36	BRUCE MEGER	213 NORTH 6TH STREET	NE / 0.379 mi., 1999 ft.	*243*
	- ID: Facility ID 106192	Status: NOT YET DETERMINED (D)	Date: N/A	
40	*CITIES SERVICE COMPANY | CITIES SERVICES COMPANY (CSC)*	*173 DADE ST*	*N / 0.475 mi., 2507 ft.*	*261*
	- ID: Facility ID 100507	Status: CLOSED, NO GW MONITORING (J)	Date: N/A	

FEDERAL, STATE, AND TRIBAL LEAKING STORAGE TANK LISTS

EPA LUST: Releases listed in the EPA UST Finder database **13 SITES FOUND WITHIN .5 MILE**

EQUAL/HIGHER ELEVATION

MAP ID	SITE NAME	SITE ADDRESS	DIRECTION/DISTANCE	PAGE
A4	*FERNANDINA BEACH-CITY HALL | FERNANDINA BEACH CITY-WATERFRONT*	*204 ASH ST*	*ENE / 0.041 mi., 217 ft.*	*60*
	- ID: Facility ID FL8521960	Status: N/A	Date: N/A	
	- ID: LUST ID FL10641	Status: No Further Action	Date: N/A	
A5	*HARBOR VIEW | FERNANDINA LUMBER & SUPPLY CO*	*117 S 3RD ST*	*ESE / 0.058 mi., 308 ft.*	*68*
	- ID: Facility ID FL8732988	Status: N/A	Date: N/A	
	- ID: LUST ID FL74	Status: No Further Action	Date: N/A	
B17	*GOODSELL NASSAU LLC*	*21 2ND ST N*	*NNE / 0.144 mi., 759 ft.*	*149*
	- ID: Facility ID FL9814940	Status: N/A	Date: N/A	
	- ID: LUST ID FL6744	Status: No Further Action	Date: N/A	
E28	*HERB WHITES MARINE | THE WALL ART GALLERY*	*122 S 8TH ST*	*E / 0.314 mi., 1657 ft.*	*200*
	- ID: Facility ID FL8629940	Status: N/A	Date: N/A	
	- ID: LUST ID FL17187	Status: No Further Action	Date: N/A	
29	*SHELL-FIRST COAST ENERGY #3004 | FIRST COAST ENERGY #3004*	*710 CENTRE ST*	*ENE / 0.322 mi., 1701 ft.*	*209*
	- ID: Facility ID FL8512105	Status: N/A	Date: N/A	
	- ID: LUST ID FL18098	Status: Open	Date: N/A	
	- ID: Facility ID FL8512105	Status: N/A	Date: N/A	
	- ID: LUST ID FL7411	Status: No Further Action	Date: N/A	
	- ID: Facility ID FL8512105	Status: N/A	Date: N/A	
	There is an additional 1 status record, see site details.			
E32	*STEVE JOHNSON TIRE CO | ALL PRO AUTOMOTIVE*	*302 S 8TH ST*	*ESE / 0.342 mi., 1807 ft.*	*222*
	- ID: Facility ID FL9101290	Status: N/A	Date: N/A	
	- ID: LUST ID FL21077	Status: No Further Action	Date: N/A	
34	*BARON #27*	*330 S 8TH ST*	*SE / 0.369 mi., 1946 ft.*	*233*
	- ID: Facility ID FL8512133	Status: N/A	Date: N/A	

STANDARD ENVIRONMENTAL RECORDS *(cont.)*

FEDERAL, STATE, AND TRIBAL LEAKING STORAGE TANK LISTS *(cont.)*

EPA LUST: Releases listed in the EPA UST Finder database **13 SITES FOUND WITHIN .5 MILE**

EQUAL/HIGHER ELEVATION *(cont.)*

MAP ID	SITE NAME	SITE ADDRESS	DIRECTION/DISTANCE	PAGE
	- ID: LUST ID FL28588	Status: No Further Action	Date: N/A	
G37	*CALLAHAN CHICKEN & RIBS*	*510 S 8TH ST*	*SE / 0.444 mi., 2344 ft.*	*244*
	- ID: Facility ID FL9101703	Status: N/A	Date: N/A	
	- ID: LUST ID FL21165	Status: No Further Action	Date: N/A	
	- ID: Facility ID FL9101703	Status: N/A	Date: N/A	
	- ID: LUST ID FL20880	Status: No Further Action	Date: N/A	
H38	*LIL CHAMP #6020 (#20) | LIL'CHAMP 6020 | THE PANTRY INC #6020*	*1015 ATLANTIC AVE*	*E / 0.462 mi., 2440 ft.*	*249*
	- ID: Facility ID FL8512124	Status: N/A	Date: N/A	
	- ID: LUST ID FL24505	Status: No Further Action	Date: N/A	
G39	*ELM ST SERVICE STATION | ELM STREET SERVICE STATION*	*501 S 9TH ST*	*SE / 0.469 mi., 2478 ft.*	*256*
	- ID: Facility ID FL8841538	Status: N/A	Date: N/A	
	- ID: LUST ID FL7739	Status: No Further Action	Date: N/A	

LOWER ELEVATION

MAP ID	SITE NAME	SITE ADDRESS	DIRECTION/DISTANCE	PAGE
C13	*FERNANDINA HARBOR MARINA | FERNAANDINA HARBOR MARINA | Responsible Party*	*1 FRONT ST | 1 FRONT STREET BREAKWATER 11 | 1 FRONT STREET FUEL DOCK*	*N / 0.116 mi., 612 ft.*	*121*
	- ID: Facility ID FL9046102	Status: N/A	Date: N/A	
	- ID: LUST ID FL23830	Status: No Further Action	Date: N/A	
	- ID: Facility ID FL9046102	Status: N/A	Date: N/A	
	- ID: LUST ID FL32951	Status: No Further Action	Date: N/A	
B21	*SELTON COMMERCIAL PROPERTY*	*101 ALACHUA ST*	*N / 0.210 mi., 1110 ft.*	*172*
	- ID: Facility ID FL9814941	Status: N/A	Date: N/A	
	- ID: LUST ID FL6745	Status: No Further Action	Date: N/A	
B23	*ISLAND SEAFOOD CO*	*101 N FRONT ST*	*N / 0.213 mi., 1126 ft.*	*178*
	- ID: Facility ID FL8512116	Status: N/A	Date: N/A	
	- ID: LUST ID FL7111	Status: No Further Action	Date: N/A	

LUST - FL: Leaking underground storage tank sites listing **15 SITES FOUND WITHIN .5 MILE**

EQUAL/HIGHER ELEVATION

MAP ID	SITE NAME	SITE ADDRESS	DIRECTION/DISTANCE	PAGE
A4	*FERNANDINA BEACH-CITY HALL | FERNANDINA BEACH CITY-WATERFRONT*	*204 ASH ST*	*ENE / 0.041 mi., 217 ft.*	*60*
	- ID: Facility ID 8521960	Status: CLOSED	Date: N/A	
	- ID: N/A	Status: SRCR COMPLETE	Date: 2014-02-25	
A5	*HARBOR VIEW | FERNANDINA LUMBER & SUPPLY CO*	*117 S 3RD ST*	*ESE / 0.058 mi., 308 ft.*	*68*
	- ID: Facility ID 8732988	Status: CLOSED	Date: N/A	
	- ID: N/A	Status: NFA COMPLETE	Date: 2018-08-23	

STANDARD ENVIRONMENTAL RECORDS *(cont.)*

FEDERAL, STATE, AND TRIBAL LEAKING STORAGE TANK LISTS *(cont.)*

LUST - FL: Leaking underground storage tank sites listing **15 SITES FOUND WITHIN .5 MILE**

EQUAL/HIGHER ELEVATION *(cont.)*

MAP ID	SITE NAME	SITE ADDRESS	DIRECTION/DISTANCE	PAGE
B17	*GOODSELL NASSAU LLC*	*21 2ND ST N*	*NNE / 0.144 mi., 759 ft.*	*149*
	- ID: Facility ID 9814940	Status: CLOSED	Date: N/A	
	- ID: N/A	Status: SRCR COMPLETE	Date: 2016-07-21	
E28	*HERB WHITES MARINE | THE WALL ART GALLERY*	*122 S 8TH ST*	*E / 0.314 mi., 1657 ft.*	*200*
	- ID: Facility ID 8629940	Status: CLOSED	Date: N/A	
	- ID: N/A	Status: NFA COMPLETE	Date: 1997-02-26	
29	*SHELL-FIRST COAST ENERGY #3004 | FIRST COAST ENERGY #3004*	*710 CENTRE ST*	*ENE / 0.322 mi., 1701 ft.*	*209*
	- ID: Facility ID 8512105	Status: CLOSED	Date: N/A	
	- ID: N/A	Status: SRCR COMPLETE	Date: 2002-10-07	
	- ID: N/A	Status: RA ONGOING	Date: 2013-04-30	
	- ID: N/A	Status: SRCR COMPLETE	Date: 2003-08-25	
	- ID: Facility ID 8512105	Status: CLOSED	Date: N/A	
	There are an additional 3 status records, see site details.			
E32	*STEVE JOHNSON TIRE CO | ALL PRO AUTOMOTIVE*	*302 S 8TH ST*	*ESE / 0.342 mi., 1807 ft.*	*222*
	- ID: Facility ID 9101290	Status: CLOSED	Date: N/A	
	- ID: N/A	Status: NFA COMPLETE	Date: 1994-06-16	
34	*BARON #27*	*330 S 8TH ST*	*SE / 0.369 mi., 1946 ft.*	*233*
	- ID: Facility ID 8512133	Status: CLOSED	Date: N/A	
	- ID: N/A	Status: SRCR COMPLETE	Date: 2018-06-22	
G37	*CALLAHAN CHICKEN & RIBS*	*510 S 8TH ST*	*SE / 0.444 mi., 2344 ft.*	*244*
	- ID: Facility ID 9101703	Status: CLOSED	Date: N/A	
	- ID: N/A	Status: NFA COMPLETE	Date: 2001-07-02	
H38	*LIL CHAMP #6020 (#20) | LIL'CHAMP 6020 | THE PANTRY INC #6020*	*1015 ATLANTIC AVE*	*E / 0.462 mi., 2440 ft.*	*249*
	- ID: Facility ID 8512124	Status: CLOSED	Date: N/A	
	- ID: N/A	Status: SRCR COMPLETE	Date: 2013-06-20	
G39	*ELM ST SERVICE STATION | ELM STREET SERVICE STATION*	*501 S 9TH ST*	*SE / 0.469 mi., 2478 ft.*	*256*
	- ID: Facility ID 8841538	Status: CLOSED	Date: N/A	
	- ID: N/A	Status: SRCR COMPLETE	Date: 2007-07-24	

LOWER ELEVATION

MAP ID	SITE NAME	SITE ADDRESS	DIRECTION/DISTANCE	PAGE
3	*PORT CONSOLIDATED INC | Cliff Berry | PORT CONSOLIDATED - FERNANDINA*	*231 FRONT ST*	*WSW / 0.027 mi., 140 ft.*	*42*
	- ID: Facility ID 9047022	Status: OPEN	Date: N/A	
	- ID: N/A	Status: CLEANUP NOT REQUIRED	Date: 2001-05-29	

STANDARD ENVIRONMENTAL RECORDS *(cont.)*

FEDERAL, STATE, AND TRIBAL LEAKING STORAGE TANK LISTS *(cont.)*

LUST - FL: Leaking underground storage tank sites listing **15 SITES FOUND WITHIN .5 MILE**

LOWER ELEVATION *(cont.)*

MAP ID	SITE NAME	SITE ADDRESS	DIRECTION/DISTANCE	PAGE
C10	*FERNANDINA HARBOR MARINA | CITY OF FERNANDINA BEACH - FERNANDINA HARBOR MARINA | Sector Jacksonville*	*3 SOUTH FRONT ST | 3 S Front St. | 3 S FRONT ST FERNANDINA HARBOR MARINA*	*N / 0.103 mi., 546 ft.*	*85*
	- ID: Facility ID 9046102 - ID: N/A	Status: OPEN Status: SRCR COMPLETE	Date: N/A Date: 2013-09-06	
C13	*FERNANDINA HARBOR MARINA | FERNAANDINA HARBOR MARINA | Responsible Party*	*1 FRONT ST | 1 FRONT STREET BREAKWATER 11 | 1 FRONT STREET FUEL DOCK*	*N / 0.116 mi., 612 ft.*	*121*
	- ID: Facility ID 9046102 - ID: N/A	Status: OPEN Status: SRCR COMPLETE	Date: N/A Date: 2013-09-06	
B21	*SELTON COMMERCIAL PROPERTY*	*101 ALACHUA ST*	*N / 0.210 mi., 1110 ft.*	*172*
	- ID: Facility ID 9814941 - ID: N/A	Status: CLOSED Status: SRCR COMPLETE	Date: N/A Date: 2016-07-12	
B23	*ISLAND SEAFOOD CO*	*101 N FRONT ST*	*N / 0.213 mi., 1126 ft.*	*178*
	- ID: Facility ID 8512116 - ID: N/A	Status: CLOSED Status: NFA COMPLETE	Date: N/A Date: 2001-10-22	

LAST - FL: Leaking Aboveground Storage Tank Listing **4 SITES FOUND WITHIN .5 MILE**

EQUAL/HIGHER ELEVATION

MAP ID	SITE NAME	SITE ADDRESS	DIRECTION/DISTANCE	PAGE
D27	*WALTHALL OIL CO*	*BROOME & 2ND ST*	*NNE / 0.299 mi., 1581 ft.*	*195*
	- ID: Facility ID 8512130 - ID: N/A	Status: CLOSED Status: CLEANUP NOT REQUIRED	Date: N/A Date: 2001-05-29	
34	*BARON #27*	*330 S 8TH ST*	*SE / 0.369 mi., 1946 ft.*	*233*
	- ID: Facility ID 8512133 - ID: N/A	Status: CLOSED Status: SRCR COMPLETE	Date: N/A Date: 2018-06-22	

LOWER ELEVATION

MAP ID	SITE NAME	SITE ADDRESS	DIRECTION/DISTANCE	PAGE
3	*PORT CONSOLIDATED INC | Cliff Berry | PORT CONSOLIDATED - FERNANDINA*	*231 FRONT ST*	*WSW / 0.027 mi., 140 ft.*	*42*
	- ID: Facility ID 9047022 - ID: N/A	Status: OPEN Status: CLEANUP NOT REQUIRED	Date: N/A Date: 2001-05-29	
B23	*ISLAND SEAFOOD CO*	*101 N FRONT ST*	*N / 0.213 mi., 1126 ft.*	*178*
	- ID: Facility ID 8512116 - ID: N/A	Status: CLOSED Status: NFA COMPLETE	Date: N/A Date: 2001-10-22	

STANDARD ENVIRONMENTAL RECORDS *(cont.)*

FEDERAL, STATE, AND TRIBAL REGISTERED STORAGE TANK LISTS

EPA UST: Facilities listed in the EPA UST Finder database **5 SITES FOUND WITHIN .25 MILE**

EQUAL/HIGHER ELEVATION

MAP ID	SITE NAME	SITE ADDRESS	DIRECTION/DISTANCE	PAGE
A4	*FERNANDINA BEACH-CITY HALL | FERNANDINA BEACH CITY-WATERFRONT*	*204 ASH ST*	*ENE / 0.041 mi., 217 ft.*	*60*
	- ID: Facility ID FL8521960	Status: Closed UST(s)	Date: N/A	
	- ID: Tank ID FL8521960-1	Status: Closed	Date: Removal Date N/R	
	- ID: Tank ID FL8521960-7	Status: Closed	Date: Removal Date N/R	
	- ID: Facility ID FL8629273	Status: Closed UST(s)	Date: N/A	
	- ID: Tank ID FL8629273-1	Status: Closed	Date: Removal Date N/R	
	There are an additional 3 status records, see site details.			
A5	*HARBOR VIEW | FERNANDINA LUMBER & SUPPLY CO*	*117 S 3RD ST*	*ESE / 0.058 mi., 308 ft.*	*68*
	- ID: Facility ID FL8732988	Status: Closed UST(s)	Date: N/A	
	- ID: Tank ID FL8732988-1	Status: Closed	Date: Removal Date N/R	

LOWER ELEVATION

MAP ID	SITE NAME	SITE ADDRESS	DIRECTION/DISTANCE	PAGE
A2	*FERNANDINA BEACH CITY-POLICE DEPT*	*101 S 2ND ST*	*NE / 0.026 mi., 140 ft.*	*40*
	- ID: Facility ID FL8521962	Status: Closed UST(s)	Date: N/A	
	- ID: Tank ID FL8521962-8	Status: Closed	Date: Removal Date N/R	
C13	*FERNANDINA HARBOR MARINA | FERNAANDINA HARBOR MARINA | Responsible Party*	*1 FRONT ST | 1 FRONT STREET BREAKWATER 11 | 1 FRONT STREET FUEL DOCK*	*N / 0.116 mi., 612 ft.*	*121*
	- ID: Facility ID FL9046102	Status: Open UST(s)	Date: N/A	
	- ID: Tank ID FL9046102-1	Status: Closed	Date: Removal Date N/R	
	- ID: Tank ID FL9046102-2	Status: Closed	Date: Removal Date N/R	
	- ID: Tank ID FL9046102-3	Status: Open	Date: Removal Date N/R	
B21	*SELTON COMMERCIAL PROPERTY*	*101 ALACHUA ST*	*N / 0.210 mi., 1110 ft.*	*172*
	- ID: Facility ID FL9814941	Status: Closed UST(s)	Date: N/A	
	- ID: Tank ID FL9814941-1	Status: Closed	Date: Removal Date N/R	

UST - FL: Underground storage tank listing **11 SITES FOUND WITHIN .25 MILE**

EQUAL/HIGHER ELEVATION

MAP ID	SITE NAME	SITE ADDRESS	DIRECTION/DISTANCE	PAGE
A4	*FERNANDINA BEACH-CITY HALL | FERNANDINA BEACH CITY-WATERFRONT*	*204 ASH ST*	*ENE / 0.041 mi., 217 ft.*	*60*
	- ID: Facility ID 8521960	Status: CLOSED	Date: N/A	
	- ID: Tank ID 1	Status: Removed from Site	Date: 1996-08-01	
	- ID: Tank ID 7	Status: Removed from Site	Date: 1990-01-31	
	- ID: Facility ID 8629273	Status: CLOSED	Date: N/A	
	- ID: Tank ID 1	Status: Removed from Site	Date: 1986-12-31	
	There are an additional 4 status records, see site details.			
A5	*HARBOR VIEW | FERNANDINA LUMBER & SUPPLY CO*	*117 S 3RD ST*	*ESE / 0.058 mi., 308 ft.*	*68*
	- ID: Facility ID 8732988	Status: CLOSED	Date: N/A	

STANDARD ENVIRONMENTAL RECORDS *(cont.)*

FEDERAL, STATE, AND TRIBAL REGISTERED STORAGE TANK LISTS *(cont.)*

UST - FL: Underground storage tank listing **11 SITES FOUND WITHIN .25 MILE**

EQUAL/HIGHER ELEVATION *(cont.)*

MAP ID	SITE NAME	SITE ADDRESS	DIRECTION/DISTANCE	PAGE
	- ID: Tank ID 1	Status: Removed from Site	Date: 1993-07-01	
B16	302 CENTRE STREET LLC	300/302 CENTRE ST	NE / 0.140 mi., 740 ft.	*148*
	- ID: Facility ID 9818855	Status: CLOSED	Date: N/A	
	- ID: Tank ID 1	Status: Removed from Site	Date: 2021-11-01	
	- ID: Tank ID 2	Status: Removed from Site	Date: 2021-11-01	
	- ID: Tank ID 3	Status: Removed from Site	Date: 2021-11-01	
	- ID: Tank ID 4	Status: Removed from Site	Date: 2021-11-01	
	There is an additional 1 status record, see site details.			
B17	*GOODSELL NASSAU LLC*	*21 2ND ST N*	*NNE / 0.144 mi., 759 ft.*	*149*
	- ID: Facility ID 9814940	Status: CLOSED	Date: N/A	
	- ID: N/R	Status: N/R	Date: N/R	
B20	*US POSTAL SERVICE | UNITED STATES POSTAL SERVICE*	*401 CENTRE ST*	*ENE / 0.181 mi., 958 ft.*	*166*
	- ID: Facility ID 8629980	Status: OPEN	Date: N/A	
	- ID: Tank ID 1	Status: Removed from Site	Date: 1994-01-31	
	- ID: Tank ID 2	Status: Removed from Site	Date: 1994-01-31	
	- ID: Tank ID 4	Status: Unmaintained	Date: N/R	

LOWER ELEVATION

MAP ID	SITE NAME	SITE ADDRESS	DIRECTION/DISTANCE	PAGE
A2	*FERNANDINA BEACH CITY-POLICE DEPT*	*101 S 2ND ST*	*NE / 0.026 mi., 140 ft.*	*40*
	- ID: Facility ID 8521962	Status: CLOSED	Date: N/A	
	- ID: Tank ID 8	Status: Removed from Site	Date: 1990-01-31	
3	*PORT CONSOLIDATED INC | Cliff Berry | PORT CONSOLIDATED - FERNANDINA*	*231 FRONT ST*	*WSW / 0.027 mi., 140 ft.*	*42*
	- ID: Facility ID 9047022	Status: OPEN	Date: N/A	
	- ID: Tank ID 6	Status: Removed from Site	Date: 1987-06-30	
C10	*FERNANDINA HARBOR MARINA | CITY OF FERNANDINA BEACH - FERNANDINA HARBOR MARINA | Sector Jacksonville*	*3 SOUTH FRONT ST | 3 S Front St. | 3 S FRONT ST FERNANDINA HARBOR MARINA*	*N / 0.103 mi., 546 ft.*	*85*
	- ID: Facility ID 9046102	Status: OPEN	Date: N/A	
	- ID: Tank ID 1	Status: Removed from Site	Date: 2009-02-01	
	- ID: Tank ID 2	Status: Removed from Site	Date: 2009-02-01	
	- ID: Tank ID 3	Status: In Service	Date: 2021-05-14	
C13	*FERNANDINA HARBOR MARINA | FERNAANDINA HARBOR MARINA | Responsible Party*	*1 FRONT ST | 1 FRONT STREET BREAKWATER 11 | 1 FRONT STREET FUEL DOCK*	*N / 0.116 mi., 612 ft.*	*121*
	- ID: Facility ID 9046102	Status: OPEN	Date: N/A	
	- ID: N/R	Status: N/R	Date: N/R	
B21	*SELTON COMMERCIAL PROPERTY*	*101 ALACHUA ST*	*N / 0.210 mi., 1110 ft.*	*172*
	- ID: Facility ID 9814941	Status: CLOSED	Date: N/A	

STANDARD ENVIRONMENTAL RECORDS *(cont.)*

FEDERAL, STATE, AND TRIBAL REGISTERED STORAGE TANK LISTS *(cont.)*

UST - FL: Underground storage tank listing **11 SITES FOUND WITHIN .25 MILE**

LOWER ELEVATION *(cont.)*

MAP ID	SITE NAME	SITE ADDRESS	DIRECTION/DISTANCE	PAGE
	- ID: Tank ID 1	Status: Removed from Site	Date: 2016-03-01	
B23	*ISLAND SEAFOOD CO*	*101 N FRONT ST*	*N / 0.213 mi., 1126 ft.*	*178*
	- ID: Facility ID 8841469	Status: CLOSED	Date: N/A	
	- ID: N/R	Status: N/R	Date: N/R	

AST - FL: Aboveground storage tank listing **4 SITES FOUND WITHIN .25 MILE**

EQUAL/HIGHER ELEVATION

MAP ID	SITE NAME	SITE ADDRESS	DIRECTION/DISTANCE	PAGE
B20	*US POSTAL SERVICE | UNITED STATES POSTAL SERVICE*	*401 CENTRE ST*	*ENE / 0.181 mi., 958 ft.*	*166*
	- ID: Facility ID 8629980	Status: OPEN	Date: N/A	
	- ID: Tank ID 3	Status: In Service	Date: N/R	

LOWER ELEVATION

MAP ID	SITE NAME	SITE ADDRESS	DIRECTION/DISTANCE	PAGE
3	*PORT CONSOLIDATED INC | Cliff Berry | PORT CONSOLIDATED - FERNANDINA*	*231 FRONT ST*	*WSW / 0.027 mi., 140 ft.*	*42*
	- ID: Facility ID 9047022	Status: OPEN	Date: N/A	
	- ID: Tank ID 1	Status: In Service	Date: N/R	
	- ID: Tank ID 2	Status: In Service	Date: N/R	
	- ID: Tank ID 3	Status: In Service	Date: N/R	
	- ID: Tank ID 4	Status: Removed from Site	Date: 2018-10-01	
	There is an additional 1 status record, see site details.			
B23	*ISLAND SEAFOOD CO*	*101 N FRONT ST*	*N / 0.213 mi., 1126 ft.*	*178*
	- ID: Facility ID 8512116	Status: CLOSED	Date: N/A	
	- ID: Tank ID 1	Status: Removed from Site	Date: 2000-09-01	
	- ID: Tank ID 2	Status: Removed from Site	Date: 2000-09-01	
D25	*TRINGALI BROTHERS SHRIMP CO*	*105 N FRONT ST | 105 North Front Street*	*N / 0.248 mi., 1310 ft.*	*187*
	- ID: Facility ID 8512171	Status: OPEN	Date: N/A	
	- ID: Tank ID 1	Status: Out of Service	Date: N/R	

ADDITIONAL ENVIRONMENTAL RECORDS

LOCAL LISTS OF HAZARDOUS WASTE / CONTAMINATED SITES

DWM CONTAM - FL: Listing of known contaminated sites (primarily petroleum and drycleaning) **16 SITES FOUND WITHIN .5 MILE**

EQUAL/HIGHER ELEVATION

MAP ID	SITE NAME	SITE ADDRESS	DIRECTION/DISTANCE	PAGE
A4	*FERNANDINA BEACH-CITY HALL | FERNANDINA BEACH CITY-WATERFRONT*	*204 ASH ST*	*ENE / 0.041 mi., 217 ft.*	*60*
	- ID: Facility ID 8521960	Status: CLOSED	Date: N/A	

ADDITIONAL ENVIRONMENTAL RECORDS *(cont.)*

LOCAL LISTS OF HAZARDOUS WASTE / CONTAMINATED SITES *(cont.)*

DWM CONTAM - FL: Listing of known contaminated sites (primarily petroleum and drycleaning) **16 SITES FOUND WITHIN .5 MILE**

EQUAL/HIGHER ELEVATION *(cont.)*

MAP ID	SITE NAME	SITE ADDRESS	DIRECTION/DISTANCE	PAGE
A5	*HARBOR VIEW | FERNANDINA LUMBER & SUPPLY CO*	*117 S 3RD ST*	*ESE / 0.058 mi., 308 ft.*	*68*
	- ID: Facility ID 8732988	Status: CLOSED	Date: N/A	
B17	*GOODSELL NASSAU LLC*	*21 2ND ST N*	*NNE / 0.144 mi., 759 ft.*	*149*
	- ID: Facility ID 9814940	Status: CLOSED	Date: N/A	
D27	*WALTHALL OIL CO*	*BROOME & 2ND ST*	*NNE / 0.299 mi., 1581 ft.*	*195*
	- ID: Facility ID 8512130	Status: CLOSED	Date: N/A	
E28	*HERB WHITES MARINE | THE WALL ART GALLERY*	*122 S 8TH ST*	*E / 0.314 mi., 1657 ft.*	*200*
	- ID: Facility ID 8629940	Status: CLOSED	Date: N/A	
29	*SHELL-FIRST COAST ENERGY #3004 | FIRST COAST ENERGY #3004*	*710 CENTRE ST*	*ENE / 0.322 mi., 1701 ft.*	*209*
	- ID: Facility ID 8512105	Status: CLOSED	Date: N/A	
E32	*STEVE JOHNSON TIRE CO | ALL PRO AUTOMOTIVE*	*302 S 8TH ST*	*ESE / 0.342 mi., 1807 ft.*	*222*
	- ID: Facility ID 9101290	Status: CLOSED	Date: N/A	
34	*BARON #27*	*330 S 8TH ST*	*SE / 0.369 mi., 1946 ft.*	*233*
	- ID: Facility ID 8512133	Status: CLOSED	Date: N/A	
G37	*CALLAHAN CHICKEN & RIBS*	*510 S 8TH ST*	*SE / 0.444 mi., 2344 ft.*	*244*
	- ID: Facility ID 9101703	Status: CLOSED	Date: N/A	
H38	*LIL CHAMP #6020 (#20) | LIL'CHAMP 6020 | THE PANTRY INC #6020*	*1015 ATLANTIC AVE*	*E / 0.462 mi., 2440 ft.*	*249*
	- ID: Facility ID 8512124	Status: CLOSED	Date: N/A	
G39	*ELM ST SERVICE STATION | ELM STREET SERVICE STATION*	*501 S 9TH ST*	*SE / 0.469 mi., 2478 ft.*	*256*
	- ID: Facility ID 8841538	Status: CLOSED	Date: N/A	

LOWER ELEVATION

MAP ID	SITE NAME	SITE ADDRESS	DIRECTION/DISTANCE	PAGE
3	*PORT CONSOLIDATED INC | Cliff Berry | PORT CONSOLIDATED - FERNANDINA*	*231 FRONT ST*	*WSW / 0.027 mi., 140 ft.*	*42*
	- ID: Facility ID 9047022	Status: OPEN	Date: N/A	
C10	*FERNANDINA HARBOR MARINA | CITY OF FERNANDINA BEACH - FERNANDINA HARBOR MARINA | Sector Jacksonville*	*3 SOUTH FRONT ST | 3 S Front St. | 3 S FRONT ST FERNANDINA HARBOR MARINA*	*N / 0.103 mi., 546 ft.*	*85*
	- ID: Facility ID 9046102	Status: OPEN	Date: N/A	

ADDITIONAL ENVIRONMENTAL RECORDS *(cont.)*

LOCAL LISTS OF HAZARDOUS WASTE / CONTAMINATED SITES *(cont.)*

DWM CONTAM - FL: Listing of known contaminated sites (primarily petroleum and drycleaning) **16 SITES FOUND WITHIN .5 MILE**

LOWER ELEVATION *(cont.)*

MAP ID	SITE NAME	SITE ADDRESS	DIRECTION/DISTANCE	PAGE
C13	*FERNANDINA HARBOR MARINA | FERNAANDINA HARBOR MARINA | Responsible Party*	*1 FRONT ST | 1 FRONT STREET BREAKWATER 11 | 1 FRONT STREET FUEL DOCK*	*N / 0.116 mi., 612 ft.*	*121*
	- ID: Facility ID 9046102	Status: OPEN	Date: N/A	
B21	*SELTON COMMERCIAL PROPERTY*	*101 ALACHUA ST*	*N / 0.210 mi., 1110 ft.*	*172*
	- ID: Facility ID 9814941	Status: CLOSED	Date: N/A	
B23	*ISLAND SEAFOOD CO*	*101 N FRONT ST*	*N / 0.213 mi., 1126 ft.*	*178*
	- ID: Facility ID 8512116	Status: CLOSED	Date: N/A	

RESP PARTY - FL: Responsible party waste cleanups - Open, Closed, Inactive **4 SITES FOUND WITHIN .5 MILE**

EQUAL/HIGHER ELEVATION

MAP ID	SITE NAME	SITE ADDRESS	DIRECTION/DISTANCE	PAGE
B18	*FERNANDINA DRY CLEANERS & LAUNDRY | FDEP SITE D379 #459800553 | FERNANDINA DRY CLEANERS & LAUNDRY (FORMER)*	*13 N 3RD ST*	*NE / 0.175 mi., 925 ft.*	*152*
	- ID: Project ID 195051	Status: CLOSED	Date: ISDR Date 1998-04-06	
40	*CITIES SERVICE COMPANY | CITIES SERVICES COMPANY (CSC)*	*173 DADE ST*	*N / 0.475 mi., 2507 ft.*	*261*
	- ID: Project ID 347345	Status: OPEN	Date: ISDR Date 1986-02-27	

LOWER ELEVATION

MAP ID	SITE NAME	SITE ADDRESS	DIRECTION/DISTANCE	PAGE
D26	*STANDARD MARINE SUPPLY | STANDARD MARINE | Responsible Party*	*101 N 2ND ST*	*NNE / 0.255 mi., 1345 ft.*	*189*
	- ID: Project ID 291866	Status: CLOSED	Date: ISDR Date 2005-05-23	

RECORDS OF EMERGENCY RELEASE REPORTS

SPILLS - FL: Listing of chemical spills and incidents referred to the emergency response unit **8 SITES FOUND WITHIN .125 MILE**

LOWER ELEVATION

MAP ID	SITE NAME	SITE ADDRESS	DIRECTION/DISTANCE	PAGE
3	*PORT CONSOLIDATED INC | Cliff Berry | PORT CONSOLIDATED - FERNANDINA*	*231 FRONT ST*	*WSW / 0.027 mi., 140 ft.*	*42*
	- ID: 46909	Status: Closed	Date: 2012-04-06	
C7	Davis Rachel | Florida Fish and Wildlife Conservation Commission | Nelson Peter	Amelia River @ 1 Front St. | Ameria River at 3 Front St.	NNW / 0.080 mi., 422 ft.	*78*
	- ID: 35629	Status: Closed	Date: 2005-06-28	

ADDITIONAL ENVIRONMENTAL RECORDS *(cont.)*

RECORDS OF EMERGENCY RELEASE REPORTS *(cont.)*

SPILLS - FL: Listing of chemical spills and incidents referred to the emergency response unit **8 SITES FOUND WITHIN .125 MILE**

LOWER ELEVATION *(cont.)*

MAP ID	SITE NAME	SITE ADDRESS	DIRECTION/DISTANCE	PAGE
	- ID: 12999	Status: Closed	Date: 2002-01-02	
	- ID: 35090	Status: Closed	Date: 2003-11-10	
	- ID: 34466	Status: Closed	Date: 2003-01-26	
	- ID: 33447	Status: Closed	Date: 2001-07-15	
	There are an additional 4 status records, see site details.			
C8	Fernandina Harbor Marina	Amelia River at 9 South Front St.	NNW / 0.081 mi., 428 ft.	*83*
	- ID: 46850	Status: Closed	Date: 2012-03-19	
C10	*FERNANDINA HARBOR MARINA | CITY OF FERNANDINA BEACH - FERNANDINA HARBOR MARINA | Sector Jacksonville*	*3 SOUTH FRONT ST | 3 S Front St. | 3 S FRONT ST FERNANDINA HARBOR MARINA*	*N / 0.103 mi., 546 ft.*	*85*
	- ID: 59397	Status: Saved	Date: 2017-11-21	
	- ID: 68455	Status: Saved	Date: 2021-11-23	
	- ID: 53577	Status: Closed	Date: 2015-07-19	
	- ID: 68455	Status: Saved	Date: 2021-11-23	
C11	*Winegar P.O. | Duty Watch | England PO*	*Fernandina Harbor Marina | FERNANDINA HARBOR MARINA 3 SOUTH FRONT ST*	*NNW / 0.103 mi., 546 ft.*	*113*
	- ID: 34912	Status: Closed	Date: 2003-11-25	
	- ID: 33146	Status: Closed	Date: 2001-01-31	
	- ID: 30160	Status: Closed	Date: 1997-06-11	
	- ID: 35483	Status: Closed	Date: 2004-10-17	
	- ID: 29343	Status: Closed	Date: 1995-11-05	
	There are an additional 19 status records, see site details.			
C12	unknown	City Marina 1 south Front Street	N / 0.113 mi., 597 ft.	*121*
	- ID: 47084	Status: Closed	Date: 2012-05-21	
C13	*FERNANDINA HARBOR MARINA | FERNAANDINA HARBOR MARINA | Responsible Party*	*1 FRONT ST | 1 FRONT STREET BREAKWATER 11 | 1 FRONT STREET FUEL DOCK*	*N / 0.116 mi., 612 ft.*	*121*
	- ID: 28630	Status: Closed	Date: 1996-02-25	
	- ID: 29050	Status: Closed	Date: 1996-07-11	
C14	*Jackson09:50 P.O. | Sector Jacksonville | US Coast Guard*	*Front @ Centre St | FRONT AND CENTER STREET*	*N / 0.122 mi., 643 ft.*	*139*
	- ID: 41711	Status: Closed	Date: 2009-06-18	

OTHER ASCERTAINABLE RECORDS

PFAS INDUSTRY: List of Industries potentially handling PFAS **2 SITES FOUND WITHIN .5 MILE**

LOWER ELEVATION

MAP ID	SITE NAME	SITE ADDRESS	DIRECTION/DISTANCE	PAGE
F33	WALTHALL OIL COMPANY	30.67486, -81.46428	N / 0.363 mi., 1919 ft.	*233*
F35	FL PETROLEUM PORT CONSOLIDATED FERNANDINA BEACH PLANT | FLORIDA PETROLEUM CORP	30.674954, -81.464524	N / 0.369 mi., 1948 ft.	*242*

ADDITIONAL ENVIRONMENTAL RECORDS *(cont.)*

OTHER ASCERTAINABLE RECORDS *(cont.)*

ALT FUELING: Alternative Fueling Stations by fuel type. **2 SITES FOUND WITHIN .25 MILE**

EQUAL/HIGHER ELEVATION

MAP ID	SITE NAME	SITE ADDRESS	DIRECTION/DISTANCE	PAGE
B22	FERNANDINABEACH | FERNANDINABEACH CENTRAL LIBRARY	25 N 4th St	NE / 0.213 mi., 1122 ft.	*176*

LOWER ELEVATION

MAP ID	SITE NAME	SITE ADDRESS	DIRECTION/DISTANCE	PAGE
B6	Hampton Inn & Suites Amelia Island Harbor Front - Tesla Destination	19 S 2nd St	NNE / 0.065 mi., 346 ft.	*76*

PRIORITY CLEANERS - FL: Listing of sites included in the Drycleaning Solvent Cleanup Program Priority Ranking List **1 SITE FOUND WITHIN .5 MILE**

EQUAL/HIGHER ELEVATION

MAP ID	SITE NAME	SITE ADDRESS	DIRECTION/DISTANCE	PAGE
B18	*FERNANDINA DRY CLEANERS & LAUNDRY | FDEP SITE D379 #459800553 | FERNANDINA DRY CLEANERS & LAUNDRY (FORMER)*	*13 N 3RD ST*	*NE / 0.175 mi., 925 ft.*	*152*

DEDB - FL: Drinking water wells contaminated with ethylene dibromide **4 SITES FOUND WITHIN .5 MILE**

EQUAL/HIGHER ELEVATION

MAP ID	SITE NAME	SITE ADDRESS	DIRECTION/DISTANCE	PAGE
E31	AAC1310	210 S 8TH ST	ESE / 0.328 mi., 1734 ft.	*221*
H41	AAC1312	20 N 11TH	E / 0.483 mi., 2548 ft.	*264*
H42	*AAC1312 | AAC1313 | FERNANDINA BEACH CITY-WTP #1*	*20 N 11TH ST | 20 NORTH 11TH STREET | 20 NORTH ELEVENTH STREET*	*E / 0.487 mi., 2572 ft.*	*269*
H43	450001401 | 450001402	911 S 8TH ST	E / 0.499 mi., 2637 ft.	*298*

DRYCLEANERS - FL: Drycleaner facility listing **1 SITE FOUND WITHIN .25 MILE**

EQUAL/HIGHER ELEVATION

MAP ID	SITE NAME	SITE ADDRESS	DIRECTION/DISTANCE	PAGE
B18	*FERNANDINA DRY CLEANERS & LAUNDRY | FDEP SITE D379 #459800553 | FERNANDINA DRY CLEANERS & LAUNDRY (FORMER)*	*13 N 3RD ST*	*NE / 0.175 mi., 925 ft.*	*152*
	- ID: 9800553	Status: CLOSED	Date: N/A	

FF TANKS - FL: listing of Federal facilities with tanks, no longer updated **1 SITE FOUND WITHIN .25 MILE**

EQUAL/HIGHER ELEVATION

MAP ID	SITE NAME	SITE ADDRESS	DIRECTION/DISTANCE	PAGE
B20	*US POSTAL SERVICE | UNITED STATES POSTAL SERVICE*	*401 CENTRE ST*	*ENE / 0.181 mi., 958 ft.*	*166*
	- ID: 8629980	Status: OPEN	Date: N/A	

ADDITIONAL ENVIRONMENTAL RECORDS *(cont.)*

OTHER ASCERTAINABLE RECORDS *(cont.)*

HIST FF TANKS - FL: List of Federal facilities with tanks that are no longer in current agency list. **1 SITE FOUND WITHIN .25 MILE**

EQUAL/HIGHER ELEVATION

MAP ID	SITE NAME	SITE ADDRESS	DIRECTION/DISTANCE	PAGE
B20	*US POSTAL SERVICE | UNITED STATES POSTAL SERVICE*	*401 CENTRE ST*	*ENE / 0.181 mi., 958 ft.*	*166*
	- ID: 8629980	Status: OPEN	Date: N/A	

T 2 - FL: List of facilities that must submit an Emergency and Hazardous Chemical Inventory Form **4 SITES FOUND WITHIN .25 MILE**

LOWER ELEVATION

MAP ID	SITE NAME	SITE ADDRESS	DIRECTION/DISTANCE	PAGE
3	*PORT CONSOLIDATED INC | Cliff Berry | PORT CONSOLIDATED - FERNANDINA*	*231 FRONT ST*	*WSW / 0.027 mi., 140 ft.*	*42*
B9	FLORIDA PUBLIC UTILITIES-HAMPTON INN	19 SOUTH 2 STREET	NNE / 0.101 mi., 535 ft.	*84*
C10	*FERNANDINA HARBOR MARINA | CITY OF FERNANDINA BEACH - FERNANDINA HARBOR MARINA | Sector Jacksonville*	*3 SOUTH FRONT ST | 3 S Front St. | 3 S FRONT ST FERNANDINA HARBOR MARINA*	*N / 0.103 mi., 546 ft.*	*85*
C15	CITY OF FERNANDINA BEACH - FERNANDINA HARBOUR MARINA	1 SOUTH FRONT STREET	NNW / 0.122 mi., 643 ft.	*145*

GWIF - FL: Groundwater Monitoring sites that are inspected and monitored. **3 SITES FOUND WITHIN .25 MILE**

EQUAL/HIGHER ELEVATION

MAP ID	SITE NAME	SITE ADDRESS	DIRECTION/DISTANCE	PAGE
A4	*FERNANDINA BEACH-CITY HALL | FERNANDINA BEACH CITY-WATERFRONT*	*204 ASH ST*	*ENE / 0.041 mi., 217 ft.*	*60*
B18	*FERNANDINA DRY CLEANERS & LAUNDRY | FDEP SITE D379 #459800553 | FERNANDINA DRY CLEANERS & LAUNDRY (FORMER)*	*13 N 3RD ST*	*NE / 0.175 mi., 925 ft.*	*152*

LOWER ELEVATION

MAP ID	SITE NAME	SITE ADDRESS	DIRECTION/DISTANCE	PAGE
C13	*FERNANDINA HARBOR MARINA | FERNAANDINA HARBOR MARINA | Responsible Party*	*1 FRONT ST | 1 FRONT STREET BREAKWATER 11 | 1 FRONT STREET FUEL DOCK*	*N / 0.116 mi., 612 ft.*	*121*

Following sites were unable to be mapped.

SITE NAME:	ADDRESS, CITY, ZIP:	DATABASE(S):
450001101	PO BOX 1063, FERNANDINA BEACH	DEDB - FL
450002801	RT. 4 BOX 171-C, FERNANDINA BEACH	DEDB - FL
450002901	N/R, FERNANDINA BEACH	DEDB - FL
450003001	RT. 3 BOX 320-C, FERNANDINA BEACH	DEDB - FL
450003101	RT. 1 BOX 23 FIVE P..., FERNANDINA B...	DEDB - FL

Following sites were unable to be mapped. ***(cont.)***

SITE NAME:	ADDRESS, CITY, ZIP:	DATABASE(S):
450003201	PO BOX 411, FERNANDINA BEACH	DEDB - FL
450003301	RT. 3 BOX 177-A, FERNANDINA BEACH	DEDB - FL
AAC01819?	GOODBREAD RD	DEDB - FL
AAC1310	2010 8TH ST	DEDB - FL
AAC1316	N/R, FERNANDINA BEACH	DEDB - FL
AAC1321	ROUTE 1 BOX 107, FERNANDINA BEACH	DEDB - FL
AAC2484	PO BOX 907, FERNANDINA BEACH	DEDB - FL
AAC2490	AIRPORT RD, FERNANDINA BEACH	DEDB - FL
AAF2443	2015 1/2 S 8TH ST	DEDB - FL
AAF2444	1939. 8TH ST.	DEDB - FL
AAF2483	PO BOX 207, FERNANDINA BEACH	DEDB - FL
AAF2592	US 1 & MUSSELWHITE RD	DEDB - FL
BER - Tampa	1 Front Street/Ameli..., FERNANDINA B...	SPILLS - FL
FERNANDINA WATER TARGET	N/R, NO CITY	FUDS
FLORIDA PUBLIC UTILITIES - SEASCAPE	NORTH SIDE OF 5..., FERNADINA BEACH 32034	T 2 - FL
Gate Petroleum | Oasis Experiences | Sect...	Amelia River at 3 Fr..., FERNANDINA B...	SPILLS - FL
Not Reported	Amelia River at MM 1..., FERNANDINA B...	SPILLS - FL
Not Reported	1/16 MILE N CR 108 ON SR 121	DEDB - FL
Not Reported	1/8 MILE EAST SR 121 ON CR 121	DEDB - FL
Not Reported	1/8 MILE N CR 108 ON SR 121	DEDB - FL
Not Reported	1/8MI EAST OF SR 121 ON CR 108	DEDB - FL
NRC report | Fernandina Harbor Marina | ...	Amelia River @ Front..., FERNANDINA B...	SPILLS - FL
Responsible Party	"Island Seafood" doc..., FERNANDINA B...	SPILLS - FL
Trela Walter	Fernandina Harbor Ma..., FERNANDINA B...	SPILLS - FL
Walton County SO | Schultz Dan | Huls Glen	Amelia River @ 302 F..., FERNANDINA B...	SPILLS - FL

DATABASE(S) WITH NO MAPPED SITES:

FEDERAL NPL SITE LIST

NPL	National Priority List
PART NPL	Part National Priority List
SEMS_FINAL NPL	Sites included on the Final National Priorities List
SEMS_PROPOSED NPL	Sites Proposed to be Added to the National Priorities List
PROPOSED NPL	Proposed National Priority List
NPL EPA GIS	GIS for EPA NPL Sites
NPL LIENS	National Priority List Liens

FEDERAL DELISTED NPL SITE LIST

DELISTED NPL	Delisted National Priority List
DELISTED PROPOSED NPL	Delisted proposed National Priority List
SEMS_DELETED NPL	Sites Deleted from National Priorities List

FEDERAL CERCLIS LIST

SEMS_8R_ACTIVE SITES	Sites on SEMS Active Site Inventory
FEDERAL FACILITY	Federal Facility sites
CERCLIS NFRAP	Comprehensive Environmental Response Compensation and Liability Act No Further Remedial Action Planned
CERCLIS-HIST	Comprehensive Environmental Response Compensation and Liability Act
SEMS_8R_ARCHIVED SITES	Sites on SEMS Archived Site Inventory
EPA SAA	EPA Superfund Alternative Approach

FEDERAL RCRA CORRACTS FACILITIES LIST

HIST CORRACTS 2	Historical Hazardous Waste Corrective Action

FEDERAL RCRA NON-CORRACTS TSD FACILITIES LIST

RCRA TSDF	Resource Conservation and Recovery Act: Treatment Storage and Disposal Facilities
ARCHIVED RCRA TSDF	Archived Resource Conservation and Recovery Act: Treatment Storage and Disposal Facilities

FEDERAL RCRA GENERATORS LIST

RCRA LQG	Resource Conservation and Recovery Act_ Large Quantity Generators
RCRA SQG	Resource Conservation and Recovery Act_Small Quantity Generators
HIST RCRA LQG	Historical Resource Conservation and Recovery Act_ Large Quantity Generators
HIST RCRA SQG	Historical Resource Conservation and Recovery Act_Small Quantity Generators
HIST RCRA CESQG	Historical Resource Conservation and Recovery Act_Conditionally Exempt Small Quantity Generators
HIST RCRA NONGEN	Historical Resource Conservation and Recovery Act_Non Generators
EJ HAZ WASTE	Hazardous Waste Facilities

FEDERAL INSTITUTIONAL CONTROLS / ENGINEERING CONTROLS REGISTRIES

LUCIS	Land Use Control Information Systems
LUCIS 2	Land Use Control Information Systems 2
FED E C	Engineering Controls
FED I C	Institutional Controls
RCRA IC EC	RCRA sites with Institutional and Engineering Controls

FEDERAL ERNS LIST

ERNS	Emergency Response Notification System

STATE- AND TRIBAL - EQUIVALENT CERCLIS

SITES - FL	The Sites List
SHWS - FL	State hazardous waste sites

STATE RCRA GENERATORS LIST

LQG - FL	State Large Quantity Generators
TRA - FL	State Hazardous Waste Transporters
TSD - FL	State Treatment Storage & Disposal Facilities
HIST TSD - FL	Historical State Treatment Storage & Disposal Facility List

FEDERAL, STATE, AND TRIBAL LEAKING STORAGE TANK LISTS

INDIAN LUST R4	Leaking Underground Storage Tanks on Indian Land in EPA Region 4
HIST INDIAN LUST R4	Historical Leaking Underground Storage Tanks on Indian Land in EPA Region 4

FEDERAL, STATE, AND TRIBAL REGISTERED STORAGE TANK LISTS

FEMA UST	FEMA Underground Storage Tanks
AST PBS	ASTs at Bulk Petroleum Terminals
HIST UST - FL	Historical Underground Storage Tanks
HIST AST - FL	Historical Aboveground Storage Tanks
INDIAN UST R4	Underground Storage Tanks on Indian Land in EPA Region 4
HIST INDIAN UST R4	Historical Underground Storage Tanks on Indian Land in EPA Region 4

STATE INSTITUTIONAL CONTROLS / ENGINEERING CONTROLS REGISTRIES

E C - FL	Engineering Controls
I C - FL	Institutional Controls

STATE AND TRIBAL VOLUNTARY CLEANUP SITES

VCP - FL	Voluntary Cleanup Program

STATE AND TRIBAL BROWNFIELD SITES

BROWNFIELDS - FL	Brownfields
BROWNFIELDS_SITES - FL	Brownfields
TRIBAL BROWNFIELDS	Tribal Brownfields

LOCAL BROWNFIELD LISTS

FED BROWNFIELDS	Federal Brownfields
HIST FED BROWNFIELDS	Historical Federal Brownfields
BROWNFIELDS-ACRES	EPA ACRES Brownfields
EJ BROWNFIELDS	Brownfields Sites
BROWNFIELDS_AREAS - FL	Brownfield Redevelopment Areas

LOCAL LISTS OF LANDFILL / SOLID WASTE DISPOSAL SITES

EPA LF MOP	EPA Landfill Methane Outreach Project Database
ODI	Open Dump Inventory
SWRCY - FL	Recycling Centers
HIST SWRCY - FL	Historical Recycling Centers
TRIBAL ODI	Indian Open Dump Inventory Sites

LOCAL LISTS OF HAZARDOUS WASTE / CONTAMINATED SITES

FED CDL	DOJ Clandestine Drug Labs
US HIST CDL	Historical Clandestine Drug Labs

LOCAL LAND RECORDS

LIENS 2	CERCLA Lien Information

RECORDS OF EMERGENCY RELEASE REPORTS

HMIRS (DOT)	Hazardous Materials Information Reporting Systems

OTHER ASCERTAINABLE RECORDS

NPL AOC	Areas related to US EPA NPL sites
FUDS	Formerly Used Defense Sites
FUDS MRA	FUDS Munition Response Areas
FUDS MRS	FUDS Munition Response Sites
DOD	Department of Defense
HIST DOD	Department of Defense historical sites
FEDLAND	Federal Lands
CDC HAZDAT	Hazardous Substance Release and Health Effects Information
COAL GAS	Coal Gas Plants
MGP	Manufactured Gas Plant Sites
PIPELINES	Gas & Oil Pipelines
ROD	Record of Decision
CONSENT (DECREES)	Superfund Consent Decree
BRS	Biennial Reporting Systems
INDIAN RESERVATION	American Indian Lands
EPA WATCH	EPA Watch List
CORRECTIVE ACTIONS 2020	Wastes - Hazardous Waste - Corrective Action
COAL ASH DOE	Coal Ash: Department of Energy
COAL ASH EPA	Coal Ash: Environmental Protection Agency
DEBRIS EPA LF	EPA Disaster Debris Landfill Sites
DEBRIS EPA SWRCY	EPA Disaster Debris Recovery Sites
PFAS FED SITES	PFAS Federal Sites
PFAS MANIFEST	PFAS Manifest
PFAS NPL	PFAS NPL Sites
PFAS PROD	PFAS Production
PFAS SPILLS	PFAS Spill Sites
PFAS TRIS	PFAS TRIS Sites
PFAS UCMR3	PFAS UCMR Samples
PFAS WQP	PFAS Water Quality Portal
UMTRA	Uranium Mill Tailing Sites

OTHER ASCERTAINABLE RECORDS *(cont.)*

VAPOR	EPA Vapor Intrusion
SCRD DRYCLEANERS	SCRD Drycleaners
MINES USGS	Mines list from USGS
MINE OPERATIONS	Mines list from USGS
MINES	Mines
ASBESTOS NOA	Naturally Occurring Asbestos (2011)
HIST ASBESTOS NOA	Historic Naturally Occurring Asbestos (2007)
RMP	Risk Management Plans
MANIFEST EPA	EPA Hazardous Waste Manifests
EPA OSC	EPA On-Site Coordinator
RAATS	RCRA Administrative Action Tracking Systems
TRIS	Toxic Release Inventory Systems
SSTS	Section 7 Tracking Systems
HIST SSTS	Historical Section 7 Tracking Systems
EJ TOXIC RELEASE	Toxic Release Inventory
FA HWF	Financial Assurance for Hazardous Waste Facilities
PADS	PCB Activity Database Systems
ICIS	Integrated Compliance Information System
FTTS	FIFRA/TSCA Tracking System
FTTS INSP	FIFRA/TSCA Tracking System: Inspections
MLTS	Material Licensing Tracking Systems
HIST MLTS	Historical Material Licensing Tracking Systems
RADINFO	Radiation Information Systems
PCB TRANSFORMER	Polychlorinated Biphenyl (PCB) Waste
HIST PCB TRANS	Historical Polychlorinated Biphenyl (PCB) Facilities
DOT OPS	Department of Transportation Office of Pipeline Safety
SEMS_SMELTER	Sites on SEMS Potential Smelter Activity
HIST LEAD_SMELTER	Historical Lead Smelter Sites
TOSCA-PLANT	Toxic Substance Control Act: Plants
HWC DOCKET	Hazardous Waste Compliance Docket
AFS	Air Facility Systems
HIST AFS	Historical Air Facility Systems
HIST AFS 2	Historical Air Facility Systems
DOCKET CRIM PROS 2	Additional Docket criminal prosecution cases
PCS ENF	Enforced Permit Compliance Facilities
INACTIVE PCS	Inactive Permit Compliance Facilities
PCS FACILITY	Permit Compliance Facilities
HIST PCS ENF	Historical Enforced Permit Compliance Facilities
HIST PCS FACILITY	Historical Permit Compliance Facilities
ENOI	Electronic Notice of Intent
EPA FUELS	EPA Fuels Registration, Reporting, and Compliance List
OSHA	Occupational Safety & Health Administration
STORMWATER	Storm Water Permits
CATTLE DIPPING VATS - FL	Cattle Dipping Vats
COAL ASH - FL	COAL ASH
SIS - FL	Site investigation section sites
GWCA - FL	Ground water contaminated areas
PFAS - FL	PFAS Site Listing
PFAS AFFF - FL	PFAS AFFF Sites
HIST CATTLE DIPPING VATS - FL	Historical Cattle Dipping Vats
HIST DEDB - FL	Historical Ethylene Dibromide
MINES - FL	State mine records
HIST MINES - FL	State mine records
FA 1 - FL	Financial Assurance 1
FA 2 - FL	Financial Assurance 2
FA 3 - FL	Financial Assurance - UST
AIRS - FL	Air Permitted Facilities
NPDES - FL	State Wastewater and NPDES Permits

OTHER ASCERTAINABLE RECORDS *(cont.)*

UIC - FL	Underground Injection Wells
WASTEWATER - FL	Wastewater Facilities
ARENAS	ARENAS
ARENAS 2	ARENAS (additional)
CHURCHES	CHURCHES
HOSPITALS	HOSPITALS
NURSING HOMES	NURSING HOMES
GOV MANSIONS	Governors Mansions
SCHOOLS PRIVATE	SCHOOLS PRIVATE
SCHOOLS PUBLIC	SCHOOLS PUBLIC
COLLEGES	COLLEGES
COLLEGES 2	COLLEGES 2
PRISONS	PRISONS
EJ CHURCH	CHURCHES
EJ SCHOOLS	Schools List
EJ HOSPITALS	Hospitals List
DAYCARE	DAYCARE
DAYCARE - FL	Daycares

SUBJECT NAME: 0.45-Acre Commercial Property
ADDRESS: 115 S 2nd St, Fernandina Beach, FL, 32034
LAT/LONG: 30.669412 / -81.464604

PREPARED FOR: Matanzas Geosciences
ORDER #: 115973
REPORT DATE: March 12, 2026

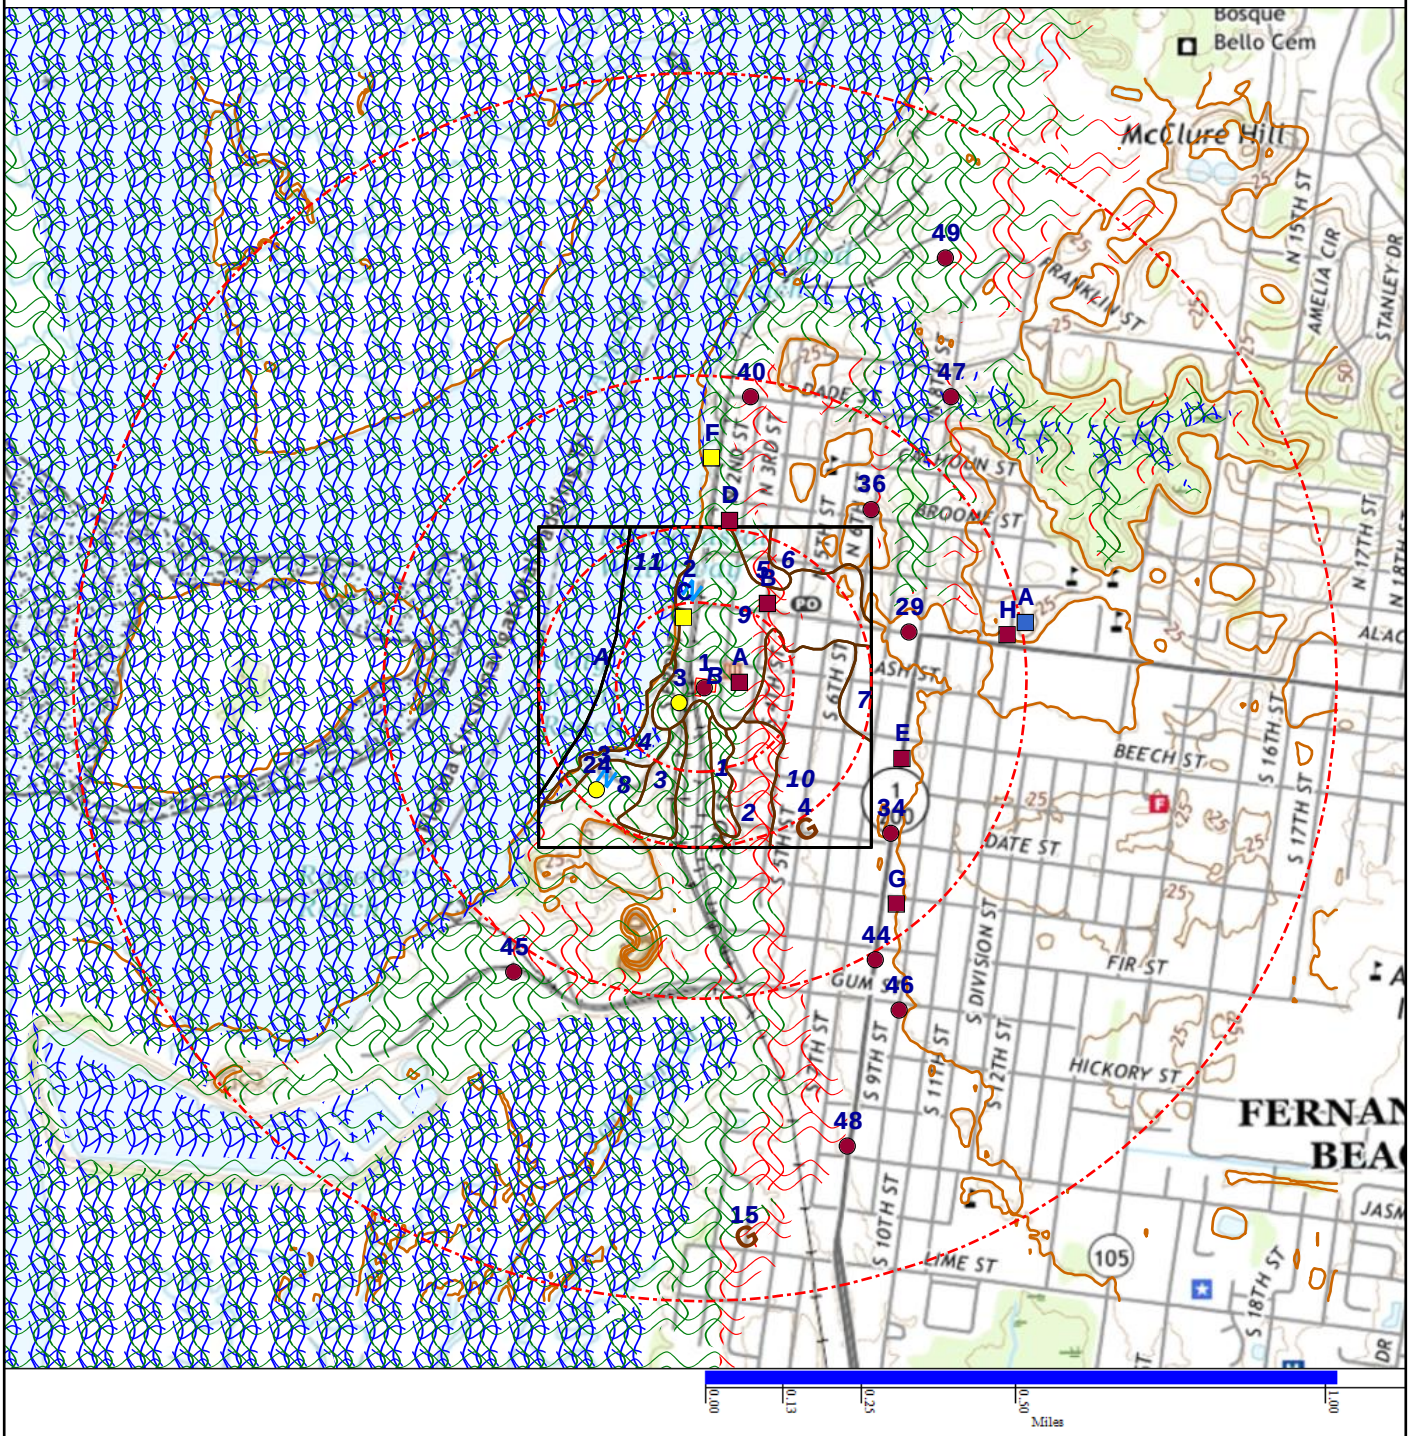

- Subject Property
- CDC HAZDAT (No Data)
- Federal Lands (No Data)
- FUDS MRS (No Data)
- National Priority List (No Data)
- Equal/Higher Elevation
- Department of Defense (No Data)
- FEMA FloodZone 100
- Ground Water Contaminants (No Data)
- NWI
- Lower Elevation
- DFIRM Floodzone 100
- FEMA FloodZone 500
- Historical DOD (No Data)
- State Pipelines (No Data)
- Brownfields Areas (No Data)
- DFIRM Floodzone 500
- FUDS MRA (No Data)
- Indian Reservation (No Data)
- Wetlands

SUBJECT NAME: 0.45-Acre Commercial Property
ADDRESS: 115 S 2nd St, Fernandina Beach, FL, 32034
LAT/LONG: 30.669412 / -81.464604

PREPARED FOR: Matanzas Geosciences
ORDER #: 115973
REPORT DATE: March 12, 2026

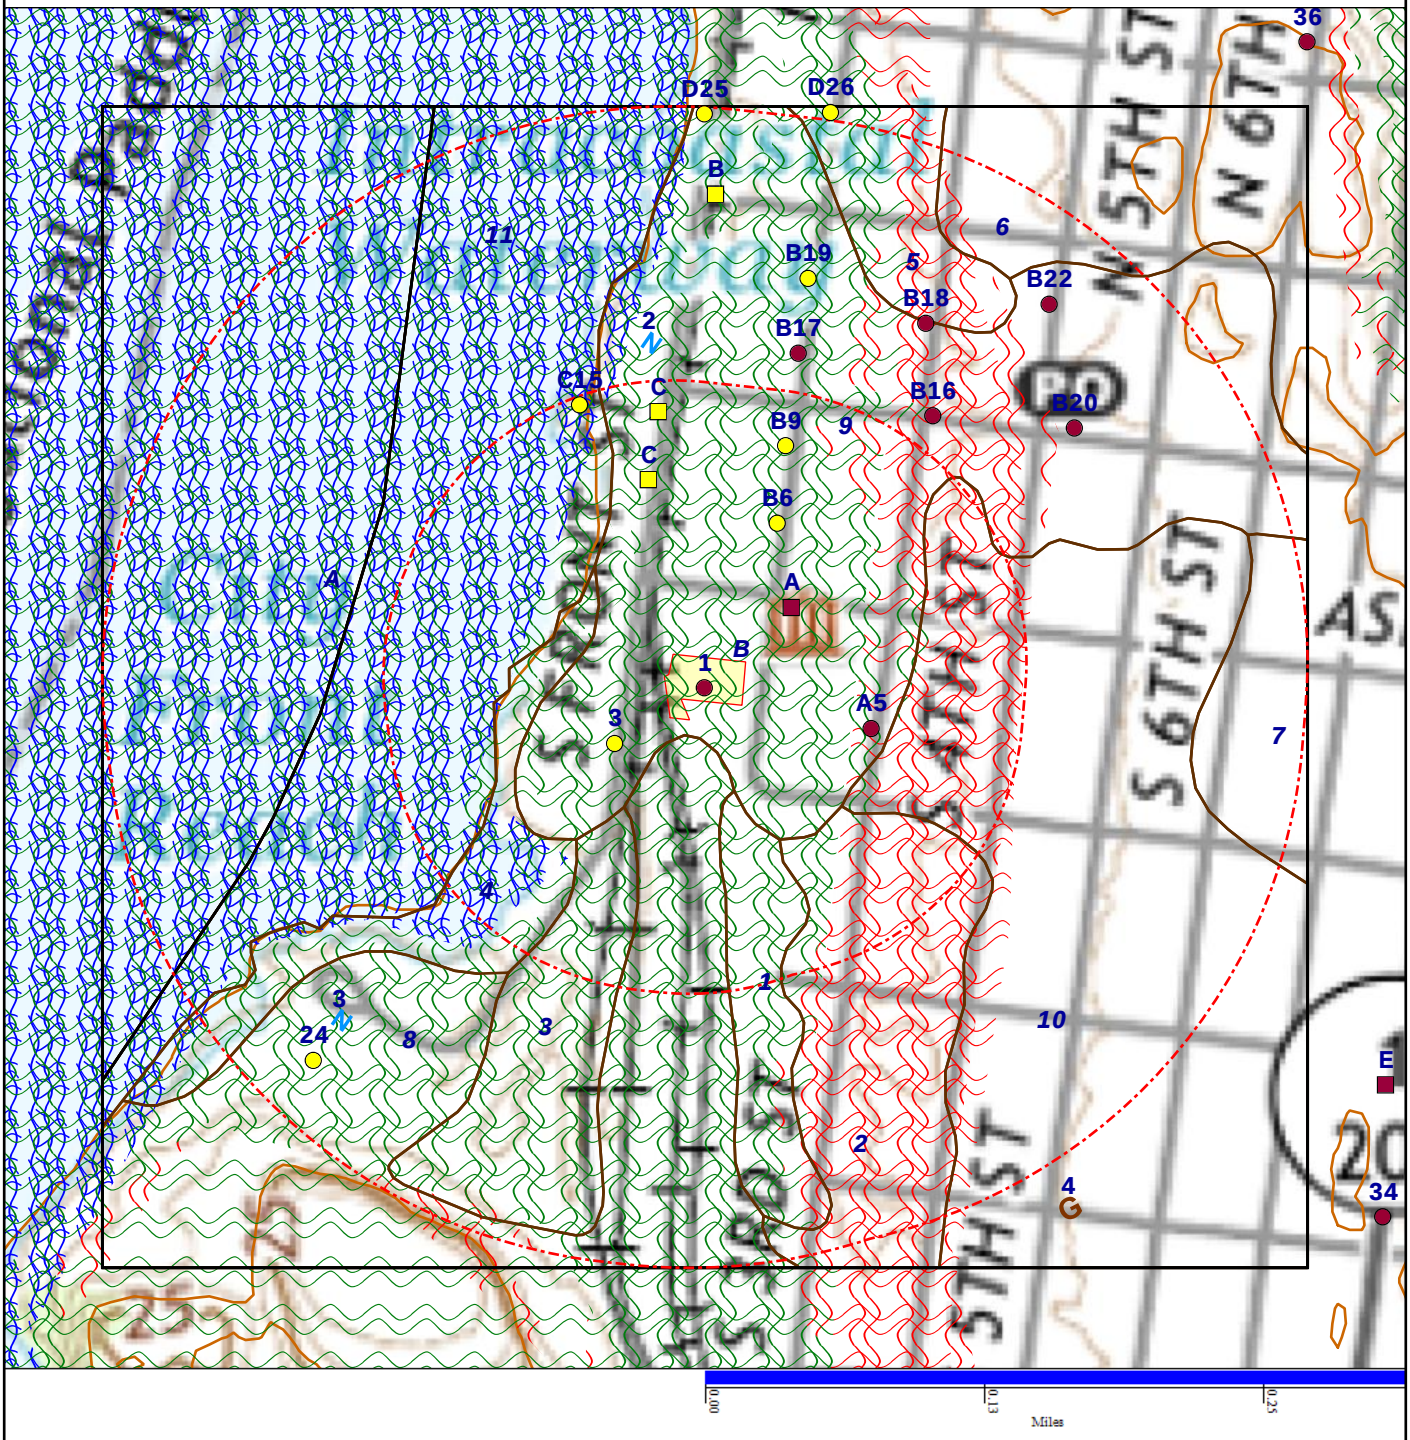

- Subject Property
- Equal/Higher Elevation
- Lower Elevation
- Brownfields Areas (No Data)
- CDC HAZDAT (No Data)
- Department of Defense (No Data)
- DFIRM Floodzone 100
- DFIRM Floodzone 500
- Federal Lands (No Data)
- FEMA FloodZone 100
- FEMA FloodZone 500
- FUDS MRA (No Data)
- FUDS MRS (No Data)
- Ground Water Contaminants (No Data)
- Historical DOD (No Data)
- Indian Reservation (No Data)
- National Priority List (No Data)
- NWI
- State Pipelines (No Data)
- Wetlands

DATABASE	SUBJECT PROPERTY	SEARCH DISTANCE (MILES)	<1/8	1/8-1/4	1/4-1/2	1/2-1	>1	TOTAL MAPPED
STANDARD ENVIRONMENTAL RECORDS								
FEDERAL NPL SITE LIST								
NPL		1.000	0	0	0	0	--	0
PART NPL		1.000	0	0	0	0	--	0
SEMS_FINAL NPL		1.000	0	0	0	0	--	0
SEMS_PROPOSED NPL		1.000	0	0	0	0	--	0
PROPOSED NPL		1.000	0	0	0	0	--	0
NPL EPA GIS		1.000	0	0	0	0	--	0
NPL LIENS		SP	0	-	-	-	--	0
FEDERAL DELISTED NPL SITE LIST								
DELISTED NPL		1.000	0	0	0	0	--	0
DELISTED PROPOSED NPL		1.000	0	0	0	0	--	0
SEMS_DELETED NPL		1.000	0	0	0	0	--	0
FEDERAL CERCLIS LIST								
SEMS_8R_ACTIVE SITES		0.500	0	0	0	0	--	0
FEDERAL FACILITY		1.000	0	0	0	0	--	0
CERCLIS NFRAP		0.500	0	0	0	0	--	0
CERCLIS-HIST		0.500	0	0	0	0	--	0
SEMS_8R_ARCHIVED SITES		0.500	0	0	0	0	--	0
EPA SAA		0.500	0	0	0	0	--	0
FEDERAL RCRA CORRACTS FACILITIES LIST								
CORRACTS		1.000	0	0	0	1	--	1
HIST CORRACTS 2		1.000	0	0	0	0	--	0
FEDERAL RCRA NON-CORRACTS TSD FACILITIES LIST								
RCRA TSDF		0.500	0	0	0	0	--	0
ARCHIVED RCRA TSDF		0.500	0	0	0	0	--	0
FEDERAL RCRA GENERATORS LIST								
RCRA LQG		0.250	0	0	0	-	--	0
RCRA SQG		0.250	0	0	0	-	--	0
RCRA VSQG		0.250	0	1	0	-	--	1
RCRA NONGEN	1	0.250	0	3	0	-	--	4
HIST RCRA LQG		0.250	0	0	0	-	--	0
HIST RCRA SQG		0.250	0	0	0	-	--	0
HIST RCRA CESQG		0.250	0	0	0	-	--	0
HIST RCRA NONGEN		0.250	0	0	0	-	--	0
EJ HAZ WASTE		0.250	0	0	0	-	--	0

DATABASE	SUBJECT PROPERTY	SEARCH DISTANCE (MILES)	<1/8	1/8-1/4	1/4-1/2	1/2-1	>1	TOTAL MAPPED
STANDARD ENVIRONMENTAL RECORDS *(cont.)*								
FEDERAL INSTITUTIONAL CONTROLS / ENGINEERING CONTROLS REGISTRIES								
LUCIS		0.500	0	0	0	0	--	0
LUCIS 2		0.500	0	0	0	0	--	0
FED E C		0.500	0	0	0	0	--	0
FED I C		0.500	0	0	0	0	--	0
RCRA IC EC		0.250	0	0	0	-	--	0
FEDERAL ERNS LIST								
ERNS		SP	0	-	-	-	--	0
STATE- AND TRIBAL - EQUIVALENT CERCLIS								
SITES - FL		1.000	0	0	0	0	--	0
SHWS ERIC - FL	1	1.000	0	1	2	4	--	8
SHWS - FL		1.000	0	0	0	0	--	0
CS - FL		1.000	1	1	3	5	--	10
STATE RCRA GENERATORS LIST								
LQG - FL		0.250	0	0	0	-	--	0
SQG - FL		0.250	0	1	0	-	--	1
TRA - FL		0.250	0	0	0	-	--	0
TSD - FL		0.500	0	0	0	0	--	0
HIST TSD - FL		0.500	0	0	0	0	--	0
STATE AND TRIBAL LANDFILL AND/OR SOLID WASTE DISPOSAL SITE LISTS								
SWF/LF - FL		0.500	0	0	3	0	--	3
FEDERAL, STATE, AND TRIBAL LEAKING STORAGE TANK LISTS								
EPA LUST		0.500	3	3	7	0	--	13
LUST - FL		0.500	5	3	7	0	--	15
LAST - FL		0.500	1	1	2	0	--	4
INDIAN LUST R4		0.500	0	0	0	0	--	0
HIST INDIAN LUST R4		0.500	0	0	0	0	--	0
FEDERAL, STATE, AND TRIBAL REGISTERED STORAGE TANK LISTS								
FEMA UST		0.250	0	0	0	-	--	0
EPA UST		0.250	4	1	0	-	--	5
AST PBS		0.250	0	0	0	-	--	0
UST - FL		0.250	6	5	0	-	--	11
AST - FL		0.250	1	3	0	-	--	4
HIST UST - FL		0.250	0	0	0	-	--	0

DATABASE	SUBJECT PROPERTY	SEARCH DISTANCE (MILES)	<1/8	1/8-1/4	1/4-1/2	1/2-1	>1	TOTAL MAPPED
STANDARD ENVIRONMENTAL RECORDS *(cont.)*								
FEDERAL, STATE, AND TRIBAL REGISTERED STORAGE TANK LISTS *(cont.)*								
HIST AST - FL		0.250	0	0	0	-	--	0
INDIAN UST R4		0.250	0	0	0	-	--	0
HIST INDIAN UST R4		0.250	0	0	0	-	--	0
STATE INSTITUTIONAL CONTROLS / ENGINEERING CONTROLS REGISTRIES								
E C - FL		0.500	0	0	0	0	--	0
I C - FL		0.500	0	0	0	0	--	0
STATE AND TRIBAL VOLUNTARY CLEANUP SITES								
VCP - FL		0.500	0	0	0	0	--	0
STATE AND TRIBAL BROWNFIELD SITES								
BROWNFIELDS - FL		0.500	0	0	0	0	--	0
BROWNFIELDS_SITES - FL		0.500	0	0	0	0	--	0
TRIBAL BROWNFIELDS		0.500	0	0	0	0	--	0
ADDITIONAL ENVIRONMENTAL RECORDS								
LOCAL BROWNFIELD LISTS								
FED BROWNFIELDS		0.500	0	0	0	0	--	0
HIST FED BROWNFIELDS		0.500	0	0	0	0	--	0
BROWNFIELDS-ACRES		0.500	0	0	0	0	--	0
EJ BROWNFIELDS		0.500	0	0	0	0	--	0
BROWNFIELDS_AREAS - FL		SP	0	-	-	-	--	0
LOCAL LISTS OF LANDFILL / SOLID WASTE DISPOSAL SITES								
EPA LF MOP		0.500	0	0	0	0	--	0
ODI		0.500	0	0	0	0	--	0
SWRCY - FL		0.500	0	0	0	0	--	0
HIST SWRCY - FL		0.500	0	0	0	0	--	0
TRIBAL ODI		0.500	0	0	0	0	--	0
LOCAL LISTS OF HAZARDOUS WASTE / CONTAMINATED SITES								
FED CDL		SP	0	-	-	-	--	0
US HIST CDL		SP	0	-	-	-	--	0
DWM CONTAM - FL		0.500	5	3	8	0	--	16
RESP PARTY - FL	1	0.500	0	1	2	0	--	4
LOCAL LAND RECORDS								
LIENS 2		SP	0	-	-	-	--	0

DATABASE	SUBJECT PROPERTY	SEARCH DISTANCE (MILES)	<1/8	1/8-1/4	1/4-1/2	1/2-1	>1	TOTAL MAPPED
ADDITIONAL ENVIRONMENTAL RECORDS *(cont.)*								
RECORDS OF EMERGENCY RELEASE REPORTS								
HMIRS (DOT)		SP	0	-	-	-	--	0
SPILLS - FL		0.125	8	0	-	-	--	8
OTHER ASCERTAINABLE RECORDS								
NPL AOC		1.000	0	0	0	0	--	0
FUDS		1.000	0	0	0	0	--	0
FUDS MRA		1.000	0	0	0	0	--	0
FUDS MRS		1.000	0	0	0	0	--	0
DOD		1.000	0	0	0	0	--	0
HIST DOD		1.000	0	0	0	0	--	0
FEDLAND		1.000	0	0	0	0	--	0
CDC HAZDAT		1.000	0	0	0	0	--	0
COAL GAS		1.000	0	0	0	0	--	0
MGP		1.000	0	0	0	0	--	0
PIPELINES		1.000	0	0	0	0	--	0
ROD		1.000	0	0	0	0	--	0
CONSENT (DECREES)		1.000	0	0	0	0	--	0
BRS		SP	0	-	-	-	--	0
INDIAN RESERVATION		1.000	0	0	0	0	--	0
EPA WATCH		SP	0	-	-	-	--	0
CORRECTIVE ACTIONS 2020		0.500	0	0	0	0	--	0
COAL ASH DOE		0.500	0	0	0	0	--	0
COAL ASH EPA		0.500	0	0	0	0	--	0
DEBRIS EPA LF		0.500	0	0	0	0	--	0
DEBRIS EPA SWRCY		0.500	0	0	0	0	--	0
PFAS FED SITES		0.500	0	0	0	0	--	0
PFAS INDUSTRY		0.500	0	0	2	0	--	2
PFAS MANIFEST		0.500	0	0	0	0	--	0
PFAS NPL		0.500	0	0	0	0	--	0
PFAS PROD		0.500	0	0	0	0	--	0
PFAS SPILLS		0.500	0	0	0	0	--	0
PFAS TRIS		0.500	0	0	0	0	--	0
PFAS UCMR3		0.500	0	0	0	0	--	0
PFAS WQP		0.500	0	0	0	0	--	0
UMTRA		0.500	0	0	0	0	--	0
VAPOR		0.500	0	0	0	0	--	0
SCRD DRYCLEANERS		0.250	0	0	0	-	--	0

DATABASE	SUBJECT PROPERTY	SEARCH DISTANCE (MILES)	<1/8	1/8-1/4	1/4-1/2	1/2-1	>1	TOTAL MAPPED
ADDITIONAL ENVIRONMENTAL RECORDS *(cont.)*								
OTHER ASCERTAINABLE RECORDS *(cont.)*								
ALT FUELING		0.250	1	1	0	-	--	2
MINES USGS		0.250	0	0	0	-	--	0
MINE OPERATIONS		0.250	0	0	0	-	--	0
MINES		0.250	0	0	0	-	--	0
ASBESTOS NOA		0.250	0	0	0	-	--	0
HIST ASBESTOS NOA		0.250	0	0	0	-	--	0
RMP		0.250	0	0	0	-	--	0
MANIFEST EPA		0.250	0	0	0	-	--	0
EPA OSC		0.125	0	0	-	-	--	0
RAATS		SP	0	-	-	-	--	0
TRIS		SP	0	-	-	-	--	0
SSTS		SP	0	-	-	-	--	0
HIST SSTS		SP	0	-	-	-	--	0
EJ TOXIC RELEASE		SP	0	-	-	-	--	0
FA HWF		SP	0	-	-	-	--	0
PADS		SP	0	-	-	-	--	0
ICIS		SP	0	-	-	-	--	0
FTTS		SP	0	-	-	-	--	0
FTTS INSP		SP	0	-	-	-	--	0
MLTS		SP	0	-	-	-	--	0
HIST MLTS		SP	0	-	-	-	--	0
RADINFO		SP	0	-	-	-	--	0
PCB TRANSFORMER		SP	0	-	-	-	--	0
HIST PCB TRANS		SP	0	-	-	-	--	0
DOT OPS		SP	0	-	-	-	--	0
SEMS_SMELTER		SP	0	-	-	-	--	0
HIST LEAD_SMELTER		SP	0	-	-	-	--	0
TOSCA-PLANT		SP	0	-	-	-	--	0
HWC DOCKET		SP	0	-	-	-	--	0
AFS		SP	0	-	-	-	--	0
HIST AFS		SP	0	-	-	-	--	0
HIST AFS 2		SP	0	-	-	-	--	0
FRS	1	SP	0	-	-	-	--	1
ECHO	1	SP	0	-	-	-	--	1
DOCKET CRIM PROS 2		SP	0	-	-	-	--	0
PCS ENF		SP	0	-	-	-	--	0

DATABASE	SUBJECT PROPERTY	SEARCH DISTANCE (MILES)	<1/8	1/8-1/4	1/4-1/2	1/2-1	>1	TOTAL MAPPED
ADDITIONAL ENVIRONMENTAL RECORDS *(cont.)*								
OTHER ASCERTAINABLE RECORDS *(cont.)*								
INACTIVE PCS		SP	0	-	-	-	--	0
PCS FACILITY		SP	0	-	-	-	--	0
HIST PCS ENF		SP	0	-	-	-	--	0
HIST PCS FACILITY		SP	0	-	-	-	--	0
ENOI		SP	0	-	-	-	--	0
EPA FUELS		SP	0	-	-	-	--	0
OSHA		SP	0	-	-	-	--	0
STORMWATER		SP	0	-	-	-	--	0
PRIORITY CLEANERS - FL		0.500	0	1	0	0	--	1
CATTLE DIPPING VATS - FL		0.500	0	0	0	0	--	0
COAL ASH - FL		0.500	0	0	0	0	--	0
DEDB - FL		0.500	0	0	4	0	--	4
SIS - FL		0.500	0	0	0	0	--	0
GWCA - FL		0.500	0	0	0	0	--	0
PFAS - FL		0.500	0	0	0	0	--	0
PFAS AFFF - FL		0.500	0	0	0	0	--	0
HIST CATTLE DIPPING VATS - FL		0.500	0	0	0	0	--	0
HIST DEDB - FL		0.500	0	0	0	0	--	0
DRYCLEANERS - FL		0.250	0	1	0	-	--	1
FF TANKS - FL		0.250	0	1	0	-	--	1
HIST FF TANKS - FL		0.250	0	1	0	-	--	1
MINES - FL		0.250	0	0	0	-	--	0
HIST MINES - FL		0.250	0	0	0	-	--	0
T 2 - FL		0.250	4	0	0	-	--	4
FA 1 - FL		SP	0	-	-	-	--	0
FA 2 - FL		SP	0	-	-	-	--	0
FA 3 - FL		SP	0	-	-	-	--	0
AIRS - FL		SP	0	-	-	-	--	0
NPDES - FL		SP	0	-	-	-	--	0
UIC - FL		SP	0	-	-	-	--	0
WASTEWATER - FL		SP	0	-	-	-	--	0
GWIF - FL		0.250	2	1	0	-	--	3
ARENAS		SP	0	-	-	-	--	0
ARENAS 2		SP	0	-	-	-	--	0
CHURCHES		SP	0	-	-	-	--	0
HOSPITALS		SP	0	-	-	-	--	0

DATABASE	SUBJECT PROPERTY	SEARCH DISTANCE (MILES)	<1/8	1/8-1/4	1/4-1/2	1/2-1	>1	TOTAL MAPPED
ADDITIONAL ENVIRONMENTAL RECORDS *(cont.)*								
OTHER ASCERTAINABLE RECORDS *(cont.)*								
NURSING HOMES		SP	0	-	-	-	--	0
GOV MANSIONS		SP	0	-	-	-	--	0
SCHOOLS PRIVATE		SP	0	-	-	-	--	0
SCHOOLS PUBLIC		SP	0	-	-	-	--	0
COLLEGES		SP	0	-	-	-	--	0
COLLEGES 2		SP	0	-	-	-	--	0
PRISONS		SP	0	-	-	-	--	0
EJ CHURCH		SP	0	-	-	-	--	0
EJ SCHOOLS		SP	0	-	-	-	--	0
EJ HOSPITALS		SP	0	-	-	-	--	0
DAYCARE		SP	0	-	-	-	--	0
DAYCARE - FL		SP	0	-	-	-	--	0

Map Id: 1
Direction:
Distance:
Elevation:
Relative:

Site Name : AMERICAN BODY ARMOR & EQUIP | AMERICAN BODY ARMOR/NASSAU CO. COURTHOUSE
115 S 2ND ST | 115 SOUTH SECOND STREET
FERNANDINA BEACH, FL

Database(s) : [ECHO, FRS, RCRA NONGEN, RESP PARTY - FL, SHWS ERIC - FL]

Envirosite ID: 1611057
EPA ID: N/R

ECHO

Facility Name :	AMERICAN BODY ARMOR & EQUIP
Facility Address :	115 S 2ND ST, FERNANDINA BEACH, FL 32034
County :	NASSAU
Last Inspection Date :	1993-02-18
Registry ID :	110002543490
FIPS Code :	12089
EPA Region :	04
Inspection Count :	0
Last Inspection Days :	11777
Informal Count :	0
Last Informal Action Date :	1993-03-17
Formal Action Count :	0
Last Formal Action Date :	N/R
Total Penalties :	0
Penalty Count :	N/R
Last Penalty Date :	N/R
Last Penalty Amount :	0
QTRS IN NC :	0
Programs IN SNC :	0
Current Compliance Status :	No Violation Identified
Three-Year Compliance Status :	_____
Collection Method :	ADDRESS MATCHING-HOUSE NUMBER
Reference Point :	CENTER OF A FACILITY OR STATION
Accuracy Meters :	30
Derived Tribes :	N/R
Derived HUC :	03070204
Derived WBD :	030702040906
Derived STCTY FIPS :	12089
Derived Zip :	32034
Derived CD113 :	04
Derived CB2010 :	120890501012012
MYRTK Universe :	NNN
NPDES IDs :	N/R
CWA Permit Types :	N/R
CWA Compliance Tracking :	N/R
CWA NAICS :	N/R
CWA SICS :	N/R
CWA Inspection Count :	N/R
CWA Last Inspection Days :	N/R
CWA Informal Count :	N/R
CWA Formal Action Count :	N/R
CWA Last Formal Action Date :	N/R
CWA Penalties :	N/R
CWA Last Penalty Date :	N/R
CWA Last Penalty Amount :	N/R
CWA Quarters IN NC :	N/R
CWA Current Compliance Status :	N/R
CWA Current SNC Flag :	N
CWA 13 Quarters Compliance Status :	N/R
CWA 13 Quarters Effluent Exceedances:	N/R
CWA Three-Year QNCR Codes :	N/R

Map Id: 1
Direction:
Distance:
Elevation:
Relative:

Site Name : AMERICAN BODY ARMOR & EQUIP | AMERICAN BODY ARMOR/NASSAU CO. COURTHOUSE
115 S 2ND ST | 115 SOUTH SECOND STREET
FERNANDINA BEACH, FL

Database(s) : [ECHO, FRS, RCRA NONGEN, RESP PARTY - FL, SHWS ERIC - FL] ***(cont.)***

Envirosite ID: 1611057
EPA ID: N/R

ECHO ***(cont.)***

DFR URL :	Click here for hyperlink provided by the agency.
Facility SIC :	N/R
Facility NAICS :	N/R
Facility Last Inspection EPA Date :	N/R
Facility Last Inspection State Date :	1993-02-18
Facility Last Formal Act EPA Date :	N/R
Facility Last Formal Act State Date :	N/R
Facility Last Informal Act EPA Date :	N/R
Facility Last Informal Act State Date:	1993-03-17
Facility Federal Agency :	N/R
TRI Reporter :	N/R
Facility Imp Water Flag :	N/R
Current SNC Flag :	N
Indian County Flag :	N
Federal Flag :	N/R
US Mexico Border Flag :	N/R
Chesapeak Bay Flag :	N/R
AIR Flag :	N
NPDES Flag :	N
SDWIS Flag :	N
RCRA Flag :	Y
TRI Flag :	N
GHG Flag :	N
Major Flag :	N/R
Active Flag :	N/R
NAA Flag :	N
Latitude :	30.66939
Longitude :	-81.46416
Last Date in Agency List :	2025-11-13

FRS

Facility Name :	AMERICAN BODY ARMOR & EQUIP
Facility Address :	115 S 2ND ST, FERNANDINA BEACH, FL 320344203
County :	NASSAU

Site Details

Registry ID :	110002543490
FRS Facility URL :	Click here for hyperlink provided by the agency.
Last Date in Agency List :	2026-02-17

Source Description

Source Description :

The Florida Environmental System Today Application (FIESTA) Data Maintenance (FDM) system maintains entity, environmental interest and affiliation data for the State of Florida.

Map Id: 1
Direction:
Distance:
Elevation:
Relative:

Site Name : AMERICAN BODY ARMOR & EQUIP | AMERICAN BODY ARMOR/NASSAU CO. COURTHOUSE
115 S 2ND ST | 115 SOUTH SECOND STREET
FERNANDINA BEACH, FL

Database(s) : [ECHO, FRS, RCRA NONGEN, RESP PARTY - FL, SHWS ERIC - FL] ***(cont.)***

Envirosite ID: 1611057
EPA ID: N/R

FRS ***(cont.)***

Source Description :

RCRAInfo is EPA's comprehensive information system that supports the Resource Conservation and Recovery Act (RCRA) of 1976 and the Hazardous and Solid Waste Amendments (HSWA) of 1984 through the tracking of events and activities related to facilities that generate, transport, and treat, store, or dispose of hazardous waste. RCRAInfo allows RCRA program staff to track the notification, permit, compliance, and corrective action activities required under RCRA. RCRAInfo also supports generation of the National Hazardous Waste Biennial Report. All generators and treatment, storage, and disposal facilities who handle hazardous waste are required to report to the EPA Administrator at least once every two years to support creation of the Biennial Report.

FRS Environmental Interest

Source and System ID :	FLORIDA DEP - 60386 RCRAINFO - FLD981021611

RCRA NONGEN

Facility Name :	AMERICAN BODY ARMOR & EQUIP
Facility Address :	115 S 2ND ST, FERNANDINA BEACH, FL 32034-4203
County :	NASSAU
Date Form Received by Agency :	2011-04-22
EPA ID :	FLD981021611
Mailing Address :	115 S 2ND ST, FERNANDINA BEACH, FL 32034-4203
Contact :	STEPHEN G GIARDANELLA
Contact Address :	115 S 2ND ST, FERNANDINA BEACH, FL 32034-4203
Contact Country :	US
Contact Telephone :	N/R
Contact Email :	N/R
EPA Region :	04
Land Type :	Private
Source Type :	Implementer
Classification :	Not a generator, verified
Description :	Not a generator, verified
Last Date in Agency List :	2026-01-28

Owner/Operator Summary

Owner/Operator Name :	GIARDANELLA STEPHEN
Owner/Operator Address :	115 S 2ND ST, FERNANDINA BEACH, FL 32034-4203
Owner/Operator Country :	US
Owner/Operator Telephone :	N/R
Owner/Operator Email :	N/R
Owner/Operator Fax :	N/R
Legal Status :	Private
Owner/Operator Type :	Owner
Owner/Operator Start Date :	1996-10-18
Owner/Operator End Date :	N/R

Map Id: 1
Direction:
Distance:
Elevation:
Relative:

Site Name : AMERICAN BODY ARMOR & EQUIP | AMERICAN BODY ARMOR/NASSAU CO. COURTHOUSE
115 S 2ND ST | 115 SOUTH SECOND STREET
FERNANDINA BEACH, FL

Database(s) : [ECHO, FRS, RCRA NONGEN, RESP PARTY - FL, SHWS ERIC - FL] ***(cont.)***

Envirosite ID: 1611057
EPA ID: N/R

RCRA NONGEN ***(cont.)***

Owner/Operator Name :	STEPHEN GIARDANELLA
Owner/Operator Address :	115 S 2ND ST, FERNANDINA BEACH, FL 32034-4203
Owner/Operator Country :	US
Owner/Operator Telephone :	N/R
Owner/Operator Email :	N/R
Owner/Operator Fax :	N/R
Legal Status :	Private
Owner/Operator Type :	Owner
Owner/Operator Start Date :	1996-10-18
Owner/Operator End Date :	N/R

Handler Activities Summary

U.S. Importer of Hazardous Waste :	N
Mixed Waste (Haz. and Radioactive) :	N
Recycler of Hazardous Waste :	N
Transporter of Hazardous Waste :	N
Treater, Storer or Disposer of HW :	N
Underground Injection Activity :	N
On-site Burner Exemption :	N
Furnace Exemption :	N
Used Oil Fuel Burner :	N
Used Oil Processor :	N
Used Oil Refiner :	N
Used Oil Fuel Marketer to Burner :	N
Used Oil Specification Marketer :	N
Used Oil Transfer Facility :	N
Used Oil Transporter :	N

Historical Generators

Date Form Received by Agency :	1986-01-27
Facility Name :	AMERICAN BODY ARMOR & EQUIP
Classification :	Small Quantity Generator

Notices of Violations Summary

Date of Violation :	1993-02-18
Date Achieved Compliance :	1993-05-10
Regulation Violated :	Y
Area of Violation :	Listing - General
Enforcement Action :	DEP WARNING LETTER
Enforcement Action Date :	1993-03-17
Enf. Disposition Status :	N/R
Enf. Disp. Status Date :	N/R
Violation Lead Agency :	State
Enforcement Lead Agency :	State
Proposed Penalty Amount :	N/R
Final Penalty Amount :	N/R

Map Id: 1
Direction:
Distance:
Elevation:
Relative:

Site Name : AMERICAN BODY ARMOR & EQUIP | AMERICAN BODY ARMOR/NASSAU CO. COURTHOUSE
115 S 2ND ST | 115 SOUTH SECOND STREET
FERNANDINA BEACH, FL

Database(s) : [ECHO, FRS, RCRA NONGEN, RESP PARTY - FL, SHWS ERIC - FL] ***(cont.)***

Envirosite ID: 1611057
EPA ID: N/R

RCRA NONGEN ***(cont.)***

Paid Penalty Amount :	N/R
Date of Violation :	1985-08-06
Date Achieved Compliance :	1986-04-17
Regulation Violated :	Y
Area of Violation :	Generators - General
Enforcement Action :	N/R
Enforcement Action Date :	N/R
Enf. Disposition Status :	N/R
Enf. Disp. Status Date :	N/R
Violation Lead Agency :	State
Enforcement Lead Agency :	N/R
Proposed Penalty Amount :	N/R
Final Penalty Amount :	N/R
Paid Penalty Amount :	N/R

Evaluation Action Summary

Evaluation Date :	1993-05-10
Evaluation :	NON-FINANCIAL RECORD REVIEW
Area of Violation :	N/R
Date Achieved Compliance :	N/R
Evaluation Lead Agency :	State
Evaluation Date :	1993-02-18
Evaluation :	COMPLIANCE EVALUATION INSPECTION
Area of Violation :	Listing - General
Date Achieved Compliance :	1993-05-10
Evaluation Lead Agency :	State
Evaluation Date :	1986-04-17
Evaluation :	NON-FINANCIAL RECORD REVIEW
Area of Violation :	N/R
Date Achieved Compliance :	N/R
Evaluation Lead Agency :	State
Evaluation Date :	1985-08-06
Evaluation :	COMPLIANCE EVALUATION INSPECTION
Area of Violation :	Generators - General
Date Achieved Compliance :	1986-04-17
Evaluation Lead Agency :	State

RESP PARTY - FL

Facility Name :	AMERICAN BODY ARMOR/NASSAU CO. COURTHOUSE
Facility Address :	115 SOUTH SECOND STREET, FERNANDINA BEACH

Map Id: 1
Direction:
Distance:
Elevation:
Relative:

Site Name : AMERICAN BODY ARMOR & EQUIP | AMERICAN BODY ARMOR/NASSAU CO. COURTHOUSE
115 S 2ND ST | 115 SOUTH SECOND STREET
FERNANDINA BEACH, FL

Database(s) : [ECHO, FRS, RCRA NONGEN, RESP PARTY - FL, SHWS ERIC - FL] ***(cont.)***

Envirosite ID: 1611057
EPA ID: N/R

RESP PARTY - FL ***(cont.)***

Site ID :	3113
Project ID :	235244
Status :	CLOSED
District :	NED
ISDR Date :	1998-04-30
Project MGR :	GREEN_P
OGC Number :	N/R
Contaminants :	N/R
Offsite COC :	N/R
Priority Score :	N/R
County ID :	45
Datum ID :	HARN
Method ID :	UNKN
Feature :	N/R
Object of Interest :	CAP_RAP SITE
Proximity :	APPRX
Collect Username :	BAIN_W
Collect Affiliation :	DEPARTMENT OF ENVIRONMENTAL PROTECTION
Collect Program ID :	CL
Collect Date :	2006-03-08 11:07:01
Map Source :	1652
Map Source Scale :	1999 doqs
Interpolation Scale :	N/R
Coordinate Accuracy ID :	4
Verify Method ID :	DPHO
Verify Username :	BAIN_W
Verify Affiliation :	DEPARTMENT OF ENVIRONMENTAL PROTECTION
Verifying Program ID :	CL
Verification Date :	2006-03-08 11:07:01
Documents :	Click here for hyperlink provided by the agency.
Latitude :	30.669445
Longitude :	81.464453
Last Date in Agency List :	2021-04-22

SHWS ERIC - FL

Facility Name :	AMERICAN BODY ARMOR/NASSAU CO. COURTHOUSE
Facility Address :	115 SOUTH SECOND STREET, FERNANDINA BEACH, FL
County :	Nassau
ERIC ID :	ERIC_11501
Site Status :	CLOSED
Source Facility Name :	American Body Armor & Equip
Source Facility ID :	60386
Program :	Responsible Party Cleanup
Program Type :	RESPONSPARTY
Program Status :	COMPLETEWITHCOND
District :	NED
Waste Management Office :	SJRWMD
ICR Indicator :	N
Discharge Date :	N/R
Site Manager :	P Green

Map Id: 1
Direction:
Distance:
Elevation:
Relative:

Site Name : AMERICAN BODY ARMOR & EQUIP | AMERICAN BODY ARMOR/NASSAU CO. COURTHOUSE
115 S 2ND ST | 115 SOUTH SECOND STREET
FERNANDINA BEACH, FL

Database(s) : [ECHO, FRS, RCRA NONGEN, RESP PARTY - FL, SHWS ERIC - FL] ***(cont.)***

Envirosite ID: 1611057
EPA ID: N/R

SHWS ERIC - FL ***(cont.)***

Site Phase Description :	Phase 5 - Cleanup Complete
Offsite Contamination :	CONTAMUNKNOWN
Datum ID :	HARN
Agency Hyperlink :	Click here for hyperlink provided by the agency.
Latitude :	30.669445
Longitude :	-81.464453
Last Date in Agency List :	2026-03-03

Map Id: A2
Direction: NE
Distance: 0.026 mi., 140 ft.
Elevation: 7 ft.
Relative: Lower

Site Name : FERNANDINA BEACH CITY-POLICE DEPT
101 S 2ND ST
FERNANDINA BEACH, FL 32034

Database(s) : [EPA UST, UST - FL]

Envirosite ID: 1508822
EPA ID: N/R

EPA UST

Facility Name :	FERNANDINA BEACH CITY-POLICE DEPT
Facility Address :	101 S 2ND ST, FERNANDINA BEACH, Florida 32034
County :	N/R
Facility ID :	FL8521962
Facility Status :	Closed UST(s)
Open USTs :	0
Closed USTs :	1
Temporarily Out of Service USTs :	0
Date of Last Inspection :	N/R
EPA Region :	4
Tribe :	N/R
Facility ID 2 :	N/R
Latitude :	30.66972222
Longitude :	-81.46472222
Last Date in Agency List :	2024-05-22

Tank Details

Tank ID :	FL8521962-8
Tank Status :	Closed
Installation Date :	1972-01-01
Removal Date :	N/R
Capacity :	2000
Substances :	Unleaded Gas
Tank Wall Type :	N/R

Map Id: A2
Direction: NE
Distance: 0.026 mi., 140 ft.
Elevation: 7 ft.
Relative: Lower

Site Name : FERNANDINA BEACH CITY-POLICE DEPT
101 S 2ND ST
FERNANDINA BEACH, FL 32034

Database(s) : [EPA UST, UST - FL] ***(cont.)***

Envirosite ID: 1508822
EPA ID: N/R

UST - FL

Facility Name :	FERNANDINA BEACH CITY-POLICE DEPT
Facility Address :	101 S 2ND ST, FERNANDINA BEACH, 32034
County :	NASSAU

Site Details

Facility ID :	8521962
Facility Phone :	9042613479
Facility Status :	CLOSED
Facility Type :	Fuel user/Non-retail
Last Date in Agency List :	2026-02-13

Owner Information

Owner ID :	7008
Owner Name :	FERNANDINA BEACH CITY
Owner Address 1 :	204 ASH ST, Fernandina Beach, FL 32034
Owner Address 2 :	ATTN:STORAGE TANK REGIS
Owner Phone :	9043103300
Contact :	JEREMIAH GLISSON
DEP Contractor Own :	P

Tank Information

Tank ID :	8
Gallons :	2000
Tank Location :	UNDERGROUND
Substance :	Unleaded Gas
Install Date :	1972-01-01
Status :	Removed from Site
Status Date :	1990-01-31

Oculus Note :	Use the Public Oculus Login button to enter the Oculus Website
Oculus Hyperlink :	Click here for hyperlink provided by the agency.

Map Id: 3
Direction: WSW
Distance: 0.027 mi., 140 ft.
Elevation: 6 ft.
Relative: Lower

Site Name : PORT CONSOLIDATED INC | Cliff Berry | PORT CONSOLIDATED - FERNANDINA
231 FRONT ST
FERNANDINA BEACH | Fernandina Beach, FL 32034

Database(s) : [AST - FL, DWM CONTAM - FL, ERNS, FA 3 - FL, LAST - FL, LUST - FL, SPILLS - FL, T 2 - FL, UST - FL]

Envirosite ID: 1539782
EPA ID: N/R

AST - FL

Facility Name :	PORT CONSOLIDATED INC
Facility Address :	231 FRONT ST, FERNANDINA BEACH, 32034
County :	NASSAU

Site Details

Facility ID :	9047022
Facility Phone :	9123136203
Facility Status :	OPEN
Facility Type :	T
Type Description :	Bulk Product Terminal Facility
Last Date in Agency List :	2026-02-13

Owner Information

Owner ID :	4594
Owner Name :	PORT CONSOLIDATED INC
Owner Address 1 :	N/R
Owner Address 2 :	ATTN: DENNIS BACON
Owner Phone :	5616443326
Contact :	DENNIS BACON
DEP Contractor Own :	C

Tank Information

Tank ID :	1
Gallons :	14700
Tank Location :	ABOVEGROUND
Substance :	Vehicular Diesel
Install Date :	N/R
Status :	In Service
Status Date :	N/R
Construction Items :	Overfill/Spill - Level gauges/alarms Primary Construction - Steel Secondary Containment - AST containment
Monitoring Items :	External Tk Monitoring - Visual inspection of ASTs Miscellaneous - Visual inspect pipe sumps Piping Monitoring - Monitor dbl wall pipe space
Piping Items :	Miscellaneous Attributes - Abv, no soil contact Miscellaneous Attributes - Pressurized piping system Primary Construction - Approved synthetic material Primary Construction - Steel/galvanized metal Secondary Containment - Double wall - pipe jacket

Map Id: 3
Direction: WSW
Distance: 0.027 mi., 140 ft.
Elevation: 6 ft.
Relative: Lower

Site Name : PORT CONSOLIDATED INC | Cliff Berry | PORT CONSOLIDATED - FERNANDINA
231 FRONT ST
FERNANDINA BEACH | Fernandina Beach, FL 32034

Database(s) : [AST - FL, DWM CONTAM - FL, ERNS, FA 3 - FL, LAST - FL, LUST - FL, SPILLS - FL, T 2 - FL, UST - FL] ***(cont.)***

Envirosite ID: 1539782
EPA ID: N/R

AST - FL ***(cont.)***

Tank Information

Tank ID :	2
Gallons :	14700
Tank Location :	ABOVEGROUND
Substance :	Vehicular Diesel
Install Date :	N/R
Status :	In Service
Status Date :	N/R
Construction Items :	Overfill/Spill - Level gauges/alarms Primary Construction - Steel Secondary Containment - AST containment
Monitoring Items :	External Tk Monitoring - Visual inspection of ASTs Miscellaneous - Visual inspect pipe sumps Piping Monitoring - Monitor dbl wall pipe space
Piping Items :	Miscellaneous Attributes - Pressurized piping system Miscellaneous Attributes - Abv, no soil contact Primary Construction - Steel/galvanized metal Primary Construction - Approved synthetic material Secondary Containment - Double wall - pipe jacket

Tank Information

Tank ID :	3
Gallons :	14700
Tank Location :	ABOVEGROUND
Substance :	Vehicular Diesel
Install Date :	N/R
Status :	In Service
Status Date :	N/R
Construction Items :	Overfill/Spill - Level gauges/alarms Primary Construction - Steel Secondary Containment - AST containment
Monitoring Items :	External Tk Monitoring - Visual inspection of ASTs Miscellaneous - Visual inspect pipe sumps Piping Monitoring - Monitor dbl wall pipe space
Piping Items :	Miscellaneous Attributes - Abv, no soil contact Miscellaneous Attributes - Pressurized piping system Primary Construction - Steel/galvanized metal Primary Construction - Approved synthetic material

Map Id: 3
Direction: WSW
Distance: 0.027 mi., 140 ft.
Elevation: 6 ft.
Relative: Lower

Site Name : PORT CONSOLIDATED INC | Cliff Berry | PORT CONSOLIDATED - FERNANDINA
231 FRONT ST
FERNANDINA BEACH | Fernandina Beach, FL 32034

Database(s) : [AST - FL, DWM CONTAM - FL, ERNS, FA 3 - FL, LAST - FL, LUST - FL, SPILLS - FL, T 2 - FL, UST - FL] ***(cont.)***

Envirosite ID: 1539782
EPA ID: N/R

AST - FL ***(cont.)***

Secondary Containment - Double wall - pipe jacket

Tank Information

Tank ID :	4
Gallons :	14700
Tank Location :	ABOVEGROUND
Substance :	Vehicular Diesel
Install Date :	N/R
Status :	Removed from Site
Status Date :	2018-10-01

Tank ID :	5
Gallons :	14700
Tank Location :	ABOVEGROUND
Substance :	Vehicular Diesel
Install Date :	N/R
Status :	Removed from Site
Status Date :	2018-10-01

Oculus Note :	Use the Public Oculus Login button to enter the Oculus Website
Oculus Hyperlink :	Click here for hyperlink provided by the agency.

DWM CONTAM - FL

Facility Name :	PORT CONSOLIDATED INC
Facility Address :	231 FRONT ST, FERNANDINA BEACH, FL 32034
County :	NASSAU
Score Effective Date :	N/R
Score :	N/R
Score Ranked :	N/R
Rank :	N/R
Facility ID :	9047022
Facility Status :	OPEN
Facility Type :	T - Bulk Product Terminal Facility
County Code :	45
District :	NED
Operator :	JOHN HIGGINBOTHAM
Phone :	(912)313-6203
Name Changed Date :	2012-02-03
Address Changed Date :	2012-02-03
Latitude Degrees :	30
Latitude Minutes :	40
Latitude Seconds :	29.5976
Longitude Degrees :	81
Longitude Minutes :	27
Longitude Seconds :	51.8272

Map Id: 3
Direction: WSW
Distance: 0.027 mi., 140 ft.
Elevation: 6 ft.
Relative: Lower

Site Name : PORT CONSOLIDATED INC | Cliff Berry | PORT CONSOLIDATED - FERNANDINA
231 FRONT ST
FERNANDINA BEACH | Fernandina Beach, FL 32034

Database(s) : [AST - FL, DWM CONTAM - FL, ERNS, FA 3 - FL, LAST - FL, LUST - FL, SPILLS - FL, T 2 - FL, UST - FL] ***(cont.)***

Envirosite ID: 1539782
EPA ID: N/R

DWM CONTAM - FL ***(cont.)***

Feature :	N/R
Method :	AGPS
Datum :	0
Section/Township/Range :	N/R
Related Party Begin Date :	2012-02-03
Related Party ID :	4594
Primary Related Party Role :	ACCOUNT OWNER
Related Party Name :	PORT CONSOLIDATED INC
Related Party Address 1 :	PO BOX 350430, FORT LAUDERDALE, FL 33335-430
Related Party Address 2 :	ATTN: DENNIS BACON
Contact :	DENNIS BACON
Related Party Phone :	(561)644-3326
Related Party Extension :	N/R
Related Party Bad Address Indicator :	N
Last Date in Agency List :	2025-10-08

ERNS

Facility Address :	231 FRONT STREET, FERNANDINA BEACH, FL
County :	NASSAU

Incident Information

Incident Date Time :	2012-04-06 08:00:00
Type of Incident :	FIXED
Incident Cause :	UNKNOWN
Incident DTG :	OCCURRED
Incident Location :	N/R
Sequence Number :	1007948
Potential Flag :	N
Description of Incident :	CALLER IS REPORTING A DISCHARGE AT THE LOADING RACK WITHIN SECONDARY CONTAINMENT. CAUSE AND SOURCE OF RELEASE IS UNKNOWN.
Last Date in Agency List :	2015-12-23

Incident Response Summary

Date Time Received :	2012-04-06 10:32:08
Date Time Completed :	2012-04-06 10:36:34
Call Type :	Incident
Source :	TELEPHONE
Responsible Company :	PORT CONSOLIDATED
Responsible Org Type :	PRIVATE ENTERPRISE
Responsible City :	FERNANDINA BEACH
Responsible State :	FL
Responsible Zip :	N/R

Map Id: 3
Direction: WSW
Distance: 0.027 mi., 140 ft.
Elevation: 6 ft.
Relative: Lower

Site Name : PORT CONSOLIDATED INC | Cliff Berry | PORT CONSOLIDATED - FERNANDINA
231 FRONT ST
FERNANDINA BEACH | Fernandina Beach, FL 32034

Database(s) : [AST - FL, DWM CONTAM - FL, ERNS, FA 3 - FL, LAST - FL, LUST - FL, SPILLS - FL, T 2 - FL, UST - FL] ***(cont.)***

Envirosite ID: 1539782
EPA ID: N/R

ERNS ***(cont.)***

Incident Details Summary

Remedial Action :	CONTRACTOR HIRED AND ON-SCENE, ABSORBENTS APPLIED
Medium :	SECONDARY CONTAINMENT
Medium Description :	OTHER
Body of Water :	N/R
Weather Conditions :	CLEAR
Water Temperature :	N/R
Water Supply Contaminated :	U
Waterway Closed :	N
Waterway Description :	N/R

Additional Incident Details Summary

Actual Amount :	N/R
Actual Amount Units :	N/R
Capacity of Tank :	N/R
Capacity of Tank Units :	N/R
Continuous Release Begin Date :	N/R
Continuous Release End Date :	N/R
Continuous Release Change Date :	N/R
Continuous Release Permit :	N/R
Continuous Release Type :	N/R
Description of Tank :	N/R
Device Operational :	U
DOT Crossing Number :	N/R
DOT Regulated :	U
NPDES :	N/R
NPDES Compliance :	U
Pipeline Aboveground :	ABOVE
Pipeline Covered :	U
Pipeline Type :	N/R
Tank ID :	N/R
Tank Regulated :	U
Tank Regulated by :	N/R

Materials Involved Summary

Name of Material :	OIL: DIESEL
CAS Number :	000000-00-0
Amount of Material :	0
Unit of Measure :	UNKNOWN AMOUNT
UN Number :	N/R
CHRIS Code :	ODS
Reached Water :	NO
Amount in Water :	N/R
Unit of Measure (Reach Water) :	N/R

FA 3 - FL

Facility Name :	PORT CONSOLIDATED INC

Map Id: 3
Direction: WSW
Distance: 0.027 mi., 140 ft.
Elevation: 6 ft.
Relative: Lower

Site Name : PORT CONSOLIDATED INC | Cliff Berry | PORT CONSOLIDATED - FERNANDINA
231 FRONT ST
FERNANDINA BEACH | Fernandina Beach, FL 32034

Database(s) : [AST - FL, DWM CONTAM - FL, ERNS, FA 3 - FL, LAST - FL, LUST - FL, SPILLS - FL, T 2 - FL, UST - FL] ***(cont.)***

Envirosite ID: 1539782
EPA ID: N/R

FA 3 - FL ***(cont.)***

Facility Address :	231 FRONT ST, FERNANDINA BEACH, 32034
County :	NASSAU

Details for this site have been truncated due to the large number of available details for this site within this dataset. For the complete details for this site, contact your Envirosite account representative for a complimentary site report containing all of the details available.

Effectivity Date :	2022-01-01
Expiration Date :	2023-01-01
Facility ID :	9047022
Facility Status :	OPEN
Facility Type :	Bulk Product Terminal Facility
DEP Contractor :	C
Financial Responsibility :	INSURANCE
Insurance Company :	LLOYD'S SYNDICATE NO. 2623
Facility Phone :	9123136203
Owner ID :	4594
Owner Name :	PORT CONSOLIDATED INC
Address :	PO BOX 350430 ATTN: DENNIS BACON, FORT LAUDERDALE, FL 33335
Contact Name :	DENNIS BACON
Phone :	5616443326
Last Date in Agency List :	2025-11-05

Effectivity Date :	2021-01-01
Expiration Date :	2022-01-01
Facility ID :	9047022
Facility Status :	OPEN
Facility Type :	Bulk Product Terminal Facility
DEP Contractor :	C
Financial Responsibility :	INSURANCE
Insurance Company :	LLOYD'S SYNDICATE NO. 2623
Facility Phone :	9123136203
Owner ID :	4594
Owner Name :	PORT CONSOLIDATED INC
Address :	PO BOX 350430 ATTN: DENNIS BACON, FORT LAUDERDALE, FL 33335
Contact Name :	DENNIS BACON
Phone :	5616443326
Last Date in Agency List :	2025-11-05

Effectivity Date :	2020-01-01
Expiration Date :	2021-01-01
Facility ID :	9047022
Facility Status :	OPEN
Facility Type :	Bulk Product Terminal Facility
DEP Contractor :	C
Financial Responsibility :	INSURANCE
Insurance Company :	LLOYD'S SYNDICATE NO. 2623
Facility Phone :	9123136203
Owner ID :	4594

Map Id: 3
Direction: WSW
Distance: 0.027 mi., 140 ft.
Elevation: 6 ft.
Relative: Lower

Site Name : PORT CONSOLIDATED INC | Cliff Berry | PORT CONSOLIDATED - FERNANDINA
231 FRONT ST
FERNANDINA BEACH | Fernandina Beach, FL 32034

Database(s) : [AST - FL, DWM CONTAM - FL, ERNS, FA 3 - FL, LAST - FL, LUST - FL, SPILLS - FL, T 2 - FL, UST - FL] ***(cont.)***

Envirosite ID: 1539782
EPA ID: N/R

FA 3 - FL ***(cont.)***

Owner Name :	PORT CONSOLIDATED INC
Address :	PO BOX 350430 ATTN: DENNIS BACON, FORT LAUDERDALE, FL 33335
Contact Name :	DENNIS BACON
Phone :	5616443326
Last Date in Agency List :	2025-11-05

Effectivity Date :	2018-01-01
Expiration Date :	2019-01-01
Facility ID :	9047022
Facility Status :	OPEN
Facility Type :	Bulk Product Terminal Facility
DEP Contractor :	C
Financial Responsibility :	INSURANCE
Insurance Company :	BEAZLEY GROUP
Facility Phone :	9123136203
Owner ID :	4594
Owner Name :	PORT CONSOLIDATED INC
Address :	PO BOX 350430 ATTN: DENNIS BACON, FORT LAUDERDALE, FL 33335
Contact Name :	DENNIS BACON
Phone :	5616443326
Last Date in Agency List :	2025-11-05

Effectivity Date :	2015-01-01
Expiration Date :	2018-01-01
Facility ID :	9047022
Facility Status :	OPEN
Facility Type :	Bulk Product Terminal Facility
DEP Contractor :	C
Financial Responsibility :	INSURANCE
Insurance Company :	ALLIED WORLD ASSURANCE CO INC
Facility Phone :	9123136203
Owner ID :	4594
Owner Name :	PORT CONSOLIDATED INC
Address :	PO BOX 350430 ATTN: DENNIS BACON, FORT LAUDERDALE, FL 33335
Contact Name :	DENNIS BACON
Phone :	5616443326
Last Date in Agency List :	2025-11-05

LAST - FL

Facility Name :	PORT CONSOLIDATED INC
Facility Address :	231 FRONT ST, FERNANDINA BEACH, 32034
County :	NASSAU

Site Details

Facility ID :	9047022
Facility Status :	OPEN
Facility Type :	Bulk Product Terminal Facility

Map Id: 3
Direction: WSW
Distance: 0.027 mi., 140 ft.
Elevation: 6 ft.
Relative: Lower

Site Name : PORT CONSOLIDATED INC | Cliff Berry | PORT CONSOLIDATED - FERNANDINA
231 FRONT ST
FERNANDINA BEACH | Fernandina Beach, FL 32034

Database(s) : [AST - FL, DWM CONTAM - FL, ERNS, FA 3 - FL, LAST - FL, LUST - FL, SPILLS - FL, T 2 - FL, UST - FL] ***(cont.)***

Envirosite ID: 1539782
EPA ID: N/R

LAST - FL ***(cont.)***

Phone : 9123136203
Last Date in Agency List : 2026-02-13

Owner Information
Owner ID : 4594
Owner Name : PORT CONSOLIDATED INC
Owner Address 1 : PO BOX 350430, FORT LAUDERDALE, FL 33335
Owner Address 2 : ATTN: DENNIS BACON
Owner Phone : 5616443326
Contact : DENNIS BACON

Discharge Details
Discharge Date : 1999-12-21
Status Date : 2001-05-29
Status Description : CLEANUP NOT REQUIRED
DEP Code : C
Description : NO CLEANUP REQUIRED
Score Date : N/R
Score : N/R
CU Status : N/R

Oculus Note : Use the Public Oculus Login button to enter the Oculus Website
Oculus Hyperlink : Click here for hyperlink provided by the agency.

LUST - FL

Facility Name : PORT CONSOLIDATED INC
Facility Address : 231 FRONT ST, FERNANDINA BEACH, 32034
County : NASSAU

Site Details
Facility ID : 9047022
Facility Status : OPEN
Facility Type : Bulk Product Terminal Facility
Phone : 9123136203
Last Date in Agency List : 2026-02-13

Owner Information
Owner ID : 4594
Owner Name : PORT CONSOLIDATED INC
Owner Address 1 : PO BOX 350430, FORT LAUDERDALE, FL 33335
Owner Address 2 : ATTN: DENNIS BACON
Owner Phone : 5616443326

Map Id: 3
Direction: WSW
Distance: 0.027 mi., 140 ft.
Elevation: 6 ft.
Relative: Lower

Site Name : PORT CONSOLIDATED INC | Cliff Berry | PORT CONSOLIDATED - FERNANDINA
231 FRONT ST
FERNANDINA BEACH | Fernandina Beach, FL 32034

Database(s) : [AST - FL, DWM CONTAM - FL, ERNS, FA 3 - FL, LAST - FL, LUST - FL, SPILLS - FL, T 2 - FL, UST - FL] ***(cont.)***

Envirosite ID: 1539782
EPA ID: N/R

LUST - FL ***(cont.)***

Contact :	DENNIS BACON

Discharge Details

Discharge Date :	1999-12-21
Status Date :	2001-05-29
Status Description :	CLEANUP NOT REQUIRED
DEP Code :	C
Description :	NO CLEANUP REQUIRED
Score Date :	N/R
Score :	N/R
CU Status :	N/R

Oculus Note :	Use the Public Oculus Login button to enter the Oculus Website
Oculus Hyperlink :	Click here for hyperlink provided by the agency.

SPILLS - FL

Facility Name :	Cliff Berry
Facility Address :	231 Front St., FERNANDINA BEACH
County :	Nassau

Incident Details

Incident Number :	46909
Incident Date :	2012-04-06
Incident Status :	Closed
Incident Type :	N/R
Descriptions :	N/R
On-scene Response :	N/R
State Warning Point Date :	N/R
State Warning Point Code :	N/R
Sector Code :	N/R
Facility Reported :	N/R
Business Type :	N/R
Petroleum Flag :	N/R
Off-site Release Flag :	N/R
Release Source Code :	N/R
Release Description :	N/R
Last Date in Agency List :	2017-10-12

Pollutants

Pollutant Name :	Diesel fuel
Pollutant Actual Volume :	25.00 gallon
Pollutant Category :	Petroleum

Map Id: 3
Direction: WSW
Distance: 0.027 mi., 140 ft.
Elevation: 6 ft.
Relative: Lower

Site Name : PORT CONSOLIDATED INC | Cliff Berry | PORT CONSOLIDATED - FERNANDINA
231 FRONT ST
FERNANDINA BEACH | Fernandina Beach, FL 32034

Database(s) : [AST - FL, DWM CONTAM - FL, ERNS, FA 3 - FL, LAST - FL, LUST - FL, SPILLS - FL, T 2 - FL, UST - FL] ***(cont.)***

Envirosite ID: 1539782
EPA ID: N/R

SPILLS - FL ***(cont.)***

Facility Name :	Port Consolidated, Inc.
Facility Address :	231 Front St., FERNANDINA BEACH
County :	Nassau

Incident Details

Incident Number :	46909
Incident Date :	2012-04-06
Incident Status :	Closed
Incident Type :	N/R
Descriptions :	N/R
On-scene Response :	N/R
State Warning Point Date :	N/R
State Warning Point Code :	N/R
Sector Code :	N/R
Facility Reported :	N/R
Business Type :	N/R
Petroleum Flag :	N/R
Off-site Release Flag :	N/R
Release Source Code :	N/R
Release Description :	N/R
Last Date in Agency List :	2017-10-12

Pollutants

Pollutant Name :	Diesel fuel
Pollutant Actual Volume :	25.00 gallon
Pollutant Category :	Petroleum

T 2 - FL

Facility Name :	PORT CONSOLIDATED - FERNANDINA
Facility Address :	231 Front Street, Fernandina Beach, FL 32034
County :	Nassau

Details for this site have been truncated due to the large number of available details for this site within this dataset. For the complete details for this site, contact your Envirosite account representative for a complimentary site report containing all of the details available.

Filing Year :	2024(Tier2)
Filing Type :	312
Company Name :	PORT CONSOLIDATED, INC
Facility ID :	7585061
State Facility ID :	N/R
SIC :	N/R

Map Id: 3
Direction: WSW
Distance: 0.027 mi., 140 ft.
Elevation: 6 ft.
Relative: Lower

Site Name : PORT CONSOLIDATED INC | Cliff Berry | PORT CONSOLIDATED - FERNANDINA
231 FRONT ST
FERNANDINA BEACH | Fernandina Beach, FL 32034

Database(s) : [AST - FL, DWM CONTAM - FL, ERNS, FA 3 - FL, LAST - FL, LUST - FL, SPILLS - FL, T 2 - FL, UST - FL] ***(cont.)***

Envirosite ID: 1539782
EPA ID: N/R

T 2 - FL ***(cont.)***

NAICS :	424720 - Petroleum and Petroleum Products Merchant Wholesalers (except Bulk Stations and Terminals)
Dun & Bradstreet Code :	04-677-7751
De-Registered Date :	N/R
Data Submitted by :	Dennis Bacon
Contact 1 - Name :	Port Consolidated, Inc.
Contact 1 - Contact Type :	Owner / Operator
Contact 1 - Email :	dbacon@portconsolidated.com
Contact 1 - 24-hour Phone :	561-644-3326
Contact 1 - Work Phone :	N/R
Contact 1 - Additional Phone :	561-644-3326
Access ID :	N/R
Florida SERC :	N/R
EIN Number :	N/R
Last Modified Date :	2025-02-24
First Submit Date :	2025-02-24(Tier2)
Latitude :	N/R
Longitude :	N/R
Last Date in Agency List :	2026-02-19

Chemical Information

Filing Year :	2024(Tier2)
CAS Number :	68476346
Chemical Name :	Diesel Fuel
Maximum Daily Quantity :	294,975
Average Daily Quantity :	221,231
Max Amount in Largest Container :	98,325
EHS :	N/R
Below Thresholds :	N/R
Trade Secret :	N/R
H :	0
F :	2
R :	0
S :	-
Solid :	F
Liquid :	T
Gas :	F
Pure :	F
Mixture :	T
Explosive :	F
Chronic :	N/R
Pressure :	N/R
Reactive :	N/R
Storage :	N/R
Pressure 2 :	N/R
Temperature Types :	N/R
Max Amount :	N/R
Flammable (Gases, Aerosols, Liquids, or Solids):	T
Oxidizer (Liquid, Solid or Gas) :	F

Map Id: 3
Direction: WSW
Distance: 0.027 mi., 140 ft.
Elevation: 6 ft.
Relative: Lower

Site Name : PORT CONSOLIDATED INC | Cliff Berry | PORT CONSOLIDATED - FERNANDINA
231 FRONT ST
FERNANDINA BEACH | Fernandina Beach, FL 32034

Database(s) : [AST - FL, DWM CONTAM - FL, ERNS, FA 3 - FL, LAST - FL, LUST - FL, SPILLS - FL, T 2 - FL, UST - FL] ***(cont.)***

Envirosite ID: 1539782
EPA ID: N/R

T 2 - FL ***(cont.)***

Self-Reactive :	F
Pyrophoric (Liquid or Solid) :	F
Pyrophoric Gas :	F
Self-Heating :	F
Organic Peroxide :	F
Corrosive to Metal :	F
Gas Under Pressure (Compressed Gas) :	F
In Contact with Water Emits Flammable Gas:	F
Combustible Dust :	F
Acute :	T
Skin Corrosion or Irritation :	T
Serious Eye Damage or Eye Irritation:	F
Respiratory or Skin Sensitization :	T
Germ Cell Mutagenicity :	F
Carcinogenicity :	T
Reproductive Toxicity :	F
Specific Target Organ Toxicity (Single or Repeated Exposure):	T
Aspiration Hazard :	T
Simple Asphyxiant :	F
Hazard Not Otherwise Classified :	F

Filing Year :	2023(Tier2)
Filing Type :	312
Company Name :	PORT CONSOLIDATED, INC
Facility ID :	7423415
State Facility ID :	N/R
SIC :	N/R
NAICS :	424720 - Petroleum and Petroleum Products Merchant Wholesalers (except Bulk Stations and Terminals)
Dun & Bradstreet Code :	04-677-7751
De-Registered Date :	N/R
Data Submitted by :	Dennis Bacon
Contact 1 - Name :	Port Consolidated, Inc.
Contact 1 - Contact Type :	Owner / Operator
Contact 1 - Email :	dbacon@portconsolidated.com
Contact 1 - 24-hour Phone :	561-644-3326
Contact 1 - Work Phone :	N/R
Contact 1 - Additional Phone :	561-644-3326
Access ID :	N/R
Florida SERC :	N/R
EIN Number :	N/R
Last Modified Date :	2024-02-16
First Submit Date :	2024-02-16(Tier2)
Latitude :	N/R
Longitude :	N/R
Last Date in Agency List :	2025-02-12

Map Id: 3
Direction: WSW
Distance: 0.027 mi., 140 ft.
Elevation: 6 ft.
Relative: Lower

Site Name : PORT CONSOLIDATED INC | Cliff Berry | PORT CONSOLIDATED - FERNANDINA
231 FRONT ST
FERNANDINA BEACH | Fernandina Beach, FL 32034

Database(s) : [AST - FL, DWM CONTAM - FL, ERNS, FA 3 - FL, LAST - FL, LUST - FL, SPILLS - FL, T 2 - FL, UST - FL] ***(cont.)***

Envirosite ID: 1539782
EPA ID: N/R

T 2 - FL ***(cont.)***

Chemical Information

Filing Year :	2023(Tier2)
CAS Number :	68476346
Chemical Name :	Diesel Fuel
Maximum Daily Quantity :	294,975
Average Daily Quantity :	221,231
Max Amount in Largest Container :	98,325
EHS :	N/R
Below Thresholds :	N/R
Trade Secret :	N/R
H :	0
F :	2
R :	0
S :	-
Solid :	F
Liquid :	T
Gas :	F
Pure :	F
Mixture :	T
Explosive :	F
Chronic :	N/R
Pressure :	N/R
Reactive :	N/R
Storage :	N/R
Pressure 2 :	N/R
Temperature Types :	N/R
Max Amount :	N/R
Flammable (Gases, Aerosols, Liquids, or Solids):	T
Oxidizer (Liquid, Solid or Gas) :	F
Self-Reactive :	F
Pyrophoric (Liquid or Solid) :	F
Pyrophoric Gas :	F
Self-Heating :	F
Organic Peroxide :	F
Corrosive to Metal :	F
Gas Under Pressure (Compressed Gas) :	F
In Contact with Water Emits Flammable Gas:	F
Combustible Dust :	F
Acute :	T
Skin Corrosion or Irritation :	T
Serious Eye Damage or Eye Irritation:	F
Respiratory or Skin Sensitization :	T
Germ Cell Mutagenicity :	F
Carcinogenicity :	T
Reproductive Toxicity :	F
Specific Target Organ Toxicity (Single or Repeated Exposure):	T
Aspiration Hazard :	T
Simple Asphyxiant :	F
Hazard Not Otherwise Classified :	F

Map Id: 3
Direction: WSW
Distance: 0.027 mi., 140 ft.
Elevation: 6 ft.
Relative: Lower

Site Name : PORT CONSOLIDATED INC | Cliff Berry | PORT CONSOLIDATED - FERNANDINA
231 FRONT ST
FERNANDINA BEACH | Fernandina Beach, FL 32034

Database(s) : [AST - FL, DWM CONTAM - FL, ERNS, FA 3 - FL, LAST - FL, LUST - FL, SPILLS - FL, T 2 - FL, UST - FL] ***(cont.)***

Envirosite ID: 1539782
EPA ID: N/R

T 2 - FL ***(cont.)***

Filing Year :	2022(Tier2)
Filing Type :	312
Company Name :	PORT CONSOLIDATED, INC
Facility ID :	7294440
State Facility ID :	N/R
SIC :	N/R
NAICS :	424720 - Petroleum and Petroleum Products Merchant Wholesalers (except Bulk Stations and Terminals)
Dun & Bradstreet Code :	04-677-7751
De-Registered Date :	N/R
Data Submitted by :	Dennis Bacon
Contact 1 - Name :	Port Consolidated, Inc.
Contact 1 - Contact Type :	Owner / Operator
Contact 1 - Email :	dbacon@portconsolidated.com
Contact 1 - 24-hour Phone :	561-644-3326
Contact 1 - Work Phone :	N/R
Contact 1 - Additional Phone :	561-644-3326
Access ID :	N/R
Florida SERC :	N/R
EIN Number :	N/R
Last Modified Date :	2023-02-23
First Submit Date :	2023-02-23(Tier2)
Latitude :	N/R
Longitude :	N/R
Last Date in Agency List :	2023-07-21

Chemical Information

Filing Year :	2022(Tier2)
CAS Number :	68476346
Chemical Name :	Diesel Fuel
Maximum Daily Quantity :	294,975
Average Daily Quantity :	221,231
Max Amount in Largest Container :	N/R
EHS :	N/R
Below Thresholds :	N/R
Trade Secret :	N/R
H :	0
F :	2
R :	0
S :	-
Solid :	F
Liquid :	T
Gas :	F
Pure :	F
Mixture :	T
Explosive :	F
Chronic :	N/R
Pressure :	N/R
Reactive :	N/R

Map Id: 3
Direction: WSW
Distance: 0.027 mi., 140 ft.
Elevation: 6 ft.
Relative: Lower

Site Name : PORT CONSOLIDATED INC | Cliff Berry | PORT CONSOLIDATED - FERNANDINA
231 FRONT ST
FERNANDINA BEACH | Fernandina Beach, FL 32034

Database(s) : [AST - FL, DWM CONTAM - FL, ERNS, FA 3 - FL, LAST - FL, LUST - FL, SPILLS - FL, T 2 - FL, UST - FL] ***(cont.)***

Envirosite ID: 1539782
EPA ID: N/R

T 2 - FL ***(cont.)***

Storage :	N/R
Pressure 2 :	N/R
Temperature Types :	N/R
Max Amount :	N/R
Flammable (Gases, Aerosols, Liquids, or Solids):	T
Oxidizer (Liquid, Solid or Gas) :	F
Self-Reactive :	F
Pyrophoric (Liquid or Solid) :	F
Pyrophoric Gas :	F
Self-Heating :	F
Organic Peroxide :	F
Corrosive to Metal :	F
Gas Under Pressure (Compressed Gas) :	F
In Contact with Water Emits Flammable Gas:	F
Combustible Dust :	F
Acute :	T
Skin Corrosion or Irritation :	T
Serious Eye Damage or Eye Irritation:	F
Respiratory or Skin Sensitization :	T
Germ Cell Mutagenicity :	F
Carcinogenicity :	T
Reproductive Toxicity :	F
Specific Target Organ Toxicity (Single or Repeated Exposure):	T
Aspiration Hazard :	T
Simple Asphyxiant :	F
Hazard Not Otherwise Classified :	F

Filing Year :	2021(Tier2)
Filing Type :	312
Company Name :	PORT CONSOLIDATED, INC
Facility ID :	7120595
State Facility ID :	N/R
SIC :	N/R
NAICS :	424720 - Petroleum and Petroleum Products Merchant Wholesalers (except Bulk Stations and Terminals)
Dun & Bradstreet Code :	04-677-7751
De-Registered Date :	N/R
Data Submitted by :	Dennis Bacon
Contact 1 - Name :	Port Consolidated, Inc.
Contact 1 - Contact Type :	Owner / Operator
Contact 1 - Email :	dbacon@portconsolidated.com
Contact 1 - 24-hour Phone :	561-644-3326
Contact 1 - Work Phone :	N/R
Contact 1 - Additional Phone :	561-644-3326
Access ID :	N/R
Florida SERC :	N/R
EIN Number :	N/R

Map Id: 3
Direction: WSW
Distance: 0.027 mi., 140 ft.
Elevation: 6 ft.
Relative: Lower

Site Name : PORT CONSOLIDATED INC | Cliff Berry | PORT CONSOLIDATED - FERNANDINA
231 FRONT ST
FERNANDINA BEACH | Fernandina Beach, FL 32034

Database(s) : [AST - FL, DWM CONTAM - FL, ERNS, FA 3 - FL, LAST - FL, LUST - FL, SPILLS - FL, T 2 - FL, UST - FL] ***(cont.)***

Envirosite ID: 1539782
EPA ID: N/R

T 2 - FL ***(cont.)***

Last Modified Date :	2022-02-23
First Submit Date :	2022-02-23(Tier2)
Latitude :	N/R
Longitude :	N/R
Last Date in Agency List :	2022-12-20

Chemical Information

Filing Year :	2021(Tier2)
CAS Number :	68476346
Chemical Name :	Diesel Fuel
Maximum Daily Quantity :	294,975
Average Daily Quantity :	221,231
Max Amount in Largest Container :	N/R
EHS :	N/R
Below Thresholds :	N/R
Trade Secret :	N/R
H :	0
F :	2
R :	0
S :	-
Solid :	F
Liquid :	T
Gas :	F
Pure :	F
Mixture :	T
Explosive :	F
Chronic :	N/R
Pressure :	N/R
Reactive :	N/R
Storage :	N/R
Pressure 2 :	N/R
Temperature Types :	N/R
Max Amount :	N/R
Flammable (Gases, Aerosols, Liquids, or Solids):	T
Oxidizer (Liquid, Solid or Gas) :	F
Self-Reactive :	F
Pyrophoric (Liquid or Solid) :	F
Pyrophoric Gas :	F
Self-Heating :	F
Organic Peroxide :	F
Corrosive to Metal :	F
Gas Under Pressure (Compressed Gas) :	F
In Contact with Water Emits Flammable Gas:	F
Combustible Dust :	F
Acute :	T
Skin Corrosion or Irritation :	T
Serious Eye Damage or Eye Irritation:	F
Respiratory or Skin Sensitization :	T
Germ Cell Mutagenicity :	F

Map Id: 3
Direction: WSW
Distance: 0.027 mi., 140 ft.
Elevation: 6 ft.
Relative: Lower

Site Name : PORT CONSOLIDATED INC | Cliff Berry | PORT CONSOLIDATED - FERNANDINA
231 FRONT ST
FERNANDINA BEACH | Fernandina Beach, FL 32034

Database(s) : [AST - FL, DWM CONTAM - FL, ERNS, FA 3 - FL, LAST - FL, LUST - FL, SPILLS - FL, T 2 - FL, UST - FL] ***(cont.)***

Envirosite ID: 1539782
EPA ID: N/R

T 2 - FL ***(cont.)***

Carcinogenicity :	T
Reproductive Toxicity :	F
Specific Target Organ Toxicity (Single or Repeated Exposure):	T
Aspiration Hazard :	T
Simple Asphyxiant :	F
Hazard Not Otherwise Classified :	F

Filing Year :	2020(Tier2)
Filing Type :	312
Company Name :	PORT CONSOLIDATED, INC
Facility ID :	6833231
State Facility ID :	N/R
SIC :	N/R
NAICS :	424720 - Petroleum and Petroleum Products Merchant Wholesalers (except Bulk Stations and Terminals)
Dun & Bradstreet Code :	04-677-7751
De-Registered Date :	N/R
Data Submitted by :	Dennis Bacon
Contact 1 - Name :	Port Consolidated, Inc.
Contact 1 - Contact Type :	Owner / Operator
Contact 1 - Email :	dbacon@portconsolidated.com
Contact 1 - 24-hour Phone :	561-644-3326
Contact 1 - Work Phone :	N/R
Contact 1 - Additional Phone :	561-644-3326
Access ID :	N/R
Florida SERC :	N/R
EIN Number :	N/R
Last Modified Date :	2021-02-18
First Submit Date :	2021-02-18(Tier2)
Latitude :	N/R
Longitude :	N/R
Last Date in Agency List :	2022-01-06

Chemical Information

Filing Year :	2020(Tier2)
CAS Number :	68476346
Chemical Name :	Diesel Fuel
Maximum Daily Quantity :	294,975
Average Daily Quantity :	221,231
Max Amount in Largest Container :	N/R
EHS :	N/R
Below Thresholds :	N/R
Trade Secret :	N/R
H :	0
F :	2
R :	0
S :	-

Map Id: 3
Direction: WSW
Distance: 0.027 mi., 140 ft.
Elevation: 6 ft.
Relative: Lower

Site Name : PORT CONSOLIDATED INC | Cliff Berry | PORT CONSOLIDATED - FERNANDINA
231 FRONT ST
FERNANDINA BEACH | Fernandina Beach, FL 32034

Database(s) : [AST - FL, DWM CONTAM - FL, ERNS, FA 3 - FL, LAST - FL, LUST - FL, SPILLS - FL, T 2 - FL, UST - FL] ***(cont.)***

Envirosite ID: 1539782
EPA ID: N/R

T 2 - FL ***(cont.)***

Solid :	F
Liquid :	T
Gas :	F
Pure :	F
Mixture :	T
Explosive :	F
Chronic :	N/R
Pressure :	N/R
Reactive :	N/R
Storage :	N/R
Pressure 2 :	N/R
Temperature Types :	N/R
Max Amount :	N/R
Flammable (Gases, Aerosols, Liquids, or Solids):	T
Oxidizer (Liquid, Solid or Gas) :	F
Self-Reactive :	F
Pyrophoric (Liquid or Solid) :	F
Pyrophoric Gas :	F
Self-Heating :	F
Organic Peroxide :	F
Corrosive to Metal :	F
Gas Under Pressure (Compressed Gas) :	F
In Contact with Water Emits Flammable Gas:	F
Combustible Dust :	F
Acute :	T
Skin Corrosion or Irritation :	T
Serious Eye Damage or Eye Irritation:	F
Respiratory or Skin Sensitization :	T
Germ Cell Mutagenicity :	F
Carcinogenicity :	T
Reproductive Toxicity :	F
Specific Target Organ Toxicity (Single or Repeated Exposure):	T
Aspiration Hazard :	T
Simple Asphyxiant :	F
Hazard Not Otherwise Classified :	F

UST - FL

Facility Name :	PORT CONSOLIDATED INC
Facility Address :	231 FRONT ST, FERNANDINA BEACH, 32034
County :	NASSAU

Site Details

Facility ID :	9047022
Facility Phone :	9123136203
Facility Status :	OPEN
Facility Type :	Bulk Product Terminal Facility
Last Date in Agency List :	2026-02-13

Map Id: 3
Direction: WSW
Distance: 0.027 mi., 140 ft.
Elevation: 6 ft.
Relative: Lower

Site Name : PORT CONSOLIDATED INC | Cliff Berry | PORT CONSOLIDATED - FERNANDINA
231 FRONT ST
FERNANDINA BEACH | Fernandina Beach, FL 32034

Database(s) : [AST - FL, DWM CONTAM - FL, ERNS, FA 3 - FL, LAST - FL, LUST - FL, SPILLS - FL, T 2 - FL, UST - FL] ***(cont.)***

Envirosite ID: 1539782
EPA ID: N/R

UST - FL ***(cont.)***

Owner Information

Owner ID :	4594
Owner Name :	PORT CONSOLIDATED INC
Owner Address 1 :	PO BOX 350430, FORT LAUDERDALE, FL 33335
Owner Address 2 :	ATTN: DENNIS BACON
Owner Phone :	5616443326
Contact :	DENNIS BACON
DEP Contractor Own :	C

Tank Information

Tank ID :	6
Gallons :	1000
Tank Location :	UNDERGROUND
Substance :	Unleaded Gas
Install Date :	N/R
Status :	Removed from Site
Status Date :	1987-06-30

Oculus Note :	Use the Public Oculus Login button to enter the Oculus Website
Oculus Hyperlink :	Click here for hyperlink provided by the agency.

Map Id: A4
Direction: ENE
Distance: 0.041 mi., 217 ft.
Elevation: 8 ft.
Relative: Higher

Site Name : FERNANDINA BEACH-CITY HALL | FERNANDINA BEACH CITY-WATERFRONT
204 ASH ST
FERNANDINA BEACH, FL

Database(s) : [CS - FL, DWM CONTAM - FL, EPA LUST, EPA UST, GWIF - FL, LUST - FL, UST - FL]

Envirosite ID: 1478639
EPA ID: N/R

CS - FL

Facility Name :	FERNANDINA BEACH-CITY HALL
Facility Address :	204 ASH ST, FERNANDINA BEACH, 32034
County :	Nassau County
DEP Cleanup Site Key :	32198455
Program Site ID :	8521960
Program Source Data :	STCM
Program Area :	PETRO
Collection Date :	2004-11-05
Verification Date :	2004-11-05

Map Id: A4
Direction: ENE
Distance: 0.041 mi., 217 ft.
Elevation: 8 ft.
Relative: Higher

Site Name : FERNANDINA BEACH-CITY HALL | FERNANDINA BEACH CITY-WATERFRONT
204 ASH ST
FERNANDINA BEACH, FL

Database(s) : [CS - FL, DWM CONTAM - FL, EPA LUST, EPA UST, GWIF - FL, LUST - FL, UST - FL] ***(cont.)***

Envirosite ID: 1478639
EPA ID: N/R

CS - FL ***(cont.)***

Load Date :	2014-02-10
Verifier :	CALTA_H
Collector :	CALTA_H
Verifier Agency :	FLORIDA DEPARTMENT OF ENVIRONMENTAL PROTECTION
Collection Agency :	FLORIDA DEPARTMENT OF ENVIRONMENTAL PROTECTION
Verification Status :	REVIEWED
Remediation Status :	ACTIVE
Office/District :	NED
Comments :	N/R
Last Date in Agency List :	2014-02-12

DWM CONTAM - FL

Facility Name :	FERNANDINA BEACH-CITY HALL
Facility Address :	204 ASH ST, FERNANDINA BEACH, FL 32034-4230
County :	NASSAU
Score Effective Date :	2012-05-07
Score :	60
Score Ranked :	75
Rank :	674
Facility ID :	8521960
Facility Status :	CLOSED
Facility Type :	H - Local Government
County Code :	45
District :	NED
Operator :	FERNANDINA BCH,CITY-FIRE STATION
Phone :	(904)621-3479
Name Changed Date :	2005-06-02
Address Changed Date :	N/R
Latitude Degrees :	30
Latitude Minutes :	40
Latitude Seconds :	10.9021
Longitude Degrees :	81
Longitude Minutes :	27
Longitude Seconds :	49.7908
Feature :	N/R
Method :	UNVR
Datum :	0
Section/Township/Range :	N/R
Related Party Begin Date :	1985-12-13
Related Party ID :	7008
Primary Related Party Role :	ACCOUNT OWNER
Related Party Name :	FERNANDINA BEACH CITY
Related Party Address 1 :	204 ASH ST, Fernandina Beach, FL 32034-4230
Related Party Address 2 :	ATTN:STORAGE TANK REGIS
Contact :	JEREMIAH GLISSON
Related Party Phone :	(904)310-3300
Related Party Extension :	N/R
Related Party Bad Address Indicator :	N
Last Date in Agency List :	2025-10-08

Map Id: A4
Direction: ENE
Distance: 0.041 mi., 217 ft.
Elevation: 8 ft.
Relative: Higher

Site Name : FERNANDINA BEACH-CITY HALL | FERNANDINA BEACH CITY-WATERFRONT
204 ASH ST
FERNANDINA BEACH, FL

Database(s) : [CS - FL, DWM CONTAM - FL, EPA LUST, EPA UST, GWIF - FL, LUST - FL, UST - FL] ***(cont.)***

Envirosite ID: 1478639
EPA ID: N/R

EPA LUST

Facility Name :	FERNANDINA BEACH-CITY HALL
Facility Address :	204 ASH ST, FERNANDINA BEACH, Florida
County :	N/R
Facility ID :	FL8521960
LUST ID :	FL10641
Reported Date :	1996-08-12
Status :	No Further Action
Substance :	N/R
Closed With Residual Contamination (Tribal Only):	N/R
NFA_Letter (Tribal Only) :	N/R
Tribe (Tribal Only) :	N/R
EPA Region :	4
Estimated Population within 1500ft :	293
Estimated Private Domestic Wells within 1500ft:	11
Within Source Water Protection Area (SPA):	No
SPA Public Water System and Facility ID:	N/R
SPA Water Type :	N/R
SPA Facility Type :	N/R
SPA HUC12 :	N/R
Within Groundwater Wellhead Protection Area (WHPA):	No
WHPA Public Water System and Facility ID:	N/R
WHPA Water Type :	N/R
WHPA Facility Type :	N/R
WHPA HUC12 :	N/R
Within Estimated 100-year Floodplain:	No
Latitude :	30.66944
Longitude :	-81.46389
Last Date in Agency List :	2024-05-23

EPA UST

Facility Name :	FERNANDINA BEACH-CITY HALL
Facility Address :	204 ASH ST, FERNANDINA BEACH, Florida 32034
County :	N/R
Facility ID :	FL8521960
Facility Status :	Closed UST(s)
Open USTs :	0
Closed USTs :	2
Temporarily Out of Service USTs :	0
Date of Last Inspection :	N/R
EPA Region :	4
Tribe :	N/R
Facility ID 2 :	N/R
Latitude :	30.66944444
Longitude :	-81.46388889

Map Id: A4
Direction: ENE
Distance: 0.041 mi., 217 ft.
Elevation: 8 ft.
Relative: Higher

Site Name : FERNANDINA BEACH-CITY HALL | FERNANDINA BEACH CITY-WATERFRONT
204 ASH ST
FERNANDINA BEACH, FL

Database(s) : [CS - FL, DWM CONTAM - FL, EPA LUST, EPA UST, GWIF - FL, LUST - FL, UST - FL] ***(cont.)***

Envirosite ID: 1478639
EPA ID: N/R

EPA UST ***(cont.)***

Last Date in Agency List : 2024-05-22

Tank Details

Tank ID : FL8521960-1
Tank Status : Closed
Installation Date : N/R
Removal Date : N/R
Capacity : 150
Substances : Generic Gasoline
Tank Wall Type : N/R

Tank ID : FL8521960-7
Tank Status : Closed
Installation Date : 1970-07-01
Removal Date : N/R
Capacity : 1000
Substances : Unleaded Gas
Tank Wall Type : N/R

Facility Name : FERNANDINA BEACH CITY-WATERFRONT
Facility Address : 204 ASH ST, FERNANDINA BEACH, Florida 32034
County : N/R

Facility ID : FL8629273
Facility Status : Closed UST(s)
Open USTs : 0
Closed USTs : 4
Temporarily Out of Service USTs : 0
Date of Last Inspection : N/R
EPA Region : 4
Tribe : N/R
Facility ID 2 : N/R
Latitude : 30.67138889
Longitude : -81.46527778
Last Date in Agency List : 2024-05-22

Tank Details

Tank ID : FL8629273-1
Tank Status : Closed
Installation Date : 1957-07-01
Removal Date : N/R
Capacity : 2000
Substances : Leaded Gas
Tank Wall Type : N/R

Map Id: A4
Direction: ENE
Distance: 0.041 mi., 217 ft.
Elevation: 8 ft.
Relative: Higher

Site Name : FERNANDINA BEACH-CITY HALL | FERNANDINA BEACH CITY-WATERFRONT
204 ASH ST
FERNANDINA BEACH, FL

Database(s) : [CS - FL, DWM CONTAM - FL, EPA LUST, EPA UST, GWIF - FL, LUST - FL, UST - FL] ***(cont.)***

Envirosite ID: 1478639
EPA ID: N/R

EPA UST ***(cont.)***

Tank ID :	FL8629273-3
Tank Status :	Closed
Installation Date :	N/R
Removal Date :	N/R
Capacity :	500
Substances :	Leaded Gas
Tank Wall Type :	N/R

Tank ID :	FL8629273-4
Tank Status :	Closed
Installation Date :	N/R
Removal Date :	N/R
Capacity :	1000
Substances :	Aviation Gas
Tank Wall Type :	N/R

Tank ID :	FL8629273-5
Tank Status :	Closed
Installation Date :	N/R
Removal Date :	N/R
Capacity :	1000
Substances :	Kerosene
Tank Wall Type :	N/R

GWIF - FL

Facility Name :	FERNANDINA BEACH CITY HALL
Facility Address :	204 ASH ST, FERNANDINA BEACH, 32034
County :	NASSAU

Facility ID :	8521960
Facility Type :	PETROLEUM
Location ID :	114563
Location Method :	DPHO = Digital Aerial Photos
GPS ID :	114563
GPS Date :	2009-10-23
HAE (Height Above Ellipsoid) :	N/R
Project ID :	SUPER
Insp Name :	MICHAEL BERRY
Insp CHD :	DCEH
Request Number :	N/R
Datum :	N/R
Software :	N/R
Streetside :	N/R
Agency :	DOH
Comment :	N/R
Latitude :	30.669672
Longitude :	-81.463817
Last Date in Agency List :	2026-01-22

Map Id: A4
Direction: ENE
Distance: 0.041 mi., 217 ft.
Elevation: 8 ft.
Relative: Higher

Site Name : FERNANDINA BEACH-CITY HALL | FERNANDINA BEACH CITY-WATERFRONT
204 ASH ST
FERNANDINA BEACH, FL

Database(s) : [CS - FL, DWM CONTAM - FL, EPA LUST, EPA UST, GWIF - FL, LUST - FL, UST - FL] ***(cont.)***

Envirosite ID: 1478639
EPA ID: N/R

LUST - FL

Facility Name :	FERNANDINA BEACH-CITY HALL
Facility Address :	204 ASH ST, FERNANDINA BEACH, 32034
County :	NASSAU

Site Details

Facility ID :	8521960
Facility Status :	CLOSED
Facility Type :	Local Government
Phone :	9046213479
Last Date in Agency List :	2026-02-13

Owner Information

Owner ID :	7008
Owner Name :	FERNANDINA BEACH CITY
Owner Address 1 :	204 ASH ST, Fernandina Beach, FL 32034
Owner Address 2 :	ATTN:STORAGE TANK REGIS
Owner Phone :	9043103300
Contact :	JEREMIAH GLISSON

Discharge Details

Discharge Date :	1996-08-12
Status Date :	2014-02-25
Status Description :	SRCR COMPLETE
DEP Code :	P
Description :	CLEANUP REQUIRED
Score Date :	2012-05-07
Score :	60
CU Status :	N/R

Oculus Note :	Use the Public Oculus Login button to enter the Oculus Website
Oculus Hyperlink :	Click here for hyperlink provided by the agency.

UST - FL

Facility Name :	FERNANDINA BEACH-CITY HALL
Facility Address :	204 ASH ST, FERNANDINA BEACH, 32034
County :	NASSAU

Site Details

Facility ID :	8521960
Facility Phone :	9046213479
Facility Status :	CLOSED
Facility Type :	Local Government
Last Date in Agency List :	2026-02-13

Map Id: A4
Direction: ENE
Distance: 0.041 mi., 217 ft.
Elevation: 8 ft.
Relative: Higher

Site Name : FERNANDINA BEACH-CITY HALL | FERNANDINA BEACH CITY-WATERFRONT
204 ASH ST
FERNANDINA BEACH, FL

Database(s) : [CS - FL, DWM CONTAM - FL, EPA LUST, EPA UST, GWIF - FL, LUST - FL, UST - FL] ***(cont.)***

Envirosite ID: 1478639
EPA ID: N/R

UST - FL ***(cont.)***

Owner Information

Owner ID :	7008
Owner Name :	FERNANDINA BEACH CITY
Owner Address 1 :	204 ASH ST, Fernandina Beach, FL 32034
Owner Address 2 :	ATTN:STORAGE TANK REGIS
Owner Phone :	9043103300
Contact :	JEREMIAH GLISSON
DEP Contractor Own :	P

Tank Information

Tank ID :	1
Gallons :	150
Tank Location :	UNDERGROUND
Substance :	Generic Gasoline
Install Date :	N/R
Status :	Removed from Site
Status Date :	1996-08-01

Tank ID :	7
Gallons :	1000
Tank Location :	UNDERGROUND
Substance :	Unleaded Gas
Install Date :	1970-07-01
Status :	Removed from Site
Status Date :	1990-01-31

Oculus Note :	Use the Public Oculus Login button to enter the Oculus Website
Oculus Hyperlink :	Click here for hyperlink provided by the agency.

Facility Name :	FERNANDINA BEACH CITY-WATERFRONT
Facility Address :	204 ASH ST, FERNANDINA BEACH, 32034
County :	NASSAU

Site Details

Facility ID :	8629273
Facility Phone :	9042773077
Facility Status :	CLOSED
Facility Type :	Marine/Coastal Fuel Storage
Last Date in Agency List :	2026-02-13

Owner Information

Owner ID :	7008
Owner Name :	FERNANDINA BEACH CITY
Owner Address 1 :	204 ASH ST, Fernandina Beach, FL 32034

Map Id: A4
Direction: ENE
Distance: 0.041 mi., 217 ft.
Elevation: 8 ft.
Relative: Higher

Site Name : FERNANDINA BEACH-CITY HALL | FERNANDINA BEACH CITY-WATERFRONT
204 ASH ST
FERNANDINA BEACH, FL

Database(s) : [CS - FL, DWM CONTAM - FL, EPA LUST, EPA UST, GWIF - FL, LUST - FL, UST - FL] ***(cont.)***

Envirosite ID: 1478639
EPA ID: N/R

UST - FL ***(cont.)***

Owner Address 2 :	ATTN:STORAGE TANK REGIS
Owner Phone :	9043103300
Contact :	JEREMIAH GLISSON
DEP Contractor Own :	P

Tank Information

Tank ID :	1
Gallons :	2000
Tank Location :	UNDERGROUND
Substance :	Leaded Gas
Install Date :	1957-07-01
Status :	Removed from Site
Status Date :	1986-12-31

Tank ID :	2
Gallons :	2000
Tank Location :	UNDERGROUND
Substance :	Fuel Oil - Onsite Heat
Install Date :	1957-07-01
Status :	Removed from Site
Status Date :	1986-12-31

Tank ID :	3
Gallons :	500
Tank Location :	UNDERGROUND
Substance :	Leaded Gas
Install Date :	N/R
Status :	Removed from Site
Status Date :	1986-12-31

Tank ID :	4
Gallons :	1000
Tank Location :	UNDERGROUND
Substance :	Aviation Gas
Install Date :	N/R
Status :	Removed from Site
Status Date :	1986-07-31

Tank ID :	5
Gallons :	1000
Tank Location :	UNDERGROUND
Substance :	Kerosene
Install Date :	N/R
Status :	Removed from Site
Status Date :	1986-07-31

Map Id: A4
Direction: ENE
Distance: 0.041 mi., 217 ft.
Elevation: 8 ft.
Relative: Higher

Site Name : FERNANDINA BEACH-CITY HALL | FERNANDINA BEACH CITY-WATERFRONT
204 ASH ST
FERNANDINA BEACH, FL

Database(s) : [CS - FL, DWM CONTAM - FL, EPA LUST, EPA UST, GWIF - FL, LUST - FL, UST - FL] ***(cont.)***

Envirosite ID: 1478639
EPA ID: N/R

UST - FL ***(cont.)***

Oculus Note :	Use the Public Oculus Login button to enter the Oculus Website
Oculus Hyperlink :	Click here for hyperlink provided by the agency.

Map Id: A5
Direction: ESE
Distance: 0.058 mi., 308 ft.
Elevation: 10 ft.
Relative: Higher

Site Name : HARBOR VIEW | FERNANDINA LUMBER & SUPPLY CO
117 S 3RD ST
FERNANDINA | FERNANDINA BEACH | Fernandina, FL

Database(s) : [DWM CONTAM - FL, ECHO, EPA LUST, EPA UST, FRS, ICIS, INACTIVE PCS, LUST - FL, NPDES - FL, PCS FACILITY, UST - FL]

Envirosite ID: 1508817
EPA ID: N/R

DWM CONTAM - FL

Facility Name :	FERNANDINA LUMBER & SUPPLY CO
Facility Address :	117 S 3RD ST, FERNANDINA BEACH, FL 32034-4208
County :	NASSAU
Score Effective Date :	N/R
Score :	N/R
Score Ranked :	N/R
Rank :	N/R
Facility ID :	8732988
Facility Status :	CLOSED
Facility Type :	C - Fuel user/Non-retail
County Code :	45
District :	NED
Operator :	GEORGE SCHNORR
Phone :	(904)261-3641
Name Changed Date :	2005-05-27
Address Changed Date :	N/R
Latitude Degrees :	30
Latitude Minutes :	40
Latitude Seconds :	7.9998
Longitude Degrees :	81
Longitude Minutes :	27
Longitude Seconds :	48.995
Feature :	N/R
Method :	UNVR
Datum :	0
Section/Township/Range :	N/R
Related Party Begin Date :	1992-12-02
Related Party ID :	13739
Primary Related Party Role :	ACCOUNT OWNER

Map Id: A5
Direction: ESE
Distance: 0.058 mi., 308 ft.
Elevation: 10 ft.
Relative: Higher

Site Name : HARBOR VIEW | FERNANDINA LUMBER & SUPPLY CO
117 S 3RD ST
FERNANDINA | FERNANDINA BEACH | Fernandina, FL

Database(s) : [DWM CONTAM - FL, ECHO, EPA LUST, EPA UST, FRS, ICIS, INACTIVE PCS, LUST - FL, NPDES - FL, PCS FACILITY, UST - FL] ***(cont.)***

Envirosite ID: 1508817
EPA ID: N/R

DWM CONTAM - FL ***(cont.)***

Related Party Name :	MASON, BILL
Related Party Address 1 :	3600 RICHMOND ST, JACKSONVILLE, FL 32205
Related Party Address 2 :	N/R
Contact :	BILL MASON
Related Party Phone :	(904)261-3641
Related Party Extension :	N/R
Related Party Bad Address Indicator :	N
Last Date in Agency List :	2025-10-08

ECHO

Facility Name :	HARBOR VIEW
Facility Address :	117 S 3RD ST, FERNANDINA, FL 32034
County :	NASSAU
Last Inspection Date :	N/R
Registry ID :	110070265596
FIPS Code :	12089
EPA Region :	04
Inspection Count :	0
Last Inspection Days :	N/R
Informal Count :	0
Last Informal Action Date :	N/R
Formal Action Count :	0
Last Formal Action Date :	N/R
Total Penalties :	0
Penalty Count :	N/R
Last Penalty Date :	N/R
Last Penalty Amount :	0
QTRS IN NC :	0
Programs IN SNC :	0
Current Compliance Status :	N/R
Three-Year Compliance Status :	_____U
Collection Method :	ADDRESS MATCHING-HOUSE NUMBER
Reference Point :	CENTER OF A FACILITY OR STATION
Accuracy Meters :	30
Derived Tribes :	N/R
Derived HUC :	03070204
Derived WBD :	030702040906
Derived STCTY FIPS :	12089
Derived Zip :	32034
Derived CD113 :	04
Derived CB2010 :	120890501012025
MYRTK Universe :	NNN
NPDES IDs :	FLR20CB30
CWA Permit Types :	Non-M
CWA Compliance Tracking :	Off
CWA NAICS :	N/R
CWA SICS :	N/R
CWA Inspection Count :	N/R

Map Id: A5
Direction: ESE
Distance: 0.058 mi., 308 ft.
Elevation: 10 ft.
Relative: Higher

Site Name : HARBOR VIEW | FERNANDINA LUMBER & SUPPLY CO
117 S 3RD ST
FERNANDINA | FERNANDINA BEACH | Fernandina, FL

Database(s) : [DWM CONTAM - FL, ECHO, EPA LUST, EPA UST, FRS, ICIS, INACTIVE PCS, LUST - FL, NPDES - FL, PCS FACILITY, UST - FL] ***(cont.)***

Envirosite ID: 1508817
EPA ID: N/R

ECHO ***(cont.)***

CWA Last Inspection Days :	N/R
CWA Informal Count :	N/R
CWA Formal Action Count :	N/R
CWA Last Formal Action Date :	N/R
CWA Penalties :	N/R
CWA Last Penalty Date :	N/R
CWA Last Penalty Amount :	N/R
CWA Quarters IN NC :	0
CWA Current Compliance Status :	Terminated Permit
CWA Current SNC Flag :	N
CWA 13 Quarters Compliance Status :	_____U
CWA 13 Quarters Effluent Exceedances:	N/R
CWA Three-Year QNCR Codes :	N/R
DFR URL :	Click here for hyperlink provided by the agency.
Facility SIC :	N/R
Facility NAICS :	N/R
Facility Last Inspection EPA Date :	N/R
Facility Last Inspection State Date :	N/R
Facility Last Formal Act EPA Date :	N/R
Facility Last Formal Act State Date :	N/R
Facility Last Informal Act EPA Date :	N/R
Facility Last Informal Act State Date:	N/R
Facility Federal Agency :	N/R
TRI Reporter :	N/R
Facility Imp Water Flag :	Y
Current SNC Flag :	N
Indian County Flag :	N
Federal Flag :	N/R
US Mexico Border Flag :	N/R
Chesapeak Bay Flag :	N/R
AIR Flag :	N
NPDES Flag :	Y
SDWIS Flag :	N
RCRA Flag :	N
TRI Flag :	N
GHG Flag :	N
Major Flag :	N/R
Active Flag :	N/R
NAA Flag :	N
Latitude :	30.66952
Longitude :	-81.46325
Last Date in Agency List :	2025-11-13

EPA LUST

Facility Name :	FERNANDINA LUMBER & SUPPLY CO
Facility Address :	117 S 3RD ST, FERNANDINA BEACH, Florida
County :	N/R

Map Id: A5
Direction: ESE
Distance: 0.058 mi., 308 ft.
Elevation: 10 ft.
Relative: Higher

Site Name : HARBOR VIEW | FERNANDINA LUMBER & SUPPLY CO
117 S 3RD ST
FERNANDINA | FERNANDINA BEACH | Fernandina, FL

Database(s) : [DWM CONTAM - FL, ECHO, EPA LUST, EPA UST, FRS, ICIS, INACTIVE PCS, LUST - FL, NPDES - FL, PCS FACILITY, UST - FL] ***(cont.)***

Envirosite ID: 1508817
EPA ID: N/R

EPA LUST ***(cont.)***

Facility ID :	FL8732988
LUST ID :	FL74
Reported Date :	2018-03-22
Status :	No Further Action
Substance :	N/R
Closed With Residual Contamination (Tribal Only):	N/R
NFA_Letter (Tribal Only) :	N/R
Tribe (Tribal Only) :	N/R
EPA Region :	4
Estimated Population within 1500ft :	334
Estimated Private Domestic Wells within 1500ft:	13
Within Source Water Protection Area (SPA):	No
SPA Public Water System and Facility ID:	N/R
SPA Water Type :	N/R
SPA Facility Type :	N/R
SPA HUC12 :	N/R
Within Groundwater Wellhead Protection Area (WHPA):	No
WHPA Public Water System and Facility ID:	N/R
WHPA Water Type :	N/R
WHPA Facility Type :	N/R
WHPA HUC12 :	N/R
Within Estimated 100-year Floodplain:	No
Latitude :	30.66889
Longitude :	-81.46361
Last Date in Agency List :	2024-05-23

EPA UST

Facility Name :	FERNANDINA LUMBER & SUPPLY CO
Facility Address :	117 S 3RD ST, FERNANDINA BEACH, Florida 32034
County :	N/R

Facility ID :	FL8732988
Facility Status :	Closed UST(s)
Open USTs :	0
Closed USTs :	1
Temporarily Out of Service USTs :	0
Date of Last Inspection :	N/R
EPA Region :	4
Tribe :	N/R
Facility ID 2 :	N/R
Latitude :	30.66888889
Longitude :	-81.46361111
Last Date in Agency List :	2024-05-22

Map Id: A5
Direction: ESE
Distance: 0.058 mi., 308 ft.
Elevation: 10 ft.
Relative: Higher

Site Name : HARBOR VIEW | FERNANDINA LUMBER & SUPPLY CO
117 S 3RD ST
FERNANDINA | FERNANDINA BEACH | Fernandina, FL

Database(s) : [DWM CONTAM - FL, ECHO, EPA LUST, EPA UST, FRS, ICIS, INACTIVE PCS, LUST - FL, NPDES - FL, PCS FACILITY, UST - FL] ***(cont.)***

Envirosite ID: 1508817
EPA ID: N/R

EPA UST ***(cont.)***

Tank Details

Tank ID :	FL8732988-1
Tank Status :	Closed
Installation Date :	N/R
Removal Date :	N/R
Capacity :	500
Substances :	Leaded Gas
Tank Wall Type :	N/R

FRS

Facility Name :	HARBOR VIEW
Facility Address :	117 S 3RD ST, FERNANDINA, FL 32034-4208
County :	NASSAU

Site Details

Registry ID :	110070265596
FRS Facility URL :	Click here for hyperlink provided by the agency.
Last Date in Agency List :	2026-02-17

Source Description

Source Description :

The NPDES module of the Compliance Information System (ICIS) tracks surface water permits issued under the Clean Water Act. Under NPDES, all facilities that discharge pollutants from any point source into waters of the United States are required to obtain a permit. The permit will likely contain limits on what can be discharged, impose monitoring and reporting requirements, and include other provisions to ensure that the discharge does not adversely affect water quality.

FRS Environmental Interest

Source and System ID :	ICIS - FLR20CB30

ICIS

Facility Name :	HARBOR VIEW
Facility Address :	117 S 3RD ST, FERNANDINA, FL 32034-4208

Site Details

NPDES ID :	FLR20CB30
ICIS Facility Interest ID :	3600932423
Facility UIN :	110070265596
Facility Type Code :	N/R

Map Id: A5
Direction: ESE
Distance: 0.058 mi., 308 ft.
Elevation: 10 ft.
Relative: Higher

Site Name : HARBOR VIEW | FERNANDINA LUMBER & SUPPLY CO
117 S 3RD ST
FERNANDINA | FERNANDINA BEACH | Fernandina, FL

Database(s) : [DWM CONTAM - FL, ECHO, EPA LUST, EPA UST, FRS, ICIS, INACTIVE PCS, LUST - FL, NPDES - FL, PCS FACILITY, UST - FL] ***(cont.)***

Envirosite ID: 1508817
EPA ID: N/R

ICIS ***(cont.)***

Impaired Waters :	303(D) Listed
Latitude :	30.669331
Longitude :	-81.4635541
Last Date in Agency List :	2025-09-24

INACTIVE PCS

Issue Date :	2018-04-30
Original Issue Date :	2018-04-30
Effective Date :	2018-04-30
Expiration Date :	2023-04-29
Retirement Date :	N/R
Termination Date :	2024-05-02
Issuing Agency :	Florida Department of Environmental Protection
Agency Type :	State
Activity ID :	3601536546
External Permit Number :	FLR20CB30
Facility Type Indicator :	NON-POTW
Permit Type :	General Permit Covered Facility-NPDES)
Major Minor Status :	N
Permit Status :	Terminated
Total Design Flow Number :	N/R
Actual Average Flow Number :	N/R
State Water Body :	N/R
State Water Body Name :	N/R
Permit Name :	Harbor View-Artisan, LLC
Permit Comp Status :	Y
RNC Tracking :	Y
Master External Permit Number :	FLR200000
TMDL Interface :	N/R
EDMR Authorization :	N
Pretreatment Indicator :	N/R
Last Date in Agency List :	2025-10-09

LUST - FL

Facility Name :	FERNANDINA LUMBER & SUPPLY CO
Facility Address :	117 S 3RD ST, FERNANDINA BEACH, 32034
County :	NASSAU

Site Details

Facility ID :	8732988
Facility Status :	CLOSED
Facility Type :	Fuel user/Non-retail
Phone :	9042613641
Last Date in Agency List :	2026-02-13

Map Id: A5
Direction: ESE
Distance: 0.058 mi., 308 ft.
Elevation: 10 ft.
Relative: Higher

Site Name : HARBOR VIEW | FERNANDINA LUMBER & SUPPLY CO
117 S 3RD ST
FERNANDINA | FERNANDINA BEACH | Fernandina, FL

Database(s) : [DWM CONTAM - FL, ECHO, EPA LUST, EPA UST, FRS, ICIS, INACTIVE PCS, LUST - FL, NPDES - FL, PCS FACILITY, UST - FL] ***(cont.)***

Envirosite ID: 1508817
EPA ID: N/R

LUST - FL ***(cont.)***

Owner Information

Owner ID :	13739
Owner Name :	MASON, BILL
Owner Address 1 :	3600 RICHMOND ST, JACKSONVILLE, FL 32205
Owner Address 2 :	N/R
Owner Phone :	9042613641
Contact :	BILL MASON

Discharge Details

Discharge Date :	2018-03-22
Status Date :	2018-08-23
Status Description :	NFA COMPLETE
DEP Code :	P
Description :	CLEANUP REQUIRED
Score Date :	N/R
Score :	N/R
CU Status :	N/R

Oculus Note :	Use the Public Oculus Login button to enter the Oculus Website
Oculus Hyperlink :	Click here for hyperlink provided by the agency.

NPDES - FL

Facility Name :	Harbor View
Facility Address :	117 S 3rd St, Fernandina
County :	NASSAU

Site Details

Issue Date :	2018-04-30
Effective Date :	2018-04-30
Expiration Date :	2023-04-29
Facility ID :	FLR20CB30
Facility Type :	Construction Generic Dewatering
Status :	Active
NPDES :	N/R
Company Name :	Harbor View-Artisan, LLC
Document Description :	Generic Permit
Nature of Business :	N/R
Ownership Type :	Unknown
Treatment Process Summary :	N/R
Department Office :	Tallahassee NPDES Stormwater
Capacity (MGD) :	N/R
DW Class :	N/R
Last Date in Agency List :	2023-07-04

Map Id: A5
Direction: ESE
Distance: 0.058 mi., 308 ft.
Elevation: 10 ft.
Relative: Higher

Site Name : HARBOR VIEW | FERNANDINA LUMBER & SUPPLY CO
117 S 3RD ST
FERNANDINA | FERNANDINA BEACH | Fernandina, FL

Database(s) : [DWM CONTAM - FL, ECHO, EPA LUST, EPA UST, FRS, ICIS, INACTIVE PCS, LUST - FL, NPDES - FL, PCS FACILITY, UST - FL] ***(cont.)***

Envirosite ID: 1508817
EPA ID: N/R

NPDES - FL ***(cont.)***

Related Party Details

Related Party Name :	Nick Kavalierds, PMTE
Related Party Address :	9995 Gate Park Way North Ste 400, Jacksonville FL 32246
Related Party Address 2 :	N/R
Related Party Phone :	9045621818
Related Party Email :	morgan@fcginc.net

PCS FACILITY

Issue Date :	2018-04-30
Original Issue Date :	2018-04-30
Effective Date :	2018-04-30
Expiration Date :	2023-04-29
Retirement Date :	N/R
Termination Date :	N/R
Issuing Agency :	Florida Department of Environmental Protection
Agency Type :	State
Activity ID :	3601536546
External Permit Number :	N/R
Facility Type Indicator :	NON-POTW
Permit Type :	General Permit Covered Facility-NPDES)
Major Minor Status :	N
Permit Status :	Administratively Continued
Total Design Flow Number :	N/R
Actual Average Flow Number :	N/R
State Water Body :	N/R
State Water Body Name :	N/R
Permit Name :	Harbor View-Artisan, LLC
Permit Comp Status :	Y
RNC Tracking :	Y
Master External Permit Number :	FLR200000
TMDL Interface :	N/R
EDMR Authorization :	N
Pretreatment Indicator :	N/R
Last Date in Agency List :	2024-02-27

UST - FL

Facility Name :	FERNANDINA LUMBER & SUPPLY CO
Facility Address :	117 S 3RD ST, FERNANDINA BEACH, 32034
County :	NASSAU

Site Details

Facility ID :	8732988
Facility Phone :	9042613641
Facility Status :	CLOSED
Facility Type :	Fuel user/Non-retail
Last Date in Agency List :	2026-02-13

Map Id: A5
Direction: ESE
Distance: 0.058 mi., 308 ft.
Elevation: 10 ft.
Relative: Higher

Site Name : HARBOR VIEW | FERNANDINA LUMBER & SUPPLY CO
117 S 3RD ST
FERNANDINA | FERNANDINA BEACH |
Fernandina, FL

Database(s) : [DWM CONTAM - FL, ECHO, EPA LUST, EPA UST, FRS, ICIS, INACTIVE PCS, LUST - FL, NPDES - FL, PCS FACILITY, UST - FL] ***(cont.)***

Envirosite ID: 1508817
EPA ID: N/R

UST - FL ***(cont.)***

Owner Information

Owner ID :	13739
Owner Name :	MASON, BILL
Owner Address 1 :	3600 RICHMOND ST, JACKSONVILLE, FL 32205
Owner Address 2 :	N/R
Owner Phone :	9042613641
Contact :	BILL MASON
DEP Contractor Own :	P

Tank Information

Tank ID :	1
Gallons :	500
Tank Location :	UNDERGROUND
Substance :	Leaded Gas
Install Date :	N/R
Status :	Removed from Site
Status Date :	1993-07-01

Oculus Note :	Use the Public Oculus Login button to enter the Oculus Website
Oculus Hyperlink :	Click here for hyperlink provided by the agency.

Map Id: B6
Direction: NNE
Distance: 0.065 mi., 346 ft.
Elevation: 7 ft.
Relative: Lower

Site Name : Hampton Inn & Suites Amelia Island Harbor Front - Tesla Destination
19 S 2nd St
Fernandina Beach, FL 32034

Database(s) : [ALT FUELING]

Envirosite ID: 1751940
EPA ID: N/R

ALT FUELING

Facility Name :	Hampton Inn & Suites Amelia Island Harbor Front - Tesla Destination
Facility Address :	19 S 2nd St, Fernandina Beach, FL 32034

ID Number :	113727
Date Last Confirmed :	2024-07-01
Status :	Open: The station is open.
Station Phone :	877-798-3752
Expected Date :	N/R
Groups With Access Code :	Public
Access Days Time :	N/R
Cards Accepted :	N/R

Map Id: B6
Direction: NNE
Distance: 0.065 mi., 346 ft.
Elevation: 7 ft.
Relative: Lower

Site Name : Hampton Inn & Suites Amelia Island
Harbor Front - Tesla Destination
19 S 2nd St
Fernandina Beach, FL 32034

Database(s) : [ALT FUELING] ***(cont.)***

Envirosite ID: 1751940
EPA ID: N/R

ALT FUELING ***(cont.)***

Date Updated :	2025-02-12 00:16:32
BD Blends :	N/R
Open Date :	2017-05-12
Fuel Type :	Electric
NG Fill Type :	N/R
NG PSI :	N/R
EV Level 1 EVSE Number :	N/R
EV Level 2 EVSE Number :	2
EV DC Fast Count :	N/R
EV Other Information :	N/R
EV Network :	Tesla Destination
EV Network Website :	Click here for hyperlink provided by the agency.
Hydrogen Status Link :	N/R
NG Vehicle Class :	N/R
LPG Primary :	N/R
E85 Blender Pump :	N/R
EV Connector Types :	J1772 TESLA
Hydrogen is Retail :	N/R
Access Code :	public
Access Detail Code :	N/R
Intersection Directions :	N/R
Geocode Status :	200-9
Geocode Status Description :	Premise (building name, property name, shopping center, etc.) level accuracy.
Owner Type :	Privately owned
Federal Agency ID :	N/R
Federal Agency Name :	N/R
Facility Type :	HOTEL
CNG Dispenser Num :	N/R
CNG On-Site Renewable Source :	N/R
CNG Total Compression Capacity :	N/R
CNG Storage Capacity :	N/R
LNG On-Site Renewable Source :	N/R
E85 Other Ethanol Blends :	N/R
EV Pricing :	Free
LPG Nozzle Types :	N/R
Hydrogen Pressures :	N/R
Hydrogen Standards :	N/R
CNG Fill Type :	N/R
CNG PSI :	N/R
CNG Vehicle Class :	N/R
LNG Vehicle Class :	N/R
Latitude :	30.670527
Longitude :	-81.464444
EV On-Site Renewable Source :	N/R
Last Date in Agency List :	2026-03-03

Map Id: C7
Direction: NNW
Distance: 0.080 mi., 422 ft.
Elevation: 7 ft.
Relative: Lower

Site Name : Davis Rachel | Florida Fish and Wildlife Conservation Commission | Nelson Peter Amelia River @ 1 Front St. | Ameria River at 3 Front St.
FERNANDINA BEACH | FERNANDINA, FL

Database(s) : [SPILLS - FL]

Envirosite ID: 1697997
EPA ID: N/R

SPILLS - FL

Facility Name :	N/R
Facility Address :	Amelia River @ 1 Front Street, FERNANDINA BEACH
County :	Nassau

Incident Details

Details for this site have been truncated due to the large number of available details for this site within this dataset. For the complete details for this site, contact your Envirosite account representative for a complimentary site report containing all of the details available.

Incident Number :	35629
Incident Date :	2005-06-28
Incident Status :	Closed
Incident Type :	Coastal
Descriptions :	Other
On-scene Response :	N/R
State Warning Point Date :	N/R
State Warning Point Code :	N/R
Sector Code :	N/R
Facility Reported :	N/R
Business Type :	N/R
Petroleum Flag :	N/R
Off-site Release Flag :	N/R
Release Source Code :	N/R
Release Description :	N/R
Last Date in Agency List :	2018-04-28

Pollutants

Pollutant Name :	Diesel fuel
Pollutant Actual Volume :	0 gallon
Pollutant Category :	Petroleum

Incident Details

Incident Number :	12999
Incident Date :	2002-01-02
Incident Status :	Closed
Incident Type :	Inland
Descriptions :	Spill
On-scene Response :	N/R
State Warning Point Date :	N/R
State Warning Point Code :	N/R
Sector Code :	N/R
Facility Reported :	N/R
Business Type :	N/R
Petroleum Flag :	N/R
Off-site Release Flag :	N/R
Release Source Code :	N/R
Release Description :	N/R
Last Date in Agency List :	2018-04-28

Map Id: C7
Direction: NNW
Distance: 0.080 mi., 422 ft.
Elevation: 7 ft.
Relative: Lower

Site Name : Davis Rachel | Florida Fish and Wildlife Conservation Commission | Nelson Peter Amelia River @ 1 Front St. | Ameria River at 3 Front St.
FERNANDINA BEACH | FERNANDINA, FL

Database(s) : [SPILLS - FL] ***(cont.)***

Envirosite ID: 1697997
EPA ID: N/R

SPILLS - FL ***(cont.)***

Pollutants
- Pollutant Name : Diesel fuel
- Pollutant Actual Volume : 5 gallon
- Pollutant Category : N/R

- Facility Name : N/R
- Facility Address : Amelia River at 1 Front Street, FERNANDINA BEACH
- County : Nassau

Incident Details
- Incident Number : 35090
- Incident Date : 2003-11-10
- Incident Status : Closed
- Incident Type : Coastal
- Descriptions : Other
- On-scene Response : N/R
- State Warning Point Date : N/R
- State Warning Point Code : N/R
- Sector Code : N/R
- Facility Reported : N/R
- Business Type : N/R
- Petroleum Flag : N/R
- Off-site Release Flag : N/R
- Release Source Code : N/R
- Release Description : N/R
- Last Date in Agency List : 2018-04-28

Pollutants
- Pollutant Name : Diesel fuel
- Pollutant Actual Volume : 24.99 gallon
- Pollutant Category : Petroleum

Incident Details
- Incident Number : 34466
- Incident Date : 2003-01-26
- Incident Status : Closed
- Incident Type : Coastal
- Descriptions : Other
- On-scene Response : N/R
- State Warning Point Date : N/R
- State Warning Point Code : N/R
- Sector Code : N/R
- Facility Reported : N/R
- Business Type : N/R
- Petroleum Flag : N/R
- Off-site Release Flag : N/R
- Release Source Code : N/R
- Release Description : N/R

Map Id: C7
Direction: NNW
Distance: 0.080 mi., 422 ft.
Elevation: 7 ft.
Relative: Lower

Site Name : Davis Rachel | Florida Fish and Wildlife Conservation Commission | Nelson Peter Amelia River @ 1 Front St. | Ameria River at 3 Front St.
FERNANDINA BEACH | FERNANDINA, FL

Database(s) : [SPILLS - FL] ***(cont.)***

Envirosite ID: 1697997
EPA ID: N/R

SPILLS - FL ***(cont.)***

Last Date in Agency List : 2018-04-28

Pollutants
Pollutant Name : Sheen
Pollutant Actual Volume : 0 gallon
Pollutant Category : Petroleum

Incident Details
Incident Number : 33447
Incident Date : 2001-07-15
Incident Status : Closed
Incident Type : Coastal
Descriptions : Sunken Vessel
On-scene Response : N/R
State Warning Point Date : N/R
State Warning Point Code : N/R
Sector Code : N/R
Facility Reported : N/R
Business Type : N/R
Petroleum Flag : N/R
Off-site Release Flag : N/R
Release Source Code : N/R
Release Description : N/R
Last Date in Agency List : 2018-04-28

Pollutants
Pollutant Name : Diesel fuel
Pollutant Actual Volume : 14.99 gallon
Pollutant Category : N/R

Facility Name : N/R
Facility Address : Ameria River at 3 Front St., FERNANDINA BEACH
County : Nassau

Incident Details
Incident Number : 57283
Incident Date : 2017-01-26
Incident Status : Saved
Incident Type : Coastal
Descriptions : N/R
On-scene Response : N/R
State Warning Point Date : N/R
State Warning Point Code : N/R
Sector Code : N/R
Facility Reported : N/R
Business Type : N/R

Map Id: C7
Direction: NNW
Distance: 0.080 mi., 422 ft.
Elevation: 7 ft.
Relative: Lower

Site Name : Davis Rachel | Florida Fish and Wildlife Conservation Commission | Nelson Peter Amelia River @ 1 Front St. | Ameria River at 3 Front St.
FERNANDINA BEACH | FERNANDINA, FL

Database(s) : [SPILLS - FL] ***(cont.)***

Envirosite ID: 1697997
EPA ID: N/R

SPILLS - FL ***(cont.)***

Petroleum Flag :	N/R
Off-site Release Flag :	N/R
Release Source Code :	N/R
Release Description :	N/R
Last Date in Agency List :	2017-10-13

Pollutants

Pollutant Name :	N/R
Pollutant Actual Volume :	N/R
Pollutant Category :	N/R

Facility Name :	Davis Rachel
Facility Address :	Amelia River @ 1 Front St., FERNANDINA
County :	Nassau

Incident Details

Incident Number :	39538
Incident Date :	2008-05-24
Incident Status :	Closed
Incident Type :	Coastal
Descriptions :	Vessel Discharge
On-scene Response :	N/R
State Warning Point Date :	N/R
State Warning Point Code :	N/R
Sector Code :	N/R
Facility Reported :	N/R
Business Type :	N/R
Petroleum Flag :	N/R
Off-site Release Flag :	N/R
Release Source Code :	N/R
Release Description :	N/R
Last Date in Agency List :	2018-04-28

Pollutants

Pollutant Name :	Sheen
Pollutant Actual Volume :	2 gallon
Pollutant Category :	Petroleum

Facility Name :	Florida Fish and Wildlife Conservation Commission
Facility Address :	Amelia River @ 1 Front St., FERNANDINA BEACH
County :	Nassau

Incident Details

Incident Number :	39142
Incident Date :	2008-03-16

Map Id: C7
Direction: NNW
Distance: 0.080 mi., 422 ft.
Elevation: 7 ft.
Relative: Lower

Site Name : Davis Rachel | Florida Fish and Wildlife Conservation Commission | Nelson Peter Amelia River @ 1 Front St. | Ameria River at 3 Front St.
FERNANDINA BEACH | FERNANDINA, FL

Database(s) : [SPILLS - FL] ***(cont.)***

Envirosite ID: 1697997
EPA ID: N/R

SPILLS - FL ***(cont.)***

Incident Status :	Closed
Incident Type :	Coastal
Descriptions :	Spill
On-scene Response :	N/R
State Warning Point Date :	N/R
State Warning Point Code :	N/R
Sector Code :	N/R
Facility Reported :	N/R
Business Type :	N/R
Petroleum Flag :	N/R
Off-site Release Flag :	N/R
Release Source Code :	N/R
Release Description :	N/R
Last Date in Agency List :	2018-04-28

Pollutants

Pollutant Name :	Sheen
Pollutant Actual Volume :	2 gallon
Pollutant Category :	Petroleum

Facility Name :	Nelson Peter
Facility Address :	Amelia River @ 1 Front St., FERNANDINA BEACH
County :	Nassau

Incident Details

Incident Number :	39142
Incident Date :	2008-03-16
Incident Status :	Closed
Incident Type :	Coastal
Descriptions :	Spill
On-scene Response :	N/R
State Warning Point Date :	N/R
State Warning Point Code :	N/R
Sector Code :	N/R
Facility Reported :	N/R
Business Type :	N/R
Petroleum Flag :	N/R
Off-site Release Flag :	N/R
Release Source Code :	N/R
Release Description :	N/R
Last Date in Agency List :	2018-04-28

Pollutants

Pollutant Name :	Sheen
Pollutant Actual Volume :	2 gallon
Pollutant Category :	Petroleum

Map Id: C7
Direction: NNW
Distance: 0.080 mi., 422 ft.
Elevation: 7 ft.
Relative: Lower

Site Name : Davis Rachel | Florida Fish and Wildlife Conservation Commission | Nelson Peter Amelia River @ 1 Front St. | Ameria River at 3 Front St.
FERNANDINA BEACH | FERNANDINA, FL

Database(s) : [SPILLS - FL] ***(cont.)***

Envirosite ID: 1697997
EPA ID: N/R

SPILLS - FL ***(cont.)***

Facility Name :	Sector Jacksonville
Facility Address :	Ameria River at 3 Front St., FERNANDINA BEACH
County :	Nassau

Incident Details

Incident Number :	57283
Incident Date :	2017-01-26
Incident Status :	Pending-HQ
Incident Type :	Coastal
Descriptions :	Spill
On-scene Response :	N/R
State Warning Point Date :	N/R
State Warning Point Code :	N/R
Sector Code :	N/R
Facility Reported :	N/R
Business Type :	N/R
Petroleum Flag :	N/R
Off-site Release Flag :	N/R
Release Source Code :	N/R
Release Description :	N/R
Last Date in Agency List :	2018-04-28

Pollutants

Pollutant Name :	Diesel fuel
Pollutant Actual Volume :	0.5 gallon
Pollutant Category :	Petroleum

Map Id: C8
Direction: NNW
Distance: 0.081 mi., 428 ft.
Elevation: 7 ft.
Relative: Lower

Site Name : Fernandina Harbor Marina
Amelia River at 9 South Front St.
FERNANDINA BEACH, FL

Database(s) : [SPILLS - FL]

Envirosite ID: 1622815
EPA ID: N/R

SPILLS - FL

Facility Name :	Fernandina Harbor Marina
Facility Address :	Amelia River at 9 South Front St., FERNANDINA BEACH
County :	Nassau

Incident Details

Incident Number :	46850
Incident Date :	2012-03-19
Incident Status :	Closed

Map Id: C8
Direction: NNW
Distance: 0.081 mi., 428 ft.
Elevation: 7 ft.
Relative: Lower

Site Name : Fernandina Harbor Marina
Amelia River at 9 South Front St.
FERNANDINA BEACH, FL

Database(s) : [SPILLS - FL] ***(cont.)***

Envirosite ID: 1622815
EPA ID: N/R

SPILLS - FL ***(cont.)***

Incident Type :	N/R
Descriptions :	N/R
On-scene Response :	N/R
State Warning Point Date :	N/R
State Warning Point Code :	N/R
Sector Code :	N/R
Facility Reported :	N/R
Business Type :	N/R
Petroleum Flag :	N/R
Off-site Release Flag :	N/R
Release Source Code :	N/R
Release Description :	N/R
Last Date in Agency List :	2017-10-12

Pollutants

Pollutant Name :	Diesel fuel
Pollutant Actual Volume :	3.00 gallon
Pollutant Category :	Petroleum

Map Id: B9
Direction: NNE
Distance: 0.101 mi., 535 ft.
Elevation: 7 ft.
Relative: Lower

Site Name : FLORIDA PUBLIC UTILITIES- HAMPTON INN
19 SOUTH 2 STREET
FERNANDINA BEACH, FL 32034

Database(s) : [T 2 - FL]

Envirosite ID: 1636676
EPA ID: N/R

T 2 - FL

Facility Name :	FLORIDA PUBLIC UTILITIES- HAMPTON INN
Facility Address :	19 SOUTH 2 STREET, FERNANDINA BEACH, FL 32034
County :	Nassau
Filing Year :	2012
Filing Type :	Tier2
Company Name :	FLORIDA PUBLIC UTILITIES
Facility ID :	4109911
State Facility ID :	N/R
SIC :	N/R
NAICS :	454310 - Fuel Dealers
Dun & Bradstreet Code :	N/R
De-Registered Date :	N/R
Data Submitted by :	Florida Division of Emergency Management
Contact 1 - Name :	Florida Public Utilities
Contact 1 - Contact Type :	Emergency Contact
Contact 1 - Email :	mmccarty@fpuc.com
Contact 1 - 24-hour Phone :	855 583-4973
Contact 1 - Work Phone :	N/R
Contact 1 - Additional Phone :	N/R
Access ID :	N/R

Map Id: B9
Direction: NNE
Distance: 0.101 mi., 535 ft.
Elevation: 7 ft.
Relative: Lower

Site Name : FLORIDA PUBLIC UTILITIES- HAMPTON INN
19 SOUTH 2 STREET
FERNANDINA BEACH, FL 32034

Database(s) : [T 2 - FL] ***(cont.)***

Envirosite ID: 1636676
EPA ID: N/R

T 2 - FL ***(cont.)***

Florida SERC :	N/R
EIN Number :	N/R
Last Modified Date :	2013-02-28
First Submit Date :	2013-02-28
Latitude :	30.670994
Longitude :	-81.464106
Last Date in Agency List :	2014-02-12

Map Id: C10
Direction: N
Distance: 0.103 mi., 546 ft.
Elevation: 6 ft.
Relative: Lower

Site Name : FERNANDINA HARBOR MARINA | CITY OF FERNANDINA BEACH - FERNANDINA HARBOR MARINA | Sector Jacksonville
3 SOUTH FRONT ST | 3 S Front St. | 3 S FRONT ST FERNANDINA HARBOR MARINA
FERNANDINA BEACH | Fernandina Beach, FL

Database(s) : [DWM CONTAM - FL, ERNS, FA 3 - FL, LUST - FL, SPILLS - FL, T 2 - FL, UST - FL]

Envirosite ID: 1534332
EPA ID: N/R

DWM CONTAM - FL

Facility Name :	FERNANDINA HARBOR MARINA
Facility Address :	3 SOUTH FRONT ST, FERNANDINA BEACH, FL 32034-4170
County :	NASSAU
Score Effective Date :	2006-04-18
Score :	56
Score Ranked :	53
Rank :	2936
Facility ID :	9046102
Facility Status :	OPEN
Facility Type :	V - Marine/Coastal Fuel Storage
County Code :	45
District :	NED
Operator :	Taylor Fitzsimmons
Phone :	(904)310-3304
Name Changed Date :	2001-09-25
Address Changed Date :	2021-05-14
Latitude Degrees :	30
Latitude Minutes :	40
Latitude Seconds :	18.8904
Longitude Degrees :	81
Longitude Minutes :	27
Longitude Seconds :	54.1728
Feature :	N/R
Method :	AGPS
Datum :	0
Section/Township/Range :	N/R

Map Id: C10
Direction: N
Distance: 0.103 mi., 546 ft.
Elevation: 6 ft.
Relative: Lower

Site Name : FERNANDINA HARBOR MARINA | CITY OF FERNANDINA BEACH - FERNANDINA HARBOR MARINA | Sector Jacksonville 3 SOUTH FRONT ST | 3 S Front St. | 3 S FRONT ST FERNANDINA HARBOR MARINA FERNANDINA BEACH | Fernandina Beach, FL

Database(s) : [DWM CONTAM - FL, ERNS, FA 3 - FL, LUST - FL, SPILLS - FL, T 2 - FL, UST - FL] ***(cont.)***

Envirosite ID: 1534332
EPA ID: N/R

DWM CONTAM - FL ***(cont.)***

Related Party Begin Date :	2019-03-15
Related Party ID :	7008
Primary Related Party Role :	ACCOUNT OWNER
Related Party Name :	FERNANDINA BEACH CITY
Related Party Address 1 :	204 ASH ST, Fernandina Beach, FL 32034-4230
Related Party Address 2 :	ATTN:STORAGE TANK REGIS
Contact :	JEREMIAH GLISSON
Related Party Phone :	(904)310-3300
Related Party Extension :	N/R
Related Party Bad Address Indicator :	N
Last Date in Agency List :	2025-10-08

ERNS

Facility Address :	3 S FRONT ST FERNANDINA HARBOR MARINA, FERNANDINA BEACH, FL
County :	NASSAU

Incident Information

Details for this site have been truncated due to the large number of available details for this site within this dataset. For the complete details for this site, contact your Envirosite account representative for a complimentary site report containing all of the details available.

Incident Date Time :	2024-09-02 19:15:00
Type of Incident :	UNKNOWN SHEEN
Incident Cause :	UNKNOWN
Incident DTG :	DISCOVERED
Incident Location :	UNKNOWN SHEEN INCIDENT
Sequence Number :	1409754
Potential Flag :	N
Description of Incident :	THE CALLER REPORTED THE DISCOVERY OF AN UNKNOWN SHEEN FROM AN UNKNOWN SOURCE ON THE WATERS OF THE AMELIA RIVER.
Last Date in Agency List :	2025-10-15

Incident Response Summary

Date Time Received :	2024-09-02 19:19:00
Date Time Completed :	2024-09-02 19:26:00
Call Type :	Incident
Source :	TELEPHONE
Responsible Company :	N/R
Responsible Org Type :	UNKNOWN
Responsible City :	N/R
Responsible State :	XX
Responsible Zip :	N/R

Map Id: C10
Direction: N
Distance: 0.103 mi., 546 ft.
Elevation: 6 ft.
Relative: Lower

Site Name : FERNANDINA HARBOR MARINA | CITY OF FERNANDINA BEACH - FERNANDINA HARBOR MARINA | Sector Jacksonville 3 SOUTH FRONT ST | 3 S Front St. | 3 S FRONT ST FERNANDINA HARBOR MARINA FERNANDINA BEACH | Fernandina Beach, FL

Database(s) : [DWM CONTAM - FL, ERNS, FA 3 - FL, LUST - FL, SPILLS - FL, T 2 - FL, UST - FL] ***(cont.)***

Envirosite ID: 1534332
EPA ID: N/R

ERNS ***(cont.)***

Incident Details Summary

Remedial Action :	NONE
Medium :	AMELIA
Medium Description :	WATER
Body of Water :	AMELIA RIVER
Weather Conditions :	N/R
Water Temperature :	N/R
Water Supply Contaminated :	U
Waterway Closed :	N
Waterway Description :	N/R

Additional Incident Details Summary

Actual Amount :	N/R
Actual Amount Units :	N/R
Capacity of Tank :	N/R
Capacity of Tank Units :	N/R
Continuous Release Begin Date :	N/R
Continuous Release End Date :	N/R
Continuous Release Change Date :	N/R
Continuous Release Permit :	N/R
Continuous Release Type :	N/R
Description of Tank :	N/R
Device Operational :	U
DOT Crossing Number :	N/R
DOT Regulated :	U
NPDES :	N/R
NPDES Compliance :	U
Pipeline Aboveground :	ABOVE
Pipeline Covered :	U
Pipeline Type :	N/R
Tank ID :	N/R
Tank Regulated :	U
Tank Regulated by :	N/R

Materials Involved Summary

Name of Material :	UNKNOWN OIL
CAS Number :	000000-00-0
Amount of Material :	0
Unit of Measure :	UNKNOWN AMOUNT
UN Number :	N/R
CHRIS Code :	OUN
Reached Water :	YES
Amount in Water :	0
Unit of Measure (Reach Water) :	UNKNOWN AMOUNT

Map Id: C10
Direction: N
Distance: 0.103 mi., 546 ft.
Elevation: 6 ft.
Relative: Lower

Site Name : FERNANDINA HARBOR MARINA | CITY OF FERNANDINA BEACH - FERNANDINA HARBOR MARINA | Sector Jacksonville
3 SOUTH FRONT ST | 3 S Front St. | 3 S FRONT ST FERNANDINA HARBOR MARINA FERNANDINA BEACH | Fernandina Beach, FL

Database(s) : [DWM CONTAM - FL, ERNS, FA 3 - FL, LUST - FL, SPILLS - FL, T 2 - FL, UST - FL] ***(cont.)***

Envirosite ID: 1534332
EPA ID: N/R

ERNS ***(cont.)***

Facility Address :	3 S. FRONT ST., FERNANDINA BEACH, FL 32034
County :	NASSAU

Incident Information

Incident Date Time :	2025-03-07 13:15:00
Type of Incident :	UNKNOWN SHEEN
Incident Cause :	UNKNOWN
Incident DTG :	DISCOVERED
Incident Location :	FERNANDINA HARBOR MARINA / AMELIA RIVER / A,B,E,F DOCKS
Sequence Number :	1425285
Potential Flag :	N
Description of Incident :	CALLE REPORTS AN UNKNOWN SHEEN FROM AN UNKNOWN SOURCE IN THE AMELIA RIVER. IT IS MAINLY SEEN IN A AND B DOCK AND E AND F DOCK.
Last Date in Agency List :	2025-10-16

Incident Response Summary

Date Time Received :	2025-03-07 13:52:00
Date Time Completed :	2025-03-07 14:09:00
Call Type :	Incident
Source :	TELEPHONE
Responsible Company :	N/R
Responsible Org Type :	UNKNOWN
Responsible City :	N/R
Responsible State :	XX
Responsible Zip :	N/R

Incident Details Summary

Remedial Action :	NONE
Medium :	AMELIA RIVER
Medium Description :	WATER
Body of Water :	AMELIA RIVER
Weather Conditions :	SUNNY
Water Temperature :	N/R
Water Supply Contaminated :	U
Waterway Closed :	N
Waterway Description :	N/R

Map Id: C10
Direction: N
Distance: 0.103 mi., 546 ft.
Elevation: 6 ft.
Relative: Lower

Site Name : FERNANDINA HARBOR MARINA | CITY OF FERNANDINA BEACH - FERNANDINA HARBOR MARINA | Sector Jacksonville 3 SOUTH FRONT ST | 3 S Front St. | 3 S FRONT ST FERNANDINA HARBOR MARINA FERNANDINA BEACH | Fernandina Beach, FL

Database(s) : [DWM CONTAM - FL, ERNS, FA 3 - FL, LUST - FL, SPILLS - FL, T 2 - FL, UST - FL] ***(cont.)***

Envirosite ID: 1534332
EPA ID: N/R

ERNS ***(cont.)***

Additional Incident Details Summary

Actual Amount :	N/R
Actual Amount Units :	N/R
Capacity of Tank :	N/R
Capacity of Tank Units :	N/R
Continuous Release Begin Date :	N/R
Continuous Release End Date :	N/R
Continuous Release Change Date :	N/R
Continuous Release Permit :	N/R
Continuous Release Type :	N/R
Description of Tank :	N/R
Device Operational :	U
DOT Crossing Number :	N/R
DOT Regulated :	U
NPDES :	N/R
NPDES Compliance :	U
Pipeline Aboveground :	ABOVE
Pipeline Covered :	U
Pipeline Type :	N/R
Tank ID :	N/R
Tank Regulated :	U
Tank Regulated by :	N/R

Materials Involved Summary

Name of Material :	UNKNOWN OIL
CAS Number :	000000-00-0
Amount of Material :	0
Unit of Measure :	UNKNOWN AMOUNT
UN Number :	N/R
CHRIS Code :	OUN
Reached Water :	YES
Amount in Water :	0
Unit of Measure (Reach Water) :	UNKNOWN AMOUNT

Facility Address :	3 SOUTH FRONT ST, FERNANDINA BEACH, FL
County :	NASSAU

Incident Information

Incident Date Time :	2024-05-04 19:40:00
Type of Incident :	UNKNOWN SHEEN
Incident Cause :	UNKNOWN
Incident DTG :	DISCOVERED
Incident Location :	UNKNOWN SHEEN INCIDENT
Sequence Number :	1398089
Potential Flag :	N

Map Id: C10
Direction: N
Distance: 0.103 mi., 546 ft.
Elevation: 6 ft.
Relative: Lower

Site Name : FERNANDINA HARBOR MARINA | CITY OF FERNANDINA BEACH - FERNANDINA HARBOR MARINA | Sector Jacksonville
3 SOUTH FRONT ST | 3 S Front St. | 3 S FRONT ST FERNANDINA HARBOR MARINA FERNANDINA BEACH | Fernandina Beach, FL

Database(s) : [DWM CONTAM - FL, ERNS, FA 3 - FL, LUST - FL, SPILLS - FL, T 2 - FL, UST - FL] ***(cont.)***

Envirosite ID: 1534332
EPA ID: N/R

ERNS ***(cont.)***

Description of Incident :	THE CALLER STATED THAT THEY DISCOVERED AN UNKNOWN SHEEN FROM AN UNKNOWN SOURCE AT THE FERNANDINA BEACH.
Last Date in Agency List :	2025-10-15

Incident Response Summary

Date Time Received :	2024-05-04 19:56:00
Date Time Completed :	2024-05-04 19:59:00
Call Type :	Incident
Source :	TELEPHONE
Responsible Company :	N/R
Responsible Org Type :	UNKNOWN
Responsible City :	N/R
Responsible State :	XX
Responsible Zip :	N/R

Incident Details Summary

Remedial Action :	THE CALLER STATED THAT FISH AND WILDLIFE IS INVESTIGATING THE SHEEN.
Medium :	FERNANDINA BEACH
Medium Description :	WATER
Body of Water :	FERNANDINA BEACH
Weather Conditions :	N/R
Water Temperature :	N/R
Water Supply Contaminated :	U
Waterway Closed :	N
Waterway Description :	N/R

Additional Incident Details Summary

Actual Amount :	N/R
Actual Amount Units :	N/R
Capacity of Tank :	N/R
Capacity of Tank Units :	N/R
Continuous Release Begin Date :	N/R
Continuous Release End Date :	N/R
Continuous Release Change Date :	N/R
Continuous Release Permit :	N/R
Continuous Release Type :	N/R
Description of Tank :	N/R
Device Operational :	U
DOT Crossing Number :	N/R
DOT Regulated :	U
NPDES :	N/R
NPDES Compliance :	U

Map Id: C10
Direction: N
Distance: 0.103 mi., 546 ft.
Elevation: 6 ft.
Relative: Lower

Site Name : FERNANDINA HARBOR MARINA | CITY OF FERNANDINA BEACH - FERNANDINA HARBOR MARINA | Sector Jacksonville 3 SOUTH FRONT ST | 3 S Front St. | 3 S FRONT ST FERNANDINA HARBOR MARINA FERNANDINA BEACH | Fernandina Beach, FL

Database(s) : [DWM CONTAM - FL, ERNS, FA 3 - FL, LUST - FL, SPILLS - FL, T 2 - FL, UST - FL] ***(cont.)***

Envirosite ID: 1534332
EPA ID: N/R

ERNS ***(cont.)***

Pipeline Aboveground :	ABOVE
Pipeline Covered :	U
Pipeline Type :	N/R
Tank ID :	N/R
Tank Regulated :	U
Tank Regulated by :	N/R

Materials Involved Summary

Name of Material :	UNKNOWN OIL
CAS Number :	000000-00-0
Amount of Material :	0
Unit of Measure :	UNKNOWN AMOUNT
UN Number :	N/R
CHRIS Code :	OUN
Reached Water :	YES
Amount in Water :	0
Unit of Measure (Reach Water) :	UNKNOWN AMOUNT

Incident Information

Incident Date Time :	2017-11-21 07:45:00
Type of Incident :	UNKNOWN SHEEN
Incident Cause :	UNKNOWN
Incident DTG :	DISCOVERED
Incident Location :	UNKNOWN SHEEN INCIDENT - FERNANDIAN HARBOR MARINA
Sequence Number :	1197821
Potential Flag :	N
Description of Incident :	CALLER IS REPORTING THAT THERE IS AN UNKNOWN SHEEN FROM AN UNKNOWN SOURCE NEAR FERNANDINA BEACH IN THE ICW. THE SHEEN WAS MOVING SOUTH BOUND BRISKLY FOR APPROXIMATELY 15 MINUTES.
Last Date in Agency List :	2017-11-29

Incident Response Summary

Date Time Received :	2017-11-21 08:25:53
Date Time Completed :	2017-11-21 08:36:53
Call Type :	Incident
Source :	TELEPHONE
Responsible Company :	N/R
Responsible Org Type :	UNKNOWN
Responsible City :	N/R
Responsible State :	XX
Responsible Zip :	N/R

Map Id: C10
Direction: N
Distance: 0.103 mi., 546 ft.
Elevation: 6 ft.
Relative: Lower

Site Name : FERNANDINA HARBOR MARINA | CITY OF FERNANDINA BEACH - FERNANDINA HARBOR MARINA | Sector Jacksonville 3 SOUTH FRONT ST | 3 S Front St. | 3 S FRONT ST FERNANDINA HARBOR MARINA FERNANDINA BEACH | Fernandina Beach, FL

Database(s) : [DWM CONTAM - FL, ERNS, FA 3 - FL, LUST - FL, SPILLS - FL, T 2 - FL, UST - FL] ***(cont.)***

Envirosite ID: 1534332
EPA ID: N/R

ERNS ***(cont.)***

Incident Details Summary

Remedial Action :	N/R
Medium :	INTRACOASTAL WATERWAY
Medium Description :	WATER
Body of Water :	INTRACOASTAL WATERWAY
Weather Conditions :	OVERCAST
Water Temperature :	N/R
Water Supply Contaminated :	U
Waterway Closed :	N
Waterway Description :	N/R

Additional Incident Details Summary

Actual Amount :	N/R
Actual Amount Units :	N/R
Capacity of Tank :	N/R
Capacity of Tank Units :	N/R
Continuous Release Begin Date :	N/R
Continuous Release End Date :	N/R
Continuous Release Change Date :	N/R
Continuous Release Permit :	N/R
Continuous Release Type :	N/R
Description of Tank :	N/R
Device Operational :	U
DOT Crossing Number :	N/R
DOT Regulated :	U
NPDES :	N/R
NPDES Compliance :	U
Pipeline Aboveground :	ABOVE
Pipeline Covered :	U
Pipeline Type :	N/R
Tank ID :	N/R
Tank Regulated :	U
Tank Regulated by :	N/R

Materials Involved Summary

Name of Material :	UNKNOWN OIL
CAS Number :	000000-00-0
Amount of Material :	0
Unit of Measure :	UNKNOWN AMOUNT
UN Number :	N/R
CHRIS Code :	OUN
Reached Water :	YES
Amount in Water :	0
Unit of Measure (Reach Water) :	UNKNOWN AMOUNT

Map Id: C10
Direction: N
Distance: 0.103 mi., 546 ft.
Elevation: 6 ft.
Relative: Lower

Site Name : FERNANDINA HARBOR MARINA | CITY OF FERNANDINA BEACH - FERNANDINA HARBOR MARINA | Sector Jacksonville 3 SOUTH FRONT ST | 3 S Front St. | 3 S FRONT ST FERNANDINA HARBOR MARINA FERNANDINA BEACH | Fernandina Beach, FL

Database(s) : [DWM CONTAM - FL, ERNS, FA 3 - FL, LUST - FL, SPILLS - FL, T 2 - FL, UST - FL] ***(cont.)***

Envirosite ID: 1534332
EPA ID: N/R

ERNS ***(cont.)***

Incident Information

Incident Date Time :	2015-07-19 08:00:00
Type of Incident :	UNKNOWN SHEEN
Incident Cause :	UNKNOWN
Incident DTG :	DISCOVERED
Incident Location :	UNKNOWN SHEEN INCIDENT
Sequence Number :	1123199
Potential Flag :	N
Description of Incident :	CALLER IS REPORTING AN OIL SHEEN IN THE RIVER FROM AN UNKNOWN SOURCE.
Last Date in Agency List :	2015-12-23

Incident Response Summary

Date Time Received :	2015-07-19 08:59:09
Date Time Completed :	2015-07-19 09:03:28
Call Type :	Incident
Source :	TELEPHONE
Responsible Company :	N/R
Responsible Org Type :	UNKNOWN
Responsible City :	N/R
Responsible State :	XX
Responsible Zip :	N/R

Incident Details Summary

Remedial Action :	N/R
Medium :	AMELIA RIVER
Medium Description :	WATER
Body of Water :	AMELIA RIVER
Weather Conditions :	OVERCAST
Water Temperature :	N/R
Water Supply Contaminated :	U
Waterway Closed :	N
Waterway Description :	N/R

Additional Incident Details Summary

Actual Amount :	N/R
Actual Amount Units :	N/R
Capacity of Tank :	N/R
Capacity of Tank Units :	N/R
Continuous Release Begin Date :	N/R
Continuous Release End Date :	N/R
Continuous Release Change Date :	N/R
Continuous Release Permit :	N/R
Continuous Release Type :	N/R

Map Id: C10
Direction: N
Distance: 0.103 mi., 546 ft.
Elevation: 6 ft.
Relative: Lower

Site Name : FERNANDINA HARBOR MARINA | CITY OF FERNANDINA BEACH - FERNANDINA HARBOR MARINA | Sector Jacksonville 3 SOUTH FRONT ST | 3 S Front St. | 3 S FRONT ST FERNANDINA HARBOR MARINA FERNANDINA BEACH | Fernandina Beach, FL

Database(s) : [DWM CONTAM - FL, ERNS, FA 3 - FL, LUST - FL, SPILLS - FL, T 2 - FL, UST - FL] ***(cont.)***

Envirosite ID: 1534332
EPA ID: N/R

ERNS ***(cont.)***

Description of Tank :	N/R
Device Operational :	U
DOT Crossing Number :	N/R
DOT Regulated :	U
NPDES :	N/R
NPDES Compliance :	U
Pipeline Aboveground :	ABOVE
Pipeline Covered :	U
Pipeline Type :	N/R
Tank ID :	N/R
Tank Regulated :	U
Tank Regulated by :	N/R

Materials Involved Summary

Name of Material :	UNKNOWN OIL
CAS Number :	000000-00-0
Amount of Material :	0
Unit of Measure :	UNKNOWN AMOUNT
UN Number :	N/R
CHRIS Code :	OUN
Reached Water :	YES
Amount in Water :	0
Unit of Measure (Reach Water) :	UNKNOWN AMOUNT

FA 3 - FL

Facility Name :	FERNANDINA HARBOR MARINA
Facility Address :	3 SOUTH FRONT ST, FERNANDINA BEACH, 32034
County :	NASSAU

Details for this site have been truncated due to the large number of available details for this site within this dataset. For the complete details for this site, contact your Envirosite account representative for a complimentary site report containing all of the details available.

Effectivity Date :	2022-10-01
Expiration Date :	2025-10-01
Facility ID :	9046102
Facility Status :	OPEN
Facility Type :	Marine/Coastal Fuel Storage
DEP Contractor :	P
Financial Responsibility :	INSURANCE
Insurance Company :	ILLINOIS UNION INSURANCE COMPANY
Facility Phone :	9043103304
Owner ID :	7008
Owner Name :	FERNANDINA BEACH CITY
Address :	204 ASH ST ATTN:STORAGE TANK REGIS, Fernandina Beach, FL 32034

Map Id: C10
Direction: N
Distance: 0.103 mi., 546 ft.
Elevation: 6 ft.
Relative: Lower

Site Name : FERNANDINA HARBOR MARINA | CITY OF FERNANDINA BEACH - FERNANDINA HARBOR MARINA | Sector Jacksonville
3 SOUTH FRONT ST | 3 S Front St. | 3 S FRONT ST FERNANDINA HARBOR MARINA FERNANDINA BEACH | Fernandina Beach, FL

Database(s) : [DWM CONTAM - FL, ERNS, FA 3 - FL, LUST - FL, SPILLS - FL, T 2 - FL, UST - FL] ***(cont.)***

Envirosite ID: 1534332
EPA ID: N/R

FA 3 - FL ***(cont.)***

Contact Name :	JEREMIAH GLISSON
Phone :	9043103300
Last Date in Agency List :	2025-11-05
Effectivity Date :	2019-10-01
Expiration Date :	2022-10-01
Facility ID :	9046102
Facility Status :	OPEN
Facility Type :	Marine/Coastal Fuel Storage
DEP Contractor :	P
Financial Responsibility :	INSURANCE
Insurance Company :	ILLINOIS UNION INSURANCE COMPANY
Facility Phone :	9043103304
Owner ID :	7008
Owner Name :	FERNANDINA BEACH CITY
Address :	204 ASH ST ATTN:STORAGE TANK REGIS, Fernandina Beach, FL 32034
Contact Name :	JEREMIAH GLISSON
Phone :	9043103300
Last Date in Agency List :	2025-11-05
Effectivity Date :	2016-10-01
Expiration Date :	2019-10-01
Facility ID :	9046102
Facility Status :	OPEN
Facility Type :	Marine/Coastal Fuel Storage
DEP Contractor :	P
Financial Responsibility :	INSURANCE
Insurance Company :	ILLINOIS UNION INSURANCE COMPANY
Facility Phone :	9043103304
Owner ID :	7008
Owner Name :	FERNANDINA BEACH CITY
Address :	204 ASH ST ATTN:STORAGE TANK REGIS, Fernandina Beach, FL 32034
Contact Name :	JEREMIAH GLISSON
Phone :	9043103300
Last Date in Agency List :	2025-11-05
Effectivity Date :	2013-10-01
Expiration Date :	2016-10-01
Facility ID :	9046102
Facility Status :	OPEN
Facility Type :	Marine/Coastal Fuel Storage
DEP Contractor :	P
Financial Responsibility :	INSURANCE
Insurance Company :	ILLINOIS UNION
Facility Phone :	9043103304
Owner ID :	7008
Owner Name :	FERNANDINA BEACH CITY

Map Id: C10
Direction: N
Distance: 0.103 mi., 546 ft.
Elevation: 6 ft.
Relative: Lower

Site Name : FERNANDINA HARBOR MARINA | CITY OF FERNANDINA BEACH - FERNANDINA HARBOR MARINA | Sector Jacksonville 3 SOUTH FRONT ST | 3 S Front St. | 3 S FRONT ST FERNANDINA HARBOR MARINA FERNANDINA BEACH | Fernandina Beach, FL

Database(s) : [DWM CONTAM - FL, ERNS, FA 3 - FL, LUST - FL, SPILLS - FL, T 2 - FL, UST - FL] ***(cont.)***

Envirosite ID: 1534332
EPA ID: N/R

FA 3 - FL ***(cont.)***

Address :	204 ASH ST ATTN:STORAGE TANK REGIS, Fernandina Beach, FL 32034
Contact Name :	JEREMIAH GLISSON
Phone :	9043103300
Last Date in Agency List :	2025-11-05

Effectivity Date :	2011-10-01
Expiration Date :	2013-10-01
Facility ID :	9046102
Facility Status :	OPEN
Facility Type :	Marine/Coastal Fuel Storage
DEP Contractor :	P
Financial Responsibility :	INSURANCE
Insurance Company :	LLOYDS OF LONDON
Facility Phone :	9043103304
Owner ID :	7008
Owner Name :	FERNANDINA BEACH CITY
Address :	204 ASH ST ATTN:STORAGE TANK REGIS, Fernandina Beach, FL 32034
Contact Name :	JEREMIAH GLISSON
Phone :	9043103300
Last Date in Agency List :	2025-11-05

LUST - FL

Facility Name :	FERNANDINA HARBOR MARINA
Facility Address :	3 SOUTH FRONT ST, FERNANDINA BEACH, 32034
County :	NASSAU

Site Details

Facility ID :	9046102
Facility Status :	OPEN
Facility Type :	Marine/Coastal Fuel Storage
Phone :	9043103304
Last Date in Agency List :	2026-02-13

Owner Information

Owner ID :	7008
Owner Name :	FERNANDINA BEACH CITY
Owner Address 1 :	204 ASH ST, Fernandina Beach, FL 32034
Owner Address 2 :	ATTN:STORAGE TANK REGIS
Owner Phone :	9043103300
Contact :	JEREMIAH GLISSON

Map Id: C10
Direction: N
Distance: 0.103 mi., 546 ft.
Elevation: 6 ft.
Relative: Lower

Site Name : FERNANDINA HARBOR MARINA | CITY OF FERNANDINA BEACH - FERNANDINA HARBOR MARINA | Sector Jacksonville
3 SOUTH FRONT ST | 3 S Front St. | 3 S FRONT ST FERNANDINA HARBOR MARINA FERNANDINA BEACH | Fernandina Beach, FL

Database(s) : [DWM CONTAM - FL, ERNS, FA 3 - FL, LUST - FL, SPILLS - FL, T 2 - FL, UST - FL] ***(cont.)***

Envirosite ID: 1534332
EPA ID: N/R

LUST - FL ***(cont.)***

Discharge Details

Discharge Date :	1990-02-16
Status Date :	2013-09-06
Status Description :	SRCR COMPLETE
DEP Code :	P
Description :	CLEANUP REQUIRED
Score Date :	2006-04-18
Score :	56
CU Status :	N/R

Discharge Date :	1987-04-06
Status Date :	2013-09-06
Status Description :	SRCR COMPLETE
DEP Code :	P
Description :	CLEANUP REQUIRED
Score Date :	2006-04-18
Score :	56
CU Status :	N/R

Oculus Note :	Use the Public Oculus Login button to enter the Oculus Website
Oculus Hyperlink :	Click here for hyperlink provided by the agency.

SPILLS - FL

Facility Name :	N/R
Facility Address :	3 S Front St., FERNANDINA BEACH
County :	Nassau

Incident Details

Incident Number :	59397
Incident Date :	2017-11-21
Incident Status :	Saved
Incident Type :	Coastal
Descriptions :	N/R
On-scene Response :	N/R
State Warning Point Date :	N/R
State Warning Point Code :	N/R
Sector Code :	N/R
Facility Reported :	N/R
Business Type :	N/R
Petroleum Flag :	N/R
Off-site Release Flag :	N/R
Release Source Code :	N/R
Release Description :	N/R
Last Date in Agency List :	2018-01-04

Map Id: C10
Direction: N
Distance: 0.103 mi., 546 ft.
Elevation: 6 ft.
Relative: Lower

Site Name : FERNANDINA HARBOR MARINA | CITY OF FERNANDINA BEACH - FERNANDINA HARBOR MARINA | Sector Jacksonville
3 SOUTH FRONT ST | 3 S Front St. | 3 S FRONT ST FERNANDINA HARBOR MARINA FERNANDINA BEACH | Fernandina Beach, FL

Database(s) : [DWM CONTAM - FL, ERNS, FA 3 - FL, LUST - FL, SPILLS - FL, T 2 - FL, UST - FL] ***(cont.)***

Envirosite ID: 1534332
EPA ID: N/R

SPILLS - FL ***(cont.)***

Pollutants

Pollutant Name :	N/R
Pollutant Actual Volume :	N/R
Pollutant Category :	N/R
Facility Name :	Hughes Richard
Facility Address :	3 South Front Street, FERNANDINA BEACH
County :	Nassau

Incident Details

Incident Number :	68455
Incident Date :	2021-11-23
Incident Status :	Saved
Incident Type :	Coastal
Descriptions :	Vessel Discharge
On-scene Response :	N
State Warning Point Date :	N/R
State Warning Point Code :	N/R
Sector Code :	N/R
Facility Reported :	N/R
Business Type :	N/R
Petroleum Flag :	N/R
Off-site Release Flag :	N/R
Release Source Code :	N/R
Release Description :	N/R
Last Date in Agency List :	2021-12-15

Pollutants

Pollutant Name :	Diesel fuel
Pollutant Actual Volume :	15 gallon
Pollutant Category :	Petroleum
Facility Name :	Little Kevin
Facility Address :	3 South Front St, FERNANDINA BEACH
County :	Nassau

Incident Details

Incident Number :	53577
Incident Date :	2015-07-19
Incident Status :	Closed
Incident Type :	N/R
Descriptions :	N/R

Map Id: C10
Direction: N
Distance: 0.103 mi., 546 ft.
Elevation: 6 ft.
Relative: Lower

Site Name : FERNANDINA HARBOR MARINA | CITY OF FERNANDINA BEACH - FERNANDINA HARBOR MARINA | Sector Jacksonville
3 SOUTH FRONT ST | 3 S Front St. | 3 S FRONT ST FERNANDINA HARBOR MARINA FERNANDINA BEACH | Fernandina Beach, FL

Database(s) : [DWM CONTAM - FL, ERNS, FA 3 - FL, LUST - FL, SPILLS - FL, T 2 - FL, UST - FL] ***(cont.)***

Envirosite ID: 1534332
EPA ID: N/R

SPILLS - FL ***(cont.)***

On-scene Response :	N/R
State Warning Point Date :	N/R
State Warning Point Code :	N/R
Sector Code :	N/R
Facility Reported :	N/R
Business Type :	N/R
Petroleum Flag :	N/R
Off-site Release Flag :	N/R
Release Source Code :	N/R
Release Description :	N/R
Last Date in Agency List :	2017-10-12

Pollutants

Pollutant Name :	Petroleum sheen
Pollutant Actual Volume :	1.00 gallon
Pollutant Category :	N/R

Facility Name :	RP UNKNOWN
Facility Address :	3 South Front St, FERNANDINA BEACH
County :	Nassau

Incident Details

Incident Number :	53577
Incident Date :	2015-07-19
Incident Status :	Closed
Incident Type :	N/R
Descriptions :	N/R
On-scene Response :	N/R
State Warning Point Date :	N/R
State Warning Point Code :	N/R
Sector Code :	N/R
Facility Reported :	N/R
Business Type :	N/R
Petroleum Flag :	N/R
Off-site Release Flag :	N/R
Release Source Code :	N/R
Release Description :	N/R
Last Date in Agency List :	2017-10-12

Pollutants

Pollutant Name :	Petroleum sheen
Pollutant Actual Volume :	1.00 gallon
Pollutant Category :	N/R

Map Id: C10
Direction: N
Distance: 0.103 mi., 546 ft.
Elevation: 6 ft.
Relative: Lower

Site Name : FERNANDINA HARBOR MARINA | CITY OF FERNANDINA BEACH - FERNANDINA HARBOR MARINA | Sector Jacksonville 3 SOUTH FRONT ST | 3 S Front St. | 3 S FRONT ST FERNANDINA HARBOR MARINA FERNANDINA BEACH | Fernandina Beach, FL

Database(s) : [DWM CONTAM - FL, ERNS, FA 3 - FL, LUST - FL, SPILLS - FL, T 2 - FL, UST - FL] ***(cont.)***

Envirosite ID: 1534332
EPA ID: N/R

SPILLS - FL ***(cont.)***

Facility Name :	Sector Jacksonville
Facility Address :	3 South Front St, FERNANDINA BEACH
County :	Nassau

Incident Details

Incident Number :	53577
Incident Date :	2015-07-19
Incident Status :	Closed
Incident Type :	N/R
Descriptions :	N/R
On-scene Response :	N/R
State Warning Point Date :	N/R
State Warning Point Code :	N/R
Sector Code :	N/R
Facility Reported :	N/R
Business Type :	N/R
Petroleum Flag :	N/R
Off-site Release Flag :	N/R
Release Source Code :	N/R
Release Description :	N/R
Last Date in Agency List :	2017-10-12

Pollutants

Pollutant Name :	Petroleum sheen
Pollutant Actual Volume :	1.00 gallon
Pollutant Category :	N/R

Facility Name :	Sector Jacksonville
Facility Address :	3 South Front Street, FERNANDINA BEACH
County :	Nassau

Incident Details

Incident Number :	68455
Incident Date :	2021-11-23
Incident Status :	Saved
Incident Type :	Coastal
Descriptions :	Vessel Discharge
On-scene Response :	N
State Warning Point Date :	N/R
State Warning Point Code :	N/R
Sector Code :	N/R
Facility Reported :	N/R
Business Type :	N/R

Map Id: C10
Direction: N
Distance: 0.103 mi., 546 ft.
Elevation: 6 ft.
Relative: Lower

Site Name : FERNANDINA HARBOR MARINA | CITY OF FERNANDINA BEACH - FERNANDINA HARBOR MARINA | Sector Jacksonville 3 SOUTH FRONT ST | 3 S Front St. | 3 S FRONT ST FERNANDINA HARBOR MARINA FERNANDINA BEACH | Fernandina Beach, FL

Database(s) : [DWM CONTAM - FL, ERNS, FA 3 - FL, LUST - FL, SPILLS - FL, T 2 - FL, UST - FL] ***(cont.)***

Envirosite ID: 1534332
EPA ID: N/R

SPILLS - FL ***(cont.)***

Petroleum Flag :	N/R
Off-site Release Flag :	N/R
Release Source Code :	N/R
Release Description :	N/R
Last Date in Agency List :	2021-12-15

Pollutants

Pollutant Name :	Diesel fuel
Pollutant Actual Volume :	15 gallon
Pollutant Category :	Petroleum

T 2 - FL

Facility Name :	City of Fernandina Beach
Facility Address :	3 S. Front Street, Fernandina Beach, FL 32034
County :	Nassau

Details for this site have been truncated due to the large number of available details for this site within this dataset. For the complete details for this site, contact your Envirosite account representative for a complimentary site report containing all of the details available.

Filing Year :	2024(Tier2)
Filing Type :	312
Company Name :	City of Fernandina Beach
Facility ID :	7599129
State Facility ID :	N/R
SIC :	N/R
NAICS :	713930 - Marinas
Dun & Bradstreet Code :	967871120
De-Registered Date :	N/R
Data Submitted by :	Taylor Fitzsimmons
Contact 1 - Name :	Jeremiah Glisson
Contact 1 - Contact Type :	Owner / Operator
Contact 1 - Email :	jglisson@fbfl.org
Contact 1 - 24-hour Phone :	N/R
Contact 1 - Work Phone :	904-310-3314
Contact 1 - Additional Phone :	N/R
Access ID :	N/R
Florida SERC :	N/R
EIN Number :	N/R
Last Modified Date :	2025-03-03
First Submit Date :	2025-03-03(Tier2)
Latitude :	N/R
Longitude :	N/R
Last Date in Agency List :	2026-02-19

Map Id: C10
Direction: N
Distance: 0.103 mi., 546 ft.
Elevation: 6 ft.
Relative: Lower

Site Name : FERNANDINA HARBOR MARINA | CITY OF FERNANDINA BEACH - FERNANDINA HARBOR MARINA | Sector Jacksonville 3 SOUTH FRONT ST | 3 S Front St. | 3 S FRONT ST FERNANDINA HARBOR MARINA FERNANDINA BEACH | Fernandina Beach, FL

Database(s) : [DWM CONTAM - FL, ERNS, FA 3 - FL, LUST - FL, SPILLS - FL, T 2 - FL, UST - FL] ***(cont.)***

Envirosite ID: 1534332
EPA ID: N/R

T 2 - FL ***(cont.)***

Chemical Information

Filing Year :	2024(Tier2)
CAS Number :	68476302
Chemical Name :	Diesel Fuel Marine
Maximum Daily Quantity :	99
Average Daily Quantity :	99
Max Amount in Largest Container :	1
EHS :	N/R
Below Thresholds :	T
Trade Secret :	N/R
H :	0
F :	2
R :	0
S :	-
Solid :	F
Liquid :	T
Gas :	F
Pure :	F
Mixture :	T
Explosive :	T
Chronic :	N/R
Pressure :	N/R
Reactive :	N/R
Storage :	N/R
Pressure 2 :	N/R
Temperature Types :	N/R
Max Amount :	N/R
Flammable (Gases, Aerosols, Liquids, or Solids):	T
Oxidizer (Liquid, Solid or Gas) :	T
Self-Reactive :	F
Pyrophoric (Liquid or Solid) :	F
Pyrophoric Gas :	F
Self-Heating :	F
Organic Peroxide :	F
Corrosive to Metal :	F
Gas Under Pressure (Compressed Gas) :	F
In Contact with Water Emits Flammable Gas:	F
Combustible Dust :	F
Acute :	F
Skin Corrosion or Irritation :	T
Serious Eye Damage or Eye Irritation:	T
Respiratory or Skin Sensitization :	F
Germ Cell Mutagenicity :	F
Carcinogenicity :	F
Reproductive Toxicity :	F
Specific Target Organ Toxicity (Single or Repeated Exposure):	F
Aspiration Hazard :	T

Map Id: C10
Direction: N
Distance: 0.103 mi., 546 ft.
Elevation: 6 ft.
Relative: Lower

Site Name : FERNANDINA HARBOR MARINA | CITY OF FERNANDINA BEACH - FERNANDINA HARBOR MARINA | Sector Jacksonville 3 SOUTH FRONT ST | 3 S Front St. | 3 S FRONT ST FERNANDINA HARBOR MARINA FERNANDINA BEACH | Fernandina Beach, FL

Database(s) : [DWM CONTAM - FL, ERNS, FA 3 - FL, LUST - FL, SPILLS - FL, T 2 - FL, UST - FL] ***(cont.)***

Envirosite ID: 1534332
EPA ID: N/R

T 2 - FL ***(cont.)***

Simple Asphyxiant :	F
Hazard Not Otherwise Classified :	F
Filing Year :	2023(Tier2)
Filing Type :	312
Company Name :	City of Fernandina Beach
Facility ID :	7456365
State Facility ID :	N/R
SIC :	N/R
NAICS :	713930 - Marinas
Dun & Bradstreet Code :	967871120
De-Registered Date :	N/R
Data Submitted by :	Cathy Chapman
Contact 1 - Name :	Jeremiah Glisson
Contact 1 - Contact Type :	Owner / Operator
Contact 1 - Email :	jglisson@fbfl.org
Contact 1 - 24-hour Phone :	N/R
Contact 1 - Work Phone :	904-310-3314
Contact 1 - Additional Phone :	N/R
Access ID :	N/R
Florida SERC :	N/R
EIN Number :	N/R
Last Modified Date :	2024-08-02
First Submit Date :	2024-08-02(Tier2)
Latitude :	N/R
Longitude :	N/R
Last Date in Agency List :	2025-02-12

Chemical Information

Filing Year :	2023(Tier2)
CAS Number :	68476302
Chemical Name :	Diesel Fuel Marine
Maximum Daily Quantity :	99
Average Daily Quantity :	99
Max Amount in Largest Container :	1
EHS :	N/R
Below Thresholds :	T
Trade Secret :	N/R
H :	0
F :	2
R :	0
S :	-
Solid :	F
Liquid :	T
Gas :	F
Pure :	F
Mixture :	T

Map Id: C10
Direction: N
Distance: 0.103 mi., 546 ft.
Elevation: 6 ft.
Relative: Lower

Site Name : FERNANDINA HARBOR MARINA | CITY OF FERNANDINA BEACH - FERNANDINA HARBOR MARINA | Sector Jacksonville 3 SOUTH FRONT ST | 3 S Front St. | 3 S FRONT ST FERNANDINA HARBOR MARINA FERNANDINA BEACH | Fernandina Beach, FL

Database(s) : [DWM CONTAM - FL, ERNS, FA 3 - FL, LUST - FL, SPILLS - FL, T 2 - FL, UST - FL] ***(cont.)***

Envirosite ID: 1534332
EPA ID: N/R

T 2 - FL ***(cont.)***

Explosive :	T
Chronic :	N/R
Pressure :	N/R
Reactive :	N/R
Storage :	N/R
Pressure 2 :	N/R
Temperature Types :	N/R
Max Amount :	N/R
Flammable (Gases, Aerosols, Liquids, or Solids):	T
Oxidizer (Liquid, Solid or Gas) :	T
Self-Reactive :	F
Pyrophoric (Liquid or Solid) :	F
Pyrophoric Gas :	F
Self-Heating :	F
Organic Peroxide :	F
Corrosive to Metal :	F
Gas Under Pressure (Compressed Gas) :	F
In Contact with Water Emits Flammable Gas:	F
Combustible Dust :	F
Acute :	F
Skin Corrosion or Irritation :	T
Serious Eye Damage or Eye Irritation:	T
Respiratory or Skin Sensitization :	F
Germ Cell Mutagenicity :	F
Carcinogenicity :	F
Reproductive Toxicity :	F
Specific Target Organ Toxicity (Single or Repeated Exposure):	F
Aspiration Hazard :	T
Simple Asphyxiant :	F
Hazard Not Otherwise Classified :	F

Filing Year :	2021(Tier2)
Filing Type :	312
Company Name :	City of Fernandina Beach
Facility ID :	7120008
State Facility ID :	N/R
SIC :	N/R
NAICS :	713930 - Marinas
Dun & Bradstreet Code :	967871120
De-Registered Date :	N/R
Data Submitted by :	Taylor Fitzsimmons
Contact 1 - Name :	City of Fernandina Beach
Contact 1 - Contact Type :	Owner / Operator
Contact 1 - Email :	jspringer@fbfl.org
Contact 1 - 24-hour Phone :	N/R
Contact 1 - Work Phone :	904-310-3100

Map Id: C10
Direction: N
Distance: 0.103 mi., 546 ft.
Elevation: 6 ft.
Relative: Lower

Site Name : FERNANDINA HARBOR MARINA | CITY OF FERNANDINA BEACH - FERNANDINA HARBOR MARINA | Sector Jacksonville 3 SOUTH FRONT ST | 3 S Front St. | 3 S FRONT ST FERNANDINA HARBOR MARINA FERNANDINA BEACH | Fernandina Beach, FL

Database(s) : [DWM CONTAM - FL, ERNS, FA 3 - FL, LUST - FL, SPILLS - FL, T 2 - FL, UST - FL] ***(cont.)***

Envirosite ID: 1534332
EPA ID: N/R

T 2 - FL ***(cont.)***

Contact 1 - Additional Phone :	N/R
Access ID :	N/R
Florida SERC :	N/R
EIN Number :	N/R
Last Modified Date :	2022-02-16
First Submit Date :	2022-02-16(Tier2)
Latitude :	N/R
Longitude :	N/R
Last Date in Agency List :	2022-12-20

Chemical Information

Filing Year :	2021(Tier2)
CAS Number :	68476302
Chemical Name :	Diesel Fuel Marine
Maximum Daily Quantity :	99
Average Daily Quantity :	99
Max Amount in Largest Container :	N/R
EHS :	N/R
Below Thresholds :	T
Trade Secret :	N/R
H :	0
F :	2
R :	0
S :	-
Solid :	F
Liquid :	T
Gas :	F
Pure :	F
Mixture :	T
Explosive :	T
Chronic :	N/R
Pressure :	N/R
Reactive :	N/R
Storage :	N/R
Pressure 2 :	N/R
Temperature Types :	N/R
Max Amount :	N/R
Flammable (Gases, Aerosols, Liquids, or Solids):	T
Oxidizer (Liquid, Solid or Gas) :	T
Self-Reactive :	F
Pyrophoric (Liquid or Solid) :	F
Pyrophoric Gas :	F
Self-Heating :	F
Organic Peroxide :	F
Corrosive to Metal :	F
Gas Under Pressure (Compressed Gas) :	F

Map Id: C10
Direction: N
Distance: 0.103 mi., 546 ft.
Elevation: 6 ft.
Relative: Lower

Site Name : FERNANDINA HARBOR MARINA | CITY OF FERNANDINA BEACH - FERNANDINA HARBOR MARINA | Sector Jacksonville 3 SOUTH FRONT ST | 3 S Front St. | 3 S FRONT ST FERNANDINA HARBOR MARINA FERNANDINA BEACH | Fernandina Beach, FL

Database(s) : [DWM CONTAM - FL, ERNS, FA 3 - FL, LUST - FL, SPILLS - FL, T 2 - FL, UST - FL] ***(cont.)***

Envirosite ID: 1534332
EPA ID: N/R

T 2 - FL ***(cont.)***

In Contact with Water Emits Flammable Gas:	F
Combustible Dust :	F
Acute :	F
Skin Corrosion or Irritation :	T
Serious Eye Damage or Eye Irritation:	T
Respiratory or Skin Sensitization :	F
Germ Cell Mutagenicity :	F
Carcinogenicity :	F
Reproductive Toxicity :	F
Specific Target Organ Toxicity (Single or Repeated Exposure):	F
Aspiration Hazard :	T
Simple Asphyxiant :	F
Hazard Not Otherwise Classified :	F

Facility Name :	CITY OF FERNANDINA BEACH - FERNANDINA HARBOR MARINA
Facility Address :	3 S. FRONT STREET, FERNANDINA BEACH, FL 32034
County :	Nassau

Filing Year :	2024(Tier2)
Filing Type :	312
Company Name :	CITY OF FERNANDINA BEACH
Facility ID :	7570819
State Facility ID :	N/R
SIC :	N/R
NAICS :	713930 - Marinas
Dun & Bradstreet Code :	079192274
De-Registered Date :	N/R
Data Submitted by :	Taylor Fitzsimmons, General Manager
Contact 1 - Name :	City of Fernandina Beach
Contact 1 - Contact Type :	Owner / Operator
Contact 1 - Email :	jspringer@fbfl.org
Contact 1 - 24-hour Phone :	904-753-0203
Contact 1 - Work Phone :	904-310-3300
Contact 1 - Additional Phone :	N/R
Access ID :	N/R
Florida SERC :	N/R
EIN Number :	N/R
Last Modified Date :	2025-02-17
First Submit Date :	2025-02-17(Tier2)
Latitude :	N/R
Longitude :	N/R
Last Date in Agency List :	2026-02-19

Map Id: C10
Direction: N
Distance: 0.103 mi., 546 ft.
Elevation: 6 ft.
Relative: Lower

Site Name : FERNANDINA HARBOR MARINA | CITY OF FERNANDINA BEACH - FERNANDINA HARBOR MARINA | Sector Jacksonville 3 SOUTH FRONT ST | 3 S Front St. | 3 S FRONT ST FERNANDINA HARBOR MARINA FERNANDINA BEACH | Fernandina Beach, FL

Database(s) : [DWM CONTAM - FL, ERNS, FA 3 - FL, LUST - FL, SPILLS - FL, T 2 - FL, UST - FL] ***(cont.)***

Envirosite ID: 1534332
EPA ID: N/R

T 2 - FL ***(cont.)***

Chemical Information

Filing Year :	2024(Tier2)
CAS Number :	68476346
Chemical Name :	Diesel Fuel Oil (low sulfur)
Maximum Daily Quantity :	105,750
Average Daily Quantity :	105,750
Max Amount in Largest Container :	105,750
EHS :	N/R
Below Thresholds :	N/R
Trade Secret :	N/R
H :	0
F :	2
R :	0
S :	-
Solid :	F
Liquid :	T
Gas :	F
Pure :	F
Mixture :	T
Explosive :	T
Chronic :	N/R
Pressure :	N/R
Reactive :	N/R
Storage :	N/R
Pressure 2 :	N/R
Temperature Types :	N/R
Max Amount :	N/R
Flammable (Gases, Aerosols, Liquids, or Solids):	T
Oxidizer (Liquid, Solid or Gas) :	F
Self-Reactive :	F
Pyrophoric (Liquid or Solid) :	F
Pyrophoric Gas :	F
Self-Heating :	F
Organic Peroxide :	F
Corrosive to Metal :	F
Gas Under Pressure (Compressed Gas) :	F
In Contact with Water Emits Flammable Gas:	F
Combustible Dust :	F
Acute :	F
Skin Corrosion or Irritation :	T
Serious Eye Damage or Eye Irritation:	T
Respiratory or Skin Sensitization :	T
Germ Cell Mutagenicity :	F
Carcinogenicity :	F
Reproductive Toxicity :	F
Specific Target Organ Toxicity (Single or Repeated Exposure):	F
Aspiration Hazard :	F

Map Id: C10
Direction: N
Distance: 0.103 mi., 546 ft.
Elevation: 6 ft.
Relative: Lower

Site Name : FERNANDINA HARBOR MARINA | CITY OF FERNANDINA BEACH - FERNANDINA HARBOR MARINA | Sector Jacksonville 3 SOUTH FRONT ST | 3 S Front St. | 3 S FRONT ST FERNANDINA HARBOR MARINA FERNANDINA BEACH | Fernandina Beach, FL

Database(s) : [DWM CONTAM - FL, ERNS, FA 3 - FL, LUST - FL, SPILLS - FL, T 2 - FL, UST - FL] ***(cont.)***

Envirosite ID: 1534332
EPA ID: N/R

T 2 - FL ***(cont.)***

Simple Asphyxiant :	F
Hazard Not Otherwise Classified :	F
Filing Year :	2024(Tier2)
CAS Number :	8006619
Chemical Name :	GASOLINE
Maximum Daily Quantity :	30,365
Average Daily Quantity :	30,365
Max Amount in Largest Container :	30,365
EHS :	N/R
Below Thresholds :	N/R
Trade Secret :	N/R
H :	1
F :	3
R :	0
S :	-
Solid :	F
Liquid :	T
Gas :	F
Pure :	F
Mixture :	T
Explosive :	T
Chronic :	N/R
Pressure :	N/R
Reactive :	N/R
Storage :	N/R
Pressure 2 :	N/R
Temperature Types :	N/R
Max Amount :	N/R
Flammable (Gases, Aerosols, Liquids, or Solids):	T
Oxidizer (Liquid, Solid or Gas) :	F
Self-Reactive :	F
Pyrophoric (Liquid or Solid) :	F
Pyrophoric Gas :	F
Self-Heating :	F
Organic Peroxide :	F
Corrosive to Metal :	F
Gas Under Pressure (Compressed Gas) :	F
In Contact with Water Emits Flammable Gas:	F
Combustible Dust :	F
Acute :	F
Skin Corrosion or Irritation :	T
Serious Eye Damage or Eye Irritation:	T
Respiratory or Skin Sensitization :	T
Germ Cell Mutagenicity :	F
Carcinogenicity :	F
Reproductive Toxicity :	F

Map Id: C10
Direction: N
Distance: 0.103 mi., 546 ft.
Elevation: 6 ft.
Relative: Lower

Site Name : FERNANDINA HARBOR MARINA | CITY OF FERNANDINA BEACH - FERNANDINA HARBOR MARINA | Sector Jacksonville
3 SOUTH FRONT ST | 3 S Front St. | 3 S FRONT ST FERNANDINA HARBOR MARINA FERNANDINA BEACH | Fernandina Beach, FL

Database(s) : [DWM CONTAM - FL, ERNS, FA 3 - FL, LUST - FL, SPILLS - FL, T 2 - FL, UST - FL] ***(cont.)***

Envirosite ID: 1534332
EPA ID: N/R

T 2 - FL ***(cont.)***

Specific Target Organ Toxicity (Single or Repeated Exposure):	F
Aspiration Hazard :	F
Simple Asphyxiant :	F
Hazard Not Otherwise Classified :	F

Filing Year :	2023(Tier2)
Filing Type :	312
Company Name :	CITY OF FERNANDINA BEACH
Facility ID :	7388133
State Facility ID :	N/R
SIC :	N/R
NAICS :	713930 - Marinas
Dun & Bradstreet Code :	079192274
De-Registered Date :	N/R
Data Submitted by :	Taylor Fitzsimmons, General Manager
Contact 1 - Name :	City of Fernandina Beach
Contact 1 - Contact Type :	Owner / Operator
Contact 1 - Email :	jspringer@fbfl.org
Contact 1 - 24-hour Phone :	904-753-0203
Contact 1 - Work Phone :	904-310-3300
Contact 1 - Additional Phone :	N/R
Access ID :	N/R
Florida SERC :	N/R
EIN Number :	N/R
Last Modified Date :	2024-01-23
First Submit Date :	2024-01-23(Tier2)
Latitude :	N/R
Longitude :	N/R
Last Date in Agency List :	2025-02-12

Chemical Information

Filing Year :	2023(Tier2)
CAS Number :	68476346
Chemical Name :	Diesel Fuel Oil (low sulfur)
Maximum Daily Quantity :	105,750
Average Daily Quantity :	105,750
Max Amount in Largest Container :	105,750
EHS :	N/R
Below Thresholds :	N/R
Trade Secret :	N/R
H :	0
F :	2
R :	0
S :	-
Solid :	F
Liquid :	T

Map Id: C10
Direction: N
Distance: 0.103 mi., 546 ft.
Elevation: 6 ft.
Relative: Lower

Site Name : FERNANDINA HARBOR MARINA | CITY OF FERNANDINA BEACH - FERNANDINA HARBOR MARINA | Sector Jacksonville 3 SOUTH FRONT ST | 3 S Front St. | 3 S FRONT ST FERNANDINA HARBOR MARINA FERNANDINA BEACH | Fernandina Beach, FL

Database(s) : [DWM CONTAM - FL, ERNS, FA 3 - FL, LUST - FL, SPILLS - FL, T 2 - FL, UST - FL] ***(cont.)***

Envirosite ID: 1534332
EPA ID: N/R

T 2 - FL ***(cont.)***

Gas :	F
Pure :	F
Mixture :	T
Explosive :	T
Chronic :	N/R
Pressure :	N/R
Reactive :	N/R
Storage :	N/R
Pressure 2 :	N/R
Temperature Types :	N/R
Max Amount :	N/R
Flammable (Gases, Aerosols, Liquids, or Solids):	T
Oxidizer (Liquid, Solid or Gas) :	F
Self-Reactive :	F
Pyrophoric (Liquid or Solid) :	F
Pyrophoric Gas :	F
Self-Heating :	F
Organic Peroxide :	F
Corrosive to Metal :	F
Gas Under Pressure (Compressed Gas) :	F
In Contact with Water Emits Flammable Gas:	F
Combustible Dust :	F
Acute :	F
Skin Corrosion or Irritation :	T
Serious Eye Damage or Eye Irritation:	T
Respiratory or Skin Sensitization :	T
Germ Cell Mutagenicity :	F
Carcinogenicity :	F
Reproductive Toxicity :	F
Specific Target Organ Toxicity (Single or Repeated Exposure):	F
Aspiration Hazard :	F
Simple Asphyxiant :	F
Hazard Not Otherwise Classified :	F

Filing Year :	2023(Tier2)
CAS Number :	8006619
Chemical Name :	GASOLINE
Maximum Daily Quantity :	30,365
Average Daily Quantity :	30,365
Max Amount in Largest Container :	30,365
EHS :	N/R
Below Thresholds :	N/R
Trade Secret :	N/R
H :	1
F :	3
R :	0

Map Id: C10
Direction: N
Distance: 0.103 mi., 546 ft.
Elevation: 6 ft.
Relative: Lower

Site Name : FERNANDINA HARBOR MARINA | CITY OF FERNANDINA BEACH - FERNANDINA HARBOR MARINA | Sector Jacksonville 3 SOUTH FRONT ST | 3 S Front St. | 3 S FRONT ST FERNANDINA HARBOR MARINA FERNANDINA BEACH | Fernandina Beach, FL

Database(s) : [DWM CONTAM - FL, ERNS, FA 3 - FL, LUST - FL, SPILLS - FL, T 2 - FL, UST - FL] ***(cont.)***

Envirosite ID: 1534332
EPA ID: N/R

T 2 - FL ***(cont.)***

S :	-
Solid :	F
Liquid :	T
Gas :	F
Pure :	F
Mixture :	T
Explosive :	T
Chronic :	N/R
Pressure :	N/R
Reactive :	N/R
Storage :	N/R
Pressure 2 :	N/R
Temperature Types :	N/R
Max Amount :	N/R
Flammable (Gases, Aerosols, Liquids, or Solids):	T
Oxidizer (Liquid, Solid or Gas) :	F
Self-Reactive :	F
Pyrophoric (Liquid or Solid) :	F
Pyrophoric Gas :	F
Self-Heating :	F
Organic Peroxide :	F
Corrosive to Metal :	F
Gas Under Pressure (Compressed Gas) :	F
In Contact with Water Emits Flammable Gas:	F
Combustible Dust :	F
Acute :	F
Skin Corrosion or Irritation :	T
Serious Eye Damage or Eye Irritation:	T
Respiratory or Skin Sensitization :	T
Germ Cell Mutagenicity :	F
Carcinogenicity :	F
Reproductive Toxicity :	F
Specific Target Organ Toxicity (Single or Repeated Exposure):	F
Aspiration Hazard :	F
Simple Asphyxiant :	F
Hazard Not Otherwise Classified :	F

UST - FL

Facility Name :	FERNANDINA HARBOR MARINA
Facility Address :	3 SOUTH FRONT ST, FERNANDINA BEACH, 32034
County :	NASSAU

Map Id: C10
Direction: N
Distance: 0.103 mi., 546 ft.
Elevation: 6 ft.
Relative: Lower

Site Name : FERNANDINA HARBOR MARINA | CITY OF FERNANDINA BEACH - FERNANDINA HARBOR MARINA | Sector Jacksonville 3 SOUTH FRONT ST | 3 S Front St. | 3 S FRONT ST FERNANDINA HARBOR MARINA FERNANDINA BEACH | Fernandina Beach, FL

Database(s) : [DWM CONTAM - FL, ERNS, FA 3 - FL, LUST - FL, SPILLS - FL, T 2 - FL, UST - FL] ***(cont.)***

Envirosite ID: 1534332
EPA ID: N/R

UST - FL ***(cont.)***

Site Details

Facility ID :	9046102
Facility Phone :	9043103304
Facility Status :	OPEN
Facility Type :	Marine/Coastal Fuel Storage
Last Date in Agency List :	2026-02-13

Owner Information

Owner ID :	7008
Owner Name :	FERNANDINA BEACH CITY
Owner Address 1 :	204 ASH ST, Fernandina Beach, FL 32034
Owner Address 2 :	ATTN:STORAGE TANK REGIS
Owner Phone :	9043103300
Contact :	JEREMIAH GLISSON
DEP Contractor Own :	P

Tank Information

Tank ID :	1
Gallons :	10000
Tank Location :	UNDERGROUND
Substance :	Unleaded Gas
Install Date :	1990-02-01
Status :	Removed from Site
Status Date :	2009-02-01

Tank ID :	2
Gallons :	10000
Tank Location :	UNDERGROUND
Substance :	Vehicular Diesel
Install Date :	1990-02-01
Status :	Removed from Site
Status Date :	2009-02-01

Tank ID :	3
Gallons :	20000
Tank Location :	UNDERGROUND
Substance :	Vehicular Diesel
Install Date :	2009-02-01
Status :	In Service
Status Date :	2021-05-14

Construction Items :	Miscellaneous Attributes - Compartmented Overfill/Spill - Spill containment bucket

Map Id: C10
Direction: N
Distance: 0.103 mi., 546 ft.
Elevation: 6 ft.
Relative: Lower

Site Name : FERNANDINA HARBOR MARINA | CITY OF FERNANDINA BEACH - FERNANDINA HARBOR MARINA | Sector Jacksonville 3 SOUTH FRONT ST | 3 S Front St. | 3 S FRONT ST FERNANDINA HARBOR MARINA FERNANDINA BEACH | Fernandina Beach, FL

Database(s) : [DWM CONTAM - FL, ERNS, FA 3 - FL, LUST - FL, SPILLS - FL, T 2 - FL, UST - FL] ***(cont.)***

Envirosite ID: 1534332
EPA ID: N/R

UST - FL ***(cont.)***

Overfill/Spill - Flow shut-Off
Overfill/Spill - Level gauges/alarms
Overfill/Spill - Tight fill
Primary Construction - Steel
Primary Construction - Polyethylene
Secondary Containment - Double wall - tank jacket

Monitoring Items :
Internal Tk Monitoring - Monitor dbl wall tank space
Miscellaneous - Electronic monitor pipe sumps
Miscellaneous - Electronic monitor dispenser liners
Piping Monitoring - Mechanical line leak detector
Piping Monitoring - Monitor dbl wall pipe space

Piping Items :
Miscellaneous Attributes - Pressurized piping system
Miscellaneous Attributes - Piping over water
Miscellaneous Attributes - Dispenser liners
Primary Construction - Fiberglass
Primary Construction - DEP approved piping
Secondary Containment - Double wall

Oculus Note : Use the Public Oculus Login button to enter the Oculus Website
Oculus Hyperlink : Click here for hyperlink provided by the agency.

Map Id: C11
Direction: NNW
Distance: 0.103 mi., 546 ft.
Elevation: 6 ft.
Relative: Lower

Site Name : Winegar P.O. | Duty Watch | England PO Fernandina Harbor Marina | FERNANDINA HARBOR MARINA 3 SOUTH FRONT ST FERNANDINA BEACH, FL

Database(s) : [ERNS, SPILLS - FL]

Envirosite ID: 57034081
EPA ID: N/R

ERNS

Facility Address : FERNANDINA HARBOR MARINA 3 SOUTH FRONT ST, FERNANDINA BEACH, FL
County : NASSAU

Incident Information
Incident Date Time : 2020-02-04 10:30:00
Type of Incident : VESSEL

Map Id: C11
Direction: NNW
Distance: 0.103 mi., 546 ft.
Elevation: 6 ft.
Relative: Lower

Site Name : Winegar P.O. | Duty Watch | England PO Fernandina Harbor Marina | FERNANDINA HARBOR MARINA 3 SOUTH FRONT ST FERNANDINA BEACH, FL

Database(s) : [ERNS, SPILLS - FL] ***(cont.)***

Envirosite ID: 57034081
EPA ID: N/R

ERNS ***(cont.)***

Incident Cause :	UNKNOWN
Incident DTG :	DISCOVERED
Incident Location :	N/R
Sequence Number :	1270383
Potential Flag :	N
Description of Incident :	CALLER IS REPORTING THAT THERE IS A DISCHARGE OF AN UNKNOWN FUEL OR OIL TO THE WATER FROM A BOAT CREATING A SHEEN
Last Date in Agency List :	2021-01-28

Incident Response Summary

Date Time Received :	2020-02-04 15:33:00
Date Time Completed :	2020-02-04 15:40:00
Call Type :	Incident
Source :	TELEPHONE
Responsible Company :	N/R
Responsible Org Type :	UNKNOWN
Responsible City :	N/R
Responsible State :	XX
Responsible Zip :	N/R

Incident Details Summary

Remedial Action :	BOOMS APPLIED AROUND THE VESSEL.
Medium :	INTRACOASTAL WATERWAY
Medium Description :	WATER
Body of Water :	INTRACOASTAL WATERWAY
Weather Conditions :	N/R
Water Temperature :	N/R
Water Supply Contaminated :	U
Waterway Closed :	N
Waterway Description :	N/R

Additional Incident Details Summary

Actual Amount :	N/R
Actual Amount Units :	N/R
Capacity of Tank :	N/R
Capacity of Tank Units :	N/R
Continuous Release Begin Date :	N/R
Continuous Release End Date :	N/R
Continuous Release Change Date :	N/R
Continuous Release Permit :	N/R
Continuous Release Type :	N/R
Description of Tank :	N/R
Device Operational :	U
DOT Crossing Number :	N/R
DOT Regulated :	U
NPDES :	N/R
NPDES Compliance :	U
Pipeline Aboveground :	ABOVE

Map Id: C11
Direction: NNW
Distance: 0.103 mi., 546 ft.
Elevation: 6 ft.
Relative: Lower

Site Name : Winegar P.O. | Duty Watch | England PO Fernandina Harbor Marina | FERNANDINA HARBOR MARINA 3 SOUTH FRONT ST FERNANDINA BEACH, FL

Database(s) : [ERNS, SPILLS - FL] ***(cont.)***

Envirosite ID: 57034081
EPA ID: N/R

ERNS ***(cont.)***

Pipeline Covered :	U
Pipeline Type :	N/R
Tank ID :	N/R
Tank Regulated :	U
Tank Regulated by :	N/R

Materials Involved Summary

Name of Material :	UNKNOWN OIL
CAS Number :	000000-00-0
Amount of Material :	0
Unit of Measure :	UNKNOWN AMOUNT
UN Number :	N/R
CHRIS Code :	OUN
Reached Water :	YES
Amount in Water :	0
Unit of Measure (Reach Water) :	UNKNOWN AMOUNT

Vessels Details

Vessel Name :	UNKNOWN
Vessel Type :	UNKNOWN
Vessel Length :	56
Hull Construction :	N/R
Fuel Capacity :	N/R
Fuel on Board :	N/R
Cargo Capacity :	N/R
Cargo on Board :	N/R
Is Vessel Aground :	N
Flag :	N/R
Breadth :	N/R
Draught :	N/R
Fuel Capacity Units :	N/R
Fuel on Board Units :	N/R
Cargo Capacity Units :	N/R
Cargo on Board Units :	N/R

SPILLS - FL

Facility Name :	N/R
Facility Address :	Fernandina Harbor Marina, FERNANDINA BEACH
County :	Nassau

Incident Details

Details for this site have been truncated due to the large number of available details for this site within this dataset. For the complete details for this site, contact your Envirosite account representative for a complimentary site report containing all of the details available.

Incident Number :	34912
Incident Date :	2003-11-25
Incident Status :	Closed

Map Id: C11
Direction: NNW
Distance: 0.103 mi., 546 ft.
Elevation: 6 ft.
Relative: Lower

Site Name : Winegar P.O. | Duty Watch | England PO Fernandina Harbor Marina | FERNANDINA HARBOR MARINA 3 SOUTH FRONT ST FERNANDINA BEACH, FL

Database(s) : [ERNS, SPILLS - FL] ***(cont.)***

Envirosite ID: 57034081
EPA ID: N/R

SPILLS - FL ***(cont.)***

Incident Type :	Coastal
Descriptions :	Other
On-scene Response :	N/R
State Warning Point Date :	N/R
State Warning Point Code :	N/R
Sector Code :	N/R
Facility Reported :	N/R
Business Type :	N/R
Petroleum Flag :	N/R
Off-site Release Flag :	N/R
Release Source Code :	N/R
Release Description :	N/R
Last Date in Agency List :	2018-04-28

Pollutants

Pollutant Name :	Sheen
Pollutant Actual Volume :	0 gallon
Pollutant Category :	Petroleum

Incident Details

Incident Number :	33146
Incident Date :	2001-01-31
Incident Status :	Closed
Incident Type :	Coastal
Descriptions :	Other
On-scene Response :	N/R
State Warning Point Date :	N/R
State Warning Point Code :	N/R
Sector Code :	N/R
Facility Reported :	N/R
Business Type :	N/R
Petroleum Flag :	N/R
Off-site Release Flag :	N/R
Release Source Code :	N/R
Release Description :	N/R
Last Date in Agency List :	2018-04-28

Pollutants

Pollutant Name :	Sheen
Pollutant Actual Volume :	0.99 gallon
Pollutant Category :	N/R

Incident Details

Incident Number :	30160
Incident Date :	1997-06-11
Incident Status :	Closed
Incident Type :	Coastal
Descriptions :	Other

Map Id: C11
Direction: NNW
Distance: 0.103 mi., 546 ft.
Elevation: 6 ft.
Relative: Lower

Site Name : Winegar P.O. | Duty Watch | England PO Fernandina Harbor Marina | FERNANDINA HARBOR MARINA 3 SOUTH FRONT ST FERNANDINA BEACH, FL

Database(s) : [ERNS, SPILLS - FL] ***(cont.)***

Envirosite ID: 57034081
EPA ID: N/R

SPILLS - FL ***(cont.)***

On-scene Response :	N/R
State Warning Point Date :	N/R
State Warning Point Code :	N/R
Sector Code :	N/R
Facility Reported :	N/R
Business Type :	N/R
Petroleum Flag :	N/R
Off-site Release Flag :	N/R
Release Source Code :	N/R
Release Description :	N/R
Last Date in Agency List :	2018-04-28

Pollutants

Pollutant Name :	Diesel fuel
Pollutant Actual Volume :	10 gallon
Pollutant Category :	N/R

Incident Details

Incident Number :	35483
Incident Date :	2004-10-17
Incident Status :	Closed
Incident Type :	Coastal
Descriptions :	Sunken Vessel
On-scene Response :	N/R
State Warning Point Date :	N/R
State Warning Point Code :	N/R
Sector Code :	N/R
Facility Reported :	N/R
Business Type :	N/R
Petroleum Flag :	N/R
Off-site Release Flag :	N/R
Release Source Code :	N/R
Release Description :	N/R
Last Date in Agency List :	2018-04-28

Pollutants

Pollutant Name :	Liquid petroleum
Pollutant Actual Volume :	0 gallon
Pollutant Category :	Gas

Incident Details

Incident Number :	29343
Incident Date :	1995-11-05
Incident Status :	Closed
Incident Type :	Coastal
Descriptions :	Other
On-scene Response :	N/R
State Warning Point Date :	N/R

Map Id: C11
Direction: NNW
Distance: 0.103 mi., 546 ft.
Elevation: 6 ft.
Relative: Lower

Site Name : Winegar P.O. | Duty Watch | England PO Fernandina Harbor Marina | FERNANDINA HARBOR MARINA 3 SOUTH FRONT ST FERNANDINA BEACH, FL

Database(s) : [ERNS, SPILLS - FL] ***(cont.)***

Envirosite ID: 57034081
EPA ID: N/R

SPILLS - FL ***(cont.)***

State Warning Point Code :	N/R
Sector Code :	N/R
Facility Reported :	N/R
Business Type :	N/R
Petroleum Flag :	N/R
Off-site Release Flag :	N/R
Release Source Code :	N/R
Release Description :	N/R
Last Date in Agency List :	2018-04-28

Pollutants

Pollutant Name :	Diesel fuel
Pollutant Actual Volume :	24.99 gallon
Pollutant Category :	N/R

Facility Name :	Duty Watch
Facility Address :	Fernandina Harbor Marina, FERNANDINA BEACH
County :	Nassau

Incident Details

Incident Number :	42009
Incident Date :	2009-08-05
Incident Status :	Closed
Incident Type :	Coastal
Descriptions :	Fuel Leak/Overflow
On-scene Response :	N/R
State Warning Point Date :	N/R
State Warning Point Code :	N/R
Sector Code :	N/R
Facility Reported :	N/R
Business Type :	N/R
Petroleum Flag :	N/R
Off-site Release Flag :	N/R
Release Source Code :	N/R
Release Description :	N/R
Last Date in Agency List :	2018-04-28

Pollutants

Pollutant Name :	Gasoline
Pollutant Actual Volume :	0.25 gallon
Pollutant Category :	Petroleum

Facility Name :	England PO
Facility Address :	Fernandina Harbor Marina, FERNANDINA BEACH
County :	Nassau

Map Id: C11
Direction: NNW
Distance: 0.103 mi., 546 ft.
Elevation: 6 ft.
Relative: Lower

Site Name : Winegar P.O. | Duty Watch | England PO Fernandina Harbor Marina | FERNANDINA HARBOR MARINA 3 SOUTH FRONT ST FERNANDINA BEACH, FL

Database(s) : [ERNS, SPILLS - FL] ***(cont.)***

Envirosite ID: 57034081
EPA ID: N/R

SPILLS - FL ***(cont.)***

Incident Details

Incident Number :	38626
Incident Date :	2007-12-17
Incident Status :	Closed
Incident Type :	Coastal
Descriptions :	Discharge
On-scene Response :	N/R
State Warning Point Date :	N/R
State Warning Point Code :	N/R
Sector Code :	N/R
Facility Reported :	N/R
Business Type :	N/R
Petroleum Flag :	N/R
Off-site Release Flag :	N/R
Release Source Code :	N/R
Release Description :	N/R
Last Date in Agency List :	2018-04-28

Pollutants

Pollutant Name :	Diesel fuel
Pollutant Actual Volume :	2 gallon
Pollutant Category :	Petroleum

Facility Name :	Fernandina Harbor Marina
Facility Address :	Fernandina Harbor Marina, FERNANDINA BEACH
County :	Nassau

Incident Details

Incident Number :	42009
Incident Date :	2009-08-05
Incident Status :	Closed
Incident Type :	Coastal
Descriptions :	Fuel Leak/Overflow
On-scene Response :	N/R
State Warning Point Date :	N/R
State Warning Point Code :	N/R
Sector Code :	N/R
Facility Reported :	N/R
Business Type :	N/R
Petroleum Flag :	N/R
Off-site Release Flag :	N/R
Release Source Code :	N/R
Release Description :	N/R
Last Date in Agency List :	2018-04-28

Pollutants

Pollutant Name :	Gasoline
Pollutant Actual Volume :	0.25 gallon
Pollutant Category :	Petroleum

Map Id: C11
Direction: NNW
Distance: 0.103 mi., 546 ft.
Elevation: 6 ft.
Relative: Lower

Site Name : Winegar P.O. | Duty Watch | England PO Fernandina Harbor Marina | FERNANDINA HARBOR MARINA 3 SOUTH FRONT ST FERNANDINA BEACH, FL

Database(s) : [ERNS, SPILLS - FL] ***(cont.)***

Envirosite ID: 57034081
EPA ID: N/R

SPILLS - FL ***(cont.)***

Incident Details

Incident Number :	38403
Incident Date :	2007-11-05
Incident Status :	Closed
Incident Type :	Coastal
Descriptions :	Fuel leak/overflow
On-scene Response :	N/R
State Warning Point Date :	N/R
State Warning Point Code :	N/R
Sector Code :	N/R
Facility Reported :	N/R
Business Type :	N/R
Petroleum Flag :	N/R
Off-site Release Flag :	N/R
Release Source Code :	N/R
Release Description :	N/R
Last Date in Agency List :	2018-04-28

Pollutants

Pollutant Name :	Diesel fuel
Pollutant Actual Volume :	2 gallon
Pollutant Category :	Petroleum

Incident Details

Incident Number :	38627
Incident Date :	2007-12-18
Incident Status :	Closed
Incident Type :	Coastal
Descriptions :	Complaint
On-scene Response :	N/R
State Warning Point Date :	N/R
State Warning Point Code :	N/R
Sector Code :	N/R
Facility Reported :	N/R
Business Type :	N/R
Petroleum Flag :	N/R
Off-site Release Flag :	N/R
Release Source Code :	N/R
Release Description :	N/R
Last Date in Agency List :	2018-04-28

Pollutants

Pollutant Name :	Sheen
Pollutant Actual Volume :	1 gallon
Pollutant Category :	Petroleum

Map Id: C12
Direction: N
Distance: 0.113 mi., 597 ft.
Elevation: 7 ft.
Relative: Lower

Site Name : unknown
City Marina 1 south Front Street
FERNANDINA, FL

Database(s) : [SPILLS - FL]

Envirosite ID: 1666646
EPA ID: N/R

SPILLS - FL

Facility Name :	unknown
Facility Address :	City Marina 1 south Front Street, FERNANDINA
County :	Nassau

Incident Details

Incident Number :	47084
Incident Date :	2012-05-21
Incident Status :	Closed
Incident Type :	N/R
Descriptions :	N/R
On-scene Response :	N/R
State Warning Point Date :	N/R
State Warning Point Code :	N/R
Sector Code :	N/R
Facility Reported :	N/R
Business Type :	N/R
Petroleum Flag :	N/R
Off-site Release Flag :	N/R
Release Source Code :	N/R
Release Description :	N/R
Last Date in Agency List :	2017-10-12

Pollutants

Pollutant Name :	Sheen
Pollutant Actual Volume :	1.00 gallon
Pollutant Category :	Petroleum

Map Id: C13
Direction: N
Distance: 0.116 mi., 612 ft.
Elevation: 7 ft.
Relative: Lower

Site Name : FERNANDINA HARBOR MARINA | FERNAANDINA HARBOR MARINA | Responsible Party
1 FRONT ST | 1 FRONT STREET
BREAKWATER 11 | 1 FRONT STREET FUEL DOCK
FERNANDINA BEACH, FL

Database(s) : [DWM CONTAM - FL, EPA LUST, EPA UST, ERNS, FA 3 - FL, GWIF - FL, LUST - FL, SPILLS - FL, UST - FL]

Envirosite ID: 1478628
EPA ID: N/R

DWM CONTAM - FL

Facility Name :	FERNANDINA HARBOR MARINA
Facility Address :	1 FRONT ST, FERNANDINA BEACH, FL 32034-4170
County :	NASSAU

Map Id: C13
Direction: N
Distance: 0.116 mi., 612 ft.
Elevation: 7 ft.
Relative: Lower

Site Name : FERNANDINA HARBOR MARINA | FERNAANDINA HARBOR MARINA | Responsible Party
1 FRONT ST | 1 FRONT STREET
BREAKWATER 11 | 1 FRONT STREET FUEL DOCK
FERNANDINA BEACH, FL

Database(s) : [DWM CONTAM - FL, EPA LUST, EPA UST, ERNS, FA 3 - FL, GWIF - FL, LUST - FL, SPILLS - FL, UST - FL] ***(cont.)***

Envirosite ID: 1478628
EPA ID: N/R

DWM CONTAM - FL ***(cont.)***

Score Effective Date :	2006-04-18
Score :	56
Score Ranked :	53
Rank :	2936
Facility ID :	9046102
Facility Status :	OPEN
Facility Type :	V - Marine/Coastal Fuel Storage
County Code :	45
District :	NED
Operator :	KEVIN LITTLE
Phone :	(904)491-2090
Name Changed Date :	2001-09-25
Address Changed Date :	1996-08-01
Latitude Degrees :	30
Latitude Minutes :	40
Latitude Seconds :	18.8904
Longitude Degrees :	81
Longitude Minutes :	27
Longitude Seconds :	54.1728
Feature :	N/R
Method :	AGPS
Datum :	0
Section/Township/Range :	N/R
Related Party Begin Date :	2011-11-21
Related Party ID :	67610
Primary Related Party Role :	ACCOUNT OWNER
Related Party Name :	FERNANDINA BEACH HARBOR MARINA
Related Party Address 1 :	3 S FRONT ST, FERNANDINA BEACH, FL 32034
Related Party Address 2 :	ATTN: DOCKMASTER
Contact :	RICHARD W JOHNSON
Related Party Phone :	(904)324-5700
Related Party Extension :	N/R
Related Party Bad Address Indicator :	N
Last Date in Agency List :	2019-02-13

EPA LUST

Facility Name :	FERNANDINA HARBOR MARINA
Facility Address :	1 FRONT ST, FERNANDINA BEACH, Florida
County :	N/R
Facility ID :	FL9046102
LUST ID :	FL23830
Reported Date :	1990-02-16
Status :	No Further Action
Substance :	N/R
Closed With Residual Contamination (Tribal Only):	N/R
NFA_Letter (Tribal Only) :	N/R

Map Id: C13
Direction: N
Distance: 0.116 mi., 612 ft.
Elevation: 7 ft.
Relative: Lower

Site Name : FERNANDINA HARBOR MARINA | FERNAANDINA HARBOR MARINA | Responsible Party
1 FRONT ST | 1 FRONT STREET
BREAKWATER 11 | 1 FRONT STREET FUEL DOCK
FERNANDINA BEACH, FL

Database(s) : [DWM CONTAM - FL, EPA LUST, EPA UST, ERNS, FA 3 - FL, GWIF - FL, LUST - FL, SPILLS - FL, UST - FL] ***(cont.)***

Envirosite ID: 1478628
EPA ID: N/R

EPA LUST ***(cont.)***

Tribe (Tribal Only) :	N/R
EPA Region :	4
Estimated Population within 1500ft :	107
Estimated Private Domestic Wells within 1500ft:	1
Within Source Water Protection Area (SPA):	No
SPA Public Water System and Facility ID:	N/R
SPA Water Type :	N/R
SPA Facility Type :	N/R
SPA HUC12 :	N/R
Within Groundwater Wellhead Protection Area (WHPA):	No
WHPA Public Water System and Facility ID:	N/R
WHPA Water Type :	N/R
WHPA Facility Type :	N/R
WHPA HUC12 :	N/R
Within Estimated 100-year Floodplain:	Yes
Latitude :	30.6719399999999
Longitude :	-81.46528
Last Date in Agency List :	2024-05-23

Facility ID :	FL9046102
LUST ID :	FL32951
Reported Date :	1987-04-06
Status :	No Further Action
Substance :	N/R
Closed With Residual Contamination (Tribal Only):	N/R
NFA_Letter (Tribal Only) :	N/R
Tribe (Tribal Only) :	N/R
EPA Region :	4
Estimated Population within 1500ft :	107
Estimated Private Domestic Wells within 1500ft:	1
Within Source Water Protection Area (SPA):	No
SPA Public Water System and Facility ID:	N/R
SPA Water Type :	N/R
SPA Facility Type :	N/R
SPA HUC12 :	N/R
Within Groundwater Wellhead Protection Area (WHPA):	No
WHPA Public Water System and Facility ID:	N/R
WHPA Water Type :	N/R
WHPA Facility Type :	N/R
WHPA HUC12 :	N/R

Map Id: C13
Direction: N
Distance: 0.116 mi., 612 ft.
Elevation: 7 ft.
Relative: Lower

Site Name : FERNANDINA HARBOR MARINA | FERNAANDINA HARBOR MARINA | Responsible Party
1 FRONT ST | 1 FRONT STREET
BREAKWATER 11 | 1 FRONT STREET FUEL DOCK
FERNANDINA BEACH, FL

Database(s) : [DWM CONTAM - FL, EPA LUST, EPA UST, ERNS, FA 3 - FL, GWIF - FL, LUST - FL, SPILLS - FL, UST - FL] ***(cont.)***

Envirosite ID: 1478628
EPA ID: N/R

EPA LUST ***(cont.)***

Within Estimated 100-year Floodplain:	Yes
Latitude :	30.6719399999999
Longitude :	-81.46528
Last Date in Agency List :	2024-05-23

EPA UST

Facility Name :	FERNANDINA HARBOR MARINA
Facility Address :	1 FRONT ST, FERNANDINA BEACH, Florida 32034
County :	N/R
Facility ID :	FL9046102
Facility Status :	Open UST(s)
Open USTs :	1
Closed USTs :	2
Temporarily Out of Service USTs :	0
Date of Last Inspection :	N/R
EPA Region :	4
Tribe :	N/R
Facility ID 2 :	N/R
Latitude :	30.67194444
Longitude :	-81.46527778
Last Date in Agency List :	2024-05-22

Tank Details

Tank ID :	FL9046102-1
Tank Status :	Closed
Installation Date :	1990-02-01
Removal Date :	N/R
Capacity :	10000
Substances :	Unleaded Gas
Tank Wall Type :	N/R
Tank ID :	FL9046102-2
Tank Status :	Closed
Installation Date :	1990-02-01
Removal Date :	N/R
Capacity :	10000
Substances :	Vehicular Diesel
Tank Wall Type :	N/R
Tank ID :	FL9046102-3
Tank Status :	Open
Installation Date :	2009-02-01
Removal Date :	N/R

Map Id: C13
Direction: N
Distance: 0.116 mi., 612 ft.
Elevation: 7 ft.
Relative: Lower

Site Name : FERNANDINA HARBOR MARINA | FERNAANDINA HARBOR MARINA | Responsible Party
1 FRONT ST | 1 FRONT STREET
BREAKWATER 11 | 1 FRONT STREET FUEL DOCK
FERNANDINA BEACH, FL

Database(s) : [DWM CONTAM - FL, EPA LUST, EPA UST, ERNS, FA 3 - FL, GWIF - FL, LUST - FL, SPILLS - FL, UST - FL] ***(cont.)***

Envirosite ID: 1478628
EPA ID: N/R

EPA UST ***(cont.)***

Capacity :	20000
Substances :	Vehicular Diesel
Tank Wall Type :	N/R

ERNS

Facility Address :	1 FRONT ST., FERNANDINA BEACH, FL
County :	NASSAU

Incident Information

Details for this site have been truncated due to the large number of available details for this site within this dataset. For the complete details for this site, contact your Envirosite account representative for a complimentary site report containing all of the details available.

Incident Date Time :	2003-05-07 17:00:00
Type of Incident :	VESSEL
Incident Cause :	UNKNOWN
Incident DTG :	DISCOVERED
Incident Location :	FERNANDINA BEACH CITY MARINA
Sequence Number :	644490
Potential Flag :	N/R
Description of Incident :	////WEB REPORT//// I NOTICED A FUEL OIL SLICK DURING PLEASURE BOAT FUELING OPERATIONS AT THE NOTED LOCATION AS DESCRIBED BELOW, WAS TOLD THIS WAS "NORMAL" DURING FUELING OPERATIONS.
Last Date in Agency List :	2015-12-23

Incident Response Summary

Date Time Received :	2003-05-09 13:54:59
Date Time Completed :	2003-05-09 14:06:37
Call Type :	Incident
Source :	WEB REPORT
Responsible Company :	FERNANDINA BEACH CITY MARINA
Responsible Org Type :	PRIVATE ENTERPRISE
Responsible City :	N/R
Responsible State :	FL
Responsible Zip :	N/R

Incident Details Summary

Remedial Action :	UNKNOWN
Medium :	AMELIA RIVER
Medium Description :	WATER

Map Id: C13
Direction: N
Distance: 0.116 mi., 612 ft.
Elevation: 7 ft.
Relative: Lower

Site Name : FERNANDINA HARBOR MARINA | FERNAANDINA HARBOR MARINA | Responsible Party
1 FRONT ST | 1 FRONT STREET
BREAKWATER 11 | 1 FRONT STREET FUEL DOCK
FERNANDINA BEACH, FL

Database(s) : [DWM CONTAM - FL, EPA LUST, EPA UST, ERNS, FA 3 - FL, GWIF - FL, LUST - FL, SPILLS - FL, UST - FL] ***(cont.)***

Envirosite ID: 1478628
EPA ID: N/R

ERNS ***(cont.)***

Body of Water :	AMELIA RIVER
Weather Conditions :	SUNNY
Water Temperature :	N/R
Water Supply Contaminated :	N
Waterway Closed :	N
Waterway Description :	N/R

Additional Incident Details Summary

Actual Amount :	N/R
Actual Amount Units :	N/R
Capacity of Tank :	N/R
Capacity of Tank Units :	N/R
Continuous Release Begin Date :	N/R
Continuous Release End Date :	N/R
Continuous Release Change Date :	N/R
Continuous Release Permit :	N/R
Continuous Release Type :	N/R
Description of Tank :	N/R
Device Operational :	Y
DOT Crossing Number :	N/R
DOT Regulated :	U
NPDES :	N/R
NPDES Compliance :	U
Pipeline Aboveground :	ABOVE
Pipeline Covered :	U
Pipeline Type :	N/R
Tank ID :	N/R
Tank Regulated :	U
Tank Regulated by :	N/R

Materials Involved Summary

Name of Material :	OIL: DIESEL
CAS Number :	000000-00-0
Amount of Material :	5
Unit of Measure :	GALLON(S)
UN Number :	N/R
CHRIS Code :	ODS
Reached Water :	YES
Amount in Water :	0
Unit of Measure (Reach Water) :	UNKNOWN AMOUNT

Vessels Details

Vessel Name :	UNKNOWN
Vessel Type :	PLEASURE CRAFT

Map Id: C13
Direction: N
Distance: 0.116 mi., 612 ft.
Elevation: 7 ft.
Relative: Lower

Site Name : FERNANDINA HARBOR MARINA | FERNAANDINA HARBOR MARINA | Responsible Party
1 FRONT ST | 1 FRONT STREET
BREAKWATER 11 | 1 FRONT STREET FUEL DOCK
FERNANDINA BEACH, FL

Database(s) : [DWM CONTAM - FL, EPA LUST, EPA UST, ERNS, FA 3 - FL, GWIF - FL, LUST - FL, SPILLS - FL, UST - FL] ***(cont.)***

Envirosite ID: 1478628
EPA ID: N/R

ERNS ***(cont.)***

Vessel Length :	N/R
Hull Construction :	N/R
Fuel Capacity :	N/R
Fuel on Board :	N/R
Cargo Capacity :	N/R
Cargo on Board :	N/R
Is Vessel Aground :	N
Flag :	N/R
Breadth :	N/R
Draught :	N/R
Fuel Capacity Units :	N/R
Fuel on Board Units :	N/R
Cargo Capacity Units :	N/R
Cargo on Board Units :	N/R

Facility Address :	#1 FRONT STREET, FERNANDINA BEACH, FL
County :	NASSAU

Incident Information

Incident Date Time :	2003-01-16 15:00:00
Type of Incident :	VESSEL
Incident Cause :	OTHER
Incident DTG :	OCCURRED
Incident Location :	N/R
Sequence Number :	634265
Potential Flag :	N/R
Description of Incident :	MATERIAL RELEASED FROM A BOAT DUE TO AN OVERFLOW.
Last Date in Agency List :	2015-12-23

Incident Response Summary

Date Time Received :	2003-01-16 15:10:35
Date Time Completed :	2003-01-16 15:24:01
Call Type :	Incident
Source :	TELEPHONE
Responsible Company :	N/R
Responsible Org Type :	PRIVATE CITIZEN
Responsible City :	CHARLESTON
Responsible State :	SC
Responsible Zip :	29407

Incident Details Summary

Remedial Action :	ABSORBENTS APPLIED, CLEAN UP UNDERWAY.
Medium :	AMELIA RIVER/INTERCOASTAL WATER WAY

Map Id: C13
Direction: N
Distance: 0.116 mi., 612 ft.
Elevation: 7 ft.
Relative: Lower

Site Name : FERNANDINA HARBOR MARINA | FERNAANDINA HARBOR MARINA | Responsible Party
1 FRONT ST | 1 FRONT STREET
BREAKWATER 11 | 1 FRONT STREET FUEL DOCK
FERNANDINA BEACH, FL

Database(s) : [DWM CONTAM - FL, EPA LUST, EPA UST, ERNS, FA 3 - FL, GWIF - FL, LUST - FL, SPILLS - FL, UST - FL] ***(cont.)***

Envirosite ID: 1478628
EPA ID: N/R

ERNS ***(cont.)***

Medium Description :	WATER
Body of Water :	AMELIA RIVER/INTERCOASTAL WATER WAY
Weather Conditions :	SUNNY
Water Temperature :	N/R
Water Supply Contaminated :	N
Waterway Closed :	N
Waterway Description :	N/R

Additional Incident Details Summary

Actual Amount :	N/R
Actual Amount Units :	N/R
Capacity of Tank :	N/R
Capacity of Tank Units :	N/R
Continuous Release Begin Date :	N/R
Continuous Release End Date :	N/R
Continuous Release Change Date :	N/R
Continuous Release Permit :	N/R
Continuous Release Type :	N/R
Description of Tank :	N/R
Device Operational :	Y
DOT Crossing Number :	N/R
DOT Regulated :	U
NPDES :	N/R
NPDES Compliance :	U
Pipeline Aboveground :	ABOVE
Pipeline Covered :	U
Pipeline Type :	N/R
Tank ID :	N/R
Tank Regulated :	U
Tank Regulated by :	N/R

Materials Involved Summary

Name of Material :	OIL, FUEL: NO. 2-D
CAS Number :	000000-00-0
Amount of Material :	1
Unit of Measure :	PINT(S)
UN Number :	N/R
CHRIS Code :	OTD
Reached Water :	YES
Amount in Water :	1
Unit of Measure (Reach Water) :	PINT(S)

Map Id: C13
Direction: N
Distance: 0.116 mi., 612 ft.
Elevation: 7 ft.
Relative: Lower

Site Name : FERNANDINA HARBOR MARINA | FERNAANDINA HARBOR MARINA | Responsible Party
1 FRONT ST | 1 FRONT STREET
BREAKWATER 11 | 1 FRONT STREET FUEL DOCK
FERNANDINA BEACH, FL

Database(s) : [DWM CONTAM - FL, EPA LUST, EPA UST, ERNS, FA 3 - FL, GWIF - FL, LUST - FL, SPILLS - FL, UST - FL] ***(cont.)***

Envirosite ID: 1478628
EPA ID: N/R

ERNS ***(cont.)***

Vessels Details

Vessel Name :	SIMPLE INTEREST
Vessel Type :	FISHING
Vessel Length :	38
Hull Construction :	N/R
Fuel Capacity :	400
Fuel on Board :	0
Cargo Capacity :	0
Cargo on Board :	0
Is Vessel Aground :	N
Flag :	N/R
Breadth :	N/R
Draught :	N/R
Fuel Capacity Units :	GALLON(S)
Fuel on Board Units :	UNKNOWN AMOUNT
Cargo Capacity Units :	UNKNOWN AMOUNT
Cargo on Board Units :	UNKNOWN AMOUNT

Facility Address :	1 FRONT STREET, FERNANDINA BEACH, FL
County :	NASSAU

Incident Information

Incident Date Time :	2008-02-11 07:45:00
Type of Incident :	VESSEL
Incident Cause :	OPERATOR ERROR
Incident DTG :	OCCURRED
Incident Location :	N/R
Sequence Number :	862036
Potential Flag :	N
Description of Incident :	CALLER IS REPORTING AN OVER SPILL OF DIESEL FUEL FROM A SPORT FISHING VESSEL WHILE FUELING.
Last Date in Agency List :	2015-12-23

Incident Response Summary

Date Time Received :	2008-02-11 08:05:07
Date Time Completed :	2008-02-11 08:11:35
Call Type :	Incident
Source :	TELEPHONE
Responsible Company :	N/R
Responsible Org Type :	PRIVATE CITIZEN
Responsible City :	PENSICOLA
Responsible State :	FL
Responsible Zip :	32503

Map Id: C13
Direction: N
Distance: 0.116 mi., 612 ft.
Elevation: 7 ft.
Relative: Lower

Site Name : FERNANDINA HARBOR MARINA | FERNAANDINA HARBOR MARINA | Responsible Party
1 FRONT ST | 1 FRONT STREET
BREAKWATER 11 | 1 FRONT STREET FUEL DOCK
FERNANDINA BEACH, FL

Database(s) : [DWM CONTAM - FL, EPA LUST, EPA UST, ERNS, FA 3 - FL, GWIF - FL, LUST - FL, SPILLS - FL, UST - FL] ***(cont.)***

Envirosite ID: 1478628
EPA ID: N/R

ERNS ***(cont.)***

Incident Details Summary

Remedial Action :	MATERIAL CONTAINED, CLEAN UP COMPLETE
Medium :	/ AMELIA RIVER
Medium Description :	WATER
Body of Water :	AMELIA RIVER
Weather Conditions :	SUNNY
Water Temperature :	N/R
Water Supply Contaminated :	N
Waterway Closed :	N
Waterway Description :	N/R

Additional Incident Details Summary

Actual Amount :	N/R
Actual Amount Units :	N/R
Capacity of Tank :	N/R
Capacity of Tank Units :	N/R
Continuous Release Begin Date :	N/R
Continuous Release End Date :	N/R
Continuous Release Change Date :	N/R
Continuous Release Permit :	N/R
Continuous Release Type :	N/R
Description of Tank :	N/R
Device Operational :	Y
DOT Crossing Number :	N/R
DOT Regulated :	U
NPDES :	N/R
NPDES Compliance :	U
Pipeline Aboveground :	ABOVE
Pipeline Covered :	U
Pipeline Type :	N/R
Tank ID :	N/R
Tank Regulated :	U
Tank Regulated by :	N/R

Materials Involved Summary

Name of Material :	OIL: DIESEL
CAS Number :	000000-00-0
Amount of Material :	2
Unit of Measure :	GALLON(S)
UN Number :	N/R
CHRIS Code :	ODS
Reached Water :	YES
Amount in Water :	2
Unit of Measure (Reach Water) :	GALLON(S)

Map Id: C13
Direction: N
Distance: 0.116 mi., 612 ft.
Elevation: 7 ft.
Relative: Lower

Site Name : FERNANDINA HARBOR MARINA | FERNAANDINA HARBOR MARINA | Responsible Party
1 FRONT ST | 1 FRONT STREET
BREAKWATER 11 | 1 FRONT STREET FUEL DOCK
FERNANDINA BEACH, FL

Database(s) : [DWM CONTAM - FL, EPA LUST, EPA UST, ERNS, FA 3 - FL, GWIF - FL, LUST - FL, SPILLS - FL, UST - FL] ***(cont.)***

Envirosite ID: 1478628
EPA ID: N/R

ERNS ***(cont.)***

Vessels Details

Vessel Name :	NO NAME
Vessel Type :	FISHING
Vessel Length :	36
Hull Construction :	N/R
Fuel Capacity :	500
Fuel on Board :	200
Cargo Capacity :	N/R
Cargo on Board :	N/R
Is Vessel Aground :	N
Flag :	N/R
Breadth :	N/R
Draught :	N/R
Fuel Capacity Units :	GALLON(S)
Fuel on Board Units :	GALLON(S)
Cargo Capacity Units :	N/R
Cargo on Board Units :	N/R

Incident Information

Incident Date Time :	2007-12-18 11:15:00
Type of Incident :	UNKNOWN SHEEN
Incident Cause :	UNKNOWN
Incident DTG :	DISCOVERED
Incident Location :	UNKNOWN SHEEN INCIDENT
Sequence Number :	857517
Potential Flag :	N
Description of Incident :	CALLER IS REPORTING AN UNKNOWN SHEEN FROM AN UNKNOWN SOURCE.
Last Date in Agency List :	2015-12-23

Incident Response Summary

Date Time Received :	2007-12-18 11:23:00
Date Time Completed :	2007-12-18 11:25:00
Call Type :	Incident
Source :	TELEPHONE
Responsible Company :	N/R
Responsible Org Type :	UNKNOWN
Responsible City :	N/R
Responsible State :	XX
Responsible Zip :	N/R

Incident Details Summary

Remedial Action :	NOT AT THIS TIME
Medium :	/ AMELIA RIVER

Map Id: C13
Direction: N
Distance: 0.116 mi., 612 ft.
Elevation: 7 ft.
Relative: Lower

Site Name : FERNANDINA HARBOR MARINA | FERNAANDINA HARBOR MARINA | Responsible Party
1 FRONT ST | 1 FRONT STREET
BREAKWATER 11 | 1 FRONT STREET FUEL DOCK
FERNANDINA BEACH, FL

Database(s) : [DWM CONTAM - FL, EPA LUST, EPA UST, ERNS, FA 3 - FL, GWIF - FL, LUST - FL, SPILLS - FL, UST - FL] ***(cont.)***

Envirosite ID: 1478628
EPA ID: N/R

ERNS ***(cont.)***

Medium Description :	WATER
Body of Water :	AMELIA RIVER
Weather Conditions :	CLEAR
Water Temperature :	N/R
Water Supply Contaminated :	N
Waterway Closed :	N
Waterway Description :	N/R

Additional Incident Details Summary

Actual Amount :	N/R
Actual Amount Units :	N/R
Capacity of Tank :	N/R
Capacity of Tank Units :	N/R
Continuous Release Begin Date :	N/R
Continuous Release End Date :	N/R
Continuous Release Change Date :	N/R
Continuous Release Permit :	N/R
Continuous Release Type :	N/R
Description of Tank :	N/R
Device Operational :	Y
DOT Crossing Number :	N/R
DOT Regulated :	U
NPDES :	N/R
NPDES Compliance :	U
Pipeline Aboveground :	ABOVE
Pipeline Covered :	U
Pipeline Type :	N/R
Tank ID :	N/R
Tank Regulated :	U
Tank Regulated by :	N/R

Materials Involved Summary

Name of Material :	UNKNOWN OIL
CAS Number :	000000-00-0
Amount of Material :	0
Unit of Measure :	UNKNOWN AMOUNT
UN Number :	N/R
CHRIS Code :	OUN
Reached Water :	YES
Amount in Water :	0
Unit of Measure (Reach Water) :	UNKNOWN AMOUNT

Map Id: C13
Direction: N
Distance: 0.116 mi., 612 ft.
Elevation: 7 ft.
Relative: Lower

Site Name : FERNANDINA HARBOR MARINA | FERNAANDINA HARBOR MARINA | Responsible Party
1 FRONT ST | 1 FRONT STREET
BREAKWATER 11 | 1 FRONT STREET FUEL DOCK
FERNANDINA BEACH, FL

Database(s) : [DWM CONTAM - FL, EPA LUST, EPA UST, ERNS, FA 3 - FL, GWIF - FL, LUST - FL, SPILLS - FL, UST - FL] ***(cont.)***

Envirosite ID: 1478628
EPA ID: N/R

ERNS ***(cont.)***

Incident Information

Incident Date Time :	2007-11-05 07:46:00
Type of Incident :	VESSEL
Incident Cause :	OPERATOR ERROR
Incident DTG :	OCCURRED
Incident Location :	N/R
Sequence Number :	853604
Potential Flag :	N
Description of Incident :	CALLER IS REPORTING A DISCHARGE OF DIESEL FUEL WHILE FUELING A VESSEL DUE TO THE OPERATOR WAS TOO SLOW TURNING THE PUMP OFF.
Last Date in Agency List :	2015-12-23

Incident Response Summary

Date Time Received :	2007-11-05 07:52:00
Date Time Completed :	2007-11-05 08:01:00
Call Type :	Incident
Source :	TELEPHONE
Responsible Company :	N/R
Responsible Org Type :	PRIVATE CITIZEN
Responsible City :	FORT LAUDERDALE
Responsible State :	FL
Responsible Zip :	33301

Incident Details Summary

Remedial Action :	ABSORBENTS APPLIED
Medium :	/ AMELIA RIVER
Medium Description :	WATER
Body of Water :	AMELIA RIVER
Weather Conditions :	SUNNY
Water Temperature :	N/R
Water Supply Contaminated :	N
Waterway Closed :	N
Waterway Description :	N/R

Additional Incident Details Summary

Actual Amount :	N/R
Actual Amount Units :	N/R
Capacity of Tank :	N/R
Capacity of Tank Units :	N/R
Continuous Release Begin Date :	N/R
Continuous Release End Date :	N/R

Map Id: C13
Direction: N
Distance: 0.116 mi., 612 ft.
Elevation: 7 ft.
Relative: Lower

Site Name : FERNANDINA HARBOR MARINA | FERNAANDINA HARBOR MARINA | Responsible Party
1 FRONT ST | 1 FRONT STREET
BREAKWATER 11 | 1 FRONT STREET FUEL DOCK
FERNANDINA BEACH, FL

Database(s) : [DWM CONTAM - FL, EPA LUST, EPA UST, ERNS, FA 3 - FL, GWIF - FL, LUST - FL, SPILLS - FL, UST - FL] ***(cont.)***

Envirosite ID: 1478628
EPA ID: N/R

ERNS ***(cont.)***

Continuous Release Change Date :	N/R
Continuous Release Permit :	N/R
Continuous Release Type :	N/R
Description of Tank :	N/R
Device Operational :	Y
DOT Crossing Number :	N/R
DOT Regulated :	U
NPDES :	N/R
NPDES Compliance :	U
Pipeline Aboveground :	ABOVE
Pipeline Covered :	U
Pipeline Type :	N/R
Tank ID :	N/R
Tank Regulated :	U
Tank Regulated by :	N/R

Materials Involved Summary

Name of Material :	OIL: DIESEL
CAS Number :	000000-00-0
Amount of Material :	2
Unit of Measure :	GALLON(S)
UN Number :	N/R
CHRIS Code :	ODS
Reached Water :	YES
Amount in Water :	2
Unit of Measure (Reach Water) :	GALLON(S)

Vessels Details

Vessel Name :	RIGHT OF PASSAGE
Vessel Type :	PLEASURE CRAFT
Vessel Length :	78
Hull Construction :	N/R
Fuel Capacity :	1700
Fuel on Board :	500
Cargo Capacity :	N/R
Cargo on Board :	N/R
Is Vessel Aground :	N
Flag :	N/R
Breadth :	N/R
Draught :	N/R
Fuel Capacity Units :	GALLON(S)
Fuel on Board Units :	GALLON(S)
Cargo Capacity Units :	N/R
Cargo on Board Units :	N/R

Map Id: C13
Direction: N
Distance: 0.116 mi., 612 ft.
Elevation: 7 ft.
Relative: Lower

Site Name : FERNANDINA HARBOR MARINA | FERNAANDINA HARBOR MARINA | Responsible Party
1 FRONT ST | 1 FRONT STREET
BREAKWATER 11 | 1 FRONT STREET FUEL DOCK
FERNANDINA BEACH, FL

Database(s) : [DWM CONTAM - FL, EPA LUST, EPA UST, ERNS, FA 3 - FL, GWIF - FL, LUST - FL, SPILLS - FL, UST - FL] ***(cont.)***

Envirosite ID: 1478628
EPA ID: N/R

FA 3 - FL

Facility Name :	FERNANDINA HARBOR MARINA
Facility Address :	1 FRONT ST, FERNANDINA BEACH, 32034
County :	NASSAU
Effectivity Date :	2008-10-01
Expiration Date :	2009-10-01
Facility ID :	9046102
Facility Status :	OPEN
Facility Type :	Marine/Coastal Fuel Storage
DEP Contractor :	C
Financial Responsibility :	INSURANCE
Insurance Company :	HUDSON SPECIALTY INSURANCE COMPANY
Facility Phone :	9044912090
Owner ID :	67610
Owner Name :	FERNANDINA BEACH HARBOR MARINA
Address :	3 S FRONT ST ATTN: DOCKMASTER, FERNANDINA BEACH, FL 32034
Contact Name :	RICHARD W JOHNSON
Phone :	9043245700
Last Date in Agency List :	2019-02-28

GWIF - FL

Facility Name :	FERNAANDINA HARBOR MARINA
Facility Address :	1 FRONT ST, FERNANDINA BEACH, 32034
County :	NASSAU
Facility ID :	9046102
Facility Type :	PETROLEUM
Location ID :	193969
Location Method :	DGPS = Differentially Corrected GPS
GPS ID :	193969
GPS Date :	2006-01-03
HAE (Height Above Ellipsoid) :	12.35
Project ID :	SUPER
Insp Name :	JIM C. SCHOELEN
Insp CHD :	NASSAU
Request Number :	RE37993
Datum :	WS1984
Software :	Risk_Solo_v2
Streetside :	N/R
Agency :	DOH
Comment :	NO WELLS
Latitude :	30.671914
Longitude :	-81.465048
Last Date in Agency List :	2026-01-22

Map Id: C13
Direction: N
Distance: 0.116 mi., 612 ft.
Elevation: 7 ft.
Relative: Lower

Site Name : FERNANDINA HARBOR MARINA | FERNAANDINA HARBOR MARINA | Responsible Party
1 FRONT ST | 1 FRONT STREET
BREAKWATER 11 | 1 FRONT STREET FUEL DOCK
FERNANDINA BEACH, FL

Database(s) : [DWM CONTAM - FL, EPA LUST, EPA UST, ERNS, FA 3 - FL, GWIF - FL, LUST - FL, SPILLS - FL, UST - FL] ***(cont.)***

Envirosite ID: 1478628
EPA ID: N/R

LUST - FL

Facility Name :	FERNANDINA HARBOR MARINA
Facility Address :	1 FRONT ST, FERNANDINA BEACH, 32034
County :	NASSAU

Site Details

Facility ID :	9046102
Facility Status :	OPEN
Facility Type :	Marine/Coastal Fuel Storage
Phone :	(904) 491-2090
Last Date in Agency List :	2019-01-28

Owner Information

Owner ID :	N/R
Owner Name :	N/R
Owner Address 1 :	N/R
Owner Address 2 :	N/R
Owner Phone :	N/R
Contact :	N/R

Discharge Details

Discharge Date :	1987-04-06
Status Date :	2013-09-06
Status Description :	SRCR COMPLETE
DEP Code :	C
Description :	CLEANUP REQUIRED
Score Date :	2006-04-18
Score :	00056
CU Status :	SRCR

Discharge Date :	1990-02-16
Status Date :	2013-09-06
Status Description :	SRCR COMPLETE
DEP Code :	C
Description :	CLEANUP REQUIRED
Score Date :	2006-04-18
Score :	00056
CU Status :	SRCR

Oculus Note :	Use the Public Oculus Login button to enter the Oculus Website
Oculus Hyperlink :	Click here for hyperlink provided by the agency.

Map Id: C13
Direction: N
Distance: 0.116 mi., 612 ft.
Elevation: 7 ft.
Relative: Lower

Site Name : FERNANDINA HARBOR MARINA | FERNAANDINA HARBOR MARINA | Responsible Party
1 FRONT ST | 1 FRONT STREET
BREAKWATER 11 | 1 FRONT STREET FUEL DOCK
FERNANDINA BEACH, FL

Database(s) : [DWM CONTAM - FL, EPA LUST, EPA UST, ERNS, FA 3 - FL, GWIF - FL, LUST - FL, SPILLS - FL, UST - FL] ***(cont.)***

Envirosite ID: 1478628
EPA ID: N/R

SPILLS - FL

Facility Name :	Responsible Party
Facility Address :	1 Front Street, FERNANDINA BEACH
County :	Nassau

Incident Details

Incident Number :	28630
Incident Date :	1996-02-25
Incident Status :	Closed
Incident Type :	Coastal
Descriptions :	Fuel leak/overflow
On-scene Response :	N/R
State Warning Point Date :	N/R
State Warning Point Code :	N/R
Sector Code :	N/R
Facility Reported :	N/R
Business Type :	N/R
Petroleum Flag :	N/R
Off-site Release Flag :	N/R
Release Source Code :	N/R
Release Description :	N/R
Last Date in Agency List :	2018-04-28

Pollutants

Pollutant Name :	Diesel fuel
Pollutant Actual Volume :	1 gallon
Pollutant Category :	Fernandina Harbor Marina

Incident Details

Incident Number :	29050
Incident Date :	1996-07-11
Incident Status :	Closed
Incident Type :	Coastal
Descriptions :	Other
On-scene Response :	N/R
State Warning Point Date :	N/R
State Warning Point Code :	N/R
Sector Code :	N/R
Facility Reported :	N/R
Business Type :	N/R
Petroleum Flag :	N/R
Off-site Release Flag :	N/R
Release Source Code :	N/R
Release Description :	N/R
Last Date in Agency List :	2018-04-28

Map Id: C13
Direction: N
Distance: 0.116 mi., 612 ft.
Elevation: 7 ft.
Relative: Lower

Site Name : FERNANDINA HARBOR MARINA | FERNAANDINA HARBOR MARINA | Responsible Party
1 FRONT ST | 1 FRONT STREET
BREAKWATER 11 | 1 FRONT STREET FUEL DOCK
FERNANDINA BEACH, FL

Database(s) : [DWM CONTAM - FL, EPA LUST, EPA UST, ERNS, FA 3 - FL, GWIF - FL, LUST - FL, SPILLS - FL, UST - FL] ***(cont.)***

Envirosite ID: 1478628
EPA ID: N/R

SPILLS - FL ***(cont.)***

Pollutants

Pollutant Name :	Diesel fuel
Pollutant Actual Volume :	3 gallon
Pollutant Category :	Brinkerhoff E. Robert

UST - FL

Facility Name :	FERNANDINA HARBOR MARINA
Facility Address :	1 FRONT ST, FERNANDINA BEACH, 32034
County :	NASSAU

Site Details

Facility ID :	9046102
Facility Phone :	(904) 491-2090
Facility Status :	OPEN
Facility Type :	Marine/Coastal Fuel Storage
Last Date in Agency List :	2020-08-27

Owner Information

Owner ID :	67610
Owner Name :	FERNANDINA BEACH HARBOR MARINA
Owner Address 1 :	3 S FRONT ST, FERNANDINA BEACH, FL 32034
Owner Address 2 :	ATTN: DOCKMASTER
Owner Phone :	(904) 324-5700
Contact :	RICHARD W JOHNSON
DEP Contractor Own :	C

Oculus Note :	Use the Public Oculus Login button to enter the Oculus Website
Oculus Hyperlink :	Click here for hyperlink provided by the agency.

Map Id: C14
Direction: N
Distance: 0.122 mi., 643 ft.
Elevation: 6 ft.
Relative: Lower

Site Name : Jackson09:50 P.O. | Sector Jacksonville | US Coast Guard
Front @ Centre St | FRONT AND CENTER STREET
FERNANDINA BEACH | FERNADINA | FERANVINA BEACH, FL

Database(s) : [ERNS, SPILLS - FL]

Envirosite ID: 1536239
EPA ID: N/R

ERNS

Facility Address :	FRONT AND CENTER STREET, FERNADINA, FL
County :	NASSAU

Incident Information

Incident Date Time :	2002-09-03 09:30:00
Type of Incident :	UNKNOWN SHEEN
Incident Cause :	UNKNOWN
Incident DTG :	DISCOVERED
Incident Location :	UNKNOWN SHEEN INCIDENT
Sequence Number :	621773
Potential Flag :	N/R
Description of Incident :	CALLER STATES THAT THERE IS A UNKNOWN SHEEN IN THE FERNADINA HARBOR.
Last Date in Agency List :	2015-12-23

Incident Response Summary

Date Time Received :	2002-09-03 09:41:39
Date Time Completed :	2002-09-03 09:48:38
Call Type :	Incident
Source :	TELEPHONE
Responsible Company :	N/R
Responsible Org Type :	UNKNOWN
Responsible City :	N/R
Responsible State :	XX
Responsible Zip :	N/R

Incident Details Summary

Remedial Action :	NONE
Medium :	NASSAU RIVER
Medium Description :	WATER
Body of Water :	NASSAU RIVER
Weather Conditions :	CLEAR
Water Temperature :	N/R
Water Supply Contaminated :	U
Waterway Closed :	N
Waterway Description :	N/R

Additional Incident Details Summary

Actual Amount :	N/R
Actual Amount Units :	N/R
Capacity of Tank :	N/R
Capacity of Tank Units :	N/R
Continuous Release Begin Date :	N/R
Continuous Release End Date :	N/R
Continuous Release Change Date :	N/R
Continuous Release Permit :	N/R

Map Id: C14
Direction: N
Distance: 0.122 mi., 643 ft.
Elevation: 6 ft.
Relative: Lower

Site Name : Jackson09:50 P.O. | Sector Jacksonville | US Coast Guard
Front @ Centre St | FRONT AND CENTER STREET
FERNANDINA BEACH | FERNADINA | FERANVINA BEACH, FL

Database(s) : [ERNS, SPILLS - FL] ***(cont.)***

Envirosite ID: 1536239
EPA ID: N/R

ERNS ***(cont.)***

Continuous Release Type :	N/R
Description of Tank :	N/R
Device Operational :	Y
DOT Crossing Number :	N/R
DOT Regulated :	U
NPDES :	N/R
NPDES Compliance :	U
Pipeline Aboveground :	ABOVE
Pipeline Covered :	U
Pipeline Type :	N/R
Tank ID :	N/R
Tank Regulated :	U
Tank Regulated by :	N/R

Materials Involved Summary

Name of Material :	UNKNOWN OIL
CAS Number :	000000-00-0
Amount of Material :	0
Unit of Measure :	UNKNOWN AMOUNT
UN Number :	N/R
CHRIS Code :	OUN
Reached Water :	YES
Amount in Water :	0
Unit of Measure (Reach Water) :	UNKNOWN AMOUNT
Facility Address :	FRONT ST AND CENTRE ST, FERANVINA BEACH, FL
County :	NASSAU

Incident Information

Incident Date Time :	2009-06-18 10:00:00
Type of Incident :	UNKNOWN SHEEN
Incident Cause :	UNKNOWN
Incident DTG :	DISCOVERED
Incident Location :	UNKNOWN SHEEN INCIDENT
Sequence Number :	908986
Potential Flag :	N
Description of Incident :	THE CALLER IS REPORTING AN UNKNOWN SHEEN FROM AN UNKNOWN SOURCE. THE CALLER BELIEVES THE OIL MAY HAVE COME FROM THE ROADWAY BUT IS UNSURE AT THIS TIME.
Last Date in Agency List :	2015-12-23

Incident Response Summary

Date Time Received :	2009-06-18 11:42:35
Date Time Completed :	2009-06-18 11:46:03

Map Id: C14
Direction: N
Distance: 0.122 mi., 643 ft.
Elevation: 6 ft.
Relative: Lower

Site Name : Jackson09:50 P.O. | Sector Jacksonville | US Coast Guard
Front @ Centre St | FRONT AND CENTER STREET
FERNANDINA BEACH | FERNADINA | FERANVINA BEACH, FL

Database(s) : [ERNS, SPILLS - FL] ***(cont.)***

Envirosite ID: 1536239
EPA ID: N/R

ERNS ***(cont.)***

Call Type :	Incident
Source :	TELEPHONE
Responsible Company :	N/R
Responsible Org Type :	UNKNOWN
Responsible City :	N/R
Responsible State :	XX
Responsible Zip :	N/R

Incident Details Summary

Remedial Action :	CLEAN UP IS UNDERWAY AT THIS TIME
Medium :	AMELIA RIVER
Medium Description :	WATER
Body of Water :	AMELIA RIVER
Weather Conditions :	OVERCAST
Water Temperature :	N/R
Water Supply Contaminated :	U
Waterway Closed :	N
Waterway Description :	N/R

Additional Incident Details Summary

Actual Amount :	N/R
Actual Amount Units :	N/R
Capacity of Tank :	N/R
Capacity of Tank Units :	N/R
Continuous Release Begin Date :	N/R
Continuous Release End Date :	N/R
Continuous Release Change Date :	N/R
Continuous Release Permit :	N/R
Continuous Release Type :	N/R
Description of Tank :	N/R
Device Operational :	U
DOT Crossing Number :	N/R
DOT Regulated :	U
NPDES :	N/R
NPDES Compliance :	U
Pipeline Aboveground :	ABOVE
Pipeline Covered :	U
Pipeline Type :	N/R
Tank ID :	N/R
Tank Regulated :	U
Tank Regulated by :	N/R

Materials Involved Summary

Name of Material :	UNKNOWN OIL
CAS Number :	000000-00-0
Amount of Material :	0
Unit of Measure :	UNKNOWN AMOUNT
UN Number :	N/R

Map Id: C14
Direction: N
Distance: 0.122 mi., 643 ft.
Elevation: 6 ft.
Relative: Lower

Site Name : Jackson09:50 P.O. | Sector Jacksonville | US Coast Guard
Front @ Centre St | FRONT AND CENTER STREET
FERNANDINA BEACH | FERNADINA | FERANVINA BEACH, FL

Database(s) : [ERNS, SPILLS - FL] ***(cont.)***

Envirosite ID: 1536239
EPA ID: N/R

ERNS ***(cont.)***

CHRIS Code :	OUN
Reached Water :	YES
Amount in Water :	0
Unit of Measure (Reach Water) :	UNKNOWN AMOUNT

SPILLS - FL

Facility Name :	Jackson09:50 P.O.
Facility Address :	Front @ Centre St, FERNANDINA BEACH
County :	Nassau

Incident Details

Incident Number :	41711
Incident Date :	2009-06-18
Incident Status :	Closed
Incident Type :	Coastal
Descriptions :	Discharge
On-scene Response :	N/R
State Warning Point Date :	N/R
State Warning Point Code :	N/R
Sector Code :	N/R
Facility Reported :	N/R
Business Type :	N/R
Petroleum Flag :	N/R
Off-site Release Flag :	N/R
Release Source Code :	N/R
Release Description :	N/R
Last Date in Agency List :	2018-04-28

Pollutants

Pollutant Name :	Sheen
Pollutant Actual Volume :	2 gallon
Pollutant Category :	Petroleum

Facility Name :	Sector Jacksonville
Facility Address :	Front @ Centre St, FERNANDINA BEACH
County :	Nassau

Incident Details

Incident Number :	41711
Incident Date :	2009-06-18
Incident Status :	Closed
Incident Type :	Coastal
Descriptions :	Discharge
On-scene Response :	N/R
State Warning Point Date :	N/R

Map Id: C14
Direction: N
Distance: 0.122 mi., 643 ft.
Elevation: 6 ft.
Relative: Lower

Site Name : Jackson09:50 P.O. | Sector Jacksonville | US Coast Guard
Front @ Centre St | FRONT AND CENTER STREET
FERNANDINA BEACH | FERNADINA | FERANVINA BEACH, FL

Database(s) : [ERNS, SPILLS - FL] ***(cont.)***

Envirosite ID: 1536239
EPA ID: N/R

SPILLS - FL ***(cont.)***

State Warning Point Code :	N/R
Sector Code :	N/R
Facility Reported :	N/R
Business Type :	N/R
Petroleum Flag :	N/R
Off-site Release Flag :	N/R
Release Source Code :	N/R
Release Description :	N/R
Last Date in Agency List :	2018-04-28

Pollutants

Pollutant Name :	Sheen
Pollutant Actual Volume :	2 gallon
Pollutant Category :	Petroleum

Facility Name :	United States Coast Guard
Facility Address :	Front @ Centre St, FERNANDINA BEACH
County :	Nassau

Incident Details

Incident Number :	41711
Incident Date :	2009-06-18
Incident Status :	Closed
Incident Type :	Coastal
Descriptions :	Discharge
On-scene Response :	N/R
State Warning Point Date :	N/R
State Warning Point Code :	N/R
Sector Code :	N/R
Facility Reported :	N/R
Business Type :	N/R
Petroleum Flag :	N/R
Off-site Release Flag :	N/R
Release Source Code :	N/R
Release Description :	N/R
Last Date in Agency List :	2018-04-28

Pollutants

Pollutant Name :	Sheen
Pollutant Actual Volume :	2 gallon
Pollutant Category :	Petroleum

Facility Name :	unknown
Facility Address :	Front @ Centre St, FERNANDINA BEACH
County :	Nassau

Map Id: C14
Direction: N
Distance: 0.122 mi., 643 ft.
Elevation: 6 ft.
Relative: Lower

Site Name : Jackson09:50 P.O. | Sector Jacksonville | US Coast Guard
Front @ Centre St | FRONT AND CENTER STREET
FERNANDINA BEACH | FERNADINA | FERANVINA BEACH, FL

Database(s) : [ERNS, SPILLS - FL] ***(cont.)***

Envirosite ID: 1536239
EPA ID: N/R

SPILLS - FL ***(cont.)***

Incident Details

Incident Number :	41711
Incident Date :	2009-06-18
Incident Status :	Closed
Incident Type :	Coastal
Descriptions :	Discharge
On-scene Response :	N/R
State Warning Point Date :	N/R
State Warning Point Code :	N/R
Sector Code :	N/R
Facility Reported :	N/R
Business Type :	N/R
Petroleum Flag :	N/R
Off-site Release Flag :	N/R
Release Source Code :	N/R
Release Description :	N/R
Last Date in Agency List :	2018-04-28

Pollutants

Pollutant Name :	Sheen
Pollutant Actual Volume :	2 gallon
Pollutant Category :	Petroleum

Facility Name :	US Coast Guard
Facility Address :	Front @ Centre St, FERNANDINA BEACH
County :	Nassau

Incident Details

Incident Number :	41711
Incident Date :	2009-06-18
Incident Status :	Closed
Incident Type :	Coastal
Descriptions :	Discharge
On-scene Response :	N/R
State Warning Point Date :	N/R
State Warning Point Code :	N/R
Sector Code :	N/R
Facility Reported :	N/R
Business Type :	N/R
Petroleum Flag :	N/R
Off-site Release Flag :	N/R
Release Source Code :	N/R
Release Description :	N/R
Last Date in Agency List :	2018-04-28

Map Id: C14
Direction: N
Distance: 0.122 mi., 643 ft.
Elevation: 6 ft.
Relative: Lower

Site Name : Jackson09:50 P.O. | Sector Jacksonville | US Coast Guard
Front @ Centre St | FRONT AND CENTER STREET
FERNANDINA BEACH | FERNADINA | FERANVINA BEACH, FL

Database(s) : [ERNS, SPILLS - FL] ***(cont.)***

Envirosite ID: 1536239
EPA ID: N/R

SPILLS - FL ***(cont.)***

Pollutants

Pollutant Name :	Sheen
Pollutant Actual Volume :	2 gallon
Pollutant Category :	Petroleum

Map Id: C15
Direction: NNW
Distance: 0.122 mi., 643 ft.
Elevation: -3 ft.
Relative: Lower

Site Name : CITY OF FERNANDINA BEACH - FERNANDINA HARBOUR MARINA
1 SOUTH FRONT STREET
FERNANDINA BEACH, FL 32034

Database(s) : [T 2 - FL]

Envirosite ID: 35869105
EPA ID: N/R

T 2 - FL

Facility Name :	CITY OF FERNANDINA BEACH - FERNANDINA HARBOUR MARINA
Facility Address :	1 SOUTH FRONT STREET, FERNANDINA BEACH, FL 32034
County :	Nassau
Filing Year :	2010(Tier2)
Filing Type :	312
Company Name :	CITY OF FERNANDINA BEACH
Facility ID :	2760843
State Facility ID :	32696
SIC :	N/R
NAICS :	N/R
Dun & Bradstreet Code :	N/R
De-Registered Date :	N/R
Data Submitted by :	WALTER GRAY
Contact 1 - Name :	Joe Springer
Contact 1 - Contact Type :	Emergency Contact
Contact 1 - Email :	No email address available
Contact 1 - 24-hour Phone :	904-753-0203
Contact 1 - Work Phone :	904-753-0203
Contact 1 - Additional Phone :	N/R
Access ID :	1024031
Florida SERC :	N/R
EIN Number :	N/R
Last Modified Date :	2011-09-21
First Submit Date :	2011-09-19(Tier2)
Latitude :	30.6714
Longitude :	-81.46508
Last Date in Agency List :	2020-12-04

Map Id: C15
Direction: NNW
Distance: 0.122 mi., 643 ft.
Elevation: -3 ft.
Relative: Lower

Site Name : CITY OF FERNANDINA BEACH - FERNANDINA HARBOUR MARINA
1 SOUTH FRONT STREET
FERNANDINA BEACH, FL 32034

Database(s) : [T 2 - FL] ***(cont.)***

Envirosite ID: 35869105
EPA ID: N/R

T 2 - FL ***(cont.)***

Chemical Information

Filing Year :	2010(Tier2)
CAS Number :	68476346
Chemical Name :	Diesel Fuel Oil (low sulfur)
Maximum Daily Quantity :	105,750
Average Daily Quantity :	105,750
Max Amount in Largest Container :	N/R
EHS :	N/R
Below Thresholds :	N/R
Trade Secret :	N/R
H :	0
F :	2
R :	0
S :	-
Solid :	F
Liquid :	T
Gas :	F
Pure :	F
Mixture :	T
Explosive :	F
Chronic :	N/R
Pressure :	N/R
Reactive :	N/R
Storage :	Above ground tank
Pressure 2 :	A
Temperature Types :	A
Max Amount :	105,750(Pounds)
Flammable (Gases, Aerosols, Liquids, or Solids):	F
Oxidizer (Liquid, Solid or Gas) :	F
Self-Reactive :	F
Pyrophoric (Liquid or Solid) :	F
Pyrophoric Gas :	F
Self-Heating :	F
Organic Peroxide :	F
Corrosive to Metal :	F
Gas Under Pressure (Compressed Gas) :	F
In Contact with Water Emits Flammable Gas:	F
Combustible Dust :	F
Acute :	F
Skin Corrosion or Irritation :	F
Serious Eye Damage or Eye Irritation:	F
Respiratory or Skin Sensitization :	F
Germ Cell Mutagenicity :	F
Carcinogenicity :	F
Reproductive Toxicity :	F
Specific Target Organ Toxicity (Single or Repeated Exposure):	F
Aspiration Hazard :	F
Simple Asphyxiant :	F
Hazard Not Otherwise Classified :	F

Filing Year :	2010(Tier2)
CAS Number :	8006619

Map Id: C15
Direction: NNW
Distance: 0.122 mi., 643 ft.
Elevation: -3 ft.
Relative: Lower

Site Name : CITY OF FERNANDINA BEACH - FERNANDINA HARBOUR MARINA
1 SOUTH FRONT STREET
FERNANDINA BEACH, FL 32034

Database(s) : [T 2 - FL] ***(cont.)***

Envirosite ID: 35869105
EPA ID: N/R

T 2 - FL ***(cont.)***

Chemical Name :	GASOLINE
Maximum Daily Quantity :	30,365
Average Daily Quantity :	30,365
Max Amount in Largest Container :	N/R
EHS :	N/R
Below Thresholds :	N/R
Trade Secret :	N/R
H :	1
F :	3
R :	0
S :	-
Solid :	F
Liquid :	T
Gas :	F
Pure :	F
Mixture :	T
Explosive :	F
Chronic :	N/R
Pressure :	N/R
Reactive :	N/R
Storage :	Above ground tank
Pressure 2 :	A
Temperature Types :	A
Max Amount :	30,365(Pounds)
Flammable (Gases, Aerosols, Liquids, or Solids):	F
Oxidizer (Liquid, Solid or Gas) :	F
Self-Reactive :	F
Pyrophoric (Liquid or Solid) :	F
Pyrophoric Gas :	F
Self-Heating :	F
Organic Peroxide :	F
Corrosive to Metal :	F
Gas Under Pressure (Compressed Gas) :	F
In Contact with Water Emits Flammable Gas:	F
Combustible Dust :	F
Acute :	F
Skin Corrosion or Irritation :	F
Serious Eye Damage or Eye Irritation:	F
Respiratory or Skin Sensitization :	F
Germ Cell Mutagenicity :	F
Carcinogenicity :	F
Reproductive Toxicity :	F
Specific Target Organ Toxicity (Single or Repeated Exposure):	F
Aspiration Hazard :	F
Simple Asphyxiant :	F
Hazard Not Otherwise Classified :	F

Map Id: B16
Direction: NE
Distance: 0.140 mi., 740 ft.
Elevation: 9 ft.
Relative: Higher

Site Name : 302 CENTRE STREET LLC
300/302 CENTRE ST
FERNANDINA BEACH, FL 32034

Database(s) : [UST - FL]

Envirosite ID: 54064161
EPA ID: N/R

UST - FL

Facility Name :	302 CENTRE STREET LLC
Facility Address :	300/302 CENTRE ST, FERNANDINA BEACH, 32034
County :	NASSAU

Site Details

Facility ID :	9818855
Facility Phone :	9046650100
Facility Status :	CLOSED
Facility Type :	Retail Station
Last Date in Agency List :	2026-02-13

Tank Information

Tank ID :	1
Gallons :	1600
Tank Location :	UNDERGROUND
Substance :	Leaded Gas
Install Date :	N/R
Status :	Removed from Site
Status Date :	2021-11-01

Tank ID :	2
Gallons :	1675
Tank Location :	UNDERGROUND
Substance :	Leaded Gas
Install Date :	N/R
Status :	Removed from Site
Status Date :	2021-11-01

Tank ID :	3
Gallons :	145
Tank Location :	UNDERGROUND
Substance :	Leaded Gas
Install Date :	N/R
Status :	Removed from Site
Status Date :	2021-11-01

Tank ID :	4
Gallons :	1600
Tank Location :	UNDERGROUND
Substance :	Leaded Gas
Install Date :	N/R
Status :	Removed from Site
Status Date :	2021-11-01

Tank ID :	5
Gallons :	145
Tank Location :	UNDERGROUND
Substance :	Leaded Gas
Install Date :	N/R

Map Id: B16
Direction: NE
Distance: 0.140 mi., 740 ft.
Elevation: 9 ft.
Relative: Higher

Site Name : 302 CENTRE STREET LLC
300/302 CENTRE ST
FERNANDINA BEACH, FL 32034

Database(s) : [UST - FL] ***(cont.)***

Envirosite ID: 54064161
EPA ID: N/R

UST - FL ***(cont.)***

Status :	Removed from Site
Status Date :	2021-11-01
Oculus Note :	Use the Public Oculus Login button to enter the Oculus Website
Oculus Hyperlink :	Click here for hyperlink provided by the agency.

Map Id: B17
Direction: NNE
Distance: 0.144 mi., 759 ft.
Elevation: 8 ft.
Relative: Higher

Site Name : GOODSELL NASSAU LLC
21 2ND ST N
FERNANDINA BEACH, FL 32034

Database(s) : [DWM CONTAM - FL, EPA LUST, LUST - FL, UST - FL]

Envirosite ID: 1620269
EPA ID: N/R

DWM CONTAM - FL

Facility Name :	GOODSELL NASSAU LLC
Facility Address :	21 2ND ST N, FERNANDINA BEACH, FL 32034
County :	NASSAU
Score Effective Date :	N/R
Score :	N/R
Score Ranked :	N/R
Rank :	N/R
Facility ID :	9814940
Facility Status :	CLOSED
Facility Type :	X - Contamination Site
County Code :	45
District :	NED
Operator :	RICHARD GOODSELL
Phone :	N/R
Name Changed Date :	N/R
Address Changed Date :	N/R
Latitude Degrees :	30
Latitude Minutes :	40
Latitude Seconds :	19.2691
Longitude Degrees :	81
Longitude Minutes :	27
Longitude Seconds :	50.1733
Feature :	N/R
Method :	N/R
Datum :	N/R
Section/Township/Range :	N/R
Related Party Begin Date :	N/R
Related Party ID :	N/R
Primary Related Party Role :	N/R
Related Party Name :	N/R
Related Party Address 1 :	N/R
Related Party Address 2 :	N/R
Contact :	N/R

Map Id: B17
Direction: NNE
Distance: 0.144 mi., 759 ft.
Elevation: 8 ft.
Relative: Higher

Site Name : GOODSELL NASSAU LLC
21 2ND ST N
FERNANDINA BEACH, FL 32034

Database(s) : [DWM CONTAM - FL, EPA LUST, LUST - FL, UST - FL] ***(cont.)***

Envirosite ID: 1620269
EPA ID: N/R

DWM CONTAM - FL ***(cont.)***

Related Party Phone :	N/R
Related Party Extension :	N/R
Related Party Bad Address Indicator :	N/R
Last Date in Agency List :	2025-10-08

EPA LUST

Facility Name :	GOODSELL NASSAU LLC
Facility Address :	21 2ND ST N, FERNANDINA BEACH, Florida
County :	N/R
Facility ID :	FL9814940
LUST ID :	FL6744
Reported Date :	2001-05-16
Status :	No Further Action
Substance :	N/R
Closed With Residual Contamination (Tribal Only):	N/R
NFA_Letter (Tribal Only) :	N/R
Tribe (Tribal Only) :	N/R
EPA Region :	4
Estimated Population within 1500ft :	184
Estimated Private Domestic Wells within 1500ft:	3
Within Source Water Protection Area (SPA):	No
SPA Public Water System and Facility ID:	N/R
SPA Water Type :	N/R
SPA Facility Type :	N/R
SPA HUC12 :	N/R
Within Groundwater Wellhead Protection Area (WHPA):	No
WHPA Public Water System and Facility ID:	N/R
WHPA Water Type :	N/R
WHPA Facility Type :	N/R
WHPA HUC12 :	N/R
Within Estimated 100-year Floodplain:	Yes
Latitude :	30.67211
Longitude :	-81.4638
Last Date in Agency List :	2024-05-23

LUST - FL

Facility Name :	GOODSELL NASSAU LLC
Facility Address :	21 2ND ST N, FERNANDINA BEACH, 32034
County :	NASSAU

Site Details

Facility ID :	9814940
Facility Status :	CLOSED
Facility Type :	Contamination Site
Phone :	N/R

Map Id: B17
Direction: NNE
Distance: 0.144 mi., 759 ft.
Elevation: 8 ft.
Relative: Higher

Site Name : GOODSELL NASSAU LLC
21 2ND ST N
FERNANDINA BEACH, FL 32034

Database(s) : [DWM CONTAM - FL, EPA LUST, LUST - FL, UST - FL] ***(cont.)***

Envirosite ID: 1620269
EPA ID: N/R

LUST - FL ***(cont.)***

Last Date in Agency List : 2022-04-27

Owner Information
- Owner ID : N/R
- Owner Name : N/R
- Owner Address 1 : N/R
- Owner Address 2 : N/R
- Owner Phone : N/R
- Contact : N/R

Discharge Details
- Discharge Date : 2001-05-16
- Status Date : 2016-07-21
- Status Description : SRCR COMPLETE
- DEP Code : P
- Description : CLEANUP REQUIRED
- Score Date : N/R
- Score : N/R
- CU Status : SRCR

Oculus Note : Use the Public Oculus Login button to enter the Oculus Website
Oculus Hyperlink : Click here for hyperlink provided by the agency.

UST - FL

Facility Name : GOODSELL NASSAU LLC
Facility Address : 21 2ND ST N, FERNANDINA BEACH, 32034
County : NASSAU

Site Details
- Facility ID : 9814940
- Facility Phone : N/R
- Facility Status : CLOSED
- Facility Type : Contamination Site
- Last Date in Agency List : 2026-02-13

Oculus Note : Use the Public Oculus Login button to enter the Oculus Website
Oculus Hyperlink : Click here for hyperlink provided by the agency.

Map Id: B18
Direction: NE
Distance: 0.175 mi., 925 ft.
Elevation: 10 ft.
Relative: Higher

Site Name : FERNANDINA DRY CLEANERS & LAUNDRY | FDEP SITE D379 #459800553 | FERNANDINA DRY CLEANERS & LAUNDRY (FORMER)
13 N 3RD ST
FERNANDINA BEACH | Fernandina beach | Fernandina Beach, FL

Database(s) : [CS - FL, DRYCLEANERS - FL, ECHO, FRS, GWIF - FL, PRIORITY CLEANERS - FL, RCRA VSQG, RESP PARTY - FL, SHWS ERIC - FL]

Envirosite ID: 1617607
EPA ID: N/R

CS - FL

Facility Name :	Fernandina Dry Cleaners & Laundry
Facility Address :	13 N 3rd St, Fernandina Beach, 32034
County :	Nassau County
DEP Cleanup Site Key :	68610321
Program Site ID :	ERIC_4938
Program Source Data :	ERIC
Program Area :	OTHCU
Collection Date :	2016-06-23
Verification Date :	2016-06-23
Load Date :	2021-09-16
Verifier :	ERIC_HAZARD_INIT_LOAD
Collector :	ERIC_HAZARD_INIT_LOAD
Verifier Agency :	N/R
Collection Agency :	N/R
Verification Status :	REVIEWED
Remediation Status :	OPEN
Office/District :	NED
Comments :	Alternate ID: 459800553
Last Date in Agency List :	2021-09-17

DRYCLEANERS - FL

Facility Name :	FERNANDINA DRY CLEANERS & LAUNDRY
Facility Address :	13 N 3RD ST, FERNANDINA BEACH, 32034
County :	NASSAU
Start Date :	1998-06-16
Facility ID :	9800553
Facility Status :	CLOSED
Facility Type :	1 - Drycleaner
Facility Phone :	N/R
Owner ID :	47420
Owner Role :	ACCOUNT OWNER
Owner Name :	GENTRY, KATHLEEN A
Owner Address :	1334 ATLANTIC AVE, FERNANDINA BEACH, FL 32034
Contact :	N/R
Phone :	(904)261-9292
Last Date in Agency List :	2026-02-19
Start Date :	1998-06-16
Facility ID :	9800553
Facility Status :	CLOSED
Facility Type :	1 - Drycleaner
Facility Phone :	N/R
Owner ID :	47421

Map Id: B18
Direction: NE
Distance: 0.175 mi., 925 ft.
Elevation: 10 ft.
Relative: Higher

Site Name : FERNANDINA DRY CLEANERS & LAUNDRY | FDEP SITE D379 #459800553 | FERNANDINA DRY CLEANERS & LAUNDRY (FORMER)
13 N 3RD ST
FERNANDINA BEACH | Fernandina beach | Fernandina Beach, FL

Database(s) : [CS - FL, DRYCLEANERS - FL, ECHO, FRS, GWIF - FL, PRIORITY CLEANERS - FL, RCRA VSQG, RESP PARTY - FL, SHWS ERIC - FL] ***(cont.)***

Envirosite ID: 1617607
EPA ID: N/R

DRYCLEANERS - FL ***(cont.)***

Owner Role :	PROPERTY OWNER
Owner Name :	GENTRY, FREDERICK J
Owner Address :	201 LIGHTHOUSE CIR, FERNANDINA BEACH, FL 32034
Contact :	N/R
Phone :	(904)261-3888
Last Date in Agency List :	2026-02-19

ECHO

Facility Name :	FDEP SITE D379 #459800553
Facility Address :	13 N 3RD ST, FERNANDINA BEACH, FL 32034
County :	NASSAU
Last Inspection Date :	N/R
Registry ID :	110064008309
FIPS Code :	12089
EPA Region :	04
Inspection Count :	0
Last Inspection Days :	N/R
Informal Count :	0
Last Informal Action Date :	N/R
Formal Action Count :	0
Last Formal Action Date :	N/R
Total Penalties :	0
Penalty Count :	N/R
Last Penalty Date :	N/R
Last Penalty Amount :	0
QTRS IN NC :	0
Programs IN SNC :	0
Current Compliance Status :	No Violation Identified
Three-Year Compliance Status :	_____
Collection Method :	ADDRESS MATCHING-HOUSE NUMBER
Reference Point :	CENTER OF A FACILITY OR STATION
Accuracy Meters :	30
Derived Tribes :	N/R
Derived HUC :	03070204
Derived WBD :	030702040906
Derived STCTY FIPS :	12089
Derived Zip :	32034
Derived CD113 :	04
Derived CB2010 :	120890501021063
MYRTK Universe :	NNN
NPDES IDs :	N/R
CWA Permit Types :	N/R
CWA Compliance Tracking :	N/R
CWA NAICS :	N/R
CWA SICS :	N/R
CWA Inspection Count :	N/R

Map Id: B18
Direction: NE
Distance: 0.175 mi., 925 ft.
Elevation: 10 ft.
Relative: Higher

Site Name : FERNANDINA DRY CLEANERS & LAUNDRY | FDEP SITE D379 #459800553 | FERNANDINA DRY CLEANERS & LAUNDRY (FORMER)
13 N 3RD ST
FERNANDINA BEACH | Fernandina beach | Fernandina Beach, FL

Database(s) : [CS - FL, DRYCLEANERS - FL, ECHO, FRS, GWIF - FL, PRIORITY CLEANERS - FL, RCRA VSQG, RESP PARTY - FL, SHWS ERIC - FL] ***(cont.)***

Envirosite ID: 1617607
EPA ID: N/R

ECHO ***(cont.)***

CWA Last Inspection Days :	N/R
CWA Informal Count :	N/R
CWA Formal Action Count :	N/R
CWA Last Formal Action Date :	N/R
CWA Penalties :	N/R
CWA Last Penalty Date :	N/R
CWA Last Penalty Amount :	N/R
CWA Quarters IN NC :	N/R
CWA Current Compliance Status :	N/R
CWA Current SNC Flag :	N
CWA 13 Quarters Compliance Status :	N/R
CWA 13 Quarters Effluent Exceedances:	N/R
CWA Three-Year QNCR Codes :	N/R
DFR URL :	Click here for hyperlink provided by the agency.
Facility SIC :	N/R
Facility NAICS :	562998 - All Other Miscellaneous Waste Management Services
Facility Last Inspection EPA Date :	N/R
Facility Last Inspection State Date :	N/R
Facility Last Formal Act EPA Date :	N/R
Facility Last Formal Act State Date :	N/R
Facility Last Informal Act EPA Date :	N/R
Facility Last Informal Act State Date:	N/R
Facility Federal Agency :	N/R
TRI Reporter :	N/R
Facility Imp Water Flag :	N/R
Current SNC Flag :	N
Indian County Flag :	N
Federal Flag :	N/R
US Mexico Border Flag :	N/R
Chesapeak Bay Flag :	N/R
AIR Flag :	N
NPDES Flag :	N
SDWIS Flag :	N
RCRA Flag :	Y
TRI Flag :	N
GHG Flag :	N
Major Flag :	N/R
Active Flag :	Y
NAA Flag :	N
Latitude :	30.67188
Longitude :	-81.46288
Last Date in Agency List :	2025-11-13

FRS

Facility Name :	FDEP SITE D379 #459800553
Facility Address :	13 N 3RD ST, FERNANDINA BEACH, FL 32034-4111
County :	NASSAU

Map Id: B18
Direction: NE
Distance: 0.175 mi., 925 ft.
Elevation: 10 ft.
Relative: Higher

Site Name : FERNANDINA DRY CLEANERS & LAUNDRY | FDEP SITE D379 #459800553 | FERNANDINA DRY CLEANERS & LAUNDRY (FORMER)
13 N 3RD ST
FERNANDINA BEACH | Fernandina beach | Fernandina Beach, FL

Database(s) : [CS - FL, DRYCLEANERS - FL, ECHO, FRS, GWIF - FL, PRIORITY CLEANERS - FL, RCRA VSQG, RESP PARTY - FL, SHWS ERIC - FL] ***(cont.)***

Envirosite ID: 1617607
EPA ID: N/R

FRS ***(cont.)***

Site Details

Registry ID :	110064008309
FRS Facility URL :	Click here for hyperlink provided by the agency.
Last Date in Agency List :	2026-02-17

Source Description

Source Description :

RCRAInfo is EPA's comprehensive information system that supports the Resource Conservation and Recovery Act (RCRA) of 1976 and the Hazardous and Solid Waste Amendments (HSWA) of 1984 through the tracking of events and activities related to facilities that generate, transport, and treat, store, or dispose of hazardous waste. RCRAInfo allows RCRA program staff to track the notification, permit, compliance, and corrective action activities required under RCRA. RCRAInfo also supports generation of the National Hazardous Waste Biennial Report. All generators and treatment, storage, and disposal facilities who handle hazardous waste are required to report to the EPA Administrator at least once every two years to support creation of the Biennial Report.

FRS Environmental Interest

Source and System ID :	RCRAINFO - FLR000214502

GWIF - FL

Facility Name :	FERNANDINA DRY CLEANERS & LAUNDRY
Facility Address :	13 N 3RD ST, FERNANDINA BEACH, 32034
County :	NASSAU
Facility ID :	ERIC_4938
Facility Type :	DRYCLEANER
Location ID :	241815
Location Method :	DGPS = Differentially Corrected GPS
GPS ID :	241815
GPS Date :	2009-10-02
HAE (Height Above Ellipsoid) :	13.5
Project ID :	DSCP
Insp Name :	JIM C. SCHOELEN
Insp CHD :	NASSAU
Request Number :	1679
Datum :	N/R
Software :	Risk_Solo_v2
Streetside :	N/R
Agency :	DOH
Comment :	BUILDING EMPTY FOR RENT--FORMERLY 9800553
Latitude :	30.671767
Longitude :	-81.462967

Map Id: B18
Direction: NE
Distance: 0.175 mi., 925 ft.
Elevation: 10 ft.
Relative: Higher

Site Name : FERNANDINA DRY CLEANERS & LAUNDRY | FDEP SITE D379 #459800553 | FERNANDINA DRY CLEANERS & LAUNDRY (FORMER)
13 N 3RD ST
FERNANDINA BEACH | Fernandina beach | Fernandina Beach, FL

Database(s) : [CS - FL, DRYCLEANERS - FL, ECHO, FRS, GWIF - FL, PRIORITY CLEANERS - FL, RCRA VSQG, RESP PARTY - FL, SHWS ERIC - FL] ***(cont.)***

Envirosite ID: 1617607
EPA ID: N/R

GWIF - FL ***(cont.)***

Last Date in Agency List :	2021-05-24
Facility Name :	Fernandina Dry Clean & Laundry
Facility Address :	13 N 3rd ST, Fernandina beach, 32034
County :	NASSAU
Facility ID :	ERIC_4938
Facility Type :	PETROLEUM
Location ID :	241815
Location Method :	GPS = Uncorrected GPS
GPS ID :	241815
GPS Date :	2021-05-26
HAE (Height Above Ellipsoid) :	N/R
Project ID :	DSCP
Insp Name :	Erin Meyers
Insp CHD :	DUVAL
Request Number :	100935
Datum :	N/R
Software :	Risk_Survey123
Streetside :	N/R
Agency :	FDOH
Comment :	Business is now a bakery
Latitude :	30.671869
Longitude :	-81.463184
Last Date in Agency List :	2026-01-22

PRIORITY CLEANERS - FL

Facility Name :	FERNANDINA DRY CLEANERS & LAUNDRY
Facility Address :	13 N 3RD ST, FERNANDINA BEACH, 32034
County :	NASSAU
Facility ID :	9800553
County Code :	45
Rank :	Issued a Site Rehabilitation Completion Order
Score :	136
VC :	N/R
Last Date in Agency List :	2021-08-16

RCRA VSQG

Facility Name :	FDEP SITE D379 #459800553
Facility Address :	13 N 3RD ST, FERNANDINA BEACH, FL 32034-4111
County :	NASSAU

Map Id: B18
Direction: NE
Distance: 0.175 mi., 925 ft.
Elevation: 10 ft.
Relative: Higher

Site Name : FERNANDINA DRY CLEANERS & LAUNDRY | FDEP SITE D379 #459800553 | FERNANDINA DRY CLEANERS & LAUNDRY (FORMER)
13 N 3RD ST
FERNANDINA BEACH | Fernandina beach | Fernandina Beach, FL

Database(s) : [CS - FL, DRYCLEANERS - FL, ECHO, FRS, GWIF - FL, PRIORITY CLEANERS - FL, RCRA VSQG, RESP PARTY - FL, SHWS ERIC - FL] ***(cont.)***

Envirosite ID: 1617607
EPA ID: N/R

RCRA VSQG ***(cont.)***

Date Form Received by Agency :	2015-02-12
EPA ID :	FLR000214502
Mailing Address :	13 N 3RD ST, FERNANDINA BEACH, FL 32034-4111
Contact :	MIRANDA MCCLURE
Contact Address :	2600 BLAIR STONE RD MS #4520, TALLAHASSEE, FL 32399-2400
Contact Country :	US
Contact Telephone :	850-245-8941
Contact Email :	MIRANDA.MCCLURE@DEP.STATE.FL.US
EPA Region :	04
Land Type :	State
Source Type :	Notification
Classification :	Very Small Quantity Generator

Description :

Handlers that generate 100 kilograms or less of hazardous waste per calendar month, and accumulate 1000 kg or less of hazardous waste at any time; or generate one kilogram or less of acutely hazardous waste per calendar month, and accumulate at any time: 1 kg or less of acutely hazardous waste; or 100 kg or less of any residue or contaminated soil, waste or other debris resulting from the cleanup of a spill, into or on any land or water, of acutely hazardous waste;or generate 100 kg or less of any residue or contaminated soil, waste or other debris resulting from the cleanup of a spill, into or on any land or water, of acutely hazardous waste during any calendar month, and accumulate at any time: 1 kg or less of acutely hazardous waste; or 100 kg or less of any residue or contaminated soil, waste or other debris resulting from the cleanup of a spill, into or on any land or water, of acutely hazardous waste.

Last Date in Agency List : 2026-01-28

Owner/Operator Summary

Owner/Operator Name :	DAVID FILLET
Owner/Operator Address :	2200 MARAVILLA DR, LOS ANGELES, CA 90068-2637
Owner/Operator Country :	US
Owner/Operator Telephone :	323-851-9007
Owner/Operator Email :	N/R
Owner/Operator Fax :	N/R
Legal Status :	Private
Owner/Operator Type :	Owner
Owner/Operator Start Date :	2000-07-10
Owner/Operator End Date :	N/R

Owner/Operator Name :	FDEP DSCP
Owner/Operator Address :	2600 BLAIR STONE ROAD MS 4520, TALLAHASSEE, FL 32399-2400
Owner/Operator Country :	US
Owner/Operator Telephone :	850-245-8741
Owner/Operator Email :	N/R
Owner/Operator Fax :	N/R
Legal Status :	State

Map Id: B18
Direction: NE
Distance: 0.175 mi., 925 ft.
Elevation: 10 ft.
Relative: Higher

Site Name : FERNANDINA DRY CLEANERS & LAUNDRY | FDEP SITE D379 #459800553 | FERNANDINA DRY CLEANERS & LAUNDRY (FORMER)
13 N 3RD ST
FERNANDINA BEACH | Fernandina beach | Fernandina Beach, FL

Database(s) : [CS - FL, DRYCLEANERS - FL, ECHO, FRS, GWIF - FL, PRIORITY CLEANERS - FL, RCRA VSQG, RESP PARTY - FL, SHWS ERIC - FL] ***(cont.)***

Envirosite ID: 1617607
EPA ID: N/R

RCRA VSQG ***(cont.)***

Owner/Operator Type :	Operator
Owner/Operator Start Date :	2014-05-06
Owner/Operator End Date :	N/R

Handler Activities Summary

U.S. Importer of Hazardous Waste :	N
Mixed Waste (Haz. and Radioactive) :	N
Recycler of Hazardous Waste :	N
Transporter of Hazardous Waste :	N
Treater, Storer or Disposer of HW :	N
Underground Injection Activity :	N
On-site Burner Exemption :	N
Furnace Exemption :	N
Used Oil Fuel Burner :	N
Used Oil Processor :	N
Used Oil Refiner :	N
Used Oil Fuel Marketer to Burner :	N
Used Oil Specification Marketer :	N
Used Oil Transfer Facility :	N
Used Oil Transporter :	N

Hazardous Waste Summary

Waste Code / Name :
D001 - IGNITABLE WASTE
D039 - TETRACHLOROETHYLENE
D040 - TRICHLOROETHYLENE

Waste Code / Name :

F001 - THE FOLLOWING SPENT HALOGENATED SOLVENTS USED IN DEGREASING: TETRACHLOROETHYLENE, TRICHLORETHYLENE, METHYLENE CHLORIDE, 1,1,1-TRICHLOROETHANE, CARBON TETRACHLORIDE AND CHLORINATED FLUOROCARBONS; ALL SPENT SOLVENT MIXTURES/BLENDS USED IN DEGREASING CONTAINING, BEFORE USE, A TOTAL OF TEN PERCENT OR MORE (BY VOLUME) OF ONE OR MORE OF THE ABOVE HALOGENATED SOLVENTS OR THOSE SOLVENTS LISTED IN F002, F004, AND F005; AND STILL BOTTOMS FROM THE RECOVERY OF THESE SPENT SOLVENTS AND SPENT SOLVENT MIXTURES.

Waste Code / Name :

F002 - THE FOLLOWING SPENT HALOGENATED SOLVENTS: TETRACHLOROETHYLENE, METHYLENE CHLORIDE, TRICHLOROETHYLENE, 1,1,1-TRICHLOROETHANE, CHLOROBENZENE, 1,1,2-TRICHLORO-1,2,2-TRIFLUOROETHANE, ORTHO-DICHLOROBENZENE, TRICHLOROFLUOROMETHANE, AND 1,1,2, TRICHLOROETHANE; ALL SPENT SOLVENT MIXTURES/BLENDS CONTAINING, BEFORE USE, A TOTAL OF TEN PERCENT OR MORE (BY VOLUME) OF ONE OR MORE OF THE ABOVE HALOGENATED SOLVENTS OR THOSE SOLVENTS LISTED IN F001, F004, AND F005; AND STILL BOTTOMS FROM THE RECOVERY OF THESE SPENT SOLVENTS AND SPENT SOLVENT MIXTURES.

Map Id: B18
Direction: NE
Distance: 0.175 mi., 925 ft.
Elevation: 10 ft.
Relative: Higher

Site Name : FERNANDINA DRY CLEANERS & LAUNDRY | FDEP SITE D379 #459800553 | FERNANDINA DRY CLEANERS & LAUNDRY (FORMER)
13 N 3RD ST
FERNANDINA BEACH | Fernandina beach | Fernandina Beach, FL

Database(s) : [CS - FL, DRYCLEANERS - FL, ECHO, FRS, GWIF - FL, PRIORITY CLEANERS - FL, RCRA VSQG, RESP PARTY - FL, SHWS ERIC - FL] ***(cont.)***

Envirosite ID: 1617607
EPA ID: N/R

RCRA VSQG ***(cont.)***

Notices of Violations Summary

Regulation Violated :	N

RESP PARTY - FL

Facility Name :	FERNANDINA DRY CLEANERS & LAUNDRY (FORMER)
Facility Address :	13 N 3RD ST, FERNANDINA BEACH
Site ID :	138806
Project ID :	195051
Status :	CLOSED
District :	NED
ISDR Date :	1998-04-06
Project MGR :	HORNICK_N
OGC Number :	N/R
Contaminants :	Received via fax Limited Soil and GW Testing Report.
Offsite COC :	N/R
Priority Score :	N/R
County ID :	45
Datum ID :	HARN
Method ID :	UNVR
Feature :	N/R
Object of Interest :	CAP_RAP SITE
Proximity :	EXACT
Collect Username :	CALTA_H
Collect Affiliation :	FLORIDA DEPARTMENT OF ENVIRONMENTAL PROTECTION
Collect Program ID :	CL
Collect Date :	2004-11-01 12:21:52
Map Source :	4859
Map Source Scale :	1999 doqs
Interpolation Scale :	N/R
Coordinate Accuracy ID :	4
Verify Method ID :	DPHO
Verify Username :	CALTA_H
Verify Affiliation :	FLORIDA DEPARTMENT OF ENVIRONMENTAL PROTECTION
Verifying Program ID :	CL
Verification Date :	2004-11-01 12:21:52
Documents :	Click here for hyperlink provided by the agency.
Latitude :	30.6718
Longitude :	81.463081
Last Date in Agency List :	2021-04-22

SHWS ERIC - FL

Facility Name :	FERNANDINA DRY CLEANERS & LAUNDRY
Facility Address :	13 N 3RD ST, FERNANDINA BEACH, FL 32034
County :	Nassau

Map Id: B18
Direction: NE
Distance: 0.175 mi., 925 ft.
Elevation: 10 ft.
Relative: Higher

Site Name : FERNANDINA DRY CLEANERS & LAUNDRY | FDEP SITE D379 #459800553 | FERNANDINA DRY CLEANERS & LAUNDRY (FORMER)
13 N 3RD ST
FERNANDINA BEACH | Fernandina beach | Fernandina Beach, FL

Database(s) : [CS - FL, DRYCLEANERS - FL, ECHO, FRS, GWIF - FL, PRIORITY CLEANERS - FL, RCRA VSQG, RESP PARTY - FL, SHWS ERIC - FL] ***(cont.)***

Envirosite ID: 1617607
EPA ID: N/R

SHWS ERIC - FL ***(cont.)***

ERIC ID :	ERIC_4938
Site Status :	CLOSEDWCOND
Source Facility Name :	FERNANDINA DRY CLEANERS & LAUNDRY
Source Facility ID :	9800553
Program :	Drycleaning Solvent Cleanup Program
Program Type :	DRYCLEANING
Program Status :	COMPLETE
District :	NED
Waste Management Office :	SJRWMD
ICR Indicator :	N
Discharge Date :	N/R
Site Manager :	N/R
Site Phase Description :	Phase 5 - Cleanup Complete
Offsite Contamination :	CONTAMUNKNOWN
Datum ID :	NAD83
Agency Hyperlink :	Click here for hyperlink provided by the agency.
Latitude :	30.671788
Longitude :	-81.462904
Last Date in Agency List :	2026-03-03

ERIC ID :	ERIC_4938
Site Status :	CLOSEDWCOND
Source Facility Name :	FERNANDINA DRY CLEANERS & LAUNDRY
Source Facility ID :	9800553
Program :	Responsible Party Cleanup
Program Type :	RESPONSPARTY
Program Status :	COMPLETEWITHCOND
District :	NED
Waste Management Office :	SJRWMD
ICR Indicator :	N
Discharge Date :	N/R
Site Manager :	N/R
Site Phase Description :	Phase 5 - Cleanup Complete
Offsite Contamination :	CONTAMUNKNOWN
Datum ID :	NAD83
Agency Hyperlink :	Click here for hyperlink provided by the agency.
Latitude :	30.671788
Longitude :	-81.462904
Last Date in Agency List :	2026-03-03

Facility Name :	FERNANDINA DRY CLEANERS & LAUNDRY (FORMER)
Facility Address :	13 N 3RD ST, FERNANDINA BEACH, FL
County :	Nassau

ERIC ID :	ERIC_11494
Site Status :	CLOSED

Map Id: B18
Direction: NE
Distance: 0.175 mi., 925 ft.
Elevation: 10 ft.
Relative: Higher

Site Name : FERNANDINA DRY CLEANERS & LAUNDRY | FDEP SITE D379 #459800553 | FERNANDINA DRY CLEANERS & LAUNDRY (FORMER)
13 N 3RD ST
FERNANDINA BEACH | Fernandina beach | Fernandina Beach, FL

Database(s) : [CS - FL, DRYCLEANERS - FL, ECHO, FRS, GWIF - FL, PRIORITY CLEANERS - FL, RCRA VSQG, RESP PARTY - FL, SHWS ERIC - FL] ***(cont.)***

Envirosite ID: 1617607
EPA ID: N/R

SHWS ERIC - FL ***(cont.)***

Source Facility Name :	FDEP Site D379 #459800553
Source Facility ID :	116229
Program :	Responsible Party Cleanup
Program Type :	RESPONSPARTY
Program Status :	COMPLETEWITHCOND
District :	NED
Waste Management Office :	SJRWMD
ICR Indicator :	N
Discharge Date :	N/R
Site Manager :	Neil Hornick
Site Phase Description :	Phase 1 - Initial Assessment
Offsite Contamination :	CONTAMUNKNOWN
Datum ID :	HARN
Agency Hyperlink :	Click here for hyperlink provided by the agency.
Latitude :	30.671801
Longitude :	-81.463078
Last Date in Agency List :	2022-01-21

Map Id: B19
Direction: NNE
Distance: 0.178 mi., 940 ft.
Elevation: 7 ft.
Relative: Lower

Site Name : BURGESS & COOK INC
21 N 2ND ST
FERNANDINA BEACH | Fernandina Beach, FL

Database(s) : [ECHO, FRS, RCRA NONGEN, SQG - FL]

Envirosite ID: 1681764
EPA ID: N/R

ECHO

Facility Name :	BURGESS & COOK INC
Facility Address :	21 N 2ND ST, FERNANDINA BEACH, FL 32034
County :	NASSAU
Last Inspection Date :	1983-10-07
Registry ID :	110002525553
FIPS Code :	12089
EPA Region :	04
Inspection Count :	0
Last Inspection Days :	15199
Informal Count :	0
Last Informal Action Date :	N/R
Formal Action Count :	0
Last Formal Action Date :	N/R

Map Id: B19
Direction: NNE
Distance: 0.178 mi., 940 ft.
Elevation: 7 ft.
Relative: Lower

Site Name : BURGESS & COOK INC
21 N 2ND ST
FERNANDINA BEACH | Fernandina Beach, FL

Database(s) : [ECHO, FRS, RCRA NONGEN, SQG - FL] ***(cont.)***

Envirosite ID: 1681764
EPA ID: N/R

ECHO ***(cont.)***

Total Penalties :	0
Penalty Count :	N/R
Last Penalty Date :	N/R
Last Penalty Amount :	0
QTRS IN NC :	0
Programs IN SNC :	0
Current Compliance Status :	No Violation Identified
Three-Year Compliance Status :	_____
Collection Method :	ADDRESS MATCHING-HOUSE NUMBER
Reference Point :	CENTER OF A FACILITY OR STATION
Accuracy Meters :	30
Derived Tribes :	N/R
Derived HUC :	03070204
Derived WBD :	030702040906
Derived STCTY FIPS :	12089
Derived Zip :	32034
Derived CD113 :	04
Derived CB2010 :	120890501021063
MYRTK Universe :	NNN
NPDES IDs :	N/R
CWA Permit Types :	N/R
CWA Compliance Tracking :	N/R
CWA NAICS :	N/R
CWA SICS :	N/R
CWA Inspection Count :	N/R
CWA Last Inspection Days :	N/R
CWA Informal Count :	N/R
CWA Formal Action Count :	N/R
CWA Last Formal Action Date :	N/R
CWA Penalties :	N/R
CWA Last Penalty Date :	N/R
CWA Last Penalty Amount :	N/R
CWA Quarters IN NC :	N/R
CWA Current Compliance Status :	N/R
CWA Current SNC Flag :	N
CWA 13 Quarters Compliance Status :	N/R
CWA 13 Quarters Effluent Exceedances:	N/R
CWA Three-Year QNCR Codes :	N/R
DFR URL :	Click here for hyperlink provided by the agency.
Facility SIC :	N/R
Facility NAICS :	N/R
Facility Last Inspection EPA Date :	N/R
Facility Last Inspection State Date :	1983-10-07
Facility Last Formal Act EPA Date :	N/R
Facility Last Formal Act State Date :	N/R
Facility Last Informal Act EPA Date :	N/R
Facility Last Informal Act State Date:	N/R
Facility Federal Agency :	N/R
TRI Reporter :	N/R
Facility Imp Water Flag :	N/R
Current SNC Flag :	N
Indian County Flag :	N
Federal Flag :	N/R
US Mexico Border Flag :	N/R
Chesapeak Bay Flag :	N/R

Map Id: B19
Direction: NNE
Distance: 0.178 mi., 940 ft.
Elevation: 7 ft.
Relative: Lower

Site Name : BURGESS & COOK INC
21 N 2ND ST
FERNANDINA BEACH | Fernandina Beach, FL

Database(s) : [ECHO, FRS, RCRA NONGEN, SQG - FL] ***(cont.)***

Envirosite ID: 1681764
EPA ID: N/R

ECHO ***(cont.)***

AIR Flag :	N
NPDES Flag :	N
SDWIS Flag :	N
RCRA Flag :	Y
TRI Flag :	N
GHG Flag :	N
Major Flag :	N/R
Active Flag :	N/R
NAA Flag :	N
Latitude :	30.67198
Longitude :	-81.46379
Last Date in Agency List :	2025-11-13

FRS

Facility Name :	BURGESS & COOK INC
Facility Address :	21 N 2ND ST, FERNANDINA BEACH, FL 320344101
County :	NASSAU

Site Details

Registry ID :	110002525553
FRS Facility URL :	Click here for hyperlink provided by the agency.
Last Date in Agency List :	2026-02-17

Source Description

Source Description :

The Florida Environmental System Today Application (FIESTA) Data Maintenance (FDM) system maintains entity, environmental interest and affiliation data for the State of Florida.

Source Description :

RCRAInfo is EPA's comprehensive information system that supports the Resource Conservation and Recovery Act (RCRA) of 1976 and the Hazardous and Solid Waste Amendments (HSWA) of 1984 through the tracking of events and activities related to facilities that generate, transport, and treat, store, or dispose of hazardous waste. RCRAInfo allows RCRA program staff to track the notification, permit, compliance, and corrective action activities required under RCRA. RCRAInfo also supports generation of the National Hazardous Waste Biennial Report. All generators and treatment, storage, and disposal facilities who handle hazardous waste are required to report to the EPA Administrator at least once every two years to support creation of the Biennial Report.

FRS Environmental Interest

Source and System ID :	FLORIDA DEP - 52493 RCRAINFO - FLD003775111

Map Id: B19
Direction: NNE
Distance: 0.178 mi., 940 ft.
Elevation: 7 ft.
Relative: Lower

Site Name : BURGESS & COOK INC
21 N 2ND ST
FERNANDINA BEACH | Fernandina Beach, FL

Database(s) : [ECHO, FRS, RCRA NONGEN, SQG - FL] ***(cont.)***

Envirosite ID: 1681764
EPA ID: N/R

RCRA NONGEN

Facility Name :	BURGESS & COOK INC
Facility Address :	21 N 2ND ST, FERNANDINA BEACH, FL 32034-4101
County :	NASSAU
Date Form Received by Agency :	2011-04-22
EPA ID :	FLD003775111
Mailing Address :	21 N 2ND ST, FERNANDINA BEACH, FL 32034-4101
Contact :	ALTO MCCAIN
Contact Address :	21 N 2ND ST, FERNANDINA BEACH, FL 32034-4101
Contact Country :	US
Contact Telephone :	904-261-5110
Contact Email :	N/R
EPA Region :	04
Land Type :	Private
Source Type :	Implementer
Classification :	Not a generator, verified
Description :	Not a generator, verified
Last Date in Agency List :	2026-01-28

Owner/Operator Summary

Owner/Operator Name :	ALTO MCCAIN
Owner/Operator Address :	21 N 2ND ST, FERNANDINA BEACH, FL 32034-4101
Owner/Operator Country :	US
Owner/Operator Telephone :	N/R
Owner/Operator Email :	N/R
Owner/Operator Fax :	N/R
Legal Status :	Private
Owner/Operator Type :	Owner
Owner/Operator Start Date :	1996-10-18
Owner/Operator End Date :	N/R

Handler Activities Summary

U.S. Importer of Hazardous Waste :	N
Mixed Waste (Haz. and Radioactive) :	N
Recycler of Hazardous Waste :	N
Transporter of Hazardous Waste :	N
Treater, Storer or Disposer of HW :	N
Underground Injection Activity :	N
On-site Burner Exemption :	N
Furnace Exemption :	N
Used Oil Fuel Burner :	N
Used Oil Processor :	N
Used Oil Refiner :	N
Used Oil Fuel Marketer to Burner :	N
Used Oil Specification Marketer :	N
Used Oil Transfer Facility :	N
Used Oil Transporter :	N

Map Id: B19
Direction: NNE
Distance: 0.178 mi., 940 ft.
Elevation: 7 ft.
Relative: Lower

Site Name : BURGESS & COOK INC
21 N 2ND ST
FERNANDINA BEACH | Fernandina Beach, FL

Database(s) : [ECHO, FRS, RCRA NONGEN, SQG - FL] ***(cont.)***

Envirosite ID: 1681764
EPA ID: N/R

RCRA NONGEN ***(cont.)***

Historical Generators

Date Form Received by Agency :	1986-06-19
Facility Name :	BURGESS & COOK INC
Classification :	Not a generator, verified

Notices of Violations Summary

Regulation Violated :	N

Evaluation Action Summary

Evaluation Date :	1985-07-28
Evaluation :	NON-FINANCIAL RECORD REVIEW
Area of Violation :	N/R
Date Achieved Compliance :	N/R
Evaluation Lead Agency :	State

Evaluation Date :	1983-10-07
Evaluation :	COMPLIANCE EVALUATION INSPECTION
Area of Violation :	N/R
Date Achieved Compliance :	N/R
Evaluation Lead Agency :	State

SQG - FL

Facility Name :	Burgess & Cook Inc
Facility Address :	21 N 2nd St, Fernandina Beach, 32034
County :	NASSAU

Last Inspection Date :	N/R
Date Notified :	1992-03-15
Site ID :	52493
Handler ID :	FLD984234831
Office :	Northeast District
Facility Inspection Type :	N/R
Documents Link :	N/R
Last Date in Agency List :	2015-06-06

Map Id: B20
Direction: ENE
Distance: 0.181 mi., 958 ft.
Elevation: 13 ft.
Relative: Higher

Site Name : US POSTAL SERVICE | UNITED STATES POSTAL SERVICE
401 CENTRE ST
FERNANDINA BEACH, FL

Database(s) : [AST - FL, ECHO, FF TANKS - FL, FRS, HIST FF TANKS - FL, RCRA NONGEN, UST - FL]

Envirosite ID: 1696120
EPA ID: N/R

AST - FL

Facility Name :	US POSTAL SERVICE
Facility Address :	401 CENTRE ST, FERNANDINA BEACH, 32034
County :	NASSAU

Site Details

Facility ID :	8629980
Facility Phone :	9042614848
Facility Status :	OPEN
Facility Type :	F
Type Description :	Federal Government
Last Date in Agency List :	2026-02-13

Owner Information

Owner ID :	22914
Owner Name :	US POSTAL SERVICE
Owner Address 1 :	N/R
Owner Address 2 :	N/R
Owner Phone :	5616971931
Contact :	ALEX DEGUZMAN
DEP Contractor Own :	P

Tank Information

Tank ID :	3
Gallons :	500
Tank Location :	ABOVEGROUND
Substance :	Fuel Oil - Onsite Heat
Install Date :	N/R
Status :	In Service
Status Date :	N/R

Oculus Note :	Use the Public Oculus Login button to enter the Oculus Website
Oculus Hyperlink :	Click here for hyperlink provided by the agency.

ECHO

Facility Name :	UNITED STATES POSTAL SERVICE
Facility Address :	401 CENTRE ST, FERNANDINA BEACH, FL 32034
County :	NASSAU

Last Inspection Date :	N/R
Registry ID :	110069637361
FIPS Code :	12089
EPA Region :	04
Inspection Count :	0
Last Inspection Days :	N/R

Map Id: B20
Direction: ENE
Distance: 0.181 mi., 958 ft.
Elevation: 13 ft.
Relative: Higher

Site Name : US POSTAL SERVICE | UNITED STATES POSTAL SERVICE
401 CENTRE ST
FERNANDINA BEACH, FL

Database(s) : [AST - FL, ECHO, FF TANKS - FL, FRS, HIST FF TANKS - FL, RCRA NONGEN, UST - FL] ***(cont.)***

Envirosite ID: 1696120
EPA ID: N/R

ECHO ***(cont.)***

Informal Count :	0
Last Informal Action Date :	N/R
Formal Action Count :	0
Last Formal Action Date :	N/R
Total Penalties :	0
Penalty Count :	N/R
Last Penalty Date :	N/R
Last Penalty Amount :	0
QTRS IN NC :	0
Programs IN SNC :	0
Current Compliance Status :	No Violation Identified
Three-Year Compliance Status :	_____
Collection Method :	ADDRESS MATCHING-HOUSE NUMBER
Reference Point :	CENTER OF A FACILITY OR STATION
Accuracy Meters :	30
Derived Tribes :	N/R
Derived HUC :	03070204
Derived WBD :	030702040906
Derived STCTY FIPS :	12089
Derived Zip :	32034
Derived CD113 :	04
Derived CB2010 :	120890501021073
MYRTK Universe :	NNN
NPDES IDs :	N/R
CWA Permit Types :	N/R
CWA Compliance Tracking :	N/R
CWA NAICS :	N/R
CWA SICS :	N/R
CWA Inspection Count :	N/R
CWA Last Inspection Days :	N/R
CWA Informal Count :	N/R
CWA Formal Action Count :	N/R
CWA Last Formal Action Date :	N/R
CWA Penalties :	N/R
CWA Last Penalty Date :	N/R
CWA Last Penalty Amount :	N/R
CWA Quarters IN NC :	N/R
CWA Current Compliance Status :	N/R
CWA Current SNC Flag :	N
CWA 13 Quarters Compliance Status :	N/R
CWA 13 Quarters Effluent Exceedances:	N/R
CWA Three-Year QNCR Codes :	N/R
DFR URL :	Click here for hyperlink provided by the agency.
Facility SIC :	N/R
Facility NAICS :	N/R
Facility Last Inspection EPA Date :	N/R
Facility Last Inspection State Date :	N/R
Facility Last Formal Act EPA Date :	N/R
Facility Last Formal Act State Date :	N/R
Facility Last Informal Act EPA Date :	N/R
Facility Last Informal Act State Date:	N/R
Facility Federal Agency :	N/R
TRI Reporter :	N/R
Facility Imp Water Flag :	N/R

Map Id: B20
Direction: ENE
Distance: 0.181 mi., 958 ft.
Elevation: 13 ft.
Relative: Higher

Site Name : US POSTAL SERVICE | UNITED STATES POSTAL SERVICE
401 CENTRE ST
FERNANDINA BEACH, FL

Database(s) : [AST - FL, ECHO, FF TANKS - FL, FRS, HIST FF TANKS - FL, RCRA NONGEN, UST - FL] ***(cont.)***

Envirosite ID: 1696120
EPA ID: N/R

ECHO ***(cont.)***

Current SNC Flag :	N
Indian County Flag :	N
Federal Flag :	N/R
US Mexico Border Flag :	N/R
Chesapeak Bay Flag :	N/R
AIR Flag :	N
NPDES Flag :	N
SDWIS Flag :	N
RCRA Flag :	Y
TRI Flag :	N
GHG Flag :	N
Major Flag :	N/R
Active Flag :	Y
NAA Flag :	N
Latitude :	30.67108
Longitude :	-81.46163
Last Date in Agency List :	2025-11-13

FF TANKS - FL

Facility Name :	US POSTAL SERVICE
Facility Address :	401 CENTRE ST, FERNANDINA BEACH, 32034
County :	NASSAU

Site Details

Facility ID :	8629980
Facility Phone :	9042614848
Facility Status :	OPEN
Facility Type :	F
Type Description :	Federal Government
DEP Contractor Own :	N/R
Last Date in Agency List :	2026-02-13

Oculus Note :	Use the Public Oculus Login button to enter the Oculus Website
Oculus Hyperlink :	Click here for hyperlink provided by the agency.

FRS

Facility Name :	UNITED STATES POSTAL SERVICE
Facility Address :	401 CENTRE ST, FERNANDINA BEACH, FL 32034-4242
County :	NASSAU

Site Details

Registry ID :	110069637361
FRS Facility URL :	Click here for hyperlink provided by the agency.
Last Date in Agency List :	2026-02-17

Map Id: B20
Direction: ENE
Distance: 0.181 mi., 958 ft.
Elevation: 13 ft.
Relative: Higher

Site Name : US POSTAL SERVICE | UNITED STATES POSTAL SERVICE
401 CENTRE ST
FERNANDINA BEACH, FL

Database(s) : [AST - FL, ECHO, FF TANKS - FL, FRS, HIST FF TANKS - FL, RCRA NONGEN, UST - FL] ***(cont.)***

Envirosite ID: 1696120
EPA ID: N/R

FRS ***(cont.)***

Source Description

Source Description :

RCRAInfo is EPA's comprehensive information system that supports the Resource Conservation and Recovery Act (RCRA) of 1976 and the Hazardous and Solid Waste Amendments (HSWA) of 1984 through the tracking of events and activities related to facilities that generate, transport, and treat, store, or dispose of hazardous waste. RCRAInfo allows RCRA program staff to track the notification, permit, compliance, and corrective action activities required under RCRA. RCRAInfo also supports generation of the National Hazardous Waste Biennial Report. All generators and treatment, storage, and disposal facilities who handle hazardous waste are required to report to the EPA Administrator at least once every two years to support creation of the Biennial Report.

FRS Environmental Interest

Source and System ID :	RCRAINFO - FLT160086708

HIST FF TANKS - FL

Facility Name :	US POSTAL SERVICE
Facility Address :	401 CENTRE ST, FERNANDINA BEACH, 32034-4242
County :	NASSAU

Site Details

Facility ID :	8629980
Number Reg ASTs :	N/R
Facility Type :	F - Federal Government
Facility Status :	OPEN
Facility Phone :	(904)261-4848
Reg (Y/N) :	N
Pct (Y/N) :	N
LL in County (Y/N) :	Y
Swap Status :	REVIEWED
Number Reg USTs :	N/R
Latitude/Longitude :	30o 40' 17.0668" / 81o 27' 42.4233"
Remarks :	N/R
Last Date in Agency List :	2018-02-12

Oculus Details

Oculus Note :	Use the Public Oculus Login button to enter the Oculus Website
Oculus Hyperlink :	Click here for hyperlink provided by the agency.

RCRA NONGEN

Facility Name :	UNITED STATES POSTAL SERVICE
Facility Address :	401 CENTRE ST, FERNANDINA BEACH, FL 32034-4242
County :	NASSAU

Map Id: B20
Direction: ENE
Distance: 0.181 mi., 958 ft.
Elevation: 13 ft.
Relative: Higher

Site Name : US POSTAL SERVICE | UNITED STATES POSTAL SERVICE
401 CENTRE ST
FERNANDINA BEACH, FL

Database(s) : [AST - FL, ECHO, FF TANKS - FL, FRS, HIST FF TANKS - FL, RCRA NONGEN, UST - FL] ***(cont.)***

Envirosite ID: 1696120
EPA ID: N/R

RCRA NONGEN ***(cont.)***

Date Form Received by Agency :	2016-12-26
EPA ID :	FLT160086708
Mailing Address :	N/R
Contact :	N/R
Contact Address :	N/R
Contact Country :	N/R
Contact Telephone :	N/R
Contact Email :	N/R
EPA Region :	04
Land Type :	Other land type
Source Type :	Implementer
Classification :	Not a generator, verified
Description :	Not a generator, verified
Last Date in Agency List :	2026-01-28

Owner/Operator Summary

Owner/Operator Name :	N/R
Owner/Operator Address :	N/R
Owner/Operator Country :	N/R
Owner/Operator Telephone :	N/R
Owner/Operator Email :	N/R
Owner/Operator Fax :	N/R
Legal Status :	N/R
Owner/Operator Type :	N/R
Owner/Operator Start Date :	N/R
Owner/Operator End Date :	N/R

Handler Activities Summary

U.S. Importer of Hazardous Waste :	N
Mixed Waste (Haz. and Radioactive) :	N/R
Recycler of Hazardous Waste :	N
Transporter of Hazardous Waste :	N
Treater, Storer or Disposer of HW :	N
Underground Injection Activity :	N
On-site Burner Exemption :	N
Furnace Exemption :	N
Used Oil Fuel Burner :	N
Used Oil Processor :	N
Used Oil Refiner :	N
Used Oil Fuel Marketer to Burner :	N
Used Oil Specification Marketer :	N
Used Oil Transfer Facility :	N
Used Oil Transporter :	N

Historical Generators

Date Form Received by Agency :	2016-09-19
Facility Name :	UNITED STATES POSTAL SERVICE
Classification :	Very Small Quantity Generator

Map Id: B20
Direction: ENE
Distance: 0.181 mi., 958 ft.
Elevation: 13 ft.
Relative: Higher

Site Name : US POSTAL SERVICE | UNITED STATES POSTAL SERVICE
401 CENTRE ST
FERNANDINA BEACH, FL

Database(s) : [AST - FL, ECHO, FF TANKS - FL, FRS, HIST FF TANKS - FL, RCRA NONGEN, UST - FL] ***(cont.)***

Envirosite ID: 1696120
EPA ID: N/R

RCRA NONGEN ***(cont.)***

Notices of Violations Summary
Regulation Violated : N

UST - FL

Facility Name : US POSTAL SERVICE
Facility Address : 401 CENTRE ST, FERNANDINA BEACH, 32034
County : NASSAU

Site Details
Facility ID : 8629980
Facility Phone : 9042614848
Facility Status : OPEN
Facility Type : Federal Government
Last Date in Agency List : 2026-02-13

Owner Information
Owner ID : 22914
Owner Name : US POSTAL SERVICE
Owner Address 1 : 4000 DEKALB TECH PKY BLDG #300, ATLANTA, GA 30340
Owner Address 2 : N/R
Owner Phone : 5616971931
Contact : ALEX DEGUZMAN
DEP Contractor Own : P

Tank Information
Tank ID : 1
Gallons : 10000
Tank Location : UNDERGROUND
Substance : Fuel Oil - Onsite Heat
Install Date : 1968-06-01
Status : Removed from Site
Status Date : 1994-01-31

Tank ID : 2
Gallons : 1000
Tank Location : UNDERGROUND
Substance : Fuel Oil - Onsite Heat
Install Date : 1983-07-01
Status : Removed from Site
Status Date : 1994-01-31

Tank ID : 4
Gallons : 888
Tank Location : UNDERGROUND

Map Id: B20
Direction: ENE
Distance: 0.181 mi., 958 ft.
Elevation: 13 ft.
Relative: Higher

Site Name : US POSTAL SERVICE | UNITED STATES POSTAL SERVICE
401 CENTRE ST
FERNANDINA BEACH, FL

Database(s) : [AST - FL, ECHO, FF TANKS - FL, FRS, HIST FF TANKS - FL, RCRA NONGEN, UST - FL] ***(cont.)***

Envirosite ID: 1696120
EPA ID: N/R

UST - FL ***(cont.)***

Substance :	Fuel Oil - Onsite Heat
Install Date :	N/R
Status :	Unmaintained
Status Date :	N/R
Oculus Note :	Use the Public Oculus Login button to enter the Oculus Website
Oculus Hyperlink :	Click here for hyperlink provided by the agency.

Map Id: B21
Direction: N
Distance: 0.210 mi., 1110 ft.
Elevation: 5 ft.
Relative: Lower

Site Name : SELTON COMMERCIAL PROPERTY
101 ALACHUA ST
FERNANDINA BEACH, FL 32034

Database(s) : [DWM CONTAM - FL, EPA LUST, EPA UST, LUST - FL, UST - FL]

Envirosite ID: 1614663
EPA ID: N/R

DWM CONTAM - FL

Facility Name :	SELTON COMMERCIAL PROPERTY
Facility Address :	101 ALACHUA ST, FERNANDINA BEACH, FL 32034
County :	NASSAU
Score Effective Date :	N/R
Score :	N/R
Score Ranked :	N/R
Rank :	N/R
Facility ID :	9814941
Facility Status :	CLOSED
Facility Type :	X - Contamination Site
County Code :	45
District :	NED
Operator :	RON MCCAULEY
Phone :	(704)377-1002
Name Changed Date :	2016-05-05
Address Changed Date :	N/R
Latitude Degrees :	30
Latitude Minutes :	40
Latitude Seconds :	20.9435
Longitude Degrees :	81
Longitude Minutes :	27
Longitude Seconds :	51.445
Feature :	N/R
Method :	N/R
Datum :	N/R
Section/Township/Range :	N/R
Related Party Begin Date :	2016-05-05
Related Party ID :	72984

Map Id: B21
Direction: N
Distance: 0.210 mi., 1110 ft.
Elevation: 5 ft.
Relative: Lower

Site Name : SELTON COMMERCIAL PROPERTY
101 ALACHUA ST
FERNANDINA BEACH, FL 32034

Database(s) : [DWM CONTAM - FL, EPA LUST, EPA UST, LUST - FL, UST - FL] ***(cont.)***

Envirosite ID: 1614663
EPA ID: N/R

DWM CONTAM - FL ***(cont.)***

Primary Related Party Role :	ACCOUNT OWNER
Related Party Name :	PARK PLACE HOSPITALITY GROUP
Related Party Address 1 :	136 CORPORATE PARK DR #E, MOORESVILLE, NC 28117
Related Party Address 2 :	N/R
Contact :	RON MCCAULEY
Related Party Phone :	(704)377-1002
Related Party Extension :	N/R
Related Party Bad Address Indicator :	N
Last Date in Agency List :	2025-10-08

EPA LUST

Facility Name :	SELTON COMMERCIAL PROPERTY
Facility Address :	101 ALACHUA ST, FERNANDINA BEACH, Florida
County :	N/R
Facility ID :	FL9814941
LUST ID :	FL6745
Reported Date :	2001-05-16
Status :	No Further Action
Substance :	N/R
Closed With Residual Contamination (Tribal Only):	N/R
NFA_Letter (Tribal Only) :	N/R
Tribe (Tribal Only) :	N/R
EPA Region :	4
Estimated Population within 1500ft :	141
Estimated Private Domestic Wells within 1500ft:	1
Within Source Water Protection Area (SPA):	No
SPA Public Water System and Facility ID:	N/R
SPA Water Type :	N/R
SPA Facility Type :	N/R
SPA HUC12 :	N/R
Within Groundwater Wellhead Protection Area (WHPA):	No
WHPA Public Water System and Facility ID:	N/R
WHPA Water Type :	N/R
WHPA Facility Type :	N/R
WHPA HUC12 :	N/R
Within Estimated 100-year Floodplain:	Yes
Latitude :	30.67263
Longitude :	-81.46432
Last Date in Agency List :	2024-05-23

EPA UST

Facility Name :	SELTON COMMERCIAL PROPERTY
Facility Address :	101 ALACHUA ST, FERNANDINA BEACH, Florida 32034
County :	N/R

Map Id: B21
Direction: N
Distance: 0.210 mi., 1110 ft.
Elevation: 5 ft.
Relative: Lower

Site Name : SELTON COMMERCIAL PROPERTY
101 ALACHUA ST
FERNANDINA BEACH, FL 32034

Database(s) : [DWM CONTAM - FL, EPA LUST, EPA UST, LUST - FL, UST - FL] ***(cont.)***

Envirosite ID: 1614663
EPA ID: N/R

EPA UST ***(cont.)***

Facility ID :	FL9814941
Facility Status :	Closed UST(s)
Open USTs :	0
Closed USTs :	1
Temporarily Out of Service USTs :	0
Date of Last Inspection :	N/R
EPA Region :	4
Tribe :	N/R
Facility ID 2 :	N/R
Latitude :	30.6726306089216
Longitude :	-81.4643171451613
Last Date in Agency List :	2024-05-22

Tank Details

Tank ID :	FL9814941-1
Tank Status :	Closed
Installation Date :	N/R
Removal Date :	N/R
Capacity :	500
Substances :	Waste Oil
Tank Wall Type :	N/R

LUST - FL

Facility Name :	SELTON COMMERCIAL PROPERTY
Facility Address :	101 ALACHUA ST, FERNANDINA BEACH, 32034
County :	NASSAU

Site Details

Facility ID :	9814941
Facility Status :	CLOSED
Facility Type :	Contamination Site
Phone :	7043771002
Last Date in Agency List :	2026-02-13

Owner Information

Owner ID :	72984
Owner Name :	PARK PLACE HOSPITALITY GROUP
Owner Address 1 :	136 CORPORATE PARK DR #E, MOORESVILLE, NC 28117
Owner Address 2 :	N/R
Owner Phone :	7043771002
Contact :	RON MCCAULEY

Discharge Details

Discharge Date :	2001-05-16
Status Date :	2016-07-12
Status Description :	SRCR COMPLETE
DEP Code :	P

Map Id: B21
Direction: N
Distance: 0.210 mi., 1110 ft.
Elevation: 5 ft.
Relative: Lower

Site Name : SELTON COMMERCIAL PROPERTY
101 ALACHUA ST
FERNANDINA BEACH, FL 32034

Database(s) : [DWM CONTAM - FL, EPA LUST, EPA UST, LUST - FL, UST - FL] ***(cont.)***

Envirosite ID: 1614663
EPA ID: N/R

LUST - FL ***(cont.)***

Description :	CLEANUP REQUIRED
Score Date :	N/R
Score :	N/R
CU Status :	N/R
Oculus Note :	Use the Public Oculus Login button to enter the Oculus Website
Oculus Hyperlink :	Click here for hyperlink provided by the agency.

UST - FL

Facility Name :	SELTON COMMERCIAL PROPERTY
Facility Address :	101 ALACHUA ST, FERNANDINA BEACH, 32034
County :	NASSAU

Site Details

Facility ID :	9814941
Facility Phone :	7043771002
Facility Status :	CLOSED
Facility Type :	Contamination Site
Last Date in Agency List :	2026-02-13

Owner Information

Owner ID :	72984
Owner Name :	PARK PLACE HOSPITALITY GROUP
Owner Address 1 :	136 CORPORATE PARK DR #E, MOORESVILLE, NC 28117
Owner Address 2 :	N/R
Owner Phone :	7043771002
Contact :	RON MCCAULEY
DEP Contractor Own :	P

Tank Information

Tank ID :	1
Gallons :	500
Tank Location :	UNDERGROUND
Substance :	Waste Oil
Install Date :	N/R
Status :	Removed from Site
Status Date :	2016-03-01
Oculus Note :	Use the Public Oculus Login button to enter the Oculus Website
Oculus Hyperlink :	Click here for hyperlink provided by the agency.

Map Id: B22
Direction: NE
Distance: 0.213 mi., 1122 ft.
Elevation: 13 ft.
Relative: Higher

Site Name : FERNANDINABEACH | FERNANDINABEACH CENTRAL LIBRARY
25 N 4th St
Fernandina Beach, FL 32034

Database(s) : [ALT FUELING]

Envirosite ID: 1751849
EPA ID: N/R

ALT FUELING

Facility Name :	FERNANDINABEACH
Facility Address :	25 N 4th St, Fernandina Beach, FL 32034
ID Number :	103502
Date Last Confirmed :	2021-01-13
Status :	Open: The station is open.
Station Phone :	888-758-4389
Expected Date :	N/R
Groups With Access Code :	Public
Access Days Time :	24 hours daily
Cards Accepted :	N/R
Date Updated :	2021-01-13 00:27:58
BD Blends :	N/R
Open Date :	N/R
Fuel Type :	Electric
NG Fill Type :	N/R
NG PSI :	N/R
EV Level 1 EVSE Number :	N/R
EV Level 2 EVSE Number :	2
EV DC Fast Count :	N/R
EV Other Information :	N/R
EV Network :	ChargePoint Network
EV Network Website :	Click here for hyperlink provided by the agency.
Hydrogen Status Link :	N/R
NG Vehicle Class :	N/R
LPG Primary :	N/R
E85 Blender Pump :	N/R
EV Connector Types :	J1772
Hydrogen is Retail :	N/R
Access Code :	public
Access Detail Code :	N/R
Intersection Directions :	CENTRAL LIBRARY; Parking lot behind Nassau County Public Library.
Geocode Status :	GPS
Geocode Status Description :	The location is from a real GPS readout at the station.
Owner Type :	N/R
Federal Agency ID :	N/R
Federal Agency Name :	N/R
Facility Type :	N/R
CNG Dispenser Num :	N/R
CNG On-Site Renewable Source :	N/R
CNG Total Compression Capacity :	N/R
CNG Storage Capacity :	N/R
LNG On-Site Renewable Source :	N/R
E85 Other Ethanol Blends :	N/R
EV Pricing :	Free
LPG Nozzle Types :	N/R
Hydrogen Pressures :	N/R
Hydrogen Standards :	N/R
CNG Fill Type :	N/R
CNG PSI :	N/R
CNG Vehicle Class :	N/R
LNG Vehicle Class :	N/R
Latitude :	30.672075
Longitude :	-81.462386
EV On-Site Renewable Source :	N/R

Map Id: B22
Direction: NE
Distance: 0.213 mi., 1122 ft.
Elevation: 13 ft.
Relative: Higher

Site Name : FERNANDINABEACH | FERNANDINABEACH CENTRAL LIBRARY
25 N 4th St
Fernandina Beach, FL 32034

Database(s) : [ALT FUELING] ***(cont.)***

Envirosite ID: 1751849
EPA ID: N/R

ALT FUELING ***(cont.)***

Last Date in Agency List :	2021-02-15
Facility Name :	FERNANDINABEACH CENTRAL LIBRARY
Facility Address :	25 N 4th St, Fernandina Beach, FL 32034
ID Number :	103502
Date Last Confirmed :	2025-10-20
Status :	Open: The station is open.
Station Phone :	888-758-4389
Expected Date :	N/R
Groups With Access Code :	Public
Access Days Time :	24 hours daily
Cards Accepted :	N/R
Date Updated :	2025-10-20 01:21:28
BD Blends :	N/R
Open Date :	2018-09-25
Fuel Type :	Electric
NG Fill Type :	N/R
NG PSI :	N/R
EV Level 1 EVSE Number :	N/R
EV Level 2 EVSE Number :	2
EV DC Fast Count :	N/R
EV Other Information :	N/R
EV Network :	ChargePoint Network
EV Network Website :	Click here for hyperlink provided by the agency.
Hydrogen Status Link :	N/R
NG Vehicle Class :	N/R
LPG Primary :	N/R
E85 Blender Pump :	N/R
EV Connector Types :	J1772
Hydrogen is Retail :	N/R
Access Code :	public
Access Detail Code :	N/R
Intersection Directions :	Parking lot behind Nassau County Public Library.
Geocode Status :	GPS
Geocode Status Description :	The location is from a real GPS readout at the station.
Owner Type :	N/R
Federal Agency ID :	N/R
Federal Agency Name :	N/R
Facility Type :	N/R
CNG Dispenser Num :	N/R
CNG On-Site Renewable Source :	N/R
CNG Total Compression Capacity :	N/R
CNG Storage Capacity :	N/R
LNG On-Site Renewable Source :	N/R
E85 Other Ethanol Blends :	N/R
EV Pricing :	N/R
LPG Nozzle Types :	N/R
Hydrogen Pressures :	N/R
Hydrogen Standards :	N/R
CNG Fill Type :	N/R
CNG PSI :	N/R
CNG Vehicle Class :	N/R
LNG Vehicle Class :	N/R

Map Id: B22
Direction: NE
Distance: 0.213 mi., 1122 ft.
Elevation: 13 ft.
Relative: Higher

Site Name : FERNANDINABEACH | FERNANDINABEACH CENTRAL LIBRARY
25 N 4th St
Fernandina Beach, FL 32034

Database(s) : [ALT FUELING] ***(cont.)***

Envirosite ID: 1751849
EPA ID: N/R

ALT FUELING ***(cont.)***

Latitude :	30.672074
Longitude :	-81.462386
EV On-Site Renewable Source :	N/R
Last Date in Agency List :	2026-03-03

Map Id: B23
Direction: N
Distance: 0.213 mi., 1126 ft.
Elevation: 4 ft.
Relative: Lower

Site Name : ISLAND SEAFOOD CO
101 N FRONT ST
FERNANDINA BEACH, FL

Database(s) : [AST - FL, DWM CONTAM - FL, EPA LUST, FA 3 - FL, LAST - FL, LUST - FL, UST - FL]

Envirosite ID: 1478576
EPA ID: N/R

AST - FL

Facility Name :	ISLAND SEAFOOD CO
Facility Address :	101 N FRONT ST, FERNANDINA BEACH, 32034
County :	NASSAU

Site Details

Facility ID :	8512116
Facility Phone :	9042613200
Facility Status :	CLOSED
Facility Type :	V
Type Description :	Marine/Coastal Fuel Storage
Last Date in Agency List :	2026-02-13

Owner Information

Owner ID :	10892
Owner Name :	ISLAND SEAFOOD CO
Owner Address 1 :	N/R
Owner Address 2 :	N/R
Owner Phone :	9042613200
Contact :	RICHARD D HIGGINBOTHAM
DEP Contractor Own :	P

Tank Information

Tank ID :	1
Gallons :	10000
Tank Location :	ABOVEGROUND
Substance :	Vehicular Diesel
Install Date :	1976-05-01
Status :	Removed from Site
Status Date :	2000-09-01

Map Id: B23
Direction: N
Distance: 0.213 mi., 1126 ft.
Elevation: 4 ft.
Relative: Lower

Site Name : ISLAND SEAFOOD CO
101 N FRONT ST
FERNANDINA BEACH, FL

Database(s) : [AST - FL, DWM CONTAM - FL, EPA LUST, FA 3 - FL, LAST - FL, LUST - FL, UST - FL] ***(cont.)***

Envirosite ID: 1478576
EPA ID: N/R

AST - FL ***(cont.)***

Tank ID :	2
Gallons :	5000
Tank Location :	ABOVEGROUND
Substance :	Vehicular Diesel
Install Date :	1987-03-01
Status :	Removed from Site
Status Date :	2000-09-01
Oculus Note :	Use the Public Oculus Login button to enter the Oculus Website
Oculus Hyperlink :	Click here for hyperlink provided by the agency.

DWM CONTAM - FL

Facility Name :	ISLAND SEAFOOD CO
Facility Address :	101 N FRONT ST, FERNANDINA BEACH, FL 32034-4172
County :	NASSAU
Score Effective Date :	N/R
Score :	N/R
Score Ranked :	N/R
Rank :	N/R
Facility ID :	8512116
Facility Status :	CLOSED
Facility Type :	V - Marine/Coastal Fuel Storage
County Code :	45
District :	NED
Operator :	RICHARD D HIGGINBOTHAM
Phone :	(904)261-3200
Name Changed Date :	N/R
Address Changed Date :	N/R
Latitude Degrees :	30
Latitude Minutes :	40
Latitude Seconds :	22.1233
Longitude Degrees :	81
Longitude Minutes :	27
Longitude Seconds :	53.0584
Feature :	N/R
Method :	AGPS
Datum :	0
Section/Township/Range :	SEC 22, TWP 03N, RNG 28E
Related Party Begin Date :	1985-10-30
Related Party ID :	10892
Primary Related Party Role :	ACCOUNT OWNER
Related Party Name :	ISLAND SEAFOOD CO
Related Party Address 1 :	101 N FRONT ST, FERNANDINA BEACH, FL 32034-847
Related Party Address 2 :	N/R
Contact :	RICHARD D HIGGINBOTHAM
Related Party Phone :	(904)261-3200
Related Party Extension :	N/R
Related Party Bad Address Indicator :	N
Last Date in Agency List :	2025-10-08

Map Id: B23
Direction: N
Distance: 0.213 mi., 1126 ft.
Elevation: 4 ft.
Relative: Lower

Site Name : ISLAND SEAFOOD CO
101 N FRONT ST
FERNANDINA BEACH, FL

Database(s) : [AST - FL, DWM CONTAM - FL, EPA LUST, FA 3 - FL, LAST - FL, LUST - FL, UST - FL] ***(cont.)***

Envirosite ID: 1478576
EPA ID: N/R

EPA LUST

Facility Name :	ISLAND SEAFOOD CO
Facility Address :	101 N FRONT ST, FERNANDINA BEACH, Florida
County :	N/R
Facility ID :	FL8512116
LUST ID :	FL7111
Reported Date :	2000-08-18
Status :	No Further Action
Substance :	N/R
Closed With Residual Contamination (Tribal Only):	N/R
NFA_Letter (Tribal Only) :	N/R
Tribe (Tribal Only) :	N/R
EPA Region :	4
Estimated Population within 1500ft :	170
Estimated Private Domestic Wells within 1500ft:	5
Within Source Water Protection Area (SPA):	No
SPA Public Water System and Facility ID:	N/R
SPA Water Type :	N/R
SPA Facility Type :	N/R
SPA HUC12 :	N/R
Within Groundwater Wellhead Protection Area (WHPA):	No
WHPA Public Water System and Facility ID:	N/R
WHPA Water Type :	N/R
WHPA Facility Type :	N/R
WHPA HUC12 :	N/R
Within Estimated 100-year Floodplain:	Yes
Latitude :	30.67
Longitude :	-81.465
Last Date in Agency List :	2024-05-23

FA 3 - FL

Facility Name :	ISLAND SEAFOOD CO
Facility Address :	101 N FRONT ST, FERNANDINA BEACH, 32034
County :	NASSAU
Effectivity Date :	1999-09-08
Expiration Date :	2000-09-08
Facility ID :	8512116
Facility Status :	CLOSED
Facility Type :	Marine/Coastal Fuel Storage
DEP Contractor :	P
Financial Responsibility :	INSURANCE
Insurance Company :	COMMERCE & INDUSTRY
Facility Phone :	9042613200
Owner ID :	10892
Owner Name :	ISLAND SEAFOOD CO
Address :	101 N FRONT ST, FERNANDINA BEACH, FL 32034

Map Id: B23
Direction: N
Distance: 0.213 mi., 1126 ft.
Elevation: 4 ft.
Relative: Lower

Site Name : ISLAND SEAFOOD CO
101 N FRONT ST
FERNANDINA BEACH, FL

Database(s) : [AST - FL, DWM CONTAM - FL, EPA LUST, FA 3 - FL, LAST - FL, LUST - FL, UST - FL] ***(cont.)***

Envirosite ID: 1478576
EPA ID: N/R

FA 3 - FL ***(cont.)***

Contact Name :	RICHARD D HIGGINBOTHAM
Phone :	9042613200
Last Date in Agency List :	2025-11-05

LAST - FL

Facility Name :	ISLAND SEAFOOD CO
Facility Address :	101 N FRONT ST, FERNANDINA BEACH, 32034
County :	NASSAU

Site Details

Facility ID :	8512116
Facility Status :	CLOSED
Facility Type :	Marine/Coastal Fuel Storage
Phone :	9042613200
Last Date in Agency List :	2026-02-13

Owner Information

Owner ID :	10892
Owner Name :	ISLAND SEAFOOD CO
Owner Address 1 :	101 N FRONT ST, FERNANDINA BEACH, FL 32034
Owner Address 2 :	N/R
Owner Phone :	9042613200
Contact :	RICHARD D HIGGINBOTHAM

Discharge Details

Discharge Date :	2000-08-18
Status Date :	2001-10-22
Status Description :	NFA COMPLETE
DEP Code :	P
Description :	CLEANUP REQUIRED
Score Date :	N/R
Score :	N/R
CU Status :	N/R

Oculus Note :	Use the Public Oculus Login button to enter the Oculus Website
Oculus Hyperlink :	Click here for hyperlink provided by the agency.

LUST - FL

Facility Name :	ISLAND SEAFOOD CO
Facility Address :	101 N FRONT ST, FERNANDINA BEACH, 32034
County :	NASSAU

Map Id: B23
Direction: N
Distance: 0.213 mi., 1126 ft.
Elevation: 4 ft.
Relative: Lower

Site Name : ISLAND SEAFOOD CO
101 N FRONT ST
FERNANDINA BEACH, FL

Database(s) : [AST - FL, DWM CONTAM - FL, EPA LUST, FA 3 - FL, LAST - FL, LUST - FL, UST - FL] ***(cont.)***

Envirosite ID: 1478576
EPA ID: N/R

LUST - FL ***(cont.)***

Site Details

Facility ID :	8512116
Facility Status :	CLOSED
Facility Type :	Marine/Coastal Fuel Storage
Phone :	(904) 261-3200
Last Date in Agency List :	2015-11-16

Owner Information

Owner ID :	N/R
Owner Name :	N/R
Owner Address 1 :	N/R
Owner Address 2 :	N/R
Owner Phone :	N/R
Contact :	N/R

Discharge Details

Discharge Date :	2000-08-18
Status Date :	2001-10-22
Status Description :	NFA COMPLETE
DEP Code :	P
Description :	CLEANUP REQUIRED
Score Date :	N/R
Score :	N/R
CU Status :	NFA

Oculus Note :	Use the Public Oculus Login button to enter the Oculus Website
Oculus Hyperlink :	N/R

UST - FL

Facility Name :	ISLAND SEAFOOD CO
Facility Address :	101 N FRONT ST, FERNANDINA BEACH, 32034
County :	NASSAU

Site Details

Facility ID :	8841469
Facility Phone :	9042616892
Facility Status :	CLOSED
Facility Type :	Marine/Coastal Fuel Storage
Last Date in Agency List :	2026-02-13

Owner Information

Owner ID :	10892
Owner Name :	ISLAND SEAFOOD CO
Owner Address 1 :	101 N FRONT ST, FERNANDINA BEACH, FL 32034
Owner Address 2 :	N/R

Map Id: B23
Direction: N
Distance: 0.213 mi., 1126 ft.
Elevation: 4 ft.
Relative: Lower

Site Name : ISLAND SEAFOOD CO
101 N FRONT ST
FERNANDINA BEACH, FL

Database(s) : [AST - FL, DWM CONTAM - FL, EPA LUST, FA 3 - FL, LAST - FL, LUST - FL, UST - FL] ***(cont.)***

Envirosite ID: 1478576
EPA ID: N/R

UST - FL ***(cont.)***

Owner Phone :	9042613200
Contact :	RICHARD D HIGGINBOTHAM
DEP Contractor Own :	P
Oculus Note :	Use the Public Oculus Login button to enter the Oculus Website
Oculus Hyperlink :	Click here for hyperlink provided by the agency.

Map Id: 24
Direction: SW
Distance: 0.222 mi., 1173 ft.
Elevation: 6 ft.
Relative: Lower

Site Name : RICH BOYS CANDLES
US A1A
FERNANDINA BEACH, FL 32034

Database(s) : [ECHO, FRS, RAATS, RCRA NONGEN]

Envirosite ID: 7524863
EPA ID: N/R

ECHO

Facility Name :	RICH BOYS CANDLES
Facility Address :	US A1A, FERNANDINA BEACH, FL 32034
County :	NASSAU
Last Inspection Date :	1986-04-02
Registry ID :	110008328755
FIPS Code :	12089
EPA Region :	04
Inspection Count :	0
Last Inspection Days :	14291
Informal Count :	0
Last Informal Action Date :	N/R
Formal Action Count :	0
Last Formal Action Date :	N/R
Total Penalties :	0
Penalty Count :	N/R
Last Penalty Date :	N/R
Last Penalty Amount :	0
QTRS IN NC :	0
Programs IN SNC :	0
Current Compliance Status :	No Violation Identified
Three-Year Compliance Status :	_____
Collection Method :	THE GEOGRAPHIC COORDINATE DETERMINATION METHOD BASED ON ADDRESS MATCHING
Reference Point :	FACILITY/MONITORING SITE BOUNDARY POINT
Accuracy Meters :	50
Derived Tribes :	N/R
Derived HUC :	03070204
Derived WBD :	030702040906
Derived STCTY FIPS :	12089
Derived Zip :	32034

Map Id: 24
Direction: SW
Distance: 0.222 mi., 1173 ft.
Elevation: 6 ft.
Relative: Lower

Site Name : RICH BOYS CANDLES
US A1A
FERNANDINA BEACH, FL 32034

Database(s) : [ECHO, FRS, RAATS, RCRA NONGEN] ***(cont.)***

Envirosite ID: 7524863
EPA ID: N/R

ECHO ***(cont.)***

Derived CD113 :	04
Derived CB2010 :	120890501012006
MYRTK Universe :	NNN
NPDES IDs :	N/R
CWA Permit Types :	N/R
CWA Compliance Tracking :	N/R
CWA NAICS :	N/R
CWA SICS :	N/R
CWA Inspection Count :	N/R
CWA Last Inspection Days :	N/R
CWA Informal Count :	N/R
CWA Formal Action Count :	N/R
CWA Last Formal Action Date :	N/R
CWA Penalties :	N/R
CWA Last Penalty Date :	N/R
CWA Last Penalty Amount :	N/R
CWA Quarters IN NC :	N/R
CWA Current Compliance Status :	N/R
CWA Current SNC Flag :	N
CWA 13 Quarters Compliance Status :	N/R
CWA 13 Quarters Effluent Exceedances:	N/R
CWA Three-Year QNCR Codes :	N/R
DFR URL :	Click here for hyperlink provided by the agency.
Facility SIC :	N/R
Facility NAICS :	N/R
Facility Last Inspection EPA Date :	N/R
Facility Last Inspection State Date :	1986-04-02
Facility Last Formal Act EPA Date :	N/R
Facility Last Formal Act State Date :	N/R
Facility Last Informal Act EPA Date :	N/R
Facility Last Informal Act State Date:	N/R
Facility Federal Agency :	N/R
TRI Reporter :	N/R
Facility Imp Water Flag :	N/R
Current SNC Flag :	N
Indian County Flag :	N
Federal Flag :	N/R
US Mexico Border Flag :	N/R
Chesapeak Bay Flag :	N/R
AIR Flag :	N
NPDES Flag :	N
SDWIS Flag :	N
RCRA Flag :	Y
TRI Flag :	N
GHG Flag :	N
Major Flag :	N/R
Active Flag :	N/R
NAA Flag :	N
Latitude :	30.666944
Longitude :	-81.4675
Last Date in Agency List :	2025-11-13

FRS

Facility Name :	RICH BOYS CANDLES
Facility Address :	US A1A, FERNANDINA BEACH, FL 32034

Map Id: 24
Direction: SW
Distance: 0.222 mi., 1173 ft.
Elevation: 6 ft.
Relative: Lower

Site Name : RICH BOYS CANDLES
US A1A
FERNANDINA BEACH, FL 32034

Database(s) : [ECHO, FRS, RAATS, RCRA NONGEN] ***(cont.)***

Envirosite ID: 7524863
EPA ID: N/R

FRS ***(cont.)***

County : NASSAU

Site Details
Registry ID : 110008328755
FRS Facility URL : Click here for hyperlink provided by the agency.
Last Date in Agency List : 2026-02-17

Source Description

Source Description :

The Florida Environmental System Today Application (FIESTA) Data Maintenance (FDM) system maintains entity, environmental interest and affiliation data for the State of Florida.

Source Description :

RCRAInfo is EPA's comprehensive information system that supports the Resource Conservation and Recovery Act (RCRA) of 1976 and the Hazardous and Solid Waste Amendments (HSWA) of 1984 through the tracking of events and activities related to facilities that generate, transport, and treat, store, or dispose of hazardous waste. RCRAInfo allows RCRA program staff to track the notification, permit, compliance, and corrective action activities required under RCRA. RCRAInfo also supports generation of the National Hazardous Waste Biennial Report. All generators and treatment, storage, and disposal facilities who handle hazardous waste are required to report to the EPA Administrator at least once every two years to support creation of the Biennial Report.

FRS Environmental Interest
Source and System ID : FLORIDA DEP - 51337
RCRAINFO - FLD079988085

RAATS

Facility Name : RICH BOYS CANDLES
Facility Address : US A1A, FERNANDINA BEACH, FL 32034

Notices of Violations Summary
Date of Violation : 1986-04-02
Date Achieved Compliance : N/R
Regulation Violated : N
Area of Violation : N/R
Enforcement Action : N/R
Enforcement Action Date : N/R
Enf. Disposition Status : N/R
Enf. Disp. Status Date : N/R
Violation Lead Agency : N/R
Enforcement Lead Agency : N/R
Proposed Penalty Amount : N/R
Final Penalty Amount : N/R

Map Id: 24
Direction: SW
Distance: 0.222 mi., 1173 ft.
Elevation: 6 ft.
Relative: Lower

Site Name : RICH BOYS CANDLES
US A1A
FERNANDINA BEACH, FL 32034

Database(s) : [ECHO, FRS, RAATS, RCRA NONGEN] ***(cont.)***

Envirosite ID: 7524863
EPA ID: N/R

RAATS ***(cont.)***

Paid Penalty Amount :	N/R
Regulation Violated :	N

RCRA NONGEN

Facility Name :	RICH BOYS CANDLES
Facility Address :	US A1A, FERNANDINA BEACH, FL 32034
County :	NASSAU
Date Form Received by Agency :	1986-06-05
EPA ID :	FLD079988085
Mailing Address :	PO BOX 937 US A1A, FERNANDINA BEACH, FL 32035-0937
Contact :	RICH BOYS
Contact Address :	PO BOX 937, FERNANDINA BEACH, FL 32035-0937
Contact Country :	US
Contact Telephone :	850-245-8707
Contact Email :	N/R
EPA Region :	04
Land Type :	Private
Source Type :	Notification
Classification :	Not a generator, verified
Description :	Not a generator, verified
Last Date in Agency List :	2026-01-28

Owner/Operator Summary

Owner/Operator Name :	RICH BOYS CANDLES
Owner/Operator Address :	PO BOX 937, FERNANDINA BEACH, FL 32035
Owner/Operator Country :	US
Owner/Operator Telephone :	N/R
Owner/Operator Email :	N/R
Owner/Operator Fax :	N/R
Legal Status :	Private
Owner/Operator Type :	Owner
Owner/Operator Start Date :	1996-10-18
Owner/Operator End Date :	N/R

Handler Activities Summary

U.S. Importer of Hazardous Waste :	N
Mixed Waste (Haz. and Radioactive) :	N
Recycler of Hazardous Waste :	N
Transporter of Hazardous Waste :	N
Treater, Storer or Disposer of HW :	N
Underground Injection Activity :	N
On-site Burner Exemption :	N
Furnace Exemption :	N
Used Oil Fuel Burner :	N
Used Oil Processor :	N
Used Oil Refiner :	N
Used Oil Fuel Marketer to Burner :	N

Map Id: 24
Direction: SW
Distance: 0.222 mi., 1173 ft.
Elevation: 6 ft.
Relative: Lower

Site Name : RICH BOYS CANDLES
US A1A
FERNANDINA BEACH, FL 32034

Database(s) : [ECHO, FRS, RAATS, RCRA NONGEN] ***(cont.)***

Envirosite ID: 7524863
EPA ID: N/R

RCRA NONGEN ***(cont.)***

Used Oil Specification Marketer :	N
Used Oil Transfer Facility :	N
Used Oil Transporter :	N

Notices of Violations Summary

Regulation Violated :	N

Evaluation Action Summary

Evaluation Date :	1986-04-02
Evaluation :	COMPLIANCE EVALUATION INSPECTION
Area of Violation :	N/R
Date Achieved Compliance :	N/R
Evaluation Lead Agency :	State

Map Id: D25
Direction: N
Distance: 0.248 mi., 1310 ft.
Elevation: 4 ft.
Relative: Lower

Site Name : TRINGALI BROTHERS SHRIMP CO
105 N FRONT ST | 105 North Front Street
FERNANDINA BEACH, FL 32034

Database(s) : [AST - FL, SPILLS - FL]

Envirosite ID: 1514037
EPA ID: N/R

AST - FL

Facility Name :	TRINGALI BROTHERS SHRIMP CO
Facility Address :	105 N FRONT ST, FERNANDINA BEACH, 32034
County :	NASSAU

Site Details

Facility ID :	8512171
Facility Phone :	9042613572
Facility Status :	OPEN
Facility Type :	C
Type Description :	Fuel user/Non-retail
Last Date in Agency List :	2026-02-13

Owner Information

Owner ID :	22302
Owner Name :	TRINGALI BROTHERS
Owner Address 1 :	N/R
Owner Address 2 :	N/R
Owner Phone :	9042613572
Contact :	TONY TRINGALI
DEP Contractor Own :	P

Map Id: D25
Direction: N
Distance: 0.248 mi., 1310 ft.
Elevation: 4 ft.
Relative: Lower

Site Name : TRINGALI BROTHERS SHRIMP CO
105 N FRONT ST | 105 North Front Street
FERNANDINA BEACH, FL 32034

Database(s) : [AST - FL, SPILLS - FL] ***(cont.)***

Envirosite ID: 1514037
EPA ID: N/R

AST - FL ***(cont.)***

Tank Information

Tank ID :	1
Gallons :	8000
Tank Location :	ABOVEGROUND
Substance :	Other Non Regulated
Install Date :	1980-06-01
Status :	Out of Service
Status Date :	N/R
Oculus Note :	Use the Public Oculus Login button to enter the Oculus Website
Oculus Hyperlink :	Click here for hyperlink provided by the agency.

SPILLS - FL

Facility Name :	N/R
Facility Address :	105 North Front Street, FERNANDINA BEACH
County :	Nassau

Incident Details

Incident Number :	27231
Incident Date :	1994-01-04
Incident Status :	Closed
Incident Type :	Coastal
Descriptions :	Other
On-scene Response :	N/R
State Warning Point Date :	N/R
State Warning Point Code :	N/R
Sector Code :	N/R
Facility Reported :	N/R
Business Type :	N/R
Petroleum Flag :	N/R
Off-site Release Flag :	N/R
Release Source Code :	N/R
Release Description :	N/R
Last Date in Agency List :	2018-04-28

Pollutants

Pollutant Name :	Diesel fuel
Pollutant Actual Volume :	1 gallon
Pollutant Category :	N/R

Map Id: D26
Direction: NNE
Distance: 0.255 mi., 1345 ft.
Elevation: 7 ft.
Relative: Lower

Site Name : STANDARD MARINE SUPPLY | STANDARD MARINE | Responsible Party
101 N 2ND ST
FERNANDINA BEACH, FL

Database(s) : [ECHO, FRS, RCRA NONGEN, RESP PARTY - FL, SHWS ERIC - FL, SPILLS - FL]

Envirosite ID: 1612940
EPA ID: N/R

ECHO

Facility Name :	STANDARD MARINE SUPPLY
Facility Address :	101 N 2ND ST, FERNANDINA BEACH, FL 32034
County :	NASSAU
Last Inspection Date :	2001-03-14
Registry ID :	110005646417
FIPS Code :	12089
EPA Region :	04
Inspection Count :	0
Last Inspection Days :	8831
Informal Count :	0
Last Informal Action Date :	N/R
Formal Action Count :	0
Last Formal Action Date :	N/R
Total Penalties :	0
Penalty Count :	N/R
Last Penalty Date :	N/R
Last Penalty Amount :	0
QTRS IN NC :	0
Programs IN SNC :	0
Current Compliance Status :	No Violation Identified
Three-Year Compliance Status :	_____
Collection Method :	ADDRESS MATCHING-HOUSE NUMBER
Reference Point :	CENTER OF A FACILITY OR STATION
Accuracy Meters :	30
Derived Tribes :	N/R
Derived HUC :	03070204
Derived WBD :	030702040906
Derived STCTY FIPS :	12089
Derived Zip :	32034
Derived CD113 :	04
Derived CB2010 :	120890501021062
MYRTK Universe :	NNN
NPDES IDs :	N/R
CWA Permit Types :	N/R
CWA Compliance Tracking :	N/R
CWA NAICS :	N/R
CWA SICS :	N/R
CWA Inspection Count :	N/R
CWA Last Inspection Days :	N/R
CWA Informal Count :	N/R
CWA Formal Action Count :	N/R
CWA Last Formal Action Date :	N/R
CWA Penalties :	N/R
CWA Last Penalty Date :	N/R
CWA Last Penalty Amount :	N/R
CWA Quarters IN NC :	N/R
CWA Current Compliance Status :	N/R
CWA Current SNC Flag :	N
CWA 13 Quarters Compliance Status :	N/R
CWA 13 Quarters Effluent Exceedances:	N/R
CWA Three-Year QNCR Codes :	N/R
DFR URL :	Click here for hyperlink provided by the agency.
Facility SIC :	N/R

Map Id: D26
Direction: NNE
Distance: 0.255 mi., 1345 ft.
Elevation: 7 ft.
Relative: Lower

Site Name : STANDARD MARINE SUPPLY | STANDARD MARINE | Responsible Party
101 N 2ND ST
FERNANDINA BEACH, FL

Database(s) : [ECHO, FRS, RCRA NONGEN, RESP PARTY - FL, SHWS ERIC - FL, SPILLS - FL] ***(cont.)***

Envirosite ID: 1612940
EPA ID: N/R

ECHO ***(cont.)***

Facility NAICS :	562998 - All Other Miscellaneous Waste Management Services
Facility Last Inspection EPA Date :	N/R
Facility Last Inspection State Date :	2001-03-14
Facility Last Formal Act EPA Date :	N/R
Facility Last Formal Act State Date :	N/R
Facility Last Informal Act EPA Date :	N/R
Facility Last Informal Act State Date:	N/R
Facility Federal Agency :	N/R
TRI Reporter :	N/R
Facility Imp Water Flag :	N/R
Current SNC Flag :	N
Indian County Flag :	N
Federal Flag :	N/R
US Mexico Border Flag :	N/R
Chesapeak Bay Flag :	N/R
AIR Flag :	N
NPDES Flag :	N
SDWIS Flag :	N
RCRA Flag :	Y
TRI Flag :	N
GHG Flag :	N
Major Flag :	N/R
Active Flag :	N/R
NAA Flag :	N
Latitude :	30.67279
Longitude :	-81.46366
Last Date in Agency List :	2025-11-13

FRS

Facility Name :	STANDARD MARINE SUPPLY
Facility Address :	101 N 2ND ST, FERNANDINA BEACH, FL 320344103
County :	NASSAU

Site Details

Registry ID :	110005646417
FRS Facility URL :	Click here for hyperlink provided by the agency.
Last Date in Agency List :	2026-02-17

Source Description

Source Description :

The Florida Environmental System Today Application (FIESTA) Data Maintenance (FDM) system maintains entity, environmental interest and affiliation data for the State of Florida.

Map Id: D26
Direction: NNE
Distance: 0.255 mi., 1345 ft.
Elevation: 7 ft.
Relative: Lower

Site Name : STANDARD MARINE SUPPLY | STANDARD MARINE | Responsible Party
101 N 2ND ST
FERNANDINA BEACH, FL

Database(s) : [ECHO, FRS, RCRA NONGEN, RESP PARTY - FL, SHWS ERIC - FL, SPILLS - FL] ***(cont.)***

Envirosite ID: 1612940
EPA ID: N/R

FRS ***(cont.)***

Source Description :

RCRAInfo is EPA's comprehensive information system that supports the Resource Conservation and Recovery Act (RCRA) of 1976 and the Hazardous and Solid Waste Amendments (HSWA) of 1984 through the tracking of events and activities related to facilities that generate, transport, and treat, store, or dispose of hazardous waste. RCRAInfo allows RCRA program staff to track the notification, permit, compliance, and corrective action activities required under RCRA. RCRAInfo also supports generation of the National Hazardous Waste Biennial Report. All generators and treatment, storage, and disposal facilities who handle hazardous waste are required to report to the EPA Administrator at least once every two years to support creation of the Biennial Report.

FRS Environmental Interest

Source and System ID :	FLORIDA DEP - 58227 RCRAINFO - FLR000039024

RCRA NONGEN

Facility Name :	STANDARD MARINE SUPPLY
Facility Address :	101 N 2ND ST, FERNANDINA BEACH, FL 32034-4103
County :	NASSAU
Date Form Received by Agency :	2006-02-02
EPA ID :	FLR000039024
Mailing Address :	PO BOX 477 101 N 2ND ST, FERNANDINA BEACH, FL 32035-0477
Contact :	CHARLES GATZ
Contact Address :	PO BOX 477, FERNANDINA BEACH, FL 32035-0477
Contact Country :	US
Contact Telephone :	904-261-3671
Contact Email :	N/R
EPA Region :	04
Land Type :	Private
Source Type :	Notification
Classification :	Not a generator, verified
Description :	Not a generator, verified
Last Date in Agency List :	2026-01-28

Owner/Operator Summary

Owner/Operator Name :	CHARLES GATZ
Owner/Operator Address :	PO BOX 477, FERNANDINA BCH, FL 32035-5001
Owner/Operator Country :	US
Owner/Operator Telephone :	N/R
Owner/Operator Email :	N/R
Owner/Operator Fax :	N/R
Legal Status :	Private
Owner/Operator Type :	Owner
Owner/Operator Start Date :	1998-01-16
Owner/Operator End Date :	N/R
Owner/Operator Name :	STANDARD MARINE SUPPLY
Owner/Operator Address :	PO BOX 477, FERNANDINA BEACH, FL 32035

Map Id: D26
Direction: NNE
Distance: 0.255 mi., 1345 ft.
Elevation: 7 ft.
Relative: Lower

Site Name : STANDARD MARINE SUPPLY | STANDARD MARINE | Responsible Party
101 N 2ND ST
FERNANDINA BEACH, FL

Database(s) : [ECHO, FRS, RCRA NONGEN, RESP PARTY - FL, SHWS ERIC - FL, SPILLS - FL] ***(cont.)***

Envirosite ID: 1612940
EPA ID: N/R

RCRA NONGEN ***(cont.)***

Owner/Operator Country :	US
Owner/Operator Telephone :	N/R
Owner/Operator Email :	N/R
Owner/Operator Fax :	N/R
Legal Status :	Private
Owner/Operator Type :	Operator
Owner/Operator Start Date :	1998-01-16
Owner/Operator End Date :	N/R

Owner/Operator Name :	STANDARD MARINE SUPPLY
Owner/Operator Address :	PO BOX 477, FERNANDINA BEACH, FL 32035
Owner/Operator Country :	US
Owner/Operator Telephone :	N/R
Owner/Operator Email :	N/R
Owner/Operator Fax :	N/R
Legal Status :	Private
Owner/Operator Type :	Operator
Owner/Operator Start Date :	1998-01-16
Owner/Operator End Date :	2006-02-02

Handler Activities Summary

U.S. Importer of Hazardous Waste :	N
Mixed Waste (Haz. and Radioactive) :	N
Recycler of Hazardous Waste :	N
Transporter of Hazardous Waste :	N
Treater, Storer or Disposer of HW :	N
Underground Injection Activity :	N
On-site Burner Exemption :	N
Furnace Exemption :	N
Used Oil Fuel Burner :	N
Used Oil Processor :	N
Used Oil Refiner :	N
Used Oil Fuel Marketer to Burner :	N
Used Oil Specification Marketer :	N
Used Oil Transfer Facility :	N
Used Oil Transporter :	N

Historical Generators

Date Form Received by Agency :	2001-03-14
Facility Name :	STANDARD MARINE SUPPLY
Classification :	Very Small Quantity Generator

Notices of Violations Summary

Regulation Violated :	N

Map Id: D26
Direction: NNE
Distance: 0.255 mi., 1345 ft.
Elevation: 7 ft.
Relative: Lower

Site Name : STANDARD MARINE SUPPLY | STANDARD MARINE | Responsible Party
101 N 2ND ST
FERNANDINA BEACH, FL

Database(s) : [ECHO, FRS, RCRA NONGEN, RESP PARTY - FL, SHWS ERIC - FL, SPILLS - FL] ***(cont.)***

Envirosite ID: 1612940
EPA ID: N/R

RCRA NONGEN ***(cont.)***

Evaluation Action Summary

Evaluation Date :	2001-03-14
Evaluation :	COMPLIANCE EVALUATION INSPECTION
Area of Violation :	N/R
Date Achieved Compliance :	N/R
Evaluation Lead Agency :	State

RESP PARTY - FL

Facility Name :	STANDARD MARINE
Facility Address :	101 N 2ND ST, FERNANDINA BEACH, 32034
Site ID :	134790
Project ID :	291866
Status :	CLOSED
District :	NED
ISDR Date :	2005-05-23
Project MGR :	MCKEEHEN_D
OGC Number :	N/R
Contaminants :	N/R
Offsite COC :	N/R
Priority Score :	N/R
County ID :	45
Datum ID :	HARN
Method ID :	DPHO
Feature :	N/R
Object of Interest :	CAP_RAP SITE
Proximity :	APPRX
Collect Username :	BAIN_W
Collect Affiliation :	DEPARTMENT OF ENVIRONMENTAL PROTECTION
Collect Program ID :	CL
Collect Date :	2006-03-08 10:20:38
Map Source :	4205
Map Source Scale :	1999 doqs
Interpolation Scale :	N/R
Coordinate Accuracy ID :	4
Verify Method ID :	DPHO
Verify Username :	BAIN_W
Verify Affiliation :	DEPARTMENT OF ENVIRONMENTAL PROTECTION
Verifying Program ID :	CL
Verification Date :	2006-03-08 10:20:38
Documents :	Click here for hyperlink provided by the agency.
Latitude :	30.673232
Longitude :	81.464018
Last Date in Agency List :	2021-04-22

SHWS ERIC - FL

Facility Name :	STANDARD MARINE
Facility Address :	101 N 2ND ST, FERNANDINA BEACH, FL 32034
County :	Nassau

Map Id: D26
Direction: NNE
Distance: 0.255 mi., 1345 ft.
Elevation: 7 ft.
Relative: Lower

Site Name : STANDARD MARINE SUPPLY | STANDARD MARINE | Responsible Party
101 N 2ND ST
FERNANDINA BEACH, FL

Database(s) : [ECHO, FRS, RCRA NONGEN, RESP PARTY - FL, SHWS ERIC - FL, SPILLS - FL] ***(cont.)***

Envirosite ID: 1612940
EPA ID: N/R

SHWS ERIC - FL ***(cont.)***

ERIC ID :	ERIC_11507
Site Status :	CLOSED
Source Facility Name :	Standard Marine Supply
Source Facility ID :	58227
Program :	Responsible Party Cleanup
Program Type :	RESPONSPARTY
Program Status :	COMPLETEWITHCOND
District :	NED
Waste Management Office :	SJRWMD
ICR Indicator :	N
Discharge Date :	N/R
Site Manager :	Darrin McKeehen
Site Phase Description :	Phase 5 - Cleanup Complete
Offsite Contamination :	CONTAMUNKNOWN
Datum ID :	HARN
Agency Hyperlink :	Click here for hyperlink provided by the agency.
Latitude :	30.673236
Longitude :	-81.464023
Last Date in Agency List :	2026-03-03

SPILLS - FL

Facility Name :	Responsible Party
Facility Address :	101 N. 2nd Street, FERNANDINA BEACH
County :	Nassau

Incident Details

Incident Number :	17885
Incident Date :	1999-09-13
Incident Status :	Closed
Incident Type :	Inland
Descriptions :	Spill
On-scene Response :	N/R
State Warning Point Date :	N/R
State Warning Point Code :	N/R
Sector Code :	N/R
Facility Reported :	N/R
Business Type :	N/R
Petroleum Flag :	N/R
Off-site Release Flag :	N/R
Release Source Code :	N/R
Release Description :	N/R
Last Date in Agency List :	2018-04-28

Pollutants

Pollutant Name :	N/R
Pollutant Actual Volume :	N/R
Pollutant Category :	Standard Marine Supply Corporation

Map Id: D27
Direction: NNE
Distance: 0.299 mi., 1581 ft.
Elevation: 9 ft.
Relative: Higher

Site Name : WALTHALL OIL CO
BROOME & 2ND ST
FERNANDINA BEACH, FL

Database(s) : [AST - FL, DWM CONTAM - FL, FA 3 - FL, LAST - FL]

Envirosite ID: 1635687
EPA ID: N/R

AST - FL

Facility Name :	WALTHALL OIL CO
Facility Address :	BROOME & 2ND ST, FERNANDINA BEACH, 32034
County :	NASSAU

Site Details

Facility ID :	8512130
Facility Phone :	9042379739
Facility Status :	CLOSED
Facility Type :	D
Type Description :	Bulk Storage Facility
Last Date in Agency List :	2026-02-13

Owner Information

Owner ID :	68535
Owner Name :	WALTHALL OIL CO
Owner Address 1 :	N/R
Owner Address 2 :	ATTN: M RHODES - VP OPER
Owner Phone :	4787811234
Contact :	MATT RHODES
DEP Contractor Own :	P

Tank Information

Details for this site have been truncated due to the large number of available details for this site within this dataset. For the complete details for this site, contact your Envirosite account representative for a complimentary site report containing all of the details available.

Tank ID :	1
Gallons :	3000
Tank Location :	ABOVEGROUND
Substance :	New/Lube Oil
Install Date :	1983-07-01
Status :	Removed from Site
Status Date :	2000-09-01

Tank ID :	10
Gallons :	10000
Tank Location :	ABOVEGROUND
Substance :	New/Lube Oil
Install Date :	1986-01-01
Status :	Removed from Site
Status Date :	2015-04-01

Tank ID :	11
Gallons :	15000
Tank Location :	ABOVEGROUND
Substance :	Unleaded Gas
Install Date :	1986-01-01

Map Id: D27
Direction: NNE
Distance: 0.299 mi., 1581 ft.
Elevation: 9 ft.
Relative: Higher

Site Name : WALTHALL OIL CO
BROOME & 2ND ST
FERNANDINA BEACH, FL

Database(s) : [AST - FL, DWM CONTAM - FL, FA 3 - FL, LAST - FL] ***(cont.)***

Envirosite ID: 1635687
EPA ID: N/R

AST - FL ***(cont.)***

Status :	Removed from Site
Status Date :	2002-10-30
Tank ID :	12
Gallons :	15000
Tank Location :	ABOVEGROUND
Substance :	Unleaded Gas
Install Date :	1986-01-01
Status :	Removed from Site
Status Date :	2000-09-01
Tank ID :	13
Gallons :	4000
Tank Location :	ABOVEGROUND
Substance :	New/Lube Oil
Install Date :	1991-10-01
Status :	Removed from Site
Status Date :	2018-09-01
Tank ID :	14
Gallons :	4000
Tank Location :	ABOVEGROUND
Substance :	New/Lube Oil
Install Date :	1991-10-01
Status :	Removed from Site
Status Date :	2018-09-01
Tank ID :	15
Gallons :	4000
Tank Location :	ABOVEGROUND
Substance :	New/Lube Oil
Install Date :	1991-10-01
Status :	Removed from Site
Status Date :	2018-09-01
Tank ID :	16
Gallons :	6000
Tank Location :	ABOVEGROUND
Substance :	New/Lube Oil
Install Date :	1992-12-01
Status :	Removed from Site
Status Date :	2018-09-01
Tank ID :	17
Gallons :	4000
Tank Location :	ABOVEGROUND
Substance :	New/Lube Oil
Install Date :	1992-12-01
Status :	Removed from Site
Status Date :	2018-09-01

Map Id: D27
Direction: NNE
Distance: 0.299 mi., 1581 ft.
Elevation: 9 ft.
Relative: Higher

Site Name : WALTHALL OIL CO
BROOME & 2ND ST
FERNANDINA BEACH, FL

Database(s) : [AST - FL, DWM CONTAM - FL, FA 3 - FL, LAST - FL] ***(cont.)***

Envirosite ID: 1635687
EPA ID: N/R

AST - FL ***(cont.)***

Tank ID :	18
Gallons :	4000
Tank Location :	ABOVEGROUND
Substance :	New/Lube Oil
Install Date :	1992-12-01
Status :	Removed from Site
Status Date :	2018-09-01
Oculus Note :	Use the Public Oculus Login button to enter the Oculus Website
Oculus Hyperlink :	Click here for hyperlink provided by the agency.

DWM CONTAM - FL

Facility Name :	WALTHALL OIL CO
Facility Address :	BROOME & 2ND ST, FERNANDINA BEACH, FL 32034-1405
County :	NASSAU
Score Effective Date :	N/R
Score :	N/R
Score Ranked :	N/R
Rank :	N/R
Facility ID :	8512130
Facility Status :	CLOSED
Facility Type :	D - Bulk Storage Facility
County Code :	45
District :	NED
Operator :	RICHARD HIGGINBOTHAM
Phone :	(904)237-9739
Name Changed Date :	2012-10-03
Address Changed Date :	2016-06-13
Latitude Degrees :	30
Latitude Minutes :	40
Latitude Seconds :	26.48
Longitude Degrees :	81
Longitude Minutes :	27
Longitude Seconds :	49.8707
Feature :	N/R
Method :	AGPS
Datum :	0
Section/Township/Range :	SEC 21, TWP 08N, RNG 28E
Related Party Begin Date :	2012-10-03
Related Party ID :	68535
Primary Related Party Role :	ACCOUNT OWNER
Related Party Name :	WALTHALL OIL CO
Related Party Address 1 :	PO BOX 1203, Macon, GA 31202
Related Party Address 2 :	ATTN: M RHODES - VP OPER
Contact :	MATT RHODES
Related Party Phone :	(478)781-1234
Related Party Extension :	N/R
Related Party Bad Address Indicator :	N
Last Date in Agency List :	2025-10-08

Map Id: D27
Direction: NNE
Distance: 0.299 mi., 1581 ft.
Elevation: 9 ft.
Relative: Higher

Site Name : WALTHALL OIL CO
BROOME & 2ND ST
FERNANDINA BEACH, FL

Database(s) : [AST - FL, DWM CONTAM - FL, FA 3 - FL, LAST - FL] ***(cont.)***

Envirosite ID: 1635687
EPA ID: N/R

FA 3 - FL

Facility Name :	WALTHALL OIL CO
Facility Address :	BROOME & 2ND ST, FERNANDINA BEACH, 32034
County :	NASSAU

Details for this site have been truncated due to the large number of available details for this site within this dataset. For the complete details for this site, contact your Envirosite account representative for a complimentary site report containing all of the details available.

Effectivity Date :	2017-10-08
Expiration Date :	2018-10-08
Facility ID :	8512130
Facility Status :	CLOSED
Facility Type :	Bulk Storage Facility
DEP Contractor :	P
Financial Responsibility :	INSURANCE
Insurance Company :	UNITED SPECIALTY INSURANCE
Facility Phone :	9042379739
Owner ID :	68535
Owner Name :	WALTHALL OIL CO
Address :	PO BOX 1203 ATTN: M RHODES - VP OPER, Macon, GA 31202
Contact Name :	MATT RHODES
Phone :	4787811234
Last Date in Agency List :	2025-11-05

Effectivity Date :	2016-10-08
Expiration Date :	2017-10-08
Facility ID :	8512130
Facility Status :	CLOSED
Facility Type :	Bulk Storage Facility
DEP Contractor :	P
Financial Responsibility :	INSURANCE
Insurance Company :	UNITED SPECIALTY INSURANCE
Facility Phone :	9042379739
Owner ID :	68535
Owner Name :	WALTHALL OIL CO
Address :	PO BOX 1203 ATTN: M RHODES - VP OPER, Macon, GA 31202
Contact Name :	MATT RHODES
Phone :	4787811234
Last Date in Agency List :	2025-11-05

Effectivity Date :	2015-10-08
Expiration Date :	2016-10-08
Facility ID :	8512130
Facility Status :	CLOSED
Facility Type :	Bulk Storage Facility
DEP Contractor :	P
Financial Responsibility :	INSURANCE
Insurance Company :	UNITED SPECIALTY INSURANCE
Facility Phone :	9042379739
Owner ID :	68535
Owner Name :	WALTHALL OIL CO
Address :	PO BOX 1203 ATTN: M RHODES - VP OPER, Macon, GA 31202

Map Id: D27
Direction: NNE
Distance: 0.299 mi., 1581 ft.
Elevation: 9 ft.
Relative: Higher

Site Name : WALTHALL OIL CO
BROOME & 2ND ST
FERNANDINA BEACH, FL

Database(s) : [AST - FL, DWM CONTAM - FL, FA 3 - FL, LAST - FL] ***(cont.)***

Envirosite ID: 1635687
EPA ID: N/R

FA 3 - FL ***(cont.)***

Contact Name :	MATT RHODES
Phone :	4787811234
Last Date in Agency List :	2025-11-05

Effectivity Date :	2014-10-08
Expiration Date :	2015-10-08
Facility ID :	8512130
Facility Status :	CLOSED
Facility Type :	Bulk Storage Facility
DEP Contractor :	P
Financial Responsibility :	INSURANCE
Insurance Company :	UNITED SPECIALTY INSURANCE COMPANY
Facility Phone :	9042379739
Owner ID :	68535
Owner Name :	WALTHALL OIL CO
Address :	PO BOX 1203 ATTN: M RHODES - VP OPER, Macon, GA 31202
Contact Name :	MATT RHODES
Phone :	4787811234
Last Date in Agency List :	2025-11-05

Effectivity Date :	2013-10-08
Expiration Date :	2014-10-08
Facility ID :	8512130
Facility Status :	CLOSED
Facility Type :	Bulk Storage Facility
DEP Contractor :	P
Financial Responsibility :	INSURANCE
Insurance Company :	N/R
Facility Phone :	9042379739
Owner ID :	68535
Owner Name :	WALTHALL OIL CO
Address :	PO BOX 1203 ATTN: M RHODES - VP OPER, Macon, GA 31202
Contact Name :	MATT RHODES
Phone :	4787811234
Last Date in Agency List :	2025-11-05

LAST - FL

Facility Name :	WALTHALL OIL CO
Facility Address :	BROOME & 2ND ST, FERNANDINA BEACH, 32034
County :	NASSAU

Site Details

Facility ID :	8512130
Facility Status :	CLOSED
Facility Type :	Bulk Storage Facility
Phone :	9042379739
Last Date in Agency List :	2026-02-13

Map Id: D27
Direction: NNE
Distance: 0.299 mi., 1581 ft.
Elevation: 9 ft.
Relative: Higher

Site Name : WALTHALL OIL CO
BROOME & 2ND ST
FERNANDINA BEACH, FL

Database(s) : [AST - FL, DWM CONTAM - FL, FA 3 - FL, LAST - FL] ***(cont.)***

Envirosite ID: 1635687
EPA ID: N/R

LAST - FL ***(cont.)***

Owner Information

Owner ID :	68535
Owner Name :	WALTHALL OIL CO
Owner Address 1 :	PO BOX 1203, Macon, GA 31202
Owner Address 2 :	ATTN: M RHODES - VP OPER
Owner Phone :	4787811234
Contact :	MATT RHODES

Discharge Details

Discharge Date :	1992-03-16
Status Date :	2001-05-29
Status Description :	CLEANUP NOT REQUIRED
DEP Code :	P
Description :	NO CLEANUP REQUIRED
Score Date :	N/R
Score :	N/R
CU Status :	N/R

Discharge Date :	1999-04-07
Status Date :	2001-05-29
Status Description :	CLEANUP NOT REQUIRED
DEP Code :	P
Description :	NO CLEANUP REQUIRED
Score Date :	N/R
Score :	N/R
CU Status :	N/R

Oculus Note :	Use the Public Oculus Login button to enter the Oculus Website
Oculus Hyperlink :	Click here for hyperlink provided by the agency.

Map Id: E28
Direction: E
Distance: 0.314 mi., 1657 ft.
Elevation: 19 ft.
Relative: Higher

Site Name : HERB WHITES MARINE | THE WALL ART GALLERY
122 S 8TH ST
FERNANDINA BEACH, FL

Database(s) : [DWM CONTAM - FL, ECHO, EPA LUST, EPA UST, FRS, LUST - FL, RCRA NONGEN, UST - FL]

Envirosite ID: 1478650
EPA ID: N/R

DWM CONTAM - FL

Facility Name :	HERB WHITES MARINE
Facility Address :	122 S 8TH ST, FERNANDINA BEACH, FL 32034-3604
County :	NASSAU

Map Id: E28
Direction: E
Distance: 0.314 mi., 1657 ft.
Elevation: 19 ft.
Relative: Higher

Site Name : HERB WHITES MARINE | THE WALL ART GALLERY
122 S 8TH ST
FERNANDINA BEACH, FL

Database(s) : [DWM CONTAM - FL, ECHO, EPA LUST, EPA UST, FRS, LUST - FL, RCRA NONGEN, UST - FL] ***(cont.)***

Envirosite ID: 1478650
EPA ID: N/R

DWM CONTAM - FL ***(cont.)***

Score Effective Date :	1998-01-06
Score :	56
Score Ranked :	N/R
Rank :	N/R
Facility ID :	8629940
Facility Status :	CLOSED
Facility Type :	A - Retail Station
County Code :	45
District :	NED
Operator :	HERB WHITES MARINE
Phone :	N/R
Name Changed Date :	N/R
Address Changed Date :	N/R
Latitude Degrees :	30
Latitude Minutes :	40
Latitude Seconds :	6.9836
Longitude Degrees :	81
Longitude Minutes :	27
Longitude Seconds :	31.9838
Feature :	N/R
Method :	UNVR
Datum :	0
Section/Township/Range :	N/R
Related Party Begin Date :	1995-03-03
Related Party ID :	39761
Primary Related Party Role :	ACCOUNT OWNER
Related Party Name :	JANICE INVESTMENT CO INC.
Related Party Address 1 :	41 DODD ST, FAIRBURN, GA 30213
Related Party Address 2 :	ATTN: STOR TANK REGIS
Contact :	ED WYATT
Related Party Phone :	(404)964-6125
Related Party Extension :	N/R
Related Party Bad Address Indicator :	N
Last Date in Agency List :	2025-10-08

ECHO

Facility Name :	THE WALL ART GALLERY
Facility Address :	122 S 8TH ST, FERNANDINA BEACH, FL 32034
County :	NASSAU
Last Inspection Date :	2008-02-13
Registry ID :	110005642331
FIPS Code :	12089
EPA Region :	04
Inspection Count :	0
Last Inspection Days :	6304
Informal Count :	0
Last Informal Action Date :	N/R
Formal Action Count :	0
Last Formal Action Date :	N/R
Total Penalties :	0
Penalty Count :	N/R

Map Id: E28
Direction: E
Distance: 0.314 mi., 1657 ft.
Elevation: 19 ft.
Relative: Higher

Site Name : HERB WHITES MARINE | THE WALL ART GALLERY
122 S 8TH ST
FERNANDINA BEACH, FL

Database(s) : [DWM CONTAM - FL, ECHO, EPA LUST, EPA UST, FRS, LUST - FL, RCRA NONGEN, UST - FL] ***(cont.)***

Envirosite ID: 1478650
EPA ID: N/R

ECHO ***(cont.)***

Last Penalty Date :	N/R
Last Penalty Amount :	0
QTRS IN NC :	0
Programs IN SNC :	0
Current Compliance Status :	No Violation Identified
Three-Year Compliance Status :	_____
Collection Method :	INTERPOLATION-PHOTO
Reference Point :	FACILITY/MONITORING SITE BOUNDARY POINT
Accuracy Meters :	10
Derived Tribes :	N/R
Derived HUC :	03070204
Derived WBD :	030702040906
Derived STCTY FIPS :	12089
Derived Zip :	32034
Derived CD113 :	04
Derived CB2010 :	120890501012020
MYRTK Universe :	NNN
NPDES IDs :	N/R
CWA Permit Types :	N/R
CWA Compliance Tracking :	N/R
CWA NAICS :	N/R
CWA SICS :	N/R
CWA Inspection Count :	N/R
CWA Last Inspection Days :	N/R
CWA Informal Count :	N/R
CWA Formal Action Count :	N/R
CWA Last Formal Action Date :	N/R
CWA Penalties :	N/R
CWA Last Penalty Date :	N/R
CWA Last Penalty Amount :	N/R
CWA Quarters IN NC :	N/R
CWA Current Compliance Status :	N/R
CWA Current SNC Flag :	N
CWA 13 Quarters Compliance Status :	N/R
CWA 13 Quarters Effluent Exceedances:	N/R
CWA Three-Year QNCR Codes :	N/R
DFR URL :	Click here for hyperlink provided by the agency.
Facility SIC :	N/R
Facility NAICS :	71211 - Museums
Facility Last Inspection EPA Date :	N/R
Facility Last Inspection State Date :	2008-02-13
Facility Last Formal Act EPA Date :	N/R
Facility Last Formal Act State Date :	N/R
Facility Last Informal Act EPA Date :	N/R
Facility Last Informal Act State Date:	N/R
Facility Federal Agency :	N/R
TRI Reporter :	N/R
Facility Imp Water Flag :	N/R
Current SNC Flag :	N
Indian County Flag :	N
Federal Flag :	N/R
US Mexico Border Flag :	N/R
Chesapeak Bay Flag :	N/R
AIR Flag :	N

Map Id: E28
Direction: E
Distance: 0.314 mi., 1657 ft.
Elevation: 19 ft.
Relative: Higher

Site Name : HERB WHITES MARINE | THE WALL ART GALLERY
122 S 8TH ST
FERNANDINA BEACH, FL

Database(s) : [DWM CONTAM - FL, ECHO, EPA LUST, EPA UST, FRS, LUST - FL, RCRA NONGEN, UST - FL] ***(cont.)***

Envirosite ID: 1478650
EPA ID: N/R

ECHO ***(cont.)***

NPDES Flag :	N
SDWIS Flag :	N
RCRA Flag :	Y
TRI Flag :	N
GHG Flag :	N
Major Flag :	N/R
Active Flag :	N/R
NAA Flag :	N
Latitude :	30.668822
Longitude :	-81.45892
Last Date in Agency List :	2025-11-13

EPA LUST

Facility Name :	HERB WHITES MARINE
Facility Address :	122 S 8TH ST, FERNANDINA BEACH, Florida
County :	N/R
Facility ID :	FL8629940
LUST ID :	FL17187
Reported Date :	1992-06-24
Status :	No Further Action
Substance :	N/R
Closed With Residual Contamination (Tribal Only):	N/R
NFA_Letter (Tribal Only) :	N/R
Tribe (Tribal Only) :	N/R
EPA Region :	4
Estimated Population within 1500ft :	591
Estimated Private Domestic Wells within 1500ft:	18
Within Source Water Protection Area (SPA):	No
SPA Public Water System and Facility ID:	N/R
SPA Water Type :	N/R
SPA Facility Type :	N/R
SPA HUC12 :	N/R
Within Groundwater Wellhead Protection Area (WHPA):	No
WHPA Public Water System and Facility ID:	N/R
WHPA Water Type :	N/R
WHPA Facility Type :	N/R
WHPA HUC12 :	N/R
Within Estimated 100-year Floodplain:	No
Latitude :	30.66861
Longitude :	-81.4588899999999
Last Date in Agency List :	2024-05-23

EPA UST

Facility Name :	HERB WHITES MARINE
Facility Address :	122 S 8TH ST, FERNANDINA BEACH, Florida 32034

Map Id: E28
Direction: E
Distance: 0.314 mi., 1657 ft.
Elevation: 19 ft.
Relative: Higher

Site Name : HERB WHITES MARINE | THE WALL ART GALLERY
122 S 8TH ST
FERNANDINA BEACH, FL

Database(s) : [DWM CONTAM - FL, ECHO, EPA LUST, EPA UST, FRS, LUST - FL, RCRA NONGEN, UST - FL] ***(cont.)***

Envirosite ID: 1478650
EPA ID: N/R

EPA UST ***(cont.)***

County :	N/R
Facility ID :	FL8629940
Facility Status :	Closed UST(s)
Open USTs :	0
Closed USTs :	2
Temporarily Out of Service USTs :	0
Date of Last Inspection :	N/R
EPA Region :	4
Tribe :	N/R
Facility ID 2 :	N/R
Latitude :	30.66861111
Longitude :	-81.45888889
Last Date in Agency List :	2024-05-22

Tank Details

Tank ID :	FL8629940-1
Tank Status :	Closed
Installation Date :	N/R
Removal Date :	N/R
Capacity :	888
Substances :	Leaded Gas
Tank Wall Type :	N/R

Tank ID :	FL8629940-2
Tank Status :	Closed
Installation Date :	N/R
Removal Date :	N/R
Capacity :	888
Substances :	Unknown/Not Reported
Tank Wall Type :	N/R

FRS

Facility Name :	THE WALL ART GALLERY
Facility Address :	122 S 8TH ST, FERNANDINA BEACH, FL 320343604
County :	NASSAU

Site Details

Registry ID :	110005642331
FRS Facility URL :	Click here for hyperlink provided by the agency.
Last Date in Agency List :	2026-02-17

Map Id: E28
Direction: E
Distance: 0.314 mi., 1657 ft.
Elevation: 19 ft.
Relative: Higher

Site Name : HERB WHITES MARINE | THE WALL ART GALLERY
122 S 8TH ST
FERNANDINA BEACH, FL

Database(s) : [DWM CONTAM - FL, ECHO, EPA LUST, EPA UST, FRS, LUST - FL, RCRA NONGEN, UST - FL] ***(cont.)***

Envirosite ID: 1478650
EPA ID: N/R

FRS ***(cont.)***

Source Description

Source Description :

The Florida Environmental System Today Application (FIESTA) Data Maintenance (FDM) system maintains entity, environmental interest and affiliation data for the State of Florida.

Source Description :

RCRAInfo is EPA's comprehensive information system that supports the Resource Conservation and Recovery Act (RCRA) of 1976 and the Hazardous and Solid Waste Amendments (HSWA) of 1984 through the tracking of events and activities related to facilities that generate, transport, and treat, store, or dispose of hazardous waste. RCRAInfo allows RCRA program staff to track the notification, permit, compliance, and corrective action activities required under RCRA. RCRAInfo also supports generation of the National Hazardous Waste Biennial Report. All generators and treatment, storage, and disposal facilities who handle hazardous waste are required to report to the EPA Administrator at least once every two years to support creation of the Biennial Report.

FRS Environmental Interest

Source and System ID :	FLORIDA DEP - 62001 RCRAINFO - FLR000032284

LUST - FL

Facility Name :	HERB WHITES MARINE
Facility Address :	122 S 8TH ST, FERNANDINA BEACH, 32034
County :	NASSAU

Site Details

Facility ID :	8629940
Facility Status :	CLOSED
Facility Type :	Retail Station
Phone :	N/R
Last Date in Agency List :	2026-02-13

Owner Information

Owner ID :	39761
Owner Name :	JANICE INVESTMENT CO INC.
Owner Address 1 :	41 DODD ST, FAIRBURN, GA 30213
Owner Address 2 :	ATTN: STOR TANK REGIS
Owner Phone :	4049646125
Contact :	ED WYATT

Map Id: E28
Direction: E
Distance: 0.314 mi., 1657 ft.
Elevation: 19 ft.
Relative: Higher

Site Name : HERB WHITES MARINE | THE WALL ART GALLERY
122 S 8TH ST
FERNANDINA BEACH, FL

Database(s) : [DWM CONTAM - FL, ECHO, EPA LUST, EPA UST, FRS, LUST - FL, RCRA NONGEN, UST - FL] ***(cont.)***

Envirosite ID: 1478650
EPA ID: N/R

LUST - FL ***(cont.)***

Discharge Details

Discharge Date :	1992-06-24
Status Date :	1997-02-26
Status Description :	NFA COMPLETE
DEP Code :	P
Description :	CLEANUP REQUIRED
Score Date :	1998-01-06
Score :	56
CU Status :	N/R
Oculus Note :	Use the Public Oculus Login button to enter the Oculus Website
Oculus Hyperlink :	Click here for hyperlink provided by the agency.

RCRA NONGEN

Facility Name :	THE WALL ART GALLERY
Facility Address :	122 S 8TH ST, FERNANDINA BEACH, FL 32034-3604
County :	NASSAU
Date Form Received by Agency :	2008-02-13
EPA ID :	FLR000032284
Mailing Address :	122 S 8TH ST, FERNANDINA BEACH, FL 32034-3604
Contact :	SALLY WEST
Contact Address :	122 SOUTH 8TH STREET, FERNANDINA BEACH, FL 32034
Contact Country :	US
Contact Telephone :	N/R
Contact Email :	N/R
EPA Region :	04
Land Type :	Private
Source Type :	Implementer
Classification :	Not a generator, verified
Description :	Not a generator, verified
Last Date in Agency List :	2026-01-28

Owner/Operator Summary

Owner/Operator Name :	GAY CULVERHOUSE TRUSTEE
Owner/Operator Address :	3419 SEA MARSH ROAD, FERNANDINA BEACH, FL 32034
Owner/Operator Country :	US
Owner/Operator Telephone :	N/R
Owner/Operator Email :	N/R
Owner/Operator Fax :	N/R
Legal Status :	Private
Owner/Operator Type :	Owner
Owner/Operator Start Date :	2008-02-14
Owner/Operator End Date :	N/R
Owner/Operator Name :	IVY RANDY
Owner/Operator Address :	2926 1ST AVE, FERNANDINA BEACH, FL 32034-2342
Owner/Operator Country :	US

Map Id: E28
Direction: E
Distance: 0.314 mi., 1657 ft.
Elevation: 19 ft.
Relative: Higher

Site Name : HERB WHITES MARINE | THE WALL ART GALLERY
122 S 8TH ST
FERNANDINA BEACH, FL

Database(s) : [DWM CONTAM - FL, ECHO, EPA LUST, EPA UST, FRS, LUST - FL, RCRA NONGEN, UST - FL] ***(cont.)***

Envirosite ID: 1478650
EPA ID: N/R

RCRA NONGEN ***(cont.)***

Owner/Operator Telephone :	N/R
Owner/Operator Email :	N/R
Owner/Operator Fax :	N/R
Legal Status :	Private
Owner/Operator Type :	Owner
Owner/Operator Start Date :	1997-06-27
Owner/Operator End Date :	2008-02-13

Owner/Operator Name :	RANDY IVY
Owner/Operator Address :	2926 1ST AVE, FERNANDINA BEACH, FL 32034-2342
Owner/Operator Country :	US
Owner/Operator Telephone :	N/R
Owner/Operator Email :	N/R
Owner/Operator Fax :	N/R
Legal Status :	Private
Owner/Operator Type :	Owner
Owner/Operator Start Date :	1997-06-27
Owner/Operator End Date :	2008-02-13

Handler Activities Summary

U.S. Importer of Hazardous Waste :	N
Mixed Waste (Haz. and Radioactive) :	N
Recycler of Hazardous Waste :	N
Transporter of Hazardous Waste :	N
Treater, Storer or Disposer of HW :	N
Underground Injection Activity :	N
On-site Burner Exemption :	N
Furnace Exemption :	N
Used Oil Fuel Burner :	N
Used Oil Processor :	N
Used Oil Refiner :	N
Used Oil Fuel Marketer to Burner :	N
Used Oil Specification Marketer :	N
Used Oil Transfer Facility :	N
Used Oil Transporter :	N

Historical Generators

Date Form Received by Agency :	1997-06-27
Facility Name :	THE WALL ART GALLERY
Classification :	Small Quantity Generator

Notices of Violations Summary

Regulation Violated :	N

Map Id: E28
Direction: E
Distance: 0.314 mi., 1657 ft.
Elevation: 19 ft.
Relative: Higher

Site Name : HERB WHITES MARINE | THE WALL ART GALLERY
122 S 8TH ST
FERNANDINA BEACH, FL

Database(s) : [DWM CONTAM - FL, ECHO, EPA LUST, EPA UST, FRS, LUST - FL, RCRA NONGEN, UST - FL] ***(cont.)***

Envirosite ID: 1478650
EPA ID: N/R

RCRA NONGEN ***(cont.)***

Evaluation Action Summary

Evaluation Date :	2008-02-13
Evaluation :	COMPLIANCE EVALUATION INSPECTION
Area of Violation :	N/R
Date Achieved Compliance :	N/R
Evaluation Lead Agency :	State

UST - FL

Facility Name :	HERB WHITES MARINE
Facility Address :	122 S 8TH ST, FERNANDINA BEACH, 32034
County :	NASSAU

Site Details

Facility ID :	8629940
Facility Phone :	N/R
Facility Status :	CLOSED
Facility Type :	Retail Station
Last Date in Agency List :	2026-02-13

Owner Information

Owner ID :	39761
Owner Name :	JANICE INVESTMENT CO INC.
Owner Address 1 :	41 DODD ST, FAIRBURN, GA 30213
Owner Address 2 :	ATTN: STOR TANK REGIS
Owner Phone :	4049646125
Contact :	ED WYATT
DEP Contractor Own :	P

Tank Information

Tank ID :	1
Gallons :	888
Tank Location :	UNDERGROUND
Substance :	Leaded Gas
Install Date :	N/R
Status :	Removed from Site
Status Date :	1992-01-01

Tank ID :	2
Gallons :	888
Tank Location :	UNDERGROUND
Substance :	Unknown/Not Reported
Install Date :	N/R
Status :	Removed from Site
Status Date :	1992-01-01

Map Id: E28
Direction: E
Distance: 0.314 mi., 1657 ft.
Elevation: 19 ft.
Relative: Higher

Site Name : HERB WHITES MARINE | THE WALL ART GALLERY
122 S 8TH ST
FERNANDINA BEACH, FL

Database(s) : [DWM CONTAM - FL, ECHO, EPA LUST, EPA UST, FRS, LUST - FL, RCRA NONGEN, UST - FL] ***(cont.)***

Envirosite ID: 1478650
EPA ID: N/R

UST - FL ***(cont.)***

Oculus Note :	Use the Public Oculus Login button to enter the Oculus Website
Oculus Hyperlink :	Click here for hyperlink provided by the agency.

Map Id: 29
Direction: ENE
Distance: 0.322 mi., 1701 ft.
Elevation: 23 ft.
Relative: Higher

Site Name : SHELL-FIRST COAST ENERGY #3004 | FIRST COAST ENERGY #3004
710 CENTRE ST
FERNANDINA BEACH | Fernandina Beach, FL 32034

Database(s) : [CS - FL, DWM CONTAM - FL, EPA LUST, EPA UST, FA 3 - FL, GWIF - FL, LUST - FL, UST - FL]

Envirosite ID: 1478579
EPA ID: N/R

CS - FL

Facility Name :	FIRST COAST ENERGY #3004
Facility Address :	710 CENTRE ST, FERNANDINA BEACH, 32034
County :	Nassau County
DEP Cleanup Site Key :	32196780
Program Site ID :	8512105
Program Source Data :	STCM
Program Area :	PETRO
Collection Date :	2004-11-05
Verification Date :	2004-11-05
Load Date :	2014-02-10
Verifier :	CALTA_H
Collector :	CALTA_H
Verifier Agency :	FLORIDA DEPARTMENT OF ENVIRONMENTAL PROTECTION
Collection Agency :	FLORIDA DEPARTMENT OF ENVIRONMENTAL PROTECTION
Verification Status :	REVIEWED
Remediation Status :	ACTIVE
Office/District :	NED
Comments :	N/R
Last Date in Agency List :	2014-02-12
Facility Name :	SHELL-FIRST COAST ENERGY #3004
Facility Address :	710 CENTRE ST, FERNANDINA BEACH, 32034
County :	Nassau County
DEP Cleanup Site Key :	86666926
Program Site ID :	8512105
Program Source Data :	STCM
Program Area :	PETRO

Map Id: 29
Direction: ENE
Distance: 0.322 mi., 1701 ft.
Elevation: 23 ft.
Relative: Higher

Site Name : SHELL-FIRST COAST ENERGY #3004 | FIRST COAST ENERGY #3004
710 CENTRE ST
FERNANDINA BEACH | Fernandina Beach, FL 32034

Database(s) : [CS - FL, DWM CONTAM - FL, EPA LUST, EPA UST, FA 3 - FL, GWIF - FL, LUST - FL, UST - FL] ***(cont.)***

Envirosite ID: 1478579
EPA ID: N/R

CS - FL ***(cont.)***

Collection Date :	2004-11-05
Verification Date :	2004-11-05
Load Date :	2026-02-06
Verifier :	CALTA_H
Collector :	CALTA_H
Verifier Agency :	FLORIDA DEPARTMENT OF ENVIRONMENTAL PROTECTION
Collection Agency :	FLORIDA DEPARTMENT OF ENVIRONMENTAL PROTECTION
Verification Status :	REVIEWED
Remediation Status :	ACTIVE
Office/District :	NED
Comments :	N/R
Last Date in Agency List :	2026-02-06

DWM CONTAM - FL

Facility Name :	SHELL-FIRST COAST ENERGY #3004
Facility Address :	710 CENTRE ST, FERNANDINA BEACH, FL 32034
County :	NASSAU
Score Effective Date :	2012-01-04
Score :	60
Score Ranked :	56
Rank :	2322
Facility ID :	8512105
Facility Status :	CLOSED
Facility Type :	A - Retail Station
County Code :	45
District :	NED
Operator :	ENVIRONMENTAL DIRECTOR
Phone :	(904)596-3200
Name Changed Date :	2014-04-23
Address Changed Date :	2005-07-08
Latitude Degrees :	30
Latitude Minutes :	40
Latitude Seconds :	14.2596
Longitude Degrees :	81
Longitude Minutes :	27
Longitude Seconds :	32.3741
Feature :	N/R
Method :	AGPS
Datum :	0
Section/Township/Range :	SEC 21, TWP 03N, RNG 28E
Related Party Begin Date :	1997-05-22
Related Party ID :	45875
Primary Related Party Role :	ACCOUNT OWNER
Related Party Name :	FIRST COAST ENERGY LLP
Related Party Address 1 :	6867 SOUTHPOINT DR N, Jacksonville, FL 32216-6940
Related Party Address 2 :	N/R
Contact :	JONATHAN WILLIAMS / ENVIRONMENTAL DEPARTMENT
Related Party Phone :	(904)596-3200
Related Party Extension :	N/R
Related Party Bad Address Indicator :	N

Map Id: 29
Direction: ENE
Distance: 0.322 mi., 1701 ft.
Elevation: 23 ft.
Relative: Higher

Site Name : SHELL-FIRST COAST ENERGY #3004 | FIRST COAST ENERGY #3004
710 CENTRE ST
FERNANDINA BEACH | Fernandina Beach, FL 32034

Database(s) : [CS - FL, DWM CONTAM - FL, EPA LUST, EPA UST, FA 3 - FL, GWIF - FL, LUST - FL, UST - FL] ***(cont.)***

Envirosite ID: 1478579
EPA ID: N/R

DWM CONTAM - FL ***(cont.)***

Last Date in Agency List :	2025-10-08

EPA LUST

Facility Name :	SHELL-FIRST COAST ENERGY #3004
Facility Address :	710 CENTRE ST, FERNANDINA BEACH, Florida
County :	N/R
Facility ID :	FL8512105
LUST ID :	FL18098
Reported Date :	1992-04-20
Status :	Open
Substance :	N/R
Closed With Residual Contamination (Tribal Only):	N/R
NFA_Letter (Tribal Only) :	N/R
Tribe (Tribal Only) :	N/R
EPA Region :	4
Estimated Population within 1500ft :	462
Estimated Private Domestic Wells within 1500ft:	13
Within Source Water Protection Area (SPA):	No
SPA Public Water System and Facility ID:	N/R
SPA Water Type :	N/R
SPA Facility Type :	N/R
SPA HUC12 :	N/R
Within Groundwater Wellhead Protection Area (WHPA):	No
WHPA Public Water System and Facility ID:	N/R
WHPA Water Type :	N/R
WHPA Facility Type :	N/R
WHPA HUC12 :	N/R
Within Estimated 100-year Floodplain:	No
Latitude :	30.67028
Longitude :	-81.45944
Last Date in Agency List :	2024-05-23
Facility ID :	FL8512105
LUST ID :	FL7411
Reported Date :	2000-01-27
Status :	No Further Action
Substance :	N/R
Closed With Residual Contamination (Tribal Only):	N/R
NFA_Letter (Tribal Only) :	N/R
Tribe (Tribal Only) :	N/R
EPA Region :	4
Estimated Population within 1500ft :	462

Map Id: 29
Direction: ENE
Distance: 0.322 mi., 1701 ft.
Elevation: 23 ft.
Relative: Higher

Site Name : SHELL-FIRST COAST ENERGY #3004 | FIRST COAST ENERGY #3004
710 CENTRE ST
FERNANDINA BEACH | Fernandina Beach, FL 32034

Database(s) : [CS - FL, DWM CONTAM - FL, EPA LUST, EPA UST, FA 3 - FL, GWIF - FL, LUST - FL, UST - FL] ***(cont.)***

Envirosite ID: 1478579
EPA ID: N/R

EPA LUST ***(cont.)***

Estimated Private Domestic Wells within 1500ft:	13
Within Source Water Protection Area (SPA):	No
SPA Public Water System and Facility ID:	N/R
SPA Water Type :	N/R
SPA Facility Type :	N/R
SPA HUC12 :	N/R
Within Groundwater Wellhead Protection Area (WHPA):	No
WHPA Public Water System and Facility ID:	N/R
WHPA Water Type :	N/R
WHPA Facility Type :	N/R
WHPA HUC12 :	N/R
Within Estimated 100-year Floodplain:	No
Latitude :	30.67028
Longitude :	-81.45944
Last Date in Agency List :	2024-05-23

Facility ID :	FL8512105
LUST ID :	FL6345
Reported Date :	2002-04-09
Status :	No Further Action
Substance :	N/R
Closed With Residual Contamination (Tribal Only):	N/R
NFA_Letter (Tribal Only) :	N/R
Tribe (Tribal Only) :	N/R
EPA Region :	4
Estimated Population within 1500ft :	462
Estimated Private Domestic Wells within 1500ft:	13
Within Source Water Protection Area (SPA):	No
SPA Public Water System and Facility ID:	N/R
SPA Water Type :	N/R
SPA Facility Type :	N/R
SPA HUC12 :	N/R
Within Groundwater Wellhead Protection Area (WHPA):	No
WHPA Public Water System and Facility ID:	N/R
WHPA Water Type :	N/R
WHPA Facility Type :	N/R
WHPA HUC12 :	N/R
Within Estimated 100-year Floodplain:	No
Latitude :	30.67028
Longitude :	-81.45944
Last Date in Agency List :	2024-05-23

Map Id: 29
Direction: ENE
Distance: 0.322 mi., 1701 ft.
Elevation: 23 ft.
Relative: Higher

Site Name : SHELL-FIRST COAST ENERGY #3004 | FIRST COAST ENERGY #3004
710 CENTRE ST
FERNANDINA BEACH | Fernandina Beach, FL 32034

Database(s) : [CS - FL, DWM CONTAM - FL, EPA LUST, EPA UST, FA 3 - FL, GWIF - FL, LUST - FL, UST - FL] ***(cont.)***

Envirosite ID: 1478579
EPA ID: N/R

EPA UST

Facility Name :	SHELL-FIRST COAST ENERGY #3004
Facility Address :	710 CENTRE ST, FERNANDINA BEACH, Florida 32034
County :	N/R
Facility ID :	FL8512105
Facility Status :	Closed UST(s)
Open USTs :	0
Closed USTs :	8
Temporarily Out of Service USTs :	0
Date of Last Inspection :	N/R
EPA Region :	4
Tribe :	N/R
Facility ID 2 :	N/R
Latitude :	30.67027778
Longitude :	-81.45944444
Last Date in Agency List :	2024-05-22

Tank Details

Tank ID :	FL8512105-1
Tank Status :	Closed
Installation Date :	1974-02-01
Removal Date :	N/R
Capacity :	8000
Substances :	Leaded Gas
Tank Wall Type :	N/R
Tank ID :	FL8512105-1R1
Tank Status :	Closed
Installation Date :	1988-02-01
Removal Date :	N/R
Capacity :	10000
Substances :	Unleaded Gas
Tank Wall Type :	N/R
Tank ID :	FL8512105-2
Tank Status :	Closed
Installation Date :	1974-02-01
Removal Date :	N/R
Capacity :	8000
Substances :	Unleaded Gas
Tank Wall Type :	N/R
Tank ID :	FL8512105-2R1
Tank Status :	Closed
Installation Date :	1988-02-01
Removal Date :	N/R

Map Id: 29
Direction: ENE
Distance: 0.322 mi., 1701 ft.
Elevation: 23 ft.
Relative: Higher

Site Name : SHELL-FIRST COAST ENERGY #3004 | FIRST COAST ENERGY #3004
710 CENTRE ST
FERNANDINA BEACH | Fernandina Beach, FL 32034

Database(s) : [CS - FL, DWM CONTAM - FL, EPA LUST, EPA UST, FA 3 - FL, GWIF - FL, LUST - FL, UST - FL] ***(cont.)***

Envirosite ID: 1478579
EPA ID: N/R

EPA UST ***(cont.)***

Capacity :	10000
Substances :	Unleaded Gas
Tank Wall Type :	N/R

Tank ID :	FL8512105-3
Tank Status :	Closed
Installation Date :	1974-02-01
Removal Date :	N/R
Capacity :	8000
Substances :	Unleaded Gas
Tank Wall Type :	N/R

Tank ID :	FL8512105-3R1
Tank Status :	Closed
Installation Date :	1988-02-01
Removal Date :	N/R
Capacity :	10000
Substances :	Unleaded Gas
Tank Wall Type :	N/R

Tank ID :	FL8512105-4
Tank Status :	Closed
Installation Date :	1952-07-01
Removal Date :	N/R
Capacity :	550
Substances :	Waste Oil
Tank Wall Type :	N/R

Tank ID :	FL8512105-4R1
Tank Status :	Closed
Installation Date :	1988-02-01
Removal Date :	N/R
Capacity :	1000
Substances :	Waste Oil
Tank Wall Type :	N/R

FA 3 - FL

Facility Name :	SHELL-FIRST COAST ENERGY #3004
Facility Address :	710 CENTRE ST, FERNANDINA BEACH, 32034
County :	NASSAU

Effectivity Date :	1999-04-02
Expiration Date :	2002-04-02
Facility ID :	8512105
Facility Status :	CLOSED
Facility Type :	Retail Station

Map Id: 29
Direction: ENE
Distance: 0.322 mi., 1701 ft.
Elevation: 23 ft.
Relative: Higher

Site Name : SHELL-FIRST COAST ENERGY #3004 | FIRST COAST ENERGY #3004
710 CENTRE ST
FERNANDINA BEACH | Fernandina Beach, FL 32034

Database(s) : [CS - FL, DWM CONTAM - FL, EPA LUST, EPA UST, FA 3 - FL, GWIF - FL, LUST - FL, UST - FL] ***(cont.)***

Envirosite ID: 1478579
EPA ID: N/R

FA 3 - FL ***(cont.)***

DEP Contractor :	P
Financial Responsibility :	INSURANCE
Insurance Company :	UNITED CAPITOL
Facility Phone :	9045963200
Owner ID :	45875
Owner Name :	FIRST COAST ENERGY LLP
Address :	6867 SOUTHPOINT DR N, Jacksonville, FL 32216
Contact Name :	JONATHAN WILLIAMS / ENVIRONMENTAL DEPARTMENT
Phone :	9045963200
Last Date in Agency List :	2025-11-05

GWIF - FL

Facility Name :	First Coast Energy #3004
Facility Address :	710 Centre ST, Fernandina Beach, 32034
County :	NASSAU
Facility ID :	8512105
Facility Type :	PETROLEUM
Location ID :	101845
Location Method :	GPS = Uncorrected GPS
GPS ID :	101845
GPS Date :	2020-11-17
HAE (Height Above Ellipsoid) :	N/R
Project ID :	SUPER
Insp Name :	Erin Meyers
Insp CHD :	DUVAL
Request Number :	202070
Datum :	N/R
Software :	Risk_Survey123
Streetside :	N/R
Agency :	FDOH
Comment :	Now Tasty Burger
Latitude :	30.670625
Longitude :	-81.458948
Last Date in Agency List :	2026-01-22

Facility Name :	FIRST COAST ENERGY 3004
Facility Address :	710 CENTRE ST, FERNANDINA BEACH, 32034
County :	NASSAU
Facility ID :	8512105
Facility Type :	PETROLEUM
Location ID :	101845
Location Method :	DGPS = Differentially Corrected GPS
GPS ID :	101845
GPS Date :	2006-01-03
HAE (Height Above Ellipsoid) :	17.5
Project ID :	SUPER
Insp Name :	JIM C. SCHOELEN

Map Id: 29
Direction: ENE
Distance: 0.322 mi., 1701 ft.
Elevation: 23 ft.
Relative: Higher

Site Name : SHELL-FIRST COAST ENERGY #3004 | FIRST COAST ENERGY #3004
710 CENTRE ST
FERNANDINA BEACH | Fernandina Beach, FL 32034

Database(s) : [CS - FL, DWM CONTAM - FL, EPA LUST, EPA UST, FA 3 - FL, GWIF - FL, LUST - FL, UST - FL] ***(cont.)***

Envirosite ID: 1478579
EPA ID: N/R

GWIF - FL ***(cont.)***

Insp CHD :	NASSAU
Request Number :	RE37995
Datum :	N/R
Software :	Risk_Solo_v2
Streetside :	N/R
Agency :	DOH
Comment :	2 CITY WELLS
Latitude :	30.670425
Longitude :	-81.459066
Last Date in Agency List :	2020-01-23

LUST - FL

Facility Name :	FIRST COAST ENERGY #3004
Facility Address :	710 CENTRE ST, FERNANDINA BEACH, 32034
County :	NASSAU

Site Details

Facility ID :	8512105
Facility Status :	CLOSED
Facility Type :	Retail Station
Phone :	(904) 596-3217
Last Date in Agency List :	2014-02-25

Owner Information

Owner ID :	N/R
Owner Name :	N/R
Owner Address 1 :	N/R
Owner Address 2 :	N/R
Owner Phone :	N/R
Contact :	N/R

Discharge Details

Discharge Date :	2000-01-27
Status Date :	2002-10-07
Status Description :	SRCR COMPLETE
DEP Code :	N
Description :	CLEANUP REQUIRED
Score Date :	N/R
Score :	N/R
CU Status :	SRCR

Discharge Date :	1992-04-20
Status Date :	2013-04-30
Status Description :	RA ONGOING

Map Id: 29
Direction: ENE
Distance: 0.322 mi., 1701 ft.
Elevation: 23 ft.
Relative: Higher

Site Name : SHELL-FIRST COAST ENERGY #3004 | FIRST COAST ENERGY #3004
710 CENTRE ST
FERNANDINA BEACH | Fernandina Beach, FL 32034

Database(s) : [CS - FL, DWM CONTAM - FL, EPA LUST, EPA UST, FA 3 - FL, GWIF - FL, LUST - FL, UST - FL] ***(cont.)***

Envirosite ID: 1478579
EPA ID: N/R

LUST - FL ***(cont.)***

DEP Code :	N
Description :	CLEANUP REQUIRED
Score Date :	2012-01-04
Score :	00060
CU Status :	RA
Discharge Date :	2002-04-09
Status Date :	2003-08-25
Status Description :	SRCR COMPLETE
DEP Code :	N
Description :	CLEANUP REQUIRED
Score Date :	N/R
Score :	N/R
CU Status :	SRCR
Oculus Note :	Use the Public Oculus Login button to enter the Oculus Website
Oculus Hyperlink :	N/R
Facility Name :	SHELL-FIRST COAST ENERGY #3004
Facility Address :	710 CENTRE ST, FERNANDINA BEACH, 32034
County :	NASSAU

Site Details

Facility ID :	8512105
Facility Status :	CLOSED
Facility Type :	Retail Station
Phone :	9045963200
Last Date in Agency List :	2026-02-13

Owner Information

Owner ID :	45875
Owner Name :	FIRST COAST ENERGY LLP
Owner Address 1 :	6867 SOUTHPOINT DR N, Jacksonville, FL 32216
Owner Address 2 :	N/R
Owner Phone :	9045963200
Contact :	JONATHAN WILLIAMS / ENVIRONMENTAL DEPARTMENT

Discharge Details

Discharge Date :	1992-04-20
Status Date :	2002-05-08
Status Description :	RA ONGOING
DEP Code :	P
Description :	CLEANUP REQUIRED

Map Id: 29
Direction: ENE
Distance: 0.322 mi., 1701 ft.
Elevation: 23 ft.
Relative: Higher

Site Name : SHELL-FIRST COAST ENERGY #3004 | FIRST COAST ENERGY #3004
710 CENTRE ST
FERNANDINA BEACH | Fernandina Beach, FL 32034

Database(s) : [CS - FL, DWM CONTAM - FL, EPA LUST, EPA UST, FA 3 - FL, GWIF - FL, LUST - FL, UST - FL] ***(cont.)***

Envirosite ID: 1478579
EPA ID: N/R

LUST - FL ***(cont.)***

Score Date :	2012-01-04
Score :	60
CU Status :	N/R
Discharge Date :	2000-01-27
Status Date :	2002-10-29
Status Description :	SRCR COMPLETE
DEP Code :	P
Description :	CLEANUP REQUIRED
Score Date :	N/R
Score :	N/R
CU Status :	N/R
Discharge Date :	2002-04-09
Status Date :	2003-09-12
Status Description :	SRCR COMPLETE
DEP Code :	P
Description :	CLEANUP REQUIRED
Score Date :	N/R
Score :	N/R
CU Status :	N/R
Oculus Note :	Use the Public Oculus Login button to enter the Oculus Website
Oculus Hyperlink :	Click here for hyperlink provided by the agency.

UST - FL

Facility Name :	SHELL-FIRST COAST ENERGY #3004
Facility Address :	710 CENTRE ST, FERNANDINA BEACH, 32034
County :	NASSAU

Site Details

Facility ID :	8512105
Facility Phone :	9045963200
Facility Status :	CLOSED
Facility Type :	Retail Station
Last Date in Agency List :	2026-02-13

Owner Information

Owner ID :	45875
Owner Name :	FIRST COAST ENERGY LLP
Owner Address 1 :	6867 SOUTHPOINT DR N, Jacksonville, FL 32216
Owner Address 2 :	N/R
Owner Phone :	9045963200
Contact :	JONATHAN WILLIAMS / ENVIRONMENTAL DEPARTMENT

Map Id: 29
Direction: ENE
Distance: 0.322 mi., 1701 ft.
Elevation: 23 ft.
Relative: Higher

Site Name : SHELL-FIRST COAST ENERGY #3004 | FIRST COAST ENERGY #3004
710 CENTRE ST
FERNANDINA BEACH | Fernandina Beach, FL 32034

Database(s) : [CS - FL, DWM CONTAM - FL, EPA LUST, EPA UST, FA 3 - FL, GWIF - FL, LUST - FL, UST - FL] ***(cont.)***

Envirosite ID: 1478579
EPA ID: N/R

UST - FL ***(cont.)***

DEP Contractor Own : P

Tank Information

Tank ID : 1
Gallons : 8000
Tank Location : UNDERGROUND
Substance : Leaded Gas
Install Date : 1974-02-01
Status : Removed from Site
Status Date : 1988-02-28

Tank ID : 1R1
Gallons : 10000
Tank Location : UNDERGROUND
Substance : Unleaded Gas
Install Date : 1988-02-01
Status : Removed from Site
Status Date : 2002-03-21

Tank ID : 2
Gallons : 8000
Tank Location : UNDERGROUND
Substance : Unleaded Gas
Install Date : 1974-02-01
Status : Removed from Site
Status Date : 1988-02-28

Tank ID : 2R1
Gallons : 10000
Tank Location : UNDERGROUND
Substance : Unleaded Gas
Install Date : 1988-02-01
Status : Removed from Site
Status Date : 2002-03-21

Tank ID : 3
Gallons : 8000
Tank Location : UNDERGROUND
Substance : Unleaded Gas
Install Date : 1974-02-01
Status : Removed from Site
Status Date : 1988-02-28

Tank ID : 3R1
Gallons : 10000

Map Id: 29
Direction: ENE
Distance: 0.322 mi., 1701 ft.
Elevation: 23 ft.
Relative: Higher

Site Name : SHELL-FIRST COAST ENERGY #3004 | FIRST COAST ENERGY #3004
710 CENTRE ST
FERNANDINA BEACH | Fernandina Beach, FL 32034

Database(s) : [CS - FL, DWM CONTAM - FL, EPA LUST, EPA UST, FA 3 - FL, GWIF - FL, LUST - FL, UST - FL] ***(cont.)***

Envirosite ID: 1478579
EPA ID: N/R

UST - FL ***(cont.)***

Tank Location :	UNDERGROUND
Substance :	Unleaded Gas
Install Date :	1988-02-01
Status :	Removed from Site
Status Date :	2002-03-21

Tank ID :	4
Gallons :	550
Tank Location :	UNDERGROUND
Substance :	Waste Oil
Install Date :	1952-07-01
Status :	Removed from Site
Status Date :	1988-02-28

Tank ID :	4R1
Gallons :	1000
Tank Location :	UNDERGROUND
Substance :	Waste Oil
Install Date :	1988-02-01
Status :	Removed from Site
Status Date :	2002-03-21

Oculus Note :	Use the Public Oculus Login button to enter the Oculus Website
Oculus Hyperlink :	Click here for hyperlink provided by the agency.

Map Id: E30
Direction: ESE
Distance: 0.326 mi., 1722 ft.
Elevation: 19 ft.
Relative: Higher

Site Name : 303 S. 8TH STREET
N/R
FERNANDINA BEACH, FL

Database(s) : [SWF/LF - FL]

Envirosite ID: 7786991
EPA ID: N/R

SWF/LF - FL

Facility Name :	303 S. 8TH STREET
Facility Address :	FERNANDINA BEACH, FL
County :	NASSAU

Site Details

Facility ID :	101928
Class :	UNAUTHORIZED DISPOSAL/PROCESSING-COMPLAINT
Class Type :	595
Class Status :	INVALID COMPLAINT (M)

Map Id: E30
Direction: ESE
Distance: 0.326 mi., 1722 ft.
Elevation: 19 ft.
Relative: Higher

Site Name : 303 S. 8TH STREET
N/R
FERNANDINA BEACH, FL

Database(s) : [SWF/LF - FL] ***(cont.)***

Envirosite ID: 7786991
EPA ID: N/R

SWF/LF - FL ***(cont.)***

Test Site Data :	TestSite Inventory Report, TestSite Result Report
Detail :	Facility Activities, Documents in OCULUS
District :	NED
Section/Township/Range :	N/R
Responsible Authority Name :	N/R
Responsible Authority Address :	N/R
Responsible Authority Phone Number :	N/R
Responsible Authority Email Address :	N/R
Land Owner Name :	DARRELL BENNER
Land Owner Address :	303 S. 8TH STREET, FERNANDINA BEACH, FL 32034
Land Owner Phone Number :	9047531038
Site Supervisor Name :	N/R
Site Supervisor Address :	N/R
Site Supervisor Phone Number :	N/R
Site Supervisor Email Address :	N/R
Latitude :	30.666833
Longitude :	81.459611
Last Date in Agency List :	2024-05-14

Map Id: E31
Direction: ESE
Distance: 0.328 mi., 1734 ft.
Elevation: 19 ft.
Relative: Higher

Site Name : AAC1310
210 S 8TH ST
FL

Database(s) : [DEDB - FL]

Envirosite ID: 48125810
EPA ID: N/R

DEDB - FL

Sample Date :	2009-08-11
Sample ID :	090724-132
Sample Type :	RESAMPLE
FLUW ID :	AAC1310
Analyte :	ETHYLENE DIBROMIDE (EDB)
Value :	0.22
Units :	ug/L
Qualifier :	U
Resident Last Name :	N/R
Well Business Name :	FIVE POINTS PANTRY
Well Address :	210 S 8TH ST
Well Type :	42 - LIMITED USE PUBLIC WATER SYSTEM (64E-8; F.A.C.)
Well Status :	ACTIVE
City :	N/R
County :	NASSAU
Job Name :	NASSAU-090724-020
Customer ID :	N/R
Description :	N/R
Last Date in Agency List :	2026-01-02

Map Id: E32
Direction: ESE
Distance: 0.342 mi., 1807 ft.
Elevation: 19 ft.
Relative: Higher

Site Name : STEVE JOHNSON TIRE CO | ALL PRO AUTOMOTIVE
302 S 8TH ST
FERNANDINA BEACH | FERNANDINA, FL

Database(s) : [DWM CONTAM - FL, ECHO, EPA LUST, EPA UST, FRS, LUST - FL, RCRA VSQG, UST - FL]

Envirosite ID: 1438431
EPA ID: FLR000087502

DWM CONTAM - FL

Facility Name :	STEVE JOHNSON TIRE CO
Facility Address :	302 S 8TH ST, FERNANDINA BEACH, FL 32034-3608
County :	NASSAU
Score Effective Date :	1998-01-06
Score :	40
Score Ranked :	N/R
Rank :	N/R
Facility ID :	9101290
Facility Status :	CLOSED
Facility Type :	C - Fuel user/Non-retail
County Code :	45
District :	NED
Operator :	STEVE JOHNSON TIRE CO
Phone :	(904)261-2323
Name Changed Date :	N/R
Address Changed Date :	N/R
Latitude Degrees :	30
Latitude Minutes :	40
Latitude Seconds :	0.0237
Longitude Degrees :	81
Longitude Minutes :	27
Longitude Seconds :	32.9397
Feature :	N/R
Method :	UNVR
Datum :	0
Section/Township/Range :	N/R
Related Party Begin Date :	1991-03-28
Related Party ID :	11449
Primary Related Party Role :	ACCOUNT OWNER
Related Party Name :	JOHNSON, STEVE
Related Party Address 1 :	302 S 8TH ST, FERNANDINA BEACH, FL 32034-3608
Related Party Address 2 :	N/R
Contact :	STEVE JOHNSON
Related Party Phone :	(904)261-2323
Related Party Extension :	N/R
Related Party Bad Address Indicator :	N
Last Date in Agency List :	2025-10-08

ECHO

Facility Name :	ALL PRO AUTOMOTIVE
Facility Address :	302 S 8TH ST, FERNANDINA BEACH, FL 32034
County :	NASSAU
Last Inspection Date :	2004-02-23
Registry ID :	110013303326
FIPS Code :	12089
EPA Region :	04
Inspection Count :	0
Last Inspection Days :	7755
Informal Count :	0

Map Id: E32
Direction: ESE
Distance: 0.342 mi., 1807 ft.
Elevation: 19 ft.
Relative: Higher

Site Name : STEVE JOHNSON TIRE CO | ALL PRO AUTOMOTIVE
302 S 8TH ST
FERNANDINA BEACH | FERNANDINA, FL

Database(s) : [DWM CONTAM - FL, ECHO, EPA LUST, EPA UST, FRS, LUST - FL, RCRA VSQG, UST - FL] ***(cont.)***

Envirosite ID: 1438431
EPA ID: FLR000087502

ECHO ***(cont.)***

Last Informal Action Date :	2004-10-18
Formal Action Count :	0
Last Formal Action Date :	2005-01-10
Total Penalties :	0
Penalty Count :	N/R
Last Penalty Date :	2005-01-10
Last Penalty Amount :	750
QTRS IN NC :	0
Programs IN SNC :	0
Current Compliance Status :	No Violation Identified
Three-Year Compliance Status :	_____
Collection Method :	INTERPOLATION-PHOTO
Reference Point :	CENTER OF A FACILITY OR STATION
Accuracy Meters :	5
Derived Tribes :	N/R
Derived HUC :	03070204
Derived WBD :	030702040906
Derived STCTY FIPS :	12089
Derived Zip :	32034
Derived CD113 :	04
Derived CB2010 :	120890501012031
MYRTK Universe :	NNN
NPDES IDs :	N/R
CWA Permit Types :	N/R
CWA Compliance Tracking :	N/R
CWA NAICS :	N/R
CWA SICS :	N/R
CWA Inspection Count :	N/R
CWA Last Inspection Days :	N/R
CWA Informal Count :	N/R
CWA Formal Action Count :	N/R
CWA Last Formal Action Date :	N/R
CWA Penalties :	N/R
CWA Last Penalty Date :	N/R
CWA Last Penalty Amount :	N/R
CWA Quarters IN NC :	N/R
CWA Current Compliance Status :	N/R
CWA Current SNC Flag :	N
CWA 13 Quarters Compliance Status :	N/R
CWA 13 Quarters Effluent Exceedances:	N/R
CWA Three-Year QNCR Codes :	N/R
DFR URL :	Click here for hyperlink provided by the agency.
Facility SIC :	N/R
Facility NAICS :	811111 - General Automotive Repair
Facility Last Inspection EPA Date :	N/R
Facility Last Inspection State Date :	2004-02-23
Facility Last Formal Act EPA Date :	N/R
Facility Last Formal Act State Date :	2005-01-10
Facility Last Informal Act EPA Date :	N/R
Facility Last Informal Act State Date:	2004-10-18
Facility Federal Agency :	N/R
TRI Reporter :	N/R
Facility Imp Water Flag :	N/R
Current SNC Flag :	N

Map Id: E32
Direction: ESE
Distance: 0.342 mi., 1807 ft.
Elevation: 19 ft.
Relative: Higher

Site Name : STEVE JOHNSON TIRE CO | ALL PRO AUTOMOTIVE
302 S 8TH ST
FERNANDINA BEACH | FERNANDINA, FL

Database(s) : [DWM CONTAM - FL, ECHO, EPA LUST, EPA UST, FRS, LUST - FL, RCRA VSQG, UST - FL] ***(cont.)***

Envirosite ID: 1438431
EPA ID: FLR000087502

ECHO ***(cont.)***

Indian County Flag :	N
Federal Flag :	N/R
US Mexico Border Flag :	N/R
Chesapeak Bay Flag :	N/R
AIR Flag :	N
NPDES Flag :	N
SDWIS Flag :	N
RCRA Flag :	Y
TRI Flag :	N
GHG Flag :	N
Major Flag :	N/R
Active Flag :	Y
NAA Flag :	N
Latitude :	30.666968
Longitude :	-81.458941
Last Date in Agency List :	2025-11-13

EPA LUST

Facility Name :	STEVE JOHNSON TIRE CO
Facility Address :	302 S 8TH ST, FERNANDINA BEACH, Florida
County :	N/R
Facility ID :	FL9101290
LUST ID :	FL21077
Reported Date :	1991-03-25
Status :	No Further Action
Substance :	N/R
Closed With Residual Contamination (Tribal Only):	N/R
NFA_Letter (Tribal Only) :	N/R
Tribe (Tribal Only) :	N/R
EPA Region :	4
Estimated Population within 1500ft :	738
Estimated Private Domestic Wells within 1500ft:	22
Within Source Water Protection Area (SPA):	No
SPA Public Water System and Facility ID:	N/R
SPA Water Type :	N/R
SPA Facility Type :	N/R
SPA HUC12 :	N/R
Within Groundwater Wellhead Protection Area (WHPA):	No
WHPA Public Water System and Facility ID:	N/R
WHPA Water Type :	N/R
WHPA Facility Type :	N/R
WHPA HUC12 :	N/R
Within Estimated 100-year Floodplain:	No
Latitude :	30.66667
Longitude :	-81.45778
Last Date in Agency List :	2024-05-23

Map Id: E32
Direction: ESE
Distance: 0.342 mi., 1807 ft.
Elevation: 19 ft.
Relative: Higher

Site Name : STEVE JOHNSON TIRE CO | ALL PRO AUTOMOTIVE
302 S 8TH ST
FERNANDINA BEACH | FERNANDINA, FL

Database(s) : [DWM CONTAM - FL, ECHO, EPA LUST, EPA UST, FRS, LUST - FL, RCRA VSQG, UST - FL] ***(cont.)***

Envirosite ID: 1438431
EPA ID: FLR000087502

EPA UST

Facility Name :	STEVE JOHNSON TIRE CO
Facility Address :	302 S 8TH ST, FERNANDINA BEACH, Florida 32034
County :	N/R
Facility ID :	FL9101290
Facility Status :	Closed UST(s)
Open USTs :	0
Closed USTs :	5
Temporarily Out of Service USTs :	0
Date of Last Inspection :	N/R
EPA Region :	4
Tribe :	N/R
Facility ID 2 :	N/R
Latitude :	30.66666667
Longitude :	-81.45777778
Last Date in Agency List :	2024-05-22

Tank Details

Tank ID :	FL9101290-1
Tank Status :	Closed
Installation Date :	N/R
Removal Date :	N/R
Capacity :	2000
Substances :	Generic Gasoline
Tank Wall Type :	N/R
Tank ID :	FL9101290-2
Tank Status :	Closed
Installation Date :	N/R
Removal Date :	N/R
Capacity :	2000
Substances :	Generic Gasoline
Tank Wall Type :	N/R
Tank ID :	FL9101290-3
Tank Status :	Closed
Installation Date :	N/R
Removal Date :	N/R
Capacity :	3000
Substances :	Generic Gasoline
Tank Wall Type :	N/R
Tank ID :	FL9101290-4
Tank Status :	Closed
Installation Date :	N/R
Removal Date :	N/R
Capacity :	6000
Substances :	Generic Gasoline

Map Id: E32
Direction: ESE
Distance: 0.342 mi., 1807 ft.
Elevation: 19 ft.
Relative: Higher

Site Name : STEVE JOHNSON TIRE CO | ALL PRO AUTOMOTIVE
302 S 8TH ST
FERNANDINA BEACH | FERNANDINA, FL

Database(s) : [DWM CONTAM - FL, ECHO, EPA LUST, EPA UST, FRS, LUST - FL, RCRA VSQG, UST - FL] ***(cont.)***

Envirosite ID: 1438431
EPA ID: FLR000087502

EPA UST ***(cont.)***

Tank Wall Type : N/R

Tank ID : FL9101290-5
Tank Status : Closed
Installation Date : N/R
Removal Date : N/R
Capacity : 500
Substances : Waste Oil
Tank Wall Type : N/R

FRS

Facility Name : ALL PRO AUTOMOTIVE
Facility Address : 302 S 8TH ST, FERNANDINA BEACH, FL 32034
County : NASSAU

Site Details

Registry ID : 110013303326
FRS Facility URL : Click here for hyperlink provided by the agency.
Last Date in Agency List : 2026-02-17

Source Description

Source Description :

The Florida Environmental System Today Application (FIESTA) Data Maintenance (FDM) system maintains entity, environmental interest and affiliation data for the State of Florida.

Source Description :

RCRAInfo is EPA's comprehensive information system that supports the Resource Conservation and Recovery Act (RCRA) of 1976 and the Hazardous and Solid Waste Amendments (HSWA) of 1984 through the tracking of events and activities related to facilities that generate, transport, and treat, store, or dispose of hazardous waste. RCRAInfo allows RCRA program staff to track the notification, permit, compliance, and corrective action activities required under RCRA. RCRAInfo also supports generation of the National Hazardous Waste Biennial Report. All generators and treatment, storage, and disposal facilities who handle hazardous waste are required to report to the EPA Administrator at least once every two years to support creation of the Biennial Report.

FRS Environmental Interest

Source and System ID : FLORIDA DEP - 34152
RCRAINFO - FLR000087502

LUST - FL

Facility Name : STEVE JOHNSON TIRE CO

Map Id: E32
Direction: ESE
Distance: 0.342 mi., 1807 ft.
Elevation: 19 ft.
Relative: Higher

Site Name : STEVE JOHNSON TIRE CO | ALL PRO AUTOMOTIVE
302 S 8TH ST
FERNANDINA BEACH | FERNANDINA, FL

Database(s) : [DWM CONTAM - FL, ECHO, EPA LUST, EPA UST, FRS, LUST - FL, RCRA VSQG, UST - FL] ***(cont.)***

Envirosite ID: 1438431
EPA ID: FLR000087502

LUST - FL ***(cont.)***

Facility Address :	302 S 8TH ST, FERNANDINA BEACH, 32034
County :	NASSAU

Site Details

Facility ID :	9101290
Facility Status :	CLOSED
Facility Type :	Fuel user/Non-retail
Phone :	9042612323
Last Date in Agency List :	2026-02-13

Owner Information

Owner ID :	11449
Owner Name :	JOHNSON, STEVE
Owner Address 1 :	302 S 8TH ST, FERNANDINA BEACH, FL 32034
Owner Address 2 :	N/R
Owner Phone :	9042612323
Contact :	STEVE JOHNSON

Discharge Details

Discharge Date :	1991-03-25
Status Date :	1994-06-16
Status Description :	NFA COMPLETE
DEP Code :	P
Description :	CLEANUP REQUIRED
Score Date :	1998-01-06
Score :	40
CU Status :	N/R

Oculus Note :	Use the Public Oculus Login button to enter the Oculus Website
Oculus Hyperlink :	Click here for hyperlink provided by the agency.

RCRA VSQG

Facility Name :	ALL PRO AUTOMOTIVE
Facility Address :	302 S 8TH ST, FERNANDINA, FL 32034-3608
County :	NASSAU
Date Form Received by Agency :	2004-02-23
EPA ID :	FLR000087502
Mailing Address :	302 S 8TH ST, FERNANDINA, FL 32034-3608
Contact :	MIKE JACOBSEN
Contact Address :	302 S 8TH ST, FERNANDINA, FL 32034-3608
Contact Country :	US
Contact Telephone :	904-277-7177
Contact Email :	N/R

Map Id: E32
Direction: ESE
Distance: 0.342 mi., 1807 ft.
Elevation: 19 ft.
Relative: Higher

Site Name : STEVE JOHNSON TIRE CO | ALL PRO AUTOMOTIVE
302 S 8TH ST
FERNANDINA BEACH | FERNANDINA, FL

Database(s) : [DWM CONTAM - FL, ECHO, EPA LUST, EPA UST, FRS, LUST - FL, RCRA VSQG, UST - FL] ***(cont.)***

Envirosite ID: 1438431
EPA ID: FLR000087502

RCRA VSQG ***(cont.)***

EPA Region : 04
Land Type : Private
Source Type : Implementer
Classification : Very Small Quantity Generator

Description :

Handlers that generate 100 kilograms or less of hazardous waste per calendar month, and accumulate 1000 kg or less of hazardous waste at any time; or generate one kilogram or less of acutely hazardous waste per calendar month, and accumulate at any time: 1 kg or less of acutely hazardous waste; or 100 kg or less of any residue or contaminated soil, waste or other debris resulting from the cleanup of a spill, into or on any land or water, of acutely hazardous waste;or generate 100 kg or less of any residue or contaminated soil, waste or other debris resulting from the cleanup of a spill, into or on any land or water, of acutely hazardous waste during any calendar month, and accumulate at any time: 1 kg or less of acutely hazardous waste; or 100 kg or less of any residue or contaminated soil, waste or other debris resulting from the cleanup of a spill, into or on any land or water, of acutely hazardous waste.

Last Date in Agency List : 2026-01-28

Owner/Operator Summary

Owner/Operator Name : JACOBSEN MIKE
Owner/Operator Address : 302 S 8TH ST, FERNANDINA, FL 32034-3608
Owner/Operator Country : US
Owner/Operator Telephone : N/R
Owner/Operator Email : N/R
Owner/Operator Fax : N/R
Legal Status : Private
Owner/Operator Type : Owner
Owner/Operator Start Date : 2002-04-23
Owner/Operator End Date : N/R

Owner/Operator Name : MIKE JACOBSEN
Owner/Operator Address : 302 S 8TH ST, FERNANDINA, FL 32034-3608
Owner/Operator Country : US
Owner/Operator Telephone : N/R
Owner/Operator Email : N/R
Owner/Operator Fax : N/R
Legal Status : Private
Owner/Operator Type : Owner
Owner/Operator Start Date : 2002-04-23
Owner/Operator End Date : N/R

Handler Activities Summary

U.S. Importer of Hazardous Waste : N
Mixed Waste (Haz. and Radioactive) : N
Recycler of Hazardous Waste : N
Transporter of Hazardous Waste : N
Treater, Storer or Disposer of HW : N
Underground Injection Activity : N

Map Id: E32
Direction: ESE
Distance: 0.342 mi., 1807 ft.
Elevation: 19 ft.
Relative: Higher

Site Name : STEVE JOHNSON TIRE CO | ALL PRO AUTOMOTIVE
302 S 8TH ST
FERNANDINA BEACH | FERNANDINA, FL

Database(s) : [DWM CONTAM - FL, ECHO, EPA LUST, EPA UST, FRS, LUST - FL, RCRA VSQG, UST - FL] ***(cont.)***

Envirosite ID: 1438431
EPA ID: FLR000087502

RCRA VSQG ***(cont.)***

On-site Burner Exemption :	N
Furnace Exemption :	N
Used Oil Fuel Burner :	N
Used Oil Processor :	N
Used Oil Refiner :	N
Used Oil Fuel Marketer to Burner :	N
Used Oil Specification Marketer :	N
Used Oil Transfer Facility :	N
Used Oil Transporter :	N

Hazardous Waste Summary

Waste Code / Name :	D001 - IGNITABLE WASTE

Notices of Violations Summary

Date of Violation :	2004-10-18
Date Achieved Compliance :	2009-02-09
Regulation Violated :	Y
Area of Violation :	State Statute or Regulation
Enforcement Action :	DEP WARNING LETTER
Enforcement Action Date :	2004-10-18
Enf. Disposition Status :	N/R
Enf. Disp. Status Date :	N/R
Violation Lead Agency :	State
Enforcement Lead Agency :	State
Proposed Penalty Amount :	N/R
Final Penalty Amount :	N/R
Paid Penalty Amount :	N/R

Date of Violation :	2004-10-18
Date Achieved Compliance :	2009-02-09
Regulation Violated :	Y
Area of Violation :	State Statute or Regulation
Enforcement Action :	DEP NOTICE OF VIOLATION (NOV)
Enforcement Action Date :	2004-11-24
Enf. Disposition Status :	N/R
Enf. Disp. Status Date :	N/R
Violation Lead Agency :	State
Enforcement Lead Agency :	State
Proposed Penalty Amount :	N/R
Final Penalty Amount :	N/R
Paid Penalty Amount :	N/R

Date of Violation :	2004-10-18
Date Achieved Compliance :	2009-02-09
Regulation Violated :	Y
Area of Violation :	State Statute or Regulation
Enforcement Action :	DEP FINAL ADMINISTRATIVE ORDER
Enforcement Action Date :	2005-01-10

Map Id: E32
Direction: ESE
Distance: 0.342 mi., 1807 ft.
Elevation: 19 ft.
Relative: Higher

Site Name : STEVE JOHNSON TIRE CO | ALL PRO AUTOMOTIVE
302 S 8TH ST
FERNANDINA BEACH | FERNANDINA, FL

Database(s) : [DWM CONTAM - FL, ECHO, EPA LUST, EPA UST, FRS, LUST - FL, RCRA VSQG, UST - FL] ***(cont.)***

Envirosite ID: 1438431
EPA ID: FLR000087502

RCRA VSQG ***(cont.)***

Enf. Disposition Status :	N/R
Enf. Disp. Status Date :	N/R
Violation Lead Agency :	State
Enforcement Lead Agency :	State
Proposed Penalty Amount :	N/R
Final Penalty Amount :	750
Paid Penalty Amount :	N/R

Date of Violation :	2004-02-23
Date Achieved Compliance :	2004-04-01
Regulation Violated :	Y
Area of Violation :	Used Oil - Generators
Enforcement Action :	DEP WARNING LETTER
Enforcement Action Date :	2004-04-01
Enf. Disposition Status :	N/R
Enf. Disp. Status Date :	N/R
Violation Lead Agency :	State
Enforcement Lead Agency :	State
Proposed Penalty Amount :	N/R
Final Penalty Amount :	N/R
Paid Penalty Amount :	N/R

Date of Violation :	2004-02-23
Date Achieved Compliance :	2004-04-01
Regulation Violated :	Y
Area of Violation :	State Statute or Regulation
Enforcement Action :	DEP WARNING LETTER
Enforcement Action Date :	2004-04-01
Enf. Disposition Status :	N/R
Enf. Disp. Status Date :	N/R
Violation Lead Agency :	State
Enforcement Lead Agency :	State
Proposed Penalty Amount :	N/R
Final Penalty Amount :	N/R
Paid Penalty Amount :	N/R

Evaluation Action Summary

Evaluation Date :	2004-10-18
Evaluation :	NON-FINANCIAL RECORD REVIEW
Area of Violation :	State Statute or Regulation
Date Achieved Compliance :	2009-02-09
Evaluation Lead Agency :	State

Evaluation Date :	2004-04-01
Evaluation :	NON-FINANCIAL RECORD REVIEW
Area of Violation :	N/R
Date Achieved Compliance :	N/R
Evaluation Lead Agency :	State

Map Id: E32
Direction: ESE
Distance: 0.342 mi., 1807 ft.
Elevation: 19 ft.
Relative: Higher

Site Name : STEVE JOHNSON TIRE CO | ALL PRO AUTOMOTIVE
302 S 8TH ST
FERNANDINA BEACH | FERNANDINA, FL

Database(s) : [DWM CONTAM - FL, ECHO, EPA LUST, EPA UST, FRS, LUST - FL, RCRA VSQG, UST - FL] ***(cont.)***

Envirosite ID: 1438431
EPA ID: FLR000087502

RCRA VSQG ***(cont.)***

Evaluation Date :	2004-02-23
Evaluation :	COMPLIANCE EVALUATION INSPECTION
Area of Violation :	Used Oil - Generators
Date Achieved Compliance :	2004-04-01
Evaluation Lead Agency :	State

Evaluation Date :	2004-02-23
Evaluation :	COMPLIANCE EVALUATION INSPECTION
Area of Violation :	State Statute or Regulation
Date Achieved Compliance :	2004-04-01
Evaluation Lead Agency :	State

Evaluation Date :	2002-04-04
Evaluation :	COMPLIANCE EVALUATION INSPECTION
Area of Violation :	N/R
Date Achieved Compliance :	N/R
Evaluation Lead Agency :	State

UST - FL

Facility Name :	STEVE JOHNSON TIRE CO
Facility Address :	302 S 8TH ST, FERNANDINA BEACH, 32034
County :	NASSAU

Site Details

Facility ID :	9101290
Facility Phone :	9042612323
Facility Status :	CLOSED
Facility Type :	Fuel user/Non-retail
Last Date in Agency List :	2026-02-13

Owner Information

Owner ID :	11449
Owner Name :	JOHNSON, STEVE
Owner Address 1 :	302 S 8TH ST, FERNANDINA BEACH, FL 32034
Owner Address 2 :	N/R
Owner Phone :	9042612323
Contact :	STEVE JOHNSON
DEP Contractor Own :	P

Tank Information

Tank ID :	1
Gallons :	2000
Tank Location :	UNDERGROUND
Substance :	Generic Gasoline

Map Id: E32
Direction: ESE
Distance: 0.342 mi., 1807 ft.
Elevation: 19 ft.
Relative: Higher

Site Name : STEVE JOHNSON TIRE CO | ALL PRO AUTOMOTIVE
302 S 8TH ST
FERNANDINA BEACH | FERNANDINA, FL

Database(s) : [DWM CONTAM - FL, ECHO, EPA LUST, EPA UST, FRS, LUST - FL, RCRA VSQG, UST - FL] ***(cont.)***

Envirosite ID: 1438431
EPA ID: FLR000087502

UST - FL ***(cont.)***

Install Date :	N/R
Status :	Removed from Site
Status Date :	1991-03-31

Tank ID :	2
Gallons :	2000
Tank Location :	UNDERGROUND
Substance :	Generic Gasoline
Install Date :	N/R
Status :	Removed from Site
Status Date :	1991-03-31

Tank ID :	3
Gallons :	3000
Tank Location :	UNDERGROUND
Substance :	Generic Gasoline
Install Date :	N/R
Status :	Removed from Site
Status Date :	1991-03-31

Tank ID :	4
Gallons :	6000
Tank Location :	UNDERGROUND
Substance :	Generic Gasoline
Install Date :	N/R
Status :	Removed from Site
Status Date :	1991-03-31

Tank ID :	5
Gallons :	500
Tank Location :	UNDERGROUND
Substance :	Waste Oil
Install Date :	N/R
Status :	Removed from Site
Status Date :	1991-03-31

Oculus Note :	Use the Public Oculus Login button to enter the Oculus Website
Oculus Hyperlink :	Click here for hyperlink provided by the agency.

Map Id: F33
Direction: N
Distance: 0.363 mi., 1919 ft.
Elevation: 7 ft.
Relative: Lower

Site Name : WALTHALL OIL COMPANY
30.67486, -81.46428

Database(s) : [PFAS INDUSTRY]

Envirosite ID: 52627035
EPA ID: N/R

PFAS INDUSTRY

Facility Name :	WALTHALL OIL COMPANY
Status :	Active
Industry :	Petroleum
EPA Program :	CWA
State :	FL
City :	FERNANDINA BEACH
County :	NASSAU
Fa SNC Flag :	N
AIR Flag :	N
NPDES Flag :	Y
SDWIS Flag :	N
RCRA Flag :	N
TRI Flag :	N
GHG Flag :	N
Agency Hyperlink :	Click here for hyperlink provided by the agency.
Latitude :	30.67486
Longitude :	-81.46428
Last Date in Agency List :	2026-01-16

Map Id: 34
Direction: SE
Distance: 0.369 mi., 1946 ft.
Elevation: 19 ft.
Relative: Higher

Site Name : BARON #27
330 S 8TH ST
FERNANDINA BEACH, FL

Database(s) : [AST - FL, CS - FL, DWM CONTAM - FL, EPA LUST, EPA UST, FA 3 - FL, LAST - FL, LUST - FL, UST - FL]

Envirosite ID: 1478664
EPA ID: N/R

AST - FL

Facility Name :	BARON #27
Facility Address :	330 S 8TH ST, FERNANDINA BEACH, 32034
County :	NASSAU

Site Details

Facility ID :	8512133
Facility Phone :	9042858954
Facility Status :	CLOSED
Facility Type :	A
Type Description :	Retail Station
Last Date in Agency List :	2026-02-13

Owner Information

Owner ID :	13733
Owner Name :	MASHBURN, LANE
Owner Address 1 :	N/R

Map Id: 34
Direction: SE
Distance: 0.369 mi., 1946 ft.
Elevation: 19 ft.
Relative: Higher

Site Name : BARON #27
330 S 8TH ST
FERNANDINA BEACH, FL

Database(s) : [AST - FL, CS - FL, DWM CONTAM - FL, EPA LUST, EPA UST, FA 3 - FL, LAST - FL, LUST - FL, UST - FL] ***(cont.)***

Envirosite ID: 1478664
EPA ID: N/R

AST - FL ***(cont.)***

Owner Address 2 :	N/R
Owner Phone :	9042617437
Contact :	LANE MASHBURN
DEP Contractor Own :	P

Tank Information

Tank ID :	9
Gallons :	500
Tank Location :	ABOVEGROUND
Substance :	Kerosene
Install Date :	N/R
Status :	Removed from Site
Status Date :	1991-08-31

Oculus Note :	Use the Public Oculus Login button to enter the Oculus Website
Oculus Hyperlink :	Click here for hyperlink provided by the agency.

CS - FL

Facility Name :	BARON #27
Facility Address :	330 S 8TH ST, FERNANDINA BEACH, 32034
County :	Nassau County
DEP Cleanup Site Key :	53779719
Program Site ID :	8512133
Program Source Data :	STCM
Program Area :	PETRO
Collection Date :	2004-11-05
Verification Date :	2004-11-05
Load Date :	2018-05-08
Verifier :	CALTA_H
Collector :	CALTA_H
Verifier Agency :	FLORIDA DEPARTMENT OF ENVIRONMENTAL PROTECTION
Collection Agency :	FLORIDA DEPARTMENT OF ENVIRONMENTAL PROTECTION
Verification Status :	REVIEWED
Remediation Status :	ACTIVE
Office/District :	NED
Comments :	N/R
Last Date in Agency List :	2018-05-10

DWM CONTAM - FL

Facility Name :	BARON #27
Facility Address :	330 S 8TH ST, FERNANDINA BEACH, FL 32034-3608
County :	NASSAU
Score Effective Date :	1999-07-08
Score :	60
Score Ranked :	60
Rank :	1795

Map Id: 34
Direction: SE
Distance: 0.369 mi., 1946 ft.
Elevation: 19 ft.
Relative: Higher

Site Name : BARON #27
330 S 8TH ST
FERNANDINA BEACH, FL

Database(s) : [AST - FL, CS - FL, DWM CONTAM - FL, EPA LUST, EPA UST, FA 3 - FL, LAST - FL, LUST - FL, UST - FL] ***(cont.)***

Envirosite ID: 1478664
EPA ID: N/R

DWM CONTAM - FL ***(cont.)***

Facility ID :	8512133
Facility Status :	CLOSED
Facility Type :	A - Retail Station
County Code :	45
District :	NED
Operator :	C E POWELL JR
Phone :	(904)285-8954
Name Changed Date :	N/R
Address Changed Date :	2006-09-25
Latitude Degrees :	30
Latitude Minutes :	39
Latitude Seconds :	58.3165
Longitude Degrees :	81
Longitude Minutes :	27
Longitude Seconds :	33.6574
Feature :	N/R
Method :	AGPS
Datum :	0
Section/Township/Range :	SEC 23, TWP 03N, RNG 28E
Related Party Begin Date :	1995-04-03
Related Party ID :	13733
Primary Related Party Role :	ACCOUNT OWNER
Related Party Name :	MASHBURN, LANE
Related Party Address 1 :	2900 PARK SQUARE PL, FERNANDINA BEACH, FL 32034
Related Party Address 2 :	N/R
Contact :	LANE MASHBURN
Related Party Phone :	(904)261-7437
Related Party Extension :	N/R
Related Party Bad Address Indicator :	N
Last Date in Agency List :	2025-10-08

EPA LUST

Facility Name :	BARON #27
Facility Address :	330 S 8TH ST, FERNANDINA BEACH, Florida
County :	N/R
Facility ID :	FL8512133
LUST ID :	FL28588
Reported Date :	1988-11-15
Status :	No Further Action
Substance :	N/R
Closed With Residual Contamination (Tribal Only):	N/R
NFA_Letter (Tribal Only) :	N/R
Tribe (Tribal Only) :	N/R
EPA Region :	4
Estimated Population within 1500ft :	871
Estimated Private Domestic Wells within 1500ft:	26
Within Source Water Protection Area (SPA):	No
SPA Public Water System and Facility ID:	N/R
SPA Water Type :	N/R

Map Id: 34
Direction: SE
Distance: 0.369 mi., 1946 ft.
Elevation: 19 ft.
Relative: Higher

Site Name : BARON #27
330 S 8TH ST
FERNANDINA BEACH, FL

Database(s) : [AST - FL, CS - FL, DWM CONTAM - FL, EPA LUST, EPA UST, FA 3 - FL, LAST - FL, LUST - FL, UST - FL] ***(cont.)***

Envirosite ID: 1478664
EPA ID: N/R

EPA LUST ***(cont.)***

SPA Facility Type :	N/R
SPA HUC12 :	N/R
Within Groundwater Wellhead Protection Area (WHPA):	No
WHPA Public Water System and Facility ID:	N/R
WHPA Water Type :	N/R
WHPA Facility Type :	N/R
WHPA HUC12 :	N/R
Within Estimated 100-year Floodplain:	No
Latitude :	30.6649999999999
Longitude :	-81.45944
Last Date in Agency List :	2024-05-23

EPA UST

Facility Name :	BARON #27
Facility Address :	330 S 8TH ST, FERNANDINA BEACH, Florida 32034
County :	N/R
Facility ID :	FL8512133
Facility Status :	Closed UST(s)
Open USTs :	0
Closed USTs :	8
Temporarily Out of Service USTs :	0
Date of Last Inspection :	N/R
EPA Region :	4
Tribe :	N/R
Facility ID 2 :	N/R
Latitude :	30.665
Longitude :	-81.45944444
Last Date in Agency List :	2024-05-22

Tank Details

Tank ID :	FL8512133-1
Tank Status :	Closed
Installation Date :	N/R
Removal Date :	N/R
Capacity :	4000
Substances :	Unleaded Gas
Tank Wall Type :	N/R
Tank ID :	FL8512133-2
Tank Status :	Closed
Installation Date :	N/R
Removal Date :	N/R
Capacity :	4000
Substances :	Unleaded Gas
Tank Wall Type :	N/R

Map Id: 34
Direction: SE
Distance: 0.369 mi., 1946 ft.
Elevation: 19 ft.
Relative: Higher

Site Name : BARON #27
330 S 8TH ST
FERNANDINA BEACH, FL

Database(s) : [AST - FL, CS - FL, DWM CONTAM - FL, EPA LUST, EPA UST, FA 3 - FL, LAST - FL, LUST - FL, UST - FL] ***(cont.)***

Envirosite ID: 1478664
EPA ID: N/R

EPA UST ***(cont.)***

Tank ID :	FL8512133-3
Tank Status :	Closed
Installation Date :	N/R
Removal Date :	N/R
Capacity :	4000
Substances :	Leaded Gas
Tank Wall Type :	N/R

Tank ID :	FL8512133-4
Tank Status :	Closed
Installation Date :	N/R
Removal Date :	N/R
Capacity :	2000
Substances :	Unleaded Gas
Tank Wall Type :	N/R

Tank ID :	FL8512133-5
Tank Status :	Closed
Installation Date :	N/R
Removal Date :	N/R
Capacity :	2000
Substances :	Unleaded Gas
Tank Wall Type :	N/R

Tank ID :	FL8512133-6
Tank Status :	Closed
Installation Date :	1986-01-01
Removal Date :	N/R
Capacity :	6000
Substances :	Unleaded Gas
Tank Wall Type :	N/R

Tank ID :	FL8512133-7
Tank Status :	Closed
Installation Date :	1986-01-01
Removal Date :	N/R
Capacity :	6000
Substances :	Unleaded Gas
Tank Wall Type :	N/R

Tank ID :	FL8512133-8
Tank Status :	Closed
Installation Date :	1986-01-01
Removal Date :	N/R
Capacity :	6000
Substances :	Unleaded Gas
Tank Wall Type :	N/R

Map Id: 34
Direction: SE
Distance: 0.369 mi., 1946 ft.
Elevation: 19 ft.
Relative: Higher

Site Name : BARON #27
330 S 8TH ST
FERNANDINA BEACH, FL

Database(s) : [AST - FL, CS - FL, DWM CONTAM - FL, EPA LUST, EPA UST, FA 3 - FL, LAST - FL, LUST - FL, UST - FL] ***(cont.)***

Envirosite ID: 1478664
EPA ID: N/R

FA 3 - FL

Facility Name :	BARON #27
Facility Address :	330 S 8TH ST, FERNANDINA BEACH, 32034
County :	NASSAU

Effectivity Date :	1991-08-30
Expiration Date :	1995-01-18
Facility ID :	8512133
Facility Status :	CLOSED
Facility Type :	Retail Station
DEP Contractor :	P
Financial Responsibility :	INSURANCE
Insurance Company :	FPLIPA
Facility Phone :	9042858954
Owner ID :	13733
Owner Name :	MASHBURN, LANE
Address :	2900 PARK SQUARE PL, FERNANDINA BEACH, FL 32034
Contact Name :	LANE MASHBURN
Phone :	9042617437
Last Date in Agency List :	2025-11-05

Effectivity Date :	N/R
Expiration Date :	N/R
Facility ID :	8512133
Facility Status :	CLOSED
Facility Type :	Retail Station
DEP Contractor :	P
Financial Responsibility :	NONE
Insurance Company :	N/R
Facility Phone :	9042858954
Owner ID :	13733
Owner Name :	MASHBURN, LANE
Address :	2900 PARK SQUARE PL, FERNANDINA BEACH, FL 32034
Contact Name :	LANE MASHBURN
Phone :	9042617437
Last Date in Agency List :	2025-11-05

LAST - FL

Facility Name :	BARON #27
Facility Address :	330 S 8TH ST, FERNANDINA BEACH, 32034
County :	NASSAU

Site Details

Facility ID :	8512133
Facility Status :	CLOSED
Facility Type :	Retail Station
Phone :	9042858954
Last Date in Agency List :	2026-02-13

Map Id: 34
Direction: SE
Distance: 0.369 mi., 1946 ft.
Elevation: 19 ft.
Relative: Higher

Site Name : BARON #27
330 S 8TH ST
FERNANDINA BEACH, FL

Database(s) : [AST - FL, CS - FL, DWM CONTAM - FL, EPA LUST, EPA UST, FA 3 - FL, LAST - FL, LUST - FL, UST - FL] ***(cont.)***

Envirosite ID: 1478664
EPA ID: N/R

LAST - FL ***(cont.)***

Owner Information

Owner ID :	13733
Owner Name :	MASHBURN, LANE
Owner Address 1 :	2900 PARK SQUARE PL, FERNANDINA BEACH, FL 32034
Owner Address 2 :	N/R
Owner Phone :	9042617437
Contact :	LANE MASHBURN

Discharge Details

Discharge Date :	1988-11-15
Status Date :	2018-06-22
Status Description :	SRCR COMPLETE
DEP Code :	P
Description :	CLEANUP REQUIRED
Score Date :	2012-05-04
Score :	60
CU Status :	N/R

Oculus Note :	Use the Public Oculus Login button to enter the Oculus Website
Oculus Hyperlink :	Click here for hyperlink provided by the agency.

LUST - FL

Facility Name :	BARON #27
Facility Address :	330 S 8TH ST, FERNANDINA BEACH, 32034
County :	NASSAU

Site Details

Facility ID :	8512133
Facility Status :	CLOSED
Facility Type :	Retail Station
Phone :	9042858954
Last Date in Agency List :	2026-02-13

Owner Information

Owner ID :	13733
Owner Name :	MASHBURN, LANE
Owner Address 1 :	2900 PARK SQUARE PL, FERNANDINA BEACH, FL 32034
Owner Address 2 :	N/R
Owner Phone :	9042617437
Contact :	LANE MASHBURN

Discharge Details

Discharge Date :	1988-11-15
Status Date :	2018-06-22
Status Description :	SRCR COMPLETE

Map Id: 34
Direction: SE
Distance: 0.369 mi., 1946 ft.
Elevation: 19 ft.
Relative: Higher

Site Name : BARON #27
330 S 8TH ST
FERNANDINA BEACH, FL

Database(s) : [AST - FL, CS - FL, DWM CONTAM - FL, EPA LUST, EPA UST, FA 3 - FL, LAST - FL, LUST - FL, UST - FL] ***(cont.)***

Envirosite ID: 1478664
EPA ID: N/R

LUST - FL ***(cont.)***

DEP Code :	P
Description :	CLEANUP REQUIRED
Score Date :	2012-05-04
Score :	60
CU Status :	N/R
Oculus Note :	Use the Public Oculus Login button to enter the Oculus Website
Oculus Hyperlink :	Click here for hyperlink provided by the agency.

UST - FL

Facility Name :	BARON #27
Facility Address :	330 S 8TH ST, FERNANDINA BEACH, 32034
County :	NASSAU

Site Details

Facility ID :	8512133
Facility Phone :	9042858954
Facility Status :	CLOSED
Facility Type :	Retail Station
Last Date in Agency List :	2026-02-13

Owner Information

Owner ID :	13733
Owner Name :	MASHBURN, LANE
Owner Address 1 :	2900 PARK SQUARE PL, FERNANDINA BEACH, FL 32034
Owner Address 2 :	N/R
Owner Phone :	9042617437
Contact :	LANE MASHBURN
DEP Contractor Own :	P

Tank Information

Tank ID :	1
Gallons :	4000
Tank Location :	UNDERGROUND
Substance :	Unleaded Gas
Install Date :	N/R
Status :	Removed from Site
Status Date :	1988-12-31

Tank ID :	2
Gallons :	4000
Tank Location :	UNDERGROUND
Substance :	Unleaded Gas
Install Date :	N/R
Status :	Removed from Site
Status Date :	1988-12-31

Map Id: 34
Direction: SE
Distance: 0.369 mi., 1946 ft.
Elevation: 19 ft.
Relative: Higher

Site Name : BARON #27
330 S 8TH ST
FERNANDINA BEACH, FL

Database(s) : [AST - FL, CS - FL, DWM CONTAM - FL, EPA LUST, EPA UST, FA 3 - FL, LAST - FL, LUST - FL, UST - FL] ***(cont.)***

Envirosite ID: 1478664
EPA ID: N/R

UST - FL ***(cont.)***

Tank ID :	3
Gallons :	4000
Tank Location :	UNDERGROUND
Substance :	Leaded Gas
Install Date :	N/R
Status :	Removed from Site
Status Date :	1988-12-31

Tank ID :	4
Gallons :	2000
Tank Location :	UNDERGROUND
Substance :	Unleaded Gas
Install Date :	N/R
Status :	Removed from Site
Status Date :	1988-12-31

Tank ID :	5
Gallons :	2000
Tank Location :	UNDERGROUND
Substance :	Unleaded Gas
Install Date :	N/R
Status :	Removed from Site
Status Date :	1988-12-31

Tank ID :	6
Gallons :	6000
Tank Location :	UNDERGROUND
Substance :	Unleaded Gas
Install Date :	1986-01-01
Status :	Removed from Site
Status Date :	2001-03-01

Tank ID :	7
Gallons :	6000
Tank Location :	UNDERGROUND
Substance :	Unleaded Gas
Install Date :	1986-01-01
Status :	Removed from Site
Status Date :	2001-03-01

Tank ID :	8
Gallons :	6000
Tank Location :	UNDERGROUND
Substance :	Unleaded Gas
Install Date :	1986-01-01
Status :	Removed from Site
Status Date :	2001-03-01

Map Id: 34
Direction: SE
Distance: 0.369 mi., 1946 ft.
Elevation: 19 ft.
Relative: Higher

Site Name : BARON #27
330 S 8TH ST
FERNANDINA BEACH, FL

Database(s) : [AST - FL, CS - FL, DWM CONTAM - FL, EPA LUST, EPA UST, FA 3 - FL, LAST - FL, LUST - FL, UST - FL] ***(cont.)***

Envirosite ID: 1478664
EPA ID: N/R

UST - FL ***(cont.)***

Oculus Note :	Use the Public Oculus Login button to enter the Oculus Website
Oculus Hyperlink :	Click here for hyperlink provided by the agency.

Map Id: F35
Direction: N
Distance: 0.369 mi., 1948 ft.
Elevation: 7 ft.
Relative: Lower

Site Name : FL PETROLEUM PORT CONSOLIDATED FERNANDINA BEACH PLANT | FLORIDA PETROLEUM CORP
30.674954, -81.464524

Database(s) : [PFAS INDUSTRY]

Envirosite ID: 52688797
EPA ID: N/R

PFAS INDUSTRY

Facility Name :	FLORIDA PETROLEUM CORP
Status :	Inactive
Industry :	Petroleum
EPA Program :	CWA
State :	FL
City :	FERNANDINA BEACH
County :	NASSAU
Fa SNC Flag :	N
AIR Flag :	N
NPDES Flag :	Y
SDWIS Flag :	N
RCRA Flag :	N
TRI Flag :	N
GHG Flag :	N
Agency Hyperlink :	Click here for hyperlink provided by the agency.
Latitude :	30.674954
Longitude :	-81.464524
Last Date in Agency List :	2024-08-02
Facility Name :	FL PETROLEUM PORT CONSOLIDATED FERNANDINA BEACH PLANT
Status :	Inactive
Industry :	Petroleum
EPA Program :	CWA
State :	FL
City :	FERNANDINA BEACH
County :	NASSAU
Fa SNC Flag :	N
AIR Flag :	N
NPDES Flag :	Y
SDWIS Flag :	N
RCRA Flag :	N

Map Id: F35
Direction: N
Distance: 0.369 mi., 1948 ft.
Elevation: 7 ft.
Relative: Lower

Site Name : FL PETROLEUM PORT CONSOLIDATED FERNANDINA BEACH PLANT | FLORIDA PETROLEUM CORP
30.674954, -81.464524

Database(s) : [PFAS INDUSTRY] ***(cont.)***

Envirosite ID: 52688797
EPA ID: N/R

PFAS INDUSTRY ***(cont.)***

TRI Flag :	N
GHG Flag :	N
Agency Hyperlink :	Click here for hyperlink provided by the agency.
Latitude :	30.674954
Longitude :	-81.464524
Last Date in Agency List :	2026-01-16

Map Id: 36
Direction: NE
Distance: 0.379 mi., 1999 ft.
Elevation: 20 ft.
Relative: Higher

Site Name : BRUCE MEGER
213 NORTH 6TH STREET
FERNANDINA BEACH, FL 32034

Database(s) : [SWF/LF - FL]

Envirosite ID: 1754002
EPA ID: N/R

SWF/LF - FL

Facility Name :	BRUCE MEGER
Facility Address :	213 NORTH 6TH STREET, FERNANDINA BEACH, FL 32034
County :	NASSAU

Site Details

Facility ID :	106192
Class :	UNAUTHORIZED DISPOSAL/PROCESSING-COMPLAINT
Class Type :	595
Class Status :	NOT YET DETERMINED (D)
Test Site Data :	TestSite Inventory Report, TestSite Result Report
Detail :	Facility Activities, Documents in OCULUS
District :	NED
Section/Township/Range :	N/R
Responsible Authority Name :	N/R
Responsible Authority Address :	N/R
Responsible Authority Phone Number :	N/R
Responsible Authority Email Address :	N/R
Land Owner Name :	N/R
Land Owner Address :	N/R
Land Owner Phone Number :	N/R
Site Supervisor Name :	N/R
Site Supervisor Address :	N/R
Site Supervisor Phone Number :	N/R
Site Supervisor Email Address :	N/R
Latitude :	30.674647
Longitude :	81.459725
Last Date in Agency List :	2024-05-14

Map Id: G37
Direction: SE
Distance: 0.444 mi., 2344 ft.
Elevation: 18 ft.
Relative: Higher

Site Name : CALLAHAN CHICKEN & RIBS
510 S 8TH ST
FERNANDINA BEACH, FL

Database(s) : [DWM CONTAM - FL, EPA LUST, EPA UST, LUST - FL, UST - FL]

Envirosite ID: 1478627
EPA ID: N/R

DWM CONTAM - FL

Facility Name :	CALLAHAN CHICKEN & RIBS
Facility Address :	510 S 8TH ST, FERNANDINA BEACH, FL 32034-3612
County :	NASSAU
Score Effective Date :	1997-11-04
Score :	80
Score Ranked :	N/R
Rank :	N/R
Facility ID :	9101703
Facility Status :	CLOSED
Facility Type :	C - Fuel user/Non-retail
County Code :	45
District :	NED
Operator :	MURRAY, LARRY
Phone :	(904)261-8312
Name Changed Date :	N/R
Address Changed Date :	N/R
Latitude Degrees :	30
Latitude Minutes :	39
Latitude Seconds :	51.3221
Longitude Degrees :	81
Longitude Minutes :	27
Longitude Seconds :	34.5013
Feature :	N/R
Method :	UNVR
Datum :	0
Section/Township/Range :	N/R
Related Party Begin Date :	1991-04-10
Related Party ID :	15087
Primary Related Party Role :	ACCOUNT OWNER
Related Party Name :	MURRAY, LARRY
Related Party Address 1 :	510 S 8TH ST, FERNANDINA BEACH, FL 32034-3612
Related Party Address 2 :	N/R
Contact :	LARRY MURRAY
Related Party Phone :	(904)261-8312
Related Party Extension :	N/R
Related Party Bad Address Indicator :	Y
Last Date in Agency List :	2025-10-08

EPA LUST

Facility Name :	CALLAHAN CHICKEN & RIBS
Facility Address :	510 S 8TH ST, FERNANDINA BEACH, Florida
County :	N/R
Facility ID :	FL9101703
LUST ID :	FL21165
Reported Date :	1991-03-21
Status :	No Further Action
Substance :	N/R
Closed With Residual Contamination (Tribal Only):	N/R
NFA_Letter (Tribal Only) :	N/R
Tribe (Tribal Only) :	N/R

Map Id: G37
Direction: SE
Distance: 0.444 mi., 2344 ft.
Elevation: 18 ft.
Relative: Higher

Site Name : CALLAHAN CHICKEN & RIBS
510 S 8TH ST
FERNANDINA BEACH, FL

Database(s) : [DWM CONTAM - FL, EPA LUST, EPA UST, LUST - FL, UST - FL] ***(cont.)***

Envirosite ID: 1478627
EPA ID: N/R

EPA LUST ***(cont.)***

EPA Region :	4
Estimated Population within 1500ft :	301
Estimated Private Domestic Wells within 1500ft:	70
Within Source Water Protection Area (SPA):	No
SPA Public Water System and Facility ID:	N/R
SPA Water Type :	N/R
SPA Facility Type :	N/R
SPA HUC12 :	N/R
Within Groundwater Wellhead Protection Area (WHPA):	No
WHPA Public Water System and Facility ID:	N/R
WHPA Water Type :	N/R
WHPA Facility Type :	N/R
WHPA HUC12 :	N/R
Within Estimated 100-year Floodplain:	No
Latitude :	30.65194
Longitude :	-81.4602799999999
Last Date in Agency List :	2024-05-23

Facility ID :	FL9101703
LUST ID :	FL20880
Reported Date :	1991-03-28
Status :	No Further Action
Substance :	N/R
Closed With Residual Contamination (Tribal Only):	N/R
NFA_Letter (Tribal Only) :	N/R
Tribe (Tribal Only) :	N/R
EPA Region :	4
Estimated Population within 1500ft :	301
Estimated Private Domestic Wells within 1500ft:	70
Within Source Water Protection Area (SPA):	No
SPA Public Water System and Facility ID:	N/R
SPA Water Type :	N/R
SPA Facility Type :	N/R
SPA HUC12 :	N/R
Within Groundwater Wellhead Protection Area (WHPA):	No
WHPA Public Water System and Facility ID:	N/R
WHPA Water Type :	N/R
WHPA Facility Type :	N/R
WHPA HUC12 :	N/R
Within Estimated 100-year Floodplain:	No
Latitude :	30.65194
Longitude :	-81.4602799999999
Last Date in Agency List :	2024-05-23

Map Id: G37
Direction: SE
Distance: 0.444 mi., 2344 ft.
Elevation: 18 ft.
Relative: Higher

Site Name : CALLAHAN CHICKEN & RIBS
510 S 8TH ST
FERNANDINA BEACH, FL

Database(s) : [DWM CONTAM - FL, EPA LUST, EPA UST, LUST - FL, UST - FL] ***(cont.)***

Envirosite ID: 1478627
EPA ID: N/R

EPA UST

Facility Name :	CALLAHAN CHICKEN & RIBS
Facility Address :	510 S 8TH ST, FERNANDINA BEACH, Florida 32034
County :	N/R
Facility ID :	FL9101703
Facility Status :	Closed UST(s)
Open USTs :	0
Closed USTs :	3
Temporarily Out of Service USTs :	0
Date of Last Inspection :	N/R
EPA Region :	4
Tribe :	N/R
Facility ID 2 :	N/R
Latitude :	30.65194444
Longitude :	-81.46027778
Last Date in Agency List :	2024-05-22

Tank Details

Tank ID :	FL9101703-1
Tank Status :	Closed
Installation Date :	N/R
Removal Date :	N/R
Capacity :	4000
Substances :	Unknown/Not Reported
Tank Wall Type :	N/R
Tank ID :	FL9101703-2
Tank Status :	Closed
Installation Date :	N/R
Removal Date :	N/R
Capacity :	4000
Substances :	Unknown/Not Reported
Tank Wall Type :	N/R
Tank ID :	FL9101703-3
Tank Status :	Closed
Installation Date :	N/R
Removal Date :	N/R
Capacity :	4000
Substances :	Unknown/Not Reported
Tank Wall Type :	N/R

LUST - FL

Facility Name :	CALLAHAN CHICKEN & RIBS
Facility Address :	510 S 8TH ST, FERNANDINA BEACH, 32034
County :	NASSAU

Map Id: G37
Direction: SE
Distance: 0.444 mi., 2344 ft.
Elevation: 18 ft.
Relative: Higher

Site Name : CALLAHAN CHICKEN & RIBS
510 S 8TH ST
FERNANDINA BEACH, FL

Database(s) : [DWM CONTAM - FL, EPA LUST, EPA UST, LUST - FL, UST - FL] ***(cont.)***

Envirosite ID: 1478627
EPA ID: N/R

LUST - FL ***(cont.)***

Site Details

Facility ID :	9101703
Facility Status :	CLOSED
Facility Type :	Fuel user/Non-retail
Phone :	9042618312
Last Date in Agency List :	2026-02-13

Owner Information

Owner ID :	15087
Owner Name :	MURRAY, LARRY
Owner Address 1 :	510 S 8TH ST, FERNANDINA BEACH, FL 32034
Owner Address 2 :	N/R
Owner Phone :	9042618312
Contact :	LARRY MURRAY

Discharge Details

Discharge Date :	1991-03-21
Status Date :	2001-07-02
Status Description :	NFA COMPLETE
DEP Code :	P
Description :	CLEANUP REQUIRED
Score Date :	1998-01-06
Score :	80
CU Status :	N/R

Discharge Date :	1991-03-28
Status Date :	2001-07-02
Status Description :	NFA COMPLETE
DEP Code :	P
Description :	COMBINED CLEANUP REQUIRED
Score Date :	1998-01-06
Score :	80
CU Status :	N/R

Oculus Note :	Use the Public Oculus Login button to enter the Oculus Website
Oculus Hyperlink :	Click here for hyperlink provided by the agency.

UST - FL

Facility Name :	CALLAHAN CHICKEN & RIBS
Facility Address :	510 S 8TH ST, FERNANDINA BEACH, 32034
County :	NASSAU

Site Details

Facility ID :	9101703
Facility Phone :	9042618312
Facility Status :	CLOSED
Facility Type :	Fuel user/Non-retail

Map Id: G37
Direction: SE
Distance: 0.444 mi., 2344 ft.
Elevation: 18 ft.
Relative: Higher

Site Name : CALLAHAN CHICKEN & RIBS
510 S 8TH ST
FERNANDINA BEACH, FL

Database(s) : [DWM CONTAM - FL, EPA LUST, EPA UST, LUST - FL, UST - FL] ***(cont.)***

Envirosite ID: 1478627
EPA ID: N/R

UST - FL ***(cont.)***

Last Date in Agency List : 2026-02-13

Owner Information
Owner ID : 15087
Owner Name : MURRAY, LARRY
Owner Address 1 : 510 S 8TH ST, FERNANDINA BEACH, FL 32034
Owner Address 2 : N/R
Owner Phone : 9042618312
Contact : LARRY MURRAY
DEP Contractor Own : P

Tank Information
Tank ID : 1
Gallons : 4000
Tank Location : UNDERGROUND
Substance : Unknown/Not Reported
Install Date : N/R
Status : Removed from Site
Status Date : 1991-03-31

Tank ID : 2
Gallons : 4000
Tank Location : UNDERGROUND
Substance : Unknown/Not Reported
Install Date : N/R
Status : Removed from Site
Status Date : 1991-03-31

Tank ID : 3
Gallons : 4000
Tank Location : UNDERGROUND
Substance : Unknown/Not Reported
Install Date : N/R
Status : Removed from Site
Status Date : 1991-03-31

Oculus Note : Use the Public Oculus Login button to enter the Oculus Website
Oculus Hyperlink : Click here for hyperlink provided by the agency.

Map Id: H38
Direction: E
Distance: 0.462 mi., 2440 ft.
Elevation: 18 ft.
Relative: Higher

Site Name : LIL CHAMP #6020 (#20) | LIL'CHAMP 6020 | THE PANTRY INC #6020
1015 ATLANTIC AVE
FERNANDINA BEACH, FL

Database(s) : [DWM CONTAM - FL, EPA LUST, EPA UST, FA 3 - FL, GWIF - FL, LUST - FL, RCRA NONGEN, UST - FL]

Envirosite ID: 1478574
EPA ID: N/R

DWM CONTAM - FL

Facility Name :	LIL CHAMP #6020 (#20)
Facility Address :	1015 ATLANTIC AVE, FERNANDINA BEACH, FL 32034-3632
County :	NASSAU
Score Effective Date :	2010-08-31
Score :	75
Score Ranked :	77
Rank :	492
Facility ID :	8512124
Facility Status :	CLOSED
Facility Type :	A - Retail Station
County Code :	45
District :	NED
Operator :	BRENT PUZAK
Phone :	(919)774-6700
Name Changed Date :	2009-10-23
Address Changed Date :	2009-10-23
Latitude Degrees :	30
Latitude Minutes :	40
Latitude Seconds :	15.0789
Longitude Degrees :	81
Longitude Minutes :	27
Longitude Seconds :	23.705
Feature :	N/R
Method :	AGPS
Datum :	0
Section/Township/Range :	N/R
Related Party Begin Date :	1994-05-20
Related Party ID :	10563
Primary Related Party Role :	ACCOUNT OWNER
Related Party Name :	THE PANTRY INC
Related Party Address 1 :	305 Gregson Dr, Cary, NC 27511-6496
Related Party Address 2 :	ATTN: STORAGE TANK REGIS
Contact :	BRENT PUZAK | RAMON INCIONG (386) 916-6267
Related Party Phone :	(919)774-6700
Related Party Extension :	6549
Related Party Bad Address Indicator :	N
Last Date in Agency List :	2025-10-08

EPA LUST

Facility Name :	LIL CHAMP #6020 (#20)
Facility Address :	1015 ATLANTIC AVE, FERNANDINA BEACH, Florida
County :	N/R
Facility ID :	FL8512124
LUST ID :	FL24505
Reported Date :	1989-09-06
Status :	No Further Action
Substance :	N/R
Closed With Residual Contamination (Tribal Only):	N/R

Map Id: H38
Direction: E
Distance: 0.462 mi., 2440 ft.
Elevation: 18 ft.
Relative: Higher

Site Name : LIL CHAMP #6020 (#20) | LIL'CHAMP 6020 | THE PANTRY INC #6020
1015 ATLANTIC AVE
FERNANDINA BEACH, FL

Database(s) : [DWM CONTAM - FL, EPA LUST, EPA UST, FA 3 - FL, GWIF - FL, LUST - FL, RCRA NONGEN, UST - FL] ***(cont.)***

Envirosite ID: 1478574
EPA ID: N/R

EPA LUST ***(cont.)***

NFA_Letter (Tribal Only) :	N/R
Tribe (Tribal Only) :	N/R
EPA Region :	4
Estimated Population within 1500ft :	341
Estimated Private Domestic Wells within 1500ft:	8
Within Source Water Protection Area (SPA):	No
SPA Public Water System and Facility ID:	N/R
SPA Water Type :	N/R
SPA Facility Type :	N/R
SPA HUC12 :	N/R
Within Groundwater Wellhead Protection Area (WHPA):	Yes
WHPA Public Water System and Facility ID:	FL2450364_32223087
WHPA Water Type :	GW
WHPA Facility Type :	WL
WHPA HUC12 :	30702040906
Within Estimated 100-year Floodplain:	No
Latitude :	30.6708299999999
Longitude :	-81.45667
Last Date in Agency List :	2024-05-23

EPA UST

Facility Name :	LIL CHAMP #6020 (#20)
Facility Address :	1015 ATLANTIC AVE, FERNANDINA BEACH, Florida 32034
County :	N/R
Facility ID :	FL8512124
Facility Status :	Closed UST(s)
Open USTs :	0
Closed USTs :	4
Temporarily Out of Service USTs :	0
Date of Last Inspection :	N/R
EPA Region :	4
Tribe :	N/R
Facility ID 2 :	N/R
Latitude :	30.67083333
Longitude :	-81.45666667
Last Date in Agency List :	2024-05-22

Tank Details

Tank ID :	FL8512124-1
Tank Status :	Closed
Installation Date :	1971-08-01
Removal Date :	N/R
Capacity :	8000
Substances :	Unleaded Gas
Tank Wall Type :	N/R

Map Id: H38
Direction: E
Distance: 0.462 mi., 2440 ft.
Elevation: 18 ft.
Relative: Higher

Site Name : LIL CHAMP #6020 (#20) | LIL'CHAMP 6020 | THE PANTRY INC #6020
1015 ATLANTIC AVE
FERNANDINA BEACH, FL

Database(s) : [DWM CONTAM - FL, EPA LUST, EPA UST, FA 3 - FL, GWIF - FL, LUST - FL, RCRA NONGEN, UST - FL] ***(cont.)***

Envirosite ID: 1478574
EPA ID: N/R

EPA UST ***(cont.)***

Tank ID :	FL8512124-2
Tank Status :	Closed
Installation Date :	1971-08-01
Removal Date :	N/R
Capacity :	8000
Substances :	Unleaded Gas
Tank Wall Type :	N/R

Tank ID :	FL8512124-3
Tank Status :	Closed
Installation Date :	1971-08-01
Removal Date :	N/R
Capacity :	8000
Substances :	Unleaded Gas
Tank Wall Type :	N/R

Tank ID :	FL8512124-4
Tank Status :	Closed
Installation Date :	1971-08-01
Removal Date :	N/R
Capacity :	8000
Substances :	Unleaded Gas
Tank Wall Type :	N/R

FA 3 - FL

Facility Name :	LIL CHAMP #6020 (#20)
Facility Address :	1015 ATLANTIC AVE, FERNANDINA BEACH, 32034
County :	NASSAU

Effectivity Date :	2008-11-01
Expiration Date :	2009-11-01
Facility ID :	8512124
Facility Status :	CLOSED
Facility Type :	Retail Station
DEP Contractor :	P
Financial Responsibility :	INSURANCE
Insurance Company :	ENDURANCE AMERICAN SPECIALTY INS CO
Facility Phone :	9197746700
Owner ID :	10563
Owner Name :	THE PANTRY INC
Address :	305 Gregson Dr ATTN: STORAGE TANK REGIS, Cary, NC 27511
Contact Name :	BRENT PUZAK | RAMON INCIONG (386) 916-6267
Phone :	9197746700
Last Date in Agency List :	2025-11-05

GWIF - FL

Facility Name :	LIL'CHAMP 6020
Facility Address :	1015 ATLANTIC AVE, FERNANDINA BEACH, 32034
County :	NASSAU

Map Id: H38
Direction: E
Distance: 0.462 mi., 2440 ft.
Elevation: 18 ft.
Relative: Higher

Site Name : LIL CHAMP #6020 (#20) | LIL'CHAMP 6020 | THE PANTRY INC #6020
1015 ATLANTIC AVE
FERNANDINA BEACH, FL

Database(s) : [DWM CONTAM - FL, EPA LUST, EPA UST, FA 3 - FL, GWIF - FL, LUST - FL, RCRA NONGEN, UST - FL] ***(cont.)***

Envirosite ID: 1478574
EPA ID: N/R

GWIF - FL ***(cont.)***

Facility ID :	8512124
Facility Type :	PETROLEUM
Location ID :	180125
Location Method :	DGPS = Differentially Corrected GPS
GPS ID :	180125
GPS Date :	2004-12-08
HAE (Height Above Ellipsoid) :	13.68
Project ID :	SUPER
Insp Name :	JIM SCHOELEN
Insp CHD :	NASSAU
Request Number :	N/R
Datum :	WS1984
Software :	N/R
Streetside :	N/R
Agency :	N/R
Comment :	2 city wells, no private wells
Latitude :	30.670777
Longitude :	-81.456582
Last Date in Agency List :	2026-01-22

LUST - FL

Facility Name :	LIL CHAMP #6020 (#20)
Facility Address :	1015 ATLANTIC AVE, FERNANDINA BEACH, 32034
County :	NASSAU

Site Details

Facility ID :	8512124
Facility Status :	CLOSED
Facility Type :	Retail Station
Phone :	9197746700
Last Date in Agency List :	2026-02-13

Owner Information

Owner ID :	10563
Owner Name :	THE PANTRY INC
Owner Address 1 :	305 Gregson Dr, Cary, NC 27511
Owner Address 2 :	ATTN: STORAGE TANK REGIS
Owner Phone :	9197746700
Contact :	BRENT PUZAK | RAMON INCIONG (386) 916-6267

Discharge Details

Discharge Date :	1989-09-06
Status Date :	2013-06-20
Status Description :	SRCR COMPLETE
DEP Code :	P
Description :	CLEANUP REQUIRED
Score Date :	2010-08-31

Map Id: H38
Direction: E
Distance: 0.462 mi., 2440 ft.
Elevation: 18 ft.
Relative: Higher

Site Name : LIL CHAMP #6020 (#20) | LIL'CHAMP 6020 | THE PANTRY INC #6020
1015 ATLANTIC AVE
FERNANDINA BEACH, FL

Database(s) : [DWM CONTAM - FL, EPA LUST, EPA UST, FA 3 - FL, GWIF - FL, LUST - FL, RCRA NONGEN, UST - FL] ***(cont.)***

Envirosite ID: 1478574
EPA ID: N/R

LUST - FL ***(cont.)***

Score :	75
CU Status :	N/R
Oculus Note :	Use the Public Oculus Login button to enter the Oculus Website
Oculus Hyperlink :	Click here for hyperlink provided by the agency.

RCRA NONGEN

Facility Name :	THE PANTRY INC #6020
Facility Address :	1015 ATLANTIC AVE, FERNANDINA BEACH, FL 32034-3632
County :	NASSAU
Date Form Received by Agency :	2010-11-10
EPA ID :	FLD984191700
Mailing Address :	1015 ATLANTIC AVE, FERNANDINA BEACH, FL 32034-3632
Contact :	BRENT PUZAK
Contact Address :	PO BOX 8019, CARY, NC 27512-8019
Contact Country :	US
Contact Telephone :	919-774-6700
Contact Email :	BRENTP@THEPANTRY.COM
EPA Region :	04
Land Type :	Private
Source Type :	Notification
Classification :	Not a generator, verified
Description :	Not a generator, verified
Last Date in Agency List :	2026-01-28

Owner/Operator Summary

Owner/Operator Name :	THE PANTRY INC
Owner/Operator Address :	PO BOX 8019, CARY, NC 27512-8019
Owner/Operator Country :	US
Owner/Operator Telephone :	919-774-6700
Owner/Operator Email :	N/R
Owner/Operator Fax :	N/R
Legal Status :	Private
Owner/Operator Type :	Operator
Owner/Operator Start Date :	2001-06-28
Owner/Operator End Date :	N/R

Owner/Operator Name :	THE PANTRY INC
Owner/Operator Address :	PO BOX 8019, CARY, NC 27512-8019
Owner/Operator Country :	US
Owner/Operator Telephone :	919-774-6700
Owner/Operator Email :	N/R
Owner/Operator Fax :	N/R
Legal Status :	Private
Owner/Operator Type :	Owner
Owner/Operator Start Date :	2001-06-28
Owner/Operator End Date :	N/R

Map Id: H38
Direction: E
Distance: 0.462 mi., 2440 ft.
Elevation: 18 ft.
Relative: Higher

Site Name : LIL CHAMP #6020 (#20) | LIL'CHAMP 6020 | THE PANTRY INC #6020
1015 ATLANTIC AVE
FERNANDINA BEACH, FL

Database(s) : [DWM CONTAM - FL, EPA LUST, EPA UST, FA 3 - FL, GWIF - FL, LUST - FL, RCRA NONGEN, UST - FL] ***(cont.)***

Envirosite ID: 1478574
EPA ID: N/R

RCRA NONGEN ***(cont.)***

Handler Activities Summary

U.S. Importer of Hazardous Waste :	N
Mixed Waste (Haz. and Radioactive) :	N
Recycler of Hazardous Waste :	N
Transporter of Hazardous Waste :	N
Treater, Storer or Disposer of HW :	N
Underground Injection Activity :	N
On-site Burner Exemption :	N
Furnace Exemption :	N
Used Oil Fuel Burner :	N
Used Oil Processor :	N
Used Oil Refiner :	N
Used Oil Fuel Marketer to Burner :	N
Used Oil Specification Marketer :	N
Used Oil Transfer Facility :	N
Used Oil Transporter :	N

Historical Generators

Date Form Received by Agency :	2008-06-30
Facility Name :	THE PANTRY INC #6020
Classification :	Not a generator, verified

Notices of Violations Summary

Regulation Violated :	N

Evaluation Action Summary

Evaluation Date :	2008-06-30
Evaluation :	COMPLIANCE EVALUATION INSPECTION
Area of Violation :	N/R
Date Achieved Compliance :	N/R
Evaluation Lead Agency :	State

UST - FL

Facility Name :	LIL CHAMP #6020 (#20)
Facility Address :	1015 ATLANTIC AVE, FERNANDINA BEACH, 32034
County :	NASSAU

Site Details

Facility ID :	8512124
Facility Phone :	9197746700
Facility Status :	CLOSED
Facility Type :	Retail Station
Last Date in Agency List :	2026-02-13

Map Id: H38
Direction: E
Distance: 0.462 mi., 2440 ft.
Elevation: 18 ft.
Relative: Higher

Site Name : LIL CHAMP #6020 (#20) | LIL'CHAMP 6020 | THE PANTRY INC #6020
1015 ATLANTIC AVE
FERNANDINA BEACH, FL

Database(s) : [DWM CONTAM - FL, EPA LUST, EPA UST, FA 3 - FL, GWIF - FL, LUST - FL, RCRA NONGEN, UST - FL] ***(cont.)***

Envirosite ID: 1478574
EPA ID: N/R

UST - FL ***(cont.)***

Owner Information

Owner ID :	10563
Owner Name :	THE PANTRY INC
Owner Address 1 :	305 Gregson Dr, Cary, NC 27511
Owner Address 2 :	ATTN: STORAGE TANK REGIS
Owner Phone :	9197746700
Contact :	BRENT PUZAK | RAMON INCIONG (386) 916-6267
DEP Contractor Own :	P

Tank Information

Tank ID :	1
Gallons :	8000
Tank Location :	UNDERGROUND
Substance :	Unleaded Gas
Install Date :	1971-08-01
Status :	Removed from Site
Status Date :	2009-10-23

Tank ID :	2
Gallons :	8000
Tank Location :	UNDERGROUND
Substance :	Unleaded Gas
Install Date :	1971-08-01
Status :	Removed from Site
Status Date :	2009-10-23

Tank ID :	3
Gallons :	8000
Tank Location :	UNDERGROUND
Substance :	Unleaded Gas
Install Date :	1971-08-01
Status :	Removed from Site
Status Date :	2009-10-23

Tank ID :	4
Gallons :	8000
Tank Location :	UNDERGROUND
Substance :	Unleaded Gas
Install Date :	1971-08-01
Status :	Removed from Site
Status Date :	2009-10-23

Oculus Note :	Use the Public Oculus Login button to enter the Oculus Website
Oculus Hyperlink :	Click here for hyperlink provided by the agency.

Map Id: G39
Direction: SE
Distance: 0.469 mi., 2478 ft.
Elevation: 21 ft.
Relative: Higher

Site Name : ELM ST SERVICE STATION | ELM STREET SERVICE STATION
501 S 9TH ST
FERNANDINA BEACH, FL

Database(s) : [DWM CONTAM - FL, EPA LUST, EPA UST, FA 3 - FL, GWIF - FL, LUST - FL, UST - FL]

Envirosite ID: 1478630
EPA ID: N/R

DWM CONTAM - FL

Facility Name :	ELM ST SERVICE STATION
Facility Address :	501 S 9TH ST, FERNANDINA BEACH, FL 32034-3624
County :	NASSAU
Score Effective Date :	2002-02-12
Score :	60
Score Ranked :	60
Rank :	1795
Facility ID :	8841538
Facility Status :	CLOSED
Facility Type :	A - Retail Station
County Code :	45
District :	NED
Operator :	PATRICIA SANDLIN
Phone :	(318)869-4704
Name Changed Date :	N/R
Address Changed Date :	N/R
Latitude Degrees :	30
Latitude Minutes :	39
Latitude Seconds :	51.4866
Longitude Degrees :	81
Longitude Minutes :	27
Longitude Seconds :	32.8052
Feature :	N/R
Method :	AGPS
Datum :	0
Section/Township/Range :	N/R
Related Party Begin Date :	1988-09-16
Related Party ID :	19058
Primary Related Party Role :	ACCOUNT OWNER
Related Party Name :	SANDLIN, LAWRENCE
Related Party Address 1 :	813 ALABAMA AVE NW, LEEDS, AL 35094-3096
Related Party Address 2 :	N/R
Contact :	LAWRENCE SANDLIN
Related Party Phone :	(904)261-3037
Related Party Extension :	N/R
Related Party Bad Address Indicator :	N
Last Date in Agency List :	2025-10-08

EPA LUST

Facility Name :	ELM ST SERVICE STATION
Facility Address :	501 S 9TH ST, FERNANDINA BEACH, Florida
County :	N/R
Facility ID :	FL8841538
LUST ID :	FL7739
Reported Date :	1999-07-19
Status :	No Further Action
Substance :	N/R
Closed With Residual Contamination (Tribal Only):	N/R

Map Id: G39
Direction: SE
Distance: 0.469 mi., 2478 ft.
Elevation: 21 ft.
Relative: Higher

Site Name : ELM ST SERVICE STATION | ELM STREET SERVICE STATION
501 S 9TH ST
FERNANDINA BEACH, FL

Database(s) : [DWM CONTAM - FL, EPA LUST, EPA UST, FA 3 - FL, GWIF - FL, LUST - FL, UST - FL] ***(cont.)***

Envirosite ID: 1478630
EPA ID: N/R

EPA LUST ***(cont.)***

NFA_Letter (Tribal Only) :	N/R
Tribe (Tribal Only) :	N/R
EPA Region :	4
Estimated Population within 1500ft :	102
Estimated Private Domestic Wells within 1500ft:	0
Within Source Water Protection Area (SPA):	No
SPA Public Water System and Facility ID:	N/R
SPA Water Type :	N/R
SPA Facility Type :	N/R
SPA HUC12 :	N/R
Within Groundwater Wellhead Protection Area (WHPA):	Yes
WHPA Public Water System and Facility ID:	FL2450364_32223087
WHPA Water Type :	GW
WHPA Facility Type :	WL
WHPA HUC12 :	30702040906
Within Estimated 100-year Floodplain:	Yes
Latitude :	30.67417
Longitude :	-81.46528
Last Date in Agency List :	2024-05-23

EPA UST

Facility Name :	ELM ST SERVICE STATION
Facility Address :	501 S 9TH ST, FERNANDINA BEACH, Florida 32034
County :	N/R
Facility ID :	FL8841538
Facility Status :	Closed UST(s)
Open USTs :	0
Closed USTs :	4
Temporarily Out of Service USTs :	0
Date of Last Inspection :	N/R
EPA Region :	4
Tribe :	N/R
Facility ID 2 :	N/R
Latitude :	30.67416667
Longitude :	-81.46527778
Last Date in Agency List :	2024-05-22

Tank Details

Tank ID :	FL8841538-1
Tank Status :	Closed
Installation Date :	N/R
Removal Date :	N/R
Capacity :	2000
Substances :	Unleaded Gas
Tank Wall Type :	N/R

Map Id: G39
Direction: SE
Distance: 0.469 mi., 2478 ft.
Elevation: 21 ft.
Relative: Higher

Site Name : ELM ST SERVICE STATION | ELM STREET SERVICE STATION
501 S 9TH ST
FERNANDINA BEACH, FL

Database(s) : [DWM CONTAM - FL, EPA LUST, EPA UST, FA 3 - FL, GWIF - FL, LUST - FL, UST - FL] ***(cont.)***

Envirosite ID: 1478630
EPA ID: N/R

EPA UST ***(cont.)***

Tank ID :	FL8841538-2
Tank Status :	Closed
Installation Date :	N/R
Removal Date :	N/R
Capacity :	1000
Substances :	Unleaded Gas
Tank Wall Type :	N/R

Tank ID :	FL8841538-3
Tank Status :	Closed
Installation Date :	N/R
Removal Date :	N/R
Capacity :	500
Substances :	Leaded Gas
Tank Wall Type :	N/R

Tank ID :	FL8841538-4
Tank Status :	Closed
Installation Date :	1988-11-01
Removal Date :	N/R
Capacity :	6000
Substances :	Unleaded Gas
Tank Wall Type :	N/R

FA 3 - FL

Facility Name :	ELM ST SERVICE STATION
Facility Address :	501 S 9TH ST, FERNANDINA BEACH, 32034
County :	NASSAU

Effectivity Date :	N/R
Expiration Date :	N/R
Facility ID :	8841538
Facility Status :	CLOSED
Facility Type :	Retail Station
DEP Contractor :	P
Financial Responsibility :	NONE
Insurance Company :	N/R
Facility Phone :	3188694704
Owner ID :	19058
Owner Name :	SANDLIN, LAWRENCE
Address :	813 ALABAMA AVE NW, LEEDS, AL 35094
Contact Name :	LAWRENCE SANDLIN
Phone :	9042613037
Last Date in Agency List :	2025-11-05

GWIF - FL

Facility Name :	ELM STREET SERVICE STATION
Facility Address :	501 S 9TH ST, FERNANDINA BEACH, 32034
County :	NASSAU

Map Id: G39
Direction: SE
Distance: 0.469 mi., 2478 ft.
Elevation: 21 ft.
Relative: Higher

Site Name : ELM ST SERVICE STATION | ELM STREET SERVICE STATION
501 S 9TH ST
FERNANDINA BEACH, FL

Database(s) : [DWM CONTAM - FL, EPA LUST, EPA UST, FA 3 - FL, GWIF - FL, LUST - FL, UST - FL] ***(cont.)***

Envirosite ID: 1478630
EPA ID: N/R

GWIF - FL ***(cont.)***

Facility ID :	8841538
Facility Type :	PETROLEUM
Location ID :	192119
Location Method :	DGPS = Differentially Corrected GPS
GPS ID :	192119
GPS Date :	2007-09-13
HAE (Height Above Ellipsoid) :	18.82
Project ID :	SUPER
Insp Name :	JIM C. SCHOELEN
Insp CHD :	NASSAU
Request Number :	RE43535
Datum :	WS1984
Software :	Risk_Solo_v2
Streetside :	N/R
Agency :	DOH
Comment :	N/R
Latitude :	30.664279
Longitude :	-81.459154
Last Date in Agency List :	2026-01-22

LUST - FL

Facility Name :	ELM ST SERVICE STATION
Facility Address :	501 S 9TH ST, FERNANDINA BEACH, 32034
County :	NASSAU

Site Details

Facility ID :	8841538
Facility Status :	CLOSED
Facility Type :	Retail Station
Phone :	3188694704
Last Date in Agency List :	2026-02-13

Owner Information

Owner ID :	19058
Owner Name :	SANDLIN, LAWRENCE
Owner Address 1 :	813 ALABAMA AVE NW, LEEDS, AL 35094
Owner Address 2 :	N/R
Owner Phone :	9042613037
Contact :	LAWRENCE SANDLIN

Discharge Details

Discharge Date :	1999-07-19
Status Date :	2007-07-24
Status Description :	SRCR COMPLETE
DEP Code :	P
Description :	CLEANUP REQUIRED
Score Date :	2002-02-12

Map Id: G39
Direction: SE
Distance: 0.469 mi., 2478 ft.
Elevation: 21 ft.
Relative: Higher

Site Name : ELM ST SERVICE STATION | ELM STREET SERVICE STATION
501 S 9TH ST
FERNANDINA BEACH, FL

Database(s) : [DWM CONTAM - FL, EPA LUST, EPA UST, FA 3 - FL, GWIF - FL, LUST - FL, UST - FL] ***(cont.)***

Envirosite ID: 1478630
EPA ID: N/R

LUST - FL ***(cont.)***

Score :	60
CU Status :	N/R
Oculus Note :	Use the Public Oculus Login button to enter the Oculus Website
Oculus Hyperlink :	Click here for hyperlink provided by the agency.

UST - FL

Facility Name :	ELM ST SERVICE STATION
Facility Address :	501 S 9TH ST, FERNANDINA BEACH, 32034
County :	NASSAU

Site Details

Facility ID :	8841538
Facility Phone :	3188694704
Facility Status :	CLOSED
Facility Type :	Retail Station
Last Date in Agency List :	2026-02-13

Owner Information

Owner ID :	19058
Owner Name :	SANDLIN, LAWRENCE
Owner Address 1 :	813 ALABAMA AVE NW, LEEDS, AL 35094
Owner Address 2 :	N/R
Owner Phone :	9042613037
Contact :	LAWRENCE SANDLIN
DEP Contractor Own :	P

Tank Information

Tank ID :	1
Gallons :	2000
Tank Location :	UNDERGROUND
Substance :	Unleaded Gas
Install Date :	N/R
Status :	Removed from Site
Status Date :	N/R

Tank ID :	2
Gallons :	1000
Tank Location :	UNDERGROUND
Substance :	Unleaded Gas
Install Date :	N/R
Status :	Removed from Site
Status Date :	N/R

Map Id: G39
Direction: SE
Distance: 0.469 mi., 2478 ft.
Elevation: 21 ft.
Relative: Higher

Site Name : ELM ST SERVICE STATION | ELM STREET SERVICE STATION
501 S 9TH ST
FERNANDINA BEACH, FL

Database(s) : [DWM CONTAM - FL, EPA LUST, EPA UST, FA 3 - FL, GWIF - FL, LUST - FL, UST - FL] ***(cont.)***

Envirosite ID: 1478630
EPA ID: N/R

UST - FL ***(cont.)***

Tank ID :	3
Gallons :	500
Tank Location :	UNDERGROUND
Substance :	Leaded Gas
Install Date :	N/R
Status :	Removed from Site
Status Date :	N/R

Tank ID :	4
Gallons :	6000
Tank Location :	UNDERGROUND
Substance :	Unleaded Gas
Install Date :	1988-11-01
Status :	Removed from Site
Status Date :	1999-06-01

Oculus Note :	Use the Public Oculus Login button to enter the Oculus Website
Oculus Hyperlink :	Click here for hyperlink provided by the agency.

Map Id: 40
Direction: N
Distance: 0.475 mi., 2507 ft.
Elevation: 10 ft.
Relative: Higher

Site Name : CITIES SERVICE COMPANY | CITIES SERVICES COMPANY (CSC)
173 DADE ST
FERNANDINA BEACH | Fernandina Beach, FL 32034

Database(s) : [CS - FL, RESP PARTY - FL, SHWS ERIC - FL, SWF/LF - FL]

Envirosite ID: 1500164
EPA ID: N/R

CS - FL

Facility Name :	CITIES SERVICE COMPANY
Facility Address :	173 DADE ST, FERNANDINA BEACH, 32034
County :	Nassau County

DEP Cleanup Site Key :	86664095
Program Site ID :	ERIC_15028
Program Source Data :	ERIC
Program Area :	OTHCU
Collection Date :	N/R
Verification Date :	2015-07-15
Load Date :	2026-02-06
Verifier :	YILMAZ_F
Collector :	YILMAZ_F
Verifier Agency :	N/R

Map Id: 40
Direction: N
Distance: 0.475 mi., 2507 ft.
Elevation: 10 ft.
Relative: Higher

Site Name : CITIES SERVICE COMPANY | CITIES SERVICES COMPANY (CSC)
173 DADE ST
FERNANDINA BEACH | Fernandina Beach, FL 32034

Database(s) : [CS - FL, RESP PARTY - FL, SHWS ERIC - FL, SWF/LF - FL] ***(cont.)***

Envirosite ID: 1500164
EPA ID: N/R

CS - FL ***(cont.)***

Collection Agency :	N/R
Verification Status :	N/R
Remediation Status :	OPEN
Office/District :	NED
Comments :	Alternate ID:
Last Date in Agency List :	2026-02-06

RESP PARTY - FL

Facility Name :	CITIES SERVICE COMPANY
Facility Address :	173 DADE ST, FERNANDINA BEACH, 32034
Site ID :	336527
Project ID :	347345
Status :	OPEN
District :	TAL
ISDR Date :	1986-02-27
Project MGR :	YILMAZ_F
OGC Number :	N/R
Contaminants :	N/R
Offsite COC :	N/R
Priority Score :	N/R
County ID :	45
Datum ID :	NAD83
Method ID :	DPHO
Feature :	N/R
Object of Interest :	CONTAMINATION SOURCE
Proximity :	APPRX
Collect Username :	YILMAZ_F
Collect Affiliation :	Florida Department of Environmental Protection
Collect Program ID :	CL
Collect Date :	2015-07-15 00:00:00
Map Source :	IMAGERY_11_13
Map Source Scale :	5000
Interpolation Scale :	5000
Coordinate Accuracy ID :	3
Verify Method ID :	DPHO
Verify Username :	YILMAZ_F
Verify Affiliation :	Florida Department of Environmental Protection
Verifying Program ID :	CL
Verification Date :	2015-07-15 17:32:34
Documents :	Click here for hyperlink provided by the agency.
Latitude :	30.676394
Longitude :	81.463323
Last Date in Agency List :	2017-10-09

SHWS ERIC - FL

Facility Name :	CITIES SERVICE COMPANY
Facility Address :	173 DADE ST, FERNANDINA BEACH, FL 32034
County :	Nassau

Map Id: 40
Direction: N
Distance: 0.475 mi., 2507 ft.
Elevation: 10 ft.
Relative: Higher

Site Name : CITIES SERVICE COMPANY | CITIES SERVICES COMPANY (CSC)
173 DADE ST
FERNANDINA BEACH | Fernandina Beach, FL 32034

Database(s) : [CS - FL, RESP PARTY - FL, SHWS ERIC - FL, SWF/LF - FL] ***(cont.)***

Envirosite ID: 1500164
EPA ID: N/R

SHWS ERIC - FL ***(cont.)***

ERIC ID :	ERIC_15028
Site Status :	OPEN
Source Facility Name :	CITIES SERVICE COMPANY
Source Facility ID :	137331
Program :	Responsible Party Cleanup
Program Type :	RESPONSPARTY
Program Status :	ACTIVE
District :	NED
Waste Management Office :	SJRWMD
ICR Indicator :	N
Discharge Date :	N/R
Site Manager :	Ferda Yilmaz
Site Phase Description :	Phase 0 - Discovery
Offsite Contamination :	CONTAMUNKNOWN
Datum ID :	NAD83
Agency Hyperlink :	Click here for hyperlink provided by the agency.
Latitude :	30.676394
Longitude :	-81.463323
Last Date in Agency List :	2026-03-03

ERIC ID :	ERIC_15028
Site Status :	OPEN
Source Facility Name :	CITIES SERVICE COMPANY
Source Facility ID :	137331
Program :	CERCLA Site Screening Program
Program Type :	CERCLA
Program Status :	COMPLETE
District :	NED
Waste Management Office :	SJRWMD
ICR Indicator :	N
Discharge Date :	N/R
Site Manager :	Ferda Yilmaz
Site Phase Description :	Phase 0 - Discovery
Offsite Contamination :	CONTAMUNKNOWN
Datum ID :	NAD83
Agency Hyperlink :	Click here for hyperlink provided by the agency.
Latitude :	30.676394
Longitude :	-81.463323
Last Date in Agency List :	2026-03-03

SWF/LF - FL

Facility Name :	CITIES SERVICES COMPANY (CSC)
Facility Address :	173 Dade St, Fernandina Beach, FL 32034
County :	NASSAU

Site Details

Facility ID :	100507
Class :	OLD DUMP
Class Type :	520
Class Status :	CLOSED, NO GW MONITORING (J)

Map Id: 40
Direction: N
Distance: 0.475 mi., 2507 ft.
Elevation: 10 ft.
Relative: Higher

Site Name : CITIES SERVICE COMPANY | CITIES SERVICES COMPANY (CSC)
173 DADE ST
FERNANDINA BEACH | Fernandina Beach, FL 32034

Database(s) : [CS - FL, RESP PARTY - FL, SHWS ERIC - FL, SWF/LF - FL] ***(cont.)***

Envirosite ID: 1500164
EPA ID: N/R

SWF/LF - FL ***(cont.)***

Test Site Data :	TestSite Inventory Report, TestSite Result Report
Detail :	Facility Activities, Documents in OCULUS
District :	NED
Section/Township/Range :	N/R
Responsible Authority Name :	N/R
Responsible Authority Address :	N/R
Responsible Authority Phone Number :	N/R
Responsible Authority Email Address :	N/R
Land Owner Name :	N/R
Land Owner Address :	N/R
Land Owner Phone Number :	N/R
Site Supervisor Name :	N/R
Site Supervisor Address :	N/R
Site Supervisor Phone Number :	N/R
Site Supervisor Email Address :	N/R
Latitude :	30.676416
Longitude :	81.463552
Last Date in Agency List :	2024-05-14

Map Id: H41
Direction: E
Distance: 0.483 mi., 2548 ft.
Elevation: 21 ft.
Relative: Higher

Site Name : AAC1312
20 N 11TH
FERNANDINA BEACH, FL

Database(s) : [DEDB - FL]

Envirosite ID: 1581753
EPA ID: N/R

DEDB - FL

Sample Date :	2011-11-16
Sample ID :	111011-037
Sample Type :	RESAMPLE
FLUW ID :	AAC1312
Analyte :	ETHYLENE DIBROMIDE (EDB)
Value :	0.15
Units :	ug/L
Qualifier :	U
Resident Last Name :	N/R
Well Business Name :	FLORIDA PUBLIC UTILITIES
Well Address :	20 N 11TH
Well Type :	40
Well Status :	ACTIVE
City :	FERNANDINA BEACH
County :	NASSAU
Job Name :	NASSAU-111011-009
Customer ID :	N/R
Description :	Community Well
Last Date in Agency List :	2015-11-25

Map Id: H41
Direction: E
Distance: 0.483 mi., 2548 ft.
Elevation: 21 ft.
Relative: Higher

Site Name : AAC1312
20 N 11TH
FERNANDINA BEACH, FL

Database(s) : [DEDB - FL] ***(cont.)***

Envirosite ID: 1581753
EPA ID: N/R

DEDB - FL ***(cont.)***

Sample Date :	2010-08-02
Sample ID :	100614-071
Sample Type :	RESAMPLE
FLUW ID :	AAC1312
Analyte :	ETHYLENE DIBROMIDE (EDB)
Value :	0.22
Units :	ug/L
Qualifier :	U
Resident Last Name :	N/R
Well Business Name :	FLORIDA PUBLIC UTILITIES
Well Address :	20 N 11TH
Well Type :	40
Well Status :	ACTIVE
City :	FERNANDINA BEACH
County :	NASSAU
Job Name :	NASSAU-100614-011
Customer ID :	N/R
Description :	Community Well
Last Date in Agency List :	2015-11-25

Sample Date :	2009-09-30
Sample ID :	090923-068
Sample Type :	RESAMPLE
FLUW ID :	AAC1312
Analyte :	ETHYLENE DIBROMIDE (EDB)
Value :	0.22
Units :	ug/L
Qualifier :	U
Resident Last Name :	N/R
Well Business Name :	FLORIDA PUBLIC UTILITIES
Well Address :	20 N 11TH
Well Type :	40
Well Status :	ACTIVE
City :	FERNANDINA BEACH
County :	NASSAU
Job Name :	NASSAU-090923-016
Customer ID :	N/R
Description :	Community Well
Last Date in Agency List :	2015-11-25

Sample Date :	2008-07-21
Sample ID :	080626-093
Sample Type :	RESAMPLE
FLUW ID :	AAC1312
Analyte :	ETHYLENE DIBROMIDE (EDB)
Value :	0.25
Units :	ug/L
Qualifier :	U
Resident Last Name :	N/R
Well Business Name :	FLORIDA PUBLIC UTILITIES
Well Address :	20 N 11TH
Well Type :	40
Well Status :	ACTIVE
City :	FERNANDINA BEACH
County :	NASSAU

Map Id: H41
Direction: E
Distance: 0.483 mi., 2548 ft.
Elevation: 21 ft.
Relative: Higher

Site Name : AAC1312
20 N 11TH
FERNANDINA BEACH, FL

Database(s) : [DEDB - FL] ***(cont.)***

Envirosite ID: 1581753
EPA ID: N/R

DEDB - FL ***(cont.)***

Job Name :	NASSAU-080626-018
Customer ID :	N/R
Description :	Community Well
Last Date in Agency List :	2015-11-25
Sample Date :	2007-09-13
Sample ID :	070906-109
Sample Type :	RESAMPLE
FLUW ID :	AAC1312
Analyte :	ETHYLENE DIBROMIDE (EDB)
Value :	0.25
Units :	ug/L
Qualifier :	U
Resident Last Name :	N/R
Well Business Name :	FLORIDA PUBLIC UTILITIES
Well Address :	20 N 11TH
Well Type :	40
Well Status :	ACTIVE
City :	FERNANDINA BEACH
County :	NASSAU
Job Name :	NASSAU-070906-013
Customer ID :	N/R
Description :	Community Well
Last Date in Agency List :	2015-11-25
Sample Date :	2007-02-12
Sample ID :	070207-023
Sample Type :	RESAMPLE
FLUW ID :	AAC1312
Analyte :	ETHYLENE DIBROMIDE (EDB)
Value :	0.25
Units :	ug/L
Qualifier :	U
Resident Last Name :	N/R
Well Business Name :	FLORIDA PUBLIC UTILITIES
Well Address :	20 N 11TH
Well Type :	40
Well Status :	ACTIVE
City :	FERNANDINA BEACH
County :	NASSAU
Job Name :	NASSAU-070207-003
Customer ID :	N/R
Description :	Community Well
Last Date in Agency List :	2015-11-25
Sample Date :	2006-01-11
Sample ID :	060112-159
Sample Type :	RESAMPLE
FLUW ID :	AAC1312
Analyte :	ETHYLENE DIBROMIDE (EDB)
Value :	0.25
Units :	ug/L
Qualifier :	U
Resident Last Name :	N/R

Map Id: H41
Direction: E
Distance: 0.483 mi., 2548 ft.
Elevation: 21 ft.
Relative: Higher

Site Name : AAC1312
20 N 11TH
FERNANDINA BEACH, FL

Database(s) : [DEDB - FL] ***(cont.)***

Envirosite ID: 1581753
EPA ID: N/R

DEDB - FL ***(cont.)***

Well Business Name :	FLORIDA PUBLIC UTILITIES
Well Address :	20 N 11TH
Well Type :	40
Well Status :	ACTIVE
City :	FERNANDINA BEACH
County :	NASSAU
Job Name :	NASSAU-060112-033
Customer ID :	N/R
Description :	Community Well
Last Date in Agency List :	2015-11-25
Sample Date :	2004-12-08
Sample ID :	041209-098
Sample Type :	RESAMPLE
FLUW ID :	AAC1312
Analyte :	ETHYLENE DIBROMIDE (EDB)
Value :	0.25
Units :	ug/L
Qualifier :	U
Resident Last Name :	N/R
Well Business Name :	FLORIDA PUBLIC UTILITIES
Well Address :	20 N 11TH
Well Type :	40
Well Status :	ACTIVE
City :	FERNANDINA BEACH
County :	NASSAU
Job Name :	NASSAU-041209-21
Customer ID :	N/R
Description :	Community Well
Last Date in Agency List :	2015-11-25
Sample Date :	2004-03-17
Sample ID :	040318-064
Sample Type :	RESAMPLE
FLUW ID :	AAC1312
Analyte :	ETHYLENE DIBROMIDE (EDB)
Value :	0.37
Units :	ug/L
Qualifier :	U
Resident Last Name :	N/R
Well Business Name :	FLORIDA PUBLIC UTILITIES
Well Address :	20 N 11TH
Well Type :	40
Well Status :	ACTIVE
City :	FERNANDINA BEACH
County :	NASSAU
Job Name :	NASSAU-040318-20
Customer ID :	N/R
Description :	Community Well
Last Date in Agency List :	2015-11-25
Sample Date :	2003-06-04
Sample ID :	030605-064
Sample Type :	RESAMPLE

Map Id: H41
Direction: E
Distance: 0.483 mi., 2548 ft.
Elevation: 21 ft.
Relative: Higher

Site Name : AAC1312
20 N 11TH
FERNANDINA BEACH, FL

Database(s) : [DEDB - FL] ***(cont.)***

Envirosite ID: 1581753
EPA ID: N/R

DEDB - FL ***(cont.)***

FLUW ID :	AAC1312
Analyte :	ETHYLENE DIBROMIDE (EDB)
Value :	0.37
Units :	ug/L
Qualifier :	U
Resident Last Name :	N/R
Well Business Name :	FLORIDA PUBLIC UTILITIES
Well Address :	20 N 11TH
Well Type :	40
Well Status :	ACTIVE
City :	FERNANDINA BEACH
County :	NASSAU
Job Name :	NASSAU-030605-13
Customer ID :	N/R
Description :	Community Well
Last Date in Agency List :	2015-11-25

Sample Date :	2002-01-22
Sample ID :	020124-007
Sample Type :	FIRST SAMPL
FLUW ID :	AAC1312
Analyte :	ETHYLENE DIBROMIDE (EDB)
Value :	0.12
Units :	ug/L
Qualifier :	U
Resident Last Name :	N/R
Well Business Name :	FLORIDA PUBLIC UTILITIES
Well Address :	20 N 11TH
Well Type :	40
Well Status :	ACTIVE
City :	FERNANDINA BEACH
County :	NASSAU
Job Name :	NASSAU-020124-03
Customer ID :	N/R
Description :	Community Well
Last Date in Agency List :	2015-11-25

Sample Date :	2003-06-04
Sample ID :	030605-064
Sample Type :	RESAMPLE
FLUW ID :	AAC1312
Analyte :	ETHYLENE DIBROMIDE (EDB)
Value :	0.37
Units :	ug/L
Qualifier :	U
Resident Last Name :	N/R
Well Business Name :	FLORIDA PUBLIC UTILITIES
Well Address :	20 N 11TH
Well Type :	40 - COMMUNITY WATER SYSTEM (>100,000 GALLONS/DAY)
Well Status :	ACTIVE
City :	N/R
County :	NASSAU
Job Name :	NASSAU-030605-13
Customer ID :	N/R
Description :	N/R

Map Id: H41
Direction: E
Distance: 0.483 mi., 2548 ft.
Elevation: 21 ft.
Relative: Higher

Site Name : AAC1312
20 N 11TH
FERNANDINA BEACH, FL

Database(s) : [DEDB - FL] ***(cont.)***

Envirosite ID: 1581753
EPA ID: N/R

DEDB - FL ***(cont.)***

Last Date in Agency List : 2026-01-02

Map Id: H42
Direction: E
Distance: 0.487 mi., 2572 ft.
Elevation: 21 ft.
Relative: Higher

Site Name : AAC1312 | AAC1313 | FERNANDINA BEACH CITY-WTP #1
20 N 11TH ST | 20 NORTH 11TH STREET | 20 NORTH ELEVENTH STREET
FERNANDINA BEACH | Fernandina Beach, FL 32034

Database(s) : [AST - FL, DEDB - FL, FA 3 - FL, FRS, RMP, T 2 - FL]

Envirosite ID: 1467773
EPA ID: N/R

AST - FL

Facility Name : FERNANDINA BEACH CITY-WTP #1
Facility Address : 20 N 11TH ST, FERNANDINA BEACH, 32034
County : NASSAU

Site Details
Facility ID : 9814081
Facility Phone : 9043103421
Facility Status : OPEN
Facility Type : H
Type Description : Local Government
Last Date in Agency List : 2026-02-13

Owner Information
Owner ID : 69844
Owner Name : FERNANDINA BEACH -CITY OF
Owner Address 1 : N/R
Owner Address 2 : ATTN: UTIL DIRECTOR
Owner Phone : 9043103421
Contact : A DESILET / JEREMIAH GLISSON
DEP Contractor Own : P

Tank Information
Tank ID : 1
Gallons : 1000
Tank Location : ABOVEGROUND
Substance : Emerg Generator Diesel
Install Date : 2000-01-01
Status : Removed from Site
Status Date : 2017-09-01

Map Id: H42
Direction: E
Distance: 0.487 mi., 2572 ft.
Elevation: 21 ft.
Relative: Higher

Site Name : AAC1312 | AAC1313 | FERNANDINA BEACH CITY-WTP #1
20 N 11TH ST | 20 NORTH 11TH STREET | 20 NORTH ELEVENTH STREET
FERNANDINA BEACH | Fernandina Beach, FL 32034

Database(s) : [AST - FL, DEDB - FL, FA 3 - FL, FRS, RMP, T 2 - FL] ***(cont.)***

Envirosite ID: 1467773
EPA ID: N/R

AST - FL ***(cont.)***

Tank ID :	2
Gallons :	2000
Tank Location :	ABOVEGROUND
Substance :	Emerg Generator Diesel
Install Date :	2017-08-01
Status :	In Service
Status Date :	2017-08-01
Construction Items :	Miscellaneous Attributes - Compartmented Overfill/Spill - Spill containment bucket Primary Construction - Steel Secondary Containment - Double wall
Monitoring Items :	External Tk Monitoring - Visual inspection of ASTs Internal Tk Monitoring - Monitor dbl wall tank space Piping Monitoring - External piping monitoring
Piping Items :	Corrosion Protection - External protective coating Miscellaneous Attributes - Abv, no soil contact Miscellaneous Attributes - Pressurized piping system Miscellaneous Attributes - Suction piping system Primary Construction - Steel/galvanized metal Secondary Containment - Double wall
Oculus Note :	Use the Public Oculus Login button to enter the Oculus Website
Oculus Hyperlink :	Click here for hyperlink provided by the agency.

DEDB - FL

Sample Date :	2011-11-16
Sample ID :	111011-038
Sample Type :	N/R
FLUW ID :	AAC1313
Analyte :	ETHYLENE DIBROMIDE (EDB)
Value :	0.15
Units :	ug/L
Qualifier :	U
Resident Last Name :	N/R
Well Business Name :	CITY OF FERNANDINA BEACH UTILITIES
Well Address :	20 N 11th ST
Well Type :	40 - COMMUNITY WATER SYSTEM (>100,000 GALLONS/DAY)
Well Status :	ACTIVE
City :	N/R
County :	NASSAU
Job Name :	NASSAU-111011-009
Customer ID :	N/R
Description :	N/R
Last Date in Agency List :	2021-11-17

Map Id: H42
Direction: E
Distance: 0.487 mi., 2572 ft.
Elevation: 21 ft.
Relative: Higher

Site Name : AAC1312 | AAC1313 | FERNANDINA BEACH CITY-WTP #1
20 N 11TH ST | 20 NORTH 11TH STREET | 20 NORTH ELEVENTH STREET
FERNANDINA BEACH | Fernandina Beach, FL 32034

Database(s) : [AST - FL, DEDB - FL, FA 3 - FL, FRS, RMP, T 2 - FL] ***(cont.)***

Envirosite ID: 1467773
EPA ID: N/R

DEDB - FL ***(cont.)***

Sample Date :	2010-08-02
Sample ID :	100614-069
Sample Type :	N/R
FLUW ID :	AAC1313
Analyte :	ETHYLENE DIBROMIDE (EDB)
Value :	0.22
Units :	ug/L
Qualifier :	U
Resident Last Name :	N/R
Well Business Name :	CITY OF FERNANDINA BEACH UTILITIES
Well Address :	20 N 11th ST
Well Type :	40 - COMMUNITY WATER SYSTEM (>100,000 GALLONS/DAY)
Well Status :	ACTIVE
City :	N/R
County :	NASSAU
Job Name :	NASSAU-100614-011
Customer ID :	N/R
Description :	N/R
Last Date in Agency List :	2021-11-17

Sample Date :	2009-09-30
Sample ID :	090923-067
Sample Type :	RESAMPLE
FLUW ID :	AAC1313
Analyte :	ETHYLENE DIBROMIDE (EDB)
Value :	0.22
Units :	ug/L
Qualifier :	U
Resident Last Name :	N/R
Well Business Name :	CITY OF FERNANDINA BEACH UTILITIES
Well Address :	20 N 11th ST
Well Type :	40 - COMMUNITY WATER SYSTEM (>100,000 GALLONS/DAY)
Well Status :	ACTIVE
City :	N/R
County :	NASSAU
Job Name :	NASSAU-090923-016
Customer ID :	N/R
Description :	N/R
Last Date in Agency List :	2021-11-17

Sample Date :	2008-07-21
Sample ID :	080626-092
Sample Type :	RESAMPLE
FLUW ID :	AAC1313
Analyte :	ETHYLENE DIBROMIDE (EDB)
Value :	0.25
Units :	ug/L
Qualifier :	U
Resident Last Name :	N/R
Well Business Name :	CITY OF FERNANDINA BEACH UTILITIES
Well Address :	20 N 11th ST

Map Id: H42
Direction: E
Distance: 0.487 mi., 2572 ft.
Elevation: 21 ft.
Relative: Higher

Site Name : AAC1312 | AAC1313 | FERNANDINA BEACH CITY-WTP #1
20 N 11TH ST | 20 NORTH 11TH STREET | 20 NORTH ELEVENTH STREET
FERNANDINA BEACH | Fernandina Beach, FL 32034

Database(s) : [AST - FL, DEDB - FL, FA 3 - FL, FRS, RMP, T 2 - FL] ***(cont.)***

Envirosite ID: 1467773
EPA ID: N/R

DEDB - FL ***(cont.)***

Well Type :	40 - COMMUNITY WATER SYSTEM (>100,000 GALLONS/DAY)
Well Status :	ACTIVE
City :	N/R
County :	NASSAU
Job Name :	NASSAU-080626-018
Customer ID :	N/R
Description :	N/R
Last Date in Agency List :	2021-11-17

Sample Date :	2007-09-13
Sample ID :	070906-110
Sample Type :	RESAMPLE
FLUW ID :	AAC1313
Analyte :	ETHYLENE DIBROMIDE (EDB)
Value :	0.25
Units :	ug/L
Qualifier :	U
Resident Last Name :	N/R
Well Business Name :	CITY OF FERNANDINA BEACH UTILITIES
Well Address :	20 N 11th ST
Well Type :	40 - COMMUNITY WATER SYSTEM (>100,000 GALLONS/DAY)
Well Status :	ACTIVE
City :	N/R
County :	NASSAU
Job Name :	NASSAU-070906-013
Customer ID :	N/R
Description :	N/R
Last Date in Agency List :	2021-11-17

Sample Date :	2007-02-12
Sample ID :	070207-024
Sample Type :	RESAMPLE
FLUW ID :	AAC1313
Analyte :	ETHYLENE DIBROMIDE (EDB)
Value :	0.25
Units :	ug/L
Qualifier :	U
Resident Last Name :	N/R
Well Business Name :	CITY OF FERNANDINA BEACH UTILITIES
Well Address :	20 N 11th ST
Well Type :	40 - COMMUNITY WATER SYSTEM (>100,000 GALLONS/DAY)
Well Status :	ACTIVE
City :	N/R
County :	NASSAU
Job Name :	NASSAU-070207-003
Customer ID :	N/R
Description :	N/R
Last Date in Agency List :	2021-11-17

Map Id: H42
Direction: E
Distance: 0.487 mi., 2572 ft.
Elevation: 21 ft.
Relative: Higher

Site Name : AAC1312 | AAC1313 | FERNANDINA BEACH CITY-WTP #1
20 N 11TH ST | 20 NORTH 11TH STREET | 20 NORTH ELEVENTH STREET
FERNANDINA BEACH | Fernandina Beach, FL 32034

Database(s) : [AST - FL, DEDB - FL, FA 3 - FL, FRS, RMP, T 2 - FL] ***(cont.)***

Envirosite ID: 1467773
EPA ID: N/R

DEDB - FL ***(cont.)***

Sample Date :	2006-01-12
Sample ID :	060112-164
Sample Type :	RESAMPLE
FLUW ID :	AAC1313
Analyte :	ETHYLENE DIBROMIDE (EDB)
Value :	0.25
Units :	ug/L
Qualifier :	U
Resident Last Name :	N/R
Well Business Name :	CITY OF FERNANDINA BEACH UTILITIES
Well Address :	20 N 11th ST
Well Type :	40 - COMMUNITY WATER SYSTEM (>100,000 GALLONS/DAY
Well Status :	ACTIVE
City :	N/R
County :	NASSAU
Job Name :	NASSAU-060112-033
Customer ID :	N/R
Description :	N/R
Last Date in Agency List :	2021-11-17

Sample Date :	2004-12-08
Sample ID :	041209-097
Sample Type :	RESAMPLE
FLUW ID :	AAC1313
Analyte :	ETHYLENE DIBROMIDE (EDB)
Value :	0.25
Units :	ug/L
Qualifier :	U
Resident Last Name :	N/R
Well Business Name :	CITY OF FERNANDINA BEACH UTILITIES
Well Address :	20 N 11th ST
Well Type :	40 - COMMUNITY WATER SYSTEM (>100,000 GALLONS/DAY
Well Status :	ACTIVE
City :	N/R
County :	NASSAU
Job Name :	NASSAU-041209-21
Customer ID :	N/R
Description :	N/R
Last Date in Agency List :	2021-11-17

Sample Date :	2004-03-17
Sample ID :	040318-063
Sample Type :	RESAMPLE
FLUW ID :	AAC1313
Analyte :	ETHYLENE DIBROMIDE (EDB)
Value :	0.37
Units :	ug/L
Qualifier :	U
Resident Last Name :	N/R
Well Business Name :	CITY OF FERNANDINA BEACH UTILITIES
Well Address :	20 N 11th ST

Map Id: H42
Direction: E
Distance: 0.487 mi., 2572 ft.
Elevation: 21 ft.
Relative: Higher

Site Name : AAC1312 | AAC1313 | FERNANDINA BEACH CITY-WTP #1
20 N 11TH ST | 20 NORTH 11TH STREET | 20 NORTH ELEVENTH STREET
FERNANDINA BEACH | Fernandina Beach, FL 32034

Database(s) : [AST - FL, DEDB - FL, FA 3 - FL, FRS, RMP, T 2 - FL] ***(cont.)***

Envirosite ID: 1467773
EPA ID: N/R

DEDB - FL ***(cont.)***

Well Type :	40 - COMMUNITY WATER SYSTEM (>100,000 GALLONS/DAY)
Well Status :	ACTIVE
City :	N/R
County :	NASSAU
Job Name :	NASSAU-040318-20
Customer ID :	N/R
Description :	N/R
Last Date in Agency List :	2021-11-17

Sample Date :	2003-06-04
Sample ID :	030605-065
Sample Type :	RESAMPLE
FLUW ID :	AAC1313
Analyte :	ETHYLENE DIBROMIDE (EDB)
Value :	0.37
Units :	ug/L
Qualifier :	U
Resident Last Name :	N/R
Well Business Name :	CITY OF FERNANDINA BEACH UTILITIES
Well Address :	20 N 11th ST
Well Type :	40 - COMMUNITY WATER SYSTEM (>100,000 GALLONS/DAY)
Well Status :	ACTIVE
City :	N/R
County :	NASSAU
Job Name :	NASSAU-030605-13
Customer ID :	N/R
Description :	N/R
Last Date in Agency List :	2021-11-17

Sample Date :	2011-11-16
Sample ID :	111011-038
Sample Type :	N/R
FLUW ID :	AAC1313
Analyte :	ETHYLENE DIBROMIDE (EDB)
Value :	0.15
Units :	ug/L
Qualifier :	U
Resident Last Name :	N/R
Well Business Name :	CITY OF FERNANDINA BEACH UTILITIES
Well Address :	20 N 11TH ST
Well Type :	40 - COMMUNITY WATER SYSTEM (>100,000 GALLONS/DAY)
Well Status :	ACTIVE
City :	N/R
County :	NASSAU
Job Name :	NASSAU-111011-009
Customer ID :	N/R
Description :	N/R
Last Date in Agency List :	2026-01-02

Map Id: H42
Direction: E
Distance: 0.487 mi., 2572 ft.
Elevation: 21 ft.
Relative: Higher

Site Name : AAC1312 | AAC1313 | FERNANDINA BEACH CITY-WTP #1
20 N 11TH ST | 20 NORTH 11TH STREET | 20 NORTH ELEVENTH STREET
FERNANDINA BEACH | Fernandina Beach, FL 32034

Database(s) : [AST - FL, DEDB - FL, FA 3 - FL, FRS, RMP, T 2 - FL] ***(cont.)***

Envirosite ID: 1467773
EPA ID: N/R

DEDB - FL ***(cont.)***

Sample Date :	2010-08-02
Sample ID :	100614-069
Sample Type :	N/R
FLUW ID :	AAC1313
Analyte :	ETHYLENE DIBROMIDE (EDB)
Value :	0.22
Units :	ug/L
Qualifier :	U
Resident Last Name :	N/R
Well Business Name :	CITY OF FERNANDINA BEACH UTILITIES
Well Address :	20 N 11TH ST
Well Type :	40 - COMMUNITY WATER SYSTEM (>100,000 GALLONS/DAY)
Well Status :	ACTIVE
City :	N/R
County :	NASSAU
Job Name :	NASSAU-100614-011
Customer ID :	N/R
Description :	N/R
Last Date in Agency List :	2026-01-02

Sample Date :	2009-09-30
Sample ID :	090923-067
Sample Type :	RESAMPLE
FLUW ID :	AAC1313
Analyte :	ETHYLENE DIBROMIDE (EDB)
Value :	0.22
Units :	ug/L
Qualifier :	U
Resident Last Name :	N/R
Well Business Name :	CITY OF FERNANDINA BEACH UTILITIES
Well Address :	20 N 11TH ST
Well Type :	40 - COMMUNITY WATER SYSTEM (>100,000 GALLONS/DAY)
Well Status :	ACTIVE
City :	N/R
County :	NASSAU
Job Name :	NASSAU-090923-016
Customer ID :	N/R
Description :	N/R
Last Date in Agency List :	2026-01-02

Sample Date :	2008-07-21
Sample ID :	080626-092
Sample Type :	RESAMPLE
FLUW ID :	AAC1313
Analyte :	ETHYLENE DIBROMIDE (EDB)
Value :	0.25
Units :	ug/L
Qualifier :	U
Resident Last Name :	N/R
Well Business Name :	CITY OF FERNANDINA BEACH UTILITIES
Well Address :	20 N 11TH ST

Map Id: H42
Direction: E
Distance: 0.487 mi., 2572 ft.
Elevation: 21 ft.
Relative: Higher

Site Name : AAC1312 | AAC1313 | FERNANDINA BEACH CITY-WTP #1
20 N 11TH ST | 20 NORTH 11TH STREET | 20 NORTH ELEVENTH STREET
FERNANDINA BEACH | Fernandina Beach, FL 32034

Database(s) : [AST - FL, DEDB - FL, FA 3 - FL, FRS, RMP, T 2 - FL] ***(cont.)***

Envirosite ID: 1467773
EPA ID: N/R

DEDB - FL ***(cont.)***

Well Type :	40 - COMMUNITY WATER SYSTEM (>100,000 GALLONS/DAY)
Well Status :	ACTIVE
City :	N/R
County :	NASSAU
Job Name :	NASSAU-080626-018
Customer ID :	N/R
Description :	N/R
Last Date in Agency List :	2026-01-02

Sample Date :	2006-01-12
Sample ID :	060112-164
Sample Type :	RESAMPLE
FLUW ID :	AAC1313
Analyte :	ETHYLENE DIBROMIDE (EDB)
Value :	0.25
Units :	ug/L
Qualifier :	U
Resident Last Name :	N/R
Well Business Name :	CITY OF FERNANDINA BEACH UTILITIES
Well Address :	20 N 11TH ST
Well Type :	40 - COMMUNITY WATER SYSTEM (>100,000 GALLONS/DAY
Well Status :	ACTIVE
City :	N/R
County :	NASSAU
Job Name :	NASSAU-060112-033
Customer ID :	N/R
Description :	N/R
Last Date in Agency List :	2026-01-02

Sample Date :	2004-12-08
Sample ID :	041209-097
Sample Type :	RESAMPLE
FLUW ID :	AAC1313
Analyte :	ETHYLENE DIBROMIDE (EDB)
Value :	0.25
Units :	ug/L
Qualifier :	U
Resident Last Name :	N/R
Well Business Name :	CITY OF FERNANDINA BEACH UTILITIES
Well Address :	20 N 11TH ST
Well Type :	40 - COMMUNITY WATER SYSTEM (>100,000 GALLONS/DAY
Well Status :	ACTIVE
City :	N/R
County :	NASSAU
Job Name :	NASSAU-041209-21
Customer ID :	N/R
Description :	N/R
Last Date in Agency List :	2026-01-02

Map Id: H42
Direction: E
Distance: 0.487 mi., 2572 ft.
Elevation: 21 ft.
Relative: Higher

Site Name : AAC1312 | AAC1313 | FERNANDINA BEACH CITY-WTP #1
20 N 11TH ST | 20 NORTH 11TH STREET | 20 NORTH ELEVENTH STREET
FERNANDINA BEACH | Fernandina Beach, FL 32034

Database(s) : [AST - FL, DEDB - FL, FA 3 - FL, FRS, RMP, T 2 - FL] ***(cont.)***

Envirosite ID: 1467773
EPA ID: N/R

DEDB - FL ***(cont.)***

Sample Date :	2003-06-04
Sample ID :	030605-065
Sample Type :	RESAMPLE
FLUW ID :	AAC1313
Analyte :	ETHYLENE DIBROMIDE (EDB)
Value :	0.37
Units :	ug/L
Qualifier :	U
Resident Last Name :	N/R
Well Business Name :	CITY OF FERNANDINA BEACH UTILITIES
Well Address :	20 N 11TH ST
Well Type :	40 - COMMUNITY WATER SYSTEM (>100,000 GALLONS/DAY)
Well Status :	ACTIVE
City :	N/R
County :	NASSAU
Job Name :	NASSAU-030605-13
Customer ID :	N/R
Description :	N/R
Last Date in Agency List :	2026-01-02

Sample Date :	2004-03-17
Sample ID :	040318-064
Sample Type :	RESAMPLE
FLUW ID :	AAC1312
Analyte :	ETHYLENE DIBROMIDE (EDB)
Value :	0.37
Units :	ug/L
Qualifier :	U
Resident Last Name :	N/R
Well Business Name :	FLORIDA PUBLIC UTILITIES
Well Address :	20 N 11TH ST.
Well Type :	40 - COMMUNITY WATER SYSTEM (>100,000 GALLONS/DAY)
Well Status :	ACTIVE
City :	N/R
County :	NASSAU
Job Name :	NASSAU-040318-20
Customer ID :	N/R
Description :	N/R
Last Date in Agency List :	2026-01-02

Sample Date :	2004-03-17
Sample ID :	040318-063
Sample Type :	RESAMPLE
FLUW ID :	AAC1313
Analyte :	ETHYLENE DIBROMIDE (EDB)
Value :	0.37
Units :	ug/L
Qualifier :	U
Resident Last Name :	N/R
Well Business Name :	CITY OF FERNANDINA BEACH UTILITIES
Well Address :	20 N 11TH ST.

Map Id: H42
Direction: E
Distance: 0.487 mi., 2572 ft.
Elevation: 21 ft.
Relative: Higher

Site Name : AAC1312 | AAC1313 | FERNANDINA BEACH CITY-WTP #1
20 N 11TH ST | 20 NORTH 11TH STREET | 20 NORTH ELEVENTH STREET
FERNANDINA BEACH | Fernandina Beach, FL 32034

Database(s) : [AST - FL, DEDB - FL, FA 3 - FL, FRS, RMP, T 2 - FL] ***(cont.)***

Envirosite ID: 1467773
EPA ID: N/R

DEDB - FL ***(cont.)***

Well Type :	40 - COMMUNITY WATER SYSTEM (>100,000 GALLONS/DAY)
Well Status :	ACTIVE
City :	N/R
County :	NASSAU
Job Name :	NASSAU-040318-20
Customer ID :	N/R
Description :	N/R
Last Date in Agency List :	2026-01-02

Sample Date :	2011-11-16
Sample ID :	111011-037
Sample Type :	RESAMPLE
FLUW ID :	AAC1312
Analyte :	ETHYLENE DIBROMIDE (EDB)
Value :	0.15
Units :	ug/L
Qualifier :	U
Resident Last Name :	N/R
Well Business Name :	FLORIDA PUBLIC UTILITIES
Well Address :	20 N 11TH ST
Well Type :	40 - COMMUNITY WATER SYSTEM (>100,000 GALLONS/DAY)
Well Status :	ACTIVE
City :	N/R
County :	NASSAU
Job Name :	NASSAU-111011-009
Customer ID :	N/R
Description :	N/R
Last Date in Agency List :	2026-01-02

Sample Date :	2010-08-02
Sample ID :	100614-071
Sample Type :	RESAMPLE
FLUW ID :	AAC1312
Analyte :	ETHYLENE DIBROMIDE (EDB)
Value :	0.22
Units :	ug/L
Qualifier :	U
Resident Last Name :	N/R
Well Business Name :	FLORIDA PUBLIC UTILITIES
Well Address :	20 N 11TH ST
Well Type :	40 - COMMUNITY WATER SYSTEM (>100,000 GALLONS/DAY)
Well Status :	ACTIVE
City :	N/R
County :	NASSAU
Job Name :	NASSAU-100614-011
Customer ID :	N/R
Description :	N/R
Last Date in Agency List :	2026-01-02

Map Id: H42
Direction: E
Distance: 0.487 mi., 2572 ft.
Elevation: 21 ft.
Relative: Higher

Site Name : AAC1312 | AAC1313 | FERNANDINA BEACH CITY-WTP #1
20 N 11TH ST | 20 NORTH 11TH STREET | 20 NORTH ELEVENTH STREET
FERNANDINA BEACH | Fernandina Beach, FL 32034

Database(s) : [AST - FL, DEDB - FL, FA 3 - FL, FRS, RMP, T 2 - FL] ***(cont.)***

Envirosite ID: 1467773
EPA ID: N/R

DEDB - FL ***(cont.)***

Sample Date :	2009-09-30
Sample ID :	090923-068
Sample Type :	RESAMPLE
FLUW ID :	AAC1312
Analyte :	ETHYLENE DIBROMIDE (EDB)
Value :	0.22
Units :	ug/L
Qualifier :	U
Resident Last Name :	N/R
Well Business Name :	FLORIDA PUBLIC UTILITIES
Well Address :	20 N 11TH ST
Well Type :	40 - COMMUNITY WATER SYSTEM (>100,000 GALLONS/DAY)
Well Status :	ACTIVE
City :	N/R
County :	NASSAU
Job Name :	NASSAU-090923-016
Customer ID :	N/R
Description :	N/R
Last Date in Agency List :	2026-01-02

Sample Date :	2008-07-21
Sample ID :	080626-093
Sample Type :	RESAMPLE
FLUW ID :	AAC1312
Analyte :	ETHYLENE DIBROMIDE (EDB)
Value :	0.25
Units :	ug/L
Qualifier :	U
Resident Last Name :	N/R
Well Business Name :	FLORIDA PUBLIC UTILITIES
Well Address :	20 N 11TH ST
Well Type :	40 - COMMUNITY WATER SYSTEM (>100,000 GALLONS/DAY)
Well Status :	ACTIVE
City :	N/R
County :	NASSAU
Job Name :	NASSAU-080626-018
Customer ID :	N/R
Description :	N/R
Last Date in Agency List :	2026-01-02

Sample Date :	2006-01-11
Sample ID :	060112-159
Sample Type :	RESAMPLE
FLUW ID :	AAC1312
Analyte :	ETHYLENE DIBROMIDE (EDB)
Value :	0.25
Units :	ug/L
Qualifier :	U
Resident Last Name :	N/R
Well Business Name :	FLORIDA PUBLIC UTILITIES
Well Address :	20 N 11TH ST

Map Id: H42
Direction: E
Distance: 0.487 mi., 2572 ft.
Elevation: 21 ft.
Relative: Higher

Site Name : AAC1312 | AAC1313 | FERNANDINA BEACH CITY-WTP #1
20 N 11TH ST | 20 NORTH 11TH STREET | 20 NORTH ELEVENTH STREET
FERNANDINA BEACH | Fernandina Beach, FL 32034

Database(s) : [AST - FL, DEDB - FL, FA 3 - FL, FRS, RMP, T 2 - FL] ***(cont.)***

Envirosite ID: 1467773
EPA ID: N/R

DEDB - FL ***(cont.)***

Well Type :	40 - COMMUNITY WATER SYSTEM (>100,000 GALLONS/DAY
Well Status :	ACTIVE
City :	N/R
County :	NASSAU
Job Name :	NASSAU-060112-033
Customer ID :	N/R
Description :	N/R
Last Date in Agency List :	2026-01-02

Sample Date :	2004-12-08
Sample ID :	041209-098
Sample Type :	RESAMPLE
FLUW ID :	AAC1312
Analyte :	ETHYLENE DIBROMIDE (EDB)
Value :	0.25
Units :	ug/L
Qualifier :	U
Resident Last Name :	N/R
Well Business Name :	FLORIDA PUBLIC UTILITIES
Well Address :	20 N 11TH ST
Well Type :	40 - COMMUNITY WATER SYSTEM (>100,000 GALLONS/DAY
Well Status :	ACTIVE
City :	N/R
County :	NASSAU
Job Name :	NASSAU-041209-21
Customer ID :	N/R
Description :	N/R
Last Date in Agency List :	2026-01-02

Sample Date :	2002-01-22
Sample ID :	020124-007
Sample Type :	FIRST SAMPL
FLUW ID :	AAC1312
Analyte :	ETHYLENE DIBROMIDE (EDB)
Value :	0.12
Units :	ug/L
Qualifier :	U
Resident Last Name :	N/R
Well Business Name :	FLORIDA PUBLIC UTILITIES
Well Address :	20 N 11TH ST
Well Type :	40 - COMMUN
Well Status :	ACTIVE
City :	N/R
County :	NASSAU
Job Name :	NASSAU-020124-03
Customer ID :	N/R
Description :	N/R
Last Date in Agency List :	2026-01-02

Map Id: H42
Direction: E
Distance: 0.487 mi., 2572 ft.
Elevation: 21 ft.
Relative: Higher

Site Name : AAC1312 | AAC1313 | FERNANDINA BEACH CITY-WTP #1
20 N 11TH ST | 20 NORTH 11TH STREET | 20 NORTH ELEVENTH STREET
FERNANDINA BEACH | Fernandina Beach, FL 32034

Database(s) : [AST - FL, DEDB - FL, FA 3 - FL, FRS, RMP, T 2 - FL] ***(cont.)***

Envirosite ID: 1467773
EPA ID: N/R

FA 3 - FL

Facility Name :	FERNANDINA BEACH CITY-WTP #1
Facility Address :	20 N 11TH ST, FERNANDINA BEACH, 32034
County :	NASSAU
Effectivity Date :	2022-10-02
Expiration Date :	2025-10-02
Facility ID :	9814081
Facility Status :	OPEN
Facility Type :	Local Government
DEP Contractor :	P
Financial Responsibility :	INSURANCE
Insurance Company :	ILLINOIS UNION INSURANCE COMPANY
Facility Phone :	9043103421
Owner ID :	69844
Owner Name :	FERNANDINA BEACH -CITY OF
Address :	1180 S 5TH ST ATTN: UTIL DIRECTOR, FERNANDINA BCH, FL 32034
Contact Name :	A DESILET / JEREMIAH GLISSON
Phone :	9043103421
Last Date in Agency List :	2025-11-05
Effectivity Date :	2019-10-01
Expiration Date :	2022-10-01
Facility ID :	9814081
Facility Status :	OPEN
Facility Type :	Local Government
DEP Contractor :	P
Financial Responsibility :	INSURANCE
Insurance Company :	ILLINOIS UNION INSURANCE COMPANY
Facility Phone :	9043103421
Owner ID :	69844
Owner Name :	FERNANDINA BEACH -CITY OF
Address :	1180 S 5TH ST ATTN: UTIL DIRECTOR, FERNANDINA BCH, FL 32034
Contact Name :	A DESILET / JEREMIAH GLISSON
Phone :	9043103421
Last Date in Agency List :	2025-11-05
Effectivity Date :	2016-10-01
Expiration Date :	2019-10-01
Facility ID :	9814081
Facility Status :	OPEN
Facility Type :	Local Government
DEP Contractor :	P
Financial Responsibility :	INSURANCE
Insurance Company :	ILLINOIS UNION INSURANCE COMPANY
Facility Phone :	9043103421
Owner ID :	69844
Owner Name :	FERNANDINA BEACH -CITY OF
Address :	1180 S 5TH ST ATTN: UTIL DIRECTOR, FERNANDINA BCH, FL 32034
Contact Name :	A DESILET / JEREMIAH GLISSON
Phone :	9043103421

Map Id: H42
Direction: E
Distance: 0.487 mi., 2572 ft.
Elevation: 21 ft.
Relative: Higher

Site Name : AAC1312 | AAC1313 | FERNANDINA BEACH CITY-WTP #1
20 N 11TH ST | 20 NORTH 11TH STREET | 20 NORTH ELEVENTH STREET
FERNANDINA BEACH | Fernandina Beach, FL 32034

Database(s) : [AST - FL, DEDB - FL, FA 3 - FL, FRS, RMP, T 2 - FL] ***(cont.)***

Envirosite ID: 1467773
EPA ID: N/R

FA 3 - FL ***(cont.)***

Last Date in Agency List :	2025-11-05
Effectivity Date :	2013-10-01
Expiration Date :	2016-10-01
Facility ID :	9814081
Facility Status :	OPEN
Facility Type :	Local Government
DEP Contractor :	P
Financial Responsibility :	INSURANCE
Insurance Company :	ILLINOIS UNION
Facility Phone :	9043103421
Owner ID :	69844
Owner Name :	FERNANDINA BEACH -CITY OF
Address :	1180 S 5TH ST ATTN: UTIL DIRECTOR, FERNANDINA BCH, FL 32034
Contact Name :	A DESILET / JEREMIAH GLISSON
Phone :	9043103421
Last Date in Agency List :	2025-11-05

FRS

Facility Name :	CITY OF FERNANDINA BEACH WATER PLANT #1
Facility Address :	20 NORTH 11TH STREET, FERNANDINA BEACH, FL 32034
County :	NASSAU

Site Details

Registry ID :	110000712943
FRS Facility URL :	Click here for hyperlink provided by the agency.
Last Date in Agency List :	2023-09-12

Source Description

Source Description :

The RMP database stores the risk management plans reported by companies that handle, manufacture, use, or store certain flammable or toxic substances, as required under section 112(r) of the Clean Air Act (CAA).

FRS Environmental Interest

Source and System ID :	RMP - 100000067116
Facility Name :	WATER TREATMENT PLANT #1
Facility Address :	20 NORTH 11TH STREET, FERNANDINA BEACH, FL 32034
County :	NASSAU

Map Id: H42
Direction: E
Distance: 0.487 mi., 2572 ft.
Elevation: 21 ft.
Relative: Higher

Site Name : AAC1312 | AAC1313 | FERNANDINA BEACH CITY-WTP #1
20 N 11TH ST | 20 NORTH 11TH STREET | 20 NORTH ELEVENTH STREET
FERNANDINA BEACH | Fernandina Beach, FL 32034

Database(s) : [AST - FL, DEDB - FL, FA 3 - FL, FRS, RMP, T 2 - FL] ***(cont.)***

Envirosite ID: 1467773
EPA ID: N/R

FRS ***(cont.)***

Site Details

Registry ID :	110000712943
FRS Facility URL :	Click here for hyperlink provided by the agency.
Last Date in Agency List :	2025-11-12

Source Description

Source Description :

The RMP database stores the risk management plans reported by companies that handle, manufacture, use, or store certain flammable or toxic substances, as required under section 112(r) of the Clean Air Act (CAA).

FRS Environmental Interest

Source and System ID :	RMP - 100000067116

RMP

Facility Name :	City of Fernandina Beach Water Plant #1
Facility Address :	20 North 11th Street, Fernandina Beach, FL 32034

Site Details

Facility ID :	1000072320
Facility County FIPS :	12089
LEPC :	Regional Planning Council/Regi
Facility URL :	N/R
Facility Phone Number :	N/R
Facility Email Address :	N/R
Facility DUNS :	0
Parent Company Name :	N/R
Company 2 Name :	N/R
Company DUNS :	0
Company 2 DUNS :	0
Operator Name :	City of Fernandina Beach
Operator Address :	1180 South 5th Street Ext., Fernandina Beach, FL 32034
Operator Address 2 :	N/R
Operator Phone :	9043103420
Emergency Contact Name :	John Mandrick
Emergency Contact Title :	Utilities Director
Emergency Contact Phone :	9043103421
Phone 24 :	9043103400
Emergency Contact Ext PIN :	N/R
Emergency Contact Email :	jmandrick@fbfl.org
No Accidents :	False
Foreign State Prov :	N/R
Foreign Zip Code :	N/R
Foreign Country :	N/R

Map Id: H42
Direction: E
Distance: 0.487 mi., 2572 ft.
Elevation: 21 ft.
Relative: Higher

Site Name : AAC1312 | AAC1313 | FERNANDINA BEACH CITY-WTP #1
20 N 11TH ST | 20 NORTH 11TH STREET | 20 NORTH ELEVENTH STREET
FERNANDINA BEACH | Fernandina Beach, FL 32034

Database(s) : [AST - FL, DEDB - FL, FA 3 - FL, FRS, RMP, T 2 - FL] ***(cont.)***

Envirosite ID: 1467773
EPA ID: N/R

RMP ***(cont.)***

FTE :	12
Other EPA Facility ID :	N/R
EPA Facility ID :	100000067116
OSHA PSM :	True
EPCRA 302 :	False
CAA Title V :	False
Clear Air Op Permit ID :	N/R
Safety Inspection Date :	2017-05-15
Safety Inspection by :	Professional Industrial Hygiene Services, Inc
OSHA Ranking :	False
Predictive Filing Flag :	False
Submission Type :	R
CBI Flag :	False
Completion Check Date :	2018-08-23
Receipt Date :	2018-08-23
Graphics Indicator :	False
Attachments Indicator :	False
Certification Received Flag :	True
Submission Method :	RMP*eSubmit
CBI Substantiation Flag :	False
Electronic Waiver Received Flag :	False
Postmark Date :	2018-08-23
De Registration Date :	N/R
De Registration Effective Date :	N/R
Anniversary Date :	2023-08-23
Error Report Date :	N/R
CBI Unsanitized Version Flag :	False
Version Number :	1.0
Facility Latitude :	30.670639
Facility Longitude :	-081.456306
Valid Latitude Longitude Flag :	True
FRS Description :	PLANT ENTRANCE (GENERAL)
FRS Method :	INTERPOLATION - DIGITAL MAP SRCE (TIGER)
Horizontal Accuracy Measure :	10
Horizontal Reference Datum Code :	002
Source Map Scale Number :	N/R
Last Date in Agency List :	2022-05-17

Process Details

Process ID :	1000090497
Process Facility ID :	1000072320
Process Description :	Potable Water Treatment

Chemical Details

Chemical Name :	Chlorine
Chemical ID :	62
Quantity :	14000

Map Id: H42
Direction: E
Distance: 0.487 mi., 2572 ft.
Elevation: 21 ft.
Relative: Higher

Site Name : AAC1312 | AAC1313 | FERNANDINA BEACH CITY-WTP #1
20 N 11TH ST | 20 NORTH 11TH STREET | 20 NORTH ELEVENTH STREET
FERNANDINA BEACH | Fernandina Beach, FL 32034

Database(s) : [AST - FL, DEDB - FL, FA 3 - FL, FRS, RMP, T 2 - FL] ***(cont.)***

Envirosite ID: 1467773
EPA ID: N/R

RMP ***(cont.)***

Chemical Name :	Public OCA Chemical
Chemical ID :	0
Quantity :	0

RMP Summary

RMP Contact Name :	John Mandrick
RMP Title :	Utilities Director
RMP Description :	N/R
RMP Complete Flag :	True

Accident History

Facility ID :	1000072320
Accident Date :	N/R
Accident Time :	N/R
Accident Release Duration :	N/R
Release Event :	N/R
Release Source :	N/R
Other Release Source :	N/R
Onsite Property Damage :	N/R
Offsite Property Damage :	N/R
Envir Damage :	N/R
Envir Damage-Other :	N/R
Initiating Event :	N/R
Cause Equipment Failure :	N/R
Cause-Other :	N/R
Offsite Responders Notify :	N/R
CBI Flag :	N/R
Accident History ID :	N/R

T 2 - FL

Facility Name :	CITY OF FERNANDINA BEACH - WATERWORKS 1
Facility Address :	20 N. 11th Street, FERNANDINA BEACH, FL 32034
County :	Nassau

Details for this site have been truncated due to the large number of available details for this site within this dataset. For the complete details for this site, contact your Envirosite account representative for a complimentary site report containing all of the details available.

Filing Year :	2024(Tier2)
Filing Type :	302 312 RMP
Company Name :	CITY OF FERNANDINA BEACH
Facility ID :	7570816
State Facility ID :	N/R
SIC :	N/R
NAICS :	221210 - Natural Gas Distribution

Map Id: H42
Direction: E
Distance: 0.487 mi., 2572 ft.
Elevation: 21 ft.
Relative: Higher

Site Name : AAC1312 | AAC1313 | FERNANDINA BEACH CITY-WTP #1
20 N 11TH ST | 20 NORTH 11TH STREET | 20 NORTH ELEVENTH STREET
FERNANDINA BEACH | Fernandina Beach, FL 32034

Database(s) : [AST - FL, DEDB - FL, FA 3 - FL, FRS, RMP, T 2 - FL] ***(cont.)***

Envirosite ID: 1467773
EPA ID: N/R

T 2 - FL ***(cont.)***

Dun & Bradstreet Code :	079192274
De-Registered Date :	N/R
Data Submitted by :	Andre Desilet, Utilities Director
Contact 1 - Name :	Campbell Sara
Contact 1 - Contact Type :	Owner / Operator
Contact 1 - Email :	scampbell@fbfl.org
Contact 1 - 24-hour Phone :	9043103400
Contact 1 - Work Phone :	9043103101
Contact 1 - Additional Phone :	N/R
Access ID :	N/R
Florida SERC :	N/R
EIN Number :	N/R
Last Modified Date :	2025-02-17
First Submit Date :	2025-02-17(Tier2)
Latitude :	N/R
Longitude :	N/R
Last Date in Agency List :	2026-02-19

Chemical Information

Filing Year :	2024(Tier2)
CAS Number :	68476346
Chemical Name :	Diesel Fuel Oil (low sulfur)
Maximum Daily Quantity :	14,000
Average Daily Quantity :	14,000
Max Amount in Largest Container :	14,000
EHS :	N/R
Below Thresholds :	N/R
Trade Secret :	N/R
H :	0
F :	2
R :	0
S :	-
Solid :	F
Liquid :	T
Gas :	F
Pure :	F
Mixture :	T
Explosive :	T
Chronic :	N/R
Pressure :	N/R
Reactive :	N/R
Storage :	N/R
Pressure 2 :	N/R
Temperature Types :	N/R
Max Amount :	N/R
Flammable (Gases, Aerosols, Liquids, or Solids):	T
Oxidizer (Liquid, Solid or Gas) :	F
Self-Reactive :	F
Pyrophoric (Liquid or Solid) :	F
Pyrophoric Gas :	F

Map Id: H42
Direction: E
Distance: 0.487 mi., 2572 ft.
Elevation: 21 ft.
Relative: Higher

Site Name : AAC1312 | AAC1313 | FERNANDINA BEACH CITY-WTP #1
20 N 11TH ST | 20 NORTH 11TH STREET | 20 NORTH ELEVENTH STREET
FERNANDINA BEACH | Fernandina Beach, FL 32034

Database(s) : [AST - FL, DEDB - FL, FA 3 - FL, FRS, RMP, T 2 - FL] ***(cont.)***

Envirosite ID: 1467773
EPA ID: N/R

T 2 - FL ***(cont.)***

Self-Heating :	F
Organic Peroxide :	F
Corrosive to Metal :	F
Gas Under Pressure (Compressed Gas) :	F
In Contact with Water Emits Flammable Gas:	F
Combustible Dust :	F
Acute :	F
Skin Corrosion or Irritation :	T
Serious Eye Damage or Eye Irritation:	T
Respiratory or Skin Sensitization :	T
Germ Cell Mutagenicity :	F
Carcinogenicity :	F
Reproductive Toxicity :	F
Specific Target Organ Toxicity (Single or Repeated Exposure):	F
Aspiration Hazard :	F
Simple Asphyxiant :	F
Hazard Not Otherwise Classified :	F

Filing Year :	2024(Tier2)
CAS Number :	7782505
Chemical Name :	Chlorine
Maximum Daily Quantity :	14,000
Average Daily Quantity :	8,000
Max Amount in Largest Container :	2,000
EHS :	T
Below Thresholds :	N/R
Trade Secret :	N/R
H :	3
F :	0
R :	0
S :	OX
Solid :	F
Liquid :	F
Gas :	T
Pure :	F
Mixture :	T
Explosive :	F
Chronic :	N/R
Pressure :	N/R
Reactive :	N/R
Storage :	N/R
Pressure 2 :	N/R
Temperature Types :	N/R
Max Amount :	N/R
Flammable (Gases, Aerosols, Liquids, or Solids):	F
Oxidizer (Liquid, Solid or Gas) :	T
Self-Reactive :	F
Pyrophoric (Liquid or Solid) :	F
Pyrophoric Gas :	F

Map Id: H42
Direction: E
Distance: 0.487 mi., 2572 ft.
Elevation: 21 ft.
Relative: Higher

Site Name : AAC1312 | AAC1313 | FERNANDINA BEACH CITY-WTP #1
20 N 11TH ST | 20 NORTH 11TH STREET | 20 NORTH ELEVENTH STREET
FERNANDINA BEACH | Fernandina Beach, FL 32034

Database(s) : [AST - FL, DEDB - FL, FA 3 - FL, FRS, RMP, T 2 - FL] ***(cont.)***

Envirosite ID: 1467773
EPA ID: N/R

T 2 - FL ***(cont.)***

Self-Heating :	F
Organic Peroxide :	F
Corrosive to Metal :	T
Gas Under Pressure (Compressed Gas) :	T
In Contact with Water Emits Flammable Gas:	F
Combustible Dust :	F
Acute :	T
Skin Corrosion or Irritation :	T
Serious Eye Damage or Eye Irritation:	T
Respiratory or Skin Sensitization :	T
Germ Cell Mutagenicity :	F
Carcinogenicity :	F
Reproductive Toxicity :	F
Specific Target Organ Toxicity (Single or Repeated Exposure):	F
Aspiration Hazard :	F
Simple Asphyxiant :	F
Hazard Not Otherwise Classified :	F

Filing Year :	2023(Tier2)
Filing Type :	302 312 RMP
Company Name :	CITY OF FERNANDINA BEACH
Facility ID :	7388130
State Facility ID :	N/R
SIC :	N/R
NAICS :	221210 - Natural Gas Distribution
Dun & Bradstreet Code :	079192274
De-Registered Date :	N/R
Data Submitted by :	Andre Desilet, Utilities Director
Contact 1 - Name :	Charles George
Contact 1 - Contact Type :	Owner / Operator
Contact 1 - Email :	cgeorge@fbfl.org
Contact 1 - 24-hour Phone :	9043103400
Contact 1 - Work Phone :	9043103101
Contact 1 - Additional Phone :	N/R
Access ID :	N/R
Florida SERC :	N/R
EIN Number :	N/R
Last Modified Date :	2024-01-23
First Submit Date :	2024-01-23(Tier2)
Latitude :	N/R
Longitude :	N/R
Last Date in Agency List :	2025-02-12

Chemical Information

Filing Year :	2023(Tier2)
CAS Number :	68476346
Chemical Name :	Diesel Fuel Oil (low sulfur)
Maximum Daily Quantity :	14,000

Map Id: H42
Direction: E
Distance: 0.487 mi., 2572 ft.
Elevation: 21 ft.
Relative: Higher

Site Name : AAC1312 | AAC1313 | FERNANDINA BEACH CITY-WTP #1
20 N 11TH ST | 20 NORTH 11TH STREET | 20 NORTH ELEVENTH STREET
FERNANDINA BEACH | Fernandina Beach, FL 32034

Database(s) : [AST - FL, DEDB - FL, FA 3 - FL, FRS, RMP, T 2 - FL] ***(cont.)***

Envirosite ID: 1467773
EPA ID: N/R

T 2 - FL ***(cont.)***

Average Daily Quantity :	14,000
Max Amount in Largest Container :	14,000
EHS :	N/R
Below Thresholds :	N/R
Trade Secret :	N/R
H :	0
F :	2
R :	0
S :	-
Solid :	F
Liquid :	T
Gas :	F
Pure :	F
Mixture :	T
Explosive :	T
Chronic :	N/R
Pressure :	N/R
Reactive :	N/R
Storage :	N/R
Pressure 2 :	N/R
Temperature Types :	N/R
Max Amount :	N/R
Flammable (Gases, Aerosols, Liquids, or Solids):	T
Oxidizer (Liquid, Solid or Gas) :	F
Self-Reactive :	F
Pyrophoric (Liquid or Solid) :	F
Pyrophoric Gas :	F
Self-Heating :	F
Organic Peroxide :	F
Corrosive to Metal :	F
Gas Under Pressure (Compressed Gas) :	F
In Contact with Water Emits Flammable Gas:	F
Combustible Dust :	F
Acute :	F
Skin Corrosion or Irritation :	T
Serious Eye Damage or Eye Irritation:	T
Respiratory or Skin Sensitization :	T
Germ Cell Mutagenicity :	F
Carcinogenicity :	F
Reproductive Toxicity :	F
Specific Target Organ Toxicity (Single or Repeated Exposure):	F
Aspiration Hazard :	F
Simple Asphyxiant :	F
Hazard Not Otherwise Classified :	F

Filing Year :	2023(Tier2)
CAS Number :	7782505
Chemical Name :	Chlorine
Maximum Daily Quantity :	14,000

Map Id: H42
Direction: E
Distance: 0.487 mi., 2572 ft.
Elevation: 21 ft.
Relative: Higher

Site Name : AAC1312 | AAC1313 | FERNANDINA BEACH CITY-WTP #1
20 N 11TH ST | 20 NORTH 11TH STREET | 20 NORTH ELEVENTH STREET
FERNANDINA BEACH | Fernandina Beach, FL 32034

Database(s) : [AST - FL, DEDB - FL, FA 3 - FL, FRS, RMP, T 2 - FL] ***(cont.)***

Envirosite ID: 1467773
EPA ID: N/R

T 2 - FL ***(cont.)***

Average Daily Quantity :	14,000
Max Amount in Largest Container :	2,000
EHS :	T
Below Thresholds :	N/R
Trade Secret :	N/R
H :	3
F :	0
R :	0
S :	OX
Solid :	F
Liquid :	F
Gas :	T
Pure :	F
Mixture :	T
Explosive :	F
Chronic :	N/R
Pressure :	N/R
Reactive :	N/R
Storage :	N/R
Pressure 2 :	N/R
Temperature Types :	N/R
Max Amount :	N/R
Flammable (Gases, Aerosols, Liquids, or Solids):	F
Oxidizer (Liquid, Solid or Gas) :	T
Self-Reactive :	F
Pyrophoric (Liquid or Solid) :	F
Pyrophoric Gas :	F
Self-Heating :	F
Organic Peroxide :	F
Corrosive to Metal :	T
Gas Under Pressure (Compressed Gas) :	T
In Contact with Water Emits Flammable Gas:	F
Combustible Dust :	F
Acute :	T
Skin Corrosion or Irritation :	T
Serious Eye Damage or Eye Irritation:	T
Respiratory or Skin Sensitization :	T
Germ Cell Mutagenicity :	F
Carcinogenicity :	F
Reproductive Toxicity :	F
Specific Target Organ Toxicity (Single or Repeated Exposure):	F
Aspiration Hazard :	F
Simple Asphyxiant :	F
Hazard Not Otherwise Classified :	F

Filing Year :	2022(Tier2)
Filing Type :	302 312 RMP
Company Name :	CITY OF FERNANDINA BEACH
Facility ID :	7276484

Map Id: H42
Direction: E
Distance: 0.487 mi., 2572 ft.
Elevation: 21 ft.
Relative: Higher

Site Name : AAC1312 | AAC1313 | FERNANDINA BEACH CITY-WTP #1
20 N 11TH ST | 20 NORTH 11TH STREET | 20 NORTH ELEVENTH STREET
FERNANDINA BEACH | Fernandina Beach, FL 32034

Database(s) : [AST - FL, DEDB - FL, FA 3 - FL, FRS, RMP, T 2 - FL] ***(cont.)***

Envirosite ID: 1467773
EPA ID: N/R

T 2 - FL ***(cont.)***

State Facility ID :	N/R
SIC :	N/R
NAICS :	221210 - Natural Gas Distribution
Dun & Bradstreet Code :	079192274
De-Registered Date :	N/R
Data Submitted by :	Andre Desilet, Utilities Director
Contact 1 - Name :	Dale Martin
Contact 1 - Contact Type :	Owner / Operator
Contact 1 - Email :	dmartin@fbfl.org
Contact 1 - 24-hour Phone :	9043103400
Contact 1 - Work Phone :	9043103101
Contact 1 - Additional Phone :	N/R
Access ID :	N/R
Florida SERC :	N/R
EIN Number :	N/R
Last Modified Date :	2023-02-09
First Submit Date :	2023-02-09(Tier2)
Latitude :	N/R
Longitude :	N/R
Last Date in Agency List :	2023-07-21

Chemical Information

Filing Year :	2022(Tier2)
CAS Number :	68476346
Chemical Name :	Diesel Fuel Oil (low sulfur)
Maximum Daily Quantity :	14,000
Average Daily Quantity :	14,000
Max Amount in Largest Container :	N/R
EHS :	N/R
Below Thresholds :	N/R
Trade Secret :	N/R
H :	0
F :	2
R :	0
S :	-
Solid :	F
Liquid :	T
Gas :	F
Pure :	F
Mixture :	T
Explosive :	T
Chronic :	N/R
Pressure :	N/R
Reactive :	N/R
Storage :	N/R
Pressure 2 :	N/R
Temperature Types :	N/R
Max Amount :	N/R
Flammable (Gases, Aerosols, Liquids, or Solids):	T
Oxidizer (Liquid, Solid or Gas) :	F

Map Id: H42
Direction: E
Distance: 0.487 mi., 2572 ft.
Elevation: 21 ft.
Relative: Higher

Site Name : AAC1312 | AAC1313 | FERNANDINA BEACH CITY-WTP #1
20 N 11TH ST | 20 NORTH 11TH STREET | 20 NORTH ELEVENTH STREET
FERNANDINA BEACH | Fernandina Beach, FL 32034

Database(s) : [AST - FL, DEDB - FL, FA 3 - FL, FRS, RMP, T 2 - FL] ***(cont.)***

Envirosite ID: 1467773
EPA ID: N/R

T 2 - FL ***(cont.)***

Self-Reactive :	F
Pyrophoric (Liquid or Solid) :	F
Pyrophoric Gas :	F
Self-Heating :	F
Organic Peroxide :	F
Corrosive to Metal :	F
Gas Under Pressure (Compressed Gas) :	F
In Contact with Water Emits Flammable Gas:	F
Combustible Dust :	F
Acute :	F
Skin Corrosion or Irritation :	T
Serious Eye Damage or Eye Irritation:	T
Respiratory or Skin Sensitization :	T
Germ Cell Mutagenicity :	F
Carcinogenicity :	F
Reproductive Toxicity :	F
Specific Target Organ Toxicity (Single or Repeated Exposure):	F
Aspiration Hazard :	F
Simple Asphyxiant :	F
Hazard Not Otherwise Classified :	F

Filing Year :	2022(Tier2)
CAS Number :	7782505
Chemical Name :	Chlorine
Maximum Daily Quantity :	14,000
Average Daily Quantity :	14,000
Max Amount in Largest Container :	N/R
EHS :	T
Below Thresholds :	N/R
Trade Secret :	N/R
H :	3
F :	0
R :	0
S :	OX
Solid :	F
Liquid :	F
Gas :	T
Pure :	F
Mixture :	T
Explosive :	F
Chronic :	N/R
Pressure :	N/R
Reactive :	N/R
Storage :	N/R
Pressure 2 :	N/R
Temperature Types :	N/R
Max Amount :	N/R
Flammable (Gases, Aerosols, Liquids, or Solids):	F
Oxidizer (Liquid, Solid or Gas) :	T

Map Id: H42
Direction: E
Distance: 0.487 mi., 2572 ft.
Elevation: 21 ft.
Relative: Higher

Site Name : AAC1312 | AAC1313 | FERNANDINA BEACH CITY-WTP #1
20 N 11TH ST | 20 NORTH 11TH STREET | 20 NORTH ELEVENTH STREET
FERNANDINA BEACH | Fernandina Beach, FL 32034

Database(s) : [AST - FL, DEDB - FL, FA 3 - FL, FRS, RMP, T 2 - FL] ***(cont.)***

Envirosite ID: 1467773
EPA ID: N/R

T 2 - FL ***(cont.)***

Self-Reactive :	F
Pyrophoric (Liquid or Solid) :	F
Pyrophoric Gas :	F
Self-Heating :	F
Organic Peroxide :	F
Corrosive to Metal :	T
Gas Under Pressure (Compressed Gas) :	T
In Contact with Water Emits Flammable Gas:	F
Combustible Dust :	F
Acute :	T
Skin Corrosion or Irritation :	T
Serious Eye Damage or Eye Irritation:	T
Respiratory or Skin Sensitization :	T
Germ Cell Mutagenicity :	F
Carcinogenicity :	F
Reproductive Toxicity :	F
Specific Target Organ Toxicity (Single or Repeated Exposure):	F
Aspiration Hazard :	F
Simple Asphyxiant :	F
Hazard Not Otherwise Classified :	F

Filing Year :	2021(Tier2)
Filing Type :	302 312 RMP
Company Name :	CITY OF FERNANDINA BEACH
Facility ID :	7117940
State Facility ID :	N/R
SIC :	N/R
NAICS :	221210 - Natural Gas Distribution
Dun & Bradstreet Code :	079192274
De-Registered Date :	N/R
Data Submitted by :	Andre Desilet, Utilities Director
Contact 1 - Name :	Dale Martin
Contact 1 - Contact Type :	Owner / Operator
Contact 1 - Email :	dmartin@fbfl.org
Contact 1 - 24-hour Phone :	N/R
Contact 1 - Work Phone :	904-310-3101
Contact 1 - Additional Phone :	904-557-5047
Access ID :	N/R
Florida SERC :	N/R
EIN Number :	N/R
Last Modified Date :	2022-02-28
First Submit Date :	2022-02-28(Tier2)
Latitude :	N/R
Longitude :	N/R
Last Date in Agency List :	2022-12-20

Map Id: H42
Direction: E
Distance: 0.487 mi., 2572 ft.
Elevation: 21 ft.
Relative: Higher

Site Name : AAC1312 | AAC1313 | FERNANDINA BEACH CITY-WTP #1
20 N 11TH ST | 20 NORTH 11TH STREET | 20 NORTH ELEVENTH STREET
FERNANDINA BEACH | Fernandina Beach, FL 32034

Database(s) : [AST - FL, DEDB - FL, FA 3 - FL, FRS, RMP, T 2 - FL] ***(cont.)***

Envirosite ID: 1467773
EPA ID: N/R

T 2 - FL ***(cont.)***

Chemical Information

Filing Year :	2021(Tier2)
CAS Number :	68476346
Chemical Name :	Diesel Fuel Oil (low sulfur)
Maximum Daily Quantity :	14,000
Average Daily Quantity :	14,000
Max Amount in Largest Container :	N/R
EHS :	N/R
Below Thresholds :	N/R
Trade Secret :	N/R
H :	0
F :	2
R :	0
S :	-
Solid :	F
Liquid :	T
Gas :	F
Pure :	F
Mixture :	T
Explosive :	T
Chronic :	N/R
Pressure :	N/R
Reactive :	N/R
Storage :	N/R
Pressure 2 :	N/R
Temperature Types :	N/R
Max Amount :	N/R
Flammable (Gases, Aerosols, Liquids, or Solids):	T
Oxidizer (Liquid, Solid or Gas) :	F
Self-Reactive :	F
Pyrophoric (Liquid or Solid) :	F
Pyrophoric Gas :	F
Self-Heating :	F
Organic Peroxide :	F
Corrosive to Metal :	F
Gas Under Pressure (Compressed Gas) :	F
In Contact with Water Emits Flammable Gas:	F
Combustible Dust :	F
Acute :	F
Skin Corrosion or Irritation :	T
Serious Eye Damage or Eye Irritation:	T
Respiratory or Skin Sensitization :	T
Germ Cell Mutagenicity :	F
Carcinogenicity :	F
Reproductive Toxicity :	F
Specific Target Organ Toxicity (Single or Repeated Exposure):	F
Aspiration Hazard :	F
Simple Asphyxiant :	F
Hazard Not Otherwise Classified :	F

Map Id: H42
Direction: E
Distance: 0.487 mi., 2572 ft.
Elevation: 21 ft.
Relative: Higher

Site Name : AAC1312 | AAC1313 | FERNANDINA BEACH CITY-WTP #1
20 N 11TH ST | 20 NORTH 11TH STREET | 20 NORTH ELEVENTH STREET
FERNANDINA BEACH | Fernandina Beach, FL 32034

Database(s) : [AST - FL, DEDB - FL, FA 3 - FL, FRS, RMP, T 2 - FL] ***(cont.)***

Envirosite ID: 1467773
EPA ID: N/R

T 2 - FL ***(cont.)***

Filing Year :	2021(Tier2)
CAS Number :	7782505
Chemical Name :	Chlorine
Maximum Daily Quantity :	14,000
Average Daily Quantity :	14,000
Max Amount in Largest Container :	N/R
EHS :	T
Below Thresholds :	N/R
Trade Secret :	N/R
H :	3
F :	0
R :	0
S :	OX
Solid :	F
Liquid :	F
Gas :	T
Pure :	F
Mixture :	T
Explosive :	F
Chronic :	N/R
Pressure :	N/R
Reactive :	N/R
Storage :	N/R
Pressure 2 :	N/R
Temperature Types :	N/R
Max Amount :	N/R
Flammable (Gases, Aerosols, Liquids, or Solids):	F
Oxidizer (Liquid, Solid or Gas) :	T
Self-Reactive :	F
Pyrophoric (Liquid or Solid) :	F
Pyrophoric Gas :	F
Self-Heating :	F
Organic Peroxide :	F
Corrosive to Metal :	T
Gas Under Pressure (Compressed Gas) :	T
In Contact with Water Emits Flammable Gas:	F
Combustible Dust :	F
Acute :	T
Skin Corrosion or Irritation :	T
Serious Eye Damage or Eye Irritation:	T
Respiratory or Skin Sensitization :	T
Germ Cell Mutagenicity :	F
Carcinogenicity :	F
Reproductive Toxicity :	F
Specific Target Organ Toxicity (Single or Repeated Exposure):	F
Aspiration Hazard :	F
Simple Asphyxiant :	F
Hazard Not Otherwise Classified :	F

Map Id: H42
Direction: E
Distance: 0.487 mi., 2572 ft.
Elevation: 21 ft.
Relative: Higher

Site Name : AAC1312 | AAC1313 | FERNANDINA BEACH CITY-WTP #1
20 N 11TH ST | 20 NORTH 11TH STREET | 20 NORTH ELEVENTH STREET
FERNANDINA BEACH | Fernandina Beach, FL 32034

Database(s) : [AST - FL, DEDB - FL, FA 3 - FL, FRS, RMP, T 2 - FL] ***(cont.)***

Envirosite ID: 1467773
EPA ID: N/R

T 2 - FL ***(cont.)***

Filing Year :	2020(Tier2)
Filing Type :	302 312 RMP
Company Name :	CITY OF FERNANDINA BEACH
Facility ID :	6847175
State Facility ID :	N/R
SIC :	N/R
NAICS :	221210 - Natural Gas Distribution
Dun & Bradstreet Code :	079192274
De-Registered Date :	N/R
Data Submitted by :	Andre Desilet, Utilities Director
Contact 1 - Name :	Dale Martin
Contact 1 - Contact Type :	Owner / Operator
Contact 1 - Email :	dmartin@fbfl.org
Contact 1 - 24-hour Phone :	N/R
Contact 1 - Work Phone :	904-310-3101
Contact 1 - Additional Phone :	904-557-5047
Access ID :	N/R
Florida SERC :	N/R
EIN Number :	N/R
Last Modified Date :	2021-03-05
First Submit Date :	2021-03-05(Tier2)
Latitude :	N/R
Longitude :	N/R
Last Date in Agency List :	2022-01-06

Chemical Information

Filing Year :	2020(Tier2)
CAS Number :	68476346
Chemical Name :	Diesel Fuel Oil (low sulfur)
Maximum Daily Quantity :	14,000
Average Daily Quantity :	14,000
Max Amount in Largest Container :	N/R
EHS :	N/R
Below Thresholds :	N/R
Trade Secret :	N/R
H :	0
F :	2
R :	0
S :	-
Solid :	F
Liquid :	T
Gas :	F
Pure :	F
Mixture :	T
Explosive :	T
Chronic :	N/R
Pressure :	N/R
Reactive :	N/R
Storage :	N/R
Pressure 2 :	N/R
Temperature Types :	N/R

Map Id: H42
Direction: E
Distance: 0.487 mi., 2572 ft.
Elevation: 21 ft.
Relative: Higher

Site Name : AAC1312 | AAC1313 | FERNANDINA BEACH CITY-WTP #1
20 N 11TH ST | 20 NORTH 11TH STREET | 20 NORTH ELEVENTH STREET
FERNANDINA BEACH | Fernandina Beach, FL 32034

Database(s) : [AST - FL, DEDB - FL, FA 3 - FL, FRS, RMP, T 2 - FL] ***(cont.)***

Envirosite ID: 1467773
EPA ID: N/R

T 2 - FL ***(cont.)***

Max Amount :	N/R
Flammable (Gases, Aerosols, Liquids, or Solids):	T
Oxidizer (Liquid, Solid or Gas) :	F
Self-Reactive :	F
Pyrophoric (Liquid or Solid) :	F
Pyrophoric Gas :	F
Self-Heating :	F
Organic Peroxide :	F
Corrosive to Metal :	F
Gas Under Pressure (Compressed Gas) :	F
In Contact with Water Emits Flammable Gas:	F
Combustible Dust :	F
Acute :	F
Skin Corrosion or Irritation :	T
Serious Eye Damage or Eye Irritation:	T
Respiratory or Skin Sensitization :	T
Germ Cell Mutagenicity :	F
Carcinogenicity :	F
Reproductive Toxicity :	F
Specific Target Organ Toxicity (Single or Repeated Exposure):	F
Aspiration Hazard :	F
Simple Asphyxiant :	F
Hazard Not Otherwise Classified :	F

Filing Year :	2020(Tier2)
CAS Number :	7782505
Chemical Name :	Chlorine
Maximum Daily Quantity :	14,000
Average Daily Quantity :	14,000
Max Amount in Largest Container :	N/R
EHS :	T
Below Thresholds :	N/R
Trade Secret :	N/R
H :	3
F :	0
R :	0
S :	OX
Solid :	F
Liquid :	F
Gas :	T
Pure :	F
Mixture :	T
Explosive :	F
Chronic :	N/R
Pressure :	N/R
Reactive :	N/R
Storage :	N/R
Pressure 2 :	N/R
Temperature Types :	N/R

Map Id: H42
Direction: E
Distance: 0.487 mi., 2572 ft.
Elevation: 21 ft.
Relative: Higher

Site Name : AAC1312 | AAC1313 | FERNANDINA BEACH CITY-WTP #1
20 N 11TH ST | 20 NORTH 11TH STREET | 20 NORTH ELEVENTH STREET
FERNANDINA BEACH | Fernandina Beach, FL 32034

Database(s) : [AST - FL, DEDB - FL, FA 3 - FL, FRS, RMP, T 2 - FL] ***(cont.)***

Envirosite ID: 1467773
EPA ID: N/R

T 2 - FL ***(cont.)***

Max Amount :	N/R
Flammable (Gases, Aerosols, Liquids, or Solids):	F
Oxidizer (Liquid, Solid or Gas) :	T
Self-Reactive :	F
Pyrophoric (Liquid or Solid) :	F
Pyrophoric Gas :	F
Self-Heating :	F
Organic Peroxide :	F
Corrosive to Metal :	T
Gas Under Pressure (Compressed Gas) :	T
In Contact with Water Emits Flammable Gas:	F
Combustible Dust :	F
Acute :	T
Skin Corrosion or Irritation :	T
Serious Eye Damage or Eye Irritation:	T
Respiratory or Skin Sensitization :	T
Germ Cell Mutagenicity :	F
Carcinogenicity :	F
Reproductive Toxicity :	F
Specific Target Organ Toxicity (Single or Repeated Exposure):	F
Aspiration Hazard :	F
Simple Asphyxiant :	F
Hazard Not Otherwise Classified :	F

Map Id: H43
Direction: E
Distance: 0.499 mi., 2637 ft.
Elevation: 26 ft.
Relative: Higher

Site Name : 450001401 | 450001402
911 S 8TH ST
FERNANDINA BEACH, FL

Database(s) : [DEDB - FL]

Envirosite ID: 8427588
EPA ID: N/R

DEDB - FL

Sample Date :	1984-10-17
Sample ID :	2530368
Sample Type :	N/R
FLUW ID :	450001402
Analyte :	ETHYLENE DIBROMIDE (EDB)
Value :	0
Units :	ug/L
Qualifier :	U
Resident Last Name :	N/R
Well Business Name :	N/R
Well Address :	911 S 8TH ST
Well Type :	N/R

Map Id: H43
Direction: E
Distance: 0.499 mi., 2637 ft.
Elevation: 26 ft.
Relative: Higher

Site Name : 450001401 | 450001402
911 S 8TH ST
FERNANDINA BEACH, FL

Database(s) : [DEDB - FL] ***(cont.)***

Envirosite ID: 8427588
EPA ID: N/R

DEDB - FL ***(cont.)***

Well Status :	RETAGGED
City :	N/R
County :	N/R
Job Name :	N/R
Customer ID :	N/R
Description :	N/R
Last Date in Agency List :	2021-11-17
Sample Date :	1984-10-17
Sample ID :	2530367
Sample Type :	N/R
FLUW ID :	450001401
Analyte :	ETHYLENE DIBROMIDE (EDB)
Value :	0
Units :	ug/L
Qualifier :	U
Resident Last Name :	N/R
Well Business Name :	N/R
Well Address :	911 S 8TH ST
Well Type :	N/R
Well Status :	RETAGGED
City :	N/R
County :	N/R
Job Name :	N/R
Customer ID :	N/R
Description :	N/R
Last Date in Agency List :	2021-11-17

Map Id: 44
Direction: SE
Distance: 0.513 mi., 2707 ft.
Elevation: 17 ft.
Relative: Higher

Site Name : SHELL-REECE | SHELL FIRST COAST ENERGY
608 S 8TH ST
FERNANDINA BEACH, FL

Database(s) : [CS - FL, DWM CONTAM - FL, EPA LUST, EPA UST, FA 3 - FL, GWIF - FL, LUST - FL, UST - FL]

Envirosite ID: 1478580
EPA ID: N/R

CS - FL

Facility Name :	SHELL-REECE
Facility Address :	608 S 8TH ST, FERNANDINA BEACH, 32034
County :	Nassau County
DEP Cleanup Site Key :	86666927
Program Site ID :	8512101
Program Source Data :	STCM
Program Area :	PETRO
Collection Date :	2003-11-18
Verification Date :	2003-11-18

Map Id: 44
Direction: SE
Distance: 0.513 mi., 2707 ft.
Elevation: 17 ft.
Relative: Higher

Site Name : SHELL-REECE | SHELL FIRST COAST ENERGY
608 S 8TH ST
FERNANDINA BEACH, FL

Database(s) : [CS - FL, DWM CONTAM - FL, EPA LUST, EPA UST, FA 3 - FL, GWIF - FL, LUST - FL, UST - FL] ***(cont.)***

Envirosite ID: 1478580
EPA ID: N/R

CS - FL ***(cont.)***

Load Date :	2026-02-06
Verifier :	CALTA_H
Collector :	CALTA_H
Verifier Agency :	FLORIDA DEPARTMENT OF ENVIRONMENTAL PROTECTION
Collection Agency :	FLORIDA DEPARTMENT OF ENVIRONMENTAL PROTECTION
Verification Status :	REVIEWED
Remediation Status :	ACTIVE
Office/District :	NED
Comments :	N/R
Last Date in Agency List :	2026-02-06

DWM CONTAM - FL

Facility Name :	SHELL-REECE
Facility Address :	608 S 8TH ST, FERNANDINA BEACH, FL 32034-3701
County :	NASSAU
Score Effective Date :	2011-04-07
Score :	10
Score Ranked :	6
Rank :	12937
Facility ID :	8512101
Facility Status :	CLOSED
Facility Type :	A - Retail Station
County Code :	45
District :	NED
Operator :	BILL REECE
Phone :	(904)751-4095
Name Changed Date :	2003-06-03
Address Changed Date :	2003-06-03
Latitude Degrees :	30
Latitude Minutes :	39
Latitude Seconds :	46.2381
Longitude Degrees :	81
Longitude Minutes :	27
Longitude Seconds :	35.1115
Feature :	N/R
Method :	AGPS
Datum :	0
Section/Township/Range :	N/R
Related Party Begin Date :	2003-06-03
Related Party ID :	28931
Primary Related Party Role :	ACCOUNT OWNER
Related Party Name :	REECE, BILL
Related Party Address 1 :	608 S 8TH ST, FERNANDINA BEACH, FL 32034
Related Party Address 2 :	N/R
Contact :	TERRY REESE
Related Party Phone :	(904)751-4095
Related Party Extension :	N/R
Related Party Bad Address Indicator :	Y
Last Date in Agency List :	2025-10-08

Map Id: 44
Direction: SE
Distance: 0.513 mi., 2707 ft.
Elevation: 17 ft.
Relative: Higher

Site Name : SHELL-REECE | SHELL FIRST COAST ENERGY
608 S 8TH ST
FERNANDINA BEACH, FL

Database(s) : [CS - FL, DWM CONTAM - FL, EPA LUST, EPA UST, FA 3 - FL, GWIF - FL, LUST - FL, UST - FL] ***(cont.)***

Envirosite ID: 1478580
EPA ID: N/R

EPA LUST

Facility Name :	SHELL-REECE
Facility Address :	608 S 8TH ST, FERNANDINA BEACH, Florida
County :	N/R
Facility ID :	FL8512101
LUST ID :	FL30754
Reported Date :	1988-05-03
Status :	Open
Substance :	N/R
Closed With Residual Contamination (Tribal Only):	N/R
NFA_Letter (Tribal Only) :	N/R
Tribe (Tribal Only) :	N/R
EPA Region :	4
Estimated Population within 1500ft :	849
Estimated Private Domestic Wells within 1500ft:	24
Within Source Water Protection Area (SPA):	No
SPA Public Water System and Facility ID:	N/R
SPA Water Type :	N/R
SPA Facility Type :	N/R
SPA HUC12 :	N/R
Within Groundwater Wellhead Protection Area (WHPA):	No
WHPA Public Water System and Facility ID:	N/R
WHPA Water Type :	N/R
WHPA Facility Type :	N/R
WHPA HUC12 :	N/R
Within Estimated 100-year Floodplain:	No
Latitude :	30.66278
Longitude :	-81.45972
Last Date in Agency List :	2024-05-23

EPA UST

Facility Name :	SHELL-REECE
Facility Address :	608 S 8TH ST, FERNANDINA BEACH, Florida 32034
County :	N/R
Facility ID :	FL8512101
Facility Status :	Closed UST(s)
Open USTs :	0
Closed USTs :	8
Temporarily Out of Service USTs :	0
Date of Last Inspection :	N/R
EPA Region :	4
Tribe :	N/R
Facility ID 2 :	N/R
Latitude :	30.66277778
Longitude :	-81.45972222

Map Id: 44
Direction: SE
Distance: 0.513 mi., 2707 ft.
Elevation: 17 ft.
Relative: Higher

Site Name : SHELL-REECE | SHELL FIRST COAST ENERGY
608 S 8TH ST
FERNANDINA BEACH, FL

Database(s) : [CS - FL, DWM CONTAM - FL, EPA LUST, EPA UST, FA 3 - FL, GWIF - FL, LUST - FL, UST - FL] ***(cont.)***

Envirosite ID: 1478580
EPA ID: N/R

EPA UST ***(cont.)***

Last Date in Agency List : 2024-05-22

Tank Details

Tank ID : FL8512101-1
Tank Status : Closed
Installation Date : 1981-02-01
Removal Date : N/R
Capacity : 4000
Substances : Leaded Gas
Tank Wall Type : N/R

Tank ID : FL8512101-2
Tank Status : Closed
Installation Date : 1981-02-01
Removal Date : N/R
Capacity : 4000
Substances : Leaded Gas
Tank Wall Type : N/R

Tank ID : FL8512101-3
Tank Status : Closed
Installation Date : 1981-02-01
Removal Date : N/R
Capacity : 3000
Substances : Unleaded Gas
Tank Wall Type : N/R

Tank ID : FL8512101-4
Tank Status : Closed
Installation Date : 1981-02-01
Removal Date : N/R
Capacity : 2000
Substances : Unleaded Gas
Tank Wall Type : N/R

Tank ID : FL8512101-5
Tank Status : Closed
Installation Date : 1986-12-01
Removal Date : N/R
Capacity : 8000
Substances : Unleaded Gas
Tank Wall Type : N/R

Tank ID : FL8512101-6
Tank Status : Closed
Installation Date : 1986-12-01
Removal Date : N/R

Map Id: 44
Direction: SE
Distance: 0.513 mi., 2707 ft.
Elevation: 17 ft.
Relative: Higher

Site Name : SHELL-REECE | SHELL FIRST COAST ENERGY
608 S 8TH ST
FERNANDINA BEACH, FL

Database(s) : [CS - FL, DWM CONTAM - FL, EPA LUST, EPA UST, FA 3 - FL, GWIF - FL, LUST - FL, UST - FL] ***(cont.)***

Envirosite ID: 1478580
EPA ID: N/R

EPA UST ***(cont.)***

Capacity :	8000
Substances :	Unleaded Gas
Tank Wall Type :	N/R
Tank ID :	FL8512101-7
Tank Status :	Closed
Installation Date :	1986-12-01
Removal Date :	N/R
Capacity :	8000
Substances :	Unleaded Gas
Tank Wall Type :	N/R
Tank ID :	FL8512101-8
Tank Status :	Closed
Installation Date :	1986-12-01
Removal Date :	N/R
Capacity :	4000
Substances :	Kerosene
Tank Wall Type :	N/R

FA 3 - FL

Facility Name :	SHELL-REECE
Facility Address :	608 S 8TH ST, FERNANDINA BEACH, 32034
County :	NASSAU
Effectivity Date :	2002-04-02
Expiration Date :	2003-04-02
Facility ID :	8512101
Facility Status :	CLOSED
Facility Type :	Retail Station
DEP Contractor :	P
Financial Responsibility :	INSURANCE
Insurance Company :	GREAT AMERICAN
Facility Phone :	9047514095
Owner ID :	28931
Owner Name :	REECE, BILL
Address :	608 S 8TH ST, FERNANDINA BEACH, FL 32034
Contact Name :	TERRY REESE
Phone :	9047514095
Last Date in Agency List :	2025-11-05
Effectivity Date :	1995-01-18
Expiration Date :	1996-05-13
Facility ID :	8512101
Facility Status :	CLOSED
Facility Type :	Retail Station
DEP Contractor :	P
Financial Responsibility :	INSURANCE
Insurance Company :	FPLIPA

Map Id: 44
Direction: SE
Distance: 0.513 mi., 2707 ft.
Elevation: 17 ft.
Relative: Higher

Site Name : SHELL-REECE | SHELL FIRST COAST ENERGY
608 S 8TH ST
FERNANDINA BEACH, FL

Database(s) : [CS - FL, DWM CONTAM - FL, EPA LUST, EPA UST, FA 3 - FL, GWIF - FL, LUST - FL, UST - FL] ***(cont.)***

Envirosite ID: 1478580
EPA ID: N/R

FA 3 - FL ***(cont.)***

Facility Phone :	9047514095
Owner ID :	28931
Owner Name :	REECE, BILL
Address :	608 S 8TH ST, FERNANDINA BEACH, FL 32034
Contact Name :	TERRY REESE
Phone :	9047514095
Last Date in Agency List :	2025-11-05

Effectivity Date :	1990-04-30
Expiration Date :	1996-01-18
Facility ID :	8512101
Facility Status :	CLOSED
Facility Type :	Retail Station
DEP Contractor :	P
Financial Responsibility :	INSURANCE
Insurance Company :	FPLIPA
Facility Phone :	9047514095
Owner ID :	28931
Owner Name :	REECE, BILL
Address :	608 S 8TH ST, FERNANDINA BEACH, FL 32034
Contact Name :	TERRY REESE
Phone :	9047514095
Last Date in Agency List :	2025-11-05

GWIF - FL

Facility Name :	SHELL FIRST COAST ENERGY
Facility Address :	608 S 8TH ST, FERNANDINA BEACH, 32034
County :	NASSAU

Facility ID :	8511201
Facility Type :	PETROLEUM
Location ID :	179673
Location Method :	DGPS = Differentially Corrected GPS
GPS ID :	179673
GPS Date :	2004-05-18
HAE (Height Above Ellipsoid) :	17.49
Project ID :	SUPER
Insp Name :	JIM SCHOELEN
Insp CHD :	NASSAU
Request Number :	N/R
Datum :	WS1984
Software :	N/R
Streetside :	N/R
Agency :	N/R
Comment :	no wells
Latitude :	30.662922
Longitude :	-81.459869
Last Date in Agency List :	2026-01-22

Map Id: 44
Direction: SE
Distance: 0.513 mi., 2707 ft.
Elevation: 17 ft.
Relative: Higher

Site Name : SHELL-REECE | SHELL FIRST COAST ENERGY
608 S 8TH ST
FERNANDINA BEACH, FL

Database(s) : [CS - FL, DWM CONTAM - FL, EPA LUST, EPA UST, FA 3 - FL, GWIF - FL, LUST - FL, UST - FL] ***(cont.)***

Envirosite ID: 1478580
EPA ID: N/R

LUST - FL

Facility Name :	SHELL-REECE
Facility Address :	608 S 8TH ST, FERNANDINA BEACH, 32034
County :	NASSAU

Site Details

Facility ID :	8512101
Facility Status :	CLOSED
Facility Type :	Retail Station
Phone :	9047514095
Last Date in Agency List :	2026-02-13

Owner Information

Owner ID :	28931
Owner Name :	REECE, BILL
Owner Address 1 :	608 S 8TH ST, FERNANDINA BEACH, FL 32034
Owner Address 2 :	N/R
Owner Phone :	9047514095
Contact :	TERRY REESE

Discharge Details

Discharge Date :	1988-05-03
Status Date :	1992-06-19
Status Description :	RA ONGOING
DEP Code :	P
Description :	CLEANUP REQUIRED
Score Date :	2011-04-07
Score :	10
CU Status :	N/R

Oculus Note :	Use the Public Oculus Login button to enter the Oculus Website
Oculus Hyperlink :	Click here for hyperlink provided by the agency.

UST - FL

Facility Name :	SHELL-REECE
Facility Address :	608 S 8TH ST, FERNANDINA BEACH, 32034
County :	NASSAU

Site Details

Facility ID :	8512101
Facility Phone :	9047514095
Facility Status :	CLOSED
Facility Type :	Retail Station
Last Date in Agency List :	2026-02-13

Map Id: 44
Direction: SE
Distance: 0.513 mi., 2707 ft.
Elevation: 17 ft.
Relative: Higher

Site Name : SHELL-REECE | SHELL FIRST COAST ENERGY
608 S 8TH ST
FERNANDINA BEACH, FL

Database(s) : [CS - FL, DWM CONTAM - FL, EPA LUST, EPA UST, FA 3 - FL, GWIF - FL, LUST - FL, UST - FL] ***(cont.)***

Envirosite ID: 1478580
EPA ID: N/R

UST - FL ***(cont.)***

Owner Information

Owner ID :	28931
Owner Name :	REECE, BILL
Owner Address 1 :	608 S 8TH ST, FERNANDINA BEACH, FL 32034
Owner Address 2 :	N/R
Owner Phone :	9047514095
Contact :	TERRY REESE
DEP Contractor Own :	P

Tank Information

Tank ID :	1
Gallons :	4000
Tank Location :	UNDERGROUND
Substance :	Leaded Gas
Install Date :	1981-02-01
Status :	Removed from Site
Status Date :	N/R

Tank ID :	2
Gallons :	4000
Tank Location :	UNDERGROUND
Substance :	Leaded Gas
Install Date :	1981-02-01
Status :	Removed from Site
Status Date :	N/R

Tank ID :	3
Gallons :	3000
Tank Location :	UNDERGROUND
Substance :	Unleaded Gas
Install Date :	1981-02-01
Status :	Removed from Site
Status Date :	N/R

Tank ID :	4
Gallons :	2000
Tank Location :	UNDERGROUND
Substance :	Unleaded Gas
Install Date :	1981-02-01
Status :	Removed from Site
Status Date :	N/R

Tank ID :	5
Gallons :	8000
Tank Location :	UNDERGROUND
Substance :	Unleaded Gas
Install Date :	1986-12-01
Status :	Removed from Site

Map Id: 44
Direction: SE
Distance: 0.513 mi., 2707 ft.
Elevation: 17 ft.
Relative: Higher

Site Name : SHELL-REECE | SHELL FIRST COAST ENERGY
608 S 8TH ST
FERNANDINA BEACH, FL

Database(s) : [CS - FL, DWM CONTAM - FL, EPA LUST, EPA UST, FA 3 - FL, GWIF - FL, LUST - FL, UST - FL] ***(cont.)***

Envirosite ID: 1478580
EPA ID: N/R

UST - FL ***(cont.)***

Status Date :	2004-12-01
Tank ID :	6
Gallons :	8000
Tank Location :	UNDERGROUND
Substance :	Unleaded Gas
Install Date :	1986-12-01
Status :	Removed from Site
Status Date :	2004-12-01
Tank ID :	7
Gallons :	8000
Tank Location :	UNDERGROUND
Substance :	Unleaded Gas
Install Date :	1986-12-01
Status :	Removed from Site
Status Date :	2004-12-01
Tank ID :	8
Gallons :	4000
Tank Location :	UNDERGROUND
Substance :	Kerosene
Install Date :	1986-12-01
Status :	Removed from Site
Status Date :	2004-12-01
Oculus Note :	Use the Public Oculus Login button to enter the Oculus Website
Oculus Hyperlink :	Click here for hyperlink provided by the agency.

Map Id: 45
Direction: SW
Distance: 0.541 mi., 2858 ft.
Elevation: 8 ft.
Relative: Higher

Site Name : RAYONIER PERFORMANCE FIBERS LLC | RAYONIER PERFORMANCE FIBERS LLC FERNANDINA PLANT | RAYONIER PERFORMANCE FIBERS, LLC - SLUDGE MANAGEMENT SITE
10 GUM ST | 10 GUM ST THE FOOT OF GUM STREET
FERNANDINA BEACH | Fernandina Beach, FL

Database(s) : [AFS, AIRS - FL, AST - FL, CS - FL, DOCKET, DWM CONTAM - FL, E C - FL, ECHO, EJ TOXIC RELEASE, ERNS, FA 3 - FL, FRS, HIST AFS, I C - FL, ICIS, INACTIVE PCS, LAST - FL, LUST - FL, MANIFEST EPA, NPDES - FL, OSHA, PCS ENF, PCS FACILITY, RCRA SQG, RESP PARTY - FL, RMP, SHWS ERIC - FL, SPILLS - FL, SQG - FL, STORMWATER, T 2 - FL, TRIS, UST - FL, WASTEWATER - FL]

Envirosite ID: 1476189
EPA ID: N/R

AFS

Facility Name :	LIGNOTECH FLORIDA LLC
Facility Address :	10 GUM ST, FERNANDINA BEACH, FL 320344280
County :	Nassau

Facility Summary

Program System ID :	FL0000001208900444
Facility Registry ID :	110070205347
EPA Region :	EPA Region 4 - AL, FL, GA, KY, MS, NC, SC, TN
SIC :	N/R
NAICS :	325194 - Cyclic Crude, Intermediate, and Gum and Wood Chemical Manufacturing
Facility Type :	Privately Owned Facility
Air Pollutant Class :	Major Emissions
Air Operating Status :	Operating
Current High Priority Violation (HPV):	No Violation Identified
Local Control Region Name :	N/R
Last Date in Agency List :	2025-12-29

Air Pollutant Details

Details for this site have been truncated due to the large number of available details for this site within this dataset. For the complete details for this site, contact your Envirosite account representative for a complimentary site report containing all of the details available.

Program System ID :	FL0000001208900444
Pollutant :	VOLATILE ORGANIC COMPOUNDS (VOCS)
Substance Registry Services ID (SRS):	761346
Chemical Abstract Service Number :	N/R
Air Pollutant Class :	Minor Emissions

Program System ID :	FL0000001208900444
Pollutant :	TOTAL HAZARDOUS AIR POLLUTANTS (HAPS)
Substance Registry Services ID (SRS):	761502
Chemical Abstract Service Number :	N/R
Air Pollutant Class :	Major Emissions

Map Id: 45
Direction: SW
Distance: 0.541 mi., 2858 ft.
Elevation: 8 ft.
Relative: Higher

Site Name : RAYONIER PERFORMANCE FIBERS LLC | RAYONIER PERFORMANCE FIBERS LLC FERNANDINA PLANT | RAYONIER PERFORMANCE FIBERS, LLC - SLUDGE MANAGEMENT SITE
10 GUM ST | 10 GUM ST THE FOOT OF GUM STREET
FERNANDINA BEACH | Fernandina Beach, FL

Database(s) : [AFS, AIRS - FL, AST - FL, CS - FL, DOCKET, DWM CONTAM - FL, E C - FL, ECHO, EJ TOXIC RELEASE, ERNS, FA 3 - FL, FRS, HIST AFS, I C - FL, ICIS, INACTIVE PCS, LAST - FL, LUST - FL, MANIFEST EPA, NPDES - FL, OSHA, PCS ENF, PCS FACILITY, RCRA SQG, RESP PARTY - FL, RMP, SHWS ERIC - FL, SPILLS - FL, SQG - FL, STORMWATER, T 2 - FL, TRIS, UST - FL, WASTEWATER - FL] ***(cont.)***

Envirosite ID: 1476189
EPA ID: N/R

AFS ***(cont.)***

Program System ID :	FL0000001208900444
Pollutant :	Primary PM10 (filterables and condensibles)
Substance Registry Services ID (SRS):	524672284
Chemical Abstract Service Number :	N/R
Air Pollutant Class :	Minor Emissions

Program System ID :	FL0000001208900444
Pollutant :	Hydrochloric acid
Substance Registry Services ID (SRS):	152231
Chemical Abstract Service Number :	7647010
Air Pollutant Class :	Major Emissions

Program System ID :	FL0000001208900444
Pollutant :	Methanol
Substance Registry Services ID (SRS):	4283
Chemical Abstract Service Number :	67561
Air Pollutant Class :	Major Emissions

Program System ID :	FL0000001208900444
Pollutant :	NITROGEN OXIDES
Substance Registry Services ID (SRS):	173203
Chemical Abstract Service Number :	11104931
Air Pollutant Class :	Major Emissions

Program System ID :	FL0000001208900444
Pollutant :	Carbon monoxide
Substance Registry Services ID (SRS):	65052
Chemical Abstract Service Number :	630080
Air Pollutant Class :	Major Emissions

Program System ID :	FL0000001208900444
Pollutant :	Sulfur dioxide
Substance Registry Services ID (SRS):	150367
Chemical Abstract Service Number :	7446095
Air Pollutant Class :	Major Emissions

Map Id: 45
Direction: SW
Distance: 0.541 mi., 2858 ft.
Elevation: 8 ft.
Relative: Higher

Site Name : RAYONIER PERFORMANCE FIBERS LLC | RAYONIER PERFORMANCE FIBERS LLC FERNANDINA PLANT | RAYONIER PERFORMANCE FIBERS, LLC - SLUDGE MANAGEMENT SITE
10 GUM ST | 10 GUM ST THE FOOT OF GUM STREET
FERNANDINA BEACH | Fernandina Beach, FL

Database(s) : [AFS, AIRS - FL, AST - FL, CS - FL, DOCKET, DWM CONTAM - FL, E C - FL, ECHO, EJ TOXIC RELEASE, ERNS, FA 3 - FL, FRS, HIST AFS, I C - FL, ICIS, INACTIVE PCS, LAST - FL, LUST - FL, MANIFEST EPA, NPDES - FL, OSHA, PCS ENF, PCS FACILITY, RCRA SQG, RESP PARTY - FL, RMP, SHWS ERIC - FL, SPILLS - FL, SQG - FL, STORMWATER, T 2 - FL, TRIS, UST - FL, WASTEWATER - FL] ***(cont.)***

Envirosite ID: 1476189
EPA ID: N/R

AFS ***(cont.)***

Program System ID :	FL0000001208900444
Pollutant :	VOLATILE ORGANIC COMPOUNDS (VOCS)
Substance Registry Services ID (SRS):	761346
Chemical Abstract Service Number :	N/R
Air Pollutant Class :	Major Emissions

Program System ID :	FL0000001208900444
Pollutant :	PM10 (Filterable portion only)
Substance Registry Services ID (SRS):	524672276
Chemical Abstract Service Number :	N/R
Air Pollutant Class :	Major Emissions

Air Violation History Details

HPV Day Zero Date :	N/R
HPV Resolved Date :	2022-03-11
Program System ID :	FL0000001208900444
Activity ID :	3602987980
Agency Type :	State
State Code :	FL
Air Local Control Region Code (LCON):	N/R
Comp Determination UID :	FL000A0000120890044400011
Enforcement Response Policy :	Federally-Reportable Violation
Program :	Title V Permits
Pollutant :	FACIL
Earliest Determination Date of Federally Reportable Violation (FRV):	2022-01-20

Facility Name :	RAYONIER PERFORMANCE FIBERS, LLC
Facility Address :	10 GUM STREET, FERNANDINA BEACH, FL 32034
County :	Nassau

Facility Summary

Program System ID :	FL0000001208900004
Facility Registry ID :	110027966814

Map Id: 45
Direction: SW
Distance: 0.541 mi., 2858 ft.
Elevation: 8 ft.
Relative: Higher

Site Name : RAYONIER PERFORMANCE FIBERS LLC | RAYONIER PERFORMANCE FIBERS LLC FERNANDINA PLANT | RAYONIER PERFORMANCE FIBERS, LLC - SLUDGE MANAGEMENT SITE
10 GUM ST | 10 GUM ST THE FOOT OF GUM STREET
FERNANDINA BEACH | Fernandina Beach, FL

Database(s) : [AFS, AIRS - FL, AST - FL, CS - FL, DOCKET, DWM CONTAM - FL, E C - FL, ECHO, EJ TOXIC RELEASE, ERNS, FA 3 - FL, FRS, HIST AFS, I C - FL, ICIS, INACTIVE PCS, LAST - FL, LUST - FL, MANIFEST EPA, NPDES - FL, OSHA, PCS ENF, PCS FACILITY, RCRA SQG, RESP PARTY - FL, RMP, SHWS ERIC - FL, SPILLS - FL, SQG - FL, STORMWATER, T 2 - FL, TRIS, UST - FL, WASTEWATER - FL] ***(cont.)***

Envirosite ID: 1476189
EPA ID: N/R

AFS ***(cont.)***

EPA Region :	EPA Region 4 - AL, FL, GA, KY, MS, NC, SC, TN
SIC :	2611 - PULP MILLS
NAICS :	322110 - Pulp Mills
Facility Type :	Privately Owned Facility
Air Pollutant Class :	Major Emissions
Air Operating Status :	Operating
Current High Priority Violation (HPV):	No Violation Identified
Local Control Region Name :	N/R
Last Date in Agency List :	2025-12-29

Air Pollutant Details

Program System ID :	FL0000001208900004
Pollutant :	Formaldehyde
Substance Registry Services ID (SRS):	1008
Chemical Abstract Service Number :	50000
Air Pollutant Class :	Minor Emissions

Program System ID :	FL0000001208900004
Pollutant :	Lead
Substance Registry Services ID (SRS):	149583
Chemical Abstract Service Number :	7439921
Air Pollutant Class :	Minor Emissions

Program System ID :	FL0000001208900004
Pollutant :	Ethylbenzene
Substance Registry Services ID (SRS):	19406
Chemical Abstract Service Number :	100414
Air Pollutant Class :	Emissions classification unknown

Program System ID :	FL0000001208900004
Pollutant :	ADMIN
Substance Registry Services ID (SRS):	N/R
Chemical Abstract Service Number :	N/R
Air Pollutant Class :	Emissions classification unknown

Map Id: 45
Direction: SW
Distance: 0.541 mi., 2858 ft.
Elevation: 8 ft.
Relative: Higher

Site Name : RAYONIER PERFORMANCE FIBERS LLC | RAYONIER PERFORMANCE FIBERS LLC FERNANDINA PLANT | RAYONIER PERFORMANCE FIBERS, LLC - SLUDGE MANAGEMENT SITE
10 GUM ST | 10 GUM ST THE FOOT OF GUM STREET
FERNANDINA BEACH | Fernandina Beach, FL

Database(s) : [AFS, AIRS - FL, AST - FL, CS - FL, DOCKET, DWM CONTAM - FL, E C - FL, ECHO, EJ TOXIC RELEASE, ERNS, FA 3 - FL, FRS, HIST AFS, I C - FL, ICIS, INACTIVE PCS, LAST - FL, LUST - FL, MANIFEST EPA, NPDES - FL, OSHA, PCS ENF, PCS FACILITY, RCRA SQG, RESP PARTY - FL, RMP, SHWS ERIC - FL, SPILLS - FL, SQG - FL, STORMWATER, T 2 - FL, TRIS, UST - FL, WASTEWATER - FL] ***(cont.)***

Envirosite ID: 1476189
EPA ID: N/R

AFS ***(cont.)***

Program System ID :	FL0000001208900004
Pollutant :	Methylene chloride
Substance Registry Services ID (SRS):	5306
Chemical Abstract Service Number :	75092
Air Pollutant Class :	Minor Emissions

Program System ID :	FL0000001208900004
Pollutant :	Phenol
Substance Registry Services ID (SRS):	25510
Chemical Abstract Service Number :	108952
Air Pollutant Class :	Emissions classification unknown

Program System ID :	FL0000001208900004
Pollutant :	VOLATILE ORGANIC COMPOUNDS (VOCS)
Substance Registry Services ID (SRS):	761346
Chemical Abstract Service Number :	N/R
Air Pollutant Class :	Major Emissions

Program System ID :	FL0000001208900004
Pollutant :	TOTAL HAZARDOUS AIR POLLUTANTS (HAPS)
Substance Registry Services ID (SRS):	761502
Chemical Abstract Service Number :	N/R
Air Pollutant Class :	Major Emissions

Program System ID :	FL0000001208900004
Pollutant :	Chloroform
Substance Registry Services ID (SRS):	4317
Chemical Abstract Service Number :	67663
Air Pollutant Class :	Major Emissions

Program System ID :	FL0000001208900004
Pollutant :	Particulate matter
Substance Registry Services ID (SRS):	1647593
Chemical Abstract Service Number :	N/R
Air Pollutant Class :	Major Emissions

Map Id: 45
Direction: SW
Distance: 0.541 mi., 2858 ft.
Elevation: 8 ft.
Relative: Higher

Site Name : RAYONIER PERFORMANCE FIBERS LLC | RAYONIER PERFORMANCE FIBERS LLC FERNANDINA PLANT | RAYONIER PERFORMANCE FIBERS, LLC - SLUDGE MANAGEMENT SITE
10 GUM ST | 10 GUM ST THE FOOT OF GUM STREET
FERNANDINA BEACH | Fernandina Beach, FL

Database(s) : [AFS, AIRS - FL, AST - FL, CS - FL, DOCKET, DWM CONTAM - FL, E C - FL, ECHO, EJ TOXIC RELEASE, ERNS, FA 3 - FL, FRS, HIST AFS, I C - FL, ICIS, INACTIVE PCS, LAST - FL, LUST - FL, MANIFEST EPA, NPDES - FL, OSHA, PCS ENF, PCS FACILITY, RCRA SQG, RESP PARTY - FL, RMP, SHWS ERIC - FL, SPILLS - FL, SQG - FL, STORMWATER, T 2 - FL, TRIS, UST - FL, WASTEWATER - FL] ***(cont.)***

Envirosite ID: 1476189
EPA ID: N/R

AFS ***(cont.)***

Air Violation History Details

HPV Day Zero Date :	2013-09-08
HPV Resolved Date :	2014-01-13
Program System ID :	FL0000001208900004
Activity ID :	3400321529
Agency Type :	State
State Code :	FL
Air Local Control Region Code (LCON):	N/R
Comp Determination UID :	FL000A0000120890000400153
Enforcement Response Policy :	High Priority Violation
Program :	MACT Standards (40 CFR Part 63)
Pollutant :	Methanol
Earliest Determination Date of Federally Reportable Violation (FRV):	2013-09-08

HPV Day Zero Date :	2010-01-07
HPV Resolved Date :	2010-03-30
Program System ID :	FL0000001208900004
Activity ID :	3400321526
Agency Type :	State
State Code :	FL
Air Local Control Region Code (LCON):	N/R
Comp Determination UID :	FL000A0000120890000400104
Enforcement Response Policy :	High Priority Violation
Program :	Title V Permits
Pollutant :	FACIL
Earliest Determination Date of Federally Reportable Violation (FRV):	2010-01-07

HPV Day Zero Date :	2009-01-09
HPV Resolved Date :	2010-03-30
Program System ID :	FL0000001208900004
Activity ID :	3400321523
Agency Type :	State
State Code :	FL
Air Local Control Region Code (LCON):	N/R
Comp Determination UID :	FL000A0000120890000400100
Enforcement Response Policy :	High Priority Violation

Map Id: 45
Direction: SW
Distance: 0.541 mi., 2858 ft.
Elevation: 8 ft.
Relative: Higher

Site Name : RAYONIER PERFORMANCE FIBERS LLC | RAYONIER PERFORMANCE FIBERS LLC FERNANDINA PLANT | RAYONIER PERFORMANCE FIBERS, LLC - SLUDGE MANAGEMENT SITE
10 GUM ST | 10 GUM ST THE FOOT OF GUM STREET
FERNANDINA BEACH | Fernandina Beach, FL

Database(s) : [AFS, AIRS - FL, AST - FL, CS - FL, DOCKET, DWM CONTAM - FL, E C - FL, ECHO, EJ TOXIC RELEASE, ERNS, FA 3 - FL, FRS, HIST AFS, I C - FL, ICIS, INACTIVE PCS, LAST - FL, LUST - FL, MANIFEST EPA, NPDES - FL, OSHA, PCS ENF, PCS FACILITY, RCRA SQG, RESP PARTY - FL, RMP, SHWS ERIC - FL, SPILLS - FL, SQG - FL, STORMWATER, T 2 - FL, TRIS, UST - FL, WASTEWATER - FL] ***(cont.)***

Envirosite ID: 1476189
EPA ID: N/R

AFS ***(cont.)***

Program :	New Source Performance Standards
Pollutant :	TOTAL PARTICULATE MATTER VISIBLE EMISSIONS
Earliest Determination Date of Federally Reportable Violation (FRV):	2009-01-09
HPV Day Zero Date :	2008-10-10
HPV Resolved Date :	2009-02-03
Program System ID :	FL0000001208900004
Activity ID :	3400321519
Agency Type :	State
State Code :	FL
Air Local Control Region Code (LCON):	N/R
Comp Determination UID :	FL000A0000120890000400089
Enforcement Response Policy :	High Priority Violation
Program :	MACT Standards (40 CFR Part 63)
Pollutant :	ADMIN
Earliest Determination Date of Federally Reportable Violation (FRV):	2008-10-10
HPV Day Zero Date :	1998-11-28
HPV Resolved Date :	1999-01-08
Program System ID :	FL0000001208900004
Activity ID :	3400321516
Agency Type :	State
State Code :	FL
Air Local Control Region Code (LCON):	N/R
Comp Determination UID :	FL000A0000120890000400019
Enforcement Response Policy :	High Priority Violation
Program :	Title V Permits
Pollutant :	TOTAL PARTICULATE MATTER
Earliest Determination Date of Federally Reportable Violation (FRV):	N/R
HPV Day Zero Date :	1997-09-24
HPV Resolved Date :	1998-03-30
Program System ID :	FL0000001208900004
Activity ID :	3400321513

Map Id: 45
Direction: SW
Distance: 0.541 mi., 2858 ft.
Elevation: 8 ft.
Relative: Higher

Site Name : RAYONIER PERFORMANCE FIBERS LLC | RAYONIER PERFORMANCE FIBERS LLC FERNANDINA PLANT | RAYONIER PERFORMANCE FIBERS, LLC - SLUDGE MANAGEMENT SITE
10 GUM ST | 10 GUM ST THE FOOT OF GUM STREET
FERNANDINA BEACH | Fernandina Beach, FL

Database(s) : [AFS, AIRS - FL, AST - FL, CS - FL, DOCKET, DWM CONTAM - FL, E C - FL, ECHO, EJ TOXIC RELEASE, ERNS, FA 3 - FL, FRS, HIST AFS, I C - FL, ICIS, INACTIVE PCS, LAST - FL, LUST - FL, MANIFEST EPA, NPDES - FL, OSHA, PCS ENF, PCS FACILITY, RCRA SQG, RESP PARTY - FL, RMP, SHWS ERIC - FL, SPILLS - FL, SQG - FL, STORMWATER, T 2 - FL, TRIS, UST - FL, WASTEWATER - FL] ***(cont.)***

Envirosite ID: 1476189
EPA ID: N/R

AFS ***(cont.)***

Agency Type :	State
State Code :	FL
Air Local Control Region Code (LCON):	N/R
Comp Determination UID :	FL000A0000120890000400014
Enforcement Response Policy :	High Priority Violation
Program :	State Implementation Plan for National Primary and Secondary Ambient Air Quality Standards
Pollutant :	TOTAL PARTICULATE MATTER
Earliest Determination Date of Federally Reportable Violation (FRV):	N/R
HPV Day Zero Date :	1995-09-02
HPV Resolved Date :	1995-12-12
Program System ID :	FL0000001208900004
Activity ID :	3400321510
Agency Type :	State
State Code :	FL
Air Local Control Region Code (LCON):	N/R
Comp Determination UID :	FL000A0000120890000400009
Enforcement Response Policy :	High Priority Violation
Program :	State Implementation Plan for National Primary and Secondary Ambient Air Quality Standards
Pollutant :	TOTAL PARTICULATE MATTER
Earliest Determination Date of Federally Reportable Violation (FRV):	N/R
HPV Day Zero Date :	N/R
HPV Resolved Date :	2022-05-24
Program System ID :	FL0000001208900004
Activity ID :	3603286273
Agency Type :	State
State Code :	FL
Air Local Control Region Code (LCON):	N/R
Comp Determination UID :	FL000A0000120890000400218

Map Id: 45
Direction: SW
Distance: 0.541 mi., 2858 ft.
Elevation: 8 ft.
Relative: Higher

Site Name : RAYONIER PERFORMANCE FIBERS LLC | RAYONIER PERFORMANCE FIBERS LLC FERNANDINA PLANT | RAYONIER PERFORMANCE FIBERS, LLC - SLUDGE MANAGEMENT SITE
10 GUM ST | 10 GUM ST THE FOOT OF GUM STREET
FERNANDINA BEACH | Fernandina Beach, FL

Database(s) : [AFS, AIRS - FL, AST - FL, CS - FL, DOCKET, DWM CONTAM - FL, E C - FL, ECHO, EJ TOXIC RELEASE, ERNS, FA 3 - FL, FRS, HIST AFS, I C - FL, ICIS, INACTIVE PCS, LAST - FL, LUST - FL, MANIFEST EPA, NPDES - FL, OSHA, PCS ENF, PCS FACILITY, RCRA SQG, RESP PARTY - FL, RMP, SHWS ERIC - FL, SPILLS - FL, SQG - FL, STORMWATER, T 2 - FL, TRIS, UST - FL, WASTEWATER - FL] ***(cont.)***

Envirosite ID: 1476189
EPA ID: N/R

AFS ***(cont.)***

Enforcement Response Policy :	Federally-Reportable Violation
Program :	New Source Performance Standards
Pollutant :	Particulate matter
Earliest Determination Date of Federally Reportable Violation (FRV):	2022-05-24

AIRS - FL

Facility Name :	EIGHT FLAGS FERNANDINA BEACH PLANT
Facility Address :	10 Gum St, FERNANDINA BEACH, 32034
County :	NASSAU
Startup Date (Relocation) :	N/R
Shutdown Date (Relocation) :	N/R
AIRS ID :	890441
Owner/Company Name :	EIGHT FLAGS ENERGY LLC
Category :	POINT
Relocatable :	N
UTM Zone :	17
North :	3391.88
East :	455.87
Township :	N/R
Major Group SIC :	49
Government Facility Code :	0
Public Exempt :	N
One Time Title V Credit :	N
Title V :	N
Title V by EPA Designation :	N
Compliance Tracking Code :	C
Current Permit Indicator :	N/R
Syn Non Title V Source :	Y
Major of Non Haps Pollutants :	N
Syn Minor of Non Hap Pollutants :	Y
Major of HAPS :	N
Syn Minor of HAPS :	N
NSPS :	Y
NESHAP :	Y
Emission Guidelines :	N
Small Business Stationary :	N/R

Map Id: 45
Direction: SW
Distance: 0.541 mi., 2858 ft.
Elevation: 8 ft.
Relative: Higher

Site Name : RAYONIER PERFORMANCE FIBERS LLC | RAYONIER PERFORMANCE FIBERS LLC FERNANDINA PLANT | RAYONIER PERFORMANCE FIBERS, LLC - SLUDGE MANAGEMENT SITE
10 GUM ST | 10 GUM ST THE FOOT OF GUM STREET
FERNANDINA BEACH | Fernandina Beach, FL

Database(s) : [AFS, AIRS - FL, AST - FL, CS - FL, DOCKET, DWM CONTAM - FL, E C - FL, ECHO, EJ TOXIC RELEASE, ERNS, FA 3 - FL, FRS, HIST AFS, I C - FL, ICIS, INACTIVE PCS, LAST - FL, LUST - FL, MANIFEST EPA, NPDES - FL, OSHA, PCS ENF, PCS FACILITY, RCRA SQG, RESP PARTY - FL, RMP, SHWS ERIC - FL, SPILLS - FL, SQG - FL, STORMWATER, T 2 - FL, TRIS, UST - FL, WASTEWATER - FL] ***(cont.)***

Envirosite ID: 1476189
EPA ID: N/R

AIRS - FL ***(cont.)***

AOR Required :	Y
Ozone SIP Facility :	N
Regulatory Comment :	N/R
Facility Final Shutdown Date :	N/R
Facility Office :	NED
Facility Status :	Active
Facility Type :	OTHER ELECTRIC PRODUCTION
Directions :	N/R
Facility Comment :	Located adjacent to Rayonier Fernandina Beach facility
Last Date in Agency List :	2017-08-22
Facility Name :	LIGNOSULFONATE PLANT
Facility Address :	10 Gum St, FERNANDINA BEACH, 32034
County :	NASSAU
Startup Date (Relocation) :	N/R
Shutdown Date (Relocation) :	N/R
AIRS ID :	0890444
Owner/Company Name :	LIGNOTECH FLORIDA LLC
Category :	POINT
Relocatable :	N
UTM Zone :	17
North :	3392.22
East :	455.7
Township :	N/R
Major Group SIC :	28
Government Facility Code :	0
Public Exempt :	N
One Time Title V Credit :	N
Title V :	Y
Title V by EPA Designation :	N
Compliance Tracking Code :	A
Current Permit Indicator :	N/R
Syn Non Title V Source :	N
Major of Non Haps Pollutants :	Y
Syn Minor of Non Hap Pollutants :	N
Major of HAPS :	Y
Syn Minor of HAPS :	N

Map Id: 45
Direction: SW
Distance: 0.541 mi., 2858 ft.
Elevation: 8 ft.
Relative: Higher

Site Name : RAYONIER PERFORMANCE FIBERS LLC | RAYONIER PERFORMANCE FIBERS LLC FERNANDINA PLANT | RAYONIER PERFORMANCE FIBERS, LLC - SLUDGE MANAGEMENT SITE
10 GUM ST | 10 GUM ST THE FOOT OF GUM STREET
FERNANDINA BEACH | Fernandina Beach, FL

Database(s) : [AFS, AIRS - FL, AST - FL, CS - FL, DOCKET, DWM CONTAM - FL, E C - FL, ECHO, EJ TOXIC RELEASE, ERNS, FA 3 - FL, FRS, HIST AFS, I C - FL, ICIS, INACTIVE PCS, LAST - FL, LUST - FL, MANIFEST EPA, NPDES - FL, OSHA, PCS ENF, PCS FACILITY, RCRA SQG, RESP PARTY - FL, RMP, SHWS ERIC - FL, SPILLS - FL, SQG - FL, STORMWATER, T 2 - FL, TRIS, UST - FL, WASTEWATER - FL] ***(cont.)***

Envirosite ID: 1476189
EPA ID: N/R

AIRS - FL ***(cont.)***

NSPS :	Y
NESHAP :	Y
Emission Guidelines :	N
Small Business Stationary :	N
AOR Required :	Y
Ozone SIP Facility :	N
Regulatory Comment :	The Lignotech facilitly is collocated with existing Rayonier plant (ID 0890004), which is a PSD major source, Title V source, and major source of HAPs. Therefore, Lignotech is classified the same
Facility Final Shutdown Date :	N/R
Facility Office :	NED
Facility Status :	Active
Facility Type :	OTHER CHEMICAL PLANT
Directions :	W SR A1A at foot of Gum St. (Located at Rayonier Performance Fibers, LLC)
Facility Comment :	Facility is collocated with Raynoier Performance Fibers (ID 0890004). Maximum lignosulfonate production rate is limited to 110,229 tons per consecutive 12 months
Last Date in Agency List :	2020-03-10
Startup Date (Relocation) :	N/R
Shutdown Date (Relocation) :	N/R
AIRS ID :	890444
Owner/Company Name :	LIGNOTECH FLORIDA LLC
Category :	POINT
Relocatable :	N
UTM Zone :	17
North :	3392.22
East :	455.7
Township :	N/R
Major Group SIC :	28
Government Facility Code :	0
Public Exempt :	N
One Time Title V Credit :	N
Title V :	Y

Map Id: 45
Direction: SW
Distance: 0.541 mi., 2858 ft.
Elevation: 8 ft.
Relative: Higher

Site Name : RAYONIER PERFORMANCE FIBERS LLC | RAYONIER PERFORMANCE FIBERS LLC FERNANDINA PLANT | RAYONIER PERFORMANCE FIBERS, LLC - SLUDGE MANAGEMENT SITE
10 GUM ST | 10 GUM ST THE FOOT OF GUM STREET
FERNANDINA BEACH | Fernandina Beach, FL

Database(s) : [AFS, AIRS - FL, AST - FL, CS - FL, DOCKET, DWM CONTAM - FL, E C - FL, ECHO, EJ TOXIC RELEASE, ERNS, FA 3 - FL, FRS, HIST AFS, I C - FL, ICIS, INACTIVE PCS, LAST - FL, LUST - FL, MANIFEST EPA, NPDES - FL, OSHA, PCS ENF, PCS FACILITY, RCRA SQG, RESP PARTY - FL, RMP, SHWS ERIC - FL, SPILLS - FL, SQG - FL, STORMWATER, T 2 - FL, TRIS, UST - FL, WASTEWATER - FL] ***(cont.)***

Envirosite ID: 1476189
EPA ID: N/R

AIRS - FL ***(cont.)***

Title V by EPA Designation :	N
Compliance Tracking Code :	A
Current Permit Indicator :	N/R
Syn Non Title V Source :	N
Major of Non Haps Pollutants :	Y
Syn Minor of Non Hap Pollutants :	N
Major of HAPS :	Y
Syn Minor of HAPS :	N
NSPS :	N
NESHAP :	Y
Emission Guidelines :	N
Small Business Stationary :	N
AOR Required :	Y
Ozone SIP Facility :	N
Regulatory Comment :	The Lignotech facilitly is collocated with existing Rayonier plant (ID 0890004), which is a PSD major source, Title V source, and major source of HAPs. Therefore, Lignotech is classified the same
Facility Final Shutdown Date :	N/R
Facility Office :	NED
Facility Status :	Active
Facility Type :	OTHER CHEMICAL PLANT
Directions :	W SR A1A at foot of Gum St. (Located at Rayonier Performance Fibers, LLC)
Facility Comment :	Facility is collocated with Rayonier Performance Fibers (ID 0890004). Maximum lignosulfonate production rate is limited to 110,229 tons per consecutive 12 months
Last Date in Agency List :	2025-12-23
Facility Name :	RAYONIER FERNANDINA SULFITE PLANT
Facility Address :	10 Gum Street, FERNANDINA BEACH, 32034
County :	NASSAU
Startup Date (Relocation) :	N/R
Shutdown Date (Relocation) :	N/R

Map Id: 45
Direction: SW
Distance: 0.541 mi., 2858 ft.
Elevation: 8 ft.
Relative: Higher

Site Name : RAYONIER PERFORMANCE FIBERS LLC | RAYONIER PERFORMANCE FIBERS LLC FERNANDINA PLANT | RAYONIER PERFORMANCE FIBERS, LLC - SLUDGE MANAGEMENT SITE
10 GUM ST | 10 GUM ST THE FOOT OF GUM STREET
FERNANDINA BEACH | Fernandina Beach, FL

Database(s) : [AFS, AIRS - FL, AST - FL, CS - FL, DOCKET, DWM CONTAM - FL, E C - FL, ECHO, EJ TOXIC RELEASE, ERNS, FA 3 - FL, FRS, HIST AFS, I C - FL, ICIS, INACTIVE PCS, LAST - FL, LUST - FL, MANIFEST EPA, NPDES - FL, OSHA, PCS ENF, PCS FACILITY, RCRA SQG, RESP PARTY - FL, RMP, SHWS ERIC - FL, SPILLS - FL, SQG - FL, STORMWATER, T 2 - FL, TRIS, UST - FL, WASTEWATER - FL] ***(cont.)***

Envirosite ID: 1476189
EPA ID: N/R

AIRS - FL ***(cont.)***

AIRS ID :	890004
Owner/Company Name :	RAYONIER PERFORMANCE FIBERS, LLC
Category :	POINT
Relocatable :	N/R
UTM Zone :	17
North :	3392.2
East :	454.7
Township :	N/R
Major Group SIC :	26
Government Facility Code :	0
Public Exempt :	N/R
One Time Title V Credit :	N
Title V :	Y
Title V by EPA Designation :	N
Compliance Tracking Code :	A
Current Permit Indicator :	N/R
Syn Non Title V Source :	N
Major of Non Haps Pollutants :	Y
Syn Minor of Non Hap Pollutants :	N/R
Major of HAPS :	Y
Syn Minor of HAPS :	N/R
NSPS :	Y
NESHAP :	Y
Emission Guidelines :	N/R
Small Business Stationary :	N
AOR Required :	Y
Ozone SIP Facility :	Y
Regulatory Comment :	N/R
Facility Final Shutdown Date :	N/R
Facility Office :	NED
Facility Status :	Active
Facility Type :	PULP & PAPER PLANT
Directions :	W SR A1A AT FOOT OF GUM ST
Facility Comment :	Facilty-wide pulp production rate is 175,000 ADMT per consecutive 12-months, rolling total
Last Date in Agency List :	2025-12-23

Map Id: 45
Direction: SW
Distance: 0.541 mi., 2858 ft.
Elevation: 8 ft.
Relative: Higher

Site Name : RAYONIER PERFORMANCE FIBERS LLC | RAYONIER PERFORMANCE FIBERS LLC FERNANDINA PLANT | RAYONIER PERFORMANCE FIBERS, LLC - SLUDGE MANAGEMENT SITE
10 GUM ST | 10 GUM ST THE FOOT OF GUM STREET
FERNANDINA BEACH | Fernandina Beach, FL

Database(s) : [AFS, AIRS - FL, AST - FL, CS - FL, DOCKET, DWM CONTAM - FL, E C - FL, ECHO, EJ TOXIC RELEASE, ERNS, FA 3 - FL, FRS, HIST AFS, I C - FL, ICIS, INACTIVE PCS, LAST - FL, LUST - FL, MANIFEST EPA, NPDES - FL, OSHA, PCS ENF, PCS FACILITY, RCRA SQG, RESP PARTY - FL, RMP, SHWS ERIC - FL, SPILLS - FL, SQG - FL, STORMWATER, T 2 - FL, TRIS, UST - FL, WASTEWATER - FL] ***(cont.)***

Envirosite ID: 1476189
EPA ID: N/R

AIRS - FL ***(cont.)***

Startup Date (Relocation) :	N/R
Shutdown Date (Relocation) :	N/R
AIRS ID :	0890004
Owner/Company Name :	RAYONIER PERFORMANCE FIBERS, LLC
Category :	POINT
Relocatable :	N/R
UTM Zone :	17
North :	3392.2
East :	454.7
Township :	N/R
Major Group SIC :	26
Government Facility Code :	0
Public Exempt :	N/R
One Time Title V Credit :	N
Title V :	Y
Title V by EPA Designation :	N
Compliance Tracking Code :	A
Current Permit Indicator :	N/R
Syn Non Title V Source :	N
Major of Non Haps Pollutants :	Y
Syn Minor of Non Hap Pollutants :	N/R
Major of HAPS :	Y
Syn Minor of HAPS :	N/R
NSPS :	Y
NESHAP :	Y
Emission Guidelines :	N/R
Small Business Stationary :	N
AOR Required :	Y
Ozone SIP Facility :	Y
Regulatory Comment :	N/R
Facility Final Shutdown Date :	N/R
Facility Office :	NED
Facility Status :	Active
Facility Type :	PULP & PAPER PLANT
Directions :	W SR A1A AT FOOT OF GUM ST
Facility Comment :	Facilty-wide pulp production rate is 175,000 ADMT per consecutive 12-months, rolling total
Last Date in Agency List :	2020-03-10

Map Id: 45
Direction: SW
Distance: 0.541 mi., 2858 ft.
Elevation: 8 ft.
Relative: Higher

Site Name : RAYONIER PERFORMANCE FIBERS LLC | RAYONIER PERFORMANCE FIBERS LLC FERNANDINA PLANT | RAYONIER PERFORMANCE FIBERS, LLC - SLUDGE MANAGEMENT SITE
10 GUM ST | 10 GUM ST THE FOOT OF GUM STREET
FERNANDINA BEACH | Fernandina Beach, FL

Database(s) : [AFS, AIRS - FL, AST - FL, CS - FL, DOCKET, DWM CONTAM - FL, E C - FL, ECHO, EJ TOXIC RELEASE, ERNS, FA 3 - FL, FRS, HIST AFS, I C - FL, ICIS, INACTIVE PCS, LAST - FL, LUST - FL, MANIFEST EPA, NPDES - FL, OSHA, PCS ENF, PCS FACILITY, RCRA SQG, RESP PARTY - FL, RMP, SHWS ERIC - FL, SPILLS - FL, SQG - FL, STORMWATER, T 2 - FL, TRIS, UST - FL, WASTEWATER - FL] ***(cont.)***

Envirosite ID: 1476189
EPA ID: N/R

AST - FL

Facility Name :	RAYONIER PERFORMANCE FIBERS LLC
Facility Address :	10 GUM ST, FERNANDINA BEACH, 32035
County :	NASSAU

Site Details

Facility ID :	8512117
Facility Phone :	9042771482
Facility Status :	OPEN
Facility Type :	E
Type Description :	Industrial Plant
Last Date in Agency List :	2026-02-13

Owner Information

Owner ID :	10909
Owner Name :	RAYONIER ADVANCED MATERIALS
Owner Address 1 :	N/R
Owner Address 2 :	ATTN: STORAGE TANK REGIS
Owner Phone :	9042771482
Contact :	DAVID ROGERS OR TOM FALTEMIER
DEP Contractor Own :	C

Tank Information

Details for this site have been truncated due to the large number of available details for this site within this dataset. For the complete details for this site, contact your Envirosite account representative for a complimentary site report containing all of the details available.

Tank ID :	10
Gallons :	500
Tank Location :	ABOVEGROUND
Substance :	Unleaded Gas
Install Date :	1986-09-01
Status :	In Service
Status Date :	N/R

Map Id: 45
Direction: SW
Distance: 0.541 mi., 2858 ft.
Elevation: 8 ft.
Relative: Higher

Site Name : RAYONIER PERFORMANCE FIBERS LLC | RAYONIER PERFORMANCE FIBERS LLC FERNANDINA PLANT | RAYONIER PERFORMANCE FIBERS, LLC - SLUDGE MANAGEMENT SITE
10 GUM ST | 10 GUM ST THE FOOT OF GUM STREET
FERNANDINA BEACH | Fernandina Beach, FL

Database(s) : [AFS, AIRS - FL, AST - FL, CS - FL, DOCKET, DWM CONTAM - FL, E C - FL, ECHO, EJ TOXIC RELEASE, ERNS, FA 3 - FL, FRS, HIST AFS, I C - FL, ICIS, INACTIVE PCS, LAST - FL, LUST - FL, MANIFEST EPA, NPDES - FL, OSHA, PCS ENF, PCS FACILITY, RCRA SQG, RESP PARTY - FL, RMP, SHWS ERIC - FL, SPILLS - FL, SQG - FL, STORMWATER, T 2 - FL, TRIS, UST - FL, WASTEWATER - FL] ***(cont.)***

Envirosite ID: 1476189
EPA ID: N/R

AST - FL ***(cont.)***

Tank ID :	11
Gallons :	1460000
Tank Location :	ABOVEGROUND
Substance :	Residual oils, 5&6
Install Date :	1981-07-01
Status :	Removed from Site
Status Date :	2000-06-08

Tank ID :	12135
Gallons :	850
Tank Location :	ABOVEGROUND
Substance :	Other Non Regulated
Install Date :	2012-10-01
Status :	NonReg De-mimimus
Status Date :	2020-02-01

Tank ID :	1347
Gallons :	325
Tank Location :	ABOVEGROUND
Substance :	Other Non Regulated
Install Date :	2010-01-01
Status :	In Service
Status Date :	2010-01-01

Tank ID :	14459
Gallons :	1000
Tank Location :	ABOVEGROUND
Substance :	Mineral Acid
Install Date :	2015-03-01
Status :	Moved to New Site
Status Date :	2017-02-23

Tank ID :	14468
Gallons :	750
Tank Location :	ABOVEGROUND
Substance :	Hazardous Substance

Map Id: 45
Direction: SW
Distance: 0.541 mi., 2858 ft.
Elevation: 8 ft.
Relative: Higher

Site Name : RAYONIER PERFORMANCE FIBERS LLC | RAYONIER PERFORMANCE FIBERS LLC FERNANDINA PLANT | RAYONIER PERFORMANCE FIBERS, LLC - SLUDGE MANAGEMENT SITE
10 GUM ST | 10 GUM ST THE FOOT OF GUM STREET
FERNANDINA BEACH | Fernandina Beach, FL

Database(s) : [AFS, AIRS - FL, AST - FL, CS - FL, DOCKET, DWM CONTAM - FL, E C - FL, ECHO, EJ TOXIC RELEASE, ERNS, FA 3 - FL, FRS, HIST AFS, I C - FL, ICIS, INACTIVE PCS, LAST - FL, LUST - FL, MANIFEST EPA, NPDES - FL, OSHA, PCS ENF, PCS FACILITY, RCRA SQG, RESP PARTY - FL, RMP, SHWS ERIC - FL, SPILLS - FL, SQG - FL, STORMWATER, T 2 - FL, TRIS, UST - FL, WASTEWATER - FL] ***(cont.)***

Envirosite ID: 1476189
EPA ID: N/R

AST - FL ***(cont.)***

Install Date :	2015-04-01
Status :	In Service
Status Date :	2015-04-01

Tank ID :	16315
Gallons :	300000
Tank Location :	ABOVEGROUND
Substance :	Hazardous Substance
Install Date :	1999-09-01
Status :	In Service
Status Date :	1999-09-01

Tank ID :	16315
Gallons :	300000
Tank Location :	ABOVEGROUND
Substance :	Hazardous Substance
Install Date :	1999-09-01
Status :	Deleted - Data Error
Status Date :	1999-09-01

Tank ID :	16316
Gallons :	30000
Tank Location :	ABOVEGROUND
Substance :	Residual oils, 5&6
Install Date :	2007-09-01
Status :	In Service
Status Date :	2007-09-01

Construction Items :	Overfill/Spill - Level gauges/alarms Overfill/Spill - Flow shut-Off Primary Construction - Steel Secondary Containment - Double wall
Monitoring Items :	External Tk Monitoring - Visual inspection of ASTs External Tk Monitoring - SPCC Plan

Map Id: 45
Direction: SW
Distance: 0.541 mi., 2858 ft.
Elevation: 8 ft.
Relative: Higher

Site Name : RAYONIER PERFORMANCE FIBERS LLC | RAYONIER PERFORMANCE FIBERS LLC FERNANDINA PLANT | RAYONIER PERFORMANCE FIBERS, LLC - SLUDGE MANAGEMENT SITE
10 GUM ST | 10 GUM ST THE FOOT OF GUM STREET
FERNANDINA BEACH | Fernandina Beach, FL

Database(s) : [AFS, AIRS - FL, AST - FL, CS - FL, DOCKET, DWM CONTAM - FL, E C - FL, ECHO, EJ TOXIC RELEASE, ERNS, FA 3 - FL, FRS, HIST AFS, I C - FL, ICIS, INACTIVE PCS, LAST - FL, LUST - FL, MANIFEST EPA, NPDES - FL, OSHA, PCS ENF, PCS FACILITY, RCRA SQG, RESP PARTY - FL, RMP, SHWS ERIC - FL, SPILLS - FL, SQG - FL, STORMWATER, T 2 - FL, TRIS, UST - FL, WASTEWATER - FL] ***(cont.)***

Envirosite ID: 1476189
EPA ID: N/R

AST - FL ***(cont.)***

Internal Tk Monitoring - Monitor dbl wall tank space
Miscellaneous - Visual inspect pipe sumps

Piping Items :
Miscellaneous Attributes - Pressurized piping system
Miscellaneous Attributes - Abv, no soil contact
Primary Construction - Steel/galvanized metal
Secondary Containment - Double wall

Tank Information

Tank ID :	17307
Gallons :	7000
Tank Location :	ABOVEGROUND
Substance :	Mineral Acid
Install Date :	2000-07-01
Status :	Removed from Site
Status Date :	2020-08-27

Oculus Note :	Use the Public Oculus Login button to enter the Oculus Website
Oculus Hyperlink :	Click here for hyperlink provided by the agency.

Facility Name :	RAYONIER PERFORMANCE FIBERS LLC-CHEMTREAT INC
Facility Address :	10 GUM ST, FERNANDINA BEACH, 32034
County :	NASSAU

Site Details

Facility ID :	9815489
Facility Phone :	9042771482
Facility Status :	OPEN
Facility Type :	E
Type Description :	Industrial Plant
Last Date in Agency List :	2026-02-13

Map Id: 45
Direction: SW
Distance: 0.541 mi., 2858 ft.
Elevation: 8 ft.
Relative: Higher

Site Name : RAYONIER PERFORMANCE FIBERS LLC | RAYONIER PERFORMANCE FIBERS LLC FERNANDINA PLANT | RAYONIER PERFORMANCE FIBERS, LLC - SLUDGE MANAGEMENT SITE
10 GUM ST | 10 GUM ST THE FOOT OF GUM STREET
FERNANDINA BEACH | Fernandina Beach, FL

Database(s) : [AFS, AIRS - FL, AST - FL, CS - FL, DOCKET, DWM CONTAM - FL, E C - FL, ECHO, EJ TOXIC RELEASE, ERNS, FA 3 - FL, FRS, HIST AFS, I C - FL, ICIS, INACTIVE PCS, LAST - FL, LUST - FL, MANIFEST EPA, NPDES - FL, OSHA, PCS ENF, PCS FACILITY, RCRA SQG, RESP PARTY - FL, RMP, SHWS ERIC - FL, SPILLS - FL, SQG - FL, STORMWATER, T 2 - FL, TRIS, UST - FL, WASTEWATER - FL] ***(cont.)***

Envirosite ID: 1476189
EPA ID: N/R

AST - FL ***(cont.)***

Owner Information

Owner ID :	74379
Owner Name :	CHEMTREAT INC
Owner Address 1 :	N/R
Owner Address 2 :	ATTN: STORAGE TANK REGIS
Owner Phone :	8178419849
Contact :	JEFFREY DOTSON
DEP Contractor Own :	P

Tank Information

Tank ID :	14459
Gallons :	1000
Tank Location :	ABOVEGROUND
Substance :	Mineral Acid
Install Date :	2015-03-01
Status :	In Service
Status Date :	2015-04-01
Construction Items :	Primary Construction - Polyethylene Secondary Containment - Double wall
Monitoring Items :	External Tk Monitoring - Visual inspection of ASTs
Piping Items :	Corrosion Protection - External protective coating Miscellaneous Attributes - Abv, no soil contact Miscellaneous Attributes - Suction piping system Primary Construction - Unknown
Oculus Note :	Use the Public Oculus Login button to enter the Oculus Website
Oculus Hyperlink :	Click here for hyperlink provided by the agency.

CS - FL

Facility Name :	ITT RAYONIER INC / 10 GUM STREET

Map Id: 45
Direction: SW
Distance: 0.541 mi., 2858 ft.
Elevation: 8 ft.
Relative: Higher

Site Name : RAYONIER PERFORMANCE FIBERS LLC | RAYONIER PERFORMANCE FIBERS LLC FERNANDINA PLANT | RAYONIER PERFORMANCE FIBERS, LLC - SLUDGE MANAGEMENT SITE
10 GUM ST | 10 GUM ST THE FOOT OF GUM STREET
FERNANDINA BEACH | Fernandina Beach, FL

Database(s) : [AFS, AIRS - FL, AST - FL, CS - FL, DOCKET, DWM CONTAM - FL, E C - FL, ECHO, EJ TOXIC RELEASE, ERNS, FA 3 - FL, FRS, HIST AFS, I C - FL, ICIS, INACTIVE PCS, LAST - FL, LUST - FL, MANIFEST EPA, NPDES - FL, OSHA, PCS ENF, PCS FACILITY, RCRA SQG, RESP PARTY - FL, RMP, SHWS ERIC - FL, SPILLS - FL, SQG - FL, STORMWATER, T 2 - FL, TRIS, UST - FL, WASTEWATER - FL] ***(cont.)***

Envirosite ID: 1476189
EPA ID: N/R

CS - FL ***(cont.)***

Facility Address :	10 GUM ST, FERNANDINA BEACH, 32034
County :	Nassau County
DEP Cleanup Site Key :	51080296
Program Site ID :	COM_3142
Program Source Data :	COMET
Program Area :	OTHCU
Collection Date :	2016-06-21
Verification Date :	2016-06-21
Load Date :	2017-10-11
Verifier :	WILLIAMS_CA
Collector :	WILLIAMS_CA
Verifier Agency :	DEPARTMENT OF ENVIRONMENTAL PROTECTION
Collection Agency :	Florida Department of Environmental Protection
Verification Status :	REVIEWED
Remediation Status :	ACTIVE
Office/District :	NED
Comments :	N/R
Last Date in Agency List :	2017-10-12
Facility Name :	RAYONIER PERFORMANCE FIBERS LLC
Facility Address :	10 GUM ST, FERNANDINA BEACH, 32035
County :	Nassau County
DEP Cleanup Site Key :	86666912
Program Site ID :	8512117
Program Source Data :	STCM
Program Area :	PETRO
Collection Date :	2009-01-28
Verification Date :	2009-01-28
Load Date :	2026-02-06
Verifier :	BACHMANN_J
Collector :	BACHMANN_J
Verifier Agency :	DEPARTMENT OF ENVIRONMENTAL PROTECTION
Collection Agency :	DEPARTMENT OF ENVIRONMENTAL PROTECTION
Verification Status :	REVIEWED
Remediation Status :	ACTIVE

Map Id: 45
Direction: SW
Distance: 0.541 mi., 2858 ft.
Elevation: 8 ft.
Relative: Higher

Site Name : RAYONIER PERFORMANCE FIBERS LLC | RAYONIER PERFORMANCE FIBERS LLC FERNANDINA PLANT | RAYONIER PERFORMANCE FIBERS, LLC - SLUDGE MANAGEMENT SITE
10 GUM ST | 10 GUM ST THE FOOT OF GUM STREET
FERNANDINA BEACH | Fernandina Beach, FL

Database(s) : [AFS, AIRS - FL, AST - FL, CS - FL, DOCKET, DWM CONTAM - FL, E C - FL, ECHO, EJ TOXIC RELEASE, ERNS, FA 3 - FL, FRS, HIST AFS, I C - FL, ICIS, INACTIVE PCS, LAST - FL, LUST - FL, MANIFEST EPA, NPDES - FL, OSHA, PCS ENF, PCS FACILITY, RCRA SQG, RESP PARTY - FL, RMP, SHWS ERIC - FL, SPILLS - FL, SQG - FL, STORMWATER, T 2 - FL, TRIS, UST - FL, WASTEWATER - FL] ***(cont.)***

Envirosite ID: 1476189
EPA ID: N/R

CS - FL ***(cont.)***

Office/District :	NED
Comments :	N/R
Last Date in Agency List :	2026-02-06

DOCKET

Facility Name :	RAYONIER PERFORMANCE FIBERS, LLC - SLUDGE MANAGEMENT SITE
Facility Address :	10 GUM ST, FERNANDINA BEACH, FL 32035-2002

Site Activity Details

Enforcement Action Case Number :	04-2016-4764
Activity ID :	3600465425
Enforcement Action Name :	RAYONIER PERFORMANCE FIBERS, LLC - SLUDGE MANAGEMENT SITE
Last Date in Agency List :	2026-02-24
Final Ordr Iss/Final Order Enter Date:	2015-12-01
Complaint/Proposed Order Actual Date:	N/R
Final Order Issued Actual Date :	2015-12-01
Final Order Name :	FERNANDINA DISSOLVING SPM

Complaint Summary

Respondent/Defendant Name :	FERNANDINA DISSOLVING SPM
Named in Complaint :	N
Named in Final Order :	Y
SEP Category :	N/R
SEP Description :	N/R
Regional Docket Number :	CWA-04-2016-4764

Map Id: 45
Direction: SW
Distance: 0.541 mi., 2858 ft.
Elevation: 8 ft.
Relative: Higher

Site Name : RAYONIER PERFORMANCE FIBERS LLC | RAYONIER PERFORMANCE FIBERS LLC FERNANDINA PLANT | RAYONIER PERFORMANCE FIBERS, LLC - SLUDGE MANAGEMENT SITE
10 GUM ST | 10 GUM ST THE FOOT OF GUM STREET
FERNANDINA BEACH | Fernandina Beach, FL

Database(s) : [AFS, AIRS - FL, AST - FL, CS - FL, DOCKET, DWM CONTAM - FL, E C - FL, ECHO, EJ TOXIC RELEASE, ERNS, FA 3 - FL, FRS, HIST AFS, I C - FL, ICIS, INACTIVE PCS, LAST - FL, LUST - FL, MANIFEST EPA, NPDES - FL, OSHA, PCS ENF, PCS FACILITY, RCRA SQG, RESP PARTY - FL, RMP, SHWS ERIC - FL, SPILLS - FL, SQG - FL, STORMWATER, T 2 - FL, TRIS, UST - FL, WASTEWATER - FL] ***(cont.)***

Envirosite ID: 1476189
EPA ID: N/R

DOCKET ***(cont.)***

Standard Industrial Classification (SIC) Summary

Registry ID :	110027966814
Primary SIC :	2611 - PULP MILLS
Primary NAICS :	322120
Registry ID :	110027966814
Primary SIC :	2611 - PULP MILLS
Primary NAICS :	322110 - Pulp Mills
Registry ID :	110027966814
Primary SIC :	2621 - PAPER MILLS
Primary NAICS :	322120
Registry ID :	110027966814
Primary SIC :	2621 - PAPER MILLS
Primary NAICS :	322110 - Pulp Mills
Settlement FRS ICIS Facility :	2400027871 - RAYONIER PERFORMANCE FIBERS, LLC - SLUDGE MANAGEMENT SITE
Pollutants (SRS) :	N/R
Admin EA Closed Actual Date :	2016-03-07
Enforcement Action Name :	FERNANDINA DISSOLVING SPM
Enforcement Action Resolution :	Unilateral Administrative Order Without Adjudication
Violation Types :	Violations Of Reporting Requirements
Case Law Sections :	CWA 308 - Information Request, Records, Entry

Map Id: 45
Direction: SW
Distance: 0.541 mi., 2858 ft.
Elevation: 8 ft.
Relative: Higher

Site Name : RAYONIER PERFORMANCE FIBERS LLC | RAYONIER PERFORMANCE FIBERS LLC FERNANDINA PLANT | RAYONIER PERFORMANCE FIBERS, LLC - SLUDGE MANAGEMENT SITE
10 GUM ST | 10 GUM ST THE FOOT OF GUM STREET
FERNANDINA BEACH | Fernandina Beach, FL

Database(s) : [AFS, AIRS - FL, AST - FL, CS - FL, DOCKET, DWM CONTAM - FL, E C - FL, ECHO, EJ TOXIC RELEASE, ERNS, FA 3 - FL, FRS, HIST AFS, I C - FL, ICIS, INACTIVE PCS, LAST - FL, LUST - FL, MANIFEST EPA, NPDES - FL, OSHA, PCS ENF, PCS FACILITY, RCRA SQG, RESP PARTY - FL, RMP, SHWS ERIC - FL, SPILLS - FL, SQG - FL, STORMWATER, T 2 - FL, TRIS, UST - FL, WASTEWATER - FL] ***(cont.)***

Envirosite ID: 1476189
EPA ID: N/R

DOCKET ***(cont.)***

Violation Penalties and Compliance Summary

Compliance Action Cost :	100
EPA Penalty Assessed Amount :	0
Cost Recovery Required :	N/R
Cost of SEP :	0
Cost of Complying Actions :	N/R

DWM CONTAM - FL

Facility Name :	RAYONIER PERFORMANCE FIBERS LLC
Facility Address :	10 GUM ST, FERNANDINA BEACH, FL 32035
County :	NASSAU
Score Effective Date :	2013-07-23
Score :	9
Score Ranked :	9
Rank :	11086
Facility ID :	8512117
Facility Status :	OPEN
Facility Type :	E - Industrial Plant
County Code :	45
District :	NED
Operator :	TOM FALTEMIER
Phone :	(904)277-1482
Name Changed Date :	2007-06-14
Address Changed Date :	2017-02-22
Latitude Degrees :	30
Latitude Minutes :	39
Latitude Seconds :	41.2884
Longitude Degrees :	81
Longitude Minutes :	28
Longitude Seconds :	20.6436
Feature :	N/R
Method :	AGPS
Datum :	0
Section/Township/Range :	N/R
Related Party Begin Date :	2017-02-23
Related Party ID :	10909
Primary Related Party Role :	ACCOUNT OWNER

Map Id: 45
Direction: SW
Distance: 0.541 mi., 2858 ft.
Elevation: 8 ft.
Relative: Higher

Site Name : RAYONIER PERFORMANCE FIBERS LLC | RAYONIER PERFORMANCE FIBERS LLC FERNANDINA PLANT | RAYONIER PERFORMANCE FIBERS, LLC - SLUDGE MANAGEMENT SITE
10 GUM ST | 10 GUM ST THE FOOT OF GUM STREET
FERNANDINA BEACH | Fernandina Beach, FL

Database(s) : [AFS, AIRS - FL, AST - FL, CS - FL, DOCKET, DWM CONTAM - FL, E C - FL, ECHO, EJ TOXIC RELEASE, ERNS, FA 3 - FL, FRS, HIST AFS, I C - FL, ICIS, INACTIVE PCS, LAST - FL, LUST - FL, MANIFEST EPA, NPDES - FL, OSHA, PCS ENF, PCS FACILITY, RCRA SQG, RESP PARTY - FL, RMP, SHWS ERIC - FL, SPILLS - FL, SQG - FL, STORMWATER, T 2 - FL, TRIS, UST - FL, WASTEWATER - FL] ***(cont.)***

Envirosite ID: 1476189
EPA ID: N/R

DWM CONTAM - FL ***(cont.)***

Related Party Name :	RAYONIER ADVANCED MATERIALS
Related Party Address 1 :	1301 RIVERPLACE BLVD #2300, JACKSONVILLE, FL 32207
Related Party Address 2 :	ATTN: STORAGE TANK REGIS
Contact :	DAVID ROGERS OR TOM FALTEMIER
Related Party Phone :	(904)277-1482
Related Party Extension :	N/R
Related Party Bad Address Indicator :	N
Last Date in Agency List :	2025-10-08

E C - FL

Facility Name :	ITT RAYONIER INC
Facility Address :	10 GUM STREET, FERNANDINA BEACH, FL 32034

Facility ID :	N/R
Site ID :	COM_3142
Facility Name :	N/R
Site Name :	N/R
Institutional Control Date :	2017-11-16
Institutional Control ID :	N/R
Institutional Control :	GROUNDWATER USE RESTRICTION
Institutional Mechanisms :	RESTRICTIVE COVENANT
Program Code :	N/R
Program Name :	WASTE CLEANUP
Institutional Restrictions :	N/R
Institutional Control Effective Date:	N/R
Contaminated Media :	GROUNDWATER
Contaminants :	METAL - CHROMIUM
Engineering Controls :	IMPERVIOUS CAP
Comments :	N/R
Counties :	N/R
Book Number :	N/R
Page Number :	N/R
DEP Office :	N/R
WMD :	N/R
Site Documents :	Click here for hyperlink provided by the agency.
All Facility ID(s) :	N/R
All Site ID(s) :	N/R
All Site Names :	N/R

Map Id: 45
Direction: SW
Distance: 0.541 mi., 2858 ft.
Elevation: 8 ft.
Relative: Higher

Site Name : RAYONIER PERFORMANCE FIBERS LLC | RAYONIER PERFORMANCE FIBERS LLC FERNANDINA PLANT | RAYONIER PERFORMANCE FIBERS, LLC - SLUDGE MANAGEMENT SITE
10 GUM ST | 10 GUM ST THE FOOT OF GUM STREET
FERNANDINA BEACH | Fernandina Beach, FL

Database(s) : [AFS, AIRS - FL, AST - FL, CS - FL, DOCKET, DWM CONTAM - FL, E C - FL, ECHO, EJ TOXIC RELEASE, ERNS, FA 3 - FL, FRS, HIST AFS, I C - FL, ICIS, INACTIVE PCS, LAST - FL, LUST - FL, MANIFEST EPA, NPDES - FL, OSHA, PCS ENF, PCS FACILITY, RCRA SQG, RESP PARTY - FL, RMP, SHWS ERIC - FL, SPILLS - FL, SQG - FL, STORMWATER, T 2 - FL, TRIS, UST - FL, WASTEWATER - FL] ***(cont.)***

Envirosite ID: 1476189
EPA ID: N/R

E C - FL ***(cont.)***

Last Date in Agency List :	2018-12-05
Facility ID :	N/R
Site ID :	COM_3142
Facility Name :	N/R
Site Name :	N/R
Institutional Control Date :	2017-11-16
Institutional Control ID :	N/R
Institutional Control :	EC MAINTENANCE
Institutional Mechanisms :	RESTRICTIVE COVENANT
Program Code :	N/R
Program Name :	WASTE CLEANUP
Institutional Restrictions :	N/R
Institutional Control Effective Date:	N/R
Contaminated Media :	SOIL
Contaminants :	PETROLEUM (INCLUDES BTEX AND MTBE)
Engineering Controls :	IMPERVIOUS CAP
Comments :	N/R
Counties :	N/R
Book Number :	N/R
Page Number :	N/R
DEP Office :	N/R
WMD :	N/R
Site Documents :	Click here for hyperlink provided by the agency.
All Facility ID(s) :	N/R
All Site ID(s) :	N/R
All Site Names :	N/R
Last Date in Agency List :	2018-12-05

Facility ID :	N/R
Site ID :	COM_3142
Facility Name :	N/R
Site Name :	N/R
Institutional Control Date :	2017-11-16
Institutional Control ID :	N/R
Institutional Control :	GROUNDWATER USE RESTRICTION
Institutional Mechanisms :	RESTRICTIVE COVENANT
Program Code :	N/R

Map Id: 45
Direction: SW
Distance: 0.541 mi., 2858 ft.
Elevation: 8 ft.
Relative: Higher

Site Name : RAYONIER PERFORMANCE FIBERS LLC | RAYONIER PERFORMANCE FIBERS LLC FERNANDINA PLANT | RAYONIER PERFORMANCE FIBERS, LLC - SLUDGE MANAGEMENT SITE
10 GUM ST | 10 GUM ST THE FOOT OF GUM STREET
FERNANDINA BEACH | Fernandina Beach, FL

Database(s) : [AFS, AIRS - FL, AST - FL, CS - FL, DOCKET, DWM CONTAM - FL, E C - FL, ECHO, EJ TOXIC RELEASE, ERNS, FA 3 - FL, FRS, HIST AFS, I C - FL, ICIS, INACTIVE PCS, LAST - FL, LUST - FL, MANIFEST EPA, NPDES - FL, OSHA, PCS ENF, PCS FACILITY, RCRA SQG, RESP PARTY - FL, RMP, SHWS ERIC - FL, SPILLS - FL, SQG - FL, STORMWATER, T 2 - FL, TRIS, UST - FL, WASTEWATER - FL] ***(cont.)***

Envirosite ID: 1476189
EPA ID: N/R

E C - FL ***(cont.)***

Program Name :	WASTE CLEANUP
Institutional Restrictions :	N/R
Institutional Control Effective Date:	N/R
Contaminated Media :	GROUNDWATER
Contaminants :	PETROLEUM (INCLUDES BTEX AND MTBE)
Engineering Controls :	IMPERVIOUS CAP
Comments :	N/R
Counties :	N/R
Book Number :	N/R
Page Number :	N/R
DEP Office :	N/R
WMD :	N/R
Site Documents :	Click here for hyperlink provided by the agency.
All Facility ID(s) :	N/R
All Site ID(s) :	N/R
All Site Names :	N/R
Last Date in Agency List :	2018-12-05

Facility ID :	N/R
Site ID :	COM_3142
Facility Name :	N/R
Site Name :	N/R
Institutional Control Date :	2017-11-16
Institutional Control ID :	N/R
Institutional Control :	GROUNDWATER USE RESTRICTION
Institutional Mechanisms :	RESTRICTIVE COVENANT
Program Code :	N/R
Program Name :	WASTE CLEANUP
Institutional Restrictions :	N/R
Institutional Control Effective Date:	N/R
Contaminated Media :	GROUNDWATER
Contaminants :	METAL - ARSENIC
Engineering Controls :	IMPERVIOUS CAP
Comments :	N/R
Counties :	N/R
Book Number :	N/R
Page Number :	N/R
DEP Office :	N/R
WMD :	N/R

Map Id: 45
Direction: SW
Distance: 0.541 mi., 2858 ft.
Elevation: 8 ft.
Relative: Higher

Site Name : RAYONIER PERFORMANCE FIBERS LLC | RAYONIER PERFORMANCE FIBERS LLC FERNANDINA PLANT | RAYONIER PERFORMANCE FIBERS, LLC - SLUDGE MANAGEMENT SITE
10 GUM ST | 10 GUM ST THE FOOT OF GUM STREET
FERNANDINA BEACH | Fernandina Beach, FL

Database(s) : [AFS, AIRS - FL, AST - FL, CS - FL, DOCKET, DWM CONTAM - FL, E C - FL, ECHO, EJ TOXIC RELEASE, ERNS, FA 3 - FL, FRS, HIST AFS, I C - FL, ICIS, INACTIVE PCS, LAST - FL, LUST - FL, MANIFEST EPA, NPDES - FL, OSHA, PCS ENF, PCS FACILITY, RCRA SQG, RESP PARTY - FL, RMP, SHWS ERIC - FL, SPILLS - FL, SQG - FL, STORMWATER, T 2 - FL, TRIS, UST - FL, WASTEWATER - FL] ***(cont.)***

Envirosite ID: 1476189
EPA ID: N/R

E C - FL ***(cont.)***

Site Documents :	Click here for hyperlink provided by the agency.
All Facility ID(s) :	N/R
All Site ID(s) :	N/R
All Site Names :	N/R
Last Date in Agency List :	2018-12-05

Facility ID :	N/R
Site ID :	COM_3142
Facility Name :	N/R
Site Name :	N/R
Institutional Control Date :	2017-11-16
Institutional Control ID :	N/R
Institutional Control :	EC MAINTENANCE
Institutional Mechanisms :	RESTRICTIVE COVENANT
Program Code :	N/R
Program Name :	WASTE CLEANUP
Institutional Restrictions :	N/R
Institutional Control Effective Date:	N/R
Contaminated Media :	SEDIMENT
Contaminants :	PAH - POLYNUCLEAR AROMATIC HYDOCARBONS
Engineering Controls :	IMPERVIOUS CAP
Comments :	N/R
Counties :	N/R
Book Number :	N/R
Page Number :	N/R
DEP Office :	N/R
WMD :	N/R
Site Documents :	Click here for hyperlink provided by the agency.
All Facility ID(s) :	N/R
All Site ID(s) :	N/R
All Site Names :	N/R
Last Date in Agency List :	2018-12-05

Facility ID :	STCM-9815489
Site ID :	ERIC_7276
Facility Name :	RAYONIER PERFORMANCE FIBERS LLC-CHEMTREAT INC
Site Name :	ITT RAYONIER INC
Institutional Control Date :	2017-11-16

Map Id: 45
Direction: SW
Distance: 0.541 mi., 2858 ft.
Elevation: 8 ft.
Relative: Higher

Site Name : RAYONIER PERFORMANCE FIBERS LLC | RAYONIER PERFORMANCE FIBERS LLC FERNANDINA PLANT | RAYONIER PERFORMANCE FIBERS, LLC - SLUDGE MANAGEMENT SITE
10 GUM ST | 10 GUM ST THE FOOT OF GUM STREET
FERNANDINA BEACH | Fernandina Beach, FL

Database(s) : [AFS, AIRS - FL, AST - FL, CS - FL, DOCKET, DWM CONTAM - FL, E C - FL, ECHO, EJ TOXIC RELEASE, ERNS, FA 3 - FL, FRS, HIST AFS, I C - FL, ICIS, INACTIVE PCS, LAST - FL, LUST - FL, MANIFEST EPA, NPDES - FL, OSHA, PCS ENF, PCS FACILITY, RCRA SQG, RESP PARTY - FL, RMP, SHWS ERIC - FL, SPILLS - FL, SQG - FL, STORMWATER, T 2 - FL, TRIS, UST - FL, WASTEWATER - FL] ***(cont.)***

Envirosite ID: 1476189
EPA ID: N/R

E C - FL ***(cont.)***

Institutional Control ID :	IC-1229
Institutional Control :	EC MAINTENANCE|GROUNDWATER USE RESTRICTION
Institutional Mechanisms :	Declaration of Restrictive Covenant
Program Code :	RESPONSPARTY
Program Name :	Responsible Party Cleanup
Institutional Restrictions :	EC Maintenance-Legacy, Groundwater Use
Institutional Control Effective Date:	2017-11-16
Contaminated Media :	Groundwater, Sediment, Soil
Contaminants :	Metal-Arsenic-Legacy, Metal-Chromium-Legacy, PAH-Polycyclic Aromatic Hydrocarbons-Legacy, Petroleum (Includes BTEX and MTBE)-Legacy
Engineering Controls :	Impermeable cap
Comments :	N/R
Counties :	Nassau
Book Number :	2158
Page Number :	532-544
DEP Office :	NED
WMD :	SJRWMD
Site Documents :	Click here for hyperlink provided by the agency.
All Facility ID(s) :	STCM-9815489
All Site ID(s) :	ERIC_7276
All Site Names :	ITT RAYONIER INC
Last Date in Agency List :	2024-05-10

ECHO

Facility Name :	EIGHT FLAGS ENERGY LLC
Facility Address :	10 GUM ST, FERNANDINA BEACH, FL 32034
County :	NASSAU COUNTY
Last Inspection Date :	N/R
Registry ID :	110069222193
FIPS Code :	FL089
EPA Region :	04
Inspection Count :	0
Last Inspection Days :	N/R
Informal Count :	0
Last Informal Action Date :	N/R

Map Id: 45
Direction: SW
Distance: 0.541 mi., 2858 ft.
Elevation: 8 ft.
Relative: Higher

Site Name : RAYONIER PERFORMANCE FIBERS LLC | RAYONIER PERFORMANCE FIBERS LLC FERNANDINA PLANT | RAYONIER PERFORMANCE FIBERS, LLC - SLUDGE MANAGEMENT SITE
10 GUM ST | 10 GUM ST THE FOOT OF GUM STREET
FERNANDINA BEACH | Fernandina Beach, FL

Database(s) : [AFS, AIRS - FL, AST - FL, CS - FL, DOCKET, DWM CONTAM - FL, E C - FL, ECHO, EJ TOXIC RELEASE, ERNS, FA 3 - FL, FRS, HIST AFS, I C - FL, ICIS, INACTIVE PCS, LAST - FL, LUST - FL, MANIFEST EPA, NPDES - FL, OSHA, PCS ENF, PCS FACILITY, RCRA SQG, RESP PARTY - FL, RMP, SHWS ERIC - FL, SPILLS - FL, SQG - FL, STORMWATER, T 2 - FL, TRIS, UST - FL, WASTEWATER - FL] ***(cont.)***

Envirosite ID: 1476189
EPA ID: N/R

ECHO ***(cont.)***

Formal Action Count :	0
Last Formal Action Date :	N/R
Total Penalties :	0
Penalty Count :	0
Last Penalty Date :	N/R
Last Penalty Amount :	N/R
QTRS IN NC :	0
Programs IN SNC :	0
Current Compliance Status :	Not Available
Three-Year Compliance Status :	_____
Collection Method :	ADDRESS MATCHING-HOUSE NUMBER
Reference Point :	ENTRANCE POINT OF A FACILITY OR STATION
Accuracy Meters :	50
Derived Tribes :	N/R
Derived HUC :	03070204
Derived WBD :	N/R
Derived STCTY FIPS :	12089
Derived Zip :	32034
Derived CD113 :	04
Derived CB2010 :	120890502022003
MYRTK Universe :	NNN
NPDES IDs :	N/R
CWA Permit Types :	N/R
CWA Compliance Tracking :	N/R
CWA NAICS :	N/R
CWA SICS :	N/R
CWA Inspection Count :	N/R
CWA Last Inspection Days :	N/R
CWA Informal Count :	N/R
CWA Formal Action Count :	N/R
CWA Last Formal Action Date :	N/R
CWA Penalties :	N/R
CWA Last Penalty Date :	N/R
CWA Last Penalty Amount :	N/R
CWA Quarters IN NC :	N/R
CWA Current Compliance Status :	N/R
CWA Current SNC Flag :	N
CWA 13 Quarters Compliance Status :	N/R
CWA 13 Quarters Effluent Exceedances:	N/R
CWA Three-Year QNCR Codes :	N/R

Map Id: 45
Direction: SW
Distance: 0.541 mi., 2858 ft.
Elevation: 8 ft.
Relative: Higher

Site Name : RAYONIER PERFORMANCE FIBERS LLC | RAYONIER PERFORMANCE FIBERS LLC FERNANDINA PLANT | RAYONIER PERFORMANCE FIBERS, LLC - SLUDGE MANAGEMENT SITE
10 GUM ST | 10 GUM ST THE FOOT OF GUM STREET
FERNANDINA BEACH | Fernandina Beach, FL

Database(s) : [AFS, AIRS - FL, AST - FL, CS - FL, DOCKET, DWM CONTAM - FL, E C - FL, ECHO, EJ TOXIC RELEASE, ERNS, FA 3 - FL, FRS, HIST AFS, I C - FL, ICIS, INACTIVE PCS, LAST - FL, LUST - FL, MANIFEST EPA, NPDES - FL, OSHA, PCS ENF, PCS FACILITY, RCRA SQG, RESP PARTY - FL, RMP, SHWS ERIC - FL, SPILLS - FL, SQG - FL, STORMWATER, T 2 - FL, TRIS, UST - FL, WASTEWATER - FL] ***(cont.)***

Envirosite ID: 1476189
EPA ID: N/R

ECHO ***(cont.)***

DFR URL :	Click here for hyperlink provided by the agency.
Facility SIC :	N/R
Facility NAICS :	221112 - Fossil Fuel Electric Power Generation
Facility Last Inspection EPA Date :	N/R
Facility Last Inspection State Date :	N/R
Facility Last Formal Act EPA Date :	N/R
Facility Last Formal Act State Date :	N/R
Facility Last Informal Act EPA Date :	N/R
Facility Last Informal Act State Date:	N/R
Facility Federal Agency :	N/R
TRI Reporter :	N/R
Facility Imp Water Flag :	N/R
Current SNC Flag :	N
Indian County Flag :	N
Federal Flag :	N/R
US Mexico Border Flag :	N/R
Chesapeak Bay Flag :	N/R
AIR Flag :	Y
NPDES Flag :	N
SDWIS Flag :	N
RCRA Flag :	N
TRI Flag :	N
GHG Flag :	N
Major Flag :	N/R
Active Flag :	Y
NAA Flag :	Y
Latitude :	30.662637
Longitude :	-81.469836
Last Date in Agency List :	2017-10-23
Facility Name :	LIGNOTECH FLORIDA LLC
Facility Address :	10 GUM ST, FERNANDINA BEACH, FL 32034
County :	NASSAU
Last Inspection Date :	2024-09-30
Registry ID :	110070205347
FIPS Code :	12089
EPA Region :	04

Map Id: 45
Direction: SW
Distance: 0.541 mi., 2858 ft.
Elevation: 8 ft.
Relative: Higher

Site Name : RAYONIER PERFORMANCE FIBERS LLC | RAYONIER PERFORMANCE FIBERS LLC FERNANDINA PLANT | RAYONIER PERFORMANCE FIBERS, LLC - SLUDGE MANAGEMENT SITE
10 GUM ST | 10 GUM ST THE FOOT OF GUM STREET
FERNANDINA BEACH | Fernandina Beach, FL

Database(s) : [AFS, AIRS - FL, AST - FL, CS - FL, DOCKET, DWM CONTAM - FL, E C - FL, ECHO, EJ TOXIC RELEASE, ERNS, FA 3 - FL, FRS, HIST AFS, I C - FL, ICIS, INACTIVE PCS, LAST - FL, LUST - FL, MANIFEST EPA, NPDES - FL, OSHA, PCS ENF, PCS FACILITY, RCRA SQG, RESP PARTY - FL, RMP, SHWS ERIC - FL, SPILLS - FL, SQG - FL, STORMWATER, T 2 - FL, TRIS, UST - FL, WASTEWATER - FL] ***(cont.)***

Envirosite ID: 1476189
EPA ID: N/R

ECHO ***(cont.)***

Inspection Count :	3
Last Inspection Days :	230
Informal Count :	0
Last Informal Action Date :	N/R
Formal Action Count :	0
Last Formal Action Date :	N/R
Total Penalties :	0
Penalty Count :	N/R
Last Penalty Date :	N/R
Last Penalty Amount :	0
QTRS IN NC :	0
Programs IN SNC :	0
Current Compliance Status :	No Violation Identified
Three-Year Compliance Status :	_____
Collection Method :	ADDRESS MATCHING-HOUSE NUMBER
Reference Point :	ENTRANCE POINT OF A FACILITY OR STATION
Accuracy Meters :	50
Derived Tribes :	N/R
Derived HUC :	03070204
Derived WBD :	030702040906
Derived STCTY FIPS :	12089
Derived Zip :	32034
Derived CD113 :	04
Derived CB2010 :	120890502022003
MYRTK Universe :	YNN
NPDES IDs :	N/R
CWA Permit Types :	N/R
CWA Compliance Tracking :	N/R
CWA NAICS :	N/R
CWA SICS :	N/R
CWA Inspection Count :	N/R
CWA Last Inspection Days :	N/R
CWA Informal Count :	N/R
CWA Formal Action Count :	N/R
CWA Last Formal Action Date :	N/R
CWA Penalties :	N/R
CWA Last Penalty Date :	N/R
CWA Last Penalty Amount :	N/R
CWA Quarters IN NC :	N/R
CWA Current Compliance Status :	N/R

Map Id: 45
Direction: SW
Distance: 0.541 mi., 2858 ft.
Elevation: 8 ft.
Relative: Higher

Site Name : RAYONIER PERFORMANCE FIBERS LLC | RAYONIER PERFORMANCE FIBERS LLC FERNANDINA PLANT | RAYONIER PERFORMANCE FIBERS, LLC - SLUDGE MANAGEMENT SITE
10 GUM ST | 10 GUM ST THE FOOT OF GUM STREET
FERNANDINA BEACH | Fernandina Beach, FL

Database(s) : [AFS, AIRS - FL, AST - FL, CS - FL, DOCKET, DWM CONTAM - FL, E C - FL, ECHO, EJ TOXIC RELEASE, ERNS, FA 3 - FL, FRS, HIST AFS, I C - FL, ICIS, INACTIVE PCS, LAST - FL, LUST - FL, MANIFEST EPA, NPDES - FL, OSHA, PCS ENF, PCS FACILITY, RCRA SQG, RESP PARTY - FL, RMP, SHWS ERIC - FL, SPILLS - FL, SQG - FL, STORMWATER, T 2 - FL, TRIS, UST - FL, WASTEWATER - FL] ***(cont.)***

Envirosite ID: 1476189
EPA ID: N/R

ECHO ***(cont.)***

CWA Current SNC Flag :	N
CWA 13 Quarters Compliance Status :	N/R
CWA 13 Quarters Effluent Exceedances:	N/R
CWA Three-Year QNCR Codes :	N/R
DFR URL :	Click here for hyperlink provided by the agency.
Facility SIC :	N/R
Facility NAICS :	325194 - Cyclic Crude, Intermediate, and Gum and Wood Chemical Manufacturing
Facility Last Inspection EPA Date :	N/R
Facility Last Inspection State Date :	2024-09-30
Facility Last Formal Act EPA Date :	N/R
Facility Last Formal Act State Date :	N/R
Facility Last Informal Act EPA Date :	N/R
Facility Last Informal Act State Date:	N/R
Facility Federal Agency :	N/R
TRI Reporter :	Y
Facility Imp Water Flag :	N/R
Current SNC Flag :	N
Indian County Flag :	N
Federal Flag :	N/R
US Mexico Border Flag :	N/R
Chesapeak Bay Flag :	N/R
AIR Flag :	Y
NPDES Flag :	N
SDWIS Flag :	N
RCRA Flag :	N
TRI Flag :	Y
GHG Flag :	N
Major Flag :	Y
Active Flag :	Y
NAA Flag :	N
Latitude :	30.662637
Longitude :	-81.469836
Last Date in Agency List :	2025-11-13

Facility Name :	RAYONIER PERFORMANCE FIBERS LLC
Facility Address :	10 GUM ST, FERNANDINA BEACH, FL 32034
County :	NASSAU

Map Id: 45
Direction: SW
Distance: 0.541 mi., 2858 ft.
Elevation: 8 ft.
Relative: Higher

Site Name : RAYONIER PERFORMANCE FIBERS LLC | RAYONIER PERFORMANCE FIBERS LLC FERNANDINA PLANT | RAYONIER PERFORMANCE FIBERS, LLC - SLUDGE MANAGEMENT SITE
10 GUM ST | 10 GUM ST THE FOOT OF GUM STREET
FERNANDINA BEACH | Fernandina Beach, FL

Database(s) : [AFS, AIRS - FL, AST - FL, CS - FL, DOCKET, DWM CONTAM - FL, E C - FL, ECHO, EJ TOXIC RELEASE, ERNS, FA 3 - FL, FRS, HIST AFS, I C - FL, ICIS, INACTIVE PCS, LAST - FL, LUST - FL, MANIFEST EPA, NPDES - FL, OSHA, PCS ENF, PCS FACILITY, RCRA SQG, RESP PARTY - FL, RMP, SHWS ERIC - FL, SPILLS - FL, SQG - FL, STORMWATER, T 2 - FL, TRIS, UST - FL, WASTEWATER - FL] ***(cont.)***

Envirosite ID: 1476189
EPA ID: N/R

ECHO ***(cont.)***

Last Inspection Date :	2022-09-26
Registry ID :	110027966814
FIPS Code :	12089
EPA Region :	04
Inspection Count :	7
Last Inspection Days :	244
Informal Count :	0
Last Informal Action Date :	2009-11-24
Formal Action Count :	0
Last Formal Action Date :	2015-12-01
Total Penalties :	0
Penalty Count :	N/R
Last Penalty Date :	2013-12-09
Last Penalty Amount :	4250
QTRS IN NC :	2
Programs IN SNC :	0
Current Compliance Status :	No Violation Identified
Three-Year Compliance Status :	__V___V___
Collection Method :	N/R
Reference Point :	CENTER OF A FACILITY OR STATION
Accuracy Meters :	17600
Derived Tribes :	N/R
Derived HUC :	03070204
Derived WBD :	030702040906
Derived STCTY FIPS :	12089
Derived Zip :	32034
Derived CD113 :	04
Derived CB2010 :	120890502022000
MYRTK Universe :	YYN
NPDES IDs :	FL0000701 FLR05F649
CWA Permit Types :	Major, Minor
CWA Compliance Tracking :	On
CWA NAICS :	322110 322120
CWA SICS :	2611 2621
CWA Inspection Count :	4
CWA Last Inspection Days :	10593
CWA Informal Count :	N/R
CWA Formal Action Count :	N/R
CWA Last Formal Action Date :	2015-12-01
CWA Penalties :	N/R

Map Id: 45
Direction: SW
Distance: 0.541 mi., 2858 ft.
Elevation: 8 ft.
Relative: Higher

Site Name : RAYONIER PERFORMANCE FIBERS LLC | RAYONIER PERFORMANCE FIBERS LLC FERNANDINA PLANT | RAYONIER PERFORMANCE FIBERS, LLC - SLUDGE MANAGEMENT SITE
10 GUM ST | 10 GUM ST THE FOOT OF GUM STREET
FERNANDINA BEACH | Fernandina Beach, FL

Database(s) : [AFS, AIRS - FL, AST - FL, CS - FL, DOCKET, DWM CONTAM - FL, E C - FL, ECHO, EJ TOXIC RELEASE, ERNS, FA 3 - FL, FRS, HIST AFS, I C - FL, ICIS, INACTIVE PCS, LAST - FL, LUST - FL, MANIFEST EPA, NPDES - FL, OSHA, PCS ENF, PCS FACILITY, RCRA SQG, RESP PARTY - FL, RMP, SHWS ERIC - FL, SPILLS - FL, SQG - FL, STORMWATER, T 2 - FL, TRIS, UST - FL, WASTEWATER - FL] ***(cont.)***

Envirosite ID: 1476189
EPA ID: N/R

ECHO ***(cont.)***

CWA Last Penalty Date :	12/31/1998
CWA Last Penalty Amount :	11800
CWA Quarters IN NC :	2
CWA Current Compliance Status :	No Violation Identified
CWA Current SNC Flag :	N
CWA 13 Quarters Compliance Status :	V__V_____
CWA 13 Quarters Effluent Exceedances:	2
CWA Three-Year QNCR Codes :	N/R
DFR URL :	Click here for hyperlink provided by the agency.
Facility SIC :	2611 2621
Facility NAICS :	322110 - Pulp Mills, 32211 - Pulp Mills, 322120, 3221 - Pulp, Paper, and Paperboard Mills
Facility Last Inspection EPA Date :	1994-05-26
Facility Last Inspection State Date :	2022-09-26
Facility Last Formal Act EPA Date :	2015-12-01
Facility Last Formal Act State Date :	2013-12-09
Facility Last Informal Act EPA Date :	N/R
Facility Last Informal Act State Date:	2009-11-24
Facility Federal Agency :	N/R
TRI Reporter :	Y
Facility Imp Water Flag :	Y
Current SNC Flag :	N
Indian County Flag :	N
Federal Flag :	N/R
US Mexico Border Flag :	N/R
Chesapeak Bay Flag :	N/R
AIR Flag :	Y
NPDES Flag :	Y
SDWIS Flag :	N
RCRA Flag :	Y
TRI Flag :	Y
GHG Flag :	Y
Major Flag :	Y
Active Flag :	Y
NAA Flag :	N
Latitude :	30.662356
Longitude :	-81.47105
Last Date in Agency List :	2023-07-21

Map Id: 45
Direction: SW
Distance: 0.541 mi., 2858 ft.
Elevation: 8 ft.
Relative: Higher

Site Name : RAYONIER PERFORMANCE FIBERS LLC | RAYONIER PERFORMANCE FIBERS LLC FERNANDINA PLANT | RAYONIER PERFORMANCE FIBERS, LLC - SLUDGE MANAGEMENT SITE
10 GUM ST | 10 GUM ST THE FOOT OF GUM STREET
FERNANDINA BEACH | Fernandina Beach, FL

Database(s) : [AFS, AIRS - FL, AST - FL, CS - FL, DOCKET, DWM CONTAM - FL, E C - FL, ECHO, EJ TOXIC RELEASE, ERNS, FA 3 - FL, FRS, HIST AFS, I C - FL, ICIS, INACTIVE PCS, LAST - FL, LUST - FL, MANIFEST EPA, NPDES - FL, OSHA, PCS ENF, PCS FACILITY, RCRA SQG, RESP PARTY - FL, RMP, SHWS ERIC - FL, SPILLS - FL, SQG - FL, STORMWATER, T 2 - FL, TRIS, UST - FL, WASTEWATER - FL] ***(cont.)***

Envirosite ID: 1476189
EPA ID: N/R

ECHO ***(cont.)***

Facility Name :	RAYONIER PERFORMANCE FIBERS, LLC
Facility Address :	10 GUM STREET, FERNANDINA BEACH, FL 32034
County :	NASSAU
Last Inspection Date :	2023-06-08
Registry ID :	110027966814
FIPS Code :	12089
EPA Region :	04
Inspection Count :	7
Last Inspection Days :	339
Informal Count :	0
Last Informal Action Date :	2009-11-24
Formal Action Count :	0
Last Formal Action Date :	2015-12-01
Total Penalties :	0
Penalty Count :	N/R
Last Penalty Date :	2013-12-09
Last Penalty Amount :	4250
QTRS IN NC :	1
Programs IN SNC :	0
Current Compliance Status :	No Violation Identified
Three-Year Compliance Status :	___V_____
Collection Method :	N/R
Reference Point :	CENTER OF A FACILITY OR STATION
Accuracy Meters :	17600
Derived Tribes :	N/R
Derived HUC :	03070204
Derived WBD :	030702040906
Derived STCTY FIPS :	12089
Derived Zip :	32034
Derived CD113 :	04
Derived CB2010 :	120890502022000
MYRTK Universe :	YYN
NPDES IDs :	FL0000701 FLR05F649
CWA Permit Types :	Major, Non-M
CWA Compliance Tracking :	On
CWA NAICS :	322110 322120
CWA SICS :	2611 2621
CWA Inspection Count :	5

Map Id: 45
Direction: SW
Distance: 0.541 mi., 2858 ft.
Elevation: 8 ft.
Relative: Higher

Site Name : RAYONIER PERFORMANCE FIBERS LLC | RAYONIER PERFORMANCE FIBERS LLC FERNANDINA PLANT | RAYONIER PERFORMANCE FIBERS, LLC - SLUDGE MANAGEMENT SITE
10 GUM ST | 10 GUM ST THE FOOT OF GUM STREET
FERNANDINA BEACH | Fernandina Beach, FL

Database(s) : [AFS, AIRS - FL, AST - FL, CS - FL, DOCKET, DWM CONTAM - FL, E C - FL, ECHO, EJ TOXIC RELEASE, ERNS, FA 3 - FL, FRS, HIST AFS, I C - FL, ICIS, INACTIVE PCS, LAST - FL, LUST - FL, MANIFEST EPA, NPDES - FL, OSHA, PCS ENF, PCS FACILITY, RCRA SQG, RESP PARTY - FL, RMP, SHWS ERIC - FL, SPILLS - FL, SQG - FL, STORMWATER, T 2 - FL, TRIS, UST - FL, WASTEWATER - FL] ***(cont.)***

Envirosite ID: 1476189
EPA ID: N/R

ECHO ***(cont.)***

CWA Last Inspection Days :	10943
CWA Informal Count :	N/R
CWA Formal Action Count :	N/R
CWA Last Formal Action Date :	2015-12-01
CWA Penalties :	N/R
CWA Last Penalty Date :	12/31/1998
CWA Last Penalty Amount :	11800
CWA Quarters IN NC :	0
CWA Current Compliance Status :	No Violation Identified
CWA Current SNC Flag :	N
CWA 13 Quarters Compliance Status :	_____
CWA 13 Quarters Effluent Exceedances:	N/R
CWA Three-Year QNCR Codes :	N/R
DFR URL :	Click here for hyperlink provided by the agency.
Facility SIC :	2611 2621
Facility NAICS :	322110 - Pulp Mills, 3221 - Pulp, Paper, and Paperboard Mills, 322120, 32211 - Pulp Mills
Facility Last Inspection EPA Date :	1994-05-26
Facility Last Inspection State Date :	2023-06-08
Facility Last Formal Act EPA Date :	2015-12-01
Facility Last Formal Act State Date :	2013-12-09
Facility Last Informal Act EPA Date :	N/R
Facility Last Informal Act State Date:	2009-11-24
Facility Federal Agency :	N/R
TRI Reporter :	Y
Facility Imp Water Flag :	Y
Current SNC Flag :	N
Indian County Flag :	N
Federal Flag :	N/R
US Mexico Border Flag :	N/R
Chesapeak Bay Flag :	N/R
AIR Flag :	Y
NPDES Flag :	Y
SDWIS Flag :	N
RCRA Flag :	Y
TRI Flag :	Y
GHG Flag :	Y
Major Flag :	Y

Map Id: 45
Direction: SW
Distance: 0.541 mi., 2858 ft.
Elevation: 8 ft.
Relative: Higher

Site Name : RAYONIER PERFORMANCE FIBERS LLC | RAYONIER PERFORMANCE FIBERS LLC FERNANDINA PLANT | RAYONIER PERFORMANCE FIBERS, LLC - SLUDGE MANAGEMENT SITE
10 GUM ST | 10 GUM ST THE FOOT OF GUM STREET
FERNANDINA BEACH | Fernandina Beach, FL

Database(s) : [AFS, AIRS - FL, AST - FL, CS - FL, DOCKET, DWM CONTAM - FL, E C - FL, ECHO, EJ TOXIC RELEASE, ERNS, FA 3 - FL, FRS, HIST AFS, I C - FL, ICIS, INACTIVE PCS, LAST - FL, LUST - FL, MANIFEST EPA, NPDES - FL, OSHA, PCS ENF, PCS FACILITY, RCRA SQG, RESP PARTY - FL, RMP, SHWS ERIC - FL, SPILLS - FL, SQG - FL, STORMWATER, T 2 - FL, TRIS, UST - FL, WASTEWATER - FL] ***(cont.)***

Envirosite ID: 1476189
EPA ID: N/R

ECHO ***(cont.)***

Active Flag :	Y
NAA Flag :	N
Latitude :	30.662356
Longitude :	-81.47105
Last Date in Agency List :	2024-07-12
Facility Name :	RAYONIER PERFORMANCE FIBERS LLC FERNANDINA PLANT
Facility Address :	10 GUM ST, FERNANDINA BEACH, FL 32034
County :	NASSAU
Last Inspection Date :	2023-06-08
Registry ID :	110027966814
FIPS Code :	12089
EPA Region :	04
Inspection Count :	6
Last Inspection Days :	514
Informal Count :	0
Last Informal Action Date :	2009-11-24
Formal Action Count :	0
Last Formal Action Date :	2015-12-01
Total Penalties :	0
Penalty Count :	N/R
Last Penalty Date :	2013-12-09
Last Penalty Amount :	4250
QTRS IN NC :	3
Programs IN SNC :	0
Current Compliance Status :	Violation Identified
Three-Year Compliance Status :	_V_____VV
Collection Method :	N/R
Reference Point :	CENTER OF A FACILITY OR STATION
Accuracy Meters :	17600
Derived Tribes :	N/R
Derived HUC :	03070204
Derived WBD :	030702040906
Derived STCTY FIPS :	12089
Derived Zip :	32034
Derived CD113 :	04
Derived CB2010 :	120890502022000

Map Id: 45
Direction: SW
Distance: 0.541 mi., 2858 ft.
Elevation: 8 ft.
Relative: Higher

Site Name : RAYONIER PERFORMANCE FIBERS LLC | RAYONIER PERFORMANCE FIBERS LLC FERNANDINA PLANT | RAYONIER PERFORMANCE FIBERS, LLC - SLUDGE MANAGEMENT SITE
10 GUM ST | 10 GUM ST THE FOOT OF GUM STREET
FERNANDINA BEACH | Fernandina Beach, FL

Database(s) : [AFS, AIRS - FL, AST - FL, CS - FL, DOCKET, DWM CONTAM - FL, E C - FL, ECHO, EJ TOXIC RELEASE, ERNS, FA 3 - FL, FRS, HIST AFS, I C - FL, ICIS, INACTIVE PCS, LAST - FL, LUST - FL, MANIFEST EPA, NPDES - FL, OSHA, PCS ENF, PCS FACILITY, RCRA SQG, RESP PARTY - FL, RMP, SHWS ERIC - FL, SPILLS - FL, SQG - FL, STORMWATER, T 2 - FL, TRIS, UST - FL, WASTEWATER - FL] ***(cont.)***

Envirosite ID: 1476189
EPA ID: N/R

ECHO ***(cont.)***

MYRTK Universe :	YYN
NPDES IDs :	FL0000701 FLR05F649
CWA Permit Types :	Major, Non-M
CWA Compliance Tracking :	On
CWA NAICS :	322110 322120
CWA SICS :	2611 2621
CWA Inspection Count :	4
CWA Last Inspection Days :	11118
CWA Informal Count :	N/R
CWA Formal Action Count :	N/R
CWA Last Formal Action Date :	2015-12-01
CWA Penalties :	N/R
CWA Last Penalty Date :	12/31/1998
CWA Last Penalty Amount :	11800
CWA Quarters IN NC :	2
CWA Current Compliance Status :	Violation Identified
CWA Current SNC Flag :	N
CWA 13 Quarters Compliance Status :	_____VV
CWA 13 Quarters Effluent Exceedances:	6
CWA Three-Year QNCR Codes :	N/R
DFR URL :	Click here for hyperlink provided by the agency.
Facility SIC :	2611 2621
Facility NAICS :	322110 - Pulp Mills, 32211 - Pulp Mills, 322120
Facility Last Inspection EPA Date :	1994-05-26
Facility Last Inspection State Date :	2023-06-08
Facility Last Formal Act EPA Date :	2015-12-01
Facility Last Formal Act State Date :	2013-12-09
Facility Last Informal Act EPA Date :	N/R
Facility Last Informal Act State Date:	2009-11-24
Facility Federal Agency :	N/R
TRI Reporter :	Y
Facility Imp Water Flag :	Y
Current SNC Flag :	N
Indian County Flag :	N
Federal Flag :	N/R
US Mexico Border Flag :	N/R
Chesapeak Bay Flag :	N/R
AIR Flag :	Y
NPDES Flag :	Y
SDWIS Flag :	N

Map Id: 45
Direction: SW
Distance: 0.541 mi., 2858 ft.
Elevation: 8 ft.
Relative: Higher

Site Name : RAYONIER PERFORMANCE FIBERS LLC | RAYONIER PERFORMANCE FIBERS LLC FERNANDINA PLANT | RAYONIER PERFORMANCE FIBERS, LLC - SLUDGE MANAGEMENT SITE
10 GUM ST | 10 GUM ST THE FOOT OF GUM STREET
FERNANDINA BEACH | Fernandina Beach, FL

Database(s) : [AFS, AIRS - FL, AST - FL, CS - FL, DOCKET, DWM CONTAM - FL, E C - FL, ECHO, EJ TOXIC RELEASE, ERNS, FA 3 - FL, FRS, HIST AFS, I C - FL, ICIS, INACTIVE PCS, LAST - FL, LUST - FL, MANIFEST EPA, NPDES - FL, OSHA, PCS ENF, PCS FACILITY, RCRA SQG, RESP PARTY - FL, RMP, SHWS ERIC - FL, SPILLS - FL, SQG - FL, STORMWATER, T 2 - FL, TRIS, UST - FL, WASTEWATER - FL] ***(cont.)***

Envirosite ID: 1476189
EPA ID: N/R

ECHO ***(cont.)***

RCRA Flag :	Y
TRI Flag :	Y
GHG Flag :	Y
Major Flag :	Y
Active Flag :	Y
NAA Flag :	N
Latitude :	30.662356
Longitude :	-81.47105
Last Date in Agency List :	2025-02-19
Facility Name :	RAYONIER PERFORMANCE FIBERS LLC FERNANDINA PLANT
Facility Address :	10 GUM STREET, FERNANDINA BEACH, FL 32034
County :	NASSAU
Last Inspection Date :	2024-09-30
Registry ID :	110027966814
FIPS Code :	12089
EPA Region :	04
Inspection Count :	7
Last Inspection Days :	230
Informal Count :	0
Last Informal Action Date :	2009-11-24
Formal Action Count :	0
Last Formal Action Date :	2015-12-01
Total Penalties :	0
Penalty Count :	N/R
Last Penalty Date :	2013-12-09
Last Penalty Amount :	4250
QTRS IN NC :	4
Programs IN SNC :	1
Current Compliance Status :	Significant Violation
Three-Year Compliance Status :	_____VVSV
Collection Method :	N/R
Reference Point :	CENTER OF A FACILITY OR STATION
Accuracy Meters :	17600
Derived Tribes :	N/R
Derived HUC :	03070204
Derived WBD :	030702040906

Map Id: 45
Direction: SW
Distance: 0.541 mi., 2858 ft.
Elevation: 8 ft.
Relative: Higher

Site Name : RAYONIER PERFORMANCE FIBERS LLC | RAYONIER PERFORMANCE FIBERS LLC FERNANDINA PLANT | RAYONIER PERFORMANCE FIBERS, LLC - SLUDGE MANAGEMENT SITE
10 GUM ST | 10 GUM ST THE FOOT OF GUM STREET
FERNANDINA BEACH | Fernandina Beach, FL

Database(s) : [AFS, AIRS - FL, AST - FL, CS - FL, DOCKET, DWM CONTAM - FL, E C - FL, ECHO, EJ TOXIC RELEASE, ERNS, FA 3 - FL, FRS, HIST AFS, I C - FL, ICIS, INACTIVE PCS, LAST - FL, LUST - FL, MANIFEST EPA, NPDES - FL, OSHA, PCS ENF, PCS FACILITY, RCRA SQG, RESP PARTY - FL, RMP, SHWS ERIC - FL, SPILLS - FL, SQG - FL, STORMWATER, T 2 - FL, TRIS, UST - FL, WASTEWATER - FL] ***(cont.)***

Envirosite ID: 1476189
EPA ID: N/R

ECHO ***(cont.)***

Derived STCTY FIPS :	12089
Derived Zip :	32034
Derived CD113 :	04
Derived CB2010 :	120890502022000
MYRTK Universe :	YYN
NPDES IDs :	FL0000701 FLR05F649
CWA Permit Types :	Major, Non-M
CWA Compliance Tracking :	On
CWA NAICS :	322110 322120
CWA SICS :	2611 2621
CWA Inspection Count :	4
CWA Last Inspection Days :	11314
CWA Informal Count :	N/R
CWA Formal Action Count :	N/R
CWA Last Formal Action Date :	2015-12-01
CWA Penalties :	N/R
CWA Last Penalty Date :	12/31/1998
CWA Last Penalty Amount :	11800
CWA Quarters IN NC :	4
CWA Current Compliance Status :	Effluent - Non-monthly Average Limit
CWA Current SNC Flag :	Y
CWA 13 Quarters Compliance Status :	_____VVSV
CWA 13 Quarters Effluent Exceedances:	13
CWA Three-Year QNCR Codes :	N/R
DFR URL :	Click here for hyperlink provided by the agency.
Facility SIC :	2611 2621
Facility NAICS :	322110 - Pulp Mills, 322120, 32211 - Pulp Mills
Facility Last Inspection EPA Date :	1994-05-26
Facility Last Inspection State Date :	2024-09-30
Facility Last Formal Act EPA Date :	2015-12-01
Facility Last Formal Act State Date :	2013-12-09
Facility Last Informal Act EPA Date :	N/R
Facility Last Informal Act State Date:	2009-11-24
Facility Federal Agency :	N/R
TRI Reporter :	Y
Facility Imp Water Flag :	Y
Current SNC Flag :	N
Indian County Flag :	N
Federal Flag :	N/R
US Mexico Border Flag :	N/R

Map Id: 45
Direction: SW
Distance: 0.541 mi., 2858 ft.
Elevation: 8 ft.
Relative: Higher

Site Name : RAYONIER PERFORMANCE FIBERS LLC | RAYONIER PERFORMANCE FIBERS LLC FERNANDINA PLANT | RAYONIER PERFORMANCE FIBERS, LLC - SLUDGE MANAGEMENT SITE
10 GUM ST | 10 GUM ST THE FOOT OF GUM STREET
FERNANDINA BEACH | Fernandina Beach, FL

Database(s) : [AFS, AIRS - FL, AST - FL, CS - FL, DOCKET, DWM CONTAM - FL, E C - FL, ECHO, EJ TOXIC RELEASE, ERNS, FA 3 - FL, FRS, HIST AFS, I C - FL, ICIS, INACTIVE PCS, LAST - FL, LUST - FL, MANIFEST EPA, NPDES - FL, OSHA, PCS ENF, PCS FACILITY, RCRA SQG, RESP PARTY - FL, RMP, SHWS ERIC - FL, SPILLS - FL, SQG - FL, STORMWATER, T 2 - FL, TRIS, UST - FL, WASTEWATER - FL] ***(cont.)***

Envirosite ID: 1476189
EPA ID: N/R

ECHO ***(cont.)***

Chesapeak Bay Flag :	N/R
AIR Flag :	Y
NPDES Flag :	Y
SDWIS Flag :	N
RCRA Flag :	Y
TRI Flag :	Y
GHG Flag :	Y
Major Flag :	Y
Active Flag :	Y
NAA Flag :	N
Latitude :	30.662356
Longitude :	-81.47105
Last Date in Agency List :	2025-11-13

EJ TOXIC RELEASE

Facility Name :	RAYONIER PERFORMANCE FIBERS LLC FERNANDINA PLANT
Facility Address :	10 GUM ST, FERNANDINA BEACH, FL 32034
County :	NASSAU COUNTY
Registry ID :	110027966814
Program System :	TRIS
Program System ID :	32034TTRYNFOOTO
EPA Region :	Region 4
Latitude :	30.662356
Longitude :	-81.47105
Facility URL :	Click here for hyperlink provided by the agency.
Last Date in Agency List :	2025-01-14

ERNS

Facility Address :	10 GUM ST., FERNANDINA BEACH, FL
County :	NASSAU

Incident Information

Incident Date Time :	2014-10-10 14:22:00
Type of Incident :	FIXED

Map Id: 45
Direction: SW
Distance: 0.541 mi., 2858 ft.
Elevation: 8 ft.
Relative: Higher

Site Name : RAYONIER PERFORMANCE FIBERS LLC | RAYONIER PERFORMANCE FIBERS LLC FERNANDINA PLANT | RAYONIER PERFORMANCE FIBERS, LLC - SLUDGE MANAGEMENT SITE
10 GUM ST | 10 GUM ST THE FOOT OF GUM STREET
FERNANDINA BEACH | Fernandina Beach, FL

Database(s) : [AFS, AIRS - FL, AST - FL, CS - FL, DOCKET, DWM CONTAM - FL, E C - FL, ECHO, EJ TOXIC RELEASE, ERNS, FA 3 - FL, FRS, HIST AFS, I C - FL, ICIS, INACTIVE PCS, LAST - FL, LUST - FL, MANIFEST EPA, NPDES - FL, OSHA, PCS ENF, PCS FACILITY, RCRA SQG, RESP PARTY - FL, RMP, SHWS ERIC - FL, SPILLS - FL, SQG - FL, STORMWATER, T 2 - FL, TRIS, UST - FL, WASTEWATER - FL] ***(cont.)***

Envirosite ID: 1476189
EPA ID: N/R

ERNS ***(cont.)***

Incident Cause :	UNKNOWN
Incident DTG :	DISCOVERED
Incident Location :	N/R
Sequence Number :	1097950
Potential Flag :	N
Description of Incident :	THE CALLER REPORTED THAT CHLORINE RELEASED FROM A PIPELINE WITHIN THE FACILITY DUE TO A PINHOLE LEAK IN THE LINE.
Last Date in Agency List :	2015-12-23

Incident Response Summary

Date Time Received :	2014-10-10 14:35:44
Date Time Completed :	2014-10-10 14:40:13
Call Type :	Incident
Source :	TELEPHONE
Responsible Company :	RAYONIER INC.
Responsible Org Type :	PRIVATE ENTERPRISE
Responsible City :	FERNANDINA BEACH
Responsible State :	FL
Responsible Zip :	N/R

Incident Details Summary

Remedial Action :	THE LINE WAS SHUT-OFF
Medium :	/ATMOSPHERE- NO OFF SITE IMPACT
Medium Description :	AIR
Body of Water :	N/R
Weather Conditions :	SUNNY
Water Temperature :	N/R
Water Supply Contaminated :	U
Waterway Closed :	N
Waterway Description :	N/R

Map Id: 45
Direction: SW
Distance: 0.541 mi., 2858 ft.
Elevation: 8 ft.
Relative: Higher

Site Name : RAYONIER PERFORMANCE FIBERS LLC | RAYONIER PERFORMANCE FIBERS LLC FERNANDINA PLANT | RAYONIER PERFORMANCE FIBERS, LLC - SLUDGE MANAGEMENT SITE
10 GUM ST | 10 GUM ST THE FOOT OF GUM STREET
FERNANDINA BEACH | Fernandina Beach, FL

Database(s) : [AFS, AIRS - FL, AST - FL, CS - FL, DOCKET, DWM CONTAM - FL, E C - FL, ECHO, EJ TOXIC RELEASE, ERNS, FA 3 - FL, FRS, HIST AFS, I C - FL, ICIS, INACTIVE PCS, LAST - FL, LUST - FL, MANIFEST EPA, NPDES - FL, OSHA, PCS ENF, PCS FACILITY, RCRA SQG, RESP PARTY - FL, RMP, SHWS ERIC - FL, SPILLS - FL, SQG - FL, STORMWATER, T 2 - FL, TRIS, UST - FL, WASTEWATER - FL] ***(cont.)***

Envirosite ID: 1476189
EPA ID: N/R

ERNS ***(cont.)***

Additional Incident Details Summary

Actual Amount :	N/R
Actual Amount Units :	N/R
Capacity of Tank :	N/R
Capacity of Tank Units :	N/R
Continuous Release Begin Date :	N/R
Continuous Release End Date :	N/R
Continuous Release Change Date :	N/R
Continuous Release Permit :	N/R
Continuous Release Type :	N/R
Description of Tank :	N/R
Device Operational :	U
DOT Crossing Number :	N/R
DOT Regulated :	U
NPDES :	N/R
NPDES Compliance :	U
Pipeline Aboveground :	ABOVE
Pipeline Covered :	U
Pipeline Type :	N/R
Tank ID :	N/R
Tank Regulated :	U
Tank Regulated by :	N/R

Materials Involved Summary

Name of Material :	CHLORINE
CAS Number :	007782-50-5
Amount of Material :	15
Unit of Measure :	POUND(S)
UN Number :	N/R
CHRIS Code :	CLX
Reached Water :	NO
Amount in Water :	N/R
Unit of Measure (Reach Water) :	N/R

Facility Address :	10 GUM STREET, FERNANDINA BEACH, FL
County :	NASSAU

Map Id: 45
Direction: SW
Distance: 0.541 mi., 2858 ft.
Elevation: 8 ft.
Relative: Higher

Site Name : RAYONIER PERFORMANCE FIBERS LLC | RAYONIER PERFORMANCE FIBERS LLC FERNANDINA PLANT | RAYONIER PERFORMANCE FIBERS, LLC - SLUDGE MANAGEMENT SITE
10 GUM ST | 10 GUM ST THE FOOT OF GUM STREET
FERNANDINA BEACH | Fernandina Beach, FL

Database(s) : [AFS, AIRS - FL, AST - FL, CS - FL, DOCKET, DWM CONTAM - FL, E C - FL, ECHO, EJ TOXIC RELEASE, ERNS, FA 3 - FL, FRS, HIST AFS, I C - FL, ICIS, INACTIVE PCS, LAST - FL, LUST - FL, MANIFEST EPA, NPDES - FL, OSHA, PCS ENF, PCS FACILITY, RCRA SQG, RESP PARTY - FL, RMP, SHWS ERIC - FL, SPILLS - FL, SQG - FL, STORMWATER, T 2 - FL, TRIS, UST - FL, WASTEWATER - FL] ***(cont.)***

Envirosite ID: 1476189
EPA ID: N/R

ERNS ***(cont.)***

Incident Information

Incident Date Time :	2012-09-05 10:15:00
Type of Incident :	UNKNOWN SHEEN
Incident Cause :	UNKNOWN
Incident DTG :	DISCOVERED
Incident Location :	WAREHOUSE
Sequence Number :	1023359
Potential Flag :	N
Description of Incident :	CALLER STATED THAT THERE IS AN UNKNOWN SHEEN FROM AN UNKNOWN SOURCE NEAR THEIR WAREHOUSE.
Last Date in Agency List :	2015-12-23

Incident Response Summary

Date Time Received :	2012-09-05 10:24:24
Date Time Completed :	2012-09-05 10:29:17
Call Type :	Incident
Source :	TELEPHONE
Responsible Company :	N/R
Responsible Org Type :	UNKNOWN
Responsible City :	N/R
Responsible State :	XX
Responsible Zip :	N/R

Incident Details Summary

Remedial Action :	DEPLOYING SORBENTS AND BOOM.
Medium :	AMELIA RIVER
Medium Description :	WATER
Body of Water :	AMELIA RIVER
Weather Conditions :	SUNNY
Water Temperature :	N/R
Water Supply Contaminated :	U
Waterway Closed :	N
Waterway Description :	N/R

Map Id: 45
Direction: SW
Distance: 0.541 mi., 2858 ft.
Elevation: 8 ft.
Relative: Higher

Site Name : RAYONIER PERFORMANCE FIBERS LLC | RAYONIER PERFORMANCE FIBERS LLC FERNANDINA PLANT | RAYONIER PERFORMANCE FIBERS, LLC - SLUDGE MANAGEMENT SITE
10 GUM ST | 10 GUM ST THE FOOT OF GUM STREET
FERNANDINA BEACH | Fernandina Beach, FL

Database(s) : [AFS, AIRS - FL, AST - FL, CS - FL, DOCKET, DWM CONTAM - FL, E C - FL, ECHO, EJ TOXIC RELEASE, ERNS, FA 3 - FL, FRS, HIST AFS, I C - FL, ICIS, INACTIVE PCS, LAST - FL, LUST - FL, MANIFEST EPA, NPDES - FL, OSHA, PCS ENF, PCS FACILITY, RCRA SQG, RESP PARTY - FL, RMP, SHWS ERIC - FL, SPILLS - FL, SQG - FL, STORMWATER, T 2 - FL, TRIS, UST - FL, WASTEWATER - FL] ***(cont.)***

Envirosite ID: 1476189
EPA ID: N/R

ERNS ***(cont.)***

Additional Incident Details Summary

Actual Amount :	N/R
Actual Amount Units :	N/R
Capacity of Tank :	N/R
Capacity of Tank Units :	N/R
Continuous Release Begin Date :	N/R
Continuous Release End Date :	N/R
Continuous Release Change Date :	N/R
Continuous Release Permit :	N/R
Continuous Release Type :	N/R
Description of Tank :	N/R
Device Operational :	U
DOT Crossing Number :	N/R
DOT Regulated :	U
NPDES :	N/R
NPDES Compliance :	U
Pipeline Aboveground :	ABOVE
Pipeline Covered :	U
Pipeline Type :	N/R
Tank ID :	N/R
Tank Regulated :	U
Tank Regulated by :	N/R

Materials Involved Summary

Name of Material :	UNKNOWN OIL
CAS Number :	000000-00-0
Amount of Material :	0
Unit of Measure :	UNKNOWN AMOUNT
UN Number :	N/R
CHRIS Code :	OUN
Reached Water :	YES
Amount in Water :	0
Unit of Measure (Reach Water) :	UNKNOWN AMOUNT

FA 3 - FL

Facility Name :	RAYONIER PERFORMANCE FIBERS LLC
Facility Address :	10 GUM ST, FERNANDINA BEACH, 32035

Map Id: 45
Direction: SW
Distance: 0.541 mi., 2858 ft.
Elevation: 8 ft.
Relative: Higher

Site Name : RAYONIER PERFORMANCE FIBERS LLC | RAYONIER PERFORMANCE FIBERS LLC FERNANDINA PLANT | RAYONIER PERFORMANCE FIBERS, LLC - SLUDGE MANAGEMENT SITE
10 GUM ST | 10 GUM ST THE FOOT OF GUM STREET
FERNANDINA BEACH | Fernandina Beach, FL

Database(s) : [AFS, AIRS - FL, AST - FL, CS - FL, DOCKET, DWM CONTAM - FL, E C - FL, ECHO, EJ TOXIC RELEASE, ERNS, FA 3 - FL, FRS, HIST AFS, I C - FL, ICIS, INACTIVE PCS, LAST - FL, LUST - FL, MANIFEST EPA, NPDES - FL, OSHA, PCS ENF, PCS FACILITY, RCRA SQG, RESP PARTY - FL, RMP, SHWS ERIC - FL, SPILLS - FL, SQG - FL, STORMWATER, T 2 - FL, TRIS, UST - FL, WASTEWATER - FL] ***(cont.)***

Envirosite ID: 1476189
EPA ID: N/R

FA 3 - FL ***(cont.)***

County : NASSAU

Details for this site have been truncated due to the large number of available details for this site within this dataset. For the complete details for this site, contact your Envirosite account representative for a complimentary site report containing all of the details available.

Effectivity Date : 2021-06-27
Expiration Date : 2022-06-27
Facility ID : 8512117
Facility Status : OPEN
Facility Type : Industrial Plant
DEP Contractor : C
Financial Responsibility : INSURANCE
Insurance Company : ILLINOIS UNION INSURANCE COMPANY
Facility Phone : 9042771482
Owner ID : 10909
Owner Name : RAYONIER ADVANCED MATERIALS
Address : 1301 RIVERPLACE BLVD #2300 ATTN: STORAGE TANK REGIS, JACKSONVILLE, FL 32207
Contact Name : DAVID ROGERS OR TOM FALTEMIER
Phone : 9042771482
Last Date in Agency List : 2025-11-05

Effectivity Date : 2020-06-27
Expiration Date : 2021-06-27
Facility ID : 8512117
Facility Status : OPEN
Facility Type : Industrial Plant
DEP Contractor : C
Financial Responsibility : INSURANCE
Insurance Company : ILLINOIS UNION INSURANCE COMPANY
Facility Phone : 9042771482
Owner ID : 10909
Owner Name : RAYONIER ADVANCED MATERIALS
Address : 1301 RIVERPLACE BLVD #2300 ATTN: STORAGE TANK REGIS, JACKSONVILLE, FL 32207
Contact Name : DAVID ROGERS OR TOM FALTEMIER

Map Id: 45
Direction: SW
Distance: 0.541 mi., 2858 ft.
Elevation: 8 ft.
Relative: Higher

Site Name : RAYONIER PERFORMANCE FIBERS LLC | RAYONIER PERFORMANCE FIBERS LLC FERNANDINA PLANT | RAYONIER PERFORMANCE FIBERS, LLC - SLUDGE MANAGEMENT SITE
10 GUM ST | 10 GUM ST THE FOOT OF GUM STREET
FERNANDINA BEACH | Fernandina Beach, FL

Database(s) : [AFS, AIRS - FL, AST - FL, CS - FL, DOCKET, DWM CONTAM - FL, E C - FL, ECHO, EJ TOXIC RELEASE, ERNS, FA 3 - FL, FRS, HIST AFS, I C - FL, ICIS, INACTIVE PCS, LAST - FL, LUST - FL, MANIFEST EPA, NPDES - FL, OSHA, PCS ENF, PCS FACILITY, RCRA SQG, RESP PARTY - FL, RMP, SHWS ERIC - FL, SPILLS - FL, SQG - FL, STORMWATER, T 2 - FL, TRIS, UST - FL, WASTEWATER - FL] ***(cont.)***

Envirosite ID: 1476189
EPA ID: N/R

FA 3 - FL ***(cont.)***

Phone :	9042771482
Last Date in Agency List :	2025-11-05
Effectivity Date :	2019-06-27
Expiration Date :	2020-06-27
Facility ID :	8512117
Facility Status :	OPEN
Facility Type :	Industrial Plant
DEP Contractor :	C
Financial Responsibility :	INSURANCE
Insurance Company :	ACE AMERICAN INSURANCE COMPANY
Facility Phone :	9042771482
Owner ID :	10909
Owner Name :	RAYONIER ADVANCED MATERIALS
Address :	1301 RIVERPLACE BLVD #2300 ATTN: STORAGE TANK REGIS, JACKSONVILLE, FL 32207
Contact Name :	DAVID ROGERS OR TOM FALTEMIER
Phone :	9042771482
Last Date in Agency List :	2025-11-05
Effectivity Date :	2018-06-27
Expiration Date :	2019-06-27
Facility ID :	8512117
Facility Status :	OPEN
Facility Type :	Industrial Plant
DEP Contractor :	C
Financial Responsibility :	INSURANCE
Insurance Company :	ACE AMERICAN INSURANCE COMPANY
Facility Phone :	9042771482
Owner ID :	10909
Owner Name :	RAYONIER ADVANCED MATERIALS
Address :	1301 RIVERPLACE BLVD #2300 ATTN: STORAGE TANK REGIS, JACKSONVILLE, FL 32207
Contact Name :	DAVID ROGERS OR TOM FALTEMIER
Phone :	9042771482
Last Date in Agency List :	2025-11-05

Map Id: 45
Direction: SW
Distance: 0.541 mi., 2858 ft.
Elevation: 8 ft.
Relative: Higher

Site Name : RAYONIER PERFORMANCE FIBERS LLC | RAYONIER PERFORMANCE FIBERS LLC FERNANDINA PLANT | RAYONIER PERFORMANCE FIBERS, LLC - SLUDGE MANAGEMENT SITE
10 GUM ST | 10 GUM ST THE FOOT OF GUM STREET
FERNANDINA BEACH | Fernandina Beach, FL

Database(s) : [AFS, AIRS - FL, AST - FL, CS - FL, DOCKET, DWM CONTAM - FL, E C - FL, ECHO, EJ TOXIC RELEASE, ERNS, FA 3 - FL, FRS, HIST AFS, I C - FL, ICIS, INACTIVE PCS, LAST - FL, LUST - FL, MANIFEST EPA, NPDES - FL, OSHA, PCS ENF, PCS FACILITY, RCRA SQG, RESP PARTY - FL, RMP, SHWS ERIC - FL, SPILLS - FL, SQG - FL, STORMWATER, T 2 - FL, TRIS, UST - FL, WASTEWATER - FL] ***(cont.)***

Envirosite ID: 1476189
EPA ID: N/R

FA 3 - FL ***(cont.)***

Effectivity Date :	2017-06-27
Expiration Date :	2018-06-27
Facility ID :	8512117
Facility Status :	OPEN
Facility Type :	Industrial Plant
DEP Contractor :	C
Financial Responsibility :	INSURANCE
Insurance Company :	ACE
Facility Phone :	9042771482
Owner ID :	10909
Owner Name :	RAYONIER ADVANCED MATERIALS
Address :	1301 RIVERPLACE BLVD #2300 ATTN: STORAGE TANK REGIS, JACKSONVILLE, FL 32207
Contact Name :	DAVID ROGERS OR TOM FALTEMIER
Phone :	9042771482
Last Date in Agency List :	2025-11-05

FRS

Facility Name :	EIGHT FLAGS ENERGY LLC
Facility Address :	10 GUM ST, FERNANDINA BEACH, FL 320344280
County :	NASSAU COUNTY

Site Details

Registry ID :	110069222193
FRS Facility URL :	Click here for hyperlink provided by the agency.
Last Date in Agency List :	2017-12-07

Source Description

Source Description :

AIR contains compliance and permit data for stationary sources of air pollution regulated by the EPA, State, and Local air pollution agencies.

Map Id: 45
Direction: SW
Distance: 0.541 mi., 2858 ft.
Elevation: 8 ft.
Relative: Higher

Site Name : RAYONIER PERFORMANCE FIBERS LLC | RAYONIER PERFORMANCE FIBERS LLC FERNANDINA PLANT | RAYONIER PERFORMANCE FIBERS, LLC - SLUDGE MANAGEMENT SITE
10 GUM ST | 10 GUM ST THE FOOT OF GUM STREET
FERNANDINA BEACH | Fernandina Beach, FL

Database(s) : [AFS, AIRS - FL, AST - FL, CS - FL, DOCKET, DWM CONTAM - FL, E C - FL, ECHO, EJ TOXIC RELEASE, ERNS, FA 3 - FL, FRS, HIST AFS, I C - FL, ICIS, INACTIVE PCS, LAST - FL, LUST - FL, MANIFEST EPA, NPDES - FL, OSHA, PCS ENF, PCS FACILITY, RCRA SQG, RESP PARTY - FL, RMP, SHWS ERIC - FL, SPILLS - FL, SQG - FL, STORMWATER, T 2 - FL, TRIS, UST - FL, WASTEWATER - FL] ***(cont.)***

Envirosite ID: 1476189
EPA ID: N/R

FRS ***(cont.)***

FRS Environmental Interest

Source and System ID :	ICIS - FL0000001208900441
Facility Name :	LIGNOTECH FLORIDA LLC
Facility Address :	10 GUM ST, FERNANDINA BEACH, FL 32034-4280
County :	NASSAU

Site Details

Registry ID :	110070205347
FRS Facility URL :	Click here for hyperlink provided by the agency.
Last Date in Agency List :	2026-02-17

Source Description

Source Description :	AIR contains compliance and permit data for stationary sources of air pollution regulated by the EPA, State, and Local air pollution agencies. CEDRI is the EPA Compliance and Emissions Data Reporting Interface and combines data about emissions source tests, continuous emissions monitoring, and compliance and emissions reports.
Source Description :	The Emission Inventory System (EIS) maintains an inventory of large stationary sources and voluntarily-reported smaller sources of air point pollution emitters. It contains information about facility sites and their physical location, emission units, emission processes, release points, control approaches, and regulations. Facility inventory data are kept separate from the emissions data and have stable identifiers to improve continuity from year to year and to help identify duplicate or missing facilities. EPS TRIS is a publicly available EPA database reported annually by certain covered industry groups, as well as federal facilities. It contains information about more than 650 toxic chemicals that are being used, manufactured, treated, transported, or released into the environment, and includes information about waste management and pollution prevention activities.

Map Id: 45
Direction: SW
Distance: 0.541 mi., 2858 ft.
Elevation: 8 ft.
Relative: Higher

Site Name : RAYONIER PERFORMANCE FIBERS LLC | RAYONIER PERFORMANCE FIBERS LLC FERNANDINA PLANT | RAYONIER PERFORMANCE FIBERS, LLC - SLUDGE MANAGEMENT SITE
10 GUM ST | 10 GUM ST THE FOOT OF GUM STREET
FERNANDINA BEACH | Fernandina Beach, FL

Database(s) : [AFS, AIRS - FL, AST - FL, CS - FL, DOCKET, DWM CONTAM - FL, E C - FL, ECHO, EJ TOXIC RELEASE, ERNS, FA 3 - FL, FRS, HIST AFS, I C - FL, ICIS, INACTIVE PCS, LAST - FL, LUST - FL, MANIFEST EPA, NPDES - FL, OSHA, PCS ENF, PCS FACILITY, RCRA SQG, RESP PARTY - FL, RMP, SHWS ERIC - FL, SPILLS - FL, SQG - FL, STORMWATER, T 2 - FL, TRIS, UST - FL, WASTEWATER - FL] ***(cont.)***

Envirosite ID: 1476189
EPA ID: N/R

FRS ***(cont.)***

FRS Environmental Interest

Source and System ID :	API - 3203WLGNTC1GUMS API - CEDRI10251065 API - EPS10104642 EIS - 18866211 EPS - EPS10104642 ICIS - FL0000001208900444
Facility Name :	RAYONIER PERFORMANCE FIBERS, LLC
Facility Address :	10 GUM STREET THE FOOT OF GUM STREET, FERNANDINA BEACH, FL 32034
County :	NASSAU

Site Details

Registry ID :	110027966814
FRS Facility URL :	Click here for hyperlink provided by the agency.
Last Date in Agency List :	2024-08-21

Source Description

Source Description :

AIR contains compliance and permit data for stationary sources of air pollution regulated by the EPA, State, and Local air pollution agencies.
AFS contains compliance and permit data for stationary sources of air pollution regulated by the EPA, State, and Local air pollution agencies.
All generators and treatment, storage, and disposal (TSD) facilities who handle hazardous waste are required to report to the EPA Administrator at least once every two years. The data collected is used to create the National Biennial Resource Conservation and Recovery Act (RCRA) Hazardous Waste Report. This data is processed within the RCRA Information (RCRAInfo) database.
CEDRI is the EPA Compliance and Emissions Data Reporting Interface and combines data about emissions source tests, continuous emissions monitoring, and compliance and emissions reports.

Map Id: 45
Direction: SW
Distance: 0.541 mi., 2858 ft.
Elevation: 8 ft.
Relative: Higher

Site Name : RAYONIER PERFORMANCE FIBERS LLC | RAYONIER PERFORMANCE FIBERS LLC FERNANDINA PLANT | RAYONIER PERFORMANCE FIBERS, LLC - SLUDGE MANAGEMENT SITE
10 GUM ST | 10 GUM ST THE FOOT OF GUM STREET
FERNANDINA BEACH | Fernandina Beach, FL

Database(s) : [AFS, AIRS - FL, AST - FL, CS - FL, DOCKET, DWM CONTAM - FL, E C - FL, ECHO, EJ TOXIC RELEASE, ERNS, FA 3 - FL, FRS, HIST AFS, I C - FL, ICIS, INACTIVE PCS, LAST - FL, LUST - FL, MANIFEST EPA, NPDES - FL, OSHA, PCS ENF, PCS FACILITY, RCRA SQG, RESP PARTY - FL, RMP, SHWS ERIC - FL, SPILLS - FL, SQG - FL, STORMWATER, T 2 - FL, TRIS, UST - FL, WASTEWATER - FL] ***(cont.)***

Envirosite ID: 1476189
EPA ID: N/R

FRS ***(cont.)***

Source Description : The Emission Inventory System (EIS) maintains an inventory of large stationary sources and voluntarily-reported smaller sources of air point pollution emitters. It contains information about facility sites and their physical location, emission units, emission processes, release points, control approaches, and regulations. Facility inventory data are kept separate from the emissions data and have stable identifiers to improve continuity from year to year and to help identify duplicate or missing facilities.
EPS
The Florida Environmental System Today Application (FIESTA) Data Maintenance (FDM) system maintains entity, environmental interest and affiliation data for the State of Florida.

Source Description : ICIS provides a database that, when complete, will contain enforcement and compliance information across most of EPA's programs. The vision for ICIS is to replace EPA's independent databases that contain enforcement data with a single repository for that information. Currently, ICIS contains all Federal Administrative and Judicial enforcement actions and a subset of the Permit Compliance System (PCS), which supports the National Pollutant Discharge Elimination System (NPDES). This information is maintained in ICIS by EPA in the Regional offices and at Headquarters. A future release of ICIS will completely replace PCS and will integrate that information with Federal actions already in the system. ICIS also has the capability to track other activities that support compliance and enforcement programs, including incident tracking, compliance assistance, and compliance monitoring.
NCDB supports implementation of the Federal Insecticide, Fungicide, and Rodenticide Act (FIFRA) and the Toxic Substances Control Act (TSCA). The system tracks inspections in regions and states with cooperative agreements, enforcement actions, and settlements.
The NPDES module of the Compliance Information System (ICIS) tracks surface water permits issued under the Clean Water Act. Under NPDES, all facilities that discharge pollutants from any point source into waters of the United States are required to obtain a permit. The permit will likely contain limits on what can be discharged, impose monitoring and reporting requirements, and include other provisions to ensure that the discharge does not adversely affect water quality.
OSHA-OIS

Map Id: 45
Direction: SW
Distance: 0.541 mi., 2858 ft.
Elevation: 8 ft.
Relative: Higher

Site Name : RAYONIER PERFORMANCE FIBERS LLC | RAYONIER PERFORMANCE FIBERS LLC FERNANDINA PLANT | RAYONIER PERFORMANCE FIBERS, LLC - SLUDGE MANAGEMENT SITE
10 GUM ST | 10 GUM ST THE FOOT OF GUM STREET
FERNANDINA BEACH | Fernandina Beach, FL

Database(s) : [AFS, AIRS - FL, AST - FL, CS - FL, DOCKET, DWM CONTAM - FL, E C - FL, ECHO, EJ TOXIC RELEASE, ERNS, FA 3 - FL, FRS, HIST AFS, I C - FL, ICIS, INACTIVE PCS, LAST - FL, LUST - FL, MANIFEST EPA, NPDES - FL, OSHA, PCS ENF, PCS FACILITY, RCRA SQG, RESP PARTY - FL, RMP, SHWS ERIC - FL, SPILLS - FL, SQG - FL, STORMWATER, T 2 - FL, TRIS, UST - FL, WASTEWATER - FL] ***(cont.)***

Envirosite ID: 1476189
EPA ID: N/R

FRS ***(cont.)***

Source Description :

RCRAInfo is EPA's comprehensive information system that supports the Resource Conservation and Recovery Act (RCRA) of 1976 and the Hazardous and Solid Waste Amendments (HSWA) of 1984 through the tracking of events and activities related to facilities that generate, transport, and treat, store, or dispose of hazardous waste. RCRAInfo allows RCRA program staff to track the notification, permit, compliance, and corrective action activities required under RCRA. RCRAInfo also supports generation of the National Hazardous Waste Biennial Report. All generators and treatment, storage, and disposal facilities who handle hazardous waste are required to report to the EPA Administrator at least once every two years to support creation of the Biennial Report.
The RMP database stores the risk management plans reported by companies that handle, manufacture, use, or store certain flammable or toxic substances, as required under section 112(r) of the Clean Air Act (CAA).
TRIS is a publicly available EPA database reported annually by certain covered industry groups, as well as federal facilities. It contains information about more than 650 toxic chemicals that are being used, manufactured, treated, transported, or released into the environment, and includes information about waste management and pollution prevention activities.

Source Description :

(E-GGRT, accessible through an EPA web page, is used to submit annual reports in support of the EPA rule for mandatory reporting of greenhouse gases (GHG) by large GHG emissions sources. Implementation of 40 CFR part 98 is referred to as the greenhouse gas reporting program (GHGRP). This comprehensive, nationwide emissions data will provide a better understanding of the sources of GHGs and will guide development of the policies and programs to reduce emissions. The publically available data will allow reporters to track their own emissions, compare them to similar facilities, and aid in identifying cost effective opportunities to reduce emissions in the future.

Map Id: 45
Direction: SW
Distance: 0.541 mi., 2858 ft.
Elevation: 8 ft.
Relative: Higher

Site Name : RAYONIER PERFORMANCE FIBERS LLC | RAYONIER PERFORMANCE FIBERS LLC FERNANDINA PLANT | RAYONIER PERFORMANCE FIBERS, LLC - SLUDGE MANAGEMENT SITE
10 GUM ST | 10 GUM ST THE FOOT OF GUM STREET
FERNANDINA BEACH | Fernandina Beach, FL

Database(s) : [AFS, AIRS - FL, AST - FL, CS - FL, DOCKET, DWM CONTAM - FL, E C - FL, ECHO, EJ TOXIC RELEASE, ERNS, FA 3 - FL, FRS, HIST AFS, I C - FL, ICIS, INACTIVE PCS, LAST - FL, LUST - FL, MANIFEST EPA, NPDES - FL, OSHA, PCS ENF, PCS FACILITY, RCRA SQG, RESP PARTY - FL, RMP, SHWS ERIC - FL, SPILLS - FL, SQG - FL, STORMWATER, T 2 - FL, TRIS, UST - FL, WASTEWATER - FL] ***(cont.)***

Envirosite ID: 1476189
EPA ID: N/R

FRS ***(cont.)***

Source Description :

The RBLC database contains case-specific information on the "Best Available" air pollution technologies that have been required to reduce the emission of air pollutants from stationary sources (e.g., power plants, steel mills, chemical plants, etc.). RACT, or Reasonably Available Control Technology, is required on existing sources in areas that are not meeting national ambient air quality standards. BACT, or Best Available Control Technology, is required on major new or modified sources in clean areas. LAER, or Lowest Achievable Emission Rate, is required on major new or modified sources in non-attainment areas.

Source Description :

The database that supports the Toxic Substances Control Act (TSCA) of 1976, which provides EPA with authority to require reporting, record-keeping and testing requirements, and restrictions relating to chemical substances and/or mixtures. Certain substances are generally excluded from TSCA, including, among others, food, drugs, cosmetics and pesticides. TSCA addresses the production, importation, use, and disposal of specific chemicals including polychlorinated biphenyls (PCBs), asbestos, radon and lead-based paint.

FRS Environmental Interest
Source and System ID :

AIRS/AFS - 1208900004
API - 3203WRYNRP1GUMS
API - CEDRI122608
API - EPS10129636
CEDRI - CEDRI1738
E-GGRT - 1001906
EIS - 845811
EPS - EPS10129636
FLORIDA DEP - 18232
FLORIDA DEP - 44476
ICIS - 33685
ICIS - 33686
ICIS - FL0000001208900004
ICIS - FL0000701
ICIS - FLR05F649
NCDB - I04#199501315687 1
OSHA-OIS - 342388832
OSHA-OIS - 342422375
OSHA-OIS - 342694437

Map Id: 45
Direction: SW
Distance: 0.541 mi., 2858 ft.
Elevation: 8 ft.
Relative: Higher

Site Name : RAYONIER PERFORMANCE FIBERS LLC | RAYONIER PERFORMANCE FIBERS LLC FERNANDINA PLANT | RAYONIER PERFORMANCE FIBERS, LLC - SLUDGE MANAGEMENT SITE
10 GUM ST | 10 GUM ST THE FOOT OF GUM STREET
FERNANDINA BEACH | Fernandina Beach, FL

Database(s) : [AFS, AIRS - FL, AST - FL, CS - FL, DOCKET, DWM CONTAM - FL, E C - FL, ECHO, EJ TOXIC RELEASE, ERNS, FA 3 - FL, FRS, HIST AFS, I C - FL, ICIS, INACTIVE PCS, LAST - FL, LUST - FL, MANIFEST EPA, NPDES - FL, OSHA, PCS ENF, PCS FACILITY, RCRA SQG, RESP PARTY - FL, RMP, SHWS ERIC - FL, SPILLS - FL, SQG - FL, STORMWATER, T 2 - FL, TRIS, UST - FL, WASTEWATER - FL] ***(cont.)***

Envirosite ID: 1476189
EPA ID: N/R

FRS ***(cont.)***

RBLC - 24615
RCRAINFO - FLD004056255
RMP - 100000050972
RTR - CEDRI122608
TRIS - 32034TTRYNFOOTO
TSCA - TSCA128344
TSCA - TSCA6755

Facility Name : RAYONIER PERFORMANCE FIBERS LLC, FERNANDINA MILL
Facility Address : 10 GUM STREET THE FOOT OF GUM STREET, FERNANDINA BEACH, FL 32034
County : NASSAU

Site Details
Registry ID : 110027966814
FRS Facility URL : Click here for hyperlink provided by the agency.
Last Date in Agency List : 2026-02-17

Source Description
Source Description : AIR contains compliance and permit data for stationary sources of air pollution regulated by the EPA, State, and Local air pollution agencies.
AFS contains compliance and permit data for stationary sources of air pollution regulated by the EPA, State, and Local air pollution agencies.
All generators and treatment, storage, and disposal (TSD) facilities who handle hazardous waste are required to report to the EPA Administrator at least once every two years. The data collected is used to create the National Biennial Resource Conservation and Recovery Act (RCRA) Hazardous Waste Report. This data is processed within the RCRA Information (RCRAInfo) database.
CEDRI is the EPA Compliance and Emissions Data Reporting Interface and combines data about emissions source tests, continuous emissions monitoring, and compliance and emissions reports.

Map Id: 45
Direction: SW
Distance: 0.541 mi., 2858 ft.
Elevation: 8 ft.
Relative: Higher

Site Name : RAYONIER PERFORMANCE FIBERS LLC | RAYONIER PERFORMANCE FIBERS LLC FERNANDINA PLANT | RAYONIER PERFORMANCE FIBERS, LLC - SLUDGE MANAGEMENT SITE
10 GUM ST | 10 GUM ST THE FOOT OF GUM STREET
FERNANDINA BEACH | Fernandina Beach, FL

Database(s) : [AFS, AIRS - FL, AST - FL, CS - FL, DOCKET, DWM CONTAM - FL, E C - FL, ECHO, EJ TOXIC RELEASE, ERNS, FA 3 - FL, FRS, HIST AFS, I C - FL, ICIS, INACTIVE PCS, LAST - FL, LUST - FL, MANIFEST EPA, NPDES - FL, OSHA, PCS ENF, PCS FACILITY, RCRA SQG, RESP PARTY - FL, RMP, SHWS ERIC - FL, SPILLS - FL, SQG - FL, STORMWATER, T 2 - FL, TRIS, UST - FL, WASTEWATER - FL] ***(cont.)***

Envirosite ID: 1476189
EPA ID: N/R

FRS ***(cont.)***

Source Description : The Emission Inventory System (EIS) maintains an inventory of large stationary sources and voluntarily-reported smaller sources of air point pollution emitters. It contains information about facility sites and their physical location, emission units, emission processes, release points, control approaches, and regulations. Facility inventory data are kept separate from the emissions data and have stable identifiers to improve continuity from year to year and to help identify duplicate or missing facilities.
EPS
The Florida Environmental System Today Application (FIESTA) Data Maintenance (FDM) system maintains entity, environmental interest and affiliation data for the State of Florida.

Source Description : ICIS provides a database that, when complete, will contain enforcement and compliance information across most of EPA's programs. The vision for ICIS is to replace EPA's independent databases that contain enforcement data with a single repository for that information. Currently, ICIS contains all Federal Administrative and Judicial enforcement actions and a subset of the Permit Compliance System (PCS), which supports the National Pollutant Discharge Elimination System (NPDES). This information is maintained in ICIS by EPA in the Regional offices and at Headquarters. A future release of ICIS will completely replace PCS and will integrate that information with Federal actions already in the system. ICIS also has the capability to track other activities that support compliance and enforcement programs, including incident tracking, compliance assistance, and compliance monitoring.
NCDB supports implementation of the Federal Insecticide, Fungicide, and Rodenticide Act (FIFRA) and the Toxic Substances Control Act (TSCA). The system tracks inspections in regions and states with cooperative agreements, enforcement actions, and settlements.
The NPDES module of the Compliance Information System (ICIS) tracks surface water permits issued under the Clean Water Act. Under NPDES, all facilities that discharge pollutants from any point source into waters of the United States are required to obtain a permit. The permit will likely contain limits on what can be discharged, impose monitoring and reporting requirements, and include other provisions to ensure that the discharge does not adversely affect water quality.
OSHA-OIS

Map Id: 45
Direction: SW
Distance: 0.541 mi., 2858 ft.
Elevation: 8 ft.
Relative: Higher

Site Name : RAYONIER PERFORMANCE FIBERS LLC | RAYONIER PERFORMANCE FIBERS LLC FERNANDINA PLANT | RAYONIER PERFORMANCE FIBERS, LLC - SLUDGE MANAGEMENT SITE
10 GUM ST | 10 GUM ST THE FOOT OF GUM STREET
FERNANDINA BEACH | Fernandina Beach, FL

Database(s) : [AFS, AIRS - FL, AST - FL, CS - FL, DOCKET, DWM CONTAM - FL, E C - FL, ECHO, EJ TOXIC RELEASE, ERNS, FA 3 - FL, FRS, HIST AFS, I C - FL, ICIS, INACTIVE PCS, LAST - FL, LUST - FL, MANIFEST EPA, NPDES - FL, OSHA, PCS ENF, PCS FACILITY, RCRA SQG, RESP PARTY - FL, RMP, SHWS ERIC - FL, SPILLS - FL, SQG - FL, STORMWATER, T 2 - FL, TRIS, UST - FL, WASTEWATER - FL] ***(cont.)***

Envirosite ID: 1476189
EPA ID: N/R

FRS ***(cont.)***

Source Description :

RCRAInfo is EPA's comprehensive information system that supports the Resource Conservation and Recovery Act (RCRA) of 1976 and the Hazardous and Solid Waste Amendments (HSWA) of 1984 through the tracking of events and activities related to facilities that generate, transport, and treat, store, or dispose of hazardous waste. RCRAInfo allows RCRA program staff to track the notification, permit, compliance, and corrective action activities required under RCRA. RCRAInfo also supports generation of the National Hazardous Waste Biennial Report. All generators and treatment, storage, and disposal facilities who handle hazardous waste are required to report to the EPA Administrator at least once every two years to support creation of the Biennial Report.
The RMP database stores the risk management plans reported by companies that handle, manufacture, use, or store certain flammable or toxic substances, as required under section 112(r) of the Clean Air Act (CAA).
TRIS is a publicly available EPA database reported annually by certain covered industry groups, as well as federal facilities. It contains information about more than 650 toxic chemicals that are being used, manufactured, treated, transported, or released into the environment, and includes information about waste management and pollution prevention activities.

Source Description :

(E-GGRT, accessible through an EPA web page, is used to submit annual reports in support of the EPA rule for mandatory reporting of greenhouse gases (GHG) by large GHG emissions sources. Implementation of 40 CFR part 98 is referred to as the greenhouse gas reporting program (GHGRP). This comprehensive, nationwide emissions data will provide a better understanding of the sources of GHGs and will guide development of the policies and programs to reduce emissions. The publically available data will allow reporters to track their own emissions, compare them to similar facilities, and aid in identifying cost effective opportunities to reduce emissions in the future.

Map Id: 45
Direction: SW
Distance: 0.541 mi., 2858 ft.
Elevation: 8 ft.
Relative: Higher

Site Name : RAYONIER PERFORMANCE FIBERS LLC | RAYONIER PERFORMANCE FIBERS LLC FERNANDINA PLANT | RAYONIER PERFORMANCE FIBERS, LLC - SLUDGE MANAGEMENT SITE
10 GUM ST | 10 GUM ST THE FOOT OF GUM STREET
FERNANDINA BEACH | Fernandina Beach, FL

Database(s) : [AFS, AIRS - FL, AST - FL, CS - FL, DOCKET, DWM CONTAM - FL, E C - FL, ECHO, EJ TOXIC RELEASE, ERNS, FA 3 - FL, FRS, HIST AFS, I C - FL, ICIS, INACTIVE PCS, LAST - FL, LUST - FL, MANIFEST EPA, NPDES - FL, OSHA, PCS ENF, PCS FACILITY, RCRA SQG, RESP PARTY - FL, RMP, SHWS ERIC - FL, SPILLS - FL, SQG - FL, STORMWATER, T 2 - FL, TRIS, UST - FL, WASTEWATER - FL] ***(cont.)***

Envirosite ID: 1476189
EPA ID: N/R

FRS ***(cont.)***

Source Description :

The RBLC database contains case-specific information on the "Best Available" air pollution technologies that have been required to reduce the emission of air pollutants from stationary sources (e.g., power plants, steel mills, chemical plants, etc.). RACT, or Reasonably Available Control Technology, is required on existing sources in areas that are not meeting national ambient air quality standards. BACT, or Best Available Control Technology, is required on major new or modified sources in clean areas. LAER, or Lowest Achievable Emission Rate, is required on major new or modified sources in non-attainment areas.

Source Description :

The database that supports the Toxic Substances Control Act (TSCA) of 1976, which provides EPA with authority to require reporting, record-keeping and testing requirements, and restrictions relating to chemical substances and/or mixtures. Certain substances are generally excluded from TSCA, including, among others, food, drugs, cosmetics and pesticides. TSCA addresses the production, importation, use, and disposal of specific chemicals including polychlorinated biphenyls (PCBs), asbestos, radon and lead-based paint.

FRS Environmental Interest
Source and System ID :

AIRS/AFS - 1208900004
API - 3203WRYNRP1GUMS
API - CEDRI122608
API - EPS10129636
CEDRI - CEDRI1738
E-GGRT - 1001906
EIS - 845811
EPS - EPS10129636
FLORIDA DEP - 18232
FLORIDA DEP - 44476
ICIS - 33685
ICIS - 33686
ICIS - FL0000001208900004
ICIS - FL0000701
ICIS - FLR05F649
NCDB - I04#199501315687 1
OSHA-OIS - 342388832
OSHA-OIS - 342422375
OSHA-OIS - 342694437

Map Id: 45
Direction: SW
Distance: 0.541 mi., 2858 ft.
Elevation: 8 ft.
Relative: Higher

Site Name : RAYONIER PERFORMANCE FIBERS LLC | RAYONIER PERFORMANCE FIBERS LLC FERNANDINA PLANT | RAYONIER PERFORMANCE FIBERS, LLC - SLUDGE MANAGEMENT SITE
10 GUM ST | 10 GUM ST THE FOOT OF GUM STREET
FERNANDINA BEACH | Fernandina Beach, FL

Database(s) : [AFS, AIRS - FL, AST - FL, CS - FL, DOCKET, DWM CONTAM - FL, E C - FL, ECHO, EJ TOXIC RELEASE, ERNS, FA 3 - FL, FRS, HIST AFS, I C - FL, ICIS, INACTIVE PCS, LAST - FL, LUST - FL, MANIFEST EPA, NPDES - FL, OSHA, PCS ENF, PCS FACILITY, RCRA SQG, RESP PARTY - FL, RMP, SHWS ERIC - FL, SPILLS - FL, SQG - FL, STORMWATER, T 2 - FL, TRIS, UST - FL, WASTEWATER - FL] ***(cont.)***

Envirosite ID: 1476189
EPA ID: N/R

FRS ***(cont.)***

RBLC - 24615
RCRAINFO - FLD004056255
RMP - 100000050972
RTR - CEDRI122608
TRIS - 32034TTRYNFOOTO
TSCA - TSCA128344
TSCA - TSCA6755

Facility Name : RAYONIER PERFORMANCE FIBERS LLC FERNANDINA PLANT
Facility Address : 10 GUM ST THE FOOT OF GUM STREET, FERNANDINA BEACH, FL 32034
County : NASSAU

Site Details
Registry ID : 110027966814
FRS Facility URL : Click here for hyperlink provided by the agency.
Last Date in Agency List : 2025-09-17

Source Description
Source Description : AIR contains compliance and permit data for stationary sources of air pollution regulated by the EPA, State, and Local air pollution agencies. AFS contains compliance and permit data for stationary sources of air pollution regulated by the EPA, State, and Local air pollution agencies. All generators and treatment, storage, and disposal (TSD) facilities who handle hazardous waste are required to report to the EPA Administrator at least once every two years. The data collected is used to create the National Biennial Resource Conservation and Recovery Act (RCRA) Hazardous Waste Report. This data is processed within the RCRA Information (RCRAInfo) database.
CEDRI is the EPA Compliance and Emissions Data Reporting Interface and combines data about emissions source tests, continuous emissions monitoring, and compliance and emissions reports.

Map Id: 45
Direction: SW
Distance: 0.541 mi., 2858 ft.
Elevation: 8 ft.
Relative: Higher

Site Name : RAYONIER PERFORMANCE FIBERS LLC | RAYONIER PERFORMANCE FIBERS LLC FERNANDINA PLANT | RAYONIER PERFORMANCE FIBERS, LLC - SLUDGE MANAGEMENT SITE
10 GUM ST | 10 GUM ST THE FOOT OF GUM STREET
FERNANDINA BEACH | Fernandina Beach, FL

Database(s) : [AFS, AIRS - FL, AST - FL, CS - FL, DOCKET, DWM CONTAM - FL, E C - FL, ECHO, EJ TOXIC RELEASE, ERNS, FA 3 - FL, FRS, HIST AFS, I C - FL, ICIS, INACTIVE PCS, LAST - FL, LUST - FL, MANIFEST EPA, NPDES - FL, OSHA, PCS ENF, PCS FACILITY, RCRA SQG, RESP PARTY - FL, RMP, SHWS ERIC - FL, SPILLS - FL, SQG - FL, STORMWATER, T 2 - FL, TRIS, UST - FL, WASTEWATER - FL] ***(cont.)***

Envirosite ID: 1476189
EPA ID: N/R

FRS ***(cont.)***

Source Description : The Emission Inventory System (EIS) maintains an inventory of large stationary sources and voluntarily-reported smaller sources of air point pollution emitters. It contains information about facility sites and their physical location, emission units, emission processes, release points, control approaches, and regulations. Facility inventory data are kept separate from the emissions data and have stable identifiers to improve continuity from year to year and to help identify duplicate or missing facilities.
EPS
The Florida Environmental System Today Application (FIESTA) Data Maintenance (FDM) system maintains entity, environmental interest and affiliation data for the State of Florida.

Source Description : ICIS provides a database that, when complete, will contain enforcement and compliance information across most of EPA's programs. The vision for ICIS is to replace EPA's independent databases that contain enforcement data with a single repository for that information. Currently, ICIS contains all Federal Administrative and Judicial enforcement actions and a subset of the Permit Compliance System (PCS), which supports the National Pollutant Discharge Elimination System (NPDES). This information is maintained in ICIS by EPA in the Regional offices and at Headquarters. A future release of ICIS will completely replace PCS and will integrate that information with Federal actions already in the system. ICIS also has the capability to track other activities that support compliance and enforcement programs, including incident tracking, compliance assistance, and compliance monitoring.
NCDB supports implementation of the Federal Insecticide, Fungicide, and Rodenticide Act (FIFRA) and the Toxic Substances Control Act (TSCA). The system tracks inspections in regions and states with cooperative agreements, enforcement actions, and settlements.
The NPDES module of the Compliance Information System (ICIS) tracks surface water permits issued under the Clean Water Act. Under NPDES, all facilities that discharge pollutants from any point source into waters of the United States are required to obtain a permit. The permit will likely contain limits on what can be discharged, impose monitoring and reporting requirements, and include other provisions to ensure that the discharge does not adversely affect water quality.
OSHA-OIS

Map Id: 45
Direction: SW
Distance: 0.541 mi., 2858 ft.
Elevation: 8 ft.
Relative: Higher

Site Name : RAYONIER PERFORMANCE FIBERS LLC | RAYONIER PERFORMANCE FIBERS LLC FERNANDINA PLANT | RAYONIER PERFORMANCE FIBERS, LLC - SLUDGE MANAGEMENT SITE
10 GUM ST | 10 GUM ST THE FOOT OF GUM STREET
FERNANDINA BEACH | Fernandina Beach, FL

Database(s) : [AFS, AIRS - FL, AST - FL, CS - FL, DOCKET, DWM CONTAM - FL, E C - FL, ECHO, EJ TOXIC RELEASE, ERNS, FA 3 - FL, FRS, HIST AFS, I C - FL, ICIS, INACTIVE PCS, LAST - FL, LUST - FL, MANIFEST EPA, NPDES - FL, OSHA, PCS ENF, PCS FACILITY, RCRA SQG, RESP PARTY - FL, RMP, SHWS ERIC - FL, SPILLS - FL, SQG - FL, STORMWATER, T 2 - FL, TRIS, UST - FL, WASTEWATER - FL] ***(cont.)***

Envirosite ID: 1476189
EPA ID: N/R

FRS ***(cont.)***

Source Description :

RCRAInfo is EPA's comprehensive information system that supports the Resource Conservation and Recovery Act (RCRA) of 1976 and the Hazardous and Solid Waste Amendments (HSWA) of 1984 through the tracking of events and activities related to facilities that generate, transport, and treat, store, or dispose of hazardous waste. RCRAInfo allows RCRA program staff to track the notification, permit, compliance, and corrective action activities required under RCRA. RCRAInfo also supports generation of the National Hazardous Waste Biennial Report. All generators and treatment, storage, and disposal facilities who handle hazardous waste are required to report to the EPA Administrator at least once every two years to support creation of the Biennial Report.
The RMP database stores the risk management plans reported by companies that handle, manufacture, use, or store certain flammable or toxic substances, as required under section 112(r) of the Clean Air Act (CAA).
TRIS is a publicly available EPA database reported annually by certain covered industry groups, as well as federal facilities. It contains information about more than 650 toxic chemicals that are being used, manufactured, treated, transported, or released into the environment, and includes information about waste management and pollution prevention activities.

Source Description :

(E-GGRT, accessible through an EPA web page, is used to submit annual reports in support of the EPA rule for mandatory reporting of greenhouse gases (GHG) by large GHG emissions sources. Implementation of 40 CFR part 98 is referred to as the greenhouse gas reporting program (GHGRP). This comprehensive, nationwide emissions data will provide a better understanding of the sources of GHGs and will guide development of the policies and programs to reduce emissions. The publically available data will allow reporters to track their own emissions, compare them to similar facilities, and aid in identifying cost effective opportunities to reduce emissions in the future.

Map Id: 45
Direction: SW
Distance: 0.541 mi., 2858 ft.
Elevation: 8 ft.
Relative: Higher

Site Name : RAYONIER PERFORMANCE FIBERS LLC | RAYONIER PERFORMANCE FIBERS LLC FERNANDINA PLANT | RAYONIER PERFORMANCE FIBERS, LLC - SLUDGE MANAGEMENT SITE
10 GUM ST | 10 GUM ST THE FOOT OF GUM STREET
FERNANDINA BEACH | Fernandina Beach, FL

Database(s) : [AFS, AIRS - FL, AST - FL, CS - FL, DOCKET, DWM CONTAM - FL, E C - FL, ECHO, EJ TOXIC RELEASE, ERNS, FA 3 - FL, FRS, HIST AFS, I C - FL, ICIS, INACTIVE PCS, LAST - FL, LUST - FL, MANIFEST EPA, NPDES - FL, OSHA, PCS ENF, PCS FACILITY, RCRA SQG, RESP PARTY - FL, RMP, SHWS ERIC - FL, SPILLS - FL, SQG - FL, STORMWATER, T 2 - FL, TRIS, UST - FL, WASTEWATER - FL] ***(cont.)***

Envirosite ID: 1476189
EPA ID: N/R

FRS ***(cont.)***

Source Description :

The RBLC database contains case-specific information on the "Best Available" air pollution technologies that have been required to reduce the emission of air pollutants from stationary sources (e.g., power plants, steel mills, chemical plants, etc.). RACT, or Reasonably Available Control Technology, is required on existing sources in areas that are not meeting national ambient air quality standards. BACT, or Best Available Control Technology, is required on major new or modified sources in clean areas. LAER, or Lowest Achievable Emission Rate, is required on major new or modified sources in non-attainment areas.

Source Description :

The database that supports the Toxic Substances Control Act (TSCA) of 1976, which provides EPA with authority to require reporting, record-keeping and testing requirements, and restrictions relating to chemical substances and/or mixtures. Certain substances are generally excluded from TSCA, including, among others, food, drugs, cosmetics and pesticides. TSCA addresses the production, importation, use, and disposal of specific chemicals including polychlorinated biphenyls (PCBs), asbestos, radon and lead-based paint.

FRS Environmental Interest
Source and System ID :

AIRS/AFS - 1208900004
API - 3203WRYNRP1GUMS
API - CEDRI122608
API - EPS10129636
CEDRI - CEDRI1738
E-GGRT - 1001906
EIS - 845811
EPS - EPS10129636
FLORIDA DEP - 18232
FLORIDA DEP - 44476
ICIS - 33685
ICIS - 33686
ICIS - FL0000001208900004
ICIS - FL0000701
ICIS - FLR05F649
NCDB - I04#199501315687 1
OSHA-OIS - 342388832
OSHA-OIS - 342422375
OSHA-OIS - 342694437

Map Id: 45
Direction: SW
Distance: 0.541 mi., 2858 ft.
Elevation: 8 ft.
Relative: Higher

Site Name : RAYONIER PERFORMANCE FIBERS LLC | RAYONIER PERFORMANCE FIBERS LLC FERNANDINA PLANT | RAYONIER PERFORMANCE FIBERS, LLC - SLUDGE MANAGEMENT SITE
10 GUM ST | 10 GUM ST THE FOOT OF GUM STREET
FERNANDINA BEACH | Fernandina Beach, FL

Database(s) : [AFS, AIRS - FL, AST - FL, CS - FL, DOCKET, DWM CONTAM - FL, E C - FL, ECHO, EJ TOXIC RELEASE, ERNS, FA 3 - FL, FRS, HIST AFS, I C - FL, ICIS, INACTIVE PCS, LAST - FL, LUST - FL, MANIFEST EPA, NPDES - FL, OSHA, PCS ENF, PCS FACILITY, RCRA SQG, RESP PARTY - FL, RMP, SHWS ERIC - FL, SPILLS - FL, SQG - FL, STORMWATER, T 2 - FL, TRIS, UST - FL, WASTEWATER - FL] ***(cont.)***

Envirosite ID: 1476189
EPA ID: N/R

FRS ***(cont.)***

RBLC - 24615
RCRAINFO - FLD004056255
RMP - 100000050972
RTR - CEDRI122608
TRIS - 32034TTRYNFOOTO
TSCA - TSCA128344
TSCA - TSCA6755

Facility Name : RAYONIER PERFORMANCE FIBERS LLC FERNANDINA PLANT
Facility Address : 10 GUM STREET, FERNANDINA BEACH, FL 32034
County : NASSAU

Site Details
Registry ID : 110043790127
FRS Facility URL : Click here for hyperlink provided by the agency.
Last Date in Agency List : 2015-06-02

Source Description

Source Description :

CEDRI is the EPA Compliance and Emissions Data Reporting Interface and combines data about emissions source tests, continuous emissions monitoring, and compliance and emissions reports.

Source Description :

(E-GGRT, accessible through an EPA web page, is used to submit annual reports in support of the EPA rule for mandatory reporting of greenhouse gases (GHG) by large GHG emissions sources. Implementation of 40 CFR part 98 is referred to as the greenhouse gas reporting program (GHGRP). This comprehensive, nationwide emissions data will provide a better understanding of the sources of GHGs and will guide development of the policies and programs to reduce emissions. The publically available data will allow reporters to track their own emissions, compare them to similar facilities, and aid in identifying cost effective opportunities to reduce emissions in the future.

Map Id: 45
Direction: SW
Distance: 0.541 mi., 2858 ft.
Elevation: 8 ft.
Relative: Higher

Site Name : RAYONIER PERFORMANCE FIBERS LLC | RAYONIER PERFORMANCE FIBERS LLC FERNANDINA PLANT | RAYONIER PERFORMANCE FIBERS, LLC - SLUDGE MANAGEMENT SITE
10 GUM ST | 10 GUM ST THE FOOT OF GUM STREET
FERNANDINA BEACH | Fernandina Beach, FL

Database(s) : [AFS, AIRS - FL, AST - FL, CS - FL, DOCKET, DWM CONTAM - FL, E C - FL, ECHO, EJ TOXIC RELEASE, ERNS, FA 3 - FL, FRS, HIST AFS, I C - FL, ICIS, INACTIVE PCS, LAST - FL, LUST - FL, MANIFEST EPA, NPDES - FL, OSHA, PCS ENF, PCS FACILITY, RCRA SQG, RESP PARTY - FL, RMP, SHWS ERIC - FL, SPILLS - FL, SQG - FL, STORMWATER, T 2 - FL, TRIS, UST - FL, WASTEWATER - FL] ***(cont.)***

Envirosite ID: 1476189
EPA ID: N/R

FRS ***(cont.)***

Source Description :

The database that supports the Toxic Substances Control Act (TSCA) of 1976, which provides EPA with authority to require reporting, record-keeping and testing requirements, and restrictions relating to chemical substances and/or mixtures. Certain substances are generally excluded from TSCA, including, among others, food, drugs, cosmetics and pesticides. TSCA addresses the production, importation, use, and disposal of specific chemicals including polychlorinated biphenyls (PCBs), asbestos, radon and lead-based paint.

FRS Environmental Interest

Source and System ID :	CEDRI - CEDRI1738 E-GGRT - 1001906 TSCA - TSCA6755
Facility Name :	RAYONIER PERFORMANCE FIBERS LLC FERNANDINA PLANT
Facility Address :	10 GUM STREET THE FOOT OF GUM STREET, FERNANDINA BEACH, FL 32034
County :	NASSAU

Site Details

Registry ID :	110027966814
FRS Facility URL :	Click here for hyperlink provided by the agency.
Last Date in Agency List :	2025-11-12

Source Description

Source Description :	AIR contains compliance and permit data for stationary sources of air pollution regulated by the EPA, State, and Local air pollution agencies. AFS contains compliance and permit data for stationary sources of air pollution regulated by the EPA, State, and Local air pollution agencies.

Map Id: 45
Direction: SW
Distance: 0.541 mi., 2858 ft.
Elevation: 8 ft.
Relative: Higher

Site Name : RAYONIER PERFORMANCE FIBERS LLC | RAYONIER PERFORMANCE FIBERS LLC FERNANDINA PLANT | RAYONIER PERFORMANCE FIBERS, LLC - SLUDGE MANAGEMENT SITE
10 GUM ST | 10 GUM ST THE FOOT OF GUM STREET
FERNANDINA BEACH | Fernandina Beach, FL

Database(s) : [AFS, AIRS - FL, AST - FL, CS - FL, DOCKET, DWM CONTAM - FL, E C - FL, ECHO, EJ TOXIC RELEASE, ERNS, FA 3 - FL, FRS, HIST AFS, I C - FL, ICIS, INACTIVE PCS, LAST - FL, LUST - FL, MANIFEST EPA, NPDES - FL, OSHA, PCS ENF, PCS FACILITY, RCRA SQG, RESP PARTY - FL, RMP, SHWS ERIC - FL, SPILLS - FL, SQG - FL, STORMWATER, T 2 - FL, TRIS, UST - FL, WASTEWATER - FL] ***(cont.)***

Envirosite ID: 1476189
EPA ID: N/R

FRS ***(cont.)***

Source Description :

All generators and treatment, storage, and disposal (TSD) facilities who handle hazardous waste are required to report to the EPA Administrator at least once every two years. The data collected is used to create the National Biennial Resource Conservation and Recovery Act (RCRA) Hazardous Waste Report. This data is processed within the RCRA Information (RCRAInfo) database.
CEDRI is the EPA Compliance and Emissions Data Reporting Interface and combines data about emissions source tests, continuous emissions monitoring, and compliance and emissions reports.
The Emission Inventory System (EIS) maintains an inventory of large stationary sources and voluntarily-reported smaller sources of air point pollution emitters. It contains information about facility sites and their physical location, emission units, emission processes, release points, control approaches, and regulations. Facility inventory data are kept separate from the emissions data and have stable identifiers to improve continuity from year to year and to help identify duplicate or missing facilities.
EPS
The Florida Environmental System Today Application (FIESTA) Data Maintenance (FDM) system maintains entity, environmental interest and affiliation data for the State of Florida.

Source Description :

ICIS provides a database that, when complete, will contain enforcement and compliance information across most of EPA's programs. The vision for ICIS is to replace EPA's independent databases that contain enforcement data with a single repository for that information. Currently, ICIS contains all Federal Administrative and Judicial enforcement actions and a subset of the Permit Compliance System (PCS), which supports the National Pollutant Discharge Elimination System (NPDES). This information is maintained in ICIS by EPA in the Regional offices and at Headquarters. A future release of ICIS will completely replace PCS and will integrate that information with Federal actions already in the system. ICIS also has the capability to track other activities that support compliance and enforcement programs, including incident tracking, compliance assistance, and compliance monitoring.
NCDB supports implementation of the Federal Insecticide, Fungicide, and Rodenticide Act (FIFRA) and the Toxic Substances Control Act (TSCA). The system tracks inspections in regions and states with cooperative agreements, enforcement actions, and settlements.

Map Id: 45
Direction: SW
Distance: 0.541 mi., 2858 ft.
Elevation: 8 ft.
Relative: Higher

Site Name : RAYONIER PERFORMANCE FIBERS LLC | RAYONIER PERFORMANCE FIBERS LLC FERNANDINA PLANT | RAYONIER PERFORMANCE FIBERS, LLC - SLUDGE MANAGEMENT SITE
10 GUM ST | 10 GUM ST THE FOOT OF GUM STREET
FERNANDINA BEACH | Fernandina Beach, FL

Database(s) : [AFS, AIRS - FL, AST - FL, CS - FL, DOCKET, DWM CONTAM - FL, E C - FL, ECHO, EJ TOXIC RELEASE, ERNS, FA 3 - FL, FRS, HIST AFS, I C - FL, ICIS, INACTIVE PCS, LAST - FL, LUST - FL, MANIFEST EPA, NPDES - FL, OSHA, PCS ENF, PCS FACILITY, RCRA SQG, RESP PARTY - FL, RMP, SHWS ERIC - FL, SPILLS - FL, SQG - FL, STORMWATER, T 2 - FL, TRIS, UST - FL, WASTEWATER - FL] ***(cont.)***

Envirosite ID: 1476189
EPA ID: N/R

FRS ***(cont.)***

The NPDES module of the Compliance Information System (ICIS) tracks surface water permits issued under the Clean Water Act. Under NPDES, all facilities that discharge pollutants from any point source into waters of the United States are required to obtain a permit. The permit will likely contain limits on what can be discharged, impose monitoring and reporting requirements, and include other provisions to ensure that the discharge does not adversely affect water quality.
OSHA-OIS

Source Description :

RCRAInfo is EPA's comprehensive information system that supports the Resource Conservation and Recovery Act (RCRA) of 1976 and the Hazardous and Solid Waste Amendments (HSWA) of 1984 through the tracking of events and activities related to facilities that generate, transport, and treat, store, or dispose of hazardous waste. RCRAInfo allows RCRA program staff to track the notification, permit, compliance, and corrective action activities required under RCRA. RCRAInfo also supports generation of the National Hazardous Waste Biennial Report. All generators and treatment, storage, and disposal facilities who handle hazardous waste are required to report to the EPA Administrator at least once every two years to support creation of the Biennial Report.
The RMP database stores the risk management plans reported by companies that handle, manufacture, use, or store certain flammable or toxic substances, as required under section 112(r) of the Clean Air Act (CAA).
TRIS is a publicly available EPA database reported annually by certain covered industry groups, as well as federal facilities. It contains information about more than 650 toxic chemicals that are being used, manufactured, treated, transported, or released into the environment, and includes information about waste management and pollution prevention activities.

Source Description :

(E-GGRT, accessible through an EPA web page, is used to submit annual reports in support of the EPA rule for mandatory reporting of greenhouse gases (GHG) by large GHG emissions sources. Implementation of 40 CFR part 98 is referred to as the greenhouse gas reporting program (GHGRP). This comprehensive, nationwide emissions data will provide a better understanding of the sources of GHGs and will guide development of the policies and programs to reduce emissions. The publically available data will allow reporters to track their own emissions, compare them to similar facilities, and aid in identifying cost effective opportunities to reduce emissions in the future.

Map Id: 45
Direction: SW
Distance: 0.541 mi., 2858 ft.
Elevation: 8 ft.
Relative: Higher

Site Name :	RAYONIER PERFORMANCE FIBERS LLC | RAYONIER PERFORMANCE FIBERS LLC FERNANDINA PLANT | RAYONIER PERFORMANCE FIBERS, LLC - SLUDGE MANAGEMENT SITE 10 GUM ST | 10 GUM ST THE FOOT OF GUM STREET FERNANDINA BEACH | Fernandina Beach, FL
Database(s) :	[AFS, AIRS - FL, AST - FL, CS - FL, DOCKET, DWM CONTAM - FL, E C - FL, ECHO, EJ TOXIC RELEASE, ERNS, FA 3 - FL, FRS, HIST AFS, I C - FL, ICIS, INACTIVE PCS, LAST - FL, LUST - FL, MANIFEST EPA, NPDES - FL, OSHA, PCS ENF, PCS FACILITY, RCRA SQG, RESP PARTY - FL, RMP, SHWS ERIC - FL, SPILLS - FL, SQG - FL, STORMWATER, T 2 - FL, TRIS, UST - FL, WASTEWATER - FL] ***(cont.)***

Envirosite ID: 1476189
EPA ID: N/R

FRS ***(cont.)***

Source Description :

The RBLC database contains case-specific information on the "Best Available" air pollution technologies that have been required to reduce the emission of air pollutants from stationary sources (e.g., power plants, steel mills, chemical plants, etc.). RACT, or Reasonably Available Control Technology, is required on existing sources in areas that are not meeting national ambient air quality standards. BACT, or Best Available Control Technology, is required on major new or modified sources in clean areas. LAER, or Lowest Achievable Emission Rate, is required on major new or modified sources in non-attainment areas.

Source Description :

The database that supports the Toxic Substances Control Act (TSCA) of 1976, which provides EPA with authority to require reporting, record-keeping and testing requirements, and restrictions relating to chemical substances and/or mixtures. Certain substances are generally excluded from TSCA, including, among others, food, drugs, cosmetics and pesticides. TSCA addresses the production, importation, use, and disposal of specific chemicals including polychlorinated biphenyls (PCBs), asbestos, radon and lead-based paint.

FRS Environmental Interest

Source and System ID :

AIRS/AFS - 1208900004
API - 3203WRYNRP1GUMS
API - CEDRI122608
API - EPS10129636
CEDRI - CEDRI1738
E-GGRT - 1001906
EIS - 845811
EPS - EPS10129636
FLORIDA DEP - 18232
FLORIDA DEP - 44476
ICIS - 33685
ICIS - 33686
ICIS - FL0000001208900004
ICIS - FL0000701
ICIS - FLR05F649
NCDB - I04#199501315687 1
OSHA-OIS - 342388832
OSHA-OIS - 342422375
OSHA-OIS - 342694437

Map Id: 45
Direction: SW
Distance: 0.541 mi., 2858 ft.
Elevation: 8 ft.
Relative: Higher

Site Name : RAYONIER PERFORMANCE FIBERS LLC | RAYONIER PERFORMANCE FIBERS LLC FERNANDINA PLANT | RAYONIER PERFORMANCE FIBERS, LLC - SLUDGE MANAGEMENT SITE
10 GUM ST | 10 GUM ST THE FOOT OF GUM STREET
FERNANDINA BEACH | Fernandina Beach, FL

Database(s) : [AFS, AIRS - FL, AST - FL, CS - FL, DOCKET, DWM CONTAM - FL, E C - FL, ECHO, EJ TOXIC RELEASE, ERNS, FA 3 - FL, FRS, HIST AFS, I C - FL, ICIS, INACTIVE PCS, LAST - FL, LUST - FL, MANIFEST EPA, NPDES - FL, OSHA, PCS ENF, PCS FACILITY, RCRA SQG, RESP PARTY - FL, RMP, SHWS ERIC - FL, SPILLS - FL, SQG - FL, STORMWATER, T 2 - FL, TRIS, UST - FL, WASTEWATER - FL] ***(cont.)***

Envirosite ID: 1476189
EPA ID: N/R

FRS ***(cont.)***

RBLC - 24615
RCRAINFO - FLD004056255
RMP - 100000050972
RTR - CEDRI122608
TRIS - 32034TTRYNFOOTO
TSCA - TSCA128344
TSCA - TSCA6755

HIST AFS

Facility Name :	EIGHT FLAGS ENERGY LLC
Facility Address :	10 GUM ST, FERNANDINA BEACH, FL 32034-4280
County :	Nassau

Site Details

Programmatic ID :	AIR FL0000001208900441
Facility Registry ID :	110069222193
Region Code :	04
County Code :	FL089
Primary SIC Code :	N/R
NAICS Code :	221112
NAICS Description :	Fossil Fuel Electric Power Generation
D&B Number :	N/R
Facility Default Air Classification Code:	UNK
Facility Type of Ownership Code :	POF
Air CMS Category Code :	N/R
HPV Status :	N/R
Last Date in Agency List :	2017-04-25

I C - FL

Facility Name :	ITT RAYONIER INC
Facility Address :	10 GUM STREET, FERNANDINA BEACH, FL 32034

Facility ID :	STCM-9815489
Site ID :	ERIC_7276
Facility Name :	RAYONIER PERFORMANCE FIBERS LLC-CHEMTREAT INC

Map Id: 45
Direction: SW
Distance: 0.541 mi., 2858 ft.
Elevation: 8 ft.
Relative: Higher

Site Name : RAYONIER PERFORMANCE FIBERS LLC | RAYONIER PERFORMANCE FIBERS LLC FERNANDINA PLANT | RAYONIER PERFORMANCE FIBERS, LLC - SLUDGE MANAGEMENT SITE
10 GUM ST | 10 GUM ST THE FOOT OF GUM STREET
FERNANDINA BEACH | Fernandina Beach, FL

Database(s) : [AFS, AIRS - FL, AST - FL, CS - FL, DOCKET, DWM CONTAM - FL, E C - FL, ECHO, EJ TOXIC RELEASE, ERNS, FA 3 - FL, FRS, HIST AFS, I C - FL, ICIS, INACTIVE PCS, LAST - FL, LUST - FL, MANIFEST EPA, NPDES - FL, OSHA, PCS ENF, PCS FACILITY, RCRA SQG, RESP PARTY - FL, RMP, SHWS ERIC - FL, SPILLS - FL, SQG - FL, STORMWATER, T 2 - FL, TRIS, UST - FL, WASTEWATER - FL] ***(cont.)***

Envirosite ID: 1476189
EPA ID: N/R

I C - FL ***(cont.)***

Site Name :	ITT RAYONIER INC
Institutional Control Date :	2017-11-16
Institutional Control ID :	IC-1229
Institutional Control :	EC MAINTENANCE|GROUNDWATER USE RESTRICTION
Institutional Mechanisms :	N/R
Program Code :	RESPONSPARTY
Program Name :	Responsible Party Cleanup
Institutional Restrictions :	N/R
Institutional Control Effective Date:	N/R
Contaminated Media :	N/R
Contaminants :	N/R
Engineering Controls :	N/R
Comments :	Added Dewatering, Stormwater Features, Digging, Soil Exposure Restrictions
Counties :	N/R
Book Number :	N/R
Page Number :	N/R
DEP Office :	NED
WMD :	SJRWMD
Site Documents :	Click here for hyperlink provided by the agency.
All Facility ID(s) :	STCM-9815489
All Site ID(s) :	ERIC_7276
All Site Names :	ITT RAYONIER INC
Last Date in Agency List :	2026-01-27

Facility ID :	N/R
Site ID :	COM_3142
Facility Name :	N/R
Site Name :	N/R
Institutional Control Date :	2017-11-16
Institutional Control ID :	N/R
Institutional Control :	GROUNDWATER USE RESTRICTION
Institutional Mechanisms :	RESTRICTIVE COVENANT
Program Code :	N/R
Program Name :	WASTE CLEANUP
Institutional Restrictions :	N/R
Institutional Control Effective Date:	N/R
Contaminated Media :	GROUNDWATER
Contaminants :	METAL - CHROMIUM

Map Id: 45
Direction: SW
Distance: 0.541 mi., 2858 ft.
Elevation: 8 ft.
Relative: Higher

Site Name : RAYONIER PERFORMANCE FIBERS LLC | RAYONIER PERFORMANCE FIBERS LLC FERNANDINA PLANT | RAYONIER PERFORMANCE FIBERS, LLC - SLUDGE MANAGEMENT SITE
10 GUM ST | 10 GUM ST THE FOOT OF GUM STREET
FERNANDINA BEACH | Fernandina Beach, FL

Database(s) : [AFS, AIRS - FL, AST - FL, CS - FL, DOCKET, DWM CONTAM - FL, E C - FL, ECHO, EJ TOXIC RELEASE, ERNS, FA 3 - FL, FRS, HIST AFS, I C - FL, ICIS, INACTIVE PCS, LAST - FL, LUST - FL, MANIFEST EPA, NPDES - FL, OSHA, PCS ENF, PCS FACILITY, RCRA SQG, RESP PARTY - FL, RMP, SHWS ERIC - FL, SPILLS - FL, SQG - FL, STORMWATER, T 2 - FL, TRIS, UST - FL, WASTEWATER - FL] ***(cont.)***

Envirosite ID: 1476189
EPA ID: N/R

I C - FL ***(cont.)***

Engineering Controls :	IMPERVIOUS CAP
Comments :	N/R
Counties :	N/R
Book Number :	N/R
Page Number :	N/R
DEP Office :	N/R
WMD :	N/R
Site Documents :	Click here for hyperlink provided by the agency.
All Facility ID(s) :	N/R
All Site ID(s) :	N/R
All Site Names :	N/R
Last Date in Agency List :	2018-12-05

Facility ID :	N/R
Site ID :	COM_3142
Facility Name :	N/R
Site Name :	N/R
Institutional Control Date :	2017-11-16
Institutional Control ID :	N/R
Institutional Control :	EC MAINTENANCE
Institutional Mechanisms :	RESTRICTIVE COVENANT
Program Code :	N/R
Program Name :	WASTE CLEANUP
Institutional Restrictions :	N/R
Institutional Control Effective Date:	N/R
Contaminated Media :	SOIL
Contaminants :	PETROLEUM (INCLUDES BTEX AND MTBE)
Engineering Controls :	IMPERVIOUS CAP
Comments :	N/R
Counties :	N/R
Book Number :	N/R
Page Number :	N/R
DEP Office :	N/R
WMD :	N/R
Site Documents :	Click here for hyperlink provided by the agency.
All Facility ID(s) :	N/R
All Site ID(s) :	N/R
All Site Names :	N/R
Last Date in Agency List :	2018-12-05

Map Id: 45
Direction: SW
Distance: 0.541 mi., 2858 ft.
Elevation: 8 ft.
Relative: Higher

Site Name : RAYONIER PERFORMANCE FIBERS LLC | RAYONIER PERFORMANCE FIBERS LLC FERNANDINA PLANT | RAYONIER PERFORMANCE FIBERS, LLC - SLUDGE MANAGEMENT SITE
10 GUM ST | 10 GUM ST THE FOOT OF GUM STREET
FERNANDINA BEACH | Fernandina Beach, FL

Database(s) : [AFS, AIRS - FL, AST - FL, CS - FL, DOCKET, DWM CONTAM - FL, E C - FL, ECHO, EJ TOXIC RELEASE, ERNS, FA 3 - FL, FRS, HIST AFS, I C - FL, ICIS, INACTIVE PCS, LAST - FL, LUST - FL, MANIFEST EPA, NPDES - FL, OSHA, PCS ENF, PCS FACILITY, RCRA SQG, RESP PARTY - FL, RMP, SHWS ERIC - FL, SPILLS - FL, SQG - FL, STORMWATER, T 2 - FL, TRIS, UST - FL, WASTEWATER - FL] ***(cont.)***

Envirosite ID: 1476189
EPA ID: N/R

I C - FL ***(cont.)***

Facility ID :	N/R
Site ID :	COM_3142
Facility Name :	N/R
Site Name :	N/R
Institutional Control Date :	2017-11-16
Institutional Control ID :	N/R
Institutional Control :	GROUNDWATER USE RESTRICTION
Institutional Mechanisms :	RESTRICTIVE COVENANT
Program Code :	N/R
Program Name :	WASTE CLEANUP
Institutional Restrictions :	N/R
Institutional Control Effective Date:	N/R
Contaminated Media :	GROUNDWATER
Contaminants :	PETROLEUM (INCLUDES BTEX AND MTBE)
Engineering Controls :	IMPERVIOUS CAP
Comments :	N/R
Counties :	N/R
Book Number :	N/R
Page Number :	N/R
DEP Office :	N/R
WMD :	N/R
Site Documents :	Click here for hyperlink provided by the agency.
All Facility ID(s) :	N/R
All Site ID(s) :	N/R
All Site Names :	N/R
Last Date in Agency List :	2018-12-05

Facility ID :	N/R
Site ID :	COM_3142
Facility Name :	N/R
Site Name :	N/R
Institutional Control Date :	2017-11-16
Institutional Control ID :	N/R
Institutional Control :	GROUNDWATER USE RESTRICTION
Institutional Mechanisms :	RESTRICTIVE COVENANT
Program Code :	N/R
Program Name :	WASTE CLEANUP
Institutional Restrictions :	N/R
Institutional Control Effective Date:	N/R

Map Id: 45
Direction: SW
Distance: 0.541 mi., 2858 ft.
Elevation: 8 ft.
Relative: Higher

Site Name : RAYONIER PERFORMANCE FIBERS LLC | RAYONIER PERFORMANCE FIBERS LLC FERNANDINA PLANT | RAYONIER PERFORMANCE FIBERS, LLC - SLUDGE MANAGEMENT SITE
10 GUM ST | 10 GUM ST THE FOOT OF GUM STREET
FERNANDINA BEACH | Fernandina Beach, FL

Database(s) : [AFS, AIRS - FL, AST - FL, CS - FL, DOCKET, DWM CONTAM - FL, E C - FL, ECHO, EJ TOXIC RELEASE, ERNS, FA 3 - FL, FRS, HIST AFS, I C - FL, ICIS, INACTIVE PCS, LAST - FL, LUST - FL, MANIFEST EPA, NPDES - FL, OSHA, PCS ENF, PCS FACILITY, RCRA SQG, RESP PARTY - FL, RMP, SHWS ERIC - FL, SPILLS - FL, SQG - FL, STORMWATER, T 2 - FL, TRIS, UST - FL, WASTEWATER - FL] ***(cont.)***

Envirosite ID: 1476189
EPA ID: N/R

I C - FL ***(cont.)***

Contaminated Media :	GROUNDWATER
Contaminants :	METAL - ARSENIC
Engineering Controls :	IMPERVIOUS CAP
Comments :	N/R
Counties :	N/R
Book Number :	N/R
Page Number :	N/R
DEP Office :	N/R
WMD :	N/R
Site Documents :	Click here for hyperlink provided by the agency.
All Facility ID(s) :	N/R
All Site ID(s) :	N/R
All Site Names :	N/R
Last Date in Agency List :	2018-12-05

Facility ID :	N/R
Site ID :	COM_3142
Facility Name :	N/R
Site Name :	N/R
Institutional Control Date :	2017-11-16
Institutional Control ID :	N/R
Institutional Control :	EC MAINTENANCE
Institutional Mechanisms :	RESTRICTIVE COVENANT
Program Code :	N/R
Program Name :	WASTE CLEANUP
Institutional Restrictions :	N/R
Institutional Control Effective Date:	N/R
Contaminated Media :	SEDIMENT
Contaminants :	PAH - POLYNUCLEAR AROMATIC HYDOCARBONS
Engineering Controls :	IMPERVIOUS CAP
Comments :	N/R
Counties :	N/R
Book Number :	N/R
Page Number :	N/R
DEP Office :	N/R
WMD :	N/R
Site Documents :	Click here for hyperlink provided by the agency.
All Facility ID(s) :	N/R
All Site ID(s) :	N/R

Map Id: 45
Direction: SW
Distance: 0.541 mi., 2858 ft.
Elevation: 8 ft.
Relative: Higher

Site Name : RAYONIER PERFORMANCE FIBERS LLC | RAYONIER PERFORMANCE FIBERS LLC FERNANDINA PLANT | RAYONIER PERFORMANCE FIBERS, LLC - SLUDGE MANAGEMENT SITE
10 GUM ST | 10 GUM ST THE FOOT OF GUM STREET
FERNANDINA BEACH | Fernandina Beach, FL

Database(s) : [AFS, AIRS - FL, AST - FL, CS - FL, DOCKET, DWM CONTAM - FL, E C - FL, ECHO, EJ TOXIC RELEASE, ERNS, FA 3 - FL, FRS, HIST AFS, I C - FL, ICIS, INACTIVE PCS, LAST - FL, LUST - FL, MANIFEST EPA, NPDES - FL, OSHA, PCS ENF, PCS FACILITY, RCRA SQG, RESP PARTY - FL, RMP, SHWS ERIC - FL, SPILLS - FL, SQG - FL, STORMWATER, T 2 - FL, TRIS, UST - FL, WASTEWATER - FL] ***(cont.)***

Envirosite ID: 1476189
EPA ID: N/R

I C - FL ***(cont.)***

All Site Names : N/R
Last Date in Agency List : 2018-12-05

ICIS

Facility Name : RAYONIER, INC. FERNANDINA SULFITE MILL
Facility Address : 10 GUM ST THE FOOT OF GUM STREET, FERNANDINA BEACH, FL 32035-2002

Site Details

NPDES ID : FLR05F649
ICIS Facility Interest ID : 2400006858
Facility UIN : 110027966814
Facility Type Code : Privately Owned Facility
Impaired Waters : 303(D) Listed
Latitude : 30.6627778
Longitude : -81.47
Last Date in Agency List : 2025-09-24

Facility NAICS

NAICS Code : 322110
NAICS Description : Pulp Mills

Facility SIC

SIC Code : 2611
SIC Description : Pulp Mills

Facility Name : RAYONIER PERFORMANCE FIBERS, LLC - SLUDGE MANAGEMENT SITE
Facility Address : 10 GUM ST THE FOOT OF GUM STREET, FERNANDINA BEACH, FL 32035-2002

Map Id: 45
Direction: SW
Distance: 0.541 mi., 2858 ft.
Elevation: 8 ft.
Relative: Higher

Site Name : RAYONIER PERFORMANCE FIBERS LLC | RAYONIER PERFORMANCE FIBERS LLC FERNANDINA PLANT | RAYONIER PERFORMANCE FIBERS, LLC - SLUDGE MANAGEMENT SITE
10 GUM ST | 10 GUM ST THE FOOT OF GUM STREET
FERNANDINA BEACH | Fernandina Beach, FL

Database(s) : [AFS, AIRS - FL, AST - FL, CS - FL, DOCKET, DWM CONTAM - FL, E C - FL, ECHO, EJ TOXIC RELEASE, ERNS, FA 3 - FL, FRS, HIST AFS, I C - FL, ICIS, INACTIVE PCS, LAST - FL, LUST - FL, MANIFEST EPA, NPDES - FL, OSHA, PCS ENF, PCS FACILITY, RCRA SQG, RESP PARTY - FL, RMP, SHWS ERIC - FL, SPILLS - FL, SQG - FL, STORMWATER, T 2 - FL, TRIS, UST - FL, WASTEWATER - FL] ***(cont.)***

Envirosite ID: 1476189
EPA ID: N/R

ICIS ***(cont.)***

Site Details

NPDES ID :	FL0000701
ICIS Facility Interest ID :	2400027871
Facility UIN :	110027966814
Facility Type Code :	Privately Owned Facility
Impaired Waters :	303(D) Listed
Latitude :	30.6625333
Longitude :	-81.4700639
Last Date in Agency List :	2025-12-15

Facility NAICS

NAICS Code :	322120
NAICS Description :	Paper Mills
NAICS Code :	322110
NAICS Description :	Pulp Mills

Facility SIC

SIC Code :	2611
SIC Description :	Pulp Mills
SIC Code :	2621
SIC Description :	Paper Mills

Site Details

NPDES ID :	FL0000701
ICIS Facility Interest ID :	2400027871
Facility UIN :	110027966814
Facility Type Code :	Privately Owned Facility
Impaired Waters :	303(D) Listed
Latitude :	30.6625333
Longitude :	-81.4700639

Map Id: 45
Direction: SW
Distance: 0.541 mi., 2858 ft.
Elevation: 8 ft.
Relative: Higher

Site Name : RAYONIER PERFORMANCE FIBERS LLC | RAYONIER PERFORMANCE FIBERS LLC FERNANDINA PLANT | RAYONIER PERFORMANCE FIBERS, LLC - SLUDGE MANAGEMENT SITE
10 GUM ST | 10 GUM ST THE FOOT OF GUM STREET
FERNANDINA BEACH | Fernandina Beach, FL

Database(s) : [AFS, AIRS - FL, AST - FL, CS - FL, DOCKET, DWM CONTAM - FL, E C - FL, ECHO, EJ TOXIC RELEASE, ERNS, FA 3 - FL, FRS, HIST AFS, I C - FL, ICIS, INACTIVE PCS, LAST - FL, LUST - FL, MANIFEST EPA, NPDES - FL, OSHA, PCS ENF, PCS FACILITY, RCRA SQG, RESP PARTY - FL, RMP, SHWS ERIC - FL, SPILLS - FL, SQG - FL, STORMWATER, T 2 - FL, TRIS, UST - FL, WASTEWATER - FL] ***(cont.)***

Envirosite ID: 1476189
EPA ID: N/R

ICIS ***(cont.)***

Last Date in Agency List : 2021-08-17

Facility NAICS
NAICS Code : 322121
NAICS Description : Paper [Except Newsprint] Mills

NAICS Code : 322110
NAICS Description : Pulp Mills

Facility SIC
SIC Code : 2611
SIC Description : Pulp Mills

SIC Code : 2621
SIC Description : Paper Mills

INACTIVE PCS

Issue Date : 2017-01-26
Original Issue Date : 1973-08-24
Effective Date : 2017-03-01
Expiration Date : 2022-01-25
Retirement Date : N/R
Termination Date : N/R
Issuing Agency : Florida Department of Environmental Protection
Agency Type : State
Activity ID : 3600945343
External Permit Number : FL0000701
Facility Type Indicator : NON-POTW
Permit Type : NPDES Individual Permit
Major Minor Status : M
Permit Status : Administratively Continued
Total Design Flow Number : 26.31
Actual Average Flow Number : N/R

Map Id: 45
Direction: SW
Distance: 0.541 mi., 2858 ft.
Elevation: 8 ft.
Relative: Higher

Site Name : RAYONIER PERFORMANCE FIBERS LLC | RAYONIER PERFORMANCE FIBERS LLC FERNANDINA PLANT | RAYONIER PERFORMANCE FIBERS, LLC - SLUDGE MANAGEMENT SITE
10 GUM ST | 10 GUM ST THE FOOT OF GUM STREET
FERNANDINA BEACH | Fernandina Beach, FL

Database(s) : [AFS, AIRS - FL, AST - FL, CS - FL, DOCKET, DWM CONTAM - FL, E C - FL, ECHO, EJ TOXIC RELEASE, ERNS, FA 3 - FL, FRS, HIST AFS, I C - FL, ICIS, INACTIVE PCS, LAST - FL, LUST - FL, MANIFEST EPA, NPDES - FL, OSHA, PCS ENF, PCS FACILITY, RCRA SQG, RESP PARTY - FL, RMP, SHWS ERIC - FL, SPILLS - FL, SQG - FL, STORMWATER, T 2 - FL, TRIS, UST - FL, WASTEWATER - FL] ***(cont.)***

Envirosite ID: 1476189
EPA ID: N/R

INACTIVE PCS ***(cont.)***

State Water Body :	030702040030
State Water Body Name :	Nassau-St Marys R Watershed Group 4 Bas WBID 2124
Permit Name :	Rayonier Inc
Permit Comp Status :	N/R
RNC Tracking :	Y
Master External Permit Number :	N/R
TMDL Interface :	N/R
EDMR Authorization :	N
Pretreatment Indicator :	N/R
Last Date in Agency List :	2022-09-23

Issue Date :	2011-08-26
Original Issue Date :	1973-08-24
Effective Date :	2011-10-01
Expiration Date :	2016-08-25
Retirement Date :	2017-02-28
Termination Date :	N/R
Issuing Agency :	Florida Department of Environmental Protection
Agency Type :	State
Activity ID :	2600050595
External Permit Number :	FL0000701
Facility Type Indicator :	NON-POTW
Permit Type :	NPDES Individual Permit
Major Minor Status :	M
Permit Status :	Administratively Continued
Total Design Flow Number :	26.31
Actual Average Flow Number :	26.31
State Water Body :	030702040030
State Water Body Name :	Amelia R, Nassau-St Marys R Watershed WBID 2124
Permit Name :	Rayonier Inc
Permit Comp Status :	N/R
RNC Tracking :	Y
Master External Permit Number :	N/R
TMDL Interface :	N/R
EDMR Authorization :	N
Pretreatment Indicator :	N/R
Last Date in Agency List :	2022-09-23

Map Id: 45
Direction: SW
Distance: 0.541 mi., 2858 ft.
Elevation: 8 ft.
Relative: Higher

Site Name : RAYONIER PERFORMANCE FIBERS LLC | RAYONIER PERFORMANCE FIBERS LLC FERNANDINA PLANT | RAYONIER PERFORMANCE FIBERS, LLC - SLUDGE MANAGEMENT SITE
10 GUM ST | 10 GUM ST THE FOOT OF GUM STREET
FERNANDINA BEACH | Fernandina Beach, FL

Database(s) : [AFS, AIRS - FL, AST - FL, CS - FL, DOCKET, DWM CONTAM - FL, E C - FL, ECHO, EJ TOXIC RELEASE, ERNS, FA 3 - FL, FRS, HIST AFS, I C - FL, ICIS, INACTIVE PCS, LAST - FL, LUST - FL, MANIFEST EPA, NPDES - FL, OSHA, PCS ENF, PCS FACILITY, RCRA SQG, RESP PARTY - FL, RMP, SHWS ERIC - FL, SPILLS - FL, SQG - FL, STORMWATER, T 2 - FL, TRIS, UST - FL, WASTEWATER - FL] ***(cont.)***

Envirosite ID: 1476189
EPA ID: N/R

INACTIVE PCS ***(cont.)***

Issue Date :	2004-12-01
Original Issue Date :	1973-08-24
Effective Date :	2004-12-01
Expiration Date :	2009-11-30
Retirement Date :	2011-09-30
Termination Date :	N/R
Issuing Agency :	N/R
Agency Type :	State
Activity ID :	2400014836
External Permit Number :	FL0000701
Facility Type Indicator :	NON-POTW
Permit Type :	NPDES Individual Permit
Major Minor Status :	M
Permit Status :	Administratively Continued
Total Design Flow Number :	N/R
Actual Average Flow Number :	26.31
State Water Body :	030702040030
State Water Body Name :	AMELIA RIVER
Permit Name :	RAYONIER, INC.
Permit Comp Status :	Y
RNC Tracking :	Y
Master External Permit Number :	N/R
TMDL Interface :	N/R
EDMR Authorization :	N
Pretreatment Indicator :	N/R
Last Date in Agency List :	2022-09-23

Issue Date :	2017-12-16
Original Issue Date :	2008-03-06
Effective Date :	2017-12-16
Expiration Date :	2022-12-15
Retirement Date :	N/R
Termination Date :	N/R
Issuing Agency :	Florida Department of Environmental Protection
Agency Type :	State
Activity ID :	3601317072
External Permit Number :	FLR05F649
Facility Type Indicator :	NON-POTW
Permit Type :	General Permit Covered Facility-NPDES)

Map Id: 45
Direction: SW
Distance: 0.541 mi., 2858 ft.
Elevation: 8 ft.
Relative: Higher

Site Name : RAYONIER PERFORMANCE FIBERS LLC | RAYONIER PERFORMANCE FIBERS LLC FERNANDINA PLANT | RAYONIER PERFORMANCE FIBERS, LLC - SLUDGE MANAGEMENT SITE
10 GUM ST | 10 GUM ST THE FOOT OF GUM STREET
FERNANDINA BEACH | Fernandina Beach, FL

Database(s) : [AFS, AIRS - FL, AST - FL, CS - FL, DOCKET, DWM CONTAM - FL, E C - FL, ECHO, EJ TOXIC RELEASE, ERNS, FA 3 - FL, FRS, HIST AFS, I C - FL, ICIS, INACTIVE PCS, LAST - FL, LUST - FL, MANIFEST EPA, NPDES - FL, OSHA, PCS ENF, PCS FACILITY, RCRA SQG, RESP PARTY - FL, RMP, SHWS ERIC - FL, SPILLS - FL, SQG - FL, STORMWATER, T 2 - FL, TRIS, UST - FL, WASTEWATER - FL] ***(cont.)***

Envirosite ID: 1476189
EPA ID: N/R

INACTIVE PCS ***(cont.)***

Major Minor Status :	N
Permit Status :	Effective
Total Design Flow Number :	N/R
Actual Average Flow Number :	N/R
State Water Body :	N/R
State Water Body Name :	N/R
Permit Name :	Rayonier Performance Fibers LLC
Permit Comp Status :	N/R
RNC Tracking :	Y
Master External Permit Number :	FLR050000
TMDL Interface :	N/R
EDMR Authorization :	N
Pretreatment Indicator :	N/R
Last Date in Agency List :	2022-09-23

Issue Date :	2013-01-11
Original Issue Date :	2008-03-06
Effective Date :	2013-01-11
Expiration Date :	2018-01-10
Retirement Date :	2017-12-15
Termination Date :	N/R
Issuing Agency :	N/R
Agency Type :	State
Activity ID :	3400040593
External Permit Number :	FLR05F649
Facility Type Indicator :	NON-POTW
Permit Type :	General Permit Covered Facility-NPDES)
Major Minor Status :	N
Permit Status :	Administratively Continued
Total Design Flow Number :	N/R
Actual Average Flow Number :	N/R
State Water Body :	N/R
State Water Body Name :	N/R
Permit Name :	Rayonier Performance Fibers LLC
Permit Comp Status :	N/R
RNC Tracking :	Y
Master External Permit Number :	FLR050000
TMDL Interface :	N/R
EDMR Authorization :	N

Map Id: 45
Direction: SW
Distance: 0.541 mi., 2858 ft.
Elevation: 8 ft.
Relative: Higher

Site Name : RAYONIER PERFORMANCE FIBERS LLC | RAYONIER PERFORMANCE FIBERS LLC FERNANDINA PLANT | RAYONIER PERFORMANCE FIBERS, LLC - SLUDGE MANAGEMENT SITE
10 GUM ST | 10 GUM ST THE FOOT OF GUM STREET
FERNANDINA BEACH | Fernandina Beach, FL

Database(s) : [AFS, AIRS - FL, AST - FL, CS - FL, DOCKET, DWM CONTAM - FL, E C - FL, ECHO, EJ TOXIC RELEASE, ERNS, FA 3 - FL, FRS, HIST AFS, I C - FL, ICIS, INACTIVE PCS, LAST - FL, LUST - FL, MANIFEST EPA, NPDES - FL, OSHA, PCS ENF, PCS FACILITY, RCRA SQG, RESP PARTY - FL, RMP, SHWS ERIC - FL, SPILLS - FL, SQG - FL, STORMWATER, T 2 - FL, TRIS, UST - FL, WASTEWATER - FL] ***(cont.)***

Envirosite ID: 1476189
EPA ID: N/R

INACTIVE PCS ***(cont.)***

Pretreatment Indicator :	N/R
Last Date in Agency List :	2022-09-23
Issue Date :	2008-03-06
Original Issue Date :	2008-03-06
Effective Date :	2008-03-06
Expiration Date :	2013-03-05
Retirement Date :	2013-01-10
Termination Date :	N/R
Issuing Agency :	N/R
Agency Type :	State
Activity ID :	2400115540
External Permit Number :	FLR05F649
Facility Type Indicator :	NON-POTW
Permit Type :	General Permit Covered Facility-NPDES)
Major Minor Status :	N
Permit Status :	Effective
Total Design Flow Number :	N/R
Actual Average Flow Number :	N/R
State Water Body :	N/R
State Water Body Name :	N/R
Permit Name :	RAYONIER, INC. FERNANDINA SULF
Permit Comp Status :	Y
RNC Tracking :	Y
Master External Permit Number :	FLR050000
TMDL Interface :	N/R
EDMR Authorization :	N
Pretreatment Indicator :	N/R
Last Date in Agency List :	2022-09-23

LAST - FL

Facility Name :	RAYONIER PERFORMANCE FIBERS LLC
Facility Address :	10 GUM ST, FERNANDINA BEACH, 32035
County :	NASSAU

Map Id: 45
Direction: SW
Distance: 0.541 mi., 2858 ft.
Elevation: 8 ft.
Relative: Higher

Site Name : RAYONIER PERFORMANCE FIBERS LLC | RAYONIER PERFORMANCE FIBERS LLC FERNANDINA PLANT | RAYONIER PERFORMANCE FIBERS, LLC - SLUDGE MANAGEMENT SITE
10 GUM ST | 10 GUM ST THE FOOT OF GUM STREET
FERNANDINA BEACH | Fernandina Beach, FL

Database(s) : [AFS, AIRS - FL, AST - FL, CS - FL, DOCKET, DWM CONTAM - FL, E C - FL, ECHO, EJ TOXIC RELEASE, ERNS, FA 3 - FL, FRS, HIST AFS, I C - FL, ICIS, INACTIVE PCS, LAST - FL, LUST - FL, MANIFEST EPA, NPDES - FL, OSHA, PCS ENF, PCS FACILITY, RCRA SQG, RESP PARTY - FL, RMP, SHWS ERIC - FL, SPILLS - FL, SQG - FL, STORMWATER, T 2 - FL, TRIS, UST - FL, WASTEWATER - FL] ***(cont.)***

Envirosite ID: 1476189
EPA ID: N/R

LAST - FL ***(cont.)***

Site Details

Facility ID :	8512117
Facility Status :	OPEN
Facility Type :	Industrial Plant
Phone :	9042771482
Last Date in Agency List :	2026-02-13

Owner Information

Owner ID :	10909
Owner Name :	RAYONIER ADVANCED MATERIALS
Owner Address 1 :	1301 RIVERPLACE BLVD #2300, JACKSONVILLE, FL 32207
Owner Address 2 :	ATTN: STORAGE TANK REGIS
Owner Phone :	9042771482
Contact :	DAVID ROGERS OR TOM FALTEMIER

Discharge Details

Discharge Date :	1994-10-14
Status Date :	2008-10-14
Status Description :	RA ONGOING
DEP Code :	C
Description :	COMBINED CLEANUP REQUIRED
Score Date :	2013-07-23
Score :	9
CU Status :	N/R

Discharge Date :	1994-04-11
Status Date :	1999-10-12
Status Description :	RA ONGOING
DEP Code :	C
Description :	CLEANUP REQUIRED
Score Date :	2013-07-23
Score :	9
CU Status :	N/R

Map Id: 45
Direction: SW
Distance: 0.541 mi., 2858 ft.
Elevation: 8 ft.
Relative: Higher

Site Name : RAYONIER PERFORMANCE FIBERS LLC | RAYONIER PERFORMANCE FIBERS LLC FERNANDINA PLANT | RAYONIER PERFORMANCE FIBERS, LLC - SLUDGE MANAGEMENT SITE
10 GUM ST | 10 GUM ST THE FOOT OF GUM STREET
FERNANDINA BEACH | Fernandina Beach, FL

Database(s) : [AFS, AIRS - FL, AST - FL, CS - FL, DOCKET, DWM CONTAM - FL, E C - FL, ECHO, EJ TOXIC RELEASE, ERNS, FA 3 - FL, FRS, HIST AFS, I C - FL, ICIS, INACTIVE PCS, LAST - FL, LUST - FL, MANIFEST EPA, NPDES - FL, OSHA, PCS ENF, PCS FACILITY, RCRA SQG, RESP PARTY - FL, RMP, SHWS ERIC - FL, SPILLS - FL, SQG - FL, STORMWATER, T 2 - FL, TRIS, UST - FL, WASTEWATER - FL] ***(cont.)***

Envirosite ID: 1476189
EPA ID: N/R

LAST - FL ***(cont.)***

Discharge Date :	1996-01-05
Status Date :	1998-07-01
Status Description :	NFA COMPLETE
DEP Code :	C
Description :	CLEANUP REQUIRED
Score Date :	N/R
Score :	N/R
CU Status :	N/R

Discharge Date :	1998-09-08
Status Date :	1999-05-05
Status Description :	SA ONGOING
DEP Code :	C
Description :	CLEANUP REQUIRED
Score Date :	2013-07-23
Score :	9
CU Status :	N/R

Oculus Note :	Use the Public Oculus Login button to enter the Oculus Website
Oculus Hyperlink :	Click here for hyperlink provided by the agency.

LUST - FL

Facility Name :	RAYONIER PERFORMANCE FIBERS LLC
Facility Address :	10 GUM ST, FERNANDINA BEACH, 32035
County :	NASSAU

Site Details

Facility ID :	8512117
Facility Status :	OPEN
Facility Type :	Industrial Plant
Phone :	9042771482
Last Date in Agency List :	2026-02-13

Map Id: 45
Direction: SW
Distance: 0.541 mi., 2858 ft.
Elevation: 8 ft.
Relative: Higher

Site Name : RAYONIER PERFORMANCE FIBERS LLC | RAYONIER PERFORMANCE FIBERS LLC FERNANDINA PLANT | RAYONIER PERFORMANCE FIBERS, LLC - SLUDGE MANAGEMENT SITE
10 GUM ST | 10 GUM ST THE FOOT OF GUM STREET
FERNANDINA BEACH | Fernandina Beach, FL

Database(s) : [AFS, AIRS - FL, AST - FL, CS - FL, DOCKET, DWM CONTAM - FL, E C - FL, ECHO, EJ TOXIC RELEASE, ERNS, FA 3 - FL, FRS, HIST AFS, I C - FL, ICIS, INACTIVE PCS, LAST - FL, LUST - FL, MANIFEST EPA, NPDES - FL, OSHA, PCS ENF, PCS FACILITY, RCRA SQG, RESP PARTY - FL, RMP, SHWS ERIC - FL, SPILLS - FL, SQG - FL, STORMWATER, T 2 - FL, TRIS, UST - FL, WASTEWATER - FL] ***(cont.)***

Envirosite ID: 1476189
EPA ID: N/R

LUST - FL ***(cont.)***

Owner Information

Owner ID :	10909
Owner Name :	RAYONIER ADVANCED MATERIALS
Owner Address 1 :	1301 RIVERPLACE BLVD #2300, JACKSONVILLE, FL 32207
Owner Address 2 :	ATTN: STORAGE TANK REGIS
Owner Phone :	9042771482
Contact :	DAVID ROGERS OR TOM FALTEMIER

Discharge Details

Discharge Date :	1994-10-14
Status Date :	2008-10-14
Status Description :	RA ONGOING
DEP Code :	C
Description :	COMBINED CLEANUP REQUIRED
Score Date :	2013-07-23
Score :	9
CU Status :	N/R

Discharge Date :	1994-04-11
Status Date :	1999-10-12
Status Description :	RA ONGOING
DEP Code :	C
Description :	CLEANUP REQUIRED
Score Date :	2013-07-23
Score :	9
CU Status :	N/R

Discharge Date :	1996-01-05
Status Date :	1998-07-01
Status Description :	NFA COMPLETE
DEP Code :	C
Description :	CLEANUP REQUIRED
Score Date :	N/R
Score :	N/R
CU Status :	N/R

Map Id: 45
Direction: SW
Distance: 0.541 mi., 2858 ft.
Elevation: 8 ft.
Relative: Higher

Site Name : RAYONIER PERFORMANCE FIBERS LLC | RAYONIER PERFORMANCE FIBERS LLC FERNANDINA PLANT | RAYONIER PERFORMANCE FIBERS, LLC - SLUDGE MANAGEMENT SITE
10 GUM ST | 10 GUM ST THE FOOT OF GUM STREET
FERNANDINA BEACH | Fernandina Beach, FL

Database(s) : [AFS, AIRS - FL, AST - FL, CS - FL, DOCKET, DWM CONTAM - FL, E C - FL, ECHO, EJ TOXIC RELEASE, ERNS, FA 3 - FL, FRS, HIST AFS, I C - FL, ICIS, INACTIVE PCS, LAST - FL, LUST - FL, MANIFEST EPA, NPDES - FL, OSHA, PCS ENF, PCS FACILITY, RCRA SQG, RESP PARTY - FL, RMP, SHWS ERIC - FL, SPILLS - FL, SQG - FL, STORMWATER, T 2 - FL, TRIS, UST - FL, WASTEWATER - FL] ***(cont.)***

Envirosite ID: 1476189
EPA ID: N/R

LUST - FL ***(cont.)***

Discharge Date :	1998-09-08
Status Date :	1999-05-05
Status Description :	SA ONGOING
DEP Code :	C
Description :	CLEANUP REQUIRED
Score Date :	2013-07-23
Score :	9
CU Status :	N/R
Oculus Note :	Use the Public Oculus Login button to enter the Oculus Website
Oculus Hyperlink :	Click here for hyperlink provided by the agency.

MANIFEST EPA

Manifest Details

Details for this site have been truncated due to the large number of available details for this site within this dataset. For the complete details for this site, contact your Envirosite account representative for a complimentary site report containing all of the details available.

Manifest Number :	020146122FLE
Shipped Date :	2025-02-04
Updated Date :	2025-03-02
Received Date :	2025-02-04
Status :	Signed
Generator ID :	FLD004056255
Generator Name :	RAYONIER PERFORMANCE FIBERS LLC
Generator Address :	10 GUM STREET, FERNANDINA BEACH, FL 32034
Generator Mailing :	PO BOX 2002 ATTN: RONNIE MOORE, FERNANDINA BEACH, FL 32035
Generator Contact :	N/R
Destination ID :	FLD981932494
Destination Name :	US ECOLOGY TAMPA, INC.
Destination Mailing :	2002 NORTH ORIENT ROAD, TAMPA, FL 33619
Destination Address :	2002 NORTH ORIENT ROAD, TAMPA, FL 33619
Destination Contact :	N/R
Submission Type :	DataImage5Copy
Origin Type :	Service
Manifest Residue :	N
Rejection :	N

Map Id: 45
Direction: SW
Distance: 0.541 mi., 2858 ft.
Elevation: 8 ft.
Relative: Higher

Site Name : RAYONIER PERFORMANCE FIBERS LLC | RAYONIER PERFORMANCE FIBERS LLC FERNANDINA PLANT | RAYONIER PERFORMANCE FIBERS, LLC - SLUDGE MANAGEMENT SITE
10 GUM ST | 10 GUM ST THE FOOT OF GUM STREET
FERNANDINA BEACH | Fernandina Beach, FL

Database(s) : [AFS, AIRS - FL, AST - FL, CS - FL, DOCKET, DWM CONTAM - FL, E C - FL, ECHO, EJ TOXIC RELEASE, ERNS, FA 3 - FL, FRS, HIST AFS, I C - FL, ICIS, INACTIVE PCS, LAST - FL, LUST - FL, MANIFEST EPA, NPDES - FL, OSHA, PCS ENF, PCS FACILITY, RCRA SQG, RESP PARTY - FL, RMP, SHWS ERIC - FL, SPILLS - FL, SQG - FL, STORMWATER, T 2 - FL, TRIS, UST - FL, WASTEWATER - FL] ***(cont.)***

Envirosite ID: 1476189
EPA ID: N/R

MANIFEST EPA ***(cont.)***

Last Date in Agency List : 2026-01-14

Waste Details

Waste Line Number :	1
Is DOT Hazardous :	Y
DOT ID Number :	UN3264
DOT Information :	RQ, UN3264, Waste, Corrosive liquid, acidic, inorganic, n.o.s. (Sulfuric Acid, Chromium), 8, PGII, D002, ERG#154
Non Waste Description :	N/R
Quantity :	1800 Pounds
Quantity Tons, Acute, Non-Acute :	0.9, 0, 0.9
Quantity Kg, Acute, Non-Acute :	0, 816.327
Quantity Tons, Haz, Non-Haz :	0.9, 0
Quantity Kg, Haz, Non-Haz :	816.327, 0
Management Method :	H110 - STABILIZATION
Is EPA Waste :	Y
Federal Code :	D002, D007
State Code :	N/R

Waste Line Number :	2
Is DOT Hazardous :	N
DOT ID Number :	N/R
DOT Information :	N/R
Non Waste Description :	Non Hazardous Solid
Quantity :	75 Pounds
Quantity Tons, Acute, Non-Acute :	0.0375, 0, 0.0375
Quantity Kg, Acute, Non-Acute :	0, 34.013625
Quantity Tons, Haz, Non-Haz :	0, 0.0375
Quantity Kg, Haz, Non-Haz :	0, 34.013625
Management Method :	H141 - STORAGE, BULKING AND/OR TRANSFER OFF SITE
Is EPA Waste :	N
Federal Code :	N/R
State Code :	N/R

Map Id: 45
Direction: SW
Distance: 0.541 mi., 2858 ft.
Elevation: 8 ft.
Relative: Higher

Site Name : RAYONIER PERFORMANCE FIBERS LLC | RAYONIER PERFORMANCE FIBERS LLC FERNANDINA PLANT | RAYONIER PERFORMANCE FIBERS, LLC - SLUDGE MANAGEMENT SITE
10 GUM ST | 10 GUM ST THE FOOT OF GUM STREET
FERNANDINA BEACH | Fernandina Beach, FL

Database(s) : [AFS, AIRS - FL, AST - FL, CS - FL, DOCKET, DWM CONTAM - FL, E C - FL, ECHO, EJ TOXIC RELEASE, ERNS, FA 3 - FL, FRS, HIST AFS, I C - FL, ICIS, INACTIVE PCS, LAST - FL, LUST - FL, MANIFEST EPA, NPDES - FL, OSHA, PCS ENF, PCS FACILITY, RCRA SQG, RESP PARTY - FL, RMP, SHWS ERIC - FL, SPILLS - FL, SQG - FL, STORMWATER, T 2 - FL, TRIS, UST - FL, WASTEWATER - FL] ***(cont.)***

Envirosite ID: 1476189
EPA ID: N/R

MANIFEST EPA ***(cont.)***

Waste Line Number :	3
Is DOT Hazardous :	N
DOT ID Number :	N/R
DOT Information :	N/R
Non Waste Description :	Non Hazardous Solid
Quantity :	150 Pounds
Quantity Tons, Acute, Non-Acute :	0.075, 0, 0.075
Quantity Kg, Acute, Non-Acute :	0, 68.02725
Quantity Tons, Haz, Non-Haz :	0, 0.075
Quantity Kg, Haz, Non-Haz :	0, 68.02725
Management Method :	H141 - STORAGE, BULKING AND/OR TRANSFER OFF SITE
Is EPA Waste :	N
Federal Code :	N/R
State Code :	N/R

Manifest Details

Manifest Number :	020062231FLE
Shipped Date :	2024-09-17
Updated Date :	2024-10-18
Received Date :	2024-09-18
Status :	Signed
Generator ID :	FLD004056255
Generator Name :	RAYONIER PERFORMANCE FIBERS LLC
Generator Address :	10 GUM STREET, FERNANDINA BEACH, FL 32034
Generator Mailing :	PO BOX 2002 ATTN: RONNIE MOORE, FERNANDINA BEACH, FL 32035
Generator Contact :	N/R
Destination ID :	FLD981932494
Destination Name :	US ECOLOGY TAMPA, INC.
Destination Mailing :	2002 NORTH ORIENT ROAD, TAMPA, FL 33619
Destination Address :	2002 NORTH ORIENT ROAD, TAMPA, FL 33619
Destination Contact :	N/R
Submission Type :	DataImage5Copy
Origin Type :	Service
Manifest Residue :	N
Rejection :	N
Last Date in Agency List :	2026-01-14

Map Id: 45
Direction: SW
Distance: 0.541 mi., 2858 ft.
Elevation: 8 ft.
Relative: Higher

Site Name : RAYONIER PERFORMANCE FIBERS LLC | RAYONIER PERFORMANCE FIBERS LLC FERNANDINA PLANT | RAYONIER PERFORMANCE FIBERS, LLC - SLUDGE MANAGEMENT SITE
10 GUM ST | 10 GUM ST THE FOOT OF GUM STREET
FERNANDINA BEACH | Fernandina Beach, FL

Database(s) : [AFS, AIRS - FL, AST - FL, CS - FL, DOCKET, DWM CONTAM - FL, E C - FL, ECHO, EJ TOXIC RELEASE, ERNS, FA 3 - FL, FRS, HIST AFS, I C - FL, ICIS, INACTIVE PCS, LAST - FL, LUST - FL, MANIFEST EPA, NPDES - FL, OSHA, PCS ENF, PCS FACILITY, RCRA SQG, RESP PARTY - FL, RMP, SHWS ERIC - FL, SPILLS - FL, SQG - FL, STORMWATER, T 2 - FL, TRIS, UST - FL, WASTEWATER - FL] ***(cont.)***

Envirosite ID: 1476189
EPA ID: N/R

MANIFEST EPA ***(cont.)***

Waste Details

Waste Line Number :	1
Is DOT Hazardous :	Y
DOT ID Number :	UN3264
DOT Information :	RQ, UN3264, Waste, Corrosive liquid, acidic, inorganic, n.o.s. (Sulfuric Acid, Chromium), 8, PGII, D002, ERG#154
Non Waste Description :	N/R
Quantity :	2000 Pounds
Quantity Tons, Acute, Non-Acute :	1, 0, 1
Quantity Kg, Acute, Non-Acute :	0, 907.03
Quantity Tons, Haz, Non-Haz :	1, 0
Quantity Kg, Haz, Non-Haz :	907.03, 0
Management Method :	H110 - STABILIZATION
Is EPA Waste :	Y
Federal Code :	D002, D007
State Code :	N/R

Waste Line Number :	2
Is DOT Hazardous :	N
DOT ID Number :	N/R
DOT Information :	N/R
Non Waste Description :	Non Hazardous Solid
Quantity :	120 Pounds
Quantity Tons, Acute, Non-Acute :	0.06, 0, 0.06
Quantity Kg, Acute, Non-Acute :	0, 54.4218
Quantity Tons, Haz, Non-Haz :	0, 0.06
Quantity Kg, Haz, Non-Haz :	0, 54.4218
Management Method :	H141 - STORAGE, BULKING AND/OR TRANSFER OFF SITE
Is EPA Waste :	N
Federal Code :	N/R
State Code :	N/R

Waste Line Number :	3
Is DOT Hazardous :	N
DOT ID Number :	N/R
DOT Information :	N/R

Map Id: 45
Direction: SW
Distance: 0.541 mi., 2858 ft.
Elevation: 8 ft.
Relative: Higher

Site Name : RAYONIER PERFORMANCE FIBERS LLC | RAYONIER PERFORMANCE FIBERS LLC FERNANDINA PLANT | RAYONIER PERFORMANCE FIBERS, LLC - SLUDGE MANAGEMENT SITE
10 GUM ST | 10 GUM ST THE FOOT OF GUM STREET
FERNANDINA BEACH | Fernandina Beach, FL

Database(s) : [AFS, AIRS - FL, AST - FL, CS - FL, DOCKET, DWM CONTAM - FL, E C - FL, ECHO, EJ TOXIC RELEASE, ERNS, FA 3 - FL, FRS, HIST AFS, I C - FL, ICIS, INACTIVE PCS, LAST - FL, LUST - FL, MANIFEST EPA, NPDES - FL, OSHA, PCS ENF, PCS FACILITY, RCRA SQG, RESP PARTY - FL, RMP, SHWS ERIC - FL, SPILLS - FL, SQG - FL, STORMWATER, T 2 - FL, TRIS, UST - FL, WASTEWATER - FL] ***(cont.)***

Envirosite ID: 1476189
EPA ID: N/R

MANIFEST EPA ***(cont.)***

Non Waste Description :	Non Hazardous Solid
Quantity :	450 Pounds
Quantity Tons, Acute, Non-Acute :	0.225, 0, 0.225
Quantity Kg, Acute, Non-Acute :	0, 204.08175
Quantity Tons, Haz, Non-Haz :	0, 0.225
Quantity Kg, Haz, Non-Haz :	0, 204.08175
Management Method :	H110 - STABILIZATION
Is EPA Waste :	N
Federal Code :	N/R
State Code :	N/R

Waste Line Number :	4
Is DOT Hazardous :	N
DOT ID Number :	N/R
DOT Information :	N/R
Non Waste Description :	Non Hazardous Solid
Quantity :	175 Pounds
Quantity Tons, Acute, Non-Acute :	0.0875, 0, 0.0875
Quantity Kg, Acute, Non-Acute :	0, 79.365125
Quantity Tons, Haz, Non-Haz :	0, 0.0875
Quantity Kg, Haz, Non-Haz :	0, 79.365125
Management Method :	H141 - STORAGE, BULKING AND/OR TRANSFER OFF SITE
Is EPA Waste :	N
Federal Code :	N/R
State Code :	N/R

Manifest Details

Manifest Number :	025662864JJK
Shipped Date :	2024-05-23
Updated Date :	2024-07-03
Received Date :	2024-05-23
Status :	Signed
Generator ID :	FLD004056255
Generator Name :	RAYONIER PERFORMANCE FIBERS LLC
Generator Address :	10 GUM ST, FERNANDINA BEACH, FL 32034
Generator Mailing :	10 GUM ST, FERNANDINA BEACH, FL 32034-0000
Generator Contact :	N/R

Map Id: 45
Direction: SW
Distance: 0.541 mi., 2858 ft.
Elevation: 8 ft.
Relative: Higher

Site Name : RAYONIER PERFORMANCE FIBERS LLC | RAYONIER PERFORMANCE FIBERS LLC FERNANDINA PLANT | RAYONIER PERFORMANCE FIBERS, LLC - SLUDGE MANAGEMENT SITE
10 GUM ST | 10 GUM ST THE FOOT OF GUM STREET
FERNANDINA BEACH | Fernandina Beach, FL

Database(s) : [AFS, AIRS - FL, AST - FL, CS - FL, DOCKET, DWM CONTAM - FL, E C - FL, ECHO, EJ TOXIC RELEASE, ERNS, FA 3 - FL, FRS, HIST AFS, I C - FL, ICIS, INACTIVE PCS, LAST - FL, LUST - FL, MANIFEST EPA, NPDES - FL, OSHA, PCS ENF, PCS FACILITY, RCRA SQG, RESP PARTY - FL, RMP, SHWS ERIC - FL, SPILLS - FL, SQG - FL, STORMWATER, T 2 - FL, TRIS, UST - FL, WASTEWATER - FL] ***(cont.)***

Envirosite ID: 1476189
EPA ID: N/R

MANIFEST EPA ***(cont.)***

Destination ID :	ALD983167891
Destination Name :	TCI OF ALABAMA, LLC
Destination Mailing :	101 PARKWAY EAST, PELL CITY, AL 35125
Destination Address :	101 PARKWAY EAST, PELL CITY, AL 35125
Destination Contact :	N/R
Submission Type :	DataImage5Copy
Origin Type :	Web
Manifest Residue :	N
Rejection :	N
Last Date in Agency List :	2026-01-14

Waste Details

Waste Line Number :	1
Is DOT Hazardous :	N
DOT ID Number :	N/R
DOT Information :	N/R
Non Waste Description :	NON DOT REGULATED ELECTRICAL EQUIPMENT
Quantity :	1610 Kilograms
Quantity Tons, Acute, Non-Acute :	1.77502, 0, 1.77502
Quantity Kg, Acute, Non-Acute :	0, 1609.9963906
Quantity Tons, Haz, Non-Haz :	0, 1.77502
Quantity Kg, Haz, Non-Haz :	0, 1609.9963906
Management Method :	-
Is EPA Waste :	N
Federal Code :	N/R
State Code :	N/R

Waste Line Number :	2
Is DOT Hazardous :	N
DOT ID Number :	N/R
DOT Information :	N/R
Non Waste Description :	NON DOT REGULATED ELECTRICAL EQUIPMENT
Quantity :	1135 Kilograms
Quantity Tons, Acute, Non-Acute :	1.25134, 0, 1.25134
Quantity Kg, Acute, Non-Acute :	0, 1135.0029202
Quantity Tons, Haz, Non-Haz :	0, 1.25134
Quantity Kg, Haz, Non-Haz :	0, 1135.0029202

Map Id: 45
Direction: SW
Distance: 0.541 mi., 2858 ft.
Elevation: 8 ft.
Relative: Higher

Site Name : RAYONIER PERFORMANCE FIBERS LLC | RAYONIER PERFORMANCE FIBERS LLC FERNANDINA PLANT | RAYONIER PERFORMANCE FIBERS, LLC - SLUDGE MANAGEMENT SITE
10 GUM ST | 10 GUM ST THE FOOT OF GUM STREET
FERNANDINA BEACH | Fernandina Beach, FL

Database(s) : [AFS, AIRS - FL, AST - FL, CS - FL, DOCKET, DWM CONTAM - FL, E C - FL, ECHO, EJ TOXIC RELEASE, ERNS, FA 3 - FL, FRS, HIST AFS, I C - FL, ICIS, INACTIVE PCS, LAST - FL, LUST - FL, MANIFEST EPA, NPDES - FL, OSHA, PCS ENF, PCS FACILITY, RCRA SQG, RESP PARTY - FL, RMP, SHWS ERIC - FL, SPILLS - FL, SQG - FL, STORMWATER, T 2 - FL, TRIS, UST - FL, WASTEWATER - FL] ***(cont.)***

Envirosite ID: 1476189
EPA ID: N/R

MANIFEST EPA ***(cont.)***

Management Method :	-
Is EPA Waste :	N
Federal Code :	N/R
State Code :	N/R

Waste Line Number :	3
Is DOT Hazardous :	N
DOT ID Number :	N/R
DOT Information :	N/R
Non Waste Description :	NON DOT REGULATED ELECTRICAL EQUIPMENT
Quantity :	480 Kilograms
Quantity Tons, Acute, Non-Acute :	0.5292, 0, 0.5292
Quantity Kg, Acute, Non-Acute :	0, 480.000276
Quantity Tons, Haz, Non-Haz :	0, 0.5292
Quantity Kg, Haz, Non-Haz :	0, 480.000276
Management Method :	-
Is EPA Waste :	N
Federal Code :	N/R
State Code :	N/R

Manifest Details

Manifest Number :	025662889JJK
Shipped Date :	2024-05-23
Updated Date :	2024-07-03
Received Date :	2024-05-23
Status :	Signed
Generator ID :	FLD004056255
Generator Name :	RAYONIER PERFORMANCE FIBERS LLC
Generator Address :	10 GUM ST, FERNANDINA BEACH, FL 32034
Generator Mailing :	10 GUM ST, FERNANDINA BEACH, FL 32034-0000
Generator Contact :	N/R
Destination ID :	ALD983167891
Destination Name :	TCI OF ALABAMA, LLC
Destination Mailing :	101 PARKWAY EAST, PELL CITY, AL 35125
Destination Address :	101 PARKWAY EAST, PELL CITY, AL 35125
Destination Contact :	N/R
Submission Type :	DataImage5Copy

Map Id: 45
Direction: SW
Distance: 0.541 mi., 2858 ft.
Elevation: 8 ft.
Relative: Higher

Site Name : RAYONIER PERFORMANCE FIBERS LLC | RAYONIER PERFORMANCE FIBERS LLC FERNANDINA PLANT | RAYONIER PERFORMANCE FIBERS, LLC - SLUDGE MANAGEMENT SITE
10 GUM ST | 10 GUM ST THE FOOT OF GUM STREET
FERNANDINA BEACH | Fernandina Beach, FL

Database(s) : [AFS, AIRS - FL, AST - FL, CS - FL, DOCKET, DWM CONTAM - FL, E C - FL, ECHO, EJ TOXIC RELEASE, ERNS, FA 3 - FL, FRS, HIST AFS, I C - FL, ICIS, INACTIVE PCS, LAST - FL, LUST - FL, MANIFEST EPA, NPDES - FL, OSHA, PCS ENF, PCS FACILITY, RCRA SQG, RESP PARTY - FL, RMP, SHWS ERIC - FL, SPILLS - FL, SQG - FL, STORMWATER, T 2 - FL, TRIS, UST - FL, WASTEWATER - FL] ***(cont.)***

Envirosite ID: 1476189
EPA ID: N/R

MANIFEST EPA ***(cont.)***

Origin Type :	Web
Manifest Residue :	N
Rejection :	N
Last Date in Agency List :	2026-01-14

Waste Details

Waste Line Number :	1
Is DOT Hazardous :	N
DOT ID Number :	N/R
DOT Information :	N/R
Non Waste Description :	NON DOT REGULATED ELECTRICAL EQUIPMENT
Quantity :	5600 Kilograms
Quantity Tons, Acute, Non-Acute :	6.174, 0, 6.174
Quantity Kg, Acute, Non-Acute :	0, 5600.00322
Quantity Tons, Haz, Non-Haz :	0, 6.174
Quantity Kg, Haz, Non-Haz :	0, 5600.00322
Management Method :	-
Is EPA Waste :	N
Federal Code :	N/R
State Code :	N/R

Waste Line Number :	2
Is DOT Hazardous :	N
DOT ID Number :	N/R
DOT Information :	N/R
Non Waste Description :	NON DOT REGULATED LIQUID
Quantity :	2500 Kilograms
Quantity Tons, Acute, Non-Acute :	2.75625, 0, 2.75625
Quantity Kg, Acute, Non-Acute :	0, 2500.0014375
Quantity Tons, Haz, Non-Haz :	0, 2.75625
Quantity Kg, Haz, Non-Haz :	0, 2500.0014375
Management Method :	-
Is EPA Waste :	N
Federal Code :	N/R
State Code :	N/R

Map Id: 45
Direction: SW
Distance: 0.541 mi., 2858 ft.
Elevation: 8 ft.
Relative: Higher

Site Name : RAYONIER PERFORMANCE FIBERS LLC | RAYONIER PERFORMANCE FIBERS LLC FERNANDINA PLANT | RAYONIER PERFORMANCE FIBERS, LLC - SLUDGE MANAGEMENT SITE
10 GUM ST | 10 GUM ST THE FOOT OF GUM STREET
FERNANDINA BEACH | Fernandina Beach, FL

Database(s) : [AFS, AIRS - FL, AST - FL, CS - FL, DOCKET, DWM CONTAM - FL, E C - FL, ECHO, EJ TOXIC RELEASE, ERNS, FA 3 - FL, FRS, HIST AFS, I C - FL, ICIS, INACTIVE PCS, LAST - FL, LUST - FL, MANIFEST EPA, NPDES - FL, OSHA, PCS ENF, PCS FACILITY, RCRA SQG, RESP PARTY - FL, RMP, SHWS ERIC - FL, SPILLS - FL, SQG - FL, STORMWATER, T 2 - FL, TRIS, UST - FL, WASTEWATER - FL] ***(cont.)***

Envirosite ID: 1476189
EPA ID: N/R

MANIFEST EPA ***(cont.)***

Waste Line Number :	3
Is DOT Hazardous :	N
DOT ID Number :	N/R
DOT Information :	N/R
Non Waste Description :	NON DOT REGULATED ELECTRICAL EQUIPMENT
Quantity :	600 Kilograms
Quantity Tons, Acute, Non-Acute :	0.6615, 0, 0.6615
Quantity Kg, Acute, Non-Acute :	0, 600.000345
Quantity Tons, Haz, Non-Haz :	0, 0.6615
Quantity Kg, Haz, Non-Haz :	0, 600.000345
Management Method :	-
Is EPA Waste :	N
Federal Code :	N/R
State Code :	N/R

Manifest Details

Manifest Number :	019684381FLE
Shipped Date :	2024-05-07
Updated Date :	2024-06-04
Received Date :	2024-05-08
Status :	Corrected
Generator ID :	FLD004056255
Generator Name :	RAYONIER PERFORMANCE FIBERS LLC
Generator Address :	10 GUM STREET, FERNANDINA BEACH, FL 32034
Generator Mailing :	PO BOX 2002 ATTN: RONNIE MOORE, FERNANDINA BEACH, FL 32035
Generator Contact :	N/R
Destination ID :	FLD981932494
Destination Name :	US ECOLOGY TAMPA, INC.
Destination Mailing :	2002 NORTH ORIENT ROAD, TAMPA, FL 33619
Destination Address :	2002 NORTH ORIENT ROAD, TAMPA, FL 33619
Destination Contact :	N/R
Submission Type :	DataImage5Copy
Origin Type :	Service
Manifest Residue :	N
Rejection :	N
Last Date in Agency List :	2026-01-14

Map Id: 45
Direction: SW
Distance: 0.541 mi., 2858 ft.
Elevation: 8 ft.
Relative: Higher

Site Name : RAYONIER PERFORMANCE FIBERS LLC | RAYONIER PERFORMANCE FIBERS LLC FERNANDINA PLANT | RAYONIER PERFORMANCE FIBERS, LLC - SLUDGE MANAGEMENT SITE
10 GUM ST | 10 GUM ST THE FOOT OF GUM STREET
FERNANDINA BEACH | Fernandina Beach, FL

Database(s) : [AFS, AIRS - FL, AST - FL, CS - FL, DOCKET, DWM CONTAM - FL, E C - FL, ECHO, EJ TOXIC RELEASE, ERNS, FA 3 - FL, FRS, HIST AFS, I C - FL, ICIS, INACTIVE PCS, LAST - FL, LUST - FL, MANIFEST EPA, NPDES - FL, OSHA, PCS ENF, PCS FACILITY, RCRA SQG, RESP PARTY - FL, RMP, SHWS ERIC - FL, SPILLS - FL, SQG - FL, STORMWATER, T 2 - FL, TRIS, UST - FL, WASTEWATER - FL] ***(cont.)***

Envirosite ID: 1476189
EPA ID: N/R

MANIFEST EPA ***(cont.)***

Waste Details

Waste Line Number :	1
Is DOT Hazardous :	Y
DOT ID Number :	UN3264
DOT Information :	RQ, UN3264, Waste, Corrosive liquid, acidic, inorganic, n.o.s. (Sulfuric Acid, Chromium), 8, PGII, D002, ERG#154
Non Waste Description :	N/R
Quantity :	800 Pounds
Quantity Tons, Acute, Non-Acute :	0.4, 0, 0.4
Quantity Kg, Acute, Non-Acute :	0, 362.812
Quantity Tons, Haz, Non-Haz :	0.4, 0
Quantity Kg, Haz, Non-Haz :	362.812, 0
Management Method :	H110 - STABILIZATION
Is EPA Waste :	Y
Federal Code :	D002, D007
State Code :	N/R

Waste Line Number :	2
Is DOT Hazardous :	Y
DOT ID Number :	UN1814
DOT Information :	UN1814, Waste, Potassium hydroxide, solution, 8, PGII, ERG#154
Non Waste Description :	N/R
Quantity :	400 Pounds
Quantity Tons, Acute, Non-Acute :	0.2, 0, 0.2
Quantity Kg, Acute, Non-Acute :	0, 181.406
Quantity Tons, Haz, Non-Haz :	0.2, 0
Quantity Kg, Haz, Non-Haz :	181.406, 0
Management Method :	H110 - STABILIZATION
Is EPA Waste :	Y
Federal Code :	D002
State Code :	N/R

Waste Line Number :	3
Is DOT Hazardous :	N
DOT ID Number :	N/R
DOT Information :	N/R

Map Id: 45
Direction: SW
Distance: 0.541 mi., 2858 ft.
Elevation: 8 ft.
Relative: Higher

Site Name : RAYONIER PERFORMANCE FIBERS LLC | RAYONIER PERFORMANCE FIBERS LLC FERNANDINA PLANT | RAYONIER PERFORMANCE FIBERS, LLC - SLUDGE MANAGEMENT SITE
10 GUM ST | 10 GUM ST THE FOOT OF GUM STREET
FERNANDINA BEACH | Fernandina Beach, FL

Database(s) : [AFS, AIRS - FL, AST - FL, CS - FL, DOCKET, DWM CONTAM - FL, E C - FL, ECHO, EJ TOXIC RELEASE, ERNS, FA 3 - FL, FRS, HIST AFS, I C - FL, ICIS, INACTIVE PCS, LAST - FL, LUST - FL, MANIFEST EPA, NPDES - FL, OSHA, PCS ENF, PCS FACILITY, RCRA SQG, RESP PARTY - FL, RMP, SHWS ERIC - FL, SPILLS - FL, SQG - FL, STORMWATER, T 2 - FL, TRIS, UST - FL, WASTEWATER - FL] ***(cont.)***

Envirosite ID: 1476189
EPA ID: N/R

MANIFEST EPA ***(cont.)***

Non Waste Description :	Non Hazardous Solid
Quantity :	40 Pounds
Quantity Tons, Acute, Non-Acute :	0.02, 0, 0.02
Quantity Kg, Acute, Non-Acute :	0, 18.1406
Quantity Tons, Haz, Non-Haz :	0, 0.02
Quantity Kg, Haz, Non-Haz :	0, 18.1406
Management Method :	H141 - STORAGE, BULKING AND/OR TRANSFER OFF SITE
Is EPA Waste :	N
Federal Code :	N/R
State Code :	N/R

Waste Line Number :	4
Is DOT Hazardous :	N
DOT ID Number :	N/R
DOT Information :	N/R
Non Waste Description :	Recyclables Oil Filter
Quantity :	100 Pounds
Quantity Tons, Acute, Non-Acute :	0.05, 0, 0.05
Quantity Kg, Acute, Non-Acute :	0, 45.3515
Quantity Tons, Haz, Non-Haz :	0, 0.05
Quantity Kg, Haz, Non-Haz :	0, 45.3515
Management Method :	H141 - STORAGE, BULKING AND/OR TRANSFER OFF SITE
Is EPA Waste :	N
Federal Code :	N/R
State Code :	N/R

Waste Line Number :	5
Is DOT Hazardous :	N
DOT ID Number :	N/R
DOT Information :	N/R
Non Waste Description :	Non Hazardous Solid
Quantity :	2625 Pounds
Quantity Tons, Acute, Non-Acute :	1.3125, 0, 1.3125
Quantity Kg, Acute, Non-Acute :	0, 1190.476875
Quantity Tons, Haz, Non-Haz :	0, 1.3125
Quantity Kg, Haz, Non-Haz :	0, 1190.476875
Management Method :	H110 - STABILIZATION
Is EPA Waste :	N

Map Id: 45
Direction: SW
Distance: 0.541 mi., 2858 ft.
Elevation: 8 ft.
Relative: Higher

Site Name : RAYONIER PERFORMANCE FIBERS LLC | RAYONIER PERFORMANCE FIBERS LLC FERNANDINA PLANT | RAYONIER PERFORMANCE FIBERS, LLC - SLUDGE MANAGEMENT SITE
10 GUM ST | 10 GUM ST THE FOOT OF GUM STREET
FERNANDINA BEACH | Fernandina Beach, FL

Database(s) : [AFS, AIRS - FL, AST - FL, CS - FL, DOCKET, DWM CONTAM - FL, E C - FL, ECHO, EJ TOXIC RELEASE, ERNS, FA 3 - FL, FRS, HIST AFS, I C - FL, ICIS, INACTIVE PCS, LAST - FL, LUST - FL, MANIFEST EPA, NPDES - FL, OSHA, PCS ENF, PCS FACILITY, RCRA SQG, RESP PARTY - FL, RMP, SHWS ERIC - FL, SPILLS - FL, SQG - FL, STORMWATER, T 2 - FL, TRIS, UST - FL, WASTEWATER - FL] ***(cont.)***

Envirosite ID: 1476189
EPA ID: N/R

MANIFEST EPA ***(cont.)***

Federal Code :	N/R
State Code :	N/R

NPDES - FL

Facility Name :	Rayonier, Inc. Fernandina Sulfite Mill
Facility Address :	THE FOOT OF GUM STREET 10 Gum St, Fernandina Beach
County :	NASSAU

Site Details

Issue Date :	2022-11-20
Effective Date :	N/R
Expiration Date :	2027-11-19
Facility ID :	FLR05F649
Facility Type :	Multi-Sector Stormwater GP
Status :	Active
NPDES :	N/R
Company Name :	Rayonier Performance Fibers LLC
Document Description :	N/R
Nature of Business :	N/R
Ownership Type :	Private
Treatment Process Summary :	N/R
Department Office :	N/R
Capacity (MGD) :	N/R
DW Class :	N/R
Last Date in Agency List :	2026-02-19

Related Party Details

Related Party Name :	McKinley Ravenell
Related Party Address :	PO Box 2002, Fernandina Beach FL 32035
Related Party Address 2 :	-
Related Party Phone :	9042771399
Related Party Email :	mckinley.ravenell@ryam.com

Map Id: 45
Direction: SW
Distance: 0.541 mi., 2858 ft.
Elevation: 8 ft.
Relative: Higher

Site Name : RAYONIER PERFORMANCE FIBERS LLC | RAYONIER PERFORMANCE FIBERS LLC FERNANDINA PLANT | RAYONIER PERFORMANCE FIBERS, LLC - SLUDGE MANAGEMENT SITE
10 GUM ST | 10 GUM ST THE FOOT OF GUM STREET
FERNANDINA BEACH | Fernandina Beach, FL

Database(s) : [AFS, AIRS - FL, AST - FL, CS - FL, DOCKET, DWM CONTAM - FL, E C - FL, ECHO, EJ TOXIC RELEASE, ERNS, FA 3 - FL, FRS, HIST AFS, I C - FL, ICIS, INACTIVE PCS, LAST - FL, LUST - FL, MANIFEST EPA, NPDES - FL, OSHA, PCS ENF, PCS FACILITY, RCRA SQG, RESP PARTY - FL, RMP, SHWS ERIC - FL, SPILLS - FL, SQG - FL, STORMWATER, T 2 - FL, TRIS, UST - FL, WASTEWATER - FL] ***(cont.)***

Envirosite ID: 1476189
EPA ID: N/R

NPDES - FL ***(cont.)***

Facility Name :	Rayonier Performance Fibers, LLC - Sludge Management Site
Facility Address :	THE FOOT OF GUM STREET 10 Gum St, Fernandina Beach, FL
County :	NASSAU

Site Details

Issue Date :	2024-06-19
Effective Date :	2024-06-19
Expiration Date :	2029-06-18
Facility ID :	FL0000701
Facility Type :	N/R
Status :	Active
NPDES :	Y
Company Name :	Rayonier
Document Description :	Wastewater Permit
Nature of Business :	Chemical Cellulose Pulp Mill (Sulfite Process)
Ownership Type :	Private
Treatment Process Summary :	Primary Clarifier & 34 Acre Aerated Stabilization Basin With Discharge To Amelia River On Outgoing Tides.
Department Office :	Northeast District
Capacity (MGD) :	26.31
DW Class :	N/R
Last Date in Agency List :	2026-02-19

Related Party Details

Related Party Name :	Mark Homans
Related Party Address :	Post Office Box 2002, Fernandina Beach FL 32034-
Related Party Address 2 :	-
Related Party Phone :	9042613611
Related Party Email :	ca.mcdonald@rayonieram.com

OSHA

Facility Name :	RAYONIER, INC.
Facility Address :	10 GUM STREET, FERNANDINA BEACH, FL 32035

Map Id: 45
Direction: SW
Distance: 0.541 mi., 2858 ft.
Elevation: 8 ft.
Relative: Higher

Site Name : RAYONIER PERFORMANCE FIBERS LLC | RAYONIER PERFORMANCE FIBERS LLC FERNANDINA PLANT | RAYONIER PERFORMANCE FIBERS, LLC - SLUDGE MANAGEMENT SITE
10 GUM ST | 10 GUM ST THE FOOT OF GUM STREET
FERNANDINA BEACH | Fernandina Beach, FL

Database(s) : [AFS, AIRS - FL, AST - FL, CS - FL, DOCKET, DWM CONTAM - FL, E C - FL, ECHO, EJ TOXIC RELEASE, ERNS, FA 3 - FL, FRS, HIST AFS, I C - FL, ICIS, INACTIVE PCS, LAST - FL, LUST - FL, MANIFEST EPA, NPDES - FL, OSHA, PCS ENF, PCS FACILITY, RCRA SQG, RESP PARTY - FL, RMP, SHWS ERIC - FL, SPILLS - FL, SQG - FL, STORMWATER, T 2 - FL, TRIS, UST - FL, WASTEWATER - FL] ***(cont.)***

Envirosite ID: 1476189
EPA ID: N/R

OSHA ***(cont.)***

Site Details

Activity Number :	110097789
Reporting ID :	0419700
Open Date :	1995-03-08
Conference Closed :	1995-04-12
Case Closed :	1998-04-03
Case Mod Date :	2010-10-20
Owner Type :	Private
Advance Notice :	N
Safety/Health :	Health
Number in Establishment :	376
SIC :	2611 - PULP MILLS
NAICS :	000000
Inspection Type :	Planned
Inspection Scope :	Complete
Why No Inspection :	N/R
Union :	Yes
Mailing Address :	P.O. BOX 2002, FERNANDINA BEACH, FL 32035
Agency Hyperlink :	Click here for hyperlink provided by the agency.
Last Date in Agency List :	2026-03-05

Violations

Activity Number :	110097789
Citation ID :	01002
Delete Flag :	N/R
Standard Ref :	19100101 B
Violation Type :	Serious
Issuance Date :	1995-09-05
Abate Date :	1995-09-08
Abate Complete :	Corrected During Inspection
Current Penalty :	650.0
Initial Penalty :	1275.0
Contest Date :	N/R
Final Order Date :	N/R
Number Instances :	1
Number Exposed :	2
Record :	N/R
Gravity :	01

Map Id: 45
Direction: SW
Distance: 0.541 mi., 2858 ft.
Elevation: 8 ft.
Relative: Higher

Site Name : RAYONIER PERFORMANCE FIBERS LLC | RAYONIER PERFORMANCE FIBERS LLC FERNANDINA PLANT | RAYONIER PERFORMANCE FIBERS, LLC - SLUDGE MANAGEMENT SITE
10 GUM ST | 10 GUM ST THE FOOT OF GUM STREET
FERNANDINA BEACH | Fernandina Beach, FL

Database(s) : [AFS, AIRS - FL, AST - FL, CS - FL, DOCKET, DWM CONTAM - FL, E C - FL, ECHO, EJ TOXIC RELEASE, ERNS, FA 3 - FL, FRS, HIST AFS, I C - FL, ICIS, INACTIVE PCS, LAST - FL, LUST - FL, MANIFEST EPA, NPDES - FL, OSHA, PCS ENF, PCS FACILITY, RCRA SQG, RESP PARTY - FL, RMP, SHWS ERIC - FL, SPILLS - FL, SQG - FL, STORMWATER, T 2 - FL, TRIS, UST - FL, WASTEWATER - FL] ***(cont.)***

Envirosite ID: 1476189
EPA ID: N/R

OSHA ***(cont.)***

Emphasis :	N/R
Hazcat :	N/R
FTA Insp Number :	N/R
FTA Issuance Date :	N/R
FTA Penalty :	N/R
FTA Contest Date :	N/R
FTA Final Order Date :	N/R
HAZ Subtances :	LEAD, INORGANIC (AS PB)

PCS ENF

Site Details

NPDES ID :	FL0000701
Last Date in Agency List :	2025-12-17

Formal Enforcement Actions

Details for this site have been truncated due to the large number of available details for this site within this dataset. For the complete details for this site, contact your Envirosite account representative for a complimentary site report containing all of the details available.

Settlement Entered Date :	2015-12-01
ENF Identifier :	04-2016-4764
Activity ID :	3600465425
Activity Type :	Administrative, Formal
ENF Type :	CWA 309A AO For Compliance
Agency :	EPA
Fed Penalty Assessed Amount :	N/R
State Local Penalty Amount :	N/R

Settlement Entered Date :	2000-04-11
ENF Identifier :	FL-N00000035
Activity ID :	2400274494
Activity Type :	Administrative, Formal
ENF Type :	State Administrative Order of Consent
Agency :	State
Fed Penalty Assessed Amount :	N/R

Map Id: 45
Direction: SW
Distance: 0.541 mi., 2858 ft.
Elevation: 8 ft.
Relative: Higher

Site Name : RAYONIER PERFORMANCE FIBERS LLC | RAYONIER PERFORMANCE FIBERS LLC FERNANDINA PLANT | RAYONIER PERFORMANCE FIBERS, LLC - SLUDGE MANAGEMENT SITE
10 GUM ST | 10 GUM ST THE FOOT OF GUM STREET
FERNANDINA BEACH | Fernandina Beach, FL

Database(s) : [AFS, AIRS - FL, AST - FL, CS - FL, DOCKET, DWM CONTAM - FL, E C - FL, ECHO, EJ TOXIC RELEASE, ERNS, FA 3 - FL, FRS, HIST AFS, I C - FL, ICIS, INACTIVE PCS, LAST - FL, LUST - FL, MANIFEST EPA, NPDES - FL, OSHA, PCS ENF, PCS FACILITY, RCRA SQG, RESP PARTY - FL, RMP, SHWS ERIC - FL, SPILLS - FL, SQG - FL, STORMWATER, T 2 - FL, TRIS, UST - FL, WASTEWATER - FL] ***(cont.)***

Envirosite ID: 1476189
EPA ID: N/R

PCS ENF ***(cont.)***

State Local Penalty Amount : N/R

Settlement Entered Date : 1998-12-31
ENF Identifier : FL-N00000158
Activity ID : 2400274490
Activity Type : Administrative, Formal
ENF Type : State Administrative Order of Consent
Agency : State
Fed Penalty Assessed Amount : N/R
State Local Penalty Amount : 11800

Settlement Entered Date : 1998-02-04
ENF Identifier : FL-N00000115
Activity ID : 2400274493
Activity Type : Administrative, Formal
ENF Type : State CWA Non Penalty AO
Agency : State
Fed Penalty Assessed Amount : N/R
State Local Penalty Amount : N/R

Settlement Entered Date : 1997-04-14
ENF Identifier : FL-N00000159
Activity ID : 2400274489
Activity Type : Administrative, Formal
ENF Type : State Administrative Order of Consent
Agency : State
Fed Penalty Assessed Amount : N/R
State Local Penalty Amount : 32600

Settlement Entered Date : 1996-07-10
ENF Identifier : FL-N00000135
Activity ID : 2400274492
Activity Type : Administrative, Formal
ENF Type : State Administrative Order of Consent
Agency : State
Fed Penalty Assessed Amount : N/R

Map Id: 45
Direction: SW
Distance: 0.541 mi., 2858 ft.
Elevation: 8 ft.
Relative: Higher

Site Name : RAYONIER PERFORMANCE FIBERS LLC | RAYONIER PERFORMANCE FIBERS LLC FERNANDINA PLANT | RAYONIER PERFORMANCE FIBERS, LLC - SLUDGE MANAGEMENT SITE
10 GUM ST | 10 GUM ST THE FOOT OF GUM STREET
FERNANDINA BEACH | Fernandina Beach, FL

Database(s) : [AFS, AIRS - FL, AST - FL, CS - FL, DOCKET, DWM CONTAM - FL, E C - FL, ECHO, EJ TOXIC RELEASE, ERNS, FA 3 - FL, FRS, HIST AFS, I C - FL, ICIS, INACTIVE PCS, LAST - FL, LUST - FL, MANIFEST EPA, NPDES - FL, OSHA, PCS ENF, PCS FACILITY, RCRA SQG, RESP PARTY - FL, RMP, SHWS ERIC - FL, SPILLS - FL, SQG - FL, STORMWATER, T 2 - FL, TRIS, UST - FL, WASTEWATER - FL] ***(cont.)***

Envirosite ID: 1476189
EPA ID: N/R

PCS ENF ***(cont.)***

State Local Penalty Amount : 13000

Settlement Entered Date : 1995-08-14
ENF Identifier : 04-1995-N009
Activity ID : 2400274483
Activity Type : Administrative, Formal
ENF Type : CWA 309G2B AO For Class II Penalties
Agency : EPA
Fed Penalty Assessed Amount : 1000
State Local Penalty Amount : N/R

Settlement Entered Date : 1995-05-02
ENF Identifier : 04-1995-N010
Activity ID : 2400274481
Activity Type : Administrative, Formal
ENF Type : CWA 309A AO For Compliance
Agency : EPA
Fed Penalty Assessed Amount : N/R
State Local Penalty Amount : N/R

Settlement Entered Date : 1992-11-25
ENF Identifier : 04-1992-N026
Activity ID : 2400274482
Activity Type : Administrative, Formal
ENF Type : CWA 309G2B AO For Class II Penalties
Agency : EPA
Fed Penalty Assessed Amount : 15000
State Local Penalty Amount : N/R

Settlement Entered Date : 1989-01-12
ENF Identifier : 04-1989-N017
Activity ID : 2400274486
Activity Type : Judicial
ENF Type : Civil Judicial Action
Agency : EPA
Fed Penalty Assessed Amount : N/R

Map Id: 45
Direction: SW
Distance: 0.541 mi., 2858 ft.
Elevation: 8 ft.
Relative: Higher

Site Name : RAYONIER PERFORMANCE FIBERS LLC | RAYONIER PERFORMANCE FIBERS LLC FERNANDINA PLANT | RAYONIER PERFORMANCE FIBERS, LLC - SLUDGE MANAGEMENT SITE
10 GUM ST | 10 GUM ST THE FOOT OF GUM STREET
FERNANDINA BEACH | Fernandina Beach, FL

Database(s) : [AFS, AIRS - FL, AST - FL, CS - FL, DOCKET, DWM CONTAM - FL, E C - FL, ECHO, EJ TOXIC RELEASE, ERNS, FA 3 - FL, FRS, HIST AFS, I C - FL, ICIS, INACTIVE PCS, LAST - FL, LUST - FL, MANIFEST EPA, NPDES - FL, OSHA, PCS ENF, PCS FACILITY, RCRA SQG, RESP PARTY - FL, RMP, SHWS ERIC - FL, SPILLS - FL, SQG - FL, STORMWATER, T 2 - FL, TRIS, UST - FL, WASTEWATER - FL] ***(cont.)***

Envirosite ID: 1476189
EPA ID: N/R

PCS ENF ***(cont.)***

State Local Penalty Amount : N/R

Informal Enforcement Actions

Achieved Date : 1998-12-09
Registry ID : 110027966814
ENF Identifier : FL-N00000157
Activity ID : 2400274491
Activity Type : Administrative - Informal
ENF Type : Letter of Violation/ Warning Letter
Agency : State

Achieved Date : 1992-11-18
Registry ID : 110027966814
ENF Identifier : 04-N00000089
Activity ID : 2400274484
Activity Type : Administrative - Informal
ENF Type : Agency Enforcement Review
Agency : EPA

PCS FACILITY

Issue Date : 2022-11-20
Original Issue Date : 2008-03-06
Effective Date : 2022-11-20
Expiration Date : 2027-11-19
Retirement Date : N/R
Termination Date : N/R
Issuing Agency : Florida Department of Environmental Protection
Agency Type : State
Activity ID : 3603441073
External Permit Number : N/R
Facility Type Indicator : NON-POTW
Permit Type : General Permit Covered Facility-NPDES)
Major Minor Status : N
Permit Status : Effective
Total Design Flow Number : N/R
Actual Average Flow Number : N/R

Map Id: 45
Direction: SW
Distance: 0.541 mi., 2858 ft.
Elevation: 8 ft.
Relative: Higher

Site Name : RAYONIER PERFORMANCE FIBERS LLC | RAYONIER PERFORMANCE FIBERS LLC FERNANDINA PLANT | RAYONIER PERFORMANCE FIBERS, LLC - SLUDGE MANAGEMENT SITE
10 GUM ST | 10 GUM ST THE FOOT OF GUM STREET
FERNANDINA BEACH | Fernandina Beach, FL

Database(s) : [AFS, AIRS - FL, AST - FL, CS - FL, DOCKET, DWM CONTAM - FL, E C - FL, ECHO, EJ TOXIC RELEASE, ERNS, FA 3 - FL, FRS, HIST AFS, I C - FL, ICIS, INACTIVE PCS, LAST - FL, LUST - FL, MANIFEST EPA, NPDES - FL, OSHA, PCS ENF, PCS FACILITY, RCRA SQG, RESP PARTY - FL, RMP, SHWS ERIC - FL, SPILLS - FL, SQG - FL, STORMWATER, T 2 - FL, TRIS, UST - FL, WASTEWATER - FL] ***(cont.)***

Envirosite ID: 1476189
EPA ID: N/R

PCS FACILITY ***(cont.)***

State Water Body :	N/R
State Water Body Name :	N/R
Permit Name :	Rayonier Performance Fibers LLC
Permit Comp Status :	N/R
RNC Tracking :	Y
Master External Permit Number :	FLR050000
TMDL Interface :	N/R
EDMR Authorization :	N
Pretreatment Indicator :	N/R
Last Date in Agency List :	2025-10-09

Issue Date :	2017-12-16
Original Issue Date :	2008-03-06
Effective Date :	2017-12-16
Expiration Date :	2022-12-15
Retirement Date :	2022-11-19
Termination Date :	N/R
Issuing Agency :	Florida Department of Environmental Protection
Agency Type :	State
Activity ID :	3601317072
External Permit Number :	N/R
Facility Type Indicator :	NON-POTW
Permit Type :	General Permit Covered Facility-NPDES)
Major Minor Status :	N
Permit Status :	Effective
Total Design Flow Number :	N/R
Actual Average Flow Number :	N/R
State Water Body :	N/R
State Water Body Name :	N/R
Permit Name :	Rayonier Performance Fibers LLC
Permit Comp Status :	N/R
RNC Tracking :	Y
Master External Permit Number :	FLR050000
TMDL Interface :	N/R
EDMR Authorization :	N
Pretreatment Indicator :	N/R
Last Date in Agency List :	2025-10-09

Map Id: 45
Direction: SW
Distance: 0.541 mi., 2858 ft.
Elevation: 8 ft.
Relative: Higher

Site Name : RAYONIER PERFORMANCE FIBERS LLC | RAYONIER PERFORMANCE FIBERS LLC FERNANDINA PLANT | RAYONIER PERFORMANCE FIBERS, LLC - SLUDGE MANAGEMENT SITE
10 GUM ST | 10 GUM ST THE FOOT OF GUM STREET
FERNANDINA BEACH | Fernandina Beach, FL

Database(s) : [AFS, AIRS - FL, AST - FL, CS - FL, DOCKET, DWM CONTAM - FL, E C - FL, ECHO, EJ TOXIC RELEASE, ERNS, FA 3 - FL, FRS, HIST AFS, I C - FL, ICIS, INACTIVE PCS, LAST - FL, LUST - FL, MANIFEST EPA, NPDES - FL, OSHA, PCS ENF, PCS FACILITY, RCRA SQG, RESP PARTY - FL, RMP, SHWS ERIC - FL, SPILLS - FL, SQG - FL, STORMWATER, T 2 - FL, TRIS, UST - FL, WASTEWATER - FL] ***(cont.)***

Envirosite ID: 1476189
EPA ID: N/R

PCS FACILITY ***(cont.)***

Issue Date :	2013-01-11
Original Issue Date :	2008-03-06
Effective Date :	2013-01-11
Expiration Date :	2018-01-10
Retirement Date :	2017-12-15
Termination Date :	N/R
Issuing Agency :	N/R
Agency Type :	State
Activity ID :	3400040593
External Permit Number :	N/R
Facility Type Indicator :	NON-POTW
Permit Type :	General Permit Covered Facility-NPDES)
Major Minor Status :	N
Permit Status :	Administratively Continued
Total Design Flow Number :	N/R
Actual Average Flow Number :	N/R
State Water Body :	N/R
State Water Body Name :	N/R
Permit Name :	Rayonier Performance Fibers LLC
Permit Comp Status :	N/R
RNC Tracking :	Y
Master External Permit Number :	FLR050000
TMDL Interface :	N/R
EDMR Authorization :	N
Pretreatment Indicator :	N/R
Last Date in Agency List :	2025-10-09

Issue Date :	2008-03-06
Original Issue Date :	2008-03-06
Effective Date :	2008-03-06
Expiration Date :	2013-03-05
Retirement Date :	2013-01-10
Termination Date :	N/R
Issuing Agency :	N/R
Agency Type :	State
Activity ID :	2400115540
External Permit Number :	N/R
Facility Type Indicator :	NON-POTW
Permit Type :	General Permit Covered Facility-NPDES)

Map Id: 45
Direction: SW
Distance: 0.541 mi., 2858 ft.
Elevation: 8 ft.
Relative: Higher

Site Name : RAYONIER PERFORMANCE FIBERS LLC | RAYONIER PERFORMANCE FIBERS LLC FERNANDINA PLANT | RAYONIER PERFORMANCE FIBERS, LLC - SLUDGE MANAGEMENT SITE
10 GUM ST | 10 GUM ST THE FOOT OF GUM STREET
FERNANDINA BEACH | Fernandina Beach, FL

Database(s) : [AFS, AIRS - FL, AST - FL, CS - FL, DOCKET, DWM CONTAM - FL, E C - FL, ECHO, EJ TOXIC RELEASE, ERNS, FA 3 - FL, FRS, HIST AFS, I C - FL, ICIS, INACTIVE PCS, LAST - FL, LUST - FL, MANIFEST EPA, NPDES - FL, OSHA, PCS ENF, PCS FACILITY, RCRA SQG, RESP PARTY - FL, RMP, SHWS ERIC - FL, SPILLS - FL, SQG - FL, STORMWATER, T 2 - FL, TRIS, UST - FL, WASTEWATER - FL] ***(cont.)***

Envirosite ID: 1476189
EPA ID: N/R

PCS FACILITY ***(cont.)***

Major Minor Status :	N
Permit Status :	Effective
Total Design Flow Number :	N/R
Actual Average Flow Number :	N/R
State Water Body :	N/R
State Water Body Name :	N/R
Permit Name :	RAYONIER, INC. FERNANDINA SULF
Permit Comp Status :	Y
RNC Tracking :	Y
Master External Permit Number :	FLR050000
TMDL Interface :	N/R
EDMR Authorization :	N
Pretreatment Indicator :	N/R
Last Date in Agency List :	2025-10-09

Issue Date :	2024-06-19
Original Issue Date :	1973-08-24
Effective Date :	2024-08-01
Expiration Date :	2029-06-18
Retirement Date :	N/R
Termination Date :	N/R
Issuing Agency :	Florida Department of Environmental Protection
Agency Type :	State
Activity ID :	3604049425
External Permit Number :	N/R
Facility Type Indicator :	NON-POTW
Permit Type :	NPDES Individual Permit
Major Minor Status :	M
Permit Status :	Effective
Total Design Flow Number :	26.31
Actual Average Flow Number :	15.16
State Water Body :	030702040030
State Water Body Name :	Nassau-St Marys R Watershed Group 4 Bas WBID 2124
Permit Name :	Rayonier
Permit Comp Status :	N/R
RNC Tracking :	Y
Master External Permit Number :	N/R
TMDL Interface :	N/R
EDMR Authorization :	N

Map Id: 45
Direction: SW
Distance: 0.541 mi., 2858 ft.
Elevation: 8 ft.
Relative: Higher

Site Name : RAYONIER PERFORMANCE FIBERS LLC | RAYONIER PERFORMANCE FIBERS LLC FERNANDINA PLANT | RAYONIER PERFORMANCE FIBERS, LLC - SLUDGE MANAGEMENT SITE
10 GUM ST | 10 GUM ST THE FOOT OF GUM STREET
FERNANDINA BEACH | Fernandina Beach, FL

Database(s) : [AFS, AIRS - FL, AST - FL, CS - FL, DOCKET, DWM CONTAM - FL, E C - FL, ECHO, EJ TOXIC RELEASE, ERNS, FA 3 - FL, FRS, HIST AFS, I C - FL, ICIS, INACTIVE PCS, LAST - FL, LUST - FL, MANIFEST EPA, NPDES - FL, OSHA, PCS ENF, PCS FACILITY, RCRA SQG, RESP PARTY - FL, RMP, SHWS ERIC - FL, SPILLS - FL, SQG - FL, STORMWATER, T 2 - FL, TRIS, UST - FL, WASTEWATER - FL] ***(cont.)***

Envirosite ID: 1476189
EPA ID: N/R

PCS FACILITY ***(cont.)***

Pretreatment Indicator :	N/R
Last Date in Agency List :	2025-12-18

Issue Date :	2017-01-26
Original Issue Date :	1973-08-24
Effective Date :	2017-03-01
Expiration Date :	2022-01-25
Retirement Date :	2024-07-31
Termination Date :	N/R
Issuing Agency :	Florida Department of Environmental Protection
Agency Type :	State
Activity ID :	3600945343
External Permit Number :	N/R
Facility Type Indicator :	NON-POTW
Permit Type :	NPDES Individual Permit
Major Minor Status :	M
Permit Status :	Administratively Continued
Total Design Flow Number :	26.31
Actual Average Flow Number :	15.16
State Water Body :	030702040030
State Water Body Name :	Nassau-St Marys R Watershed Group 4 Bas WBID 2124
Permit Name :	Rayonier
Permit Comp Status :	N/R
RNC Tracking :	Y
Master External Permit Number :	N/R
TMDL Interface :	N/R
EDMR Authorization :	N
Pretreatment Indicator :	N/R
Last Date in Agency List :	2025-12-18

Issue Date :	2011-08-26
Original Issue Date :	1973-08-24
Effective Date :	2011-10-01
Expiration Date :	2016-08-25
Retirement Date :	2017-02-28
Termination Date :	N/R
Issuing Agency :	Florida Department of Environmental Protection
Agency Type :	State

Map Id: 45
Direction: SW
Distance: 0.541 mi., 2858 ft.
Elevation: 8 ft.
Relative: Higher

Site Name : RAYONIER PERFORMANCE FIBERS LLC | RAYONIER PERFORMANCE FIBERS LLC FERNANDINA PLANT | RAYONIER PERFORMANCE FIBERS, LLC - SLUDGE MANAGEMENT SITE
10 GUM ST | 10 GUM ST THE FOOT OF GUM STREET
FERNANDINA BEACH | Fernandina Beach, FL

Database(s) : [AFS, AIRS - FL, AST - FL, CS - FL, DOCKET, DWM CONTAM - FL, E C - FL, ECHO, EJ TOXIC RELEASE, ERNS, FA 3 - FL, FRS, HIST AFS, I C - FL, ICIS, INACTIVE PCS, LAST - FL, LUST - FL, MANIFEST EPA, NPDES - FL, OSHA, PCS ENF, PCS FACILITY, RCRA SQG, RESP PARTY - FL, RMP, SHWS ERIC - FL, SPILLS - FL, SQG - FL, STORMWATER, T 2 - FL, TRIS, UST - FL, WASTEWATER - FL] ***(cont.)***

Envirosite ID: 1476189
EPA ID: N/R

PCS FACILITY ***(cont.)***

Activity ID :	2600050595
External Permit Number :	N/R
Facility Type Indicator :	NON-POTW
Permit Type :	NPDES Individual Permit
Major Minor Status :	M
Permit Status :	Administratively Continued
Total Design Flow Number :	26.31
Actual Average Flow Number :	26.31
State Water Body :	030702040030
State Water Body Name :	Amelia R, Nassau-St Marys R Watershed WBID 2124
Permit Name :	Rayonier Inc
Permit Comp Status :	N/R
RNC Tracking :	Y
Master External Permit Number :	N/R
TMDL Interface :	N/R
EDMR Authorization :	N
Pretreatment Indicator :	N/R
Last Date in Agency List :	2025-12-18

Issue Date :	2004-12-01
Original Issue Date :	1973-08-24
Effective Date :	2004-12-01
Expiration Date :	2009-11-30
Retirement Date :	2011-09-30
Termination Date :	N/R
Issuing Agency :	N/R
Agency Type :	State
Activity ID :	2400014836
External Permit Number :	N/R
Facility Type Indicator :	NON-POTW
Permit Type :	NPDES Individual Permit
Major Minor Status :	M
Permit Status :	Administratively Continued
Total Design Flow Number :	N/R
Actual Average Flow Number :	26.31
State Water Body :	030702040030
State Water Body Name :	AMELIA RIVER
Permit Name :	RAYONIER, INC.
Permit Comp Status :	Y

Map Id: 45
Direction: SW
Distance: 0.541 mi., 2858 ft.
Elevation: 8 ft.
Relative: Higher

Site Name : RAYONIER PERFORMANCE FIBERS LLC | RAYONIER PERFORMANCE FIBERS LLC FERNANDINA PLANT | RAYONIER PERFORMANCE FIBERS, LLC - SLUDGE MANAGEMENT SITE
10 GUM ST | 10 GUM ST THE FOOT OF GUM STREET
FERNANDINA BEACH | Fernandina Beach, FL

Database(s) : [AFS, AIRS - FL, AST - FL, CS - FL, DOCKET, DWM CONTAM - FL, E C - FL, ECHO, EJ TOXIC RELEASE, ERNS, FA 3 - FL, FRS, HIST AFS, I C - FL, ICIS, INACTIVE PCS, LAST - FL, LUST - FL, MANIFEST EPA, NPDES - FL, OSHA, PCS ENF, PCS FACILITY, RCRA SQG, RESP PARTY - FL, RMP, SHWS ERIC - FL, SPILLS - FL, SQG - FL, STORMWATER, T 2 - FL, TRIS, UST - FL, WASTEWATER - FL] ***(cont.)***

Envirosite ID: 1476189
EPA ID: N/R

PCS FACILITY ***(cont.)***

RNC Tracking :	Y
Master External Permit Number :	N/R
TMDL Interface :	N/R
EDMR Authorization :	N
Pretreatment Indicator :	N/R
Last Date in Agency List :	2025-12-18

RCRA SQG

Facility Name :	RAYONIER PERFORMANCE FIBERS LLC - FERNANDINA PLANT
Facility Address :	10 GUM ST, FERNANDINA BEACH, FL 32034-4280
County :	NASSAU
Date Form Received by Agency :	2025-08-19
EPA ID :	FLD004056255
Mailing Address :	10 GUM ST, FERNANDINA BEACH, FL 32034-0000
Contact :	DAVID ROGERS
Contact Address :	PO BOX 2002, FERNANDINA BEACH, FL 32035-2002
Contact Country :	US
Contact Telephone :	904-277-1346
Contact Email :	DAVID.ROGERS@RYAM.COM
EPA Region :	04
Land Type :	Private
Source Type :	Notification
Classification :	Small Quantity Generator
Description :	Handlers that generate more than 100 and less than 1000 kilograms of hazardous waste during any calendar month and accumulate less than 6000 kg of hazardous waste at any time; or generate 100 kg or less of hazardous waste during any calendar month, and accumulate more than 1000 kg of hazardous waste at any time.
Last Date in Agency List :	2026-01-28

Owner/Operator Summary

Owner/Operator Name :	RAYONIER PERFORMANCE FIBERS LLC
Owner/Operator Address :	PO BOX 2002, FERNANDINA, FL 32035-2002

Map Id: 45
Direction: SW
Distance: 0.541 mi., 2858 ft.
Elevation: 8 ft.
Relative: Higher

Site Name : RAYONIER PERFORMANCE FIBERS LLC | RAYONIER PERFORMANCE FIBERS LLC FERNANDINA PLANT | RAYONIER PERFORMANCE FIBERS, LLC - SLUDGE MANAGEMENT SITE
10 GUM ST | 10 GUM ST THE FOOT OF GUM STREET
FERNANDINA BEACH | Fernandina Beach, FL

Database(s) : [AFS, AIRS - FL, AST - FL, CS - FL, DOCKET, DWM CONTAM - FL, E C - FL, ECHO, EJ TOXIC RELEASE, ERNS, FA 3 - FL, FRS, HIST AFS, I C - FL, ICIS, INACTIVE PCS, LAST - FL, LUST - FL, MANIFEST EPA, NPDES - FL, OSHA, PCS ENF, PCS FACILITY, RCRA SQG, RESP PARTY - FL, RMP, SHWS ERIC - FL, SPILLS - FL, SQG - FL, STORMWATER, T 2 - FL, TRIS, UST - FL, WASTEWATER - FL] ***(cont.)***

Envirosite ID: 1476189
EPA ID: N/R

RCRA SQG ***(cont.)***

Owner/Operator Country :	US
Owner/Operator Telephone :	904-277-1346
Owner/Operator Email :	N/R
Owner/Operator Fax :	N/R
Legal Status :	Private
Owner/Operator Type :	Operator
Owner/Operator Start Date :	2014-06-27
Owner/Operator End Date :	N/R

Owner/Operator Name :	RAYONIER PERFORMANCE FIBERS LLC
Owner/Operator Address :	PO BOX 2002, FERNANDINA, FL 32035-0000
Owner/Operator Country :	US
Owner/Operator Telephone :	904-277-1346
Owner/Operator Email :	N/R
Owner/Operator Fax :	N/R
Legal Status :	Private
Owner/Operator Type :	Owner
Owner/Operator Start Date :	2014-06-27
Owner/Operator End Date :	N/R

Owner/Operator Name :	RICHARD HOPPER
Owner/Operator Address :	PO BOX 2002, FERNANDINA BEACH, FL 32035-2002
Owner/Operator Country :	US
Owner/Operator Telephone :	401-765-1500
Owner/Operator Email :	N/R
Owner/Operator Fax :	N/R
Legal Status :	Private
Owner/Operator Type :	Owner
Owner/Operator Start Date :	1997-06-11
Owner/Operator End Date :	2006-03-01

Handler Activities Summary

U.S. Importer of Hazardous Waste :	N
Mixed Waste (Haz. and Radioactive) :	N/R
Recycler of Hazardous Waste :	N
Transporter of Hazardous Waste :	N

Map Id: 45
Direction: SW
Distance: 0.541 mi., 2858 ft.
Elevation: 8 ft.
Relative: Higher

Site Name : RAYONIER PERFORMANCE FIBERS LLC | RAYONIER PERFORMANCE FIBERS LLC FERNANDINA PLANT | RAYONIER PERFORMANCE FIBERS, LLC - SLUDGE MANAGEMENT SITE
10 GUM ST | 10 GUM ST THE FOOT OF GUM STREET
FERNANDINA BEACH | Fernandina Beach, FL

Database(s) : [AFS, AIRS - FL, AST - FL, CS - FL, DOCKET, DWM CONTAM - FL, E C - FL, ECHO, EJ TOXIC RELEASE, ERNS, FA 3 - FL, FRS, HIST AFS, I C - FL, ICIS, INACTIVE PCS, LAST - FL, LUST - FL, MANIFEST EPA, NPDES - FL, OSHA, PCS ENF, PCS FACILITY, RCRA SQG, RESP PARTY - FL, RMP, SHWS ERIC - FL, SPILLS - FL, SQG - FL, STORMWATER, T 2 - FL, TRIS, UST - FL, WASTEWATER - FL] ***(cont.)***

Envirosite ID: 1476189
EPA ID: N/R

RCRA SQG ***(cont.)***

Treater, Storer or Disposer of HW :	N
Underground Injection Activity :	N
On-site Burner Exemption :	N
Furnace Exemption :	N
Used Oil Fuel Burner :	N
Used Oil Processor :	N
Used Oil Refiner :	N
Used Oil Fuel Marketer to Burner :	N
Used Oil Specification Marketer :	N
Used Oil Transfer Facility :	N
Used Oil Transporter :	N

Historical Generators

Date Form Received by Agency :	2021-08-26
Facility Name :	RAYONIER PERFORMANCE FIBERS LLC
Classification :	Small Quantity Generator
Date Form Received by Agency :	2017-03-21
Facility Name :	RAYONIER PERFORMANCE FIBERS LLC
Classification :	Small Quantity Generator
Date Form Received by Agency :	2016-10-06
Facility Name :	RAYONIER PERFORMANCE FIBERS LLC
Classification :	Small Quantity Generator
Date Form Received by Agency :	2014-08-14
Facility Name :	RAYONIER PERFORMANCE FIBERS LLC
Classification :	Small Quantity Generator
Date Form Received by Agency :	2007-06-06
Facility Name :	RAYONIER PERFORMANCE FIBERS LLC - FERNANDINA PLANT
Classification :	Small Quantity Generator

Map Id: 45
Direction: SW
Distance: 0.541 mi., 2858 ft.
Elevation: 8 ft.
Relative: Higher

Site Name : RAYONIER PERFORMANCE FIBERS LLC | RAYONIER PERFORMANCE FIBERS LLC FERNANDINA PLANT | RAYONIER PERFORMANCE FIBERS, LLC - SLUDGE MANAGEMENT SITE
10 GUM ST | 10 GUM ST THE FOOT OF GUM STREET
FERNANDINA BEACH | Fernandina Beach, FL

Database(s) : [AFS, AIRS - FL, AST - FL, CS - FL, DOCKET, DWM CONTAM - FL, E C - FL, ECHO, EJ TOXIC RELEASE, ERNS, FA 3 - FL, FRS, HIST AFS, I C - FL, ICIS, INACTIVE PCS, LAST - FL, LUST - FL, MANIFEST EPA, NPDES - FL, OSHA, PCS ENF, PCS FACILITY, RCRA SQG, RESP PARTY - FL, RMP, SHWS ERIC - FL, SPILLS - FL, SQG - FL, STORMWATER, T 2 - FL, TRIS, UST - FL, WASTEWATER - FL] ***(cont.)***

Envirosite ID: 1476189
EPA ID: N/R

RCRA SQG ***(cont.)***

Date Form Received by Agency :	2007-02-13
Facility Name :	RAYONIER PERFORMANCE FIBERS LLC
Classification :	Small Quantity Generator
Date Form Received by Agency :	2006-02-28
Facility Name :	RAYONIER PERFORMANCE FIBERS- FERNANDINA
Classification :	Large Quantity Generator
Date Form Received by Agency :	2000-02-28
Facility Name :	RAYONIER,INC.
Classification :	Large Quantity Generator

Hazardous Waste Summary

Waste Code / Name :	D001 - IGNITABLE WASTE D002 - CORROSIVE WASTE D007 - CHROMIUM D008 - LEAD

Notices of Violations Summary

Date of Violation :	2007-06-06
Date Achieved Compliance :	2007-06-06
Regulation Violated :	Y
Area of Violation :	Used Oil - Generators
Enforcement Action :	N/R
Enforcement Action Date :	2007-06-06
Enf. Disposition Status :	N/R
Enf. Disp. Status Date :	N/R
Violation Lead Agency :	State
Enforcement Lead Agency :	State
Proposed Penalty Amount :	N/R
Final Penalty Amount :	N/R
Paid Penalty Amount :	N/R

Map Id: 45
Direction: SW
Distance: 0.541 mi., 2858 ft.
Elevation: 8 ft.
Relative: Higher

Site Name : RAYONIER PERFORMANCE FIBERS LLC | RAYONIER PERFORMANCE FIBERS LLC FERNANDINA PLANT | RAYONIER PERFORMANCE FIBERS, LLC - SLUDGE MANAGEMENT SITE
10 GUM ST | 10 GUM ST THE FOOT OF GUM STREET
FERNANDINA BEACH | Fernandina Beach, FL

Database(s) : [AFS, AIRS - FL, AST - FL, CS - FL, DOCKET, DWM CONTAM - FL, E C - FL, ECHO, EJ TOXIC RELEASE, ERNS, FA 3 - FL, FRS, HIST AFS, I C - FL, ICIS, INACTIVE PCS, LAST - FL, LUST - FL, MANIFEST EPA, NPDES - FL, OSHA, PCS ENF, PCS FACILITY, RCRA SQG, RESP PARTY - FL, RMP, SHWS ERIC - FL, SPILLS - FL, SQG - FL, STORMWATER, T 2 - FL, TRIS, UST - FL, WASTEWATER - FL] ***(cont.)***

Envirosite ID: 1476189
EPA ID: N/R

RCRA SQG ***(cont.)***

Date of Violation :	1993-09-14
Date Achieved Compliance :	1994-01-20
Regulation Violated :	Y
Area of Violation :	Generators - Pre-transport
Enforcement Action :	DEP MEETING
Enforcement Action Date :	1993-11-15
Enf. Disposition Status :	N/R
Enf. Disp. Status Date :	N/R
Violation Lead Agency :	State
Enforcement Lead Agency :	State
Proposed Penalty Amount :	N/R
Final Penalty Amount :	N/R
Paid Penalty Amount :	N/R

Date of Violation :	1993-09-14
Date Achieved Compliance :	1994-01-20
Regulation Violated :	Y
Area of Violation :	Generators - Pre-transport
Enforcement Action :	DEP WARNING LETTER
Enforcement Action Date :	1993-10-20
Enf. Disposition Status :	N/R
Enf. Disp. Status Date :	N/R
Violation Lead Agency :	State
Enforcement Lead Agency :	State
Proposed Penalty Amount :	N/R
Final Penalty Amount :	N/R
Paid Penalty Amount :	N/R

Date of Violation :	1993-09-14
Date Achieved Compliance :	1994-01-20
Regulation Violated :	Y
Area of Violation :	Generators - Pre-transport
Enforcement Action :	DEP SHORT FORM CONSENT ORDER
Enforcement Action Date :	1994-01-26
Enf. Disposition Status :	N/R
Enf. Disp. Status Date :	N/R
Violation Lead Agency :	State
Enforcement Lead Agency :	State

Map Id: 45
Direction: SW
Distance: 0.541 mi., 2858 ft.
Elevation: 8 ft.
Relative: Higher

Site Name : RAYONIER PERFORMANCE FIBERS LLC | RAYONIER PERFORMANCE FIBERS LLC FERNANDINA PLANT | RAYONIER PERFORMANCE FIBERS, LLC - SLUDGE MANAGEMENT SITE
10 GUM ST | 10 GUM ST THE FOOT OF GUM STREET
FERNANDINA BEACH | Fernandina Beach, FL

Database(s) : [AFS, AIRS - FL, AST - FL, CS - FL, DOCKET, DWM CONTAM - FL, E C - FL, ECHO, EJ TOXIC RELEASE, ERNS, FA 3 - FL, FRS, HIST AFS, I C - FL, ICIS, INACTIVE PCS, LAST - FL, LUST - FL, MANIFEST EPA, NPDES - FL, OSHA, PCS ENF, PCS FACILITY, RCRA SQG, RESP PARTY - FL, RMP, SHWS ERIC - FL, SPILLS - FL, SQG - FL, STORMWATER, T 2 - FL, TRIS, UST - FL, WASTEWATER - FL] ***(cont.)***

Envirosite ID: 1476189
EPA ID: N/R

RCRA SQG ***(cont.)***

Proposed Penalty Amount :	N/R
Final Penalty Amount :	23200
Paid Penalty Amount :	23200

Date of Violation :	1993-09-14
Date Achieved Compliance :	1993-11-15
Regulation Violated :	Y
Area of Violation :	Generators - Pre-transport
Enforcement Action :	DEP SHORT FORM CONSENT ORDER
Enforcement Action Date :	1994-01-26
Enf. Disposition Status :	N/R
Enf. Disp. Status Date :	N/R
Violation Lead Agency :	State
Enforcement Lead Agency :	State
Proposed Penalty Amount :	N/R
Final Penalty Amount :	23200
Paid Penalty Amount :	23200

Date of Violation :	1993-09-14
Date Achieved Compliance :	1993-11-15
Regulation Violated :	Y
Area of Violation :	TSD IS-Container Use and Management
Enforcement Action :	DEP SHORT FORM CONSENT ORDER
Enforcement Action Date :	1994-01-26
Enf. Disposition Status :	N/R
Enf. Disp. Status Date :	N/R
Violation Lead Agency :	State
Enforcement Lead Agency :	State
Proposed Penalty Amount :	N/R
Final Penalty Amount :	23200
Paid Penalty Amount :	23200

Date of Violation :	1993-09-14
Date Achieved Compliance :	1993-11-15
Regulation Violated :	Y
Area of Violation :	TSD IS-Container Use and Management
Enforcement Action :	DEP MEETING

Map Id: 45
Direction: SW
Distance: 0.541 mi., 2858 ft.
Elevation: 8 ft.
Relative: Higher

Site Name : RAYONIER PERFORMANCE FIBERS LLC | RAYONIER PERFORMANCE FIBERS LLC FERNANDINA PLANT | RAYONIER PERFORMANCE FIBERS, LLC - SLUDGE MANAGEMENT SITE
10 GUM ST | 10 GUM ST THE FOOT OF GUM STREET
FERNANDINA BEACH | Fernandina Beach, FL

Database(s) : [AFS, AIRS - FL, AST - FL, CS - FL, DOCKET, DWM CONTAM - FL, E C - FL, ECHO, EJ TOXIC RELEASE, ERNS, FA 3 - FL, FRS, HIST AFS, I C - FL, ICIS, INACTIVE PCS, LAST - FL, LUST - FL, MANIFEST EPA, NPDES - FL, OSHA, PCS ENF, PCS FACILITY, RCRA SQG, RESP PARTY - FL, RMP, SHWS ERIC - FL, SPILLS - FL, SQG - FL, STORMWATER, T 2 - FL, TRIS, UST - FL, WASTEWATER - FL] ***(cont.)***

Envirosite ID: 1476189
EPA ID: N/R

RCRA SQG ***(cont.)***

Enforcement Action Date :	1993-11-15
Enf. Disposition Status :	N/R
Enf. Disp. Status Date :	N/R
Violation Lead Agency :	State
Enforcement Lead Agency :	State
Proposed Penalty Amount :	N/R
Final Penalty Amount :	N/R
Paid Penalty Amount :	N/R

Date of Violation :	1993-09-14
Date Achieved Compliance :	1993-11-15
Regulation Violated :	Y
Area of Violation :	Generators - Pre-transport
Enforcement Action :	DEP MEETING
Enforcement Action Date :	1993-11-15
Enf. Disposition Status :	N/R
Enf. Disp. Status Date :	N/R
Violation Lead Agency :	State
Enforcement Lead Agency :	State
Proposed Penalty Amount :	N/R
Final Penalty Amount :	N/R
Paid Penalty Amount :	N/R

Date of Violation :	1993-09-14
Date Achieved Compliance :	1993-11-15
Regulation Violated :	Y
Area of Violation :	Generators - Pre-transport
Enforcement Action :	DEP WARNING LETTER
Enforcement Action Date :	1993-10-20
Enf. Disposition Status :	N/R
Enf. Disp. Status Date :	N/R
Violation Lead Agency :	State
Enforcement Lead Agency :	State
Proposed Penalty Amount :	N/R
Final Penalty Amount :	N/R
Paid Penalty Amount :	N/R

Map Id: 45
Direction: SW
Distance: 0.541 mi., 2858 ft.
Elevation: 8 ft.
Relative: Higher

Site Name : RAYONIER PERFORMANCE FIBERS LLC | RAYONIER PERFORMANCE FIBERS LLC FERNANDINA PLANT | RAYONIER PERFORMANCE FIBERS, LLC - SLUDGE MANAGEMENT SITE
10 GUM ST | 10 GUM ST THE FOOT OF GUM STREET
FERNANDINA BEACH | Fernandina Beach, FL

Database(s) : [AFS, AIRS - FL, AST - FL, CS - FL, DOCKET, DWM CONTAM - FL, E C - FL, ECHO, EJ TOXIC RELEASE, ERNS, FA 3 - FL, FRS, HIST AFS, I C - FL, ICIS, INACTIVE PCS, LAST - FL, LUST - FL, MANIFEST EPA, NPDES - FL, OSHA, PCS ENF, PCS FACILITY, RCRA SQG, RESP PARTY - FL, RMP, SHWS ERIC - FL, SPILLS - FL, SQG - FL, STORMWATER, T 2 - FL, TRIS, UST - FL, WASTEWATER - FL] ***(cont.)***

Envirosite ID: 1476189
EPA ID: N/R

RCRA SQG ***(cont.)***

Date of Violation :	1993-09-14
Date Achieved Compliance :	1993-11-15
Regulation Violated :	Y
Area of Violation :	TSD IS-Container Use and Management
Enforcement Action :	DEP WARNING LETTER
Enforcement Action Date :	1993-10-20
Enf. Disposition Status :	N/R
Enf. Disp. Status Date :	N/R
Violation Lead Agency :	State
Enforcement Lead Agency :	State
Proposed Penalty Amount :	N/R
Final Penalty Amount :	N/R
Paid Penalty Amount :	N/R

Evaluation Action Summary

Evaluation Date :	2007-06-06
Evaluation :	COMPLIANCE EVALUATION INSPECTION
Area of Violation :	Used Oil - Generators
Date Achieved Compliance :	2007-06-06
Evaluation Lead Agency :	State

Evaluation Date :	1994-01-20
Evaluation :	NON-FINANCIAL RECORD REVIEW
Area of Violation :	N/R
Date Achieved Compliance :	N/R
Evaluation Lead Agency :	State

Evaluation Date :	1993-09-14
Evaluation :	COMPLIANCE EVALUATION INSPECTION
Area of Violation :	Generators - Pre-transport
Date Achieved Compliance :	1993-11-15
Evaluation Lead Agency :	State

Evaluation Date :	1993-09-14
Evaluation :	COMPLIANCE EVALUATION INSPECTION

Map Id: 45
Direction: SW
Distance: 0.541 mi., 2858 ft.
Elevation: 8 ft.
Relative: Higher

Site Name : RAYONIER PERFORMANCE FIBERS LLC | RAYONIER PERFORMANCE FIBERS LLC FERNANDINA PLANT | RAYONIER PERFORMANCE FIBERS, LLC - SLUDGE MANAGEMENT SITE
10 GUM ST | 10 GUM ST THE FOOT OF GUM STREET
FERNANDINA BEACH | Fernandina Beach, FL

Database(s) : [AFS, AIRS - FL, AST - FL, CS - FL, DOCKET, DWM CONTAM - FL, E C - FL, ECHO, EJ TOXIC RELEASE, ERNS, FA 3 - FL, FRS, HIST AFS, I C - FL, ICIS, INACTIVE PCS, LAST - FL, LUST - FL, MANIFEST EPA, NPDES - FL, OSHA, PCS ENF, PCS FACILITY, RCRA SQG, RESP PARTY - FL, RMP, SHWS ERIC - FL, SPILLS - FL, SQG - FL, STORMWATER, T 2 - FL, TRIS, UST - FL, WASTEWATER - FL] ***(cont.)***

Envirosite ID: 1476189
EPA ID: N/R

RCRA SQG ***(cont.)***

Area of Violation :	Generators - Pre-transport
Date Achieved Compliance :	1994-01-20
Evaluation Lead Agency :	State
Evaluation Date :	1993-09-14
Evaluation :	COMPLIANCE EVALUATION INSPECTION
Area of Violation :	TSD IS-Container Use and Management
Date Achieved Compliance :	1993-11-15
Evaluation Lead Agency :	State

RESP PARTY - FL

Facility Name :	RAYONIER - FERNANDINA MILL
Facility Address :	10 GUM ST, FERNANDINA BEACH, 32034
Site ID :	3142
Project ID :	254516
Status :	CLOSED
District :	NED
ISDR Date :	1998-09-09
Project MGR :	PALCIC_ML
OGC Number :	N/R
Contaminants :	N/R
Offsite COC :	N
Priority Score :	N/R
County ID :	45
Datum ID :	NAD83
Method ID :	DPHO
Feature :	N/R
Object of Interest :	CAP_RAP SITE
Proximity :	CENTR
Collect Username :	WILLIAMS_CA
Collect Affiliation :	Florida Department of Environmental Protection
Collect Program ID :	CL
Collect Date :	2016-06-21 00:00:00
Map Source :	IMAGERY_11_13
Map Source Scale :	5000
Interpolation Scale :	5000

Map Id: 45
Direction: SW
Distance: 0.541 mi., 2858 ft.
Elevation: 8 ft.
Relative: Higher

Site Name : RAYONIER PERFORMANCE FIBERS LLC | RAYONIER PERFORMANCE FIBERS LLC FERNANDINA PLANT | RAYONIER PERFORMANCE FIBERS, LLC - SLUDGE MANAGEMENT SITE
10 GUM ST | 10 GUM ST THE FOOT OF GUM STREET
FERNANDINA BEACH | Fernandina Beach, FL

Database(s) : [AFS, AIRS - FL, AST - FL, CS - FL, DOCKET, DWM CONTAM - FL, E C - FL, ECHO, EJ TOXIC RELEASE, ERNS, FA 3 - FL, FRS, HIST AFS, I C - FL, ICIS, INACTIVE PCS, LAST - FL, LUST - FL, MANIFEST EPA, NPDES - FL, OSHA, PCS ENF, PCS FACILITY, RCRA SQG, RESP PARTY - FL, RMP, SHWS ERIC - FL, SPILLS - FL, SQG - FL, STORMWATER, T 2 - FL, TRIS, UST - FL, WASTEWATER - FL] ***(cont.)***

Envirosite ID: 1476189
EPA ID: N/R

RESP PARTY - FL ***(cont.)***

Coordinate Accuracy ID :	3
Verify Method ID :	DPHO
Verify Username :	WILLIAMS_CA
Verify Affiliation :	DEPARTMENT OF ENVIRONMENTAL PROTECTION
Verifying Program ID :	CL
Verification Date :	2016-06-21 09:17:46
Documents :	Click here for hyperlink provided by the agency.
Latitude :	30.662055
Longitude :	81.471391
Last Date in Agency List :	2020-01-27

RMP

Facility Name :	Rayonier Performance Fibers LLC, Fernandina Mill
Facility Address :	10 Gum Street, Fernandina Beach, FL 32034

Site Details

Facility ID :	54891
Facility County FIPS :	12089
LEPC :	Dept of Public Safety-Nassau
Facility URL :	rayonier.com
Facility Phone Number :	9043215563
Facility Email Address :	mike.bell@rayonier.com
Facility DUNS :	4056255
Parent Company Name :	Rayonier, Inc.
Company 2 Name :	N/R
Company DUNS :	1265263
Company 2 DUNS :	0
Operator Name :	Rayonier Performance Fibers LLC
Operator Address :	P.O. Box 2002, Fernandina Beach, FL 32034-2002
Operator Address 2 :	N/R
Operator Phone :	9042613611
Emergency Contact Name :	Robin Mock
Emergency Contact Title :	Manager Safety and Health
Emergency Contact Phone :	9042771416
Phone 24 :	9045575776
Emergency Contact Ext PIN :	N/R
Emergency Contact Email :	robin.mock@rayonier.com

Map Id: 45
Direction: SW
Distance: 0.541 mi., 2858 ft.
Elevation: 8 ft.
Relative: Higher

Site Name : RAYONIER PERFORMANCE FIBERS LLC | RAYONIER PERFORMANCE FIBERS LLC FERNANDINA PLANT | RAYONIER PERFORMANCE FIBERS, LLC - SLUDGE MANAGEMENT SITE
10 GUM ST | 10 GUM ST THE FOOT OF GUM STREET
FERNANDINA BEACH | Fernandina Beach, FL

Database(s) : [AFS, AIRS - FL, AST - FL, CS - FL, DOCKET, DWM CONTAM - FL, E C - FL, ECHO, EJ TOXIC RELEASE, ERNS, FA 3 - FL, FRS, HIST AFS, I C - FL, ICIS, INACTIVE PCS, LAST - FL, LUST - FL, MANIFEST EPA, NPDES - FL, OSHA, PCS ENF, PCS FACILITY, RCRA SQG, RESP PARTY - FL, RMP, SHWS ERIC - FL, SPILLS - FL, SQG - FL, STORMWATER, T 2 - FL, TRIS, UST - FL, WASTEWATER - FL] ***(cont.)***

Envirosite ID: 1476189
EPA ID: N/R

RMP ***(cont.)***

No Accidents :	True
Foreign State Prov :	N/R
Foreign Zip Code :	N/R
Foreign Country :	N/R
FTE :	290
Other EPA Facility ID :	N/R
EPA Facility ID :	100000050972
OSHA PSM :	True
EPCRA 302 :	True
CAA Title V :	True
Clear Air Op Permit ID :	0890004-024-AV
Safety Inspection Date :	2003-04-14
Safety Inspection by :	State environmental agency
OSHA Ranking :	False
Predictive Filing Flag :	False
Submission Type :	R
CBI Flag :	False
Completion Check Date :	2012-05-07
Receipt Date :	2009-06-19
Graphics Indicator :	False
Attachments Indicator :	False
Certification Received Flag :	True
Submission Method :	RMP*eSubmit
CBI Substantiation Flag :	False
Electronic Waiver Received Flag :	False
Postmark Date :	2009-06-18
De Registration Date :	N/R
De Registration Effective Date :	N/R
Anniversary Date :	2014-06-18
Error Report Date :	N/R
CBI Unsanitized Version Flag :	False
Version Number :	3.10.1
Facility Latitude :	30.662500
Facility Longitude :	-081.470000
Valid Latitude Longitude Flag :	True
FRS Description :	FACILITY CENTROID
FRS Method :	INTERPOLATION-PHOTO
Horizontal Accuracy Measure :	25
Horizontal Reference Datum Code :	002
Source Map Scale Number :	24000

Map Id: 45
Direction: SW
Distance: 0.541 mi., 2858 ft.
Elevation: 8 ft.
Relative: Higher

Site Name : RAYONIER PERFORMANCE FIBERS LLC | RAYONIER PERFORMANCE FIBERS LLC FERNANDINA PLANT | RAYONIER PERFORMANCE FIBERS, LLC - SLUDGE MANAGEMENT SITE
10 GUM ST | 10 GUM ST THE FOOT OF GUM STREET
FERNANDINA BEACH | Fernandina Beach, FL

Database(s) : [AFS, AIRS - FL, AST - FL, CS - FL, DOCKET, DWM CONTAM - FL, E C - FL, ECHO, EJ TOXIC RELEASE, ERNS, FA 3 - FL, FRS, HIST AFS, I C - FL, ICIS, INACTIVE PCS, LAST - FL, LUST - FL, MANIFEST EPA, NPDES - FL, OSHA, PCS ENF, PCS FACILITY, RCRA SQG, RESP PARTY - FL, RMP, SHWS ERIC - FL, SPILLS - FL, SQG - FL, STORMWATER, T 2 - FL, TRIS, UST - FL, WASTEWATER - FL] ***(cont.)***

Envirosite ID: 1476189
EPA ID: N/R

RMP ***(cont.)***

Last Date in Agency List : 2022-05-17

Process Details
Process ID : 80078
Process Facility ID : 54891
Process Description : Ammonia (anhydrous)

Chemical Details
Chemical Name : Ammonia (anhydrous)
Chemical ID : 56
Quantity : 960000

Chemical Name : Public OCA Chemical
Chemical ID : 0
Quantity : 0

Process Details
Process ID : 80079
Process Facility ID : 54891
Process Description : Chlorine

Chemical Details
Chemical Name : Chlorine
Chemical ID : 62
Quantity : 720000

Chemical Name : Public OCA Chemical
Chemical ID : 0
Quantity : 0

Map Id: 45
Direction: SW
Distance: 0.541 mi., 2858 ft.
Elevation: 8 ft.
Relative: Higher

Site Name : RAYONIER PERFORMANCE FIBERS LLC | RAYONIER PERFORMANCE FIBERS LLC FERNANDINA PLANT | RAYONIER PERFORMANCE FIBERS, LLC - SLUDGE MANAGEMENT SITE
10 GUM ST | 10 GUM ST THE FOOT OF GUM STREET
FERNANDINA BEACH | Fernandina Beach, FL

Database(s) : [AFS, AIRS - FL, AST - FL, CS - FL, DOCKET, DWM CONTAM - FL, E C - FL, ECHO, EJ TOXIC RELEASE, ERNS, FA 3 - FL, FRS, HIST AFS, I C - FL, ICIS, INACTIVE PCS, LAST - FL, LUST - FL, MANIFEST EPA, NPDES - FL, OSHA, PCS ENF, PCS FACILITY, RCRA SQG, RESP PARTY - FL, RMP, SHWS ERIC - FL, SPILLS - FL, SQG - FL, STORMWATER, T 2 - FL, TRIS, UST - FL, WASTEWATER - FL] ***(cont.)***

Envirosite ID: 1476189
EPA ID: N/R

RMP ***(cont.)***

Process Details
Process ID : 80080
Process Facility ID : 54891
Process Description : Chlorine Dioxide

Chemical Details
Chemical Name : Chlorine dioxide [Chlorine oxide (ClO2)]
Chemical ID : 71
Quantity : 1009

Chemical Name : Public OCA Chemical
Chemical ID : 0
Quantity : 0

Process Details
Process ID : 80081
Process Facility ID : 54891
Process Description : Sulfur Dioxide

Chemical Details
Chemical Name : Public OCA Chemical
Chemical ID : 0
Quantity : 0

Chemical Name : Sulfur dioxide (anhydrous)
Chemical ID : 49
Quantity : 772000

Map Id: 45
Direction: SW
Distance: 0.541 mi., 2858 ft.
Elevation: 8 ft.
Relative: Higher

Site Name : RAYONIER PERFORMANCE FIBERS LLC | RAYONIER PERFORMANCE FIBERS LLC FERNANDINA PLANT | RAYONIER PERFORMANCE FIBERS, LLC - SLUDGE MANAGEMENT SITE
10 GUM ST | 10 GUM ST THE FOOT OF GUM STREET
FERNANDINA BEACH | Fernandina Beach, FL

Database(s) : [AFS, AIRS - FL, AST - FL, CS - FL, DOCKET, DWM CONTAM - FL, E C - FL, ECHO, EJ TOXIC RELEASE, ERNS, FA 3 - FL, FRS, HIST AFS, I C - FL, ICIS, INACTIVE PCS, LAST - FL, LUST - FL, MANIFEST EPA, NPDES - FL, OSHA, PCS ENF, PCS FACILITY, RCRA SQG, RESP PARTY - FL, RMP, SHWS ERIC - FL, SPILLS - FL, SQG - FL, STORMWATER, T 2 - FL, TRIS, UST - FL, WASTEWATER - FL] ***(cont.)***

Envirosite ID: 1476189
EPA ID: N/R

RMP ***(cont.)***

RMP Summary

RMP Contact Name :	Fredrick M. Kershner
RMP Title :	Director, Safety
RMP Description :	6/17/09final
RMP Complete Flag :	True

Accident History

Facility ID :	54891
Accident Date :	N/R
Accident Time :	N/R
Accident Release Duration :	N/R
Release Event :	N/R
Release Source :	N/R
Other Release Source :	N/R
Onsite Property Damage :	N/R
Offsite Property Damage :	N/R
Envir Damage :	N/R
Envir Damage-Other :	N/R
Initiating Event :	N/R
Cause Equipment Failure :	N/R
Cause-Other :	N/R
Offsite Responders Notify :	N/R
CBI Flag :	N/R
Accident History ID :	N/R

Facility Name :	Rayonier Performance Fibers LLC Fernandina Plant
Facility Address :	10 Gum Street, Fernandina Beach, FL 32034

Site Details

Facility ID :	1000037202
Facility County FIPS :	12089
LEPC :	Dept of Public Safety-Nassau
Facility URL :	rayonieram.com
Facility Phone Number :	9043574600
Facility Email Address :	jay.posze@rayonieram.com

Map Id: 45
Direction: SW
Distance: 0.541 mi., 2858 ft.
Elevation: 8 ft.
Relative: Higher

Site Name : RAYONIER PERFORMANCE FIBERS LLC | RAYONIER PERFORMANCE FIBERS LLC FERNANDINA PLANT | RAYONIER PERFORMANCE FIBERS, LLC - SLUDGE MANAGEMENT SITE
10 GUM ST | 10 GUM ST THE FOOT OF GUM STREET
FERNANDINA BEACH | Fernandina Beach, FL

Database(s) : [AFS, AIRS - FL, AST - FL, CS - FL, DOCKET, DWM CONTAM - FL, E C - FL, ECHO, EJ TOXIC RELEASE, ERNS, FA 3 - FL, FRS, HIST AFS, I C - FL, ICIS, INACTIVE PCS, LAST - FL, LUST - FL, MANIFEST EPA, NPDES - FL, OSHA, PCS ENF, PCS FACILITY, RCRA SQG, RESP PARTY - FL, RMP, SHWS ERIC - FL, SPILLS - FL, SQG - FL, STORMWATER, T 2 - FL, TRIS, UST - FL, WASTEWATER - FL] ***(cont.)***

Envirosite ID: 1476189
EPA ID: N/R

RMP ***(cont.)***

Facility DUNS :	0
Parent Company Name :	Rayonier A.M. Products, Inc.
Company 2 Name :	N/R
Company DUNS :	79405238
Company 2 DUNS :	0
Operator Name :	Rayonier Performance Fibers, LLC
Operator Address :	10 Gum Street, Fernandina Beach, FL 32034-2002
Operator Address 2 :	P.O. Box 2002
Operator Phone :	9042613611
Emergency Contact Name :	Leah Greene
Emergency Contact Title :	Safety Manager
Emergency Contact Phone :	9042771416
Phone 24 :	6469572774
Emergency Contact Ext PIN :	N/R
Emergency Contact Email :	leah.greene@rayonieram.com
No Accidents :	True
Foreign State Prov :	N/R
Foreign Zip Code :	N/R
Foreign Country :	N/R
FTE :	302
Other EPA Facility ID :	N/R
EPA Facility ID :	100000050972
OSHA PSM :	True
EPCRA 302 :	True
CAA Title V :	True
Clear Air Op Permit ID :	0890004-054-AV
Safety Inspection Date :	2017-08-01
Safety Inspection by :	Federal Occupational Safety Agency
OSHA Ranking :	False
Predictive Filing Flag :	False
Submission Type :	R
CBI Flag :	False
Completion Check Date :	2018-04-05
Receipt Date :	2013-11-04
Graphics Indicator :	False
Attachments Indicator :	False
Certification Received Flag :	True
Submission Method :	RMP*eSubmit
CBI Substantiation Flag :	False
Electronic Waiver Received Flag :	False

Map Id: 45
Direction: SW
Distance: 0.541 mi., 2858 ft.
Elevation: 8 ft.
Relative: Higher

Site Name : RAYONIER PERFORMANCE FIBERS LLC | RAYONIER PERFORMANCE FIBERS LLC FERNANDINA PLANT | RAYONIER PERFORMANCE FIBERS, LLC - SLUDGE MANAGEMENT SITE
10 GUM ST | 10 GUM ST THE FOOT OF GUM STREET
FERNANDINA BEACH | Fernandina Beach, FL

Database(s) : [AFS, AIRS - FL, AST - FL, CS - FL, DOCKET, DWM CONTAM - FL, E C - FL, ECHO, EJ TOXIC RELEASE, ERNS, FA 3 - FL, FRS, HIST AFS, I C - FL, ICIS, INACTIVE PCS, LAST - FL, LUST - FL, MANIFEST EPA, NPDES - FL, OSHA, PCS ENF, PCS FACILITY, RCRA SQG, RESP PARTY - FL, RMP, SHWS ERIC - FL, SPILLS - FL, SQG - FL, STORMWATER, T 2 - FL, TRIS, UST - FL, WASTEWATER - FL] ***(cont.)***

Envirosite ID: 1476189
EPA ID: N/R

RMP ***(cont.)***

Postmark Date :	2013-11-04
De Registration Date :	N/R
De Registration Effective Date :	N/R
Anniversary Date :	2018-11-04
Error Report Date :	N/R
CBI Unsanitized Version Flag :	False
Version Number :	3.10.1
Facility Latitude :	30.662500
Facility Longitude :	-081.470000
Valid Latitude Longitude Flag :	True
FRS Description :	FACILITY CENTROID
FRS Method :	INTERPOLATION-PHOTO
Horizontal Accuracy Measure :	25
Horizontal Reference Datum Code :	002
Source Map Scale Number :	24000
Last Date in Agency List :	2022-05-17

Process Details

Process ID :	1000045556
Process Facility ID :	1000037202
Process Description :	Ammonia (anhydrous)

Chemical Details

Chemical Name :	Ammonia (anhydrous)
Chemical ID :	56
Quantity :	960000

Chemical Name :	Public OCA Chemical
Chemical ID :	0
Quantity :	0

Map Id: 45
Direction: SW
Distance: 0.541 mi., 2858 ft.
Elevation: 8 ft.
Relative: Higher

Site Name : RAYONIER PERFORMANCE FIBERS LLC | RAYONIER PERFORMANCE FIBERS LLC FERNANDINA PLANT | RAYONIER PERFORMANCE FIBERS, LLC - SLUDGE MANAGEMENT SITE
10 GUM ST | 10 GUM ST THE FOOT OF GUM STREET
FERNANDINA BEACH | Fernandina Beach, FL

Database(s) : [AFS, AIRS - FL, AST - FL, CS - FL, DOCKET, DWM CONTAM - FL, E C - FL, ECHO, EJ TOXIC RELEASE, ERNS, FA 3 - FL, FRS, HIST AFS, I C - FL, ICIS, INACTIVE PCS, LAST - FL, LUST - FL, MANIFEST EPA, NPDES - FL, OSHA, PCS ENF, PCS FACILITY, RCRA SQG, RESP PARTY - FL, RMP, SHWS ERIC - FL, SPILLS - FL, SQG - FL, STORMWATER, T 2 - FL, TRIS, UST - FL, WASTEWATER - FL] ***(cont.)***

Envirosite ID: 1476189
EPA ID: N/R

RMP ***(cont.)***

Process Details
- Process ID : 1000045557
- Process Facility ID : 1000037202
- Process Description : Chlorine

Chemical Details
- Chemical Name : Chlorine
- Chemical ID : 62
- Quantity : 720000

- Chemical Name : Public OCA Chemical
- Chemical ID : 0
- Quantity : 0

Process Details
- Process ID : 1000045558
- Process Facility ID : 1000037202
- Process Description : Chlorine Dioxide

Chemical Details
- Chemical Name : Chlorine dioxide [Chlorine oxide (ClO2)]
- Chemical ID : 71
- Quantity : 16420

- Chemical Name : Public OCA Chemical
- Chemical ID : 0
- Quantity : 0

Map Id: 45
Direction: SW
Distance: 0.541 mi., 2858 ft.
Elevation: 8 ft.
Relative: Higher

Site Name : RAYONIER PERFORMANCE FIBERS LLC | RAYONIER PERFORMANCE FIBERS LLC FERNANDINA PLANT | RAYONIER PERFORMANCE FIBERS, LLC - SLUDGE MANAGEMENT SITE
10 GUM ST | 10 GUM ST THE FOOT OF GUM STREET
FERNANDINA BEACH | Fernandina Beach, FL

Database(s) : [AFS, AIRS - FL, AST - FL, CS - FL, DOCKET, DWM CONTAM - FL, E C - FL, ECHO, EJ TOXIC RELEASE, ERNS, FA 3 - FL, FRS, HIST AFS, I C - FL, ICIS, INACTIVE PCS, LAST - FL, LUST - FL, MANIFEST EPA, NPDES - FL, OSHA, PCS ENF, PCS FACILITY, RCRA SQG, RESP PARTY - FL, RMP, SHWS ERIC - FL, SPILLS - FL, SQG - FL, STORMWATER, T 2 - FL, TRIS, UST - FL, WASTEWATER - FL] ***(cont.)***

Envirosite ID: 1476189
EPA ID: N/R

RMP ***(cont.)***

Process Details

Process ID :	1000045559
Process Facility ID :	1000037202
Process Description :	Sulfur Dioxide

Chemical Details

Chemical Name :	Public OCA Chemical
Chemical ID :	0
Quantity :	0
Chemical Name :	Sulfur dioxide (anhydrous)
Chemical ID :	49
Quantity :	772000

RMP Summary

RMP Contact Name :	Robin Mock
RMP Title :	Director, Safety
RMP Description :	6/17/09final
RMP Complete Flag :	True

Accident History

Facility ID :	1000037202
Accident Date :	2017-06-21
Accident Time :	0015
Accident Release Duration :	00050
Release Event :	Gas
Release Source :	Valve
Other Release Source :	N/R
Onsite Property Damage :	0
Offsite Property Damage :	0
Envir Damage :	N/R
Envir Damage-Other :	N/R
Initiating Event :	b

Map Id: 45
Direction: SW
Distance: 0.541 mi., 2858 ft.
Elevation: 8 ft.
Relative: Higher

Site Name : RAYONIER PERFORMANCE FIBERS LLC | RAYONIER PERFORMANCE FIBERS LLC FERNANDINA PLANT | RAYONIER PERFORMANCE FIBERS, LLC - SLUDGE MANAGEMENT SITE
10 GUM ST | 10 GUM ST THE FOOT OF GUM STREET
FERNANDINA BEACH | Fernandina Beach, FL

Database(s) : [AFS, AIRS - FL, AST - FL, CS - FL, DOCKET, DWM CONTAM - FL, E C - FL, ECHO, EJ TOXIC RELEASE, ERNS, FA 3 - FL, FRS, HIST AFS, I C - FL, ICIS, INACTIVE PCS, LAST - FL, LUST - FL, MANIFEST EPA, NPDES - FL, OSHA, PCS ENF, PCS FACILITY, RCRA SQG, RESP PARTY - FL, RMP, SHWS ERIC - FL, SPILLS - FL, SQG - FL, STORMWATER, T 2 - FL, TRIS, UST - FL, WASTEWATER - FL] ***(cont.)***

Envirosite ID: 1476189
EPA ID: N/R

RMP ***(cont.)***

Cause Equipment Failure :	Human Error, Improper Procedure, Bypass Condition, Management Error
Cause-Other :	N/R
Offsite Responders Notify :	Notified and Responded
CBI Flag :	False
Accident History ID :	1000050761

Accident History Chemicals

Accident Chemical ID :	1000041095
Accident History ID :	N/R
Chemical ID :	49
Chemical Name :	Sulfur dioxide (anhydrous)
Quantity Released :	90
Percent Weight :	100

Accident History

Facility ID :	1000037202
Accident Date :	2015-02-06
Accident Time :	0440
Accident Release Duration :	00001
Release Event :	Gas
Release Source :	Process Vessel
Other Release Source :	N/R
Onsite Property Damage :	0
Offsite Property Damage :	0
Envir Damage :	N/R
Envir Damage-Other :	N/R
Initiating Event :	b
Cause Equipment Failure :	Improper Procedure, Process Design Failure
Cause-Other :	N/R
Offsite Responders Notify :	No, not notified
CBI Flag :	False
Accident History ID :	1000052061

Map Id: 45
Direction: SW
Distance: 0.541 mi., 2858 ft.
Elevation: 8 ft.
Relative: Higher

Site Name : RAYONIER PERFORMANCE FIBERS LLC | RAYONIER PERFORMANCE FIBERS LLC FERNANDINA PLANT | RAYONIER PERFORMANCE FIBERS, LLC - SLUDGE MANAGEMENT SITE
10 GUM ST | 10 GUM ST THE FOOT OF GUM STREET
FERNANDINA BEACH | Fernandina Beach, FL

Database(s) : [AFS, AIRS - FL, AST - FL, CS - FL, DOCKET, DWM CONTAM - FL, E C - FL, ECHO, EJ TOXIC RELEASE, ERNS, FA 3 - FL, FRS, HIST AFS, I C - FL, ICIS, INACTIVE PCS, LAST - FL, LUST - FL, MANIFEST EPA, NPDES - FL, OSHA, PCS ENF, PCS FACILITY, RCRA SQG, RESP PARTY - FL, RMP, SHWS ERIC - FL, SPILLS - FL, SQG - FL, STORMWATER, T 2 - FL, TRIS, UST - FL, WASTEWATER - FL] ***(cont.)***

Envirosite ID: 1476189
EPA ID: N/R

RMP ***(cont.)***

Accident History Chemicals

Accident Chemical ID :	1000042116
Accident History ID :	N/R
Chemical ID :	49
Chemical Name :	Sulfur dioxide (anhydrous)
Quantity Released :	1
Percent Weight :	100

Accident History

Facility ID :	1000037202
Accident Date :	2013-06-27
Accident Time :	0930
Accident Release Duration :	00005
Release Event :	Gas
Release Source :	Process Vessel
Other Release Source :	N/R
Onsite Property Damage :	0
Offsite Property Damage :	0
Envir Damage :	N/R
Envir Damage-Other :	N/R
Initiating Event :	a
Cause Equipment Failure :	Equipment Failure, Upset Condition, Process Design Failure
Cause-Other :	N/R
Offsite Responders Notify :	No, not notified
CBI Flag :	False
Accident History ID :	1000052062

Accident History Chemicals

Accident Chemical ID :	1000042117
Accident History ID :	N/R
Chemical ID :	49
Chemical Name :	Sulfur dioxide (anhydrous)
Quantity Released :	3
Percent Weight :	100

Map Id: 45
Direction: SW
Distance: 0.541 mi., 2858 ft.
Elevation: 8 ft.
Relative: Higher

Site Name : RAYONIER PERFORMANCE FIBERS LLC | RAYONIER PERFORMANCE FIBERS LLC FERNANDINA PLANT | RAYONIER PERFORMANCE FIBERS, LLC - SLUDGE MANAGEMENT SITE
10 GUM ST | 10 GUM ST THE FOOT OF GUM STREET
FERNANDINA BEACH | Fernandina Beach, FL

Database(s) : [AFS, AIRS - FL, AST - FL, CS - FL, DOCKET, DWM CONTAM - FL, E C - FL, ECHO, EJ TOXIC RELEASE, ERNS, FA 3 - FL, FRS, HIST AFS, I C - FL, ICIS, INACTIVE PCS, LAST - FL, LUST - FL, MANIFEST EPA, NPDES - FL, OSHA, PCS ENF, PCS FACILITY, RCRA SQG, RESP PARTY - FL, RMP, SHWS ERIC - FL, SPILLS - FL, SQG - FL, STORMWATER, T 2 - FL, TRIS, UST - FL, WASTEWATER - FL] ***(cont.)***

Envirosite ID: 1476189
EPA ID: N/R

RMP ***(cont.)***

Accident Chemical ID :	1000042118
Accident History ID :	N/R
Chemical ID :	71
Chemical Name :	Chlorine dioxide [Chlorine oxide (ClO2)]
Quantity Released :	6
Percent Weight :	100

Site Details

Facility ID :	1000071062
Facility County FIPS :	12089
LEPC :	NE Florida Regional Council
Facility URL :	rayonieram.com
Facility Phone Number :	9043574600
Facility Email Address :	jay.posze@rayonieram.com
Facility DUNS :	0
Parent Company Name :	Rayonier Advanced Materials, Inc.
Company 2 Name :	N/R
Company DUNS :	79405238
Company 2 DUNS :	0
Operator Name :	Rayonier Performance Fibers, LLC
Operator Address :	10 Gum Street, Fernandina Beach, FL 32035-2002
Operator Address 2 :	P.O. Box 2002
Operator Phone :	9042613611
Emergency Contact Name :	Leah Greene
Emergency Contact Title :	Safety Manager
Emergency Contact Phone :	9042771416
Phone 24 :	6469572774
Emergency Contact Ext PIN :	N/R
Emergency Contact Email :	leah.greene@rayonieram.com
No Accidents :	True
Foreign State Prov :	N/R
Foreign Zip Code :	N/R
Foreign Country :	N/R
FTE :	302
Other EPA Facility ID :	N/R
EPA Facility ID :	100000050972
OSHA PSM :	True
EPCRA 302 :	True

Map Id: 45
Direction: SW
Distance: 0.541 mi., 2858 ft.
Elevation: 8 ft.
Relative: Higher

Site Name : RAYONIER PERFORMANCE FIBERS LLC | RAYONIER PERFORMANCE FIBERS LLC FERNANDINA PLANT | RAYONIER PERFORMANCE FIBERS, LLC - SLUDGE MANAGEMENT SITE
10 GUM ST | 10 GUM ST THE FOOT OF GUM STREET
FERNANDINA BEACH | Fernandina Beach, FL

Database(s) : [AFS, AIRS - FL, AST - FL, CS - FL, DOCKET, DWM CONTAM - FL, E C - FL, ECHO, EJ TOXIC RELEASE, ERNS, FA 3 - FL, FRS, HIST AFS, I C - FL, ICIS, INACTIVE PCS, LAST - FL, LUST - FL, MANIFEST EPA, NPDES - FL, OSHA, PCS ENF, PCS FACILITY, RCRA SQG, RESP PARTY - FL, RMP, SHWS ERIC - FL, SPILLS - FL, SQG - FL, STORMWATER, T 2 - FL, TRIS, UST - FL, WASTEWATER - FL] ***(cont.)***

Envirosite ID: 1476189
EPA ID: N/R

RMP ***(cont.)***

CAA Title V :	True
Clear Air Op Permit ID :	0890004-054-AV
Safety Inspection Date :	2017-08-01
Safety Inspection by :	Federal Occupational Safety Agency
OSHA Ranking :	False
Predictive Filing Flag :	False
Submission Type :	R
CBI Flag :	False
Completion Check Date :	2021-08-24
Receipt Date :	2018-09-28
Graphics Indicator :	False
Attachments Indicator :	False
Certification Received Flag :	True
Submission Method :	RMP*eSubmit
CBI Substantiation Flag :	False
Electronic Waiver Received Flag :	False
Postmark Date :	2018-09-28
De Registration Date :	N/R
De Registration Effective Date :	N/R
Anniversary Date :	2023-09-28
Error Report Date :	N/R
CBI Unsanitized Version Flag :	False
Version Number :	3.10.1
Facility Latitude :	30.662500
Facility Longitude :	-081.470000
Valid Latitude Longitude Flag :	True
FRS Description :	FACILITY CENTROID
FRS Method :	INTERPOLATION-PHOTO
Horizontal Accuracy Measure :	40
Horizontal Reference Datum Code :	002
Source Map Scale Number :	N/R
Last Date in Agency List :	2022-05-17

Process Details

Process ID :	1000089060
Process Facility ID :	1000071062
Process Description :	Chlorine

Map Id: 45
Direction: SW
Distance: 0.541 mi., 2858 ft.
Elevation: 8 ft.
Relative: Higher

Site Name : RAYONIER PERFORMANCE FIBERS LLC | RAYONIER PERFORMANCE FIBERS LLC FERNANDINA PLANT | RAYONIER PERFORMANCE FIBERS, LLC - SLUDGE MANAGEMENT SITE
10 GUM ST | 10 GUM ST THE FOOT OF GUM STREET
FERNANDINA BEACH | Fernandina Beach, FL

Database(s) : [AFS, AIRS - FL, AST - FL, CS - FL, DOCKET, DWM CONTAM - FL, E C - FL, ECHO, EJ TOXIC RELEASE, ERNS, FA 3 - FL, FRS, HIST AFS, I C - FL, ICIS, INACTIVE PCS, LAST - FL, LUST - FL, MANIFEST EPA, NPDES - FL, OSHA, PCS ENF, PCS FACILITY, RCRA SQG, RESP PARTY - FL, RMP, SHWS ERIC - FL, SPILLS - FL, SQG - FL, STORMWATER, T 2 - FL, TRIS, UST - FL, WASTEWATER - FL] ***(cont.)***

Envirosite ID: 1476189
EPA ID: N/R

RMP ***(cont.)***

Chemical Details
Chemical Name : Chlorine
Chemical ID : 62
Quantity : 720000

Chemical Name : Public OCA Chemical
Chemical ID : 0
Quantity : 0

Process Details
Process ID : 1000089061
Process Facility ID : 1000071062
Process Description : Chlorine Dioxide

Chemical Details
Chemical Name : Chlorine dioxide [Chlorine oxide (ClO2)]
Chemical ID : 71
Quantity : 27000

Chemical Name : Public OCA Chemical
Chemical ID : 0
Quantity : 0

Process Details
Process ID : 1000089062
Process Facility ID : 1000071062
Process Description : Ammonia (anhydrous)

Map Id: 45
Direction: SW
Distance: 0.541 mi., 2858 ft.
Elevation: 8 ft.
Relative: Higher

Site Name : RAYONIER PERFORMANCE FIBERS LLC | RAYONIER PERFORMANCE FIBERS LLC FERNANDINA PLANT | RAYONIER PERFORMANCE FIBERS, LLC - SLUDGE MANAGEMENT SITE
10 GUM ST | 10 GUM ST THE FOOT OF GUM STREET
FERNANDINA BEACH | Fernandina Beach, FL

Database(s) : [AFS, AIRS - FL, AST - FL, CS - FL, DOCKET, DWM CONTAM - FL, E C - FL, ECHO, EJ TOXIC RELEASE, ERNS, FA 3 - FL, FRS, HIST AFS, I C - FL, ICIS, INACTIVE PCS, LAST - FL, LUST - FL, MANIFEST EPA, NPDES - FL, OSHA, PCS ENF, PCS FACILITY, RCRA SQG, RESP PARTY - FL, RMP, SHWS ERIC - FL, SPILLS - FL, SQG - FL, STORMWATER, T 2 - FL, TRIS, UST - FL, WASTEWATER - FL] ***(cont.)***

Envirosite ID: 1476189
EPA ID: N/R

RMP ***(cont.)***

Chemical Details
Chemical Name : Ammonia (anhydrous)
Chemical ID : 56
Quantity : 180000

Chemical Name : Public OCA Chemical
Chemical ID : 0
Quantity : 0

Process Details
Process ID : 1000089063
Process Facility ID : 1000071062
Process Description : Sulfur Dioxide

Chemical Details
Chemical Name : Public OCA Chemical
Chemical ID : 0
Quantity : 0

Chemical Name : Sulfur dioxide (anhydrous)
Chemical ID : 49
Quantity : 1080000

RMP Summary
RMP Contact Name : Tom Faltemier
RMP Title : Senior Environmental Engineer
RMP Description : 6/17/09final
RMP Complete Flag : True

Map Id: 45
Direction: SW
Distance: 0.541 mi., 2858 ft.
Elevation: 8 ft.
Relative: Higher

Site Name : RAYONIER PERFORMANCE FIBERS LLC | RAYONIER PERFORMANCE FIBERS LLC FERNANDINA PLANT | RAYONIER PERFORMANCE FIBERS, LLC - SLUDGE MANAGEMENT SITE
10 GUM ST | 10 GUM ST THE FOOT OF GUM STREET
FERNANDINA BEACH | Fernandina Beach, FL

Database(s) : [AFS, AIRS - FL, AST - FL, CS - FL, DOCKET, DWM CONTAM - FL, E C - FL, ECHO, EJ TOXIC RELEASE, ERNS, FA 3 - FL, FRS, HIST AFS, I C - FL, ICIS, INACTIVE PCS, LAST - FL, LUST - FL, MANIFEST EPA, NPDES - FL, OSHA, PCS ENF, PCS FACILITY, RCRA SQG, RESP PARTY - FL, RMP, SHWS ERIC - FL, SPILLS - FL, SQG - FL, STORMWATER, T 2 - FL, TRIS, UST - FL, WASTEWATER - FL] ***(cont.)***

Envirosite ID: 1476189
EPA ID: N/R

RMP ***(cont.)***

Accident History

Facility ID :	1000071062
Accident Date :	2019-11-20
Accident Time :	0758
Accident Release Duration :	00002
Release Event :	Gas, Spill
Release Source :	Process Vessel
Other Release Source :	N/R
Onsite Property Damage :	0
Offsite Property Damage :	0
Envir Damage :	N/R
Envir Damage-Other :	N/R
Initiating Event :	a
Cause Equipment Failure :	Human Error, Process Design Failure, Management Error
Cause-Other :	N/R
Offsite Responders Notify :	No, not notified
CBI Flag :	False
Accident History ID :	1000066218

Accident History Chemicals

Accident Chemical ID :	1000053356
Accident History ID :	N/R
Chemical ID :	71
Chemical Name :	Chlorine dioxide [Chlorine oxide (ClO2)]
Quantity Released :	10
Percent Weight :	1.10000002384186

Accident History

Facility ID :	1000071062
Accident Date :	2017-06-21
Accident Time :	0015
Accident Release Duration :	00050
Release Event :	Gas
Release Source :	Valve
Other Release Source :	N/R
Onsite Property Damage :	0

Map Id: 45
Direction: SW
Distance: 0.541 mi., 2858 ft.
Elevation: 8 ft.
Relative: Higher

Site Name : RAYONIER PERFORMANCE FIBERS LLC | RAYONIER PERFORMANCE FIBERS LLC FERNANDINA PLANT | RAYONIER PERFORMANCE FIBERS, LLC - SLUDGE MANAGEMENT SITE
10 GUM ST | 10 GUM ST THE FOOT OF GUM STREET
FERNANDINA BEACH | Fernandina Beach, FL

Database(s) : [AFS, AIRS - FL, AST - FL, CS - FL, DOCKET, DWM CONTAM - FL, E C - FL, ECHO, EJ TOXIC RELEASE, ERNS, FA 3 - FL, FRS, HIST AFS, I C - FL, ICIS, INACTIVE PCS, LAST - FL, LUST - FL, MANIFEST EPA, NPDES - FL, OSHA, PCS ENF, PCS FACILITY, RCRA SQG, RESP PARTY - FL, RMP, SHWS ERIC - FL, SPILLS - FL, SQG - FL, STORMWATER, T 2 - FL, TRIS, UST - FL, WASTEWATER - FL] ***(cont.)***

Envirosite ID: 1476189
EPA ID: N/R

RMP ***(cont.)***

Offsite Property Damage :	0
Envir Damage :	N/R
Envir Damage-Other :	N/R
Initiating Event :	b
Cause Equipment Failure :	Human Error, Improper Procedure, Bypass Condition, Management Error
Cause-Other :	N/R
Offsite Responders Notify :	Notified and Responded
CBI Flag :	False
Accident History ID :	1000055218

Accident History Chemicals

Accident Chemical ID :	1000044535
Accident History ID :	N/R
Chemical ID :	49
Chemical Name :	Sulfur dioxide (anhydrous)
Quantity Released :	90
Percent Weight :	100

Accident History

Facility ID :	1000071062
Accident Date :	2015-02-06
Accident Time :	0440
Accident Release Duration :	00001
Release Event :	Gas
Release Source :	Process Vessel
Other Release Source :	N/R
Onsite Property Damage :	0
Offsite Property Damage :	0
Envir Damage :	N/R
Envir Damage-Other :	N/R
Initiating Event :	b
Cause Equipment Failure :	Improper Procedure, Process Design Failure
Cause-Other :	N/R
Offsite Responders Notify :	No, not notified
CBI Flag :	False
Accident History ID :	1000055219

Map Id: 45
Direction: SW
Distance: 0.541 mi., 2858 ft.
Elevation: 8 ft.
Relative: Higher

Site Name : RAYONIER PERFORMANCE FIBERS LLC | RAYONIER PERFORMANCE FIBERS LLC FERNANDINA PLANT | RAYONIER PERFORMANCE FIBERS, LLC - SLUDGE MANAGEMENT SITE
10 GUM ST | 10 GUM ST THE FOOT OF GUM STREET
FERNANDINA BEACH | Fernandina Beach, FL

Database(s) : [AFS, AIRS - FL, AST - FL, CS - FL, DOCKET, DWM CONTAM - FL, E C - FL, ECHO, EJ TOXIC RELEASE, ERNS, FA 3 - FL, FRS, HIST AFS, I C - FL, ICIS, INACTIVE PCS, LAST - FL, LUST - FL, MANIFEST EPA, NPDES - FL, OSHA, PCS ENF, PCS FACILITY, RCRA SQG, RESP PARTY - FL, RMP, SHWS ERIC - FL, SPILLS - FL, SQG - FL, STORMWATER, T 2 - FL, TRIS, UST - FL, WASTEWATER - FL] ***(cont.)***

Envirosite ID: 1476189
EPA ID: N/R

RMP ***(cont.)***

Accident History Chemicals

Accident Chemical ID :	1000044536
Accident History ID :	N/R
Chemical ID :	49
Chemical Name :	Sulfur dioxide (anhydrous)
Quantity Released :	1
Percent Weight :	100

SHWS ERIC - FL

Facility Name :	ITT RAYONIER INC
Facility Address :	10 GUM STREET, FERNANDINA BEACH, FL 32034
County :	Nassau
ERIC ID :	ERIC_7276
Site Status :	OPEN
Source Facility Name :	RAYONIER PERFORMANCE FIBERS LLC-CHEMTREAT INC
Source Facility ID :	9815489
Program :	Responsible Party Cleanup
Program Type :	RESPONSPARTY
Program Status :	ACTIVE
District :	NED
Waste Management Office :	SJRWMD
ICR Indicator :	Y
Discharge Date :	N/R
Site Manager :	N/R
Site Phase Description :	Phase 4 - Design Implementation
Offsite Contamination :	CONTAMUNKNOWN
Datum ID :	NAD83
Agency Hyperlink :	Click here for hyperlink provided by the agency.
Latitude :	30.661234
Longitude :	-81.472106
Last Date in Agency List :	2026-03-03

SPILLS - FL

Facility Name :	DEP District Office
Facility Address :	10 Gum St., FERNANDINA BEACH
County :	Nassau

Map Id: 45
Direction: SW
Distance: 0.541 mi., 2858 ft.
Elevation: 8 ft.
Relative: Higher

Site Name : RAYONIER PERFORMANCE FIBERS LLC | RAYONIER PERFORMANCE FIBERS LLC FERNANDINA PLANT | RAYONIER PERFORMANCE FIBERS, LLC - SLUDGE MANAGEMENT SITE
10 GUM ST | 10 GUM ST THE FOOT OF GUM STREET
FERNANDINA BEACH | Fernandina Beach, FL

Database(s) : [AFS, AIRS - FL, AST - FL, CS - FL, DOCKET, DWM CONTAM - FL, E C - FL, ECHO, EJ TOXIC RELEASE, ERNS, FA 3 - FL, FRS, HIST AFS, I C - FL, ICIS, INACTIVE PCS, LAST - FL, LUST - FL, MANIFEST EPA, NPDES - FL, OSHA, PCS ENF, PCS FACILITY, RCRA SQG, RESP PARTY - FL, RMP, SHWS ERIC - FL, SPILLS - FL, SQG - FL, STORMWATER, T 2 - FL, TRIS, UST - FL, WASTEWATER - FL] ***(cont.)***

Envirosite ID: 1476189
EPA ID: N/R

SPILLS - FL ***(cont.)***

Incident Details

Incident Number :	54206
Incident Date :	2015-11-27
Incident Status :	Pending-DM
Incident Type :	Inland
Descriptions :	N/R
On-scene Response :	N/R
State Warning Point Date :	N/R
State Warning Point Code :	N/R
Sector Code :	N/R
Facility Reported :	N/R
Business Type :	N/R
Petroleum Flag :	N/R
Off-site Release Flag :	N/R
Release Source Code :	N/R
Release Description :	N/R
Last Date in Agency List :	2017-10-12

Pollutants

Pollutant Name :	Crude oil
Pollutant Actual Volume :	1367.00 gallon
Pollutant Category :	N/R

Facility Name :	MPW Industrial Services
Facility Address :	10 Gum St., FERNANDINA BEACH
County :	Nassau

Incident Details

Incident Number :	54206
Incident Date :	2015-11-27
Incident Status :	Pending-DM
Incident Type :	Inland
Descriptions :	N/R
On-scene Response :	N/R
State Warning Point Date :	N/R

Map Id: 45
Direction: SW
Distance: 0.541 mi., 2858 ft.
Elevation: 8 ft.
Relative: Higher

Site Name : RAYONIER PERFORMANCE FIBERS LLC | RAYONIER PERFORMANCE FIBERS LLC FERNANDINA PLANT | RAYONIER PERFORMANCE FIBERS, LLC - SLUDGE MANAGEMENT SITE
10 GUM ST | 10 GUM ST THE FOOT OF GUM STREET
FERNANDINA BEACH | Fernandina Beach, FL

Database(s) : [AFS, AIRS - FL, AST - FL, CS - FL, DOCKET, DWM CONTAM - FL, E C - FL, ECHO, EJ TOXIC RELEASE, ERNS, FA 3 - FL, FRS, HIST AFS, I C - FL, ICIS, INACTIVE PCS, LAST - FL, LUST - FL, MANIFEST EPA, NPDES - FL, OSHA, PCS ENF, PCS FACILITY, RCRA SQG, RESP PARTY - FL, RMP, SHWS ERIC - FL, SPILLS - FL, SQG - FL, STORMWATER, T 2 - FL, TRIS, UST - FL, WASTEWATER - FL] ***(cont.)***

Envirosite ID: 1476189
EPA ID: N/R

SPILLS - FL ***(cont.)***

State Warning Point Code :	N/R
Sector Code :	N/R
Facility Reported :	N/R
Business Type :	N/R
Petroleum Flag :	N/R
Off-site Release Flag :	N/R
Release Source Code :	N/R
Release Description :	N/R
Last Date in Agency List :	2017-10-12

Pollutants

Pollutant Name :	Crude oil
Pollutant Actual Volume :	1367.00 gallon
Pollutant Category :	N/R

SQG - FL

Facility Name :	Rayonier Performance Fibers LLC
Facility Address :	10 Gum St, Fernandina Beach, 32034
County :	Nassau
Last Inspection Date :	2007-06-06
Date Notified :	1993-10-15
Site ID :	44476
Handler ID :	FLD004056255
Office :	Northeast District
Facility Inspection Type :	N/R
Documents Link :	Click here for hyperlink provided by the agency.
Last Date in Agency List :	2026-02-17

STORMWATER

Facility Name :	RAYONIER, INC. FERNANDINA SULFITE MILL
Facility Address :	10 GUM ST, FERNANDINA BEACH, FL 32035-2002

Map Id: 45
Direction: SW
Distance: 0.541 mi., 2858 ft.
Elevation: 8 ft.
Relative: Higher

Site Name : RAYONIER PERFORMANCE FIBERS LLC | RAYONIER PERFORMANCE FIBERS LLC FERNANDINA PLANT | RAYONIER PERFORMANCE FIBERS, LLC - SLUDGE MANAGEMENT SITE
10 GUM ST | 10 GUM ST THE FOOT OF GUM STREET
FERNANDINA BEACH | Fernandina Beach, FL

Database(s) : [AFS, AIRS - FL, AST - FL, CS - FL, DOCKET, DWM CONTAM - FL, E C - FL, ECHO, EJ TOXIC RELEASE, ERNS, FA 3 - FL, FRS, HIST AFS, I C - FL, ICIS, INACTIVE PCS, LAST - FL, LUST - FL, MANIFEST EPA, NPDES - FL, OSHA, PCS ENF, PCS FACILITY, RCRA SQG, RESP PARTY - FL, RMP, SHWS ERIC - FL, SPILLS - FL, SQG - FL, STORMWATER, T 2 - FL, TRIS, UST - FL, WASTEWATER - FL] ***(cont.)***

Envirosite ID: 1476189
EPA ID: N/R

STORMWATER ***(cont.)***

NPDES ID :	FLR05F649
Permittee Name :	Rayonier Performance Fibers LLC
Permit Status :	Effective
Permit Issuing Name :	State
Issued Date :	2022-11-20
Effective Date :	2022-11-20
Termination Date :	N/R
Expiration Date :	2027-11-19
EPA Region :	04
SIC Code :	2611
NAICS Code :	322110
EJ Indexes Above 80th Percentile :	N
Significant Noncompliance Status :	N/R
Quarters with Noncompliance :	0
Industrial Stormwater Formal Enforcement Actions:	N/R
Facility Map Flag :	N/R
DRF URL :	Click here for hyperlink provided by the agency.
Latitude :	30.662356
Longitude :	-81.47105
Last Date in Agency List :	2025-08-15

T 2 - FL

Facility Name :	Rayonier Performance Fibers, LLC - Fernandina Plant
Facility Address :	10 Gum Street, Fernandina Beach, FL 32034
County :	Nassau

Details for this site have been truncated due to the large number of available details for this site within this dataset. For the complete details for this site, contact your Envirosite account representative for a complimentary site report containing all of the details available.

Filing Year :	2024(Tier2)
Filing Type :	302 312 TRI RMP
Company Name :	Rayonier Performance Fibers, LLC - Fernandina Plant
Facility ID :	7557928
State Facility ID :	N/R
SIC :	N/R

Map Id: 45
Direction: SW
Distance: 0.541 mi., 2858 ft.
Elevation: 8 ft.
Relative: Higher

Site Name : RAYONIER PERFORMANCE FIBERS LLC | RAYONIER PERFORMANCE FIBERS LLC FERNANDINA PLANT | RAYONIER PERFORMANCE FIBERS, LLC - SLUDGE MANAGEMENT SITE
10 GUM ST | 10 GUM ST THE FOOT OF GUM STREET
FERNANDINA BEACH | Fernandina Beach, FL

Database(s) : [AFS, AIRS - FL, AST - FL, CS - FL, DOCKET, DWM CONTAM - FL, E C - FL, ECHO, EJ TOXIC RELEASE, ERNS, FA 3 - FL, FRS, HIST AFS, I C - FL, ICIS, INACTIVE PCS, LAST - FL, LUST - FL, MANIFEST EPA, NPDES - FL, OSHA, PCS ENF, PCS FACILITY, RCRA SQG, RESP PARTY - FL, RMP, SHWS ERIC - FL, SPILLS - FL, SQG - FL, STORMWATER, T 2 - FL, TRIS, UST - FL, WASTEWATER - FL] ***(cont.)***

Envirosite ID: 1476189
EPA ID: N/R

T 2 - FL ***(cont.)***

NAICS :	322110 - Pulp Mills
Dun & Bradstreet Code :	00-126-5263
De-Registered Date :	N/R
Data Submitted by :	Mark Homans
Contact 1 - Name :	Thomas L. Pazdera
Contact 1 - Contact Type :	Owner / Operator
Contact 1 - Email :	Tom.Pazdera@ryam.com
Contact 1 - 24-hour Phone :	N/R
Contact 1 - Work Phone :	904-277-1445
Contact 1 - Additional Phone :	N/R
Access ID :	N/R
Florida SERC :	N/R
EIN Number :	N/R
Last Modified Date :	2025-02-20
First Submit Date :	2025-02-20(Tier2)
Latitude :	N/R
Longitude :	N/R
Last Date in Agency List :	2026-02-19

Chemical Information

Filing Year :	2024(Tier2)
CAS Number :	10049044
Chemical Name :	CHLORINE DIOXIDE
Maximum Daily Quantity :	27,478
Average Daily Quantity :	16,487
Max Amount in Largest Container :	15,683
EHS :	N/R
Below Thresholds :	N/R
Trade Secret :	N/R
H :	0
F :	2
R :	0
S :	-
Solid :	F
Liquid :	T
Gas :	F
Pure :	F
Mixture :	T

Map Id: 45
Direction: SW
Distance: 0.541 mi., 2858 ft.
Elevation: 8 ft.
Relative: Higher

Site Name : RAYONIER PERFORMANCE FIBERS LLC | RAYONIER PERFORMANCE FIBERS LLC FERNANDINA PLANT | RAYONIER PERFORMANCE FIBERS, LLC - SLUDGE MANAGEMENT SITE
10 GUM ST | 10 GUM ST THE FOOT OF GUM STREET
FERNANDINA BEACH | Fernandina Beach, FL

Database(s) : [AFS, AIRS - FL, AST - FL, CS - FL, DOCKET, DWM CONTAM - FL, E C - FL, ECHO, EJ TOXIC RELEASE, ERNS, FA 3 - FL, FRS, HIST AFS, I C - FL, ICIS, INACTIVE PCS, LAST - FL, LUST - FL, MANIFEST EPA, NPDES - FL, OSHA, PCS ENF, PCS FACILITY, RCRA SQG, RESP PARTY - FL, RMP, SHWS ERIC - FL, SPILLS - FL, SQG - FL, STORMWATER, T 2 - FL, TRIS, UST - FL, WASTEWATER - FL] ***(cont.)***

Envirosite ID: 1476189
EPA ID: N/R

T 2 - FL ***(cont.)***

Explosive :	F
Chronic :	N/R
Pressure :	N/R
Reactive :	N/R
Storage :	N/R
Pressure 2 :	N/R
Temperature Types :	N/R
Max Amount :	N/R
Flammable (Gases, Aerosols, Liquids, or Solids):	F
Oxidizer (Liquid, Solid or Gas) :	F
Self-Reactive :	F
Pyrophoric (Liquid or Solid) :	F
Pyrophoric Gas :	F
Self-Heating :	F
Organic Peroxide :	F
Corrosive to Metal :	F
Gas Under Pressure (Compressed Gas) :	F
In Contact with Water Emits Flammable Gas:	F
Combustible Dust :	F
Acute :	T
Skin Corrosion or Irritation :	T
Serious Eye Damage or Eye Irritation:	T
Respiratory or Skin Sensitization :	F
Germ Cell Mutagenicity :	F
Carcinogenicity :	F
Reproductive Toxicity :	F
Specific Target Organ Toxicity (Single or Repeated Exposure):	F
Aspiration Hazard :	F
Simple Asphyxiant :	F
Hazard Not Otherwise Classified :	F

Filing Year :	2024(Tier2)
CAS Number :	10192300
Chemical Name :	AMMONIUM BISULFITE
Maximum Daily Quantity :	105,147
Average Daily Quantity :	63,088

Map Id: 45
Direction: SW
Distance: 0.541 mi., 2858 ft.
Elevation: 8 ft.
Relative: Higher

Site Name : RAYONIER PERFORMANCE FIBERS LLC | RAYONIER PERFORMANCE FIBERS LLC FERNANDINA PLANT | RAYONIER PERFORMANCE FIBERS, LLC - SLUDGE MANAGEMENT SITE
10 GUM ST | 10 GUM ST THE FOOT OF GUM STREET
FERNANDINA BEACH | Fernandina Beach, FL

Database(s) : [AFS, AIRS - FL, AST - FL, CS - FL, DOCKET, DWM CONTAM - FL, E C - FL, ECHO, EJ TOXIC RELEASE, ERNS, FA 3 - FL, FRS, HIST AFS, I C - FL, ICIS, INACTIVE PCS, LAST - FL, LUST - FL, MANIFEST EPA, NPDES - FL, OSHA, PCS ENF, PCS FACILITY, RCRA SQG, RESP PARTY - FL, RMP, SHWS ERIC - FL, SPILLS - FL, SQG - FL, STORMWATER, T 2 - FL, TRIS, UST - FL, WASTEWATER - FL] ***(cont.)***

Envirosite ID: 1476189
EPA ID: N/R

T 2 - FL ***(cont.)***

Max Amount in Largest Container :	105,147
EHS :	N/R
Below Thresholds :	N/R
Trade Secret :	N/R
H :	1
F :	0
R :	0
S :	-
Solid :	F
Liquid :	T
Gas :	F
Pure :	F
Mixture :	T
Explosive :	F
Chronic :	N/R
Pressure :	N/R
Reactive :	N/R
Storage :	N/R
Pressure 2 :	N/R
Temperature Types :	N/R
Max Amount :	N/R
Flammable (Gases, Aerosols, Liquids, or Solids):	F
Oxidizer (Liquid, Solid or Gas) :	F
Self-Reactive :	F
Pyrophoric (Liquid or Solid) :	F
Pyrophoric Gas :	F
Self-Heating :	F
Organic Peroxide :	F
Corrosive to Metal :	F
Gas Under Pressure (Compressed Gas) :	F
In Contact with Water Emits Flammable Gas:	F
Combustible Dust :	F
Acute :	F
Skin Corrosion or Irritation :	T
Serious Eye Damage or Eye Irritation:	T
Respiratory or Skin Sensitization :	F
Germ Cell Mutagenicity :	F
Carcinogenicity :	F

Map Id: 45
Direction: SW
Distance: 0.541 mi., 2858 ft.
Elevation: 8 ft.
Relative: Higher

Site Name : RAYONIER PERFORMANCE FIBERS LLC | RAYONIER PERFORMANCE FIBERS LLC FERNANDINA PLANT | RAYONIER PERFORMANCE FIBERS, LLC - SLUDGE MANAGEMENT SITE
10 GUM ST | 10 GUM ST THE FOOT OF GUM STREET
FERNANDINA BEACH | Fernandina Beach, FL

Database(s) : [AFS, AIRS - FL, AST - FL, CS - FL, DOCKET, DWM CONTAM - FL, E C - FL, ECHO, EJ TOXIC RELEASE, ERNS, FA 3 - FL, FRS, HIST AFS, I C - FL, ICIS, INACTIVE PCS, LAST - FL, LUST - FL, MANIFEST EPA, NPDES - FL, OSHA, PCS ENF, PCS FACILITY, RCRA SQG, RESP PARTY - FL, RMP, SHWS ERIC - FL, SPILLS - FL, SQG - FL, STORMWATER, T 2 - FL, TRIS, UST - FL, WASTEWATER - FL] ***(cont.)***

Envirosite ID: 1476189
EPA ID: N/R

T 2 - FL ***(cont.)***

Reproductive Toxicity :	F
Specific Target Organ Toxicity (Single or Repeated Exposure):	F
Aspiration Hazard :	F
Simple Asphyxiant :	F
Hazard Not Otherwise Classified :	F

Filing Year :	2024(Tier2)
CAS Number :	111762
Chemical Name :	Nalco - PP10-3026
Maximum Daily Quantity :	13,452
Average Daily Quantity :	8,071
Max Amount in Largest Container :	13,452
EHS :	N/R
Below Thresholds :	N/R
Trade Secret :	N/R
H :	2
F :	2
R :	0
S :	-
Solid :	F
Liquid :	T
Gas :	F
Pure :	F
Mixture :	T
Explosive :	F
Chronic :	N/R
Pressure :	N/R
Reactive :	N/R
Storage :	N/R
Pressure 2 :	N/R
Temperature Types :	N/R
Max Amount :	N/R
Flammable (Gases, Aerosols, Liquids, or Solids):	F
Oxidizer (Liquid, Solid or Gas) :	F
Self-Reactive :	F
Pyrophoric (Liquid or Solid) :	F
Pyrophoric Gas :	F

Map Id: 45
Direction: SW
Distance: 0.541 mi., 2858 ft.
Elevation: 8 ft.
Relative: Higher

Site Name : RAYONIER PERFORMANCE FIBERS LLC | RAYONIER PERFORMANCE FIBERS LLC FERNANDINA PLANT | RAYONIER PERFORMANCE FIBERS, LLC - SLUDGE MANAGEMENT SITE
10 GUM ST | 10 GUM ST THE FOOT OF GUM STREET
FERNANDINA BEACH | Fernandina Beach, FL

Database(s) : [AFS, AIRS - FL, AST - FL, CS - FL, DOCKET, DWM CONTAM - FL, E C - FL, ECHO, EJ TOXIC RELEASE, ERNS, FA 3 - FL, FRS, HIST AFS, I C - FL, ICIS, INACTIVE PCS, LAST - FL, LUST - FL, MANIFEST EPA, NPDES - FL, OSHA, PCS ENF, PCS FACILITY, RCRA SQG, RESP PARTY - FL, RMP, SHWS ERIC - FL, SPILLS - FL, SQG - FL, STORMWATER, T 2 - FL, TRIS, UST - FL, WASTEWATER - FL] ***(cont.)***

Envirosite ID: 1476189
EPA ID: N/R

T 2 - FL ***(cont.)***

Self-Heating :	F
Organic Peroxide :	F
Corrosive to Metal :	F
Gas Under Pressure (Compressed Gas) :	F
In Contact with Water Emits Flammable Gas:	F
Combustible Dust :	F
Acute :	T
Skin Corrosion or Irritation :	F
Serious Eye Damage or Eye Irritation:	T
Respiratory or Skin Sensitization :	F
Germ Cell Mutagenicity :	F
Carcinogenicity :	F
Reproductive Toxicity :	F
Specific Target Organ Toxicity (Single or Repeated Exposure):	F
Aspiration Hazard :	F
Simple Asphyxiant :	F
Hazard Not Otherwise Classified :	F

Filing Year :	2024(Tier2)
CAS Number :	1305620
Chemical Name :	CALCIUM HYDROXIDE
Maximum Daily Quantity :	92,630
Average Daily Quantity :	55,078
Max Amount in Largest Container :	92,630
EHS :	N/R
Below Thresholds :	N/R
Trade Secret :	N/R
H :	3
F :	0
R :	0
S :	-
Solid :	F
Liquid :	T
Gas :	F
Pure :	F
Mixture :	T
Explosive :	F

Map Id: 45
Direction: SW
Distance: 0.541 mi., 2858 ft.
Elevation: 8 ft.
Relative: Higher

Site Name : RAYONIER PERFORMANCE FIBERS LLC | RAYONIER PERFORMANCE FIBERS LLC FERNANDINA PLANT | RAYONIER PERFORMANCE FIBERS, LLC - SLUDGE MANAGEMENT SITE
10 GUM ST | 10 GUM ST THE FOOT OF GUM STREET
FERNANDINA BEACH | Fernandina Beach, FL

Database(s) : [AFS, AIRS - FL, AST - FL, CS - FL, DOCKET, DWM CONTAM - FL, E C - FL, ECHO, EJ TOXIC RELEASE, ERNS, FA 3 - FL, FRS, HIST AFS, I C - FL, ICIS, INACTIVE PCS, LAST - FL, LUST - FL, MANIFEST EPA, NPDES - FL, OSHA, PCS ENF, PCS FACILITY, RCRA SQG, RESP PARTY - FL, RMP, SHWS ERIC - FL, SPILLS - FL, SQG - FL, STORMWATER, T 2 - FL, TRIS, UST - FL, WASTEWATER - FL] ***(cont.)***

Envirosite ID: 1476189
EPA ID: N/R

T 2 - FL ***(cont.)***

Chronic :	N/R
Pressure :	N/R
Reactive :	N/R
Storage :	N/R
Pressure 2 :	N/R
Temperature Types :	N/R
Max Amount :	N/R
Flammable (Gases, Aerosols, Liquids, or Solids):	F
Oxidizer (Liquid, Solid or Gas) :	F
Self-Reactive :	F
Pyrophoric (Liquid or Solid) :	F
Pyrophoric Gas :	F
Self-Heating :	F
Organic Peroxide :	F
Corrosive to Metal :	F
Gas Under Pressure (Compressed Gas) :	F
In Contact with Water Emits Flammable Gas:	F
Combustible Dust :	F
Acute :	T
Skin Corrosion or Irritation :	T
Serious Eye Damage or Eye Irritation:	T
Respiratory or Skin Sensitization :	F
Germ Cell Mutagenicity :	F
Carcinogenicity :	F
Reproductive Toxicity :	F
Specific Target Organ Toxicity (Single or Repeated Exposure):	T
Aspiration Hazard :	F
Simple Asphyxiant :	F
Hazard Not Otherwise Classified :	F

Filing Year :	2024(Tier2)
CAS Number :	1305788
Chemical Name :	CALCIUM OXIDE
Maximum Daily Quantity :	496,975
Average Daily Quantity :	298,189
Max Amount in Largest Container :	496,975

Map Id: 45
Direction: SW
Distance: 0.541 mi., 2858 ft.
Elevation: 8 ft.
Relative: Higher

Site Name : RAYONIER PERFORMANCE FIBERS LLC | RAYONIER PERFORMANCE FIBERS LLC FERNANDINA PLANT | RAYONIER PERFORMANCE FIBERS, LLC - SLUDGE MANAGEMENT SITE
10 GUM ST | 10 GUM ST THE FOOT OF GUM STREET
FERNANDINA BEACH | Fernandina Beach, FL

Database(s) : [AFS, AIRS - FL, AST - FL, CS - FL, DOCKET, DWM CONTAM - FL, E C - FL, ECHO, EJ TOXIC RELEASE, ERNS, FA 3 - FL, FRS, HIST AFS, I C - FL, ICIS, INACTIVE PCS, LAST - FL, LUST - FL, MANIFEST EPA, NPDES - FL, OSHA, PCS ENF, PCS FACILITY, RCRA SQG, RESP PARTY - FL, RMP, SHWS ERIC - FL, SPILLS - FL, SQG - FL, STORMWATER, T 2 - FL, TRIS, UST - FL, WASTEWATER - FL] ***(cont.)***

Envirosite ID: 1476189
EPA ID: N/R

T 2 - FL ***(cont.)***

EHS :	N/R
Below Thresholds :	N/R
Trade Secret :	N/R
H :	1
F :	0
R :	1
S :	-
Solid :	T
Liquid :	F
Gas :	F
Pure :	F
Mixture :	T
Explosive :	F
Chronic :	N/R
Pressure :	N/R
Reactive :	N/R
Storage :	N/R
Pressure 2 :	N/R
Temperature Types :	N/R
Max Amount :	N/R
Flammable (Gases, Aerosols, Liquids, or Solids):	F
Oxidizer (Liquid, Solid or Gas) :	F
Self-Reactive :	F
Pyrophoric (Liquid or Solid) :	F
Pyrophoric Gas :	F
Self-Heating :	F
Organic Peroxide :	F
Corrosive to Metal :	F
Gas Under Pressure (Compressed Gas) :	F
In Contact with Water Emits Flammable Gas:	F
Combustible Dust :	F
Acute :	F
Skin Corrosion or Irritation :	T
Serious Eye Damage or Eye Irritation:	T
Respiratory or Skin Sensitization :	F
Germ Cell Mutagenicity :	F
Carcinogenicity :	F
Reproductive Toxicity :	F

Map Id: 45
Direction: SW
Distance: 0.541 mi., 2858 ft.
Elevation: 8 ft.
Relative: Higher

Site Name : RAYONIER PERFORMANCE FIBERS LLC | RAYONIER PERFORMANCE FIBERS LLC FERNANDINA PLANT | RAYONIER PERFORMANCE FIBERS, LLC - SLUDGE MANAGEMENT SITE
10 GUM ST | 10 GUM ST THE FOOT OF GUM STREET
FERNANDINA BEACH | Fernandina Beach, FL

Database(s) : [AFS, AIRS - FL, AST - FL, CS - FL, DOCKET, DWM CONTAM - FL, E C - FL, ECHO, EJ TOXIC RELEASE, ERNS, FA 3 - FL, FRS, HIST AFS, I C - FL, ICIS, INACTIVE PCS, LAST - FL, LUST - FL, MANIFEST EPA, NPDES - FL, OSHA, PCS ENF, PCS FACILITY, RCRA SQG, RESP PARTY - FL, RMP, SHWS ERIC - FL, SPILLS - FL, SQG - FL, STORMWATER, T 2 - FL, TRIS, UST - FL, WASTEWATER - FL] ***(cont.)***

Envirosite ID: 1476189
EPA ID: N/R

T 2 - FL ***(cont.)***

Specific Target Organ Toxicity (Single or Repeated Exposure):	T
Aspiration Hazard :	F
Simple Asphyxiant :	F
Hazard Not Otherwise Classified :	F

Filing Year :	2023(Tier2)
Filing Type :	302 312 TRI RMP
Company Name :	Rayonier Performance Fibers, LLC - Fernandina Plant
Facility ID :	7416142
State Facility ID :	N/R
SIC :	N/R
NAICS :	322110 - Pulp Mills
Dun & Bradstreet Code :	00-126-5263
De-Registered Date :	N/R
Data Submitted by :	Mark Homans
Contact 1 - Name :	Mark Homans
Contact 1 - Contact Type :	Owner / Operator
Contact 1 - Email :	mark.j.homans@ryam.com
Contact 1 - 24-hour Phone :	N/R
Contact 1 - Work Phone :	904-261-3611
Contact 1 - Additional Phone :	N/R
Access ID :	N/R
Florida SERC :	N/R
EIN Number :	N/R
Last Modified Date :	2024-02-23
First Submit Date :	2024-02-23(Tier2)
Latitude :	N/R
Longitude :	N/R
Last Date in Agency List :	2025-02-12

Chemical Information

Filing Year :	2023(Tier2)
CAS Number :	10049044
Chemical Name :	CHLORINE DIOXIDE
Maximum Daily Quantity :	27,478
Average Daily Quantity :	16,487

Map Id: 45
Direction: SW
Distance: 0.541 mi., 2858 ft.
Elevation: 8 ft.
Relative: Higher

Site Name : RAYONIER PERFORMANCE FIBERS LLC | RAYONIER PERFORMANCE FIBERS LLC FERNANDINA PLANT | RAYONIER PERFORMANCE FIBERS, LLC - SLUDGE MANAGEMENT SITE
10 GUM ST | 10 GUM ST THE FOOT OF GUM STREET
FERNANDINA BEACH | Fernandina Beach, FL

Database(s) : [AFS, AIRS - FL, AST - FL, CS - FL, DOCKET, DWM CONTAM - FL, E C - FL, ECHO, EJ TOXIC RELEASE, ERNS, FA 3 - FL, FRS, HIST AFS, I C - FL, ICIS, INACTIVE PCS, LAST - FL, LUST - FL, MANIFEST EPA, NPDES - FL, OSHA, PCS ENF, PCS FACILITY, RCRA SQG, RESP PARTY - FL, RMP, SHWS ERIC - FL, SPILLS - FL, SQG - FL, STORMWATER, T 2 - FL, TRIS, UST - FL, WASTEWATER - FL] ***(cont.)***

Envirosite ID: 1476189
EPA ID: N/R

T 2 - FL ***(cont.)***

Max Amount in Largest Container :	15,683
EHS :	N/R
Below Thresholds :	N/R
Trade Secret :	N/R
H :	0
F :	2
R :	0
S :	-
Solid :	F
Liquid :	T
Gas :	F
Pure :	F
Mixture :	T
Explosive :	F
Chronic :	N/R
Pressure :	N/R
Reactive :	N/R
Storage :	N/R
Pressure 2 :	N/R
Temperature Types :	N/R
Max Amount :	N/R
Flammable (Gases, Aerosols, Liquids, or Solids):	F
Oxidizer (Liquid, Solid or Gas) :	F
Self-Reactive :	F
Pyrophoric (Liquid or Solid) :	F
Pyrophoric Gas :	F
Self-Heating :	F
Organic Peroxide :	F
Corrosive to Metal :	F
Gas Under Pressure (Compressed Gas) :	F
In Contact with Water Emits Flammable Gas:	F
Combustible Dust :	F
Acute :	T
Skin Corrosion or Irritation :	T
Serious Eye Damage or Eye Irritation:	T
Respiratory or Skin Sensitization :	F
Germ Cell Mutagenicity :	F
Carcinogenicity :	F

Map Id: 45
Direction: SW
Distance: 0.541 mi., 2858 ft.
Elevation: 8 ft.
Relative: Higher

Site Name : RAYONIER PERFORMANCE FIBERS LLC | RAYONIER PERFORMANCE FIBERS LLC FERNANDINA PLANT | RAYONIER PERFORMANCE FIBERS, LLC - SLUDGE MANAGEMENT SITE
10 GUM ST | 10 GUM ST THE FOOT OF GUM STREET
FERNANDINA BEACH | Fernandina Beach, FL

Database(s) : [AFS, AIRS - FL, AST - FL, CS - FL, DOCKET, DWM CONTAM - FL, E C - FL, ECHO, EJ TOXIC RELEASE, ERNS, FA 3 - FL, FRS, HIST AFS, I C - FL, ICIS, INACTIVE PCS, LAST - FL, LUST - FL, MANIFEST EPA, NPDES - FL, OSHA, PCS ENF, PCS FACILITY, RCRA SQG, RESP PARTY - FL, RMP, SHWS ERIC - FL, SPILLS - FL, SQG - FL, STORMWATER, T 2 - FL, TRIS, UST - FL, WASTEWATER - FL] ***(cont.)***

Envirosite ID: 1476189
EPA ID: N/R

T 2 - FL ***(cont.)***

Reproductive Toxicity :	F
Specific Target Organ Toxicity (Single or Repeated Exposure):	F
Aspiration Hazard :	F
Simple Asphyxiant :	F
Hazard Not Otherwise Classified :	F

Filing Year :	2023(Tier2)
CAS Number :	10192300
Chemical Name :	AMMONIUM BISULFITE
Maximum Daily Quantity :	105,147
Average Daily Quantity :	63,088
Max Amount in Largest Container :	105,147
EHS :	N/R
Below Thresholds :	N/R
Trade Secret :	N/R
H :	1
F :	0
R :	0
S :	-
Solid :	F
Liquid :	T
Gas :	F
Pure :	F
Mixture :	T
Explosive :	F
Chronic :	N/R
Pressure :	N/R
Reactive :	N/R
Storage :	N/R
Pressure 2 :	N/R
Temperature Types :	N/R
Max Amount :	N/R
Flammable (Gases, Aerosols, Liquids, or Solids):	F
Oxidizer (Liquid, Solid or Gas) :	F
Self-Reactive :	F
Pyrophoric (Liquid or Solid) :	F
Pyrophoric Gas :	F

Map Id: 45
Direction: SW
Distance: 0.541 mi., 2858 ft.
Elevation: 8 ft.
Relative: Higher

Site Name : RAYONIER PERFORMANCE FIBERS LLC | RAYONIER PERFORMANCE FIBERS LLC FERNANDINA PLANT | RAYONIER PERFORMANCE FIBERS, LLC - SLUDGE MANAGEMENT SITE
10 GUM ST | 10 GUM ST THE FOOT OF GUM STREET
FERNANDINA BEACH | Fernandina Beach, FL

Database(s) : [AFS, AIRS - FL, AST - FL, CS - FL, DOCKET, DWM CONTAM - FL, E C - FL, ECHO, EJ TOXIC RELEASE, ERNS, FA 3 - FL, FRS, HIST AFS, I C - FL, ICIS, INACTIVE PCS, LAST - FL, LUST - FL, MANIFEST EPA, NPDES - FL, OSHA, PCS ENF, PCS FACILITY, RCRA SQG, RESP PARTY - FL, RMP, SHWS ERIC - FL, SPILLS - FL, SQG - FL, STORMWATER, T 2 - FL, TRIS, UST - FL, WASTEWATER - FL] ***(cont.)***

Envirosite ID: 1476189
EPA ID: N/R

T 2 - FL ***(cont.)***

Self-Heating :	F
Organic Peroxide :	F
Corrosive to Metal :	F
Gas Under Pressure (Compressed Gas) :	F
In Contact with Water Emits Flammable Gas:	F
Combustible Dust :	F
Acute :	F
Skin Corrosion or Irritation :	T
Serious Eye Damage or Eye Irritation:	T
Respiratory or Skin Sensitization :	F
Germ Cell Mutagenicity :	F
Carcinogenicity :	F
Reproductive Toxicity :	F
Specific Target Organ Toxicity (Single or Repeated Exposure):	F
Aspiration Hazard :	F
Simple Asphyxiant :	F
Hazard Not Otherwise Classified :	F

Filing Year :	2023(Tier2)
CAS Number :	111762
Chemical Name :	Nalco - PP10-3026
Maximum Daily Quantity :	13,452
Average Daily Quantity :	8,071
Max Amount in Largest Container :	13,452
EHS :	N/R
Below Thresholds :	N/R
Trade Secret :	N/R
H :	2
F :	2
R :	0
S :	-
Solid :	F
Liquid :	T
Gas :	F
Pure :	F
Mixture :	T
Explosive :	F

Map Id: 45
Direction: SW
Distance: 0.541 mi., 2858 ft.
Elevation: 8 ft.
Relative: Higher

Site Name : RAYONIER PERFORMANCE FIBERS LLC | RAYONIER PERFORMANCE FIBERS LLC FERNANDINA PLANT | RAYONIER PERFORMANCE FIBERS, LLC - SLUDGE MANAGEMENT SITE
10 GUM ST | 10 GUM ST THE FOOT OF GUM STREET
FERNANDINA BEACH | Fernandina Beach, FL

Database(s) : [AFS, AIRS - FL, AST - FL, CS - FL, DOCKET, DWM CONTAM - FL, E C - FL, ECHO, EJ TOXIC RELEASE, ERNS, FA 3 - FL, FRS, HIST AFS, I C - FL, ICIS, INACTIVE PCS, LAST - FL, LUST - FL, MANIFEST EPA, NPDES - FL, OSHA, PCS ENF, PCS FACILITY, RCRA SQG, RESP PARTY - FL, RMP, SHWS ERIC - FL, SPILLS - FL, SQG - FL, STORMWATER, T 2 - FL, TRIS, UST - FL, WASTEWATER - FL] ***(cont.)***

Envirosite ID: 1476189
EPA ID: N/R

T 2 - FL ***(cont.)***

Chronic :	N/R
Pressure :	N/R
Reactive :	N/R
Storage :	N/R
Pressure 2 :	N/R
Temperature Types :	N/R
Max Amount :	N/R
Flammable (Gases, Aerosols, Liquids, or Solids):	F
Oxidizer (Liquid, Solid or Gas) :	F
Self-Reactive :	F
Pyrophoric (Liquid or Solid) :	F
Pyrophoric Gas :	F
Self-Heating :	F
Organic Peroxide :	F
Corrosive to Metal :	F
Gas Under Pressure (Compressed Gas) :	F
In Contact with Water Emits Flammable Gas:	F
Combustible Dust :	F
Acute :	T
Skin Corrosion or Irritation :	F
Serious Eye Damage or Eye Irritation:	T
Respiratory or Skin Sensitization :	F
Germ Cell Mutagenicity :	F
Carcinogenicity :	F
Reproductive Toxicity :	F
Specific Target Organ Toxicity (Single or Repeated Exposure):	F
Aspiration Hazard :	F
Simple Asphyxiant :	F
Hazard Not Otherwise Classified :	F

Filing Year :	2023(Tier2)
CAS Number :	1305620
Chemical Name :	CALCIUM HYDROXIDE
Maximum Daily Quantity :	92,630
Average Daily Quantity :	55,078
Max Amount in Largest Container :	92,630

Map Id: 45
Direction: SW
Distance: 0.541 mi., 2858 ft.
Elevation: 8 ft.
Relative: Higher

Site Name : RAYONIER PERFORMANCE FIBERS LLC | RAYONIER PERFORMANCE FIBERS LLC FERNANDINA PLANT | RAYONIER PERFORMANCE FIBERS, LLC - SLUDGE MANAGEMENT SITE
10 GUM ST | 10 GUM ST THE FOOT OF GUM STREET
FERNANDINA BEACH | Fernandina Beach, FL

Database(s) : [AFS, AIRS - FL, AST - FL, CS - FL, DOCKET, DWM CONTAM - FL, E C - FL, ECHO, EJ TOXIC RELEASE, ERNS, FA 3 - FL, FRS, HIST AFS, I C - FL, ICIS, INACTIVE PCS, LAST - FL, LUST - FL, MANIFEST EPA, NPDES - FL, OSHA, PCS ENF, PCS FACILITY, RCRA SQG, RESP PARTY - FL, RMP, SHWS ERIC - FL, SPILLS - FL, SQG - FL, STORMWATER, T 2 - FL, TRIS, UST - FL, WASTEWATER - FL] ***(cont.)***

Envirosite ID: 1476189
EPA ID: N/R

T 2 - FL ***(cont.)***

EHS :	N/R
Below Thresholds :	N/R
Trade Secret :	N/R
H :	3
F :	0
R :	0
S :	-
Solid :	F
Liquid :	T
Gas :	F
Pure :	F
Mixture :	T
Explosive :	F
Chronic :	N/R
Pressure :	N/R
Reactive :	N/R
Storage :	N/R
Pressure 2 :	N/R
Temperature Types :	N/R
Max Amount :	N/R
Flammable (Gases, Aerosols, Liquids, or Solids):	F
Oxidizer (Liquid, Solid or Gas) :	F
Self-Reactive :	F
Pyrophoric (Liquid or Solid) :	F
Pyrophoric Gas :	F
Self-Heating :	F
Organic Peroxide :	F
Corrosive to Metal :	F
Gas Under Pressure (Compressed Gas) :	F
In Contact with Water Emits Flammable Gas:	F
Combustible Dust :	F
Acute :	T
Skin Corrosion or Irritation :	T
Serious Eye Damage or Eye Irritation:	T
Respiratory or Skin Sensitization :	F
Germ Cell Mutagenicity :	F
Carcinogenicity :	F
Reproductive Toxicity :	F

Map Id: 45
Direction: SW
Distance: 0.541 mi., 2858 ft.
Elevation: 8 ft.
Relative: Higher

Site Name : RAYONIER PERFORMANCE FIBERS LLC | RAYONIER PERFORMANCE FIBERS LLC FERNANDINA PLANT | RAYONIER PERFORMANCE FIBERS, LLC - SLUDGE MANAGEMENT SITE
10 GUM ST | 10 GUM ST THE FOOT OF GUM STREET
FERNANDINA BEACH | Fernandina Beach, FL

Database(s) : [AFS, AIRS - FL, AST - FL, CS - FL, DOCKET, DWM CONTAM - FL, E C - FL, ECHO, EJ TOXIC RELEASE, ERNS, FA 3 - FL, FRS, HIST AFS, I C - FL, ICIS, INACTIVE PCS, LAST - FL, LUST - FL, MANIFEST EPA, NPDES - FL, OSHA, PCS ENF, PCS FACILITY, RCRA SQG, RESP PARTY - FL, RMP, SHWS ERIC - FL, SPILLS - FL, SQG - FL, STORMWATER, T 2 - FL, TRIS, UST - FL, WASTEWATER - FL] ***(cont.)***

Envirosite ID: 1476189
EPA ID: N/R

T 2 - FL ***(cont.)***

Specific Target Organ Toxicity (Single or Repeated Exposure):	T
Aspiration Hazard :	F
Simple Asphyxiant :	F
Hazard Not Otherwise Classified :	F

Filing Year :	2023(Tier2)
CAS Number :	1305788
Chemical Name :	CALCIUM OXIDE
Maximum Daily Quantity :	496,975
Average Daily Quantity :	298,189
Max Amount in Largest Container :	496,975
EHS :	N/R
Below Thresholds :	N/R
Trade Secret :	N/R
H :	1
F :	0
R :	1
S :	-
Solid :	T
Liquid :	F
Gas :	F
Pure :	F
Mixture :	T
Explosive :	F
Chronic :	N/R
Pressure :	N/R
Reactive :	N/R
Storage :	N/R
Pressure 2 :	N/R
Temperature Types :	N/R
Max Amount :	N/R
Flammable (Gases, Aerosols, Liquids, or Solids):	F
Oxidizer (Liquid, Solid or Gas) :	F
Self-Reactive :	F
Pyrophoric (Liquid or Solid) :	F
Pyrophoric Gas :	F
Self-Heating :	F

Map Id: 45
Direction: SW
Distance: 0.541 mi., 2858 ft.
Elevation: 8 ft.
Relative: Higher

Site Name : RAYONIER PERFORMANCE FIBERS LLC | RAYONIER PERFORMANCE FIBERS LLC FERNANDINA PLANT | RAYONIER PERFORMANCE FIBERS, LLC - SLUDGE MANAGEMENT SITE
10 GUM ST | 10 GUM ST THE FOOT OF GUM STREET
FERNANDINA BEACH | Fernandina Beach, FL

Database(s) : [AFS, AIRS - FL, AST - FL, CS - FL, DOCKET, DWM CONTAM - FL, E C - FL, ECHO, EJ TOXIC RELEASE, ERNS, FA 3 - FL, FRS, HIST AFS, I C - FL, ICIS, INACTIVE PCS, LAST - FL, LUST - FL, MANIFEST EPA, NPDES - FL, OSHA, PCS ENF, PCS FACILITY, RCRA SQG, RESP PARTY - FL, RMP, SHWS ERIC - FL, SPILLS - FL, SQG - FL, STORMWATER, T 2 - FL, TRIS, UST - FL, WASTEWATER - FL] ***(cont.)***

Envirosite ID: 1476189
EPA ID: N/R

T 2 - FL ***(cont.)***

Organic Peroxide :	F
Corrosive to Metal :	F
Gas Under Pressure (Compressed Gas) :	F
In Contact with Water Emits Flammable Gas:	F
Combustible Dust :	F
Acute :	F
Skin Corrosion or Irritation :	T
Serious Eye Damage or Eye Irritation:	T
Respiratory or Skin Sensitization :	F
Germ Cell Mutagenicity :	F
Carcinogenicity :	F
Reproductive Toxicity :	F
Specific Target Organ Toxicity (Single or Repeated Exposure):	T
Aspiration Hazard :	F
Simple Asphyxiant :	F
Hazard Not Otherwise Classified :	F

Filing Year :	2022(Tier2)
Filing Type :	302 312 TRI RMP
Company Name :	Rayonier Performance Fibers, LLC - Fernandina Plant
Facility ID :	7288977
State Facility ID :	N/R
SIC :	N/R
NAICS :	322110 - Pulp Mills
Dun & Bradstreet Code :	00-126-5263
De-Registered Date :	N/R
Data Submitted by :	Mark Homans
Contact 1 - Name :	Mark Homans
Contact 1 - Contact Type :	Owner / Operator
Contact 1 - Email :	mark.j.homans@ryam.com
Contact 1 - 24-hour Phone :	N/R
Contact 1 - Work Phone :	904-261-3611
Contact 1 - Additional Phone :	N/R
Access ID :	N/R
Florida SERC :	N/R
EIN Number :	N/R
Last Modified Date :	2023-02-22

Map Id: 45
Direction: SW
Distance: 0.541 mi., 2858 ft.
Elevation: 8 ft.
Relative: Higher

Site Name : RAYONIER PERFORMANCE FIBERS LLC | RAYONIER PERFORMANCE FIBERS LLC FERNANDINA PLANT | RAYONIER PERFORMANCE FIBERS, LLC - SLUDGE MANAGEMENT SITE
10 GUM ST | 10 GUM ST THE FOOT OF GUM STREET
FERNANDINA BEACH | Fernandina Beach, FL

Database(s) : [AFS, AIRS - FL, AST - FL, CS - FL, DOCKET, DWM CONTAM - FL, E C - FL, ECHO, EJ TOXIC RELEASE, ERNS, FA 3 - FL, FRS, HIST AFS, I C - FL, ICIS, INACTIVE PCS, LAST - FL, LUST - FL, MANIFEST EPA, NPDES - FL, OSHA, PCS ENF, PCS FACILITY, RCRA SQG, RESP PARTY - FL, RMP, SHWS ERIC - FL, SPILLS - FL, SQG - FL, STORMWATER, T 2 - FL, TRIS, UST - FL, WASTEWATER - FL] ***(cont.)***

Envirosite ID: 1476189
EPA ID: N/R

T 2 - FL ***(cont.)***

First Submit Date :	2023-02-22(Tier2)
Latitude :	N/R
Longitude :	N/R
Last Date in Agency List :	2023-07-21

Chemical Information

Filing Year :	2022(Tier2)
CAS Number :	10049044
Chemical Name :	CHLORINE DIOXIDE
Maximum Daily Quantity :	27,478
Average Daily Quantity :	16,487
Max Amount in Largest Container :	N/R
EHS :	N/R
Below Thresholds :	N/R
Trade Secret :	N/R
H :	0
F :	2
R :	0
S :	-
Solid :	F
Liquid :	T
Gas :	F
Pure :	F
Mixture :	T
Explosive :	F
Chronic :	N/R
Pressure :	N/R
Reactive :	N/R
Storage :	N/R
Pressure 2 :	N/R
Temperature Types :	N/R
Max Amount :	N/R
Flammable (Gases, Aerosols, Liquids, or Solids):	F
Oxidizer (Liquid, Solid or Gas) :	F
Self-Reactive :	F
Pyrophoric (Liquid or Solid) :	F
Pyrophoric Gas :	F

Map Id: 45
Direction: SW
Distance: 0.541 mi., 2858 ft.
Elevation: 8 ft.
Relative: Higher

Site Name : RAYONIER PERFORMANCE FIBERS LLC | RAYONIER PERFORMANCE FIBERS LLC FERNANDINA PLANT | RAYONIER PERFORMANCE FIBERS, LLC - SLUDGE MANAGEMENT SITE
10 GUM ST | 10 GUM ST THE FOOT OF GUM STREET
FERNANDINA BEACH | Fernandina Beach, FL

Database(s) : [AFS, AIRS - FL, AST - FL, CS - FL, DOCKET, DWM CONTAM - FL, E C - FL, ECHO, EJ TOXIC RELEASE, ERNS, FA 3 - FL, FRS, HIST AFS, I C - FL, ICIS, INACTIVE PCS, LAST - FL, LUST - FL, MANIFEST EPA, NPDES - FL, OSHA, PCS ENF, PCS FACILITY, RCRA SQG, RESP PARTY - FL, RMP, SHWS ERIC - FL, SPILLS - FL, SQG - FL, STORMWATER, T 2 - FL, TRIS, UST - FL, WASTEWATER - FL] ***(cont.)***

Envirosite ID: 1476189
EPA ID: N/R

T 2 - FL ***(cont.)***

Self-Heating :	F
Organic Peroxide :	F
Corrosive to Metal :	F
Gas Under Pressure (Compressed Gas) :	F
In Contact with Water Emits Flammable Gas:	F
Combustible Dust :	F
Acute :	T
Skin Corrosion or Irritation :	T
Serious Eye Damage or Eye Irritation:	T
Respiratory or Skin Sensitization :	F
Germ Cell Mutagenicity :	F
Carcinogenicity :	F
Reproductive Toxicity :	F
Specific Target Organ Toxicity (Single or Repeated Exposure):	F
Aspiration Hazard :	F
Simple Asphyxiant :	F
Hazard Not Otherwise Classified :	F

Filing Year :	2022(Tier2)
CAS Number :	10192300
Chemical Name :	AMMONIUM BISULFITE
Maximum Daily Quantity :	105,147
Average Daily Quantity :	63,088
Max Amount in Largest Container :	N/R
EHS :	N/R
Below Thresholds :	N/R
Trade Secret :	N/R
H :	1
F :	0
R :	0
S :	-
Solid :	F
Liquid :	T
Gas :	F
Pure :	F
Mixture :	T
Explosive :	F

Map Id: 45
Direction: SW
Distance: 0.541 mi., 2858 ft.
Elevation: 8 ft.
Relative: Higher

Site Name : RAYONIER PERFORMANCE FIBERS LLC | RAYONIER PERFORMANCE FIBERS LLC FERNANDINA PLANT | RAYONIER PERFORMANCE FIBERS, LLC - SLUDGE MANAGEMENT SITE
10 GUM ST | 10 GUM ST THE FOOT OF GUM STREET
FERNANDINA BEACH | Fernandina Beach, FL

Database(s) : [AFS, AIRS - FL, AST - FL, CS - FL, DOCKET, DWM CONTAM - FL, E C - FL, ECHO, EJ TOXIC RELEASE, ERNS, FA 3 - FL, FRS, HIST AFS, I C - FL, ICIS, INACTIVE PCS, LAST - FL, LUST - FL, MANIFEST EPA, NPDES - FL, OSHA, PCS ENF, PCS FACILITY, RCRA SQG, RESP PARTY - FL, RMP, SHWS ERIC - FL, SPILLS - FL, SQG - FL, STORMWATER, T 2 - FL, TRIS, UST - FL, WASTEWATER - FL] ***(cont.)***

Envirosite ID: 1476189
EPA ID: N/R

T 2 - FL ***(cont.)***

Chronic :	N/R
Pressure :	N/R
Reactive :	N/R
Storage :	N/R
Pressure 2 :	N/R
Temperature Types :	N/R
Max Amount :	N/R
Flammable (Gases, Aerosols, Liquids, or Solids):	F
Oxidizer (Liquid, Solid or Gas) :	F
Self-Reactive :	F
Pyrophoric (Liquid or Solid) :	F
Pyrophoric Gas :	F
Self-Heating :	F
Organic Peroxide :	F
Corrosive to Metal :	F
Gas Under Pressure (Compressed Gas) :	F
In Contact with Water Emits Flammable Gas:	F
Combustible Dust :	F
Acute :	F
Skin Corrosion or Irritation :	T
Serious Eye Damage or Eye Irritation:	T
Respiratory or Skin Sensitization :	F
Germ Cell Mutagenicity :	F
Carcinogenicity :	F
Reproductive Toxicity :	F
Specific Target Organ Toxicity (Single or Repeated Exposure):	F
Aspiration Hazard :	F
Simple Asphyxiant :	F
Hazard Not Otherwise Classified :	F

Filing Year :	2022(Tier2)
CAS Number :	111762
Chemical Name :	Nalco - PP10-3026
Maximum Daily Quantity :	13,452
Average Daily Quantity :	8,071
Max Amount in Largest Container :	N/R

Map Id: 45
Direction: SW
Distance: 0.541 mi., 2858 ft.
Elevation: 8 ft.
Relative: Higher

Site Name : RAYONIER PERFORMANCE FIBERS LLC | RAYONIER PERFORMANCE FIBERS LLC FERNANDINA PLANT | RAYONIER PERFORMANCE FIBERS, LLC - SLUDGE MANAGEMENT SITE
10 GUM ST | 10 GUM ST THE FOOT OF GUM STREET
FERNANDINA BEACH | Fernandina Beach, FL

Database(s) : [AFS, AIRS - FL, AST - FL, CS - FL, DOCKET, DWM CONTAM - FL, E C - FL, ECHO, EJ TOXIC RELEASE, ERNS, FA 3 - FL, FRS, HIST AFS, I C - FL, ICIS, INACTIVE PCS, LAST - FL, LUST - FL, MANIFEST EPA, NPDES - FL, OSHA, PCS ENF, PCS FACILITY, RCRA SQG, RESP PARTY - FL, RMP, SHWS ERIC - FL, SPILLS - FL, SQG - FL, STORMWATER, T 2 - FL, TRIS, UST - FL, WASTEWATER - FL] ***(cont.)***

Envirosite ID: 1476189
EPA ID: N/R

T 2 - FL ***(cont.)***

EHS :	N/R
Below Thresholds :	N/R
Trade Secret :	N/R
H :	2
F :	2
R :	0
S :	-
Solid :	F
Liquid :	T
Gas :	F
Pure :	F
Mixture :	T
Explosive :	F
Chronic :	N/R
Pressure :	N/R
Reactive :	N/R
Storage :	N/R
Pressure 2 :	N/R
Temperature Types :	N/R
Max Amount :	N/R
Flammable (Gases, Aerosols, Liquids, or Solids):	F
Oxidizer (Liquid, Solid or Gas) :	F
Self-Reactive :	F
Pyrophoric (Liquid or Solid) :	F
Pyrophoric Gas :	F
Self-Heating :	F
Organic Peroxide :	F
Corrosive to Metal :	F
Gas Under Pressure (Compressed Gas) :	F
In Contact with Water Emits Flammable Gas:	F
Combustible Dust :	F
Acute :	T
Skin Corrosion or Irritation :	F
Serious Eye Damage or Eye Irritation:	T
Respiratory or Skin Sensitization :	F
Germ Cell Mutagenicity :	F
Carcinogenicity :	F
Reproductive Toxicity :	F

Map Id: 45
Direction: SW
Distance: 0.541 mi., 2858 ft.
Elevation: 8 ft.
Relative: Higher

Site Name : RAYONIER PERFORMANCE FIBERS LLC | RAYONIER PERFORMANCE FIBERS LLC FERNANDINA PLANT | RAYONIER PERFORMANCE FIBERS, LLC - SLUDGE MANAGEMENT SITE
10 GUM ST | 10 GUM ST THE FOOT OF GUM STREET
FERNANDINA BEACH | Fernandina Beach, FL

Database(s) : [AFS, AIRS - FL, AST - FL, CS - FL, DOCKET, DWM CONTAM - FL, E C - FL, ECHO, EJ TOXIC RELEASE, ERNS, FA 3 - FL, FRS, HIST AFS, I C - FL, ICIS, INACTIVE PCS, LAST - FL, LUST - FL, MANIFEST EPA, NPDES - FL, OSHA, PCS ENF, PCS FACILITY, RCRA SQG, RESP PARTY - FL, RMP, SHWS ERIC - FL, SPILLS - FL, SQG - FL, STORMWATER, T 2 - FL, TRIS, UST - FL, WASTEWATER - FL] ***(cont.)***

Envirosite ID: 1476189
EPA ID: N/R

T 2 - FL ***(cont.)***

Specific Target Organ Toxicity (Single or Repeated Exposure):	F
Aspiration Hazard :	F
Simple Asphyxiant :	F
Hazard Not Otherwise Classified :	F

Filing Year :	2022(Tier2)
CAS Number :	1305620
Chemical Name :	CALCIUM HYDROXIDE
Maximum Daily Quantity :	92,630
Average Daily Quantity :	55,078
Max Amount in Largest Container :	N/R
EHS :	N/R
Below Thresholds :	N/R
Trade Secret :	N/R
H :	3
F :	0
R :	0
S :	-
Solid :	F
Liquid :	T
Gas :	F
Pure :	F
Mixture :	T
Explosive :	F
Chronic :	N/R
Pressure :	N/R
Reactive :	N/R
Storage :	N/R
Pressure 2 :	N/R
Temperature Types :	N/R
Max Amount :	N/R
Flammable (Gases, Aerosols, Liquids, or Solids):	F
Oxidizer (Liquid, Solid or Gas) :	F
Self-Reactive :	F
Pyrophoric (Liquid or Solid) :	F
Pyrophoric Gas :	F
Self-Heating :	F

Map Id: 45
Direction: SW
Distance: 0.541 mi., 2858 ft.
Elevation: 8 ft.
Relative: Higher

Site Name : RAYONIER PERFORMANCE FIBERS LLC | RAYONIER PERFORMANCE FIBERS LLC FERNANDINA PLANT | RAYONIER PERFORMANCE FIBERS, LLC - SLUDGE MANAGEMENT SITE
10 GUM ST | 10 GUM ST THE FOOT OF GUM STREET
FERNANDINA BEACH | Fernandina Beach, FL

Database(s) : [AFS, AIRS - FL, AST - FL, CS - FL, DOCKET, DWM CONTAM - FL, E C - FL, ECHO, EJ TOXIC RELEASE, ERNS, FA 3 - FL, FRS, HIST AFS, I C - FL, ICIS, INACTIVE PCS, LAST - FL, LUST - FL, MANIFEST EPA, NPDES - FL, OSHA, PCS ENF, PCS FACILITY, RCRA SQG, RESP PARTY - FL, RMP, SHWS ERIC - FL, SPILLS - FL, SQG - FL, STORMWATER, T 2 - FL, TRIS, UST - FL, WASTEWATER - FL] ***(cont.)***

Envirosite ID: 1476189
EPA ID: N/R

T 2 - FL ***(cont.)***

Organic Peroxide :	F
Corrosive to Metal :	F
Gas Under Pressure (Compressed Gas) :	F
In Contact with Water Emits Flammable Gas:	F
Combustible Dust :	F
Acute :	T
Skin Corrosion or Irritation :	T
Serious Eye Damage or Eye Irritation:	T
Respiratory or Skin Sensitization :	F
Germ Cell Mutagenicity :	F
Carcinogenicity :	F
Reproductive Toxicity :	F
Specific Target Organ Toxicity (Single or Repeated Exposure):	T
Aspiration Hazard :	F
Simple Asphyxiant :	F
Hazard Not Otherwise Classified :	F

Filing Year :	2022(Tier2)
CAS Number :	1305788
Chemical Name :	CALCIUM OXIDE
Maximum Daily Quantity :	496,975
Average Daily Quantity :	298,189
Max Amount in Largest Container :	N/R
EHS :	N/R
Below Thresholds :	N/R
Trade Secret :	N/R
H :	1
F :	0
R :	1
S :	-
Solid :	T
Liquid :	F
Gas :	F
Pure :	F
Mixture :	T
Explosive :	F
Chronic :	N/R

Map Id: 45
Direction: SW
Distance: 0.541 mi., 2858 ft.
Elevation: 8 ft.
Relative: Higher

Site Name : RAYONIER PERFORMANCE FIBERS LLC | RAYONIER PERFORMANCE FIBERS LLC FERNANDINA PLANT | RAYONIER PERFORMANCE FIBERS, LLC - SLUDGE MANAGEMENT SITE
10 GUM ST | 10 GUM ST THE FOOT OF GUM STREET
FERNANDINA BEACH | Fernandina Beach, FL

Database(s) : [AFS, AIRS - FL, AST - FL, CS - FL, DOCKET, DWM CONTAM - FL, E C - FL, ECHO, EJ TOXIC RELEASE, ERNS, FA 3 - FL, FRS, HIST AFS, I C - FL, ICIS, INACTIVE PCS, LAST - FL, LUST - FL, MANIFEST EPA, NPDES - FL, OSHA, PCS ENF, PCS FACILITY, RCRA SQG, RESP PARTY - FL, RMP, SHWS ERIC - FL, SPILLS - FL, SQG - FL, STORMWATER, T 2 - FL, TRIS, UST - FL, WASTEWATER - FL] ***(cont.)***

Envirosite ID: 1476189
EPA ID: N/R

T 2 - FL ***(cont.)***

Pressure :	N/R
Reactive :	N/R
Storage :	N/R
Pressure 2 :	N/R
Temperature Types :	N/R
Max Amount :	N/R
Flammable (Gases, Aerosols, Liquids, or Solids):	F
Oxidizer (Liquid, Solid or Gas) :	F
Self-Reactive :	F
Pyrophoric (Liquid or Solid) :	F
Pyrophoric Gas :	F
Self-Heating :	F
Organic Peroxide :	F
Corrosive to Metal :	F
Gas Under Pressure (Compressed Gas) :	F
In Contact with Water Emits Flammable Gas:	F
Combustible Dust :	F
Acute :	F
Skin Corrosion or Irritation :	T
Serious Eye Damage or Eye Irritation:	T
Respiratory or Skin Sensitization :	F
Germ Cell Mutagenicity :	F
Carcinogenicity :	F
Reproductive Toxicity :	F
Specific Target Organ Toxicity (Single or Repeated Exposure):	T
Aspiration Hazard :	F
Simple Asphyxiant :	F
Hazard Not Otherwise Classified :	F

Filing Year :	2021(Tier2)
Filing Type :	302 312 TRI RMP
Company Name :	Rayonier Performance Fibers, LLC - Fernandina Plant
Facility ID :	7118934
State Facility ID :	N/R
SIC :	N/R
NAICS :	322110 - Pulp Mills

Map Id: 45
Direction: SW
Distance: 0.541 mi., 2858 ft.
Elevation: 8 ft.
Relative: Higher

Site Name : RAYONIER PERFORMANCE FIBERS LLC | RAYONIER PERFORMANCE FIBERS LLC FERNANDINA PLANT | RAYONIER PERFORMANCE FIBERS, LLC - SLUDGE MANAGEMENT SITE
10 GUM ST | 10 GUM ST THE FOOT OF GUM STREET
FERNANDINA BEACH | Fernandina Beach, FL

Database(s) : [AFS, AIRS - FL, AST - FL, CS - FL, DOCKET, DWM CONTAM - FL, E C - FL, ECHO, EJ TOXIC RELEASE, ERNS, FA 3 - FL, FRS, HIST AFS, I C - FL, ICIS, INACTIVE PCS, LAST - FL, LUST - FL, MANIFEST EPA, NPDES - FL, OSHA, PCS ENF, PCS FACILITY, RCRA SQG, RESP PARTY - FL, RMP, SHWS ERIC - FL, SPILLS - FL, SQG - FL, STORMWATER, T 2 - FL, TRIS, UST - FL, WASTEWATER - FL] ***(cont.)***

Envirosite ID: 1476189
EPA ID: N/R

T 2 - FL ***(cont.)***

Dun & Bradstreet Code :	00-126-5263
De-Registered Date :	N/R
Data Submitted by :	Mark Homans
Contact 1 - Name :	Mark Homans
Contact 1 - Contact Type :	Owner / Operator
Contact 1 - Email :	mark.j.homans@rayonieram.com
Contact 1 - 24-hour Phone :	N/R
Contact 1 - Work Phone :	904-261-3611
Contact 1 - Additional Phone :	N/R
Access ID :	N/R
Florida SERC :	N/R
EIN Number :	N/R
Last Modified Date :	2022-02-22
First Submit Date :	2022-02-22(Tier2)
Latitude :	N/R
Longitude :	N/R
Last Date in Agency List :	2022-12-20

Chemical Information

Filing Year :	2021(Tier2)
CAS Number :	10028225
Chemical Name :	Ferric Sulfate
Maximum Daily Quantity :	24,280
Average Daily Quantity :	14,568
Max Amount in Largest Container :	N/R
EHS :	N/R
Below Thresholds :	N/R
Trade Secret :	N/R
H :	1
F :	0
R :	0
S :	-
Solid :	F
Liquid :	T
Gas :	F
Pure :	F
Mixture :	T
Explosive :	F

Map Id: 45
Direction: SW
Distance: 0.541 mi., 2858 ft.
Elevation: 8 ft.
Relative: Higher

Site Name : RAYONIER PERFORMANCE FIBERS LLC | RAYONIER PERFORMANCE FIBERS LLC FERNANDINA PLANT | RAYONIER PERFORMANCE FIBERS, LLC - SLUDGE MANAGEMENT SITE
10 GUM ST | 10 GUM ST THE FOOT OF GUM STREET
FERNANDINA BEACH | Fernandina Beach, FL

Database(s) : [AFS, AIRS - FL, AST - FL, CS - FL, DOCKET, DWM CONTAM - FL, E C - FL, ECHO, EJ TOXIC RELEASE, ERNS, FA 3 - FL, FRS, HIST AFS, I C - FL, ICIS, INACTIVE PCS, LAST - FL, LUST - FL, MANIFEST EPA, NPDES - FL, OSHA, PCS ENF, PCS FACILITY, RCRA SQG, RESP PARTY - FL, RMP, SHWS ERIC - FL, SPILLS - FL, SQG - FL, STORMWATER, T 2 - FL, TRIS, UST - FL, WASTEWATER - FL] ***(cont.)***

Envirosite ID: 1476189
EPA ID: N/R

T 2 - FL ***(cont.)***

Chronic :	N/R
Pressure :	N/R
Reactive :	N/R
Storage :	N/R
Pressure 2 :	N/R
Temperature Types :	N/R
Max Amount :	N/R
Flammable (Gases, Aerosols, Liquids, or Solids):	F
Oxidizer (Liquid, Solid or Gas) :	F
Self-Reactive :	F
Pyrophoric (Liquid or Solid) :	F
Pyrophoric Gas :	F
Self-Heating :	F
Organic Peroxide :	F
Corrosive to Metal :	T
Gas Under Pressure (Compressed Gas) :	F
In Contact with Water Emits Flammable Gas:	F
Combustible Dust :	F
Acute :	T
Skin Corrosion or Irritation :	F
Serious Eye Damage or Eye Irritation:	T
Respiratory or Skin Sensitization :	F
Germ Cell Mutagenicity :	F
Carcinogenicity :	F
Reproductive Toxicity :	F
Specific Target Organ Toxicity (Single or Repeated Exposure):	F
Aspiration Hazard :	F
Simple Asphyxiant :	F
Hazard Not Otherwise Classified :	F

Filing Year :	2021(Tier2)
CAS Number :	10049044
Chemical Name :	CHLORINE DIOXIDE
Maximum Daily Quantity :	27,478
Average Daily Quantity :	16,487
Max Amount in Largest Container :	N/R

Map Id: 45
Direction: SW
Distance: 0.541 mi., 2858 ft.
Elevation: 8 ft.
Relative: Higher

Site Name : RAYONIER PERFORMANCE FIBERS LLC | RAYONIER PERFORMANCE FIBERS LLC FERNANDINA PLANT | RAYONIER PERFORMANCE FIBERS, LLC - SLUDGE MANAGEMENT SITE
10 GUM ST | 10 GUM ST THE FOOT OF GUM STREET
FERNANDINA BEACH | Fernandina Beach, FL

Database(s) : [AFS, AIRS - FL, AST - FL, CS - FL, DOCKET, DWM CONTAM - FL, E C - FL, ECHO, EJ TOXIC RELEASE, ERNS, FA 3 - FL, FRS, HIST AFS, I C - FL, ICIS, INACTIVE PCS, LAST - FL, LUST - FL, MANIFEST EPA, NPDES - FL, OSHA, PCS ENF, PCS FACILITY, RCRA SQG, RESP PARTY - FL, RMP, SHWS ERIC - FL, SPILLS - FL, SQG - FL, STORMWATER, T 2 - FL, TRIS, UST - FL, WASTEWATER - FL] ***(cont.)***

Envirosite ID: 1476189
EPA ID: N/R

T 2 - FL ***(cont.)***

EHS :	N/R
Below Thresholds :	N/R
Trade Secret :	N/R
H :	0
F :	2
R :	0
S :	-
Solid :	F
Liquid :	T
Gas :	F
Pure :	F
Mixture :	T
Explosive :	F
Chronic :	N/R
Pressure :	N/R
Reactive :	N/R
Storage :	N/R
Pressure 2 :	N/R
Temperature Types :	N/R
Max Amount :	N/R
Flammable (Gases, Aerosols, Liquids, or Solids):	F
Oxidizer (Liquid, Solid or Gas) :	F
Self-Reactive :	F
Pyrophoric (Liquid or Solid) :	F
Pyrophoric Gas :	F
Self-Heating :	F
Organic Peroxide :	F
Corrosive to Metal :	F
Gas Under Pressure (Compressed Gas) :	F
In Contact with Water Emits Flammable Gas:	F
Combustible Dust :	F
Acute :	T
Skin Corrosion or Irritation :	T
Serious Eye Damage or Eye Irritation:	T
Respiratory or Skin Sensitization :	F
Germ Cell Mutagenicity :	F
Carcinogenicity :	F
Reproductive Toxicity :	F

Map Id: 45
Direction: SW
Distance: 0.541 mi., 2858 ft.
Elevation: 8 ft.
Relative: Higher

Site Name : RAYONIER PERFORMANCE FIBERS LLC | RAYONIER PERFORMANCE FIBERS LLC FERNANDINA PLANT | RAYONIER PERFORMANCE FIBERS, LLC - SLUDGE MANAGEMENT SITE
10 GUM ST | 10 GUM ST THE FOOT OF GUM STREET
FERNANDINA BEACH | Fernandina Beach, FL

Database(s) : [AFS, AIRS - FL, AST - FL, CS - FL, DOCKET, DWM CONTAM - FL, E C - FL, ECHO, EJ TOXIC RELEASE, ERNS, FA 3 - FL, FRS, HIST AFS, I C - FL, ICIS, INACTIVE PCS, LAST - FL, LUST - FL, MANIFEST EPA, NPDES - FL, OSHA, PCS ENF, PCS FACILITY, RCRA SQG, RESP PARTY - FL, RMP, SHWS ERIC - FL, SPILLS - FL, SQG - FL, STORMWATER, T 2 - FL, TRIS, UST - FL, WASTEWATER - FL] ***(cont.)***

Envirosite ID: 1476189
EPA ID: N/R

T 2 - FL ***(cont.)***

Specific Target Organ Toxicity (Single or Repeated Exposure):	F
Aspiration Hazard :	F
Simple Asphyxiant :	F
Hazard Not Otherwise Classified :	F

Filing Year :	2021(Tier2)
CAS Number :	10192300
Chemical Name :	AMMONIUM BISULFITE
Maximum Daily Quantity :	105,147
Average Daily Quantity :	63,088
Max Amount in Largest Container :	N/R
EHS :	N/R
Below Thresholds :	N/R
Trade Secret :	N/R
H :	1
F :	0
R :	0
S :	-
Solid :	F
Liquid :	T
Gas :	F
Pure :	F
Mixture :	T
Explosive :	F
Chronic :	N/R
Pressure :	N/R
Reactive :	N/R
Storage :	N/R
Pressure 2 :	N/R
Temperature Types :	N/R
Max Amount :	N/R
Flammable (Gases, Aerosols, Liquids, or Solids):	F
Oxidizer (Liquid, Solid or Gas) :	F
Self-Reactive :	F
Pyrophoric (Liquid or Solid) :	F
Pyrophoric Gas :	F
Self-Heating :	F

Map Id: 45
Direction: SW
Distance: 0.541 mi., 2858 ft.
Elevation: 8 ft.
Relative: Higher

Site Name : RAYONIER PERFORMANCE FIBERS LLC | RAYONIER PERFORMANCE FIBERS LLC FERNANDINA PLANT | RAYONIER PERFORMANCE FIBERS, LLC - SLUDGE MANAGEMENT SITE
10 GUM ST | 10 GUM ST THE FOOT OF GUM STREET
FERNANDINA BEACH | Fernandina Beach, FL

Database(s) : [AFS, AIRS - FL, AST - FL, CS - FL, DOCKET, DWM CONTAM - FL, E C - FL, ECHO, EJ TOXIC RELEASE, ERNS, FA 3 - FL, FRS, HIST AFS, I C - FL, ICIS, INACTIVE PCS, LAST - FL, LUST - FL, MANIFEST EPA, NPDES - FL, OSHA, PCS ENF, PCS FACILITY, RCRA SQG, RESP PARTY - FL, RMP, SHWS ERIC - FL, SPILLS - FL, SQG - FL, STORMWATER, T 2 - FL, TRIS, UST - FL, WASTEWATER - FL] ***(cont.)***

Envirosite ID: 1476189
EPA ID: N/R

T 2 - FL ***(cont.)***

Organic Peroxide :	F
Corrosive to Metal :	F
Gas Under Pressure (Compressed Gas) :	F
In Contact with Water Emits Flammable Gas:	F
Combustible Dust :	F
Acute :	F
Skin Corrosion or Irritation :	T
Serious Eye Damage or Eye Irritation:	T
Respiratory or Skin Sensitization :	F
Germ Cell Mutagenicity :	F
Carcinogenicity :	F
Reproductive Toxicity :	F
Specific Target Organ Toxicity (Single or Repeated Exposure):	F
Aspiration Hazard :	F
Simple Asphyxiant :	F
Hazard Not Otherwise Classified :	F

Filing Year :	2021(Tier2)
CAS Number :	111762
Chemical Name :	Nalco - PP10-3026
Maximum Daily Quantity :	13,452
Average Daily Quantity :	8,071
Max Amount in Largest Container :	N/R
EHS :	N/R
Below Thresholds :	N/R
Trade Secret :	N/R
H :	2
F :	2
R :	0
S :	-
Solid :	F
Liquid :	T
Gas :	F
Pure :	F
Mixture :	T
Explosive :	F
Chronic :	N/R

Map Id: 45
Direction: SW
Distance: 0.541 mi., 2858 ft.
Elevation: 8 ft.
Relative: Higher

Site Name : RAYONIER PERFORMANCE FIBERS LLC | RAYONIER PERFORMANCE FIBERS LLC FERNANDINA PLANT | RAYONIER PERFORMANCE FIBERS, LLC - SLUDGE MANAGEMENT SITE
10 GUM ST | 10 GUM ST THE FOOT OF GUM STREET
FERNANDINA BEACH | Fernandina Beach, FL

Database(s) : [AFS, AIRS - FL, AST - FL, CS - FL, DOCKET, DWM CONTAM - FL, E C - FL, ECHO, EJ TOXIC RELEASE, ERNS, FA 3 - FL, FRS, HIST AFS, I C - FL, ICIS, INACTIVE PCS, LAST - FL, LUST - FL, MANIFEST EPA, NPDES - FL, OSHA, PCS ENF, PCS FACILITY, RCRA SQG, RESP PARTY - FL, RMP, SHWS ERIC - FL, SPILLS - FL, SQG - FL, STORMWATER, T 2 - FL, TRIS, UST - FL, WASTEWATER - FL] ***(cont.)***

Envirosite ID: 1476189
EPA ID: N/R

T 2 - FL ***(cont.)***

Pressure :	N/R
Reactive :	N/R
Storage :	N/R
Pressure 2 :	N/R
Temperature Types :	N/R
Max Amount :	N/R
Flammable (Gases, Aerosols, Liquids, or Solids):	F
Oxidizer (Liquid, Solid or Gas) :	F
Self-Reactive :	F
Pyrophoric (Liquid or Solid) :	F
Pyrophoric Gas :	F
Self-Heating :	F
Organic Peroxide :	F
Corrosive to Metal :	F
Gas Under Pressure (Compressed Gas) :	F
In Contact with Water Emits Flammable Gas:	F
Combustible Dust :	F
Acute :	T
Skin Corrosion or Irritation :	F
Serious Eye Damage or Eye Irritation:	T
Respiratory or Skin Sensitization :	F
Germ Cell Mutagenicity :	F
Carcinogenicity :	F
Reproductive Toxicity :	F
Specific Target Organ Toxicity (Single or Repeated Exposure):	F
Aspiration Hazard :	F
Simple Asphyxiant :	F
Hazard Not Otherwise Classified :	F

Filing Year :	2021(Tier2)
CAS Number :	1305620
Chemical Name :	CALCIUM HYDROXIDE
Maximum Daily Quantity :	100,140
Average Daily Quantity :	60,084
Max Amount in Largest Container :	N/R
EHS :	N/R

Map Id: 45
Direction: SW
Distance: 0.541 mi., 2858 ft.
Elevation: 8 ft.
Relative: Higher

Site Name : RAYONIER PERFORMANCE FIBERS LLC | RAYONIER PERFORMANCE FIBERS LLC FERNANDINA PLANT | RAYONIER PERFORMANCE FIBERS, LLC - SLUDGE MANAGEMENT SITE
10 GUM ST | 10 GUM ST THE FOOT OF GUM STREET
FERNANDINA BEACH | Fernandina Beach, FL

Database(s) : [AFS, AIRS - FL, AST - FL, CS - FL, DOCKET, DWM CONTAM - FL, E C - FL, ECHO, EJ TOXIC RELEASE, ERNS, FA 3 - FL, FRS, HIST AFS, I C - FL, ICIS, INACTIVE PCS, LAST - FL, LUST - FL, MANIFEST EPA, NPDES - FL, OSHA, PCS ENF, PCS FACILITY, RCRA SQG, RESP PARTY - FL, RMP, SHWS ERIC - FL, SPILLS - FL, SQG - FL, STORMWATER, T 2 - FL, TRIS, UST - FL, WASTEWATER - FL] ***(cont.)***

Envirosite ID: 1476189
EPA ID: N/R

T 2 - FL ***(cont.)***

Below Thresholds :	N/R
Trade Secret :	N/R
H :	3
F :	0
R :	0
S :	-
Solid :	F
Liquid :	T
Gas :	F
Pure :	F
Mixture :	T
Explosive :	F
Chronic :	N/R
Pressure :	N/R
Reactive :	N/R
Storage :	N/R
Pressure 2 :	N/R
Temperature Types :	N/R
Max Amount :	N/R
Flammable (Gases, Aerosols, Liquids, or Solids):	F
Oxidizer (Liquid, Solid or Gas) :	F
Self-Reactive :	F
Pyrophoric (Liquid or Solid) :	F
Pyrophoric Gas :	F
Self-Heating :	F
Organic Peroxide :	F
Corrosive to Metal :	F
Gas Under Pressure (Compressed Gas) :	F
In Contact with Water Emits Flammable Gas:	F
Combustible Dust :	F
Acute :	T
Skin Corrosion or Irritation :	T
Serious Eye Damage or Eye Irritation:	T
Respiratory or Skin Sensitization :	F
Germ Cell Mutagenicity :	F
Carcinogenicity :	F
Reproductive Toxicity :	F

Map Id: 45
Direction: SW
Distance: 0.541 mi., 2858 ft.
Elevation: 8 ft.
Relative: Higher

Site Name : RAYONIER PERFORMANCE FIBERS LLC | RAYONIER PERFORMANCE FIBERS LLC FERNANDINA PLANT | RAYONIER PERFORMANCE FIBERS, LLC - SLUDGE MANAGEMENT SITE
10 GUM ST | 10 GUM ST THE FOOT OF GUM STREET
FERNANDINA BEACH | Fernandina Beach, FL

Database(s) : [AFS, AIRS - FL, AST - FL, CS - FL, DOCKET, DWM CONTAM - FL, E C - FL, ECHO, EJ TOXIC RELEASE, ERNS, FA 3 - FL, FRS, HIST AFS, I C - FL, ICIS, INACTIVE PCS, LAST - FL, LUST - FL, MANIFEST EPA, NPDES - FL, OSHA, PCS ENF, PCS FACILITY, RCRA SQG, RESP PARTY - FL, RMP, SHWS ERIC - FL, SPILLS - FL, SQG - FL, STORMWATER, T 2 - FL, TRIS, UST - FL, WASTEWATER - FL] ***(cont.)***

Envirosite ID: 1476189
EPA ID: N/R

T 2 - FL ***(cont.)***

Specific Target Organ Toxicity (Single or Repeated Exposure):	T
Aspiration Hazard :	F
Simple Asphyxiant :	F
Hazard Not Otherwise Classified :	F

Filing Year :	2020(Tier2)
Filing Type :	302 312 TRI RMP
Company Name :	Rayonier Performance Fibers, LLC - Fernandina Plant
Facility ID :	6840089
State Facility ID :	N/R
SIC :	N/R
NAICS :	322110 - Pulp Mills
Dun & Bradstreet Code :	00-126-5263
De-Registered Date :	N/R
Data Submitted by :	Mark Homans
Contact 1 - Name :	Mark Homans
Contact 1 - Contact Type :	Owner / Operator
Contact 1 - Email :	mark.j.homans@rayonieram.com
Contact 1 - 24-hour Phone :	N/R
Contact 1 - Work Phone :	904-261-3611
Contact 1 - Additional Phone :	N/R
Access ID :	N/R
Florida SERC :	N/R
EIN Number :	N/R
Last Modified Date :	2021-08-24
First Submit Date :	2021-02-25(Tier2)
Latitude :	N/R
Longitude :	N/R
Last Date in Agency List :	2022-01-06

Chemical Information

Filing Year :	2020(Tier2)
CAS Number :	10049044
Chemical Name :	CHLORINE DIOXIDE
Maximum Daily Quantity :	27,470
Average Daily Quantity :	20,603

Map Id: 45
Direction: SW
Distance: 0.541 mi., 2858 ft.
Elevation: 8 ft.
Relative: Higher

Site Name : RAYONIER PERFORMANCE FIBERS LLC | RAYONIER PERFORMANCE FIBERS LLC FERNANDINA PLANT | RAYONIER PERFORMANCE FIBERS, LLC - SLUDGE MANAGEMENT SITE
10 GUM ST | 10 GUM ST THE FOOT OF GUM STREET
FERNANDINA BEACH | Fernandina Beach, FL

Database(s) : [AFS, AIRS - FL, AST - FL, CS - FL, DOCKET, DWM CONTAM - FL, E C - FL, ECHO, EJ TOXIC RELEASE, ERNS, FA 3 - FL, FRS, HIST AFS, I C - FL, ICIS, INACTIVE PCS, LAST - FL, LUST - FL, MANIFEST EPA, NPDES - FL, OSHA, PCS ENF, PCS FACILITY, RCRA SQG, RESP PARTY - FL, RMP, SHWS ERIC - FL, SPILLS - FL, SQG - FL, STORMWATER, T 2 - FL, TRIS, UST - FL, WASTEWATER - FL] ***(cont.)***

Envirosite ID: 1476189
EPA ID: N/R

T 2 - FL ***(cont.)***

Max Amount in Largest Container :	N/R
EHS :	N/R
Below Thresholds :	N/R
Trade Secret :	N/R
H :	0
F :	2
R :	0
S :	-
Solid :	F
Liquid :	T
Gas :	F
Pure :	F
Mixture :	T
Explosive :	F
Chronic :	N/R
Pressure :	N/R
Reactive :	N/R
Storage :	N/R
Pressure 2 :	N/R
Temperature Types :	N/R
Max Amount :	N/R
Flammable (Gases, Aerosols, Liquids, or Solids):	F
Oxidizer (Liquid, Solid or Gas) :	F
Self-Reactive :	F
Pyrophoric (Liquid or Solid) :	F
Pyrophoric Gas :	F
Self-Heating :	F
Organic Peroxide :	F
Corrosive to Metal :	F
Gas Under Pressure (Compressed Gas) :	F
In Contact with Water Emits Flammable Gas:	F
Combustible Dust :	F
Acute :	T
Skin Corrosion or Irritation :	T
Serious Eye Damage or Eye Irritation:	T
Respiratory or Skin Sensitization :	F
Germ Cell Mutagenicity :	F
Carcinogenicity :	F

Map Id: 45
Direction: SW
Distance: 0.541 mi., 2858 ft.
Elevation: 8 ft.
Relative: Higher

Site Name : RAYONIER PERFORMANCE FIBERS LLC | RAYONIER PERFORMANCE FIBERS LLC FERNANDINA PLANT | RAYONIER PERFORMANCE FIBERS, LLC - SLUDGE MANAGEMENT SITE
10 GUM ST | 10 GUM ST THE FOOT OF GUM STREET
FERNANDINA BEACH | Fernandina Beach, FL

Database(s) : [AFS, AIRS - FL, AST - FL, CS - FL, DOCKET, DWM CONTAM - FL, E C - FL, ECHO, EJ TOXIC RELEASE, ERNS, FA 3 - FL, FRS, HIST AFS, I C - FL, ICIS, INACTIVE PCS, LAST - FL, LUST - FL, MANIFEST EPA, NPDES - FL, OSHA, PCS ENF, PCS FACILITY, RCRA SQG, RESP PARTY - FL, RMP, SHWS ERIC - FL, SPILLS - FL, SQG - FL, STORMWATER, T 2 - FL, TRIS, UST - FL, WASTEWATER - FL] ***(cont.)***

Envirosite ID: 1476189
EPA ID: N/R

T 2 - FL ***(cont.)***

Reproductive Toxicity :	F
Specific Target Organ Toxicity (Single or Repeated Exposure):	F
Aspiration Hazard :	F
Simple Asphyxiant :	F
Hazard Not Otherwise Classified :	F

Filing Year :	2020(Tier2)
CAS Number :	10192300
Chemical Name :	AMMONIUM BISULFITE
Maximum Daily Quantity :	105,147
Average Daily Quantity :	63,088
Max Amount in Largest Container :	N/R
EHS :	N/R
Below Thresholds :	N/R
Trade Secret :	N/R
H :	1
F :	0
R :	0
S :	-
Solid :	F
Liquid :	T
Gas :	F
Pure :	F
Mixture :	T
Explosive :	F
Chronic :	N/R
Pressure :	N/R
Reactive :	N/R
Storage :	N/R
Pressure 2 :	N/R
Temperature Types :	N/R
Max Amount :	N/R
Flammable (Gases, Aerosols, Liquids, or Solids):	F
Oxidizer (Liquid, Solid or Gas) :	F
Self-Reactive :	F
Pyrophoric (Liquid or Solid) :	F
Pyrophoric Gas :	F

Map Id: 45
Direction: SW
Distance: 0.541 mi., 2858 ft.
Elevation: 8 ft.
Relative: Higher

Site Name : RAYONIER PERFORMANCE FIBERS LLC | RAYONIER PERFORMANCE FIBERS LLC FERNANDINA PLANT | RAYONIER PERFORMANCE FIBERS, LLC - SLUDGE MANAGEMENT SITE
10 GUM ST | 10 GUM ST THE FOOT OF GUM STREET
FERNANDINA BEACH | Fernandina Beach, FL

Database(s) : [AFS, AIRS - FL, AST - FL, CS - FL, DOCKET, DWM CONTAM - FL, E C - FL, ECHO, EJ TOXIC RELEASE, ERNS, FA 3 - FL, FRS, HIST AFS, I C - FL, ICIS, INACTIVE PCS, LAST - FL, LUST - FL, MANIFEST EPA, NPDES - FL, OSHA, PCS ENF, PCS FACILITY, RCRA SQG, RESP PARTY - FL, RMP, SHWS ERIC - FL, SPILLS - FL, SQG - FL, STORMWATER, T 2 - FL, TRIS, UST - FL, WASTEWATER - FL] ***(cont.)***

Envirosite ID: 1476189
EPA ID: N/R

T 2 - FL ***(cont.)***

Self-Heating :	F
Organic Peroxide :	F
Corrosive to Metal :	F
Gas Under Pressure (Compressed Gas) :	F
In Contact with Water Emits Flammable Gas:	F
Combustible Dust :	F
Acute :	F
Skin Corrosion or Irritation :	T
Serious Eye Damage or Eye Irritation:	T
Respiratory or Skin Sensitization :	F
Germ Cell Mutagenicity :	F
Carcinogenicity :	F
Reproductive Toxicity :	F
Specific Target Organ Toxicity (Single or Repeated Exposure):	F
Aspiration Hazard :	F
Simple Asphyxiant :	F
Hazard Not Otherwise Classified :	F

Filing Year :	2020(Tier2)
CAS Number :	111762
Chemical Name :	Nalco - PP10-3026
Maximum Daily Quantity :	13,452
Average Daily Quantity :	6,726
Max Amount in Largest Container :	N/R
EHS :	N/R
Below Thresholds :	N/R
Trade Secret :	N/R
H :	2
F :	2
R :	0
S :	-
Solid :	F
Liquid :	T
Gas :	F
Pure :	F
Mixture :	T
Explosive :	F

Map Id: 45
Direction: SW
Distance: 0.541 mi., 2858 ft.
Elevation: 8 ft.
Relative: Higher

Site Name : RAYONIER PERFORMANCE FIBERS LLC | RAYONIER PERFORMANCE FIBERS LLC FERNANDINA PLANT | RAYONIER PERFORMANCE FIBERS, LLC - SLUDGE MANAGEMENT SITE
10 GUM ST | 10 GUM ST THE FOOT OF GUM STREET
FERNANDINA BEACH | Fernandina Beach, FL

Database(s) : [AFS, AIRS - FL, AST - FL, CS - FL, DOCKET, DWM CONTAM - FL, E C - FL, ECHO, EJ TOXIC RELEASE, ERNS, FA 3 - FL, FRS, HIST AFS, I C - FL, ICIS, INACTIVE PCS, LAST - FL, LUST - FL, MANIFEST EPA, NPDES - FL, OSHA, PCS ENF, PCS FACILITY, RCRA SQG, RESP PARTY - FL, RMP, SHWS ERIC - FL, SPILLS - FL, SQG - FL, STORMWATER, T 2 - FL, TRIS, UST - FL, WASTEWATER - FL] ***(cont.)***

Envirosite ID: 1476189
EPA ID: N/R

T 2 - FL ***(cont.)***

Chronic :	N/R
Pressure :	N/R
Reactive :	N/R
Storage :	N/R
Pressure 2 :	N/R
Temperature Types :	N/R
Max Amount :	N/R
Flammable (Gases, Aerosols, Liquids, or Solids):	F
Oxidizer (Liquid, Solid or Gas) :	F
Self-Reactive :	F
Pyrophoric (Liquid or Solid) :	F
Pyrophoric Gas :	F
Self-Heating :	F
Organic Peroxide :	F
Corrosive to Metal :	F
Gas Under Pressure (Compressed Gas) :	F
In Contact with Water Emits Flammable Gas:	F
Combustible Dust :	F
Acute :	T
Skin Corrosion or Irritation :	F
Serious Eye Damage or Eye Irritation:	T
Respiratory or Skin Sensitization :	F
Germ Cell Mutagenicity :	F
Carcinogenicity :	F
Reproductive Toxicity :	F
Specific Target Organ Toxicity (Single or Repeated Exposure):	F
Aspiration Hazard :	F
Simple Asphyxiant :	F
Hazard Not Otherwise Classified :	F

Filing Year :	2020(Tier2)
CAS Number :	1305620
Chemical Name :	CALCIUM HYDROXIDE
Maximum Daily Quantity :	100,140
Average Daily Quantity :	5,070
Max Amount in Largest Container :	N/R

Map Id: 45
Direction: SW
Distance: 0.541 mi., 2858 ft.
Elevation: 8 ft.
Relative: Higher

Site Name : RAYONIER PERFORMANCE FIBERS LLC | RAYONIER PERFORMANCE FIBERS LLC FERNANDINA PLANT | RAYONIER PERFORMANCE FIBERS, LLC - SLUDGE MANAGEMENT SITE
10 GUM ST | 10 GUM ST THE FOOT OF GUM STREET
FERNANDINA BEACH | Fernandina Beach, FL

Database(s) : [AFS, AIRS - FL, AST - FL, CS - FL, DOCKET, DWM CONTAM - FL, E C - FL, ECHO, EJ TOXIC RELEASE, ERNS, FA 3 - FL, FRS, HIST AFS, I C - FL, ICIS, INACTIVE PCS, LAST - FL, LUST - FL, MANIFEST EPA, NPDES - FL, OSHA, PCS ENF, PCS FACILITY, RCRA SQG, RESP PARTY - FL, RMP, SHWS ERIC - FL, SPILLS - FL, SQG - FL, STORMWATER, T 2 - FL, TRIS, UST - FL, WASTEWATER - FL] ***(cont.)***

Envirosite ID: 1476189
EPA ID: N/R

T 2 - FL ***(cont.)***

EHS :	N/R
Below Thresholds :	N/R
Trade Secret :	N/R
H :	3
F :	0
R :	0
S :	-
Solid :	F
Liquid :	T
Gas :	F
Pure :	F
Mixture :	T
Explosive :	F
Chronic :	N/R
Pressure :	N/R
Reactive :	N/R
Storage :	N/R
Pressure 2 :	N/R
Temperature Types :	N/R
Max Amount :	N/R
Flammable (Gases, Aerosols, Liquids, or Solids):	F
Oxidizer (Liquid, Solid or Gas) :	F
Self-Reactive :	F
Pyrophoric (Liquid or Solid) :	F
Pyrophoric Gas :	F
Self-Heating :	F
Organic Peroxide :	F
Corrosive to Metal :	F
Gas Under Pressure (Compressed Gas) :	F
In Contact with Water Emits Flammable Gas:	F
Combustible Dust :	F
Acute :	T
Skin Corrosion or Irritation :	T
Serious Eye Damage or Eye Irritation:	T
Respiratory or Skin Sensitization :	F
Germ Cell Mutagenicity :	F
Carcinogenicity :	F
Reproductive Toxicity :	F

Map Id: 45
Direction: SW
Distance: 0.541 mi., 2858 ft.
Elevation: 8 ft.
Relative: Higher

Site Name : RAYONIER PERFORMANCE FIBERS LLC | RAYONIER PERFORMANCE FIBERS LLC FERNANDINA PLANT | RAYONIER PERFORMANCE FIBERS, LLC - SLUDGE MANAGEMENT SITE
10 GUM ST | 10 GUM ST THE FOOT OF GUM STREET
FERNANDINA BEACH | Fernandina Beach, FL

Database(s) : [AFS, AIRS - FL, AST - FL, CS - FL, DOCKET, DWM CONTAM - FL, E C - FL, ECHO, EJ TOXIC RELEASE, ERNS, FA 3 - FL, FRS, HIST AFS, I C - FL, ICIS, INACTIVE PCS, LAST - FL, LUST - FL, MANIFEST EPA, NPDES - FL, OSHA, PCS ENF, PCS FACILITY, RCRA SQG, RESP PARTY - FL, RMP, SHWS ERIC - FL, SPILLS - FL, SQG - FL, STORMWATER, T 2 - FL, TRIS, UST - FL, WASTEWATER - FL] ***(cont.)***

Envirosite ID: 1476189
EPA ID: N/R

T 2 - FL ***(cont.)***

Specific Target Organ Toxicity (Single or Repeated Exposure):	T
Aspiration Hazard :	F
Simple Asphyxiant :	F
Hazard Not Otherwise Classified :	F

Filing Year :	2020(Tier2)
CAS Number :	1305788
Chemical Name :	CALCIUM OXIDE
Maximum Daily Quantity :	496,975
Average Daily Quantity :	300,000
Max Amount in Largest Container :	N/R
EHS :	N/R
Below Thresholds :	N/R
Trade Secret :	N/R
H :	1
F :	0
R :	1
S :	-
Solid :	T
Liquid :	F
Gas :	F
Pure :	F
Mixture :	T
Explosive :	F
Chronic :	N/R
Pressure :	N/R
Reactive :	N/R
Storage :	N/R
Pressure 2 :	N/R
Temperature Types :	N/R
Max Amount :	N/R
Flammable (Gases, Aerosols, Liquids, or Solids):	F
Oxidizer (Liquid, Solid or Gas) :	F
Self-Reactive :	F
Pyrophoric (Liquid or Solid) :	F
Pyrophoric Gas :	F
Self-Heating :	F

Map Id: 45
Direction: SW
Distance: 0.541 mi., 2858 ft.
Elevation: 8 ft.
Relative: Higher

Site Name : RAYONIER PERFORMANCE FIBERS LLC | RAYONIER PERFORMANCE FIBERS LLC FERNANDINA PLANT | RAYONIER PERFORMANCE FIBERS, LLC - SLUDGE MANAGEMENT SITE
10 GUM ST | 10 GUM ST THE FOOT OF GUM STREET
FERNANDINA BEACH | Fernandina Beach, FL

Database(s) : [AFS, AIRS - FL, AST - FL, CS - FL, DOCKET, DWM CONTAM - FL, E C - FL, ECHO, EJ TOXIC RELEASE, ERNS, FA 3 - FL, FRS, HIST AFS, I C - FL, ICIS, INACTIVE PCS, LAST - FL, LUST - FL, MANIFEST EPA, NPDES - FL, OSHA, PCS ENF, PCS FACILITY, RCRA SQG, RESP PARTY - FL, RMP, SHWS ERIC - FL, SPILLS - FL, SQG - FL, STORMWATER, T 2 - FL, TRIS, UST - FL, WASTEWATER - FL] ***(cont.)***

Envirosite ID: 1476189
EPA ID: N/R

T 2 - FL ***(cont.)***

Organic Peroxide :	F
Corrosive to Metal :	F
Gas Under Pressure (Compressed Gas) :	F
In Contact with Water Emits Flammable Gas:	F
Combustible Dust :	F
Acute :	F
Skin Corrosion or Irritation :	T
Serious Eye Damage or Eye Irritation:	T
Respiratory or Skin Sensitization :	F
Germ Cell Mutagenicity :	F
Carcinogenicity :	F
Reproductive Toxicity :	F
Specific Target Organ Toxicity (Single or Repeated Exposure):	T
Aspiration Hazard :	F
Simple Asphyxiant :	F
Hazard Not Otherwise Classified :	F

TRIS

Facility Name :	RAYONIER PERFORMANCE FIBERS LLC FERNANDINA PLANT
Facility Address :	10 GUM ST, FERNANDINA BEACH, FL 32034
County :	NASSAU

Facility Details

TRIF ID :	32034TTRYNFOOTO
Federal Facility Flag :	NO
Primary NAICS :	322110 - Pulp Mills
NAICS 2 :	N/R
NAICS 3 :	N/R
NAICS 4 :	N/R
NAICS 5 :	N/R
NAICS 6 :	N/R
Agency Hyperlink :	Click here for hyperlink provided by the agency.
Last Date in Agency List :	2026-02-03

Map Id: 45
Direction: SW
Distance: 0.541 mi., 2858 ft.
Elevation: 8 ft.
Relative: Higher

Site Name : RAYONIER PERFORMANCE FIBERS LLC | RAYONIER PERFORMANCE FIBERS LLC FERNANDINA PLANT | RAYONIER PERFORMANCE FIBERS, LLC - SLUDGE MANAGEMENT SITE
10 GUM ST | 10 GUM ST THE FOOT OF GUM STREET
FERNANDINA BEACH | Fernandina Beach, FL

Database(s) : [AFS, AIRS - FL, AST - FL, CS - FL, DOCKET, DWM CONTAM - FL, E C - FL, ECHO, EJ TOXIC RELEASE, ERNS, FA 3 - FL, FRS, HIST AFS, I C - FL, ICIS, INACTIVE PCS, LAST - FL, LUST - FL, MANIFEST EPA, NPDES - FL, OSHA, PCS ENF, PCS FACILITY, RCRA SQG, RESP PARTY - FL, RMP, SHWS ERIC - FL, SPILLS - FL, SQG - FL, STORMWATER, T 2 - FL, TRIS, UST - FL, WASTEWATER - FL] ***(cont.)***

Envirosite ID: 1476189
EPA ID: N/R

TRIS ***(cont.)***

Contact Information

Public Contact Name :	TIM KRUSH
Public Contact Email :	TIM.KRUSH@RYAM.COM
Public Contact Phone :	9042771409
Public Contact Phone Ext :	N/R
Parent Company Name :	RAYONIER ADVANCED MATERIALS INC
Parent Company DB NR :	079357843

Reported Chemical Information

Details for this site have been truncated due to the large number of available details for this site within this dataset. For the complete details for this site, contact your Envirosite account representative for a complimentary site report containing all of the details available.

Reporting Year :	2024
Document Control Number :	1324222814954
CAS Number :	N420
Chemical Name :	Lead compounds
Unit of Measure :	Pounds
Maximum Amount Onsite :	01

Reporting Year :	2024
Document Control Number :	1324222814978
CAS Number :	N150
Chemical Name :	Dioxin and dioxin-like compounds
Unit of Measure :	Grams
Maximum Amount Onsite :	14

Reporting Year :	2024
Document Control Number :	1324222815250
CAS Number :	7782-50-5
Chemical Name :	Chlorine
Unit of Measure :	Pounds
Maximum Amount Onsite :	06

Map Id: 45
Direction: SW
Distance: 0.541 mi., 2858 ft.
Elevation: 8 ft.
Relative: Higher

Site Name : RAYONIER PERFORMANCE FIBERS LLC | RAYONIER PERFORMANCE FIBERS LLC FERNANDINA PLANT | RAYONIER PERFORMANCE FIBERS, LLC - SLUDGE MANAGEMENT SITE
10 GUM ST | 10 GUM ST THE FOOT OF GUM STREET
FERNANDINA BEACH | Fernandina Beach, FL

Database(s) : [AFS, AIRS - FL, AST - FL, CS - FL, DOCKET, DWM CONTAM - FL, E C - FL, ECHO, EJ TOXIC RELEASE, ERNS, FA 3 - FL, FRS, HIST AFS, I C - FL, ICIS, INACTIVE PCS, LAST - FL, LUST - FL, MANIFEST EPA, NPDES - FL, OSHA, PCS ENF, PCS FACILITY, RCRA SQG, RESP PARTY - FL, RMP, SHWS ERIC - FL, SPILLS - FL, SQG - FL, STORMWATER, T 2 - FL, TRIS, UST - FL, WASTEWATER - FL] ***(cont.)***

Envirosite ID: 1476189
EPA ID: N/R

TRIS ***(cont.)***

Reporting Year :	2024
Document Control Number :	1324222815197
CAS Number :	64-18-6
Chemical Name :	Formic acid
Unit of Measure :	Pounds
Maximum Amount Onsite :	03

Reporting Year :	2024
Document Control Number :	1324222815274
CAS Number :	N590
Chemical Name :	Polycyclic aromatic compounds
Unit of Measure :	Pounds
Maximum Amount Onsite :	03

Reporting Year :	2024
Document Control Number :	1324222815262
CAS Number :	67-56-1
Chemical Name :	Methanol
Unit of Measure :	Pounds
Maximum Amount Onsite :	05

Reporting Year :	2024
Document Control Number :	1324222814966
CAS Number :	N450
Chemical Name :	Manganese compounds
Unit of Measure :	Pounds
Maximum Amount Onsite :	03

Reporting Year :	2024
Document Control Number :	1324222815211
CAS Number :	10049-04-4
Chemical Name :	Chlorine dioxide
Unit of Measure :	Pounds
Maximum Amount Onsite :	04

Map Id: 45
Direction: SW
Distance: 0.541 mi., 2858 ft.
Elevation: 8 ft.
Relative: Higher

Site Name : RAYONIER PERFORMANCE FIBERS LLC | RAYONIER PERFORMANCE FIBERS LLC FERNANDINA PLANT | RAYONIER PERFORMANCE FIBERS, LLC - SLUDGE MANAGEMENT SITE
10 GUM ST | 10 GUM ST THE FOOT OF GUM STREET
FERNANDINA BEACH | Fernandina Beach, FL

Database(s) : [AFS, AIRS - FL, AST - FL, CS - FL, DOCKET, DWM CONTAM - FL, E C - FL, ECHO, EJ TOXIC RELEASE, ERNS, FA 3 - FL, FRS, HIST AFS, I C - FL, ICIS, INACTIVE PCS, LAST - FL, LUST - FL, MANIFEST EPA, NPDES - FL, OSHA, PCS ENF, PCS FACILITY, RCRA SQG, RESP PARTY - FL, RMP, SHWS ERIC - FL, SPILLS - FL, SQG - FL, STORMWATER, T 2 - FL, TRIS, UST - FL, WASTEWATER - FL] ***(cont.)***

Envirosite ID: 1476189
EPA ID: N/R

TRIS ***(cont.)***

Reporting Year :	2024
Document Control Number :	1324222815247
CAS Number :	N040
Chemical Name :	Barium compounds (except for barium sulfate (CAS No. 7727-43-7))
Unit of Measure :	Pounds
Maximum Amount Onsite :	02

Reporting Year :	2024
Document Control Number :	1324222815223
CAS Number :	75-07-0
Chemical Name :	Acetaldehyde
Unit of Measure :	Pounds
Maximum Amount Onsite :	03

Onsite Release Summary

Total Fugitive Air Emissions :	0
Total Stack Air Emissions :	58.67
Total Air Emissions :	58.67
Total Number of Receiving Streams :	1
Total Surface Water Discharge :	55.93
Total Underground Injection Onsite to Class I Wells - Pounds:	0
Total Underground Injection Onsite to Class II-V Wells - Pounds:	0
Total Underground Injection :	0
Total RCRA Subtitle C Landfills :	0
Total Other On-Site Land Releases :	0
Total Land Treatment :	198.11
Total Surface Impoundments :	N/R
Total Other Disposal :	0
Total On-Site Land Releases :	198.11

Total Fugitive Air Emissions :	0
Total Stack Air Emissions :	.0780512
Total Air Emissions :	.0780512
Total Number of Receiving Streams :	1

Map Id: 45
Direction: SW
Distance: 0.541 mi., 2858 ft.
Elevation: 8 ft.
Relative: Higher

Site Name : RAYONIER PERFORMANCE FIBERS LLC | RAYONIER PERFORMANCE FIBERS LLC FERNANDINA PLANT | RAYONIER PERFORMANCE FIBERS, LLC - SLUDGE MANAGEMENT SITE
10 GUM ST | 10 GUM ST THE FOOT OF GUM STREET
FERNANDINA BEACH | Fernandina Beach, FL

Database(s) : [AFS, AIRS - FL, AST - FL, CS - FL, DOCKET, DWM CONTAM - FL, E C - FL, ECHO, EJ TOXIC RELEASE, ERNS, FA 3 - FL, FRS, HIST AFS, I C - FL, ICIS, INACTIVE PCS, LAST - FL, LUST - FL, MANIFEST EPA, NPDES - FL, OSHA, PCS ENF, PCS FACILITY, RCRA SQG, RESP PARTY - FL, RMP, SHWS ERIC - FL, SPILLS - FL, SQG - FL, STORMWATER, T 2 - FL, TRIS, UST - FL, WASTEWATER - FL] ***(cont.)***

Envirosite ID: 1476189
EPA ID: N/R

TRIS ***(cont.)***

Total Surface Water Discharge :	6.3081425
Total Underground Injection Onsite to Class I Wells - Pounds:	0
Total Underground Injection Onsite to Class II-V Wells - Pounds:	0
Total Underground Injection :	0
Total RCRA Subtitle C Landfills :	0
Total Other On-Site Land Releases :	0
Total Land Treatment :	46.3181223
Total Surface Impoundments :	N/R
Total Other Disposal :	0
Total On-Site Land Releases :	46.3181223

Total Fugitive Air Emissions :	0
Total Stack Air Emissions :	20.81
Total Air Emissions :	20.81
Total Number of Receiving Streams :	1
Total Surface Water Discharge :	24.04
Total Underground Injection Onsite to Class I Wells - Pounds:	0
Total Underground Injection Onsite to Class II-V Wells - Pounds:	0
Total Underground Injection :	0
Total RCRA Subtitle C Landfills :	0
Total Other On-Site Land Releases :	0
Total Land Treatment :	.16
Total Surface Impoundments :	N/R
Total Other Disposal :	0
Total On-Site Land Releases :	.16

Total Fugitive Air Emissions :	0
Total Stack Air Emissions :	264.03
Total Air Emissions :	264.03
Total Number of Receiving Streams :	1
Total Surface Water Discharge :	4096.71
Total Underground Injection Onsite to Class I Wells - Pounds:	0

Map Id: 45
Direction: SW
Distance: 0.541 mi., 2858 ft.
Elevation: 8 ft.
Relative: Higher

Site Name : RAYONIER PERFORMANCE FIBERS LLC | RAYONIER PERFORMANCE FIBERS LLC FERNANDINA PLANT | RAYONIER PERFORMANCE FIBERS, LLC - SLUDGE MANAGEMENT SITE
10 GUM ST | 10 GUM ST THE FOOT OF GUM STREET
FERNANDINA BEACH | Fernandina Beach, FL

Database(s) : [AFS, AIRS - FL, AST - FL, CS - FL, DOCKET, DWM CONTAM - FL, E C - FL, ECHO, EJ TOXIC RELEASE, ERNS, FA 3 - FL, FRS, HIST AFS, I C - FL, ICIS, INACTIVE PCS, LAST - FL, LUST - FL, MANIFEST EPA, NPDES - FL, OSHA, PCS ENF, PCS FACILITY, RCRA SQG, RESP PARTY - FL, RMP, SHWS ERIC - FL, SPILLS - FL, SQG - FL, STORMWATER, T 2 - FL, TRIS, UST - FL, WASTEWATER - FL] ***(cont.)***

Envirosite ID: 1476189
EPA ID: N/R

TRIS ***(cont.)***

Total Underground Injection Onsite to Class II-V Wells - Pounds:	0
Total Underground Injection :	0
Total RCRA Subtitle C Landfills :	0
Total Other On-Site Land Releases :	0
Total Land Treatment :	128.71
Total Surface Impoundments :	N/R
Total Other Disposal :	0
Total On-Site Land Releases :	128.71

Total Fugitive Air Emissions :	0
Total Stack Air Emissions :	181.17
Total Air Emissions :	181.17
Total Number of Receiving Streams :	1
Total Surface Water Discharge :	1125.47
Total Underground Injection Onsite to Class I Wells - Pounds:	0
Total Underground Injection Onsite to Class II-V Wells - Pounds:	0
Total Underground Injection :	0
Total RCRA Subtitle C Landfills :	0
Total Other On-Site Land Releases :	0
Total Land Treatment :	16.09
Total Surface Impoundments :	N/R
Total Other Disposal :	0
Total On-Site Land Releases :	16.09

Total Fugitive Air Emissions :	0
Total Stack Air Emissions :	6188.11
Total Air Emissions :	6188.11
Total Number of Receiving Streams :	1
Total Surface Water Discharge :	2544.31
Total Underground Injection Onsite to Class I Wells - Pounds:	0
Total Underground Injection Onsite to Class II-V Wells - Pounds:	0
Total Underground Injection :	0
Total RCRA Subtitle C Landfills :	0

Map Id: 45
Direction: SW
Distance: 0.541 mi., 2858 ft.
Elevation: 8 ft.
Relative: Higher

Site Name : RAYONIER PERFORMANCE FIBERS LLC | RAYONIER PERFORMANCE FIBERS LLC FERNANDINA PLANT | RAYONIER PERFORMANCE FIBERS, LLC - SLUDGE MANAGEMENT SITE
10 GUM ST | 10 GUM ST THE FOOT OF GUM STREET
FERNANDINA BEACH | Fernandina Beach, FL

Database(s) : [AFS, AIRS - FL, AST - FL, CS - FL, DOCKET, DWM CONTAM - FL, E C - FL, ECHO, EJ TOXIC RELEASE, ERNS, FA 3 - FL, FRS, HIST AFS, I C - FL, ICIS, INACTIVE PCS, LAST - FL, LUST - FL, MANIFEST EPA, NPDES - FL, OSHA, PCS ENF, PCS FACILITY, RCRA SQG, RESP PARTY - FL, RMP, SHWS ERIC - FL, SPILLS - FL, SQG - FL, STORMWATER, T 2 - FL, TRIS, UST - FL, WASTEWATER - FL] ***(cont.)***

Envirosite ID: 1476189
EPA ID: N/R

TRIS ***(cont.)***

Total Other On-Site Land Releases :	0
Total Land Treatment :	4965.86
Total Surface Impoundments :	N/R
Total Other Disposal :	0
Total On-Site Land Releases :	4965.86

Total Fugitive Air Emissions :	102128.45
Total Stack Air Emissions :	129556.49
Total Air Emissions :	231684.94
Total Number of Receiving Streams :	1
Total Surface Water Discharge :	0
Total Underground Injection Onsite to Class I Wells - Pounds:	0
Total Underground Injection Onsite to Class II-V Wells - Pounds:	0
Total Underground Injection :	0
Total RCRA Subtitle C Landfills :	0
Total Other On-Site Land Releases :	0
Total Land Treatment :	3995.34
Total Surface Impoundments :	N/R
Total Other Disposal :	0
Total On-Site Land Releases :	3995.34

Total Fugitive Air Emissions :	155.86
Total Stack Air Emissions :	2699.97
Total Air Emissions :	2855.83
Total Number of Receiving Streams :	1
Total Surface Water Discharge :	5922.82
Total Underground Injection Onsite to Class I Wells - Pounds:	0
Total Underground Injection Onsite to Class II-V Wells - Pounds:	0
Total Underground Injection :	0
Total RCRA Subtitle C Landfills :	0
Total Other On-Site Land Releases :	0
Total Land Treatment :	61.89
Total Surface Impoundments :	N/R
Total Other Disposal :	0

Map Id: 45
Direction: SW
Distance: 0.541 mi., 2858 ft.
Elevation: 8 ft.
Relative: Higher

Site Name : RAYONIER PERFORMANCE FIBERS LLC | RAYONIER PERFORMANCE FIBERS LLC FERNANDINA PLANT | RAYONIER PERFORMANCE FIBERS, LLC - SLUDGE MANAGEMENT SITE
10 GUM ST | 10 GUM ST THE FOOT OF GUM STREET
FERNANDINA BEACH | Fernandina Beach, FL

Database(s) : [AFS, AIRS - FL, AST - FL, CS - FL, DOCKET, DWM CONTAM - FL, E C - FL, ECHO, EJ TOXIC RELEASE, ERNS, FA 3 - FL, FRS, HIST AFS, I C - FL, ICIS, INACTIVE PCS, LAST - FL, LUST - FL, MANIFEST EPA, NPDES - FL, OSHA, PCS ENF, PCS FACILITY, RCRA SQG, RESP PARTY - FL, RMP, SHWS ERIC - FL, SPILLS - FL, SQG - FL, STORMWATER, T 2 - FL, TRIS, UST - FL, WASTEWATER - FL] ***(cont.)***

Envirosite ID: 1476189
EPA ID: N/R

TRIS ***(cont.)***

Total On-Site Land Releases :	61.89
Total Fugitive Air Emissions :	16760.49
Total Stack Air Emissions :	13900.95
Total Air Emissions :	30661.44
Total Number of Receiving Streams :	1
Total Surface Water Discharge :	8418.51
Total Underground Injection Onsite to Class I Wells - Pounds:	0
Total Underground Injection Onsite to Class II-V Wells - Pounds:	0
Total Underground Injection :	0
Total RCRA Subtitle C Landfills :	0
Total Other On-Site Land Releases :	0
Total Land Treatment :	91.17
Total Surface Impoundments :	N/R
Total Other Disposal :	0
Total On-Site Land Releases :	91.17
Total Fugitive Air Emissions :	19.88
Total Stack Air Emissions :	399.59
Total Air Emissions :	419.47
Total Number of Receiving Streams :	0
Total Surface Water Discharge :	0
Total Underground Injection Onsite to Class I Wells - Pounds:	0
Total Underground Injection Onsite to Class II-V Wells - Pounds:	0
Total Underground Injection :	0
Total RCRA Subtitle C Landfills :	0
Total Other On-Site Land Releases :	0
Total Land Treatment :	0
Total Surface Impoundments :	N/R
Total Other Disposal :	0
Total On-Site Land Releases :	0

Map Id: 45
Direction: SW
Distance: 0.541 mi., 2858 ft.
Elevation: 8 ft.
Relative: Higher

Site Name : RAYONIER PERFORMANCE FIBERS LLC | RAYONIER PERFORMANCE FIBERS LLC FERNANDINA PLANT | RAYONIER PERFORMANCE FIBERS, LLC - SLUDGE MANAGEMENT SITE
10 GUM ST | 10 GUM ST THE FOOT OF GUM STREET
FERNANDINA BEACH | Fernandina Beach, FL

Database(s) : [AFS, AIRS - FL, AST - FL, CS - FL, DOCKET, DWM CONTAM - FL, E C - FL, ECHO, EJ TOXIC RELEASE, ERNS, FA 3 - FL, FRS, HIST AFS, I C - FL, ICIS, INACTIVE PCS, LAST - FL, LUST - FL, MANIFEST EPA, NPDES - FL, OSHA, PCS ENF, PCS FACILITY, RCRA SQG, RESP PARTY - FL, RMP, SHWS ERIC - FL, SPILLS - FL, SQG - FL, STORMWATER, T 2 - FL, TRIS, UST - FL, WASTEWATER - FL] ***(cont.)***

Envirosite ID: 1476189
EPA ID: N/R

TRIS ***(cont.)***

Offsite Release Summary

Total Transferred Off-Site to Disposal:	0
Total Transferred Off-Site for Further Waste Management:	0
Total RCRA C Surface Impoundments :	0
Total Other Surface Impoundments :	0

UST - FL

Facility Name :	RAYONIER PERFORMANCE FIBERS LLC
Facility Address :	10 GUM ST, FERNANDINA BEACH, 32035
County :	NASSAU

Site Details

Facility ID :	8512117
Facility Phone :	9042771482
Facility Status :	OPEN
Facility Type :	Industrial Plant
Last Date in Agency List :	2026-02-13

Owner Information

Owner ID :	10909
Owner Name :	RAYONIER ADVANCED MATERIALS
Owner Address 1 :	1301 RIVERPLACE BLVD #2300, JACKSONVILLE, FL 32207
Owner Address 2 :	ATTN: STORAGE TANK REGIS
Owner Phone :	9042771482
Contact :	DAVID ROGERS OR TOM FALTEMIER
DEP Contractor Own :	C

Tank Information

Tank ID :	1
Gallons :	1000
Tank Location :	UNDERGROUND
Substance :	Leaded Gas

Map Id: 45
Direction: SW
Distance: 0.541 mi., 2858 ft.
Elevation: 8 ft.
Relative: Higher

Site Name : RAYONIER PERFORMANCE FIBERS LLC | RAYONIER PERFORMANCE FIBERS LLC FERNANDINA PLANT | RAYONIER PERFORMANCE FIBERS, LLC - SLUDGE MANAGEMENT SITE
10 GUM ST | 10 GUM ST THE FOOT OF GUM STREET
FERNANDINA BEACH | Fernandina Beach, FL

Database(s) : [AFS, AIRS - FL, AST - FL, CS - FL, DOCKET, DWM CONTAM - FL, E C - FL, ECHO, EJ TOXIC RELEASE, ERNS, FA 3 - FL, FRS, HIST AFS, I C - FL, ICIS, INACTIVE PCS, LAST - FL, LUST - FL, MANIFEST EPA, NPDES - FL, OSHA, PCS ENF, PCS FACILITY, RCRA SQG, RESP PARTY - FL, RMP, SHWS ERIC - FL, SPILLS - FL, SQG - FL, STORMWATER, T 2 - FL, TRIS, UST - FL, WASTEWATER - FL] ***(cont.)***

Envirosite ID: 1476189
EPA ID: N/R

UST - FL ***(cont.)***

Install Date :	N/R
Status :	Closed In Place
Status Date :	N/R

Tank ID :	2
Gallons :	4000
Tank Location :	UNDERGROUND
Substance :	Vehicular Diesel
Install Date :	N/R
Status :	Removed from Site
Status Date :	N/R

Tank ID :	3
Gallons :	1000
Tank Location :	UNDERGROUND
Substance :	Leaded Gas
Install Date :	N/R
Status :	Closed In Place
Status Date :	N/R

Tank ID :	4
Gallons :	2000
Tank Location :	UNDERGROUND
Substance :	Leaded Gas
Install Date :	N/R
Status :	Closed In Place
Status Date :	N/R

Tank ID :	6
Gallons :	1000
Tank Location :	UNDERGROUND
Substance :	Leaded Gas
Install Date :	N/R
Status :	Closed In Place
Status Date :	N/R

Map Id: 45
Direction: SW
Distance: 0.541 mi., 2858 ft.
Elevation: 8 ft.
Relative: Higher

Site Name : RAYONIER PERFORMANCE FIBERS LLC | RAYONIER PERFORMANCE FIBERS LLC FERNANDINA PLANT | RAYONIER PERFORMANCE FIBERS, LLC - SLUDGE MANAGEMENT SITE
10 GUM ST | 10 GUM ST THE FOOT OF GUM STREET
FERNANDINA BEACH | Fernandina Beach, FL

Database(s) : [AFS, AIRS - FL, AST - FL, CS - FL, DOCKET, DWM CONTAM - FL, E C - FL, ECHO, EJ TOXIC RELEASE, ERNS, FA 3 - FL, FRS, HIST AFS, I C - FL, ICIS, INACTIVE PCS, LAST - FL, LUST - FL, MANIFEST EPA, NPDES - FL, OSHA, PCS ENF, PCS FACILITY, RCRA SQG, RESP PARTY - FL, RMP, SHWS ERIC - FL, SPILLS - FL, SQG - FL, STORMWATER, T 2 - FL, TRIS, UST - FL, WASTEWATER - FL] ***(cont.)***

Envirosite ID: 1476189
EPA ID: N/R

UST - FL ***(cont.)***

Oculus Note :	Use the Public Oculus Login button to enter the Oculus Website
Oculus Hyperlink :	Click here for hyperlink provided by the agency.

WASTEWATER - FL

Facility Name :	Rayonier Performance Fibers, LLC - Sludge Management Site
Facility Address :	10 Gum St THE FOOT OF GUM STREET, Fernandina Beach, FL
County :	NASSAU
Issue Date :	2017-01-26
Effective Date :	2017-01-26
Expiration Date :	2022-01-25
Facility ID :	FL0000701
Facility Type :	Industrial Wastewater
Status :	Active
NPDES :	Y
Major/Minor Discharge :	MA
Environmental Interest :	Industrial Wastewater Program
Company Name :	Rayonier Inc
Related Party Name :	Mark Homans, PMTE
Related Party Address :	PO Box 2002, Fernandina Beach FL 32035-2002
Related Party Address 2 :	N/R
Related Party Phone :	9042771414
Related Party Email :	mark.j.homans@rayonieram.com
Document Description :	Wastewater Permit
Nature of Business :	Chemical Cellulose Pulp Mill (Sulfite Process)
Ownership Type :	Private
Treatment Process Summary :	N/R
Department Office :	Northeast District
Capacity (MGD) :	N/R
DW Class :	N/R
Last Date in Agency List :	2026-02-06

Map Id: 46
Direction: SE
Distance: 0.603 mi., 3185 ft.
Elevation: 19 ft.
Relative: Higher

Site Name : FABRALLOY, INC
706-708 S 9TH STREET | 706-708 SOUTH 9TH ST
FERNANDINA BEACH, FL 32034

Database(s) : [CERCLIS NFRAP, CS - FL, RESP PARTY - FL, SEMS_8R_ARCHIVED SITES, SHWS ERIC - FL]

Envirosite ID: 1435960
EPA ID: N/R

CERCLIS NFRAP

Facility Name :	FABRALLOY INC
Facility Address :	706-708 SOUTH 9TH ST, FERNANDINA BEACH, FL 32034
County :	NASSAU
Site ID :	0400639
Epa ID :	FLD044219871
Short Name :	FABRALLOY INC
Congressional District :	03
IFMS ID :	N/R
SMSA Number :	3600
USGC Hydro Unit :	03070204
Federal Facility :	N
DMNSN Number :	2
Site Orphan Flag :	N
RCRA ID :	N/R
USGS Quadrangle :	N/R
Site Init by Prog :	N/R
NFRAP Flag :	NFA
Parent ID :	N/R
RST Code :	N/R
EPA Region :	04
Classification :	N/R
Site Settings Code :	N/R
NPL Status :	Not on the NPL
DMNSN Unit Code :	ACRE
RBRAC Code :	N/R
RResp Fed Agency Code :	N/R
Non NPL Status :	NFRAP-Site does not qualify for the NPL based on existing information
Non NPL Status Date :	1990-01-11
Site Fips Code :	12089
CC Concurrence Date :	N/R
CC Concurrence FY :	N/R
Alias EPA ID :	N/R
Site FUDS Flag :	N/R

CERCLIS Site Contact Name(s)

Contact ID :	4000275
Contact Title :	Site Assessment Manager (SAM)
Contact ID :	13002428
Contact Title :	Site Assessment Manager (SAM)
Alias Comments :	FABRALLOY INC
Site Description :	N/R

Map Id: 46
Direction: SE
Distance: 0.603 mi., 3185 ft.
Elevation: 19 ft.
Relative: Higher

Site Name : FABRALLOY, INC
706-708 S 9TH STREET | 706-708 SOUTH 9TH ST
FERNANDINA BEACH, FL 32034

Database(s) : [CERCLIS NFRAP, CS - FL, RESP PARTY - FL, SEMS_8R_ARCHIVED SITES, SHWS ERIC - FL] ***(cont.)***

Envirosite ID: 1435960
EPA ID: N/R

CERCLIS NFRAP ***(cont.)***

CERCLIS Assessment History

Action Code :	001
Action :	ARCHIVE SITE
Date Started :	N/R
Date Completed :	1990-01-11
Priority Level :	1
Operational Unit :	00
Primary Responsibility :	EPA In-House
Planning Status :	N/R
Urgency Indicator :	N/R
Action Anomaly :	N/R

Action Code :	001
Action :	SITE INSPECTION
Date Started :	N/R
Date Completed :	1990-01-11
Priority Level :	1
Operational Unit :	00
Primary Responsibility :	EPA Fund-Financed
Planning Status :	N/R
Urgency Indicator :	N/R
Action Anomaly :	N/R

Action Code :	001
Action :	PRELIMINARY ASSESSMENT
Date Started :	N/R
Date Completed :	1986-06-19
Priority Level :	1
Operational Unit :	00
Primary Responsibility :	State, Fund Financed
Planning Status :	N/R
Urgency Indicator :	N/R
Action Anomaly :	N/R

Action Code :	001
Action :	DISCOVERY
Date Started :	N/R
Date Completed :	1986-02-27
Priority Level :	1
Operational Unit :	00
Primary Responsibility :	EPA Fund-Financed
Planning Status :	N/R
Urgency Indicator :	N/R
Action Anomaly :	N/R

CS - FL

Facility Name :	FABRALLOY, INC
Facility Address :	706-708 S 9TH STREET, FERNANDINA BEACH, 32034
County :	Nassau County

Map Id: 46
Direction: SE
Distance: 0.603 mi., 3185 ft.
Elevation: 19 ft.
Relative: Higher

Site Name : FABRALLOY, INC
706-708 S 9TH STREET | 706-708 SOUTH 9TH ST
FERNANDINA BEACH, FL 32034

Database(s) : [CERCLIS NFRAP, CS - FL, RESP PARTY - FL, SEMS_8R_ARCHIVED SITES, SHWS ERIC - FL] ***(cont.)***

Envirosite ID: 1435960
EPA ID: N/R

CS - FL ***(cont.)***

DEP Cleanup Site Key :	83447268
Program Site ID :	ERIC_15027
Program Source Data :	ERIC
Program Area :	OTHCU
Collection Date :	N/R
Verification Date :	2015-08-06
Load Date :	2025-04-09
Verifier :	YILMAZ_F
Collector :	YILMAZ_F
Verifier Agency :	N/R
Collection Agency :	N/R
Verification Status :	N/R
Remediation Status :	OPEN
Office/District :	NED
Comments :	Alternate ID:
Last Date in Agency List :	2025-04-10

RESP PARTY - FL

Facility Name :	FABRALLOY, INC
Facility Address :	706-708 S 9TH STREET, FERNANDINA BEACH, 32034
Site ID :	337074
Project ID :	347707
Status :	OPEN
District :	TAL
ISDR Date :	1986-02-27
Project MGR :	YILMAZ_F
OGC Number :	N/R
Contaminants :	N/R
Offsite COC :	N/R
Priority Score :	N/R
County ID :	45
Datum ID :	NAD83
Method ID :	DPHO
Feature :	N/R
Object of Interest :	CONTAMINATION SOURCE
Proximity :	APPRX
Collect Username :	YILMAZ_F
Collect Affiliation :	Florida Department of Environmental Protection
Collect Program ID :	CL
Collect Date :	2015-08-06 00:00:00
Map Source :	IMAGERY_11_13
Map Source Scale :	5000
Interpolation Scale :	5000
Coordinate Accuracy ID :	3
Verify Method ID :	DPHO
Verify Username :	YILMAZ_F
Verify Affiliation :	Florida Department of Environmental Protection
Verifying Program ID :	CL
Verification Date :	2015-08-06 16:47:49
Documents :	Click here for hyperlink provided by the agency.
Latitude :	30.66102

Map Id: 46
Direction: SE
Distance: 0.603 mi., 3185 ft.
Elevation: 19 ft.
Relative: Higher

Site Name : FABRALLOY, INC
706-708 S 9TH STREET | 706-708 SOUTH 9TH ST
FERNANDINA BEACH, FL 32034

Database(s) : [CERCLIS NFRAP, CS - FL, RESP PARTY - FL, SEMS_8R_ARCHIVED SITES, SHWS ERIC - FL] ***(cont.)***

Envirosite ID: 1435960
EPA ID: N/R

RESP PARTY - FL ***(cont.)***

Longitude :	81.459455
Last Date in Agency List :	2017-10-09

SEMS_8R_ARCHIVED SITES

Facility Name :	FABRALLOY INC
Facility Address :	706-708 SOUTH 9TH ST, FERNANDINA BEACH, FL 32034
County :	NASSAU

Site Details

Site ID :	0400639
EPA ID :	FLD044219871
Region :	04
Congressional District :	03
Federal Facility :	N
Federal Facility Docket :	N
NPL Status :	Not on the NPL
Non NPL Status :	NFRAP-Site does not qualify for the NPL based on existing information
FIPS Code :	12089
Superfund Alternative Agreement :	N
Last Date in Agency List :	2025-10-21

Additional Information

Start Date :	1986-02-27
Finish Date :	1986-02-27
OU :	00
Action Code :	DS
Action Name :	DISCVRY
Sequence :	1
Quality :	N/R
Current Action Lead :	EPA Perf

Start Date :	N/R
Finish Date :	1986-06-19
OU :	00
Action Code :	PA
Action Name :	PA
Sequence :	1
Quality :	L
Current Action Lead :	St Perf

Start Date :	N/R
Finish Date :	1990-01-11
OU :	00
Action Code :	SI
Action Name :	SI
Sequence :	1
Quality :	N

Map Id: 46
Direction: SE
Distance: 0.603 mi., 3185 ft.
Elevation: 19 ft.
Relative: Higher

Site Name : FABRALLOY, INC
706-708 S 9TH STREET | 706-708 SOUTH 9TH ST
FERNANDINA BEACH, FL 32034

Database(s) : [CERCLIS NFRAP, CS - FL, RESP PARTY - FL, SEMS_8R_ARCHIVED SITES, SHWS ERIC - FL] ***(cont.)***

Envirosite ID: 1435960
EPA ID: N/R

SEMS_8R_ARCHIVED SITES ***(cont.)***

Current Action Lead :	EPA Perf
Start Date :	N/R
Finish Date :	1990-01-11
OU :	00
Action Code :	VS
Action Name :	ARCH SITE
Sequence :	1
Quality :	N/R
Current Action Lead :	EPA Perf In-Hse

SHWS ERIC - FL

Facility Name :	FABRALLOY, INC
Facility Address :	706-708 S 9TH STREET, FERNANDINA BEACH, FL 32034
County :	Nassau
ERIC ID :	ERIC_15027
Site Status :	OPEN
Source Facility Name :	FABRALLOY, INC
Source Facility ID :	137332
Program :	CERCLA Site Screening Program
Program Type :	CERCLA
Program Status :	COMPLETE
District :	NED
Waste Management Office :	SJRWMD
ICR Indicator :	N
Discharge Date :	N/R
Site Manager :	Ferda Yilmaz
Site Phase Description :	Phase 0 - Discovery
Offsite Contamination :	CONTAMUNKNOWN
Datum ID :	NAD83
Agency Hyperlink :	Click here for hyperlink provided by the agency.
Latitude :	30.66102
Longitude :	-81.459455
Last Date in Agency List :	2026-03-03
ERIC ID :	ERIC_15027
Site Status :	OPEN
Source Facility Name :	FABRALLOY, INC
Source Facility ID :	137332
Program :	Responsible Party Cleanup
Program Type :	RESPONSPARTY
Program Status :	ACTIVE
District :	NED
Waste Management Office :	SJRWMD
ICR Indicator :	N
Discharge Date :	N/R
Site Manager :	Ferda Yilmaz
Site Phase Description :	Phase 0 - Discovery
Offsite Contamination :	CONTAMUNKNOWN

Map Id: 46
Direction: SE
Distance: 0.603 mi., 3185 ft.
Elevation: 19 ft.
Relative: Higher

Site Name : FABRALLOY, INC
706-708 S 9TH STREET | 706-708 SOUTH 9TH ST
FERNANDINA BEACH, FL 32034

Database(s) : [CERCLIS NFRAP, CS - FL, RESP PARTY - FL, SEMS_8R_ARCHIVED SITES, SHWS ERIC - FL] ***(cont.)***

Envirosite ID: 1435960
EPA ID: N/R

SHWS ERIC - FL ***(cont.)***

Datum ID :	NAD83
Agency Hyperlink :	Click here for hyperlink provided by the agency.
Latitude :	30.66102
Longitude :	-81.459455
Last Date in Agency List :	2026-03-03

Map Id: 47
Direction: NE
Distance: 0.604 mi., 3192 ft.
Elevation: 9 ft.
Relative: Higher

Site Name : WESTROCK CP LLC | WESTROCK CP, LLC - FERNANDINA BEACH MILL | WESTROCK - FERNANDINA BEACH MILL
600 N 8TH ST | 600 NORTH 8TH STREET | 600 NORTH 8 STREET
FERNANDINA BEACH | Fernandina Beach, FL

Database(s) : [AST - FL, CORRACTS, CORRECTIVE ACTIONS 2020, CS - FL, DOCKET, DWM CONTAM - FL, ECHO, EJ TOXIC RELEASE, ERNS, FA 3 - FL, FRS, GWIF - FL, I C - FL, ICIS, INACTIVE PCS, LAST - FL, LQG - FL, MANIFEST - IN, MANIFEST EPA, NPDES - FL, PCS ENF, PCS FACILITY, RCRA IC EC, RCRA SQG, RCRA TSDF, SHWS ERIC - FL, SPILLS - FL, SQG - FL, STORMWATER, T 2 - FL, TOSCA-PLANT, TRIS, WASTEWATER - FL]

Envirosite ID: 1504416
EPA ID: N/R

AST - FL

Facility Name :	WESTROCK CP LLC
Facility Address :	600 N 8TH ST, FERNANDINA BEACH, 32034
County :	NASSAU

Site Details

Facility ID :	8512068
Facility Phone :	9042777718
Facility Status :	OPEN
Facility Type :	E
Type Description :	Industrial Plant
Last Date in Agency List :	2026-02-13

Map Id: 47
Direction: NE
Distance: 0.604 mi., 3192 ft.
Elevation: 9 ft.
Relative: Higher

Site Name : WESTROCK CP LLC | WESTROCK CP, LLC - FERNANDINA BEACH MILL | WESTROCK - FERNANDINA BEACH MILL
600 N 8TH ST | 600 NORTH 8TH STREET | 600 NORTH 8 STREET
FERNANDINA BEACH | Fernandina Beach, FL

Database(s) : [AST - FL, CORRACTS, CORRECTIVE ACTIONS 2020, CS - FL, DOCKET, DWM CONTAM - FL, ECHO, EJ TOXIC RELEASE, ERNS, FA 3 - FL, FRS, GWIF - FL, I C - FL, ICIS, INACTIVE PCS, LAST - FL, LQG - FL, MANIFEST - IN, MANIFEST EPA, NPDES - FL, PCS ENF, PCS FACILITY, RCRA IC EC, RCRA SQG, RCRA TSDF, SHWS ERIC - FL, SPILLS - FL, SQG - FL, STORMWATER, T 2 - FL, TOSCA-PLANT, TRIS, WASTEWATER - FL] ***(cont.)***

Envirosite ID: 1504416
EPA ID: N/R

AST - FL ***(cont.)***

Owner Information

Owner ID :	71446
Owner Name :	WESTROCK CP LLC
Owner Address 1 :	N/R
Owner Address 2 :	ATTN: STORAGE TANK REGIS
Owner Phone :	9042777718
Contact :	DANIEL ROWLAND (GEN MGR) | MICHELE RUNDLETT
DEP Contractor Own :	P

Tank Information

Details for this site have been truncated due to the large number of available details for this site within this dataset. For the complete details for this site, contact your Envirosite account representative for a complimentary site report containing all of the details available.

Tank ID :	1
Gallons :	10000
Tank Location :	ABOVEGROUND
Substance :	Unleaded Gas
Install Date :	1974-01-01
Status :	Removed from Site
Status Date :	2005-04-01

Tank ID :	10
Gallons :	1000
Tank Location :	ABOVEGROUND
Substance :	Vehicular Diesel
Install Date :	1999-06-01
Status :	In Service
Status Date :	1999-06-01

Construction Items :
Overfill/Spill - Spill containment bucket
Overfill/Spill - Level gauges/alarms
Primary Construction - DEP approved tank material
Primary Construction - Steel
Secondary Containment - AST containment
Secondary Containment - Double wall - tank jacket

Map Id: 47
Direction: NE
Distance: 0.604 mi., 3192 ft.
Elevation: 9 ft.
Relative: Higher

Site Name : WESTROCK CP LLC | WESTROCK CP, LLC - FERNANDINA BEACH MILL | WESTROCK - FERNANDINA BEACH MILL
600 N 8TH ST | 600 NORTH 8TH STREET | 600 NORTH 8 STREET
FERNANDINA BEACH | Fernandina Beach, FL

Database(s) : [AST - FL, CORRACTS, CORRECTIVE ACTIONS 2020, CS - FL, DOCKET, DWM CONTAM - FL, ECHO, EJ TOXIC RELEASE, ERNS, FA 3 - FL, FRS, GWIF - FL, I C - FL, ICIS, INACTIVE PCS, LAST - FL, LQG - FL, MANIFEST - IN, MANIFEST EPA, NPDES - FL, PCS ENF, PCS FACILITY, RCRA IC EC, RCRA SQG, RCRA TSDF, SHWS ERIC - FL, SPILLS - FL, SQG - FL, STORMWATER, T 2 - FL, TOSCA-PLANT, TRIS, WASTEWATER - FL] ***(cont.)***

Envirosite ID: 1504416
EPA ID: N/R

AST - FL ***(cont.)***

Monitoring Items : External Tk Monitoring - Visual inspection of ASTs
Internal Tk Monitoring - Monitor tank bottom space

Piping Items : Primary Construction - Steel/galvanized metal

Tank Information
Tank ID : 11
Gallons : 5500
Tank Location : ABOVEGROUND
Substance : Mineral Acid
Install Date : 2003-12-01
Status : Out of Service
Status Date : 2022-04-15

Construction Items : Overfill/Spill - Flow shut-Off
Overfill/Spill - Level gauges/alarms
Primary Construction - Polyethylene
Secondary Containment - Double wall

Monitoring Items : External Tk Monitoring - Visual inspection of ASTs
Internal Tk Monitoring - Monitor dbl wall tank space

Piping Items : Primary Construction - Steel/galvanized metal

Tank Information
Tank ID : 12
Gallons : 850
Tank Location : ABOVEGROUND
Substance : Emerg Generator Diesel
Install Date : 2004-10-01
Status : In Service
Status Date : 2004-10-01

Map Id: 47
Direction: NE
Distance: 0.604 mi., 3192 ft.
Elevation: 9 ft.
Relative: Higher

Site Name : WESTROCK CP LLC | WESTROCK CP, LLC - FERNANDINA BEACH MILL | WESTROCK - FERNANDINA BEACH MILL
600 N 8TH ST | 600 NORTH 8TH STREET | 600 NORTH 8 STREET
FERNANDINA BEACH | Fernandina Beach, FL

Database(s) : [AST - FL, CORRACTS, CORRECTIVE ACTIONS 2020, CS - FL, DOCKET, DWM CONTAM - FL, ECHO, EJ TOXIC RELEASE, ERNS, FA 3 - FL, FRS, GWIF - FL, I C - FL, ICIS, INACTIVE PCS, LAST - FL, LQG - FL, MANIFEST - IN, MANIFEST EPA, NPDES - FL, PCS ENF, PCS FACILITY, RCRA IC EC, RCRA SQG, RCRA TSDF, SHWS ERIC - FL, SPILLS - FL, SQG - FL, STORMWATER, T 2 - FL, TOSCA-PLANT, TRIS, WASTEWATER - FL] ***(cont.)***

Envirosite ID: 1504416
EPA ID: N/R

AST - FL ***(cont.)***

Construction Items :
Overfill/Spill - Level gauges/alarms
Primary Construction - Steel
Secondary Containment - AST containment

Monitoring Items :
External Tk Monitoring - Vapor monitoring
External Tk Monitoring - SPCC Plan
Piping Monitoring - External piping monitoring

Piping Items :
Corrosion Protection - External protective coating
Miscellaneous Attributes - Abv, no soil contact
Miscellaneous Attributes - Suction piping system
Primary Construction - Steel/galvanized metal
Secondary Containment - Internal pipe/internal sump riser

Tank Information

Tank ID :	13
Gallons :	4000
Tank Location :	ABOVEGROUND
Substance :	Unleaded Gas
Install Date :	2005-04-01
Status :	Removed from Site
Status Date :	2016-02-15

Tank ID :	14
Gallons :	6150
Tank Location :	ABOVEGROUND
Substance :	Mineral Acid
Install Date :	2011-04-01
Status :	Removed from Site
Status Date :	2015-10-20

Tank ID :	15
Gallons :	5000
Tank Location :	ABOVEGROUND
Substance :	Mineral Acid

Map Id: 47
Direction: NE
Distance: 0.604 mi., 3192 ft.
Elevation: 9 ft.
Relative: Higher

Site Name : WESTROCK CP LLC | WESTROCK CP, LLC - FERNANDINA BEACH MILL | WESTROCK - FERNANDINA BEACH MILL
600 N 8TH ST | 600 NORTH 8TH STREET | 600 NORTH 8 STREET
FERNANDINA BEACH | Fernandina Beach, FL

Database(s) : [AST - FL, CORRACTS, CORRECTIVE ACTIONS 2020, CS - FL, DOCKET, DWM CONTAM - FL, ECHO, EJ TOXIC RELEASE, ERNS, FA 3 - FL, FRS, GWIF - FL, I C - FL, ICIS, INACTIVE PCS, LAST - FL, LQG - FL, MANIFEST - IN, MANIFEST EPA, NPDES - FL, PCS ENF, PCS FACILITY, RCRA IC EC, RCRA SQG, RCRA TSDF, SHWS ERIC - FL, SPILLS - FL, SQG - FL, STORMWATER, T 2 - FL, TOSCA-PLANT, TRIS, WASTEWATER - FL] ***(cont.)***

Envirosite ID: 1504416
EPA ID: N/R

AST - FL ***(cont.)***

Install Date : 2011-01-01
Status : NonReg Use / Process
Status Date : 2018-11-08

Tank ID : 16
Gallons : 20000
Tank Location : ABOVEGROUND
Substance : Mineral Acid
Install Date : 2022-04-19
Status : In Service
Status Date : 2022-04-19

Construction Items : Primary Construction - Polyethylene

Monitoring Items : External Tk Monitoring - Visual inspection of ASTs
External Tk Monitoring - DEP approved monitoring

Piping Items : Primary Construction - Unknown

Tank Information
Tank ID : 17
Gallons : 12500
Tank Location : ABOVEGROUND
Substance : Mineral Acid
Install Date : 2024-06-25
Status : In Service
Status Date : 2024-06-14

Construction Items : Overfill/Spill - Level gauges/alarms
Secondary Containment - Double wall

Monitoring Items : Internal Tk Monitoring - Monitor dbl wall tank space

Map Id: 47
Direction: NE
Distance: 0.604 mi., 3192 ft.
Elevation: 9 ft.
Relative: Higher

Site Name : WESTROCK CP LLC | WESTROCK CP, LLC - FERNANDINA BEACH MILL | WESTROCK - FERNANDINA BEACH MILL
600 N 8TH ST | 600 NORTH 8TH STREET | 600 NORTH 8 STREET
FERNANDINA BEACH | Fernandina Beach, FL

Database(s) : [AST - FL, CORRACTS, CORRECTIVE ACTIONS 2020, CS - FL, DOCKET, DWM CONTAM - FL, ECHO, EJ TOXIC RELEASE, ERNS, FA 3 - FL, FRS, GWIF - FL, I C - FL, ICIS, INACTIVE PCS, LAST - FL, LQG - FL, MANIFEST - IN, MANIFEST EPA, NPDES - FL, PCS ENF, PCS FACILITY, RCRA IC EC, RCRA SQG, RCRA TSDF, SHWS ERIC - FL, SPILLS - FL, SQG - FL, STORMWATER, T 2 - FL, TOSCA-PLANT, TRIS, WASTEWATER - FL] ***(cont.)***

Envirosite ID: 1504416
EPA ID: N/R

AST - FL ***(cont.)***

Piping Items : Miscellaneous Attributes - Abv, no soil contact

Tank Information

Tank ID :	18
Gallons :	8700
Tank Location :	ABOVEGROUND
Substance :	Mineral Acid
Install Date :	2024-06-25
Status :	In Service
Status Date :	2024-06-14
Construction Items :	Overfill/Spill - Level gauges/alarms Secondary Containment - Double wall
Monitoring Items :	Internal Tk Monitoring - Monitor dbl wall tank space
Piping Items :	Secondary Containment - Double wall
Oculus Note :	Use the Public Oculus Login button to enter the Oculus Website
Oculus Hyperlink :	Click here for hyperlink provided by the agency.

CORRACTS

Facility Name :	WESTROCK CP LLC
Facility Address :	600 N 8TH ST, FERNANDINA BEACH, FL 32034-3319
County :	NASSAU
EPA ID :	FLD004056230
EPA Region :	04
Last Date in Agency List :	2026-01-30
HNAICS Code :	32213 - PAPERBOARD MILLS 322130 - PAPERBOARD MILLS

Map Id: 47
Direction: NE
Distance: 0.604 mi., 3192 ft.
Elevation: 9 ft.
Relative: Higher

Site Name : WESTROCK CP LLC | WESTROCK CP, LLC - FERNANDINA BEACH MILL | WESTROCK - FERNANDINA BEACH MILL
600 N 8TH ST | 600 NORTH 8TH STREET | 600 NORTH 8 STREET
FERNANDINA BEACH | Fernandina Beach, FL

Database(s) : [AST - FL, CORRACTS, CORRECTIVE ACTIONS 2020, CS - FL, DOCKET, DWM CONTAM - FL, ECHO, EJ TOXIC RELEASE, ERNS, FA 3 - FL, FRS, GWIF - FL, I C - FL, ICIS, INACTIVE PCS, LAST - FL, LQG - FL, MANIFEST - IN, MANIFEST EPA, NPDES - FL, PCS ENF, PCS FACILITY, RCRA IC EC, RCRA SQG, RCRA TSDF, SHWS ERIC - FL, SPILLS - FL, SQG - FL, STORMWATER, T 2 - FL, TOSCA-PLANT, TRIS, WASTEWATER - FL] ***(cont.)***

Envirosite ID: 1504416
EPA ID: N/R

CORRACTS ***(cont.)***

Area Name :	ENTIRE FACILITY
Actual Date :	2004-09-23
Action :	RELEASE TO GW CONTROLLED DETERMINATION-YES, APPLICABLE AS OF THIS DATE
Original Schedule Date :	N/R
Schedule End Date :	2005-09-30

Area Name :	ENTIRE FACILITY
Actual Date :	2004-07-29
Action :	CA PROCESS IS TERMINATED-REMEDIAL ACTIVITIES COMPLETE
Original Schedule Date :	N/R
Schedule End Date :	N/R

Area Name :	ENTIRE FACILITY
Actual Date :	2004-06-18
Action :	ENGINEERING CONTROLS ESTABLISHED-GROUNDWATER CONTROL
Original Schedule Date :	N/R
Schedule End Date :	N/R

Area Name :	ENTIRE FACILITY
Actual Date :	2004-05-24
Action :	REMEDY DECISION
Original Schedule Date :	N/R
Schedule End Date :	N/R

Area Name :	ENTIRE FACILITY
Actual Date :	2004-05-24
Action :	REMEDY CONSTRUCTION
Original Schedule Date :	N/R
Schedule End Date :	N/R

Area Name :	ENTIRE FACILITY
Actual Date :	2003-05-01
Action :	DETERMINATION OF NEED FOR AN INVESTIGATION-INVESTIGATION IS NOT NECESSARY
Original Schedule Date :	N/R

Map Id: 47
Direction: NE
Distance: 0.604 mi., 3192 ft.
Elevation: 9 ft.
Relative: Higher

Site Name : WESTROCK CP LLC | WESTROCK CP, LLC - FERNANDINA BEACH MILL | WESTROCK - FERNANDINA BEACH MILL
600 N 8TH ST | 600 NORTH 8TH STREET | 600 NORTH 8 STREET
FERNANDINA BEACH | Fernandina Beach, FL

Database(s) : [AST - FL, CORRACTS, CORRECTIVE ACTIONS 2020, CS - FL, DOCKET, DWM CONTAM - FL, ECHO, EJ TOXIC RELEASE, ERNS, FA 3 - FL, FRS, GWIF - FL, I C - FL, ICIS, INACTIVE PCS, LAST - FL, LQG - FL, MANIFEST - IN, MANIFEST EPA, NPDES - FL, PCS ENF, PCS FACILITY, RCRA IC EC, RCRA SQG, RCRA TSDF, SHWS ERIC - FL, SPILLS - FL, SQG - FL, STORMWATER, T 2 - FL, TOSCA-PLANT, TRIS, WASTEWATER - FL] ***(cont.)***

Envirosite ID: 1504416
EPA ID: N/R

CORRACTS ***(cont.)***

Schedule End Date : N/R

Area Name : 8 SOIL SAMPLE LOCATIONS/ONE BACKGROUND
Actual Date : 2003-05-01
Action : DETERMINATION OF NEED FOR AN INVESTIGATION-INVESTIGATION IS NOT NECESSARY
Original Schedule Date : N/R
Schedule End Date : N/R

Area Name : ENTIRE FACILITY
Actual Date : 2002-09-26
Action : HUMAN EXPOSURES CONTROLLED DETERMINATION-YES, APPLICABLE AS OF THIS DATE
Original Schedule Date : 2003-09-30
Schedule End Date : N/R

Area Name : 8 SOIL SAMPLE LOCATIONS/ONE BACKGROUND
Actual Date : 2000-09-15
Action : CONFIRMATORY SAMPLING REPORT RECEIVED
Original Schedule Date : N/R
Schedule End Date : N/R

Area Name : 8 SOIL SAMPLE LOCATIONS/ONE BACKGROUND
Actual Date : 2000-04-26
Action : CONFIRMATORY SAMPLING WORKPLAN APPROVED
Original Schedule Date : N/R
Schedule End Date : N/R

Area Name : 8 SOIL SAMPLE LOCATIONS/ONE BACKGROUND
Actual Date : 2000-04-26
Action : INVESTIGATION IMPOSITION
Original Schedule Date : N/R
Schedule End Date : N/R

Map Id: 47
Direction: NE
Distance: 0.604 mi., 3192 ft.
Elevation: 9 ft.
Relative: Higher

Site Name : WESTROCK CP LLC | WESTROCK CP, LLC - FERNANDINA BEACH MILL | WESTROCK - FERNANDINA BEACH MILL
600 N 8TH ST | 600 NORTH 8TH STREET | 600 NORTH 8 STREET
FERNANDINA BEACH | Fernandina Beach, FL

Database(s) : [AST - FL, CORRACTS, CORRECTIVE ACTIONS 2020, CS - FL, DOCKET, DWM CONTAM - FL, ECHO, EJ TOXIC RELEASE, ERNS, FA 3 - FL, FRS, GWIF - FL, I C - FL, ICIS, INACTIVE PCS, LAST - FL, LQG - FL, MANIFEST - IN, MANIFEST EPA, NPDES - FL, PCS ENF, PCS FACILITY, RCRA IC EC, RCRA SQG, RCRA TSDF, SHWS ERIC - FL, SPILLS - FL, SQG - FL, STORMWATER, T 2 - FL, TOSCA-PLANT, TRIS, WASTEWATER - FL] ***(cont.)***

Envirosite ID: 1504416
EPA ID: N/R

CORRACTS ***(cont.)***

Area Name :	ENTIRE FACILITY
Actual Date :	1999-07-02
Action :	RELEASE TO GW CONTROLLED DETERMINATION-MORE INFORMATION NEEDED
Original Schedule Date :	N/R
Schedule End Date :	N/R

Area Name :	ENTIRE FACILITY
Actual Date :	1999-07-02
Action :	HUMAN EXPOSURES CONTROLLED DETERMINATION-MORE INFORMATION NEEDED
Original Schedule Date :	N/R
Schedule End Date :	N/R

Area Name :	8 SOIL SAMPLE LOCATIONS/ONE BACKGROUND
Actual Date :	1999-01-30
Action :	CONFIRMATORY SAMPLING WORKPLAN RECEIVED
Original Schedule Date :	N/R
Schedule End Date :	N/R

Area Name :	N/R
Actual Date :	1998-09-24
Action :	RFA COMPLETED
Original Schedule Date :	N/R
Schedule End Date :	N/R

Area Name :	8 SOIL SAMPLE LOCATIONS/ONE BACKGROUND
Actual Date :	1998-09-24
Action :	CONFIRMATORY SAMPLING REQUIRED
Original Schedule Date :	N/R
Schedule End Date :	N/R

Area Name :	ENTIRE FACILITY
Actual Date :	1998-08-11
Action :	CA PRIORITIZATION-HIGH CA PRIORITY
Original Schedule Date :	N/R

Map Id: 47
Direction: NE
Distance: 0.604 mi., 3192 ft.
Elevation: 9 ft.
Relative: Higher

Site Name : WESTROCK CP LLC | WESTROCK CP, LLC - FERNANDINA BEACH MILL | WESTROCK - FERNANDINA BEACH MILL
600 N 8TH ST | 600 NORTH 8TH STREET | 600 NORTH 8 STREET
FERNANDINA BEACH | Fernandina Beach, FL

Database(s) : [AST - FL, CORRACTS, CORRECTIVE ACTIONS 2020, CS - FL, DOCKET, DWM CONTAM - FL, ECHO, EJ TOXIC RELEASE, ERNS, FA 3 - FL, FRS, GWIF - FL, I C - FL, ICIS, INACTIVE PCS, LAST - FL, LQG - FL, MANIFEST - IN, MANIFEST EPA, NPDES - FL, PCS ENF, PCS FACILITY, RCRA IC EC, RCRA SQG, RCRA TSDF, SHWS ERIC - FL, SPILLS - FL, SQG - FL, STORMWATER, T 2 - FL, TOSCA-PLANT, TRIS, WASTEWATER - FL] ***(cont.)***

Envirosite ID: 1504416
EPA ID: N/R

CORRACTS ***(cont.)***

Schedule End Date :	N/R
Area Name :	N/R
Actual Date :	1997-07-23
Action :	RFA INITIATION
Original Schedule Date :	N/R
Schedule End Date :	N/R
Area Name :	ENTIRE FACILITY
Actual Date :	1987-02-25
Action :	RFA COMPLETED
Original Schedule Date :	N/R
Schedule End Date :	N/R
Area Name :	ENTIRE FACILITY
Actual Date :	N/R
Action :	RELEASE TO GW CONTROLLED DETERMINATION-YES, APPLICABLE AS OF THIS DATE
Original Schedule Date :	2005-09-30
Schedule End Date :	N/R
Area Name :	N/R
Actual Date :	N/R
Action :	RFA COMPLETED-ASSESSMENT WAS A RFA
Original Schedule Date :	1998-09-20
Schedule End Date :	N/R

CORRECTIVE ACTIONS 2020

Facility Name :	Smurfit - Stone Container Corp
Facility Address :	600 N 8TH ST, FERNANDINA BEACH, FL 32034
EPA ID :	FLD004056230
Region :	4
Remedy Construction :	YES
Federal Facility :	N/R

Map Id: 47
Direction: NE
Distance: 0.604 mi., 3192 ft.
Elevation: 9 ft.
Relative: Higher

Site Name : WESTROCK CP LLC | WESTROCK CP, LLC - FERNANDINA BEACH MILL | WESTROCK - FERNANDINA BEACH MILL
600 N 8TH ST | 600 NORTH 8TH STREET | 600 NORTH 8 STREET
FERNANDINA BEACH | Fernandina Beach, FL

Database(s) : [AST - FL, CORRACTS, CORRECTIVE ACTIONS 2020, CS - FL, DOCKET, DWM CONTAM - FL, ECHO, EJ TOXIC RELEASE, ERNS, FA 3 - FL, FRS, GWIF - FL, I C - FL, ICIS, INACTIVE PCS, LAST - FL, LQG - FL, MANIFEST - IN, MANIFEST EPA, NPDES - FL, PCS ENF, PCS FACILITY, RCRA IC EC, RCRA SQG, RCRA TSDF, SHWS ERIC - FL, SPILLS - FL, SQG - FL, STORMWATER, T 2 - FL, TOSCA-PLANT, TRIS, WASTEWATER - FL] ***(cont.)***

Envirosite ID: 1504416
EPA ID: N/R

CORRECTIVE ACTIONS 2020 ***(cont.)***

CA725 :	N/R
CA750 :	N/R
CA550 :	N/R
CA900 :	N/R
Facility Name :	WESTROCK CP LLC
Facility Address :	600 N 8TH ST, FERNANDINA BEACH, FL 32034-3319
EPA ID :	FLD004056230
Region :	4
Remedy Construction :	YES
Federal Facility :	N/R
CA725 :	YE
CA750 :	YE
CA550 :	YE
CA900 :	YE

CS - FL

Facility Name :	ROCKTENN CP LLC-SAM
Facility Address :	600 N 8TH ST, FERNANDINA BEACH, 32034
County :	Nassau County
DEP Cleanup Site Key :	40173799
Program Site ID :	8512068
Program Source Data :	STCM
Program Area :	PETRO
Collection Date :	2009-01-28
Verification Date :	2009-01-28
Load Date :	2015-08-10
Verifier :	BACHMANN_J
Collector :	BACHMANN_J
Verifier Agency :	DEPARTMENT OF ENVIRONMENTAL PROTECTION
Collection Agency :	DEPARTMENT OF ENVIRONMENTAL PROTECTION
Verification Status :	REVIEWED
Remediation Status :	PENDING
Office/District :	NED
Comments :	N/R

Map Id: 47
Direction: NE
Distance: 0.604 mi., 3192 ft.
Elevation: 9 ft.
Relative: Higher

Site Name : WESTROCK CP LLC | WESTROCK CP, LLC - FERNANDINA BEACH MILL | WESTROCK - FERNANDINA BEACH MILL
600 N 8TH ST | 600 NORTH 8TH STREET | 600 NORTH 8 STREET
FERNANDINA BEACH | Fernandina Beach, FL

Database(s) : [AST - FL, CORRACTS, CORRECTIVE ACTIONS 2020, CS - FL, DOCKET, DWM CONTAM - FL, ECHO, EJ TOXIC RELEASE, ERNS, FA 3 - FL, FRS, GWIF - FL, I C - FL, ICIS, INACTIVE PCS, LAST - FL, LQG - FL, MANIFEST - IN, MANIFEST EPA, NPDES - FL, PCS ENF, PCS FACILITY, RCRA IC EC, RCRA SQG, RCRA TSDF, SHWS ERIC - FL, SPILLS - FL, SQG - FL, STORMWATER, T 2 - FL, TOSCA-PLANT, TRIS, WASTEWATER - FL] ***(cont.)***

Envirosite ID: 1504416
EPA ID: N/R

CS - FL ***(cont.)***

Last Date in Agency List :	2015-08-10
Facility Name :	WESTROCK CP LLC
Facility Address :	600 N 8TH ST, FERNANDINA BEACH, 32034
County :	Nassau County
DEP Cleanup Site Key :	86671826
Program Site ID :	8512068
Program Source Data :	STCM
Program Area :	PETRO
Collection Date :	2009-01-28
Verification Date :	2009-01-28
Load Date :	2026-02-06
Verifier :	BACHMANN_J
Collector :	BACHMANN_J
Verifier Agency :	DEPARTMENT OF ENVIRONMENTAL PROTECTION
Collection Agency :	DEPARTMENT OF ENVIRONMENTAL PROTECTION
Verification Status :	REVIEWED
Remediation Status :	ACTIVE
Office/District :	NED
Comments :	N/R
Last Date in Agency List :	2026-02-06

DOCKET

Facility Name :	ROCKTENN CP LLC - FERNANDINA BEACH MILL
Facility Address :	600 NORTH 8TH STREET, FERNANDINA BEACH, FL 32034

Site Activity Details

Details for this site have been truncated due to the large number of available details for this site within this dataset. For the complete details for this site, contact your Envirosite account representative for a complimentary site report containing all of the details available.

Enforcement Action Case Number :	04-1984-N016
Activity ID :	2400273901
Enforcement Action Name :	ROCKTENN CP LLC - FERNANDINA BEACH MILL

Map Id: 47
Direction: NE
Distance: 0.604 mi., 3192 ft.
Elevation: 9 ft.
Relative: Higher

Site Name : WESTROCK CP LLC | WESTROCK CP, LLC - FERNANDINA BEACH MILL | WESTROCK - FERNANDINA BEACH MILL
600 N 8TH ST | 600 NORTH 8TH STREET | 600 NORTH 8 STREET
FERNANDINA BEACH | Fernandina Beach, FL

Database(s) : [AST - FL, CORRACTS, CORRECTIVE ACTIONS 2020, CS - FL, DOCKET, DWM CONTAM - FL, ECHO, EJ TOXIC RELEASE, ERNS, FA 3 - FL, FRS, GWIF - FL, I C - FL, ICIS, INACTIVE PCS, LAST - FL, LQG - FL, MANIFEST - IN, MANIFEST EPA, NPDES - FL, PCS ENF, PCS FACILITY, RCRA IC EC, RCRA SQG, RCRA TSDF, SHWS ERIC - FL, SPILLS - FL, SQG - FL, STORMWATER, T 2 - FL, TOSCA-PLANT, TRIS, WASTEWATER - FL] ***(cont.)***

Envirosite ID: 1504416
EPA ID: N/R

DOCKET ***(cont.)***

Last Date in Agency List : 2017-01-21

Final Ordr Iss/Final Order Enter Date: N/R
Complaint/Proposed Order Actual Date: N/R
Final Order Issued Actual Date : N/R
Final Order Name : N/R

Complaint Summary
Respondent/Defendant Name : N/R
Named in Complaint : N/R
Named in Final Order : N/R

SEP Category : N/R
SEP Description : N/R

Regional Docket Number : N/R

Standard Industrial Classification (SIC) Summary
Registry ID : 110000588542
Primary SIC : 2631 - PAPERBOARD MILLS
Primary NAICS : 322130 - Paperboard Mills

Registry ID : 110000588542
Primary SIC : 2653 - CORRUGATED AND SOLID FIBER BOXES
Primary NAICS : 322130 - Paperboard Mills

Settlement FRS ICIS Facility : N/R - N/R

Pollutants (SRS) : N/R

Map Id: 47
Direction: NE
Distance: 0.604 mi., 3192 ft.
Elevation: 9 ft.
Relative: Higher

Site Name : WESTROCK CP LLC | WESTROCK CP, LLC - FERNANDINA BEACH MILL | WESTROCK - FERNANDINA BEACH MILL
600 N 8TH ST | 600 NORTH 8TH STREET | 600 NORTH 8 STREET
FERNANDINA BEACH | Fernandina Beach, FL

Database(s) : [AST - FL, CORRACTS, CORRECTIVE ACTIONS 2020, CS - FL, DOCKET, DWM CONTAM - FL, ECHO, EJ TOXIC RELEASE, ERNS, FA 3 - FL, FRS, GWIF - FL, I C - FL, ICIS, INACTIVE PCS, LAST - FL, LQG - FL, MANIFEST - IN, MANIFEST EPA, NPDES - FL, PCS ENF, PCS FACILITY, RCRA IC EC, RCRA SQG, RCRA TSDF, SHWS ERIC - FL, SPILLS - FL, SQG - FL, STORMWATER, T 2 - FL, TOSCA-PLANT, TRIS, WASTEWATER - FL] ***(cont.)***

Envirosite ID: 1504416
EPA ID: N/R

DOCKET ***(cont.)***

Admin EA Closed Actual Date :	N/R
Enforcement Action Name :	N/R
Enforcement Action Resolution :	N/R
Violation Types :	N/R
Case Law Sections :	N/R N/R - N/R

Violation Penalties and Compliance Summary

Compliance Action Cost :	N/R
EPA Penalty Assessed Amount :	N/R
Cost Recovery Required :	N/R
Cost of SEP :	N/R
Cost of Complying Actions :	N/R

Site Activity Details

Enforcement Action Case Number :	04-1991-N027
Activity ID :	2400273899
Enforcement Action Name :	ROCKTENN CP LLC - FERNANDINA BEACH MILL
Last Date in Agency List :	2017-01-21
Final Ordr Iss/Final Order Enter Date:	N/R
Complaint/Proposed Order Actual Date:	N/R
Final Order Issued Actual Date :	N/R
Final Order Name :	N/R

Complaint Summary

Respondent/Defendant Name :	N/R
Named in Complaint :	N/R
Named in Final Order :	N/R

Map Id: 47
Direction: NE
Distance: 0.604 mi., 3192 ft.
Elevation: 9 ft.
Relative: Higher

Site Name : WESTROCK CP LLC | WESTROCK CP, LLC - FERNANDINA BEACH MILL | WESTROCK - FERNANDINA BEACH MILL
600 N 8TH ST | 600 NORTH 8TH STREET | 600 NORTH 8 STREET
FERNANDINA BEACH | Fernandina Beach, FL

Database(s) : [AST - FL, CORRACTS, CORRECTIVE ACTIONS 2020, CS - FL, DOCKET, DWM CONTAM - FL, ECHO, EJ TOXIC RELEASE, ERNS, FA 3 - FL, FRS, GWIF - FL, I C - FL, ICIS, INACTIVE PCS, LAST - FL, LQG - FL, MANIFEST - IN, MANIFEST EPA, NPDES - FL, PCS ENF, PCS FACILITY, RCRA IC EC, RCRA SQG, RCRA TSDF, SHWS ERIC - FL, SPILLS - FL, SQG - FL, STORMWATER, T 2 - FL, TOSCA-PLANT, TRIS, WASTEWATER - FL] ***(cont.)***

Envirosite ID: 1504416
EPA ID: N/R

DOCKET ***(cont.)***

SEP Category : N/R
SEP Description : N/R

Regional Docket Number : N/R

Standard Industrial Classification (SIC) Summary

Registry ID : 110000588542
Primary SIC : 2631 - PAPERBOARD MILLS
Primary NAICS : 322130 - Paperboard Mills

Registry ID : 110000588542
Primary SIC : 2653 - CORRUGATED AND SOLID FIBER BOXES
Primary NAICS : 322130 - Paperboard Mills

Settlement FRS ICIS Facility : N/R - N/R

Pollutants (SRS) : N/R

Admin EA Closed Actual Date : N/R
Enforcement Action Name : N/R
Enforcement Action Resolution : N/R

Violation Types : N/R

Case Law Sections : N/R N/R - N/R

Violation Penalties and Compliance Summary

Compliance Action Cost : N/R
EPA Penalty Assessed Amount : N/R
Cost Recovery Required : N/R

Map Id: 47
Direction: NE
Distance: 0.604 mi., 3192 ft.
Elevation: 9 ft.
Relative: Higher

Site Name : WESTROCK CP LLC | WESTROCK CP, LLC - FERNANDINA BEACH MILL | WESTROCK - FERNANDINA BEACH MILL
600 N 8TH ST | 600 NORTH 8TH STREET | 600 NORTH 8 STREET
FERNANDINA BEACH | Fernandina Beach, FL

Database(s) : [AST - FL, CORRACTS, CORRECTIVE ACTIONS 2020, CS - FL, DOCKET, DWM CONTAM - FL, ECHO, EJ TOXIC RELEASE, ERNS, FA 3 - FL, FRS, GWIF - FL, I C - FL, ICIS, INACTIVE PCS, LAST - FL, LQG - FL, MANIFEST - IN, MANIFEST EPA, NPDES - FL, PCS ENF, PCS FACILITY, RCRA IC EC, RCRA SQG, RCRA TSDF, SHWS ERIC - FL, SPILLS - FL, SQG - FL, STORMWATER, T 2 - FL, TOSCA-PLANT, TRIS, WASTEWATER - FL] ***(cont.)***

Envirosite ID: 1504416
EPA ID: N/R

DOCKET ***(cont.)***

Cost of SEP :	N/R
Cost of Complying Actions :	N/R

Site Activity Details

Enforcement Action Case Number :	04-N00000435
Activity ID :	2400273906
Enforcement Action Name :	ROCKTENN CP LLC - FERNANDINA BEACH MILL
Last Date in Agency List :	2017-01-21
Final Ordr Iss/Final Order Enter Date:	N/R
Complaint/Proposed Order Actual Date:	N/R
Final Order Issued Actual Date :	N/R
Final Order Name :	N/R

Complaint Summary

Respondent/Defendant Name :	N/R
Named in Complaint :	N/R
Named in Final Order :	N/R
SEP Category :	N/R
SEP Description :	N/R
Regional Docket Number :	N/R

Standard Industrial Classification (SIC) Summary

Registry ID :	110000588542
Primary SIC :	2631 - PAPERBOARD MILLS
Primary NAICS :	322130 - Paperboard Mills
Registry ID :	110000588542
Primary SIC :	2653 - CORRUGATED AND SOLID FIBER BOXES

Map Id: 47
Direction: NE
Distance: 0.604 mi., 3192 ft.
Elevation: 9 ft.
Relative: Higher

Site Name : WESTROCK CP LLC | WESTROCK CP, LLC - FERNANDINA BEACH MILL | WESTROCK - FERNANDINA BEACH MILL
600 N 8TH ST | 600 NORTH 8TH STREET | 600 NORTH 8 STREET
FERNANDINA BEACH | Fernandina Beach, FL

Database(s) : [AST - FL, CORRACTS, CORRECTIVE ACTIONS 2020, CS - FL, DOCKET, DWM CONTAM - FL, ECHO, EJ TOXIC RELEASE, ERNS, FA 3 - FL, FRS, GWIF - FL, I C - FL, ICIS, INACTIVE PCS, LAST - FL, LQG - FL, MANIFEST - IN, MANIFEST EPA, NPDES - FL, PCS ENF, PCS FACILITY, RCRA IC EC, RCRA SQG, RCRA TSDF, SHWS ERIC - FL, SPILLS - FL, SQG - FL, STORMWATER, T 2 - FL, TOSCA-PLANT, TRIS, WASTEWATER - FL] ***(cont.)***

Envirosite ID: 1504416
EPA ID: N/R

DOCKET ***(cont.)***

Primary NAICS :	322130 - Paperboard Mills
Settlement FRS ICIS Facility :	N/R - N/R
Pollutants (SRS) :	N/R
Admin EA Closed Actual Date :	N/R
Enforcement Action Name :	N/R
Enforcement Action Resolution :	N/R
Violation Types :	N/R
Case Law Sections :	N/R N/R - N/R

Violation Penalties and Compliance Summary

Compliance Action Cost :	N/R
EPA Penalty Assessed Amount :	N/R
Cost Recovery Required :	N/R
Cost of SEP :	N/R
Cost of Complying Actions :	N/R

Site Activity Details

Enforcement Action Case Number :	04-N00000555
Activity ID :	2400273904
Enforcement Action Name :	ROCKTENN CP LLC - FERNANDINA BEACH MILL
Last Date in Agency List :	2017-01-21
Final Ordr Iss/Final Order Enter Date:	N/R
Complaint/Proposed Order Actual Date:	N/R
Final Order Issued Actual Date :	N/R
Final Order Name :	N/R

Map Id: 47
Direction: NE
Distance: 0.604 mi., 3192 ft.
Elevation: 9 ft.
Relative: Higher

Site Name : WESTROCK CP LLC | WESTROCK CP, LLC - FERNANDINA BEACH MILL | WESTROCK - FERNANDINA BEACH MILL
600 N 8TH ST | 600 NORTH 8TH STREET | 600 NORTH 8 STREET
FERNANDINA BEACH | Fernandina Beach, FL

Database(s) : [AST - FL, CORRACTS, CORRECTIVE ACTIONS 2020, CS - FL, DOCKET, DWM CONTAM - FL, ECHO, EJ TOXIC RELEASE, ERNS, FA 3 - FL, FRS, GWIF - FL, I C - FL, ICIS, INACTIVE PCS, LAST - FL, LQG - FL, MANIFEST - IN, MANIFEST EPA, NPDES - FL, PCS ENF, PCS FACILITY, RCRA IC EC, RCRA SQG, RCRA TSDF, SHWS ERIC - FL, SPILLS - FL, SQG - FL, STORMWATER, T 2 - FL, TOSCA-PLANT, TRIS, WASTEWATER - FL] ***(cont.)***

Envirosite ID: 1504416
EPA ID: N/R

DOCKET ***(cont.)***

Complaint Summary

Respondent/Defendant Name :	N/R
Named in Complaint :	N/R
Named in Final Order :	N/R
SEP Category :	N/R
SEP Description :	N/R
Regional Docket Number :	N/R

Standard Industrial Classification (SIC) Summary

Registry ID :	110000588542
Primary SIC :	2631 - PAPERBOARD MILLS
Primary NAICS :	322130 - Paperboard Mills
Registry ID :	110000588542
Primary SIC :	2653 - CORRUGATED AND SOLID FIBER BOXES
Primary NAICS :	322130 - Paperboard Mills
Settlement FRS ICIS Facility :	N/R - N/R
Pollutants (SRS) :	N/R
Admin EA Closed Actual Date :	N/R
Enforcement Action Name :	N/R
Enforcement Action Resolution :	N/R
Violation Types :	N/R
Case Law Sections :	N/R N/R - N/R

Map Id: 47
Direction: NE
Distance: 0.604 mi., 3192 ft.
Elevation: 9 ft.
Relative: Higher

Site Name : WESTROCK CP LLC | WESTROCK CP, LLC - FERNANDINA BEACH MILL | WESTROCK - FERNANDINA BEACH MILL
600 N 8TH ST | 600 NORTH 8TH STREET | 600 NORTH 8 STREET
FERNANDINA BEACH | Fernandina Beach, FL

Database(s) : [AST - FL, CORRACTS, CORRECTIVE ACTIONS 2020, CS - FL, DOCKET, DWM CONTAM - FL, ECHO, EJ TOXIC RELEASE, ERNS, FA 3 - FL, FRS, GWIF - FL, I C - FL, ICIS, INACTIVE PCS, LAST - FL, LQG - FL, MANIFEST - IN, MANIFEST EPA, NPDES - FL, PCS ENF, PCS FACILITY, RCRA IC EC, RCRA SQG, RCRA TSDF, SHWS ERIC - FL, SPILLS - FL, SQG - FL, STORMWATER, T 2 - FL, TOSCA-PLANT, TRIS, WASTEWATER - FL] ***(cont.)***

Envirosite ID: 1504416
EPA ID: N/R

DOCKET ***(cont.)***

Violation Penalties and Compliance Summary

Compliance Action Cost :	N/R
EPA Penalty Assessed Amount :	N/R
Cost Recovery Required :	N/R
Cost of SEP :	N/R
Cost of Complying Actions :	N/R

Site Activity Details

Enforcement Action Case Number :	FL-N00000065
Activity ID :	2400273905
Enforcement Action Name :	ROCKTENN CP LLC - FERNANDINA BEACH MILL
Last Date in Agency List :	2017-01-21
Final Ordr Iss/Final Order Enter Date:	1999-08-18
Complaint/Proposed Order Actual Date:	N/R
Final Order Issued Actual Date :	1999-08-18
Final Order Name :	JEFFERSON SMURFIT CORP-FERNAND (Permit FL0001104) Administrative Consent Order

Complaint Summary

Respondent/Defendant Name :	N/R
Named in Complaint :	N/R
Named in Final Order :	N/R
SEP Category :	N/R
SEP Description :	N/R
Regional Docket Number :	99-0231B

Map Id: 47
Direction: NE
Distance: 0.604 mi., 3192 ft.
Elevation: 9 ft.
Relative: Higher

Site Name : WESTROCK CP LLC | WESTROCK CP, LLC - FERNANDINA BEACH MILL | WESTROCK - FERNANDINA BEACH MILL
600 N 8TH ST | 600 NORTH 8TH STREET | 600 NORTH 8 STREET
FERNANDINA BEACH | Fernandina Beach, FL

Database(s) : [AST - FL, CORRACTS, CORRECTIVE ACTIONS 2020, CS - FL, DOCKET, DWM CONTAM - FL, ECHO, EJ TOXIC RELEASE, ERNS, FA 3 - FL, FRS, GWIF - FL, I C - FL, ICIS, INACTIVE PCS, LAST - FL, LQG - FL, MANIFEST - IN, MANIFEST EPA, NPDES - FL, PCS ENF, PCS FACILITY, RCRA IC EC, RCRA SQG, RCRA TSDF, SHWS ERIC - FL, SPILLS - FL, SQG - FL, STORMWATER, T 2 - FL, TOSCA-PLANT, TRIS, WASTEWATER - FL] ***(cont.)***

Envirosite ID: 1504416
EPA ID: N/R

DOCKET ***(cont.)***

Standard Industrial Classification (SIC) Summary

Registry ID :	110000588542
Primary SIC :	2631 - PAPERBOARD MILLS
Primary NAICS :	322130 - Paperboard Mills
Registry ID :	110000588542
Primary SIC :	2653 - CORRUGATED AND SOLID FIBER BOXES
Primary NAICS :	322130 - Paperboard Mills
Settlement FRS ICIS Facility :	2400044703 - WESTROCK CP, LLC - FERNANDINA BEACH MILL
Pollutants (SRS) :	N/R
Admin EA Closed Actual Date :	N/R
Enforcement Action Name :	N/R
Enforcement Action Resolution :	N/R
Violation Types :	N/R
Case Law Sections :	CWA CWA - Clean Water Act

Violation Penalties and Compliance Summary

Compliance Action Cost :	0
EPA Penalty Assessed Amount :	0
Cost Recovery Required :	N/R
Cost of SEP :	0
Cost of Complying Actions :	N/R

Site Activity Details

Enforcement Action Case Number :	FL-N00000795
Activity ID :	2400273902

Map Id: 47
Direction: NE
Distance: 0.604 mi., 3192 ft.
Elevation: 9 ft.
Relative: Higher

Site Name : WESTROCK CP LLC | WESTROCK CP, LLC - FERNANDINA BEACH MILL | WESTROCK - FERNANDINA BEACH MILL
600 N 8TH ST | 600 NORTH 8TH STREET | 600 NORTH 8 STREET
FERNANDINA BEACH | Fernandina Beach, FL

Database(s) : [AST - FL, CORRACTS, CORRECTIVE ACTIONS 2020, CS - FL, DOCKET, DWM CONTAM - FL, ECHO, EJ TOXIC RELEASE, ERNS, FA 3 - FL, FRS, GWIF - FL, I C - FL, ICIS, INACTIVE PCS, LAST - FL, LQG - FL, MANIFEST - IN, MANIFEST EPA, NPDES - FL, PCS ENF, PCS FACILITY, RCRA IC EC, RCRA SQG, RCRA TSDF, SHWS ERIC - FL, SPILLS - FL, SQG - FL, STORMWATER, T 2 - FL, TOSCA-PLANT, TRIS, WASTEWATER - FL] ***(cont.)***

Envirosite ID: 1504416
EPA ID: N/R

DOCKET ***(cont.)***

Enforcement Action Name :	ROCKTENN CP LLC - FERNANDINA BEACH MILL
Last Date in Agency List :	2017-01-21
Final Ordr Iss/Final Order Enter Date:	2001-06-18
Complaint/Proposed Order Actual Date:	N/R
Final Order Issued Actual Date :	2001-06-18
Final Order Name :	JEFFERSON SMURFIT CORP-FERNAND (Permit FL0001104) Penalty Ao Issued By State

Complaint Summary

Respondent/Defendant Name :	N/R
Named in Complaint :	N/R
Named in Final Order :	N/R
SEP Category :	N/R
SEP Description :	N/R
Regional Docket Number :	01-0056

Standard Industrial Classification (SIC) Summary

Registry ID :	110000588542
Primary SIC :	2631 - PAPERBOARD MILLS
Primary NAICS :	322130 - Paperboard Mills
Registry ID :	110000588542
Primary SIC :	2653 - CORRUGATED AND SOLID FIBER BOXES
Primary NAICS :	322130 - Paperboard Mills
Settlement FRS ICIS Facility :	2400044703 - WESTROCK CP, LLC - FERNANDINA BEACH MILL

Map Id: 47
Direction: NE
Distance: 0.604 mi., 3192 ft.
Elevation: 9 ft.
Relative: Higher

Site Name : WESTROCK CP LLC | WESTROCK CP, LLC - FERNANDINA BEACH MILL | WESTROCK - FERNANDINA BEACH MILL
600 N 8TH ST | 600 NORTH 8TH STREET | 600 NORTH 8 STREET
FERNANDINA BEACH | Fernandina Beach, FL

Database(s) : [AST - FL, CORRACTS, CORRECTIVE ACTIONS 2020, CS - FL, DOCKET, DWM CONTAM - FL, ECHO, EJ TOXIC RELEASE, ERNS, FA 3 - FL, FRS, GWIF - FL, I C - FL, ICIS, INACTIVE PCS, LAST - FL, LQG - FL, MANIFEST - IN, MANIFEST EPA, NPDES - FL, PCS ENF, PCS FACILITY, RCRA IC EC, RCRA SQG, RCRA TSDF, SHWS ERIC - FL, SPILLS - FL, SQG - FL, STORMWATER, T 2 - FL, TOSCA-PLANT, TRIS, WASTEWATER - FL] ***(cont.)***

Envirosite ID: 1504416
EPA ID: N/R

DOCKET ***(cont.)***

Pollutants (SRS) : N/R

Admin EA Closed Actual Date : N/R
Enforcement Action Name : N/R
Enforcement Action Resolution : N/R

Violation Types : N/R

Case Law Sections : CWA CWA - Clean Water Act

Violation Penalties and Compliance Summary
Compliance Action Cost : 0
EPA Penalty Assessed Amount : 0
Cost Recovery Required : N/R
Cost of SEP : 0
Cost of Complying Actions : N/R

Facility Name : WESTROCK CP, LLC - FERNANDINA BEACH MILL
Facility Address : 600 NORTH 8TH STREET, FERNANDINA BEACH, FL 32034

Site Activity Details
Enforcement Action Case Number : 04-1984-N016
Activity ID : 2400273901
Enforcement Action Name : WESTROCK CP, LLC - FERNANDINA BEACH MILL
Last Date in Agency List : 2017-10-23

Final Ordr Iss/Final Order Enter Date: N/R
Complaint/Proposed Order Actual Date: N/R
Final Order Issued Actual Date : N/R
Final Order Name : N/R

Map Id: 47
Direction: NE
Distance: 0.604 mi., 3192 ft.
Elevation: 9 ft.
Relative: Higher

Site Name : WESTROCK CP LLC | WESTROCK CP, LLC - FERNANDINA BEACH MILL | WESTROCK - FERNANDINA BEACH MILL
600 N 8TH ST | 600 NORTH 8TH STREET | 600 NORTH 8 STREET
FERNANDINA BEACH | Fernandina Beach, FL

Database(s) : [AST - FL, CORRACTS, CORRECTIVE ACTIONS 2020, CS - FL, DOCKET, DWM CONTAM - FL, ECHO, EJ TOXIC RELEASE, ERNS, FA 3 - FL, FRS, GWIF - FL, I C - FL, ICIS, INACTIVE PCS, LAST - FL, LQG - FL, MANIFEST - IN, MANIFEST EPA, NPDES - FL, PCS ENF, PCS FACILITY, RCRA IC EC, RCRA SQG, RCRA TSDF, SHWS ERIC - FL, SPILLS - FL, SQG - FL, STORMWATER, T 2 - FL, TOSCA-PLANT, TRIS, WASTEWATER - FL] ***(cont.)***

Envirosite ID: 1504416
EPA ID: N/R

DOCKET ***(cont.)***

Complaint Summary

Respondent/Defendant Name :	N/R
Named in Complaint :	N/R
Named in Final Order :	N/R
SEP Category :	N/R
SEP Description :	N/R
Regional Docket Number :	N/R

Standard Industrial Classification (SIC) Summary

Registry ID :	110000588542
Primary SIC :	2631 - PAPERBOARD MILLS
Primary NAICS :	322130 - Paperboard Mills
Registry ID :	110000588542
Primary SIC :	2653 - CORRUGATED AND SOLID FIBER BOXES
Primary NAICS :	322130 - Paperboard Mills
Settlement FRS ICIS Facility :	N/R - N/R
Pollutants (SRS) :	N/R
Admin EA Closed Actual Date :	N/R
Enforcement Action Name :	N/R
Enforcement Action Resolution :	N/R
Violation Types :	N/R
Case Law Sections :	N/R N/R - N/R

Map Id: 47
Direction: NE
Distance: 0.604 mi., 3192 ft.
Elevation: 9 ft.
Relative: Higher

Site Name : WESTROCK CP LLC | WESTROCK CP, LLC - FERNANDINA BEACH MILL | WESTROCK - FERNANDINA BEACH MILL
600 N 8TH ST | 600 NORTH 8TH STREET | 600 NORTH 8 STREET
FERNANDINA BEACH | Fernandina Beach, FL

Database(s) : [AST - FL, CORRACTS, CORRECTIVE ACTIONS 2020, CS - FL, DOCKET, DWM CONTAM - FL, ECHO, EJ TOXIC RELEASE, ERNS, FA 3 - FL, FRS, GWIF - FL, I C - FL, ICIS, INACTIVE PCS, LAST - FL, LQG - FL, MANIFEST - IN, MANIFEST EPA, NPDES - FL, PCS ENF, PCS FACILITY, RCRA IC EC, RCRA SQG, RCRA TSDF, SHWS ERIC - FL, SPILLS - FL, SQG - FL, STORMWATER, T 2 - FL, TOSCA-PLANT, TRIS, WASTEWATER - FL] ***(cont.)***

Envirosite ID: 1504416
EPA ID: N/R

DOCKET ***(cont.)***

Violation Penalties and Compliance Summary

Compliance Action Cost :	N/R
EPA Penalty Assessed Amount :	N/R
Cost Recovery Required :	N/R
Cost of SEP :	N/R
Cost of Complying Actions :	N/R

Site Activity Details

Enforcement Action Case Number :	04-1991-N027
Activity ID :	2400273899
Enforcement Action Name :	WESTROCK CP, LLC - FERNANDINA BEACH MILL
Last Date in Agency List :	2017-10-23
Final Ordr Iss/Final Order Enter Date:	N/R
Complaint/Proposed Order Actual Date:	N/R
Final Order Issued Actual Date :	N/R
Final Order Name :	N/R

Complaint Summary

Respondent/Defendant Name :	N/R
Named in Complaint :	N/R
Named in Final Order :	N/R
SEP Category :	N/R
SEP Description :	N/R
Regional Docket Number :	N/R

Standard Industrial Classification (SIC) Summary

Registry ID :	110000588542
Primary SIC :	2631 - PAPERBOARD MILLS
Primary NAICS :	322130 - Paperboard Mills

Map Id: 47
Direction: NE
Distance: 0.604 mi., 3192 ft.
Elevation: 9 ft.
Relative: Higher

Site Name : WESTROCK CP LLC | WESTROCK CP, LLC - FERNANDINA BEACH MILL | WESTROCK - FERNANDINA BEACH MILL
600 N 8TH ST | 600 NORTH 8TH STREET | 600 NORTH 8 STREET
FERNANDINA BEACH | Fernandina Beach, FL

Database(s) : [AST - FL, CORRACTS, CORRECTIVE ACTIONS 2020, CS - FL, DOCKET, DWM CONTAM - FL, ECHO, EJ TOXIC RELEASE, ERNS, FA 3 - FL, FRS, GWIF - FL, I C - FL, ICIS, INACTIVE PCS, LAST - FL, LQG - FL, MANIFEST - IN, MANIFEST EPA, NPDES - FL, PCS ENF, PCS FACILITY, RCRA IC EC, RCRA SQG, RCRA TSDF, SHWS ERIC - FL, SPILLS - FL, SQG - FL, STORMWATER, T 2 - FL, TOSCA-PLANT, TRIS, WASTEWATER - FL] ***(cont.)***

Envirosite ID: 1504416
EPA ID: N/R

DOCKET ***(cont.)***

Registry ID : 110000588542
Primary SIC : 2653 - CORRUGATED AND SOLID FIBER BOXES
Primary NAICS : 322130 - Paperboard Mills

Settlement FRS ICIS Facility : N/R - N/R

Pollutants (SRS) : N/R

Admin EA Closed Actual Date : N/R
Enforcement Action Name : N/R
Enforcement Action Resolution : N/R

Violation Types : N/R

Case Law Sections : N/R N/R - N/R

Violation Penalties and Compliance Summary
Compliance Action Cost : N/R
EPA Penalty Assessed Amount : N/R
Cost Recovery Required : N/R
Cost of SEP : N/R
Cost of Complying Actions : N/R

Site Activity Details
Enforcement Action Case Number : 04-N00000435
Activity ID : 2400273906
Enforcement Action Name : WESTROCK CP, LLC - FERNANDINA BEACH MILL
Last Date in Agency List : 2017-10-23

Final Ordr Iss/Final Order Enter Date: N/R
Complaint/Proposed Order Actual Date: N/R

Map Id: 47
Direction: NE
Distance: 0.604 mi., 3192 ft.
Elevation: 9 ft.
Relative: Higher

Site Name : WESTROCK CP LLC | WESTROCK CP, LLC - FERNANDINA BEACH MILL | WESTROCK - FERNANDINA BEACH MILL
600 N 8TH ST | 600 NORTH 8TH STREET | 600 NORTH 8 STREET
FERNANDINA BEACH | Fernandina Beach, FL

Database(s) : [AST - FL, CORRACTS, CORRECTIVE ACTIONS 2020, CS - FL, DOCKET, DWM CONTAM - FL, ECHO, EJ TOXIC RELEASE, ERNS, FA 3 - FL, FRS, GWIF - FL, I C - FL, ICIS, INACTIVE PCS, LAST - FL, LQG - FL, MANIFEST - IN, MANIFEST EPA, NPDES - FL, PCS ENF, PCS FACILITY, RCRA IC EC, RCRA SQG, RCRA TSDF, SHWS ERIC - FL, SPILLS - FL, SQG - FL, STORMWATER, T 2 - FL, TOSCA-PLANT, TRIS, WASTEWATER - FL] ***(cont.)***

Envirosite ID: 1504416
EPA ID: N/R

DOCKET ***(cont.)***

Final Order Issued Actual Date : N/R
Final Order Name : N/R

Complaint Summary
Respondent/Defendant Name : N/R
Named in Complaint : N/R
Named in Final Order : N/R

SEP Category : N/R
SEP Description : N/R

Regional Docket Number : N/R

Standard Industrial Classification (SIC) Summary
Registry ID : 110000588542
Primary SIC : 2631 - PAPERBOARD MILLS
Primary NAICS : 322130 - Paperboard Mills

Registry ID : 110000588542
Primary SIC : 2653 - CORRUGATED AND SOLID FIBER BOXES
Primary NAICS : 322130 - Paperboard Mills

Settlement FRS ICIS Facility : N/R - N/R

Pollutants (SRS) : N/R

Admin EA Closed Actual Date : N/R
Enforcement Action Name : N/R
Enforcement Action Resolution : N/R

Map Id: 47
Direction: NE
Distance: 0.604 mi., 3192 ft.
Elevation: 9 ft.
Relative: Higher

Site Name : WESTROCK CP LLC | WESTROCK CP, LLC - FERNANDINA BEACH MILL | WESTROCK - FERNANDINA BEACH MILL
600 N 8TH ST | 600 NORTH 8TH STREET | 600 NORTH 8 STREET
FERNANDINA BEACH | Fernandina Beach, FL

Database(s) : [AST - FL, CORRACTS, CORRECTIVE ACTIONS 2020, CS - FL, DOCKET, DWM CONTAM - FL, ECHO, EJ TOXIC RELEASE, ERNS, FA 3 - FL, FRS, GWIF - FL, I C - FL, ICIS, INACTIVE PCS, LAST - FL, LQG - FL, MANIFEST - IN, MANIFEST EPA, NPDES - FL, PCS ENF, PCS FACILITY, RCRA IC EC, RCRA SQG, RCRA TSDF, SHWS ERIC - FL, SPILLS - FL, SQG - FL, STORMWATER, T 2 - FL, TOSCA-PLANT, TRIS, WASTEWATER - FL] ***(cont.)***

Envirosite ID: 1504416
EPA ID: N/R

DOCKET ***(cont.)***

Violation Types : N/R

Case Law Sections : N/R N/R - N/R

Violation Penalties and Compliance Summary
- Compliance Action Cost : N/R
- EPA Penalty Assessed Amount : N/R
- Cost Recovery Required : N/R
- Cost of SEP : N/R
- Cost of Complying Actions : N/R

Site Activity Details
- Enforcement Action Case Number : 04-N00000555
- Activity ID : 2400273904
- Enforcement Action Name : WESTROCK CP, LLC - FERNANDINA BEACH MILL
- Last Date in Agency List : 2017-10-23

- Final Ordr Iss/Final Order Enter Date: N/R
- Complaint/Proposed Order Actual Date: N/R
- Final Order Issued Actual Date : N/R
- Final Order Name : N/R

Complaint Summary
- Respondent/Defendant Name : N/R
- Named in Complaint : N/R
- Named in Final Order : N/R

- SEP Category : N/R
- SEP Description : N/R

Map Id: 47
Direction: NE
Distance: 0.604 mi., 3192 ft.
Elevation: 9 ft.
Relative: Higher

Site Name : WESTROCK CP LLC | WESTROCK CP, LLC - FERNANDINA BEACH MILL | WESTROCK - FERNANDINA BEACH MILL
600 N 8TH ST | 600 NORTH 8TH STREET | 600 NORTH 8 STREET
FERNANDINA BEACH | Fernandina Beach, FL

Database(s) : [AST - FL, CORRACTS, CORRECTIVE ACTIONS 2020, CS - FL, DOCKET, DWM CONTAM - FL, ECHO, EJ TOXIC RELEASE, ERNS, FA 3 - FL, FRS, GWIF - FL, I C - FL, ICIS, INACTIVE PCS, LAST - FL, LQG - FL, MANIFEST - IN, MANIFEST EPA, NPDES - FL, PCS ENF, PCS FACILITY, RCRA IC EC, RCRA SQG, RCRA TSDF, SHWS ERIC - FL, SPILLS - FL, SQG - FL, STORMWATER, T 2 - FL, TOSCA-PLANT, TRIS, WASTEWATER - FL] ***(cont.)***

Envirosite ID: 1504416
EPA ID: N/R

DOCKET ***(cont.)***

Regional Docket Number : N/R

Standard Industrial Classification (SIC) Summary

Registry ID : 110000588542
Primary SIC : 2631 - PAPERBOARD MILLS
Primary NAICS : 322130 - Paperboard Mills

Registry ID : 110000588542
Primary SIC : 2653 - CORRUGATED AND SOLID FIBER BOXES
Primary NAICS : 322130 - Paperboard Mills

Settlement FRS ICIS Facility : N/R - N/R

Pollutants (SRS) : N/R

Admin EA Closed Actual Date : N/R
Enforcement Action Name : N/R
Enforcement Action Resolution : N/R

Violation Types : N/R

Case Law Sections : N/R N/R - N/R

Violation Penalties and Compliance Summary

Compliance Action Cost : N/R
EPA Penalty Assessed Amount : N/R
Cost Recovery Required : N/R
Cost of SEP : N/R
Cost of Complying Actions : N/R

Map Id: 47
Direction: NE
Distance: 0.604 mi., 3192 ft.
Elevation: 9 ft.
Relative: Higher

Site Name : WESTROCK CP LLC | WESTROCK CP, LLC - FERNANDINA BEACH MILL | WESTROCK - FERNANDINA BEACH MILL
600 N 8TH ST | 600 NORTH 8TH STREET | 600 NORTH 8 STREET
FERNANDINA BEACH | Fernandina Beach, FL

Database(s) : [AST - FL, CORRACTS, CORRECTIVE ACTIONS 2020, CS - FL, DOCKET, DWM CONTAM - FL, ECHO, EJ TOXIC RELEASE, ERNS, FA 3 - FL, FRS, GWIF - FL, I C - FL, ICIS, INACTIVE PCS, LAST - FL, LQG - FL, MANIFEST - IN, MANIFEST EPA, NPDES - FL, PCS ENF, PCS FACILITY, RCRA IC EC, RCRA SQG, RCRA TSDF, SHWS ERIC - FL, SPILLS - FL, SQG - FL, STORMWATER, T 2 - FL, TOSCA-PLANT, TRIS, WASTEWATER - FL] ***(cont.)***

Envirosite ID: 1504416
EPA ID: N/R

DWM CONTAM - FL

Facility Name :	WESTROCK CP LLC
Facility Address :	600 N 8TH ST, FERNANDINA BEACH, FL 32034-3319
County :	NASSAU
Score Effective Date :	2009-02-10
Score :	25
Score Ranked :	5
Rank :	14364
Facility ID :	8512068
Facility Status :	OPEN
Facility Type :	E - Industrial Plant
County Code :	45
District :	NED
Operator :	MICHELE RUNDLETT
Phone :	(904)277-7718
Name Changed Date :	2015-08-25
Address Changed Date :	2024-06-14
Latitude Degrees :	30
Latitude Minutes :	40
Latitude Seconds :	57.738
Longitude Degrees :	81
Longitude Minutes :	27
Longitude Seconds :	19.2708
Feature :	N/R
Method :	AGPS
Datum :	0
Section/Township/Range :	N/R
Related Party Begin Date :	2015-08-25
Related Party ID :	71446
Primary Related Party Role :	ACCOUNT OWNER
Related Party Name :	WESTROCK CP LLC
Related Party Address 1 :	PO BOX 2000, Fernandina Beach, FL 32035-2000
Related Party Address 2 :	ATTN: STORAGE TANK REGIS
Contact :	DANIEL ROWLAND (GEN MGR) | MICHELE RUNDLETT
Related Party Phone :	(904)277-7718
Related Party Extension :	N/R
Related Party Bad Address Indicator :	N
Last Date in Agency List :	2025-10-08

Map Id: 47
Direction: NE
Distance: 0.604 mi., 3192 ft.
Elevation: 9 ft.
Relative: Higher

Site Name : WESTROCK CP LLC | WESTROCK CP, LLC - FERNANDINA BEACH MILL | WESTROCK - FERNANDINA BEACH MILL
600 N 8TH ST | 600 NORTH 8TH STREET | 600 NORTH 8 STREET
FERNANDINA BEACH | Fernandina Beach, FL

Database(s) : [AST - FL, CORRACTS, CORRECTIVE ACTIONS 2020, CS - FL, DOCKET, DWM CONTAM - FL, ECHO, EJ TOXIC RELEASE, ERNS, FA 3 - FL, FRS, GWIF - FL, I C - FL, ICIS, INACTIVE PCS, LAST - FL, LQG - FL, MANIFEST - IN, MANIFEST EPA, NPDES - FL, PCS ENF, PCS FACILITY, RCRA IC EC, RCRA SQG, RCRA TSDF, SHWS ERIC - FL, SPILLS - FL, SQG - FL, STORMWATER, T 2 - FL, TOSCA-PLANT, TRIS, WASTEWATER - FL] ***(cont.)***

Envirosite ID: 1504416
EPA ID: N/R

ECHO

Facility Name :	JEFFERSON SMURFIT CORPORATION
Facility Address :	600 N. 8TH ST., FERNANDINA BEACH, FL 32034
County :	NASSAU
Last Inspection Date :	2017-01-20
Registry ID :	110000588542
FIPS Code :	12089
EPA Region :	04
Inspection Count :	12
Last Inspection Days :	205
Informal Count :	0
Last Informal Action Date :	2011-09-13
Formal Action Count :	0
Last Formal Action Date :	2011-11-09
Total Penalties :	0
Penalty Count :	0
Last Penalty Date :	2011-11-09
Last Penalty Amount :	4500
QTRS IN NC :	1
Programs IN SNC :	0
Current Compliance Status :	No Violation
Three-Year Compliance Status :	_____V__
Collection Method :	INTERPOLATION-PHOTO
Reference Point :	CENTER OF FACILITY
Accuracy Meters :	25
Derived Tribes :	N/R
Derived HUC :	03070204
Derived WBD :	030702040906
Derived STCTY FIPS :	12089
Derived Zip :	32034
Derived CD113 :	04
Derived CB2010 :	120890501021002
MYRTK Universe :	YYN
NPDES IDs :	FL0001104 FLR05A517
CWA Permit Types :	Major, Minor
CWA Compliance Tracking :	On
CWA NAICS :	322130
CWA SICS :	2631
CWA Inspection Count :	11
CWA Last Inspection Days :	8482

Map Id: 47
Direction: NE
Distance: 0.604 mi., 3192 ft.
Elevation: 9 ft.
Relative: Higher

Site Name : WESTROCK CP LLC | WESTROCK CP, LLC - FERNANDINA BEACH MILL | WESTROCK - FERNANDINA BEACH MILL
600 N 8TH ST | 600 NORTH 8TH STREET | 600 NORTH 8 STREET
FERNANDINA BEACH | Fernandina Beach, FL

Database(s) : [AST - FL, CORRACTS, CORRECTIVE ACTIONS 2020, CS - FL, DOCKET, DWM CONTAM - FL, ECHO, EJ TOXIC RELEASE, ERNS, FA 3 - FL, FRS, GWIF - FL, I C - FL, ICIS, INACTIVE PCS, LAST - FL, LQG - FL, MANIFEST - IN, MANIFEST EPA, NPDES - FL, PCS ENF, PCS FACILITY, RCRA IC EC, RCRA SQG, RCRA TSDF, SHWS ERIC - FL, SPILLS - FL, SQG - FL, STORMWATER, T 2 - FL, TOSCA-PLANT, TRIS, WASTEWATER - FL] ***(cont.)***

Envirosite ID: 1504416
EPA ID: N/R

ECHO ***(cont.)***

CWA Informal Count :	N/R
CWA Formal Action Count :	N/R
CWA Last Formal Action Date :	2001-06-18
CWA Penalties :	N/R
CWA Last Penalty Date :	06/18/2001
CWA Last Penalty Amount :	7999
CWA Quarters IN NC :	1
CWA Current Compliance Status :	No Violation
CWA Current SNC Flag :	N
CWA 13 Quarters Compliance Status :	_____V__
CWA 13 Quarters Effluent Exceedances:	1
CWA Three-Year QNCR Codes :	N/R
DFR URL :	Click here for hyperlink provided by the agency.
Facility SIC :	2631
Facility NAICS :	322130 - Paperboard Mills, 322110 - Pulp Mills, 32213 - Paperboard Mills, 32211 - Pulp Mills
Facility Last Inspection EPA Date :	2017-01-20
Facility Last Inspection State Date :	2016-12-07
Facility Last Formal Act EPA Date :	2000-04-26
Facility Last Formal Act State Date :	2011-11-09
Facility Last Informal Act EPA Date :	2000-04-07
Facility Last Informal Act State Date:	2011-09-13
Facility Federal Agency :	N/R
TRI Reporter :	Y
Facility Imp Water Flag :	Y
Current SNC Flag :	N
Indian County Flag :	N
Federal Flag :	N
US Mexico Border Flag :	N/R
Chesapeak Bay Flag :	N/R
AIR Flag :	Y
NPDES Flag :	Y
SDWIS Flag :	N
RCRA Flag :	Y
TRI Flag :	Y
GHG Flag :	N
Major Flag :	Y
Active Flag :	Y
NAA Flag :	N/R

Map Id: 47
Direction: NE
Distance: 0.604 mi., 3192 ft.
Elevation: 9 ft.
Relative: Higher

Site Name : WESTROCK CP LLC | WESTROCK CP, LLC - FERNANDINA BEACH MILL | WESTROCK - FERNANDINA BEACH MILL
600 N 8TH ST | 600 NORTH 8TH STREET | 600 NORTH 8 STREET
FERNANDINA BEACH | Fernandina Beach, FL

Database(s) : [AST - FL, CORRACTS, CORRECTIVE ACTIONS 2020, CS - FL, DOCKET, DWM CONTAM - FL, ECHO, EJ TOXIC RELEASE, ERNS, FA 3 - FL, FRS, GWIF - FL, I C - FL, ICIS, INACTIVE PCS, LAST - FL, LQG - FL, MANIFEST - IN, MANIFEST EPA, NPDES - FL, PCS ENF, PCS FACILITY, RCRA IC EC, RCRA SQG, RCRA TSDF, SHWS ERIC - FL, SPILLS - FL, SQG - FL, STORMWATER, T 2 - FL, TOSCA-PLANT, TRIS, WASTEWATER - FL] ***(cont.)***

Envirosite ID: 1504416
EPA ID: N/R

ECHO ***(cont.)***

Latitude :	30.681389
Longitude :	-81.457222
Last Date in Agency List :	2017-08-14
Facility Name :	ROCKTENN - FERNANDINA BEACH MILL
Facility Address :	600 N 8TH ST, FERNANDINA BEACH, FL 32034
County :	NASSAU COUNTY
Last Inspection Date :	2016-12-07
Registry ID :	110000588542
FIPS Code :	12089
EPA Region :	04
Inspection Count :	12
Last Inspection Days :	46
Informal Count :	0
Last Informal Action Date :	2011-09-13
Formal Action Count :	0
Last Formal Action Date :	2011-11-09
Total Penalties :	0
Penalty Count :	0
Last Penalty Date :	2011-11-09
Last Penalty Amount :	4500
QTRS IN NC :	0
Programs IN SNC :	0
Current Compliance Status :	No Violation
Three-Year Compliance Status :	N/R
Collection Method :	INTERPOLATION-PHOTO
Reference Point :	CENTER OF FACILITY
Accuracy Meters :	25
Derived Tribes :	N/R
Derived HUC :	03070204
Derived WBD :	030702040906
Derived STCTY FIPS :	12089
Derived Zip :	32034
Derived CD113 :	04
Derived CB2010 :	120890501021002
MYRTK Universe :	YYN
NPDES IDs :	FL0001104 FLR05A517
CWA Permit Types :	Major, Minor

Map Id: 47
Direction: NE
Distance: 0.604 mi., 3192 ft.
Elevation: 9 ft.
Relative: Higher

Site Name : WESTROCK CP LLC | WESTROCK CP, LLC - FERNANDINA BEACH MILL | WESTROCK - FERNANDINA BEACH MILL
600 N 8TH ST | 600 NORTH 8TH STREET | 600 NORTH 8 STREET
FERNANDINA BEACH | Fernandina Beach, FL

Database(s) : [AST - FL, CORRACTS, CORRECTIVE ACTIONS 2020, CS - FL, DOCKET, DWM CONTAM - FL, ECHO, EJ TOXIC RELEASE, ERNS, FA 3 - FL, FRS, GWIF - FL, I C - FL, ICIS, INACTIVE PCS, LAST - FL, LQG - FL, MANIFEST - IN, MANIFEST EPA, NPDES - FL, PCS ENF, PCS FACILITY, RCRA IC EC, RCRA SQG, RCRA TSDF, SHWS ERIC - FL, SPILLS - FL, SQG - FL, STORMWATER, T 2 - FL, TOSCA-PLANT, TRIS, WASTEWATER - FL] ***(cont.)***

Envirosite ID: 1504416
EPA ID: N/R

ECHO ***(cont.)***

CWA Compliance Tracking :	On
CWA NAICS :	N/R
CWA SICS :	2631
CWA Inspection Count :	9
CWA Last Inspection Days :	8279
CWA Informal Count :	N/R
CWA Formal Action Count :	N/R
CWA Last Formal Action Date :	2001-06-18
CWA Penalties :	N/R
CWA Last Penalty Date :	06/18/2001
CWA Last Penalty Amount :	7999
CWA Quarters IN NC :	0
CWA Current Compliance Status :	No Violation
CWA Current SNC Flag :	N
CWA 13 Quarters Compliance Status :	N/R
CWA 13 Quarters Effluent Exceedances:	N/R
CWA Three-Year QNCR Codes :	N/R
DFR URL :	Click here for hyperlink provided by the agency.
Facility SIC :	2631
Facility NAICS :	322130 - Paperboard Mills, 32211 - Pulp Mills, 32213 - Paperboard Mills, 322110 - Pulp Mills
Facility Last Inspection EPA Date :	2011-08-02
Facility Last Inspection State Date :	2016-12-07
Facility Last Formal Act EPA Date :	2000-04-26
Facility Last Formal Act State Date :	2011-11-09
Facility Last Informal Act EPA Date :	2000-04-07
Facility Last Informal Act State Date:	2011-09-13
Facility Federal Agency :	N/R
TRI Reporter :	Y
Facility Imp Water Flag :	Y
Current SNC Flag :	N
Indian County Flag :	N
Federal Flag :	N
US Mexico Border Flag :	N/R
Chesapeak Bay Flag :	N/R
AIR Flag :	Y
NPDES Flag :	Y
SDWIS Flag :	N
RCRA Flag :	Y

Map Id: 47
Direction: NE
Distance: 0.604 mi., 3192 ft.
Elevation: 9 ft.
Relative: Higher

Site Name : WESTROCK CP LLC | WESTROCK CP, LLC - FERNANDINA BEACH MILL | WESTROCK - FERNANDINA BEACH MILL
600 N 8TH ST | 600 NORTH 8TH STREET | 600 NORTH 8 STREET
FERNANDINA BEACH | Fernandina Beach, FL

Database(s) : [AST - FL, CORRACTS, CORRECTIVE ACTIONS 2020, CS - FL, DOCKET, DWM CONTAM - FL, ECHO, EJ TOXIC RELEASE, ERNS, FA 3 - FL, FRS, GWIF - FL, I C - FL, ICIS, INACTIVE PCS, LAST - FL, LQG - FL, MANIFEST - IN, MANIFEST EPA, NPDES - FL, PCS ENF, PCS FACILITY, RCRA IC EC, RCRA SQG, RCRA TSDF, SHWS ERIC - FL, SPILLS - FL, SQG - FL, STORMWATER, T 2 - FL, TOSCA-PLANT, TRIS, WASTEWATER - FL] ***(cont.)***

Envirosite ID: 1504416
EPA ID: N/R

ECHO ***(cont.)***

TRI Flag :	Y
GHG Flag :	N
Major Flag :	Y
Active Flag :	Y
NAA Flag :	N/R
Latitude :	30.681389
Longitude :	-81.457222
Last Date in Agency List :	2017-01-27
Facility Name :	SMURFIT-STONE CONTAINER ENTERPRISES, INC.
Facility Address :	600 N. 8TH ST., FERNANDINA BEACH, FL 32034
County :	NASSAU
Last Inspection Date :	2017-01-20
Registry ID :	110000588542
FIPS Code :	12089
EPA Region :	04
Inspection Count :	10
Last Inspection Days :	338
Informal Count :	0
Last Informal Action Date :	2011-09-13
Formal Action Count :	0
Last Formal Action Date :	2011-11-09
Total Penalties :	0
Penalty Count :	0
Last Penalty Date :	2011-11-09
Last Penalty Amount :	4500
QTRS IN NC :	1
Programs IN SNC :	0
Current Compliance Status :	No Violation
Three-Year Compliance Status :	_____V___
Collection Method :	INTERPOLATION-PHOTO
Reference Point :	CENTER OF FACILITY
Accuracy Meters :	25
Derived Tribes :	N/R
Derived HUC :	03070204
Derived WBD :	030702040906
Derived STCTY FIPS :	12089
Derived Zip :	32034

Map Id: 47
Direction: NE
Distance: 0.604 mi., 3192 ft.
Elevation: 9 ft.
Relative: Higher

Site Name : WESTROCK CP LLC | WESTROCK CP, LLC - FERNANDINA BEACH MILL | WESTROCK - FERNANDINA BEACH MILL
600 N 8TH ST | 600 NORTH 8TH STREET | 600 NORTH 8 STREET
FERNANDINA BEACH | Fernandina Beach, FL

Database(s) : [AST - FL, CORRACTS, CORRECTIVE ACTIONS 2020, CS - FL, DOCKET, DWM CONTAM - FL, ECHO, EJ TOXIC RELEASE, ERNS, FA 3 - FL, FRS, GWIF - FL, I C - FL, ICIS, INACTIVE PCS, LAST - FL, LQG - FL, MANIFEST - IN, MANIFEST EPA, NPDES - FL, PCS ENF, PCS FACILITY, RCRA IC EC, RCRA SQG, RCRA TSDF, SHWS ERIC - FL, SPILLS - FL, SQG - FL, STORMWATER, T 2 - FL, TOSCA-PLANT, TRIS, WASTEWATER - FL] ***(cont.)***

Envirosite ID: 1504416
EPA ID: N/R

ECHO ***(cont.)***

Derived CD113 :	04
Derived CB2010 :	120890501021002
MYRTK Universe :	NYN
NPDES IDs :	FL0001104 FLR05A517 FLR10RJ66
CWA Permit Types :	Major, Minor
CWA Compliance Tracking :	On
CWA NAICS :	322130
CWA SICS :	2631
CWA Inspection Count :	8
CWA Last Inspection Days :	8615
CWA Informal Count :	N/R
CWA Formal Action Count :	N/R
CWA Last Formal Action Date :	N/R
CWA Penalties :	N/R
CWA Last Penalty Date :	N/R
CWA Last Penalty Amount :	N/R
CWA Quarters IN NC :	1
CWA Current Compliance Status :	No Violation
CWA Current SNC Flag :	N
CWA 13 Quarters Compliance Status :	_____V___
CWA 13 Quarters Effluent Exceedances:	1
CWA Three-Year QNCR Codes :	N/R
DFR URL :	Click here for hyperlink provided by the agency.
Facility SIC :	2631
Facility NAICS :	322130 - Paperboard Mills, 32213 - Paperboard Mills, 32211 - Pulp Mills, 322110 - Pulp Mills
Facility Last Inspection EPA Date :	2017-01-20
Facility Last Inspection State Date :	2016-12-07
Facility Last Formal Act EPA Date :	2000-04-26
Facility Last Formal Act State Date :	2011-11-09
Facility Last Informal Act EPA Date :	2000-04-07
Facility Last Informal Act State Date:	2011-09-13
Facility Federal Agency :	N/R
TRI Reporter :	Y
Facility Imp Water Flag :	Y
Current SNC Flag :	N
Indian County Flag :	N
Federal Flag :	N/R
US Mexico Border Flag :	N/R

Map Id: 47
Direction: NE
Distance: 0.604 mi., 3192 ft.
Elevation: 9 ft.
Relative: Higher

Site Name : WESTROCK CP LLC | WESTROCK CP, LLC - FERNANDINA BEACH MILL | WESTROCK - FERNANDINA BEACH MILL
600 N 8TH ST | 600 NORTH 8TH STREET | 600 NORTH 8 STREET
FERNANDINA BEACH | Fernandina Beach, FL

Database(s) : [AST - FL, CORRACTS, CORRECTIVE ACTIONS 2020, CS - FL, DOCKET, DWM CONTAM - FL, ECHO, EJ TOXIC RELEASE, ERNS, FA 3 - FL, FRS, GWIF - FL, I C - FL, ICIS, INACTIVE PCS, LAST - FL, LQG - FL, MANIFEST - IN, MANIFEST EPA, NPDES - FL, PCS ENF, PCS FACILITY, RCRA IC EC, RCRA SQG, RCRA TSDF, SHWS ERIC - FL, SPILLS - FL, SQG - FL, STORMWATER, T 2 - FL, TOSCA-PLANT, TRIS, WASTEWATER - FL] ***(cont.)***

Envirosite ID: 1504416
EPA ID: N/R

ECHO ***(cont.)***

Chesapeak Bay Flag :	N/R
AIR Flag :	Y
NPDES Flag :	Y
SDWIS Flag :	N
RCRA Flag :	Y
TRI Flag :	Y
GHG Flag :	N
Major Flag :	Y
Active Flag :	Y
NAA Flag :	N/R
Latitude :	30.681389
Longitude :	-81.457222
Last Date in Agency List :	2018-03-12
Facility Name :	WESTROCK CP, LLC
Facility Address :	600 N. 8TH ST., FERNANDINA BEACH, FL 32034
County :	NASSAU
Last Inspection Date :	2019-08-12
Registry ID :	110000588542
FIPS Code :	12089
EPA Region :	04
Inspection Count :	9
Last Inspection Days :	181
Informal Count :	0
Last Informal Action Date :	2011-09-13
Formal Action Count :	0
Last Formal Action Date :	2011-11-09
Total Penalties :	0
Penalty Count :	N/R
Last Penalty Date :	2011-11-09
Last Penalty Amount :	4500
QTRS IN NC :	1
Programs IN SNC :	0
Current Compliance Status :	No Violation Identified
Three-Year Compliance Status :	_____V__
Collection Method :	N/R
Reference Point :	N/R
Accuracy Meters :	17481

Map Id: 47
Direction: NE
Distance: 0.604 mi., 3192 ft.
Elevation: 9 ft.
Relative: Higher

Site Name : WESTROCK CP LLC | WESTROCK CP, LLC - FERNANDINA BEACH MILL | WESTROCK - FERNANDINA BEACH MILL
600 N 8TH ST | 600 NORTH 8TH STREET | 600 NORTH 8 STREET
FERNANDINA BEACH | Fernandina Beach, FL

Database(s) : [AST - FL, CORRACTS, CORRECTIVE ACTIONS 2020, CS - FL, DOCKET, DWM CONTAM - FL, ECHO, EJ TOXIC RELEASE, ERNS, FA 3 - FL, FRS, GWIF - FL, I C - FL, ICIS, INACTIVE PCS, LAST - FL, LQG - FL, MANIFEST - IN, MANIFEST EPA, NPDES - FL, PCS ENF, PCS FACILITY, RCRA IC EC, RCRA SQG, RCRA TSDF, SHWS ERIC - FL, SPILLS - FL, SQG - FL, STORMWATER, T 2 - FL, TOSCA-PLANT, TRIS, WASTEWATER - FL] ***(cont.)***

Envirosite ID: 1504416
EPA ID: N/R

ECHO ***(cont.)***

Derived Tribes :	N/R
Derived HUC :	03070204
Derived WBD :	030702040906
Derived STCTY FIPS :	12089
Derived Zip :	32034
Derived CD113 :	04
Derived CB2010 :	120890501021002
MYRTK Universe :	YYN
NPDES IDs :	FL0001104 FLR05A517 FLR10RJ66 FLR20CA56 FLR20CJ24
CWA Permit Types :	Major, Minor
CWA Compliance Tracking :	On
CWA NAICS :	322130 322211
CWA SICS :	2631 2653
CWA Inspection Count :	7
CWA Last Inspection Days :	9392
CWA Informal Count :	N/R
CWA Formal Action Count :	N/R
CWA Last Formal Action Date :	2001-06-18
CWA Penalties :	N/R
CWA Last Penalty Date :	06/18/2001
CWA Last Penalty Amount :	7999
CWA Quarters IN NC :	2
CWA Current Compliance Status :	No Violation Identified
CWA Current SNC Flag :	N
CWA 13 Quarters Compliance Status :	V_____V___
CWA 13 Quarters Effluent Exceedances:	2
CWA Three-Year QNCR Codes :	N/R
DFR URL :	Click here for hyperlink provided by the agency.
Facility SIC :	2631 2653
Facility NAICS :	322130 - Paperboard Mills, 32213 - Paperboard Mills, 32211 - Pulp Mills, 322211 - Corrugated and Solid Fiber Box Manufacturing, 322110 - Pulp Mills
Facility Last Inspection EPA Date :	2002-05-16
Facility Last Inspection State Date :	2019-08-12
Facility Last Formal Act EPA Date :	2000-04-27
Facility Last Formal Act State Date :	2011-11-09
Facility Last Informal Act EPA Date :	2000-04-07
Facility Last Informal Act State Date:	2011-09-13
Facility Federal Agency :	N/R

Map Id: 47
Direction: NE
Distance: 0.604 mi., 3192 ft.
Elevation: 9 ft.
Relative: Higher

Site Name : WESTROCK CP LLC | WESTROCK CP, LLC - FERNANDINA BEACH MILL | WESTROCK - FERNANDINA BEACH MILL
600 N 8TH ST | 600 NORTH 8TH STREET | 600 NORTH 8 STREET
FERNANDINA BEACH | Fernandina Beach, FL

Database(s) : [AST - FL, CORRACTS, CORRECTIVE ACTIONS 2020, CS - FL, DOCKET, DWM CONTAM - FL, ECHO, EJ TOXIC RELEASE, ERNS, FA 3 - FL, FRS, GWIF - FL, I C - FL, ICIS, INACTIVE PCS, LAST - FL, LQG - FL, MANIFEST - IN, MANIFEST EPA, NPDES - FL, PCS ENF, PCS FACILITY, RCRA IC EC, RCRA SQG, RCRA TSDF, SHWS ERIC - FL, SPILLS - FL, SQG - FL, STORMWATER, T 2 - FL, TOSCA-PLANT, TRIS, WASTEWATER - FL] ***(cont.)***

Envirosite ID: 1504416
EPA ID: N/R

ECHO ***(cont.)***

TRI Reporter :	Y
Facility Imp Water Flag :	Y
Current SNC Flag :	N
Indian County Flag :	N
Federal Flag :	N/R
US Mexico Border Flag :	N/R
Chesapeak Bay Flag :	N/R
AIR Flag :	Y
NPDES Flag :	Y
SDWIS Flag :	N
RCRA Flag :	Y
TRI Flag :	Y
GHG Flag :	N
Major Flag :	Y
Active Flag :	Y
NAA Flag :	N/R
Latitude :	30.681389
Longitude :	-81.457222
Last Date in Agency List :	2020-02-10

Facility Name :	WESTROCK CP, LLC - FERNANDINA BEACH MILL
Facility Address :	600 N. 8TH ST., FERNANDINA BEACH, FL 32034
County :	NASSAU

Last Inspection Date :	2020-10-29
Registry ID :	110000588542
FIPS Code :	12089
EPA Region :	04
Inspection Count :	10
Last Inspection Days :	416
Informal Count :	1
Last Informal Action Date :	2019-09-20
Formal Action Count :	0
Last Formal Action Date :	2011-11-09
Total Penalties :	0
Penalty Count :	N/R
Last Penalty Date :	2011-11-09
Last Penalty Amount :	4500
QTRS IN NC :	5

Map Id: 47
Direction: NE
Distance: 0.604 mi., 3192 ft.
Elevation: 9 ft.
Relative: Higher

Site Name : WESTROCK CP LLC | WESTROCK CP, LLC - FERNANDINA BEACH MILL | WESTROCK - FERNANDINA BEACH MILL
600 N 8TH ST | 600 NORTH 8TH STREET | 600 NORTH 8 STREET
FERNANDINA BEACH | Fernandina Beach, FL

Database(s) : [AST - FL, CORRACTS, CORRECTIVE ACTIONS 2020, CS - FL, DOCKET, DWM CONTAM - FL, ECHO, EJ TOXIC RELEASE, ERNS, FA 3 - FL, FRS, GWIF - FL, I C - FL, ICIS, INACTIVE PCS, LAST - FL, LQG - FL, MANIFEST - IN, MANIFEST EPA, NPDES - FL, PCS ENF, PCS FACILITY, RCRA IC EC, RCRA SQG, RCRA TSDF, SHWS ERIC - FL, SPILLS - FL, SQG - FL, STORMWATER, T 2 - FL, TOSCA-PLANT, TRIS, WASTEWATER - FL] ***(cont.)***

Envirosite ID: 1504416
EPA ID: N/R

ECHO ***(cont.)***

Programs IN SNC :	0
Current Compliance Status :	No Violation Identified
Three-Year Compliance Status :	V__UVV_VV__
Collection Method :	N/R
Reference Point :	N/R
Accuracy Meters :	17481
Derived Tribes :	N/R
Derived HUC :	03070204
Derived WBD :	030702040906
Derived STCTY FIPS :	12089
Derived Zip :	32034
Derived CD113 :	04
Derived CB2010 :	120890501021002
MYRTK Universe :	YYN
NPDES IDs :	FL0001104 FLR05A517 FLR10RJ66 FLR20CA56 FLR20CJ24
CWA Permit Types :	Major, Minor
CWA Compliance Tracking :	On
CWA NAICS :	322130 322211
CWA SICS :	2631 2653
CWA Inspection Count :	8
CWA Last Inspection Days :	10071
CWA Informal Count :	1
CWA Formal Action Count :	N/R
CWA Last Formal Action Date :	2001-06-18
CWA Penalties :	N/R
CWA Last Penalty Date :	06/18/2001
CWA Last Penalty Amount :	7999
CWA Quarters IN NC :	5
CWA Current Compliance Status :	No Violation Identified
CWA Current SNC Flag :	N
CWA 13 Quarters Compliance Status :	_V__UVV_VV__
CWA 13 Quarters Effluent Exceedances:	8
CWA Three-Year QNCR Codes :	N/R
DFR URL :	Click here for hyperlink provided by the agency.
Facility SIC :	2631 2653
Facility NAICS :	322130 - Paperboard Mills, 322211 - Corrugated and Solid Fiber Box Manufacturing, 32213 - Paperboard Mills, 32211 - Pulp Mills, 322110 - Pulp Mills
Facility Last Inspection EPA Date :	2002-05-16

Map Id: 47
Direction: NE
Distance: 0.604 mi., 3192 ft.
Elevation: 9 ft.
Relative: Higher

Site Name : WESTROCK CP LLC | WESTROCK CP, LLC - FERNANDINA BEACH MILL | WESTROCK - FERNANDINA BEACH MILL
600 N 8TH ST | 600 NORTH 8TH STREET | 600 NORTH 8 STREET
FERNANDINA BEACH | Fernandina Beach, FL

Database(s) : [AST - FL, CORRACTS, CORRECTIVE ACTIONS 2020, CS - FL, DOCKET, DWM CONTAM - FL, ECHO, EJ TOXIC RELEASE, ERNS, FA 3 - FL, FRS, GWIF - FL, I C - FL, ICIS, INACTIVE PCS, LAST - FL, LQG - FL, MANIFEST - IN, MANIFEST EPA, NPDES - FL, PCS ENF, PCS FACILITY, RCRA IC EC, RCRA SQG, RCRA TSDF, SHWS ERIC - FL, SPILLS - FL, SQG - FL, STORMWATER, T 2 - FL, TOSCA-PLANT, TRIS, WASTEWATER - FL] ***(cont.)***

Envirosite ID: 1504416
EPA ID: N/R

ECHO ***(cont.)***

Facility Last Inspection State Date :	2020-10-29
Facility Last Formal Act EPA Date :	2000-04-27
Facility Last Formal Act State Date :	2011-11-09
Facility Last Informal Act EPA Date :	2000-04-07
Facility Last Informal Act State Date:	2019-09-20
Facility Federal Agency :	N/R
TRI Reporter :	Y
Facility Imp Water Flag :	Y
Current SNC Flag :	N
Indian County Flag :	N
Federal Flag :	N/R
US Mexico Border Flag :	N/R
Chesapeak Bay Flag :	N/R
AIR Flag :	Y
NPDES Flag :	Y
SDWIS Flag :	N
RCRA Flag :	Y
TRI Flag :	Y
GHG Flag :	N
Major Flag :	Y
Active Flag :	Y
NAA Flag :	N
Latitude :	30.681389
Longitude :	-81.457222
Last Date in Agency List :	2022-01-17
Facility Name :	WESTROCK CP, LLC - FERNANDINA BEACH MILL (FORMERLY SMURFIT-STONE)
Facility Address :	600 N 8TH ST, FERNANDINA BEACH, FL 32034
County :	N/R
Last Inspection Date :	N/R
Registry ID :	110070081830
FIPS Code :	12089
EPA Region :	04
Inspection Count :	0
Last Inspection Days :	N/R
Informal Count :	0
Last Informal Action Date :	N/R

Map Id: 47
Direction: NE
Distance: 0.604 mi., 3192 ft.
Elevation: 9 ft.
Relative: Higher

Site Name : WESTROCK CP LLC | WESTROCK CP, LLC - FERNANDINA BEACH MILL | WESTROCK - FERNANDINA BEACH MILL
600 N 8TH ST | 600 NORTH 8TH STREET | 600 NORTH 8 STREET
FERNANDINA BEACH | Fernandina Beach, FL

Database(s) : [AST - FL, CORRACTS, CORRECTIVE ACTIONS 2020, CS - FL, DOCKET, DWM CONTAM - FL, ECHO, EJ TOXIC RELEASE, ERNS, FA 3 - FL, FRS, GWIF - FL, I C - FL, ICIS, INACTIVE PCS, LAST - FL, LQG - FL, MANIFEST - IN, MANIFEST EPA, NPDES - FL, PCS ENF, PCS FACILITY, RCRA IC EC, RCRA SQG, RCRA TSDF, SHWS ERIC - FL, SPILLS - FL, SQG - FL, STORMWATER, T 2 - FL, TOSCA-PLANT, TRIS, WASTEWATER - FL] ***(cont.)***

Envirosite ID: 1504416
EPA ID: N/R

ECHO ***(cont.)***

Formal Action Count :	0
Last Formal Action Date :	N/R
Total Penalties :	0
Penalty Count :	N/R
Last Penalty Date :	N/R
Last Penalty Amount :	0
QTRS IN NC :	N/R
Programs IN SNC :	0
Current Compliance Status :	N/R
Three-Year Compliance Status :	N/R
Collection Method :	ADDRESS MATCHING-HOUSE NUMBER
Reference Point :	ENTRANCE POINT OF A FACILITY OR STATION
Accuracy Meters :	50
Derived Tribes :	N/R
Derived HUC :	03070204
Derived WBD :	030702040906
Derived STCTY FIPS :	12089
Derived Zip :	32034
Derived CD113 :	04
Derived CB2010 :	120890501021054
MYRTK Universe :	NNN
NPDES IDs :	N/R
CWA Permit Types :	N/R
CWA Compliance Tracking :	N/R
CWA NAICS :	N/R
CWA SICS :	N/R
CWA Inspection Count :	N/R
CWA Last Inspection Days :	N/R
CWA Informal Count :	N/R
CWA Formal Action Count :	N/R
CWA Last Formal Action Date :	N/R
CWA Penalties :	N/R
CWA Last Penalty Date :	N/R
CWA Last Penalty Amount :	N/R
CWA Quarters IN NC :	N/R
CWA Current Compliance Status :	N/R
CWA Current SNC Flag :	N
CWA 13 Quarters Compliance Status :	N/R
CWA 13 Quarters Effluent Exceedances:	N/R
CWA Three-Year QNCR Codes :	N/R
DFR URL :	Click here for hyperlink provided by the agency.

Map Id: 47
Direction: NE
Distance: 0.604 mi., 3192 ft.
Elevation: 9 ft.
Relative: Higher

Site Name : WESTROCK CP LLC | WESTROCK CP, LLC - FERNANDINA BEACH MILL | WESTROCK - FERNANDINA BEACH MILL
600 N 8TH ST | 600 NORTH 8TH STREET | 600 NORTH 8 STREET
FERNANDINA BEACH | Fernandina Beach, FL

Database(s) : [AST - FL, CORRACTS, CORRECTIVE ACTIONS 2020, CS - FL, DOCKET, DWM CONTAM - FL, ECHO, EJ TOXIC RELEASE, ERNS, FA 3 - FL, FRS, GWIF - FL, I C - FL, ICIS, INACTIVE PCS, LAST - FL, LQG - FL, MANIFEST - IN, MANIFEST EPA, NPDES - FL, PCS ENF, PCS FACILITY, RCRA IC EC, RCRA SQG, RCRA TSDF, SHWS ERIC - FL, SPILLS - FL, SQG - FL, STORMWATER, T 2 - FL, TOSCA-PLANT, TRIS, WASTEWATER - FL] ***(cont.)***

Envirosite ID: 1504416
EPA ID: N/R

ECHO ***(cont.)***

Facility SIC :	N/R
Facility NAICS :	322130 - Paperboard Mills
Facility Last Inspection EPA Date :	N/R
Facility Last Inspection State Date :	N/R
Facility Last Formal Act EPA Date :	N/R
Facility Last Formal Act State Date :	N/R
Facility Last Informal Act EPA Date :	N/R
Facility Last Informal Act State Date:	N/R
Facility Federal Agency :	N/R
TRI Reporter :	N/R
Facility Imp Water Flag :	N/R
Current SNC Flag :	N
Indian County Flag :	N
Federal Flag :	N/R
US Mexico Border Flag :	N/R
Chesapeak Bay Flag :	N/R
AIR Flag :	N
NPDES Flag :	N
SDWIS Flag :	N
RCRA Flag :	N
TRI Flag :	N
GHG Flag :	Y
Major Flag :	N/R
Active Flag :	N/R
NAA Flag :	N
Latitude :	30.676393
Longitude :	-81.457934
Last Date in Agency List :	2025-11-13

EJ TOXIC RELEASE

Facility Name :	WESTROCK
Facility Address :	600 N 8TH ST, FERNANDINA BEACH, FL 32034
County :	NASSAU COUNTY
Registry ID :	110000588542
Program System :	TRIS
Program System ID :	32034CNTNRNORTH
EPA Region :	Region 4
Latitude :	30.681389

Map Id: 47
Direction: NE
Distance: 0.604 mi., 3192 ft.
Elevation: 9 ft.
Relative: Higher

Site Name : WESTROCK CP LLC | WESTROCK CP, LLC - FERNANDINA BEACH MILL | WESTROCK - FERNANDINA BEACH MILL
600 N 8TH ST | 600 NORTH 8TH STREET | 600 NORTH 8 STREET
FERNANDINA BEACH | Fernandina Beach, FL

Database(s) : [AST - FL, CORRACTS, CORRECTIVE ACTIONS 2020, CS - FL, DOCKET, DWM CONTAM - FL, ECHO, EJ TOXIC RELEASE, ERNS, FA 3 - FL, FRS, GWIF - FL, I C - FL, ICIS, INACTIVE PCS, LAST - FL, LQG - FL, MANIFEST - IN, MANIFEST EPA, NPDES - FL, PCS ENF, PCS FACILITY, RCRA IC EC, RCRA SQG, RCRA TSDF, SHWS ERIC - FL, SPILLS - FL, SQG - FL, STORMWATER, T 2 - FL, TOSCA-PLANT, TRIS, WASTEWATER - FL] ***(cont.)***

Envirosite ID: 1504416
EPA ID: N/R

EJ TOXIC RELEASE ***(cont.)***

Longitude :	-81.457222
Facility URL :	Click here for hyperlink provided by the agency.
Last Date in Agency List :	2025-01-14

ERNS

Facility Address :	600 N 8TH ST, FERNANDINA BEACH, FL 32034
County :	NASSAU

Incident Information

Incident Date Time :	2021-12-01 02:30:00
Type of Incident :	FIXED
Incident Cause :	UNKNOWN
Incident DTG :	OCCURRED
Incident Location :	N/R
Sequence Number :	1323964
Potential Flag :	N
Description of Incident :	THE CALLER IS REPORTING A RELEASE OF UNKNOWN MATERIAL INTO THE ATMOSPHERE AND POTENTIALLY INTO THE NEARBY WATERWAYS, FROM THE MULTIPLE PAPER MILLS IN TOWN. THE CALLER STATED THE RELEASE HAS THE ODOR OF FLATULENCE, AND THEY DO NOT KNOW WHICH OF THE MILLS THE RELEASE IS COMING FROM. THE CALLER ALSO STATED THAT THE RELEASE OCCURS ONLY AT NIGHT.
Last Date in Agency List :	2022-04-27

Incident Response Summary

Date Time Received :	2021-12-08 12:43:00
Date Time Completed :	2021-12-08 13:13:00
Call Type :	Incident
Source :	TELEPHONE
Responsible Company :	WEST ROCK PAPERMILL CO.
Responsible Org Type :	PRIVATE ENTERPRISE
Responsible City :	FERNANDINA BEACH
Responsible State :	FL
Responsible Zip :	32034

Map Id: 47
Direction: NE
Distance: 0.604 mi., 3192 ft.
Elevation: 9 ft.
Relative: Higher

Site Name : WESTROCK CP LLC | WESTROCK CP, LLC - FERNANDINA BEACH MILL | WESTROCK - FERNANDINA BEACH MILL
600 N 8TH ST | 600 NORTH 8TH STREET | 600 NORTH 8 STREET
FERNANDINA BEACH | Fernandina Beach, FL

Database(s) : [AST - FL, CORRACTS, CORRECTIVE ACTIONS 2020, CS - FL, DOCKET, DWM CONTAM - FL, ECHO, EJ TOXIC RELEASE, ERNS, FA 3 - FL, FRS, GWIF - FL, I C - FL, ICIS, INACTIVE PCS, LAST - FL, LQG - FL, MANIFEST - IN, MANIFEST EPA, NPDES - FL, PCS ENF, PCS FACILITY, RCRA IC EC, RCRA SQG, RCRA TSDF, SHWS ERIC - FL, SPILLS - FL, SQG - FL, STORMWATER, T 2 - FL, TOSCA-PLANT, TRIS, WASTEWATER - FL] ***(cont.)***

Envirosite ID: 1504416
EPA ID: N/R

ERNS ***(cont.)***

Incident Details Summary

Remedial Action :	UNKNOWN
Medium :	ATMOSPHERE
Medium Description :	AIR
Body of Water :	N/R
Weather Conditions :	N/R
Water Temperature :	N/R
Water Supply Contaminated :	U
Waterway Closed :	N
Waterway Description :	N/R

Additional Incident Details Summary

Actual Amount :	N/R
Actual Amount Units :	N/R
Capacity of Tank :	N/R
Capacity of Tank Units :	N/R
Continuous Release Begin Date :	N/R
Continuous Release End Date :	N/R
Continuous Release Change Date :	N/R
Continuous Release Permit :	N/R
Continuous Release Type :	N/R
Description of Tank :	N/R
Device Operational :	U
DOT Crossing Number :	N/R
DOT Regulated :	U
NPDES :	N/R
NPDES Compliance :	U
Pipeline Aboveground :	ABOVE
Pipeline Covered :	U
Pipeline Type :	N/R
Tank ID :	N/R
Tank Regulated :	U
Tank Regulated by :	N/R

Materials Involved Summary

Name of Material :	UNKNOWN MATERIAL - FLATULENT LIKE GASES
CAS Number :	000000-00-0

Map Id: 47
Direction: NE
Distance: 0.604 mi., 3192 ft.
Elevation: 9 ft.
Relative: Higher

Site Name : WESTROCK CP LLC | WESTROCK CP, LLC - FERNANDINA BEACH MILL | WESTROCK - FERNANDINA BEACH MILL
600 N 8TH ST | 600 NORTH 8TH STREET | 600 NORTH 8 STREET
FERNANDINA BEACH | Fernandina Beach, FL

Database(s) : [AST - FL, CORRACTS, CORRECTIVE ACTIONS 2020, CS - FL, DOCKET, DWM CONTAM - FL, ECHO, EJ TOXIC RELEASE, ERNS, FA 3 - FL, FRS, GWIF - FL, I C - FL, ICIS, INACTIVE PCS, LAST - FL, LQG - FL, MANIFEST - IN, MANIFEST EPA, NPDES - FL, PCS ENF, PCS FACILITY, RCRA IC EC, RCRA SQG, RCRA TSDF, SHWS ERIC - FL, SPILLS - FL, SQG - FL, STORMWATER, T 2 - FL, TOSCA-PLANT, TRIS, WASTEWATER - FL] ***(cont.)***

Envirosite ID: 1504416
EPA ID: N/R

ERNS ***(cont.)***

Amount of Material :	0
Unit of Measure :	UNKNOWN AMOUNT
UN Number :	N/R
CHRIS Code :	UNK
Reached Water :	UNKNOWN
Amount in Water :	0
Unit of Measure (Reach Water) :	UNKNOWN AMOUNT

FA 3 - FL

Facility Name :	WESTROCK CP LLC
Facility Address :	600 N 8TH ST, FERNANDINA BEACH, 32034
County :	NASSAU

Details for this site have been truncated due to the large number of available details for this site within this dataset. For the complete details for this site, contact your Envirosite account representative for a complimentary site report containing all of the details available.

Effectivity Date :	2020-08-01
Expiration Date :	2023-08-01
Facility ID :	8512068
Facility Status :	OPEN
Facility Type :	Industrial Plant
DEP Contractor :	P
Financial Responsibility :	INSURANCE
Insurance Company :	INTERSTATE FIRE & CASUALTY COMPANY
Facility Phone :	9042777718
Owner ID :	71446
Owner Name :	WESTROCK CP LLC
Address :	PO BOX 2000 ATTN: STORAGE TANK REGIS, Fernandina Beach, FL 32035
Contact Name :	DANIEL ROWLAND (GEN MGR) | MICHELE RUNDLETT
Phone :	9042777718
Last Date in Agency List :	2025-11-05

Effectivity Date :	2018-08-01
Expiration Date :	2019-08-01
Facility ID :	8512068
Facility Status :	OPEN

Map Id: 47
Direction: NE
Distance: 0.604 mi., 3192 ft.
Elevation: 9 ft.
Relative: Higher

Site Name : WESTROCK CP LLC | WESTROCK CP, LLC - FERNANDINA BEACH MILL | WESTROCK - FERNANDINA BEACH MILL
600 N 8TH ST | 600 NORTH 8TH STREET | 600 NORTH 8 STREET
FERNANDINA BEACH | Fernandina Beach, FL

Database(s) : [AST - FL, CORRACTS, CORRECTIVE ACTIONS 2020, CS - FL, DOCKET, DWM CONTAM - FL, ECHO, EJ TOXIC RELEASE, ERNS, FA 3 - FL, FRS, GWIF - FL, I C - FL, ICIS, INACTIVE PCS, LAST - FL, LQG - FL, MANIFEST - IN, MANIFEST EPA, NPDES - FL, PCS ENF, PCS FACILITY, RCRA IC EC, RCRA SQG, RCRA TSDF, SHWS ERIC - FL, SPILLS - FL, SQG - FL, STORMWATER, T 2 - FL, TOSCA-PLANT, TRIS, WASTEWATER - FL] ***(cont.)***

Envirosite ID: 1504416
EPA ID: N/R

FA 3 - FL ***(cont.)***

Facility Type :	Industrial Plant
DEP Contractor :	P
Financial Responsibility :	INSURANCE
Insurance Company :	ALLIANZ GLOBAL RISKS US INSURANCE CO
Facility Phone :	9042777718
Owner ID :	71446
Owner Name :	WESTROCK CP LLC
Address :	PO BOX 2000 ATTN: STORAGE TANK REGIS, Fernandina Beach, FL 32035
Contact Name :	DANIEL ROWLAND (GEN MGR) | MICHELE RUNDLETT
Phone :	9042777718
Last Date in Agency List :	2025-11-05

Effectivity Date :	2017-08-01
Expiration Date :	2018-08-01
Facility ID :	8512068
Facility Status :	OPEN
Facility Type :	Industrial Plant
DEP Contractor :	P
Financial Responsibility :	INSURANCE
Insurance Company :	AIG
Facility Phone :	9042777718
Owner ID :	71446
Owner Name :	WESTROCK CP LLC
Address :	PO BOX 2000 ATTN: STORAGE TANK REGIS, Fernandina Beach, FL 32035
Contact Name :	DANIEL ROWLAND (GEN MGR) | MICHELE RUNDLETT
Phone :	9042777718
Last Date in Agency List :	2025-11-05

Effectivity Date :	2016-08-01
Expiration Date :	2017-08-01
Facility ID :	8512068
Facility Status :	OPEN
Facility Type :	Industrial Plant
DEP Contractor :	P
Financial Responsibility :	INSURANCE
Insurance Company :	AIG
Facility Phone :	9042777718
Owner ID :	71446
Owner Name :	WESTROCK CP LLC

Map Id: 47
Direction: NE
Distance: 0.604 mi., 3192 ft.
Elevation: 9 ft.
Relative: Higher

Site Name : WESTROCK CP LLC | WESTROCK CP, LLC - FERNANDINA BEACH MILL | WESTROCK - FERNANDINA BEACH MILL
600 N 8TH ST | 600 NORTH 8TH STREET | 600 NORTH 8 STREET
FERNANDINA BEACH | Fernandina Beach, FL

Database(s) : [AST - FL, CORRACTS, CORRECTIVE ACTIONS 2020, CS - FL, DOCKET, DWM CONTAM - FL, ECHO, EJ TOXIC RELEASE, ERNS, FA 3 - FL, FRS, GWIF - FL, I C - FL, ICIS, INACTIVE PCS, LAST - FL, LQG - FL, MANIFEST - IN, MANIFEST EPA, NPDES - FL, PCS ENF, PCS FACILITY, RCRA IC EC, RCRA SQG, RCRA TSDF, SHWS ERIC - FL, SPILLS - FL, SQG - FL, STORMWATER, T 2 - FL, TOSCA-PLANT, TRIS, WASTEWATER - FL] ***(cont.)***

Envirosite ID: 1504416
EPA ID: N/R

FA 3 - FL ***(cont.)***

Address :	PO BOX 2000 ATTN: STORAGE TANK REGIS, Fernandina Beach, FL 32035
Contact Name :	DANIEL ROWLAND (GEN MGR) | MICHELE RUNDLETT
Phone :	9042777718
Last Date in Agency List :	2025-11-05
Effectivity Date :	2015-08-01
Expiration Date :	2016-08-01
Facility ID :	8512068
Facility Status :	OPEN
Facility Type :	Industrial Plant
DEP Contractor :	P
Financial Responsibility :	INSURANCE
Insurance Company :	AIG
Facility Phone :	9042777718
Owner ID :	71446
Owner Name :	WESTROCK CP LLC
Address :	PO BOX 2000 ATTN: STORAGE TANK REGIS, Fernandina Beach, FL 32035
Contact Name :	DANIEL ROWLAND (GEN MGR) | MICHELE RUNDLETT
Phone :	9042777718
Last Date in Agency List :	2025-11-05

FRS

Facility Name :	SMURFIT-STONE CONTAINER ENTERPRISES, INC.
Facility Address :	600 N. 8TH ST., FERNANDINA BEACH, FL 32034
County :	NASSAU

Site Details

Registry ID :	110000588542
FRS Facility URL :	Click here for hyperlink provided by the agency.
Last Date in Agency List :	2018-02-15

Source Description

Source Description :	AIR contains compliance and permit data for stationary sources of air pollution regulated by the EPA, State, and Local air pollution agencies.

Map Id: 47
Direction: NE
Distance: 0.604 mi., 3192 ft.
Elevation: 9 ft.
Relative: Higher

Site Name : WESTROCK CP LLC | WESTROCK CP, LLC - FERNANDINA BEACH MILL | WESTROCK - FERNANDINA BEACH MILL
600 N 8TH ST | 600 NORTH 8TH STREET | 600 NORTH 8 STREET
FERNANDINA BEACH | Fernandina Beach, FL

Database(s) : [AST - FL, CORRACTS, CORRECTIVE ACTIONS 2020, CS - FL, DOCKET, DWM CONTAM - FL, ECHO, EJ TOXIC RELEASE, ERNS, FA 3 - FL, FRS, GWIF - FL, I C - FL, ICIS, INACTIVE PCS, LAST - FL, LQG - FL, MANIFEST - IN, MANIFEST EPA, NPDES - FL, PCS ENF, PCS FACILITY, RCRA IC EC, RCRA SQG, RCRA TSDF, SHWS ERIC - FL, SPILLS - FL, SQG - FL, STORMWATER, T 2 - FL, TOSCA-PLANT, TRIS, WASTEWATER - FL] ***(cont.)***

Envirosite ID: 1504416
EPA ID: N/R

FRS ***(cont.)***

Source Description :

AFS contains compliance and permit data for stationary sources of air pollution regulated by the EPA, State, and Local air pollution agencies.
CEDRI is the EPA Compliance and Emissions Data Reporting Interface and combines data about emissions source tests, continuous emissions monitoring, and compliance and emissions reports.
The EGRID contains data on emissions and resource mix for virtually every power plant and company that generates electricity in the United States.
The Energy Information Administration (EIA) is an independent agency within U.S. Department of Energy that develops surveys, collects energy data, and analyzes and models energy issues. The EIA-860 database supports the annual electric generator report and contains electric utility and non-utility (including independent power producers, combined heat and power producers, and other industrials) generator-specific plant data, including county and state location and ownership information.
The Florida Environmental System Today Application (FIESTA) Data Maintenance (FDM) system maintains entity, environmental interest and affiliation data for the State of Florida.
ICIS provides a database that, when complete, will contain enforcement and compliance information across most of EPA's programs. The vision for ICIS is to replace EPA's independent databases that contain enforcement data with a single repository for that information. Currently, ICIS contains all Federal Administrative and Judicial enforcement actions and a subset of the Permit Compliance System (PCS), which supports the National Pollutant Discharge Elimination System (NPDES). This information is maintained in ICIS by EPA in the Regional offices and at Headquarters. A future release of ICIS will completely replace PCS and will integrate that information with Federal actions already in the system. ICIS also has the capability to track other activities that support compliance and enforcement programs, including incident tracking, compliance assistance, and compliance monitoring.
NCDB supports implementation of the Federal Insecticide, Fungicide, and Rodenticide Act (FIFRA) and the Toxic Substances Control Act (TSCA). The system tracks inspections in regions and states with cooperative agreements, enforcement actions, and settlements.

Map Id: 47
Direction: NE
Distance: 0.604 mi., 3192 ft.
Elevation: 9 ft.
Relative: Higher

Site Name : WESTROCK CP LLC | WESTROCK CP, LLC - FERNANDINA BEACH MILL | WESTROCK - FERNANDINA BEACH MILL
600 N 8TH ST | 600 NORTH 8TH STREET | 600 NORTH 8 STREET
FERNANDINA BEACH | Fernandina Beach, FL

Database(s) : [AST - FL, CORRACTS, CORRECTIVE ACTIONS 2020, CS - FL, DOCKET, DWM CONTAM - FL, ECHO, EJ TOXIC RELEASE, ERNS, FA 3 - FL, FRS, GWIF - FL, I C - FL, ICIS, INACTIVE PCS, LAST - FL, LQG - FL, MANIFEST - IN, MANIFEST EPA, NPDES - FL, PCS ENF, PCS FACILITY, RCRA IC EC, RCRA SQG, RCRA TSDF, SHWS ERIC - FL, SPILLS - FL, SQG - FL, STORMWATER, T 2 - FL, TOSCA-PLANT, TRIS, WASTEWATER - FL] ***(cont.)***

Envirosite ID: 1504416
EPA ID: N/R

FRS ***(cont.)***

Source Description :

The NPDES module of the Compliance Information System (ICIS) tracks surface water permits issued under the Clean Water Act. Under NPDES, all facilities that discharge pollutants from any point source into waters of the United States are required to obtain a permit. The permit will likely contain limits on what can be discharged, impose monitoring and reporting requirements, and include other provisions to ensure that the discharge does not adversely affect water quality.
RCRAInfo is EPA's comprehensive information system that supports the Resource Conservation and Recovery Act (RCRA) of 1976 and the Hazardous and Solid Waste Amendments (HSWA) of 1984 through the tracking of events and activities related to facilities that generate, transport, and treat, store, or dispose of hazardous waste. RCRAInfo allows RCRA program staff to track the notification, permit, compliance, and corrective action activities required under RCRA. RCRAInfo also supports generation of the National Hazardous Waste Biennial Report. All generators and treatment, storage, and disposal facilities who handle hazardous waste are required to report to the EPA Administrator at least once every two years to support creation of the Biennial Report.
The RMP database stores the risk management plans reported by companies that handle, manufacture, use, or store certain flammable or toxic substances, as required under section 112(r) of the Clean Air Act (CAA).
TRIS is a publicly available EPA database reported annually by certain covered industry groups, as well as federal facilities. It contains information about more than 650 toxic chemicals that are being used, manufactured, treated, transported, or released into the environment, and includes information about waste management and pollution prevention activities.

Source Description :

The RBLC database contains case-specific information on the "Best Available" air pollution technologies that have been required to reduce the emission of air pollutants from stationary sources (e.g., power plants, steel mills, chemical plants, etc.). RACT, or Reasonably Available Control Technology, is required on existing sources in areas that are not meeting national ambient air quality standards. BACT, or Best Available Control Technology, is required on major new or modified sources in clean areas. LAER, or Lowest Achievable Emission Rate, is required on major new or modified sources in non-attainment areas.

Map Id: 47
Direction: NE
Distance: 0.604 mi., 3192 ft.
Elevation: 9 ft.
Relative: Higher

Site Name : WESTROCK CP LLC | WESTROCK CP, LLC - FERNANDINA BEACH MILL | WESTROCK - FERNANDINA BEACH MILL
600 N 8TH ST | 600 NORTH 8TH STREET | 600 NORTH 8 STREET
FERNANDINA BEACH | Fernandina Beach, FL

Database(s) : [AST - FL, CORRACTS, CORRECTIVE ACTIONS 2020, CS - FL, DOCKET, DWM CONTAM - FL, ECHO, EJ TOXIC RELEASE, ERNS, FA 3 - FL, FRS, GWIF - FL, I C - FL, ICIS, INACTIVE PCS, LAST - FL, LQG - FL, MANIFEST - IN, MANIFEST EPA, NPDES - FL, PCS ENF, PCS FACILITY, RCRA IC EC, RCRA SQG, RCRA TSDF, SHWS ERIC - FL, SPILLS - FL, SQG - FL, STORMWATER, T 2 - FL, TOSCA-PLANT, TRIS, WASTEWATER - FL] ***(cont.)***

Envirosite ID: 1504416
EPA ID: N/R

FRS ***(cont.)***

Source Description :

The database that supports the Toxic Substances Control Act (TSCA) of 1976, which provides EPA with authority to require reporting, record-keeping and testing requirements, and restrictions relating to chemical substances and/or mixtures. Certain substances are generally excluded from TSCA, including, among others, food, drugs, cosmetics and pesticides. TSCA addresses the production, importation, use, and disposal of specific chemicals including polychlorinated biphenyls (PCBs), asbestos, radon and lead-based paint.

FRS Environmental Interest

Source and System ID :
AIRS/AFS - 1208900003
CEDRI - CEDRI81521
EGRID - 10202
EIA-860 - 10202
FLORIDA DEP - 2028
FLORIDA DEP - 52500
ICIS - 1800048135
ICIS - 2600021322
ICIS - 2600021469
ICIS - 37250
ICIS - FL0000001208900003
ICIS - FL0001104
ICIS - FLR05A517
ICIS - FLR10RJ66
NCDB - I04#199502015687 1
RBLC - 855
RCRAINFO - FLD004056230
RMP - 100000149797
TRIS - 32034CNTNRNORTH
TSCA - TSCA124221

Facility Name : WESTROCK CP, LLC - FERNANDINA BEACH MILL
Facility Address : 600 N. 8TH ST., FERNANDINA BEACH, FL 32034
County : NASSAU

Map Id: 47
Direction: NE
Distance: 0.604 mi., 3192 ft.
Elevation: 9 ft.
Relative: Higher

Site Name : WESTROCK CP LLC | WESTROCK CP, LLC - FERNANDINA BEACH MILL | WESTROCK - FERNANDINA BEACH MILL
600 N 8TH ST | 600 NORTH 8TH STREET | 600 NORTH 8 STREET
FERNANDINA BEACH | Fernandina Beach, FL

Database(s) : [AST - FL, CORRACTS, CORRECTIVE ACTIONS 2020, CS - FL, DOCKET, DWM CONTAM - FL, ECHO, EJ TOXIC RELEASE, ERNS, FA 3 - FL, FRS, GWIF - FL, I C - FL, ICIS, INACTIVE PCS, LAST - FL, LQG - FL, MANIFEST - IN, MANIFEST EPA, NPDES - FL, PCS ENF, PCS FACILITY, RCRA IC EC, RCRA SQG, RCRA TSDF, SHWS ERIC - FL, SPILLS - FL, SQG - FL, STORMWATER, T 2 - FL, TOSCA-PLANT, TRIS, WASTEWATER - FL] ***(cont.)***

Envirosite ID: 1504416
EPA ID: N/R

FRS ***(cont.)***

Site Details

Registry ID :	110000588542
FRS Facility URL :	Click here for hyperlink provided by the agency.
Last Date in Agency List :	2022-02-17

Source Description

Source Description :

AIR contains compliance and permit data for stationary sources of air pollution regulated by the EPA, State, and Local air pollution agencies.
AFS contains compliance and permit data for stationary sources of air pollution regulated by the EPA, State, and Local air pollution agencies.
CEDRI is the EPA Compliance and Emissions Data Reporting Interface and combines data about emissions source tests, continuous emissions monitoring, and compliance and emissions reports.
The EGRID contains data on emissions and resource mix for virtually every power plant and company that generates electricity in the United States.
The Energy Information Administration (EIA) is an independent agency within U.S. Department of Energy that develops surveys, collects energy data, and analyzes and models energy issues. The EIA-860 database supports the annual electric generator report and contains electric utility and non-utility (including independent power producers, combined heat and power producers, and other industrials) generator-specific plant data, including county and state location and ownership information.
EPS
The Florida Environmental System Today Application (FIESTA) Data Maintenance (FDM) system maintains entity, environmental interest and affiliation data for the State of Florida.

Map Id: 47
Direction: NE
Distance: 0.604 mi., 3192 ft.
Elevation: 9 ft.
Relative: Higher

Site Name : WESTROCK CP LLC | WESTROCK CP, LLC - FERNANDINA BEACH MILL | WESTROCK - FERNANDINA BEACH MILL
600 N 8TH ST | 600 NORTH 8TH STREET | 600 NORTH 8 STREET
FERNANDINA BEACH | Fernandina Beach, FL

Database(s) : [AST - FL, CORRACTS, CORRECTIVE ACTIONS 2020, CS - FL, DOCKET, DWM CONTAM - FL, ECHO, EJ TOXIC RELEASE, ERNS, FA 3 - FL, FRS, GWIF - FL, I C - FL, ICIS, INACTIVE PCS, LAST - FL, LQG - FL, MANIFEST - IN, MANIFEST EPA, NPDES - FL, PCS ENF, PCS FACILITY, RCRA IC EC, RCRA SQG, RCRA TSDF, SHWS ERIC - FL, SPILLS - FL, SQG - FL, STORMWATER, T 2 - FL, TOSCA-PLANT, TRIS, WASTEWATER - FL] ***(cont.)***

Envirosite ID: 1504416
EPA ID: N/R

FRS ***(cont.)***

Source Description : ICIS provides a database that, when complete, will contain enforcement and compliance information across most of EPA's programs. The vision for ICIS is to replace EPA's independent databases that contain enforcement data with a single repository for that information. Currently, ICIS contains all Federal Administrative and Judicial enforcement actions and a subset of the Permit Compliance System (PCS), which supports the National Pollutant Discharge Elimination System (NPDES). This information is maintained in ICIS by EPA in the Regional offices and at Headquarters. A future release of ICIS will completely replace PCS and will integrate that information with Federal actions already in the system. ICIS also has the capability to track other activities that support compliance and enforcement programs, including incident tracking, compliance assistance, and compliance monitoring.
NCDB supports implementation of the Federal Insecticide, Fungicide, and Rodenticide Act (FIFRA) and the Toxic Substances Control Act (TSCA). The system tracks inspections in regions and states with cooperative agreements, enforcement actions, and settlements.
The NPDES module of the Compliance Information System (ICIS) tracks surface water permits issued under the Clean Water Act. Under NPDES, all facilities that discharge pollutants from any point source into waters of the United States are required to obtain a permit. The permit will likely contain limits on what can be discharged, impose monitoring and reporting requirements, and include other provisions to ensure that the discharge does not adversely affect water quality.
OSHA-OIS

Source Description : RCRAInfo is EPA's comprehensive information system that supports the Resource Conservation and Recovery Act (RCRA) of 1976 and the Hazardous and Solid Waste Amendments (HSWA) of 1984 through the tracking of events and activities related to facilities that generate, transport, and treat, store, or dispose of hazardous waste. RCRAInfo allows RCRA program staff to track the notification, permit, compliance, and corrective action activities required under RCRA. RCRAInfo also supports generation of the National Hazardous Waste Biennial Report. All generators and treatment, storage, and disposal facilities who handle hazardous waste are required to report to the EPA Administrator at least once every two years to support creation of the Biennial Report.
The RMP database stores the risk management plans reported by companies that handle, manufacture, use, or store certain flammable or toxic substances, as required under section 112(r) of the Clean Air Act (CAA).

Map Id: 47
Direction: NE
Distance: 0.604 mi., 3192 ft.
Elevation: 9 ft.
Relative: Higher

Site Name : WESTROCK CP LLC | WESTROCK CP, LLC - FERNANDINA BEACH MILL | WESTROCK - FERNANDINA BEACH MILL
600 N 8TH ST | 600 NORTH 8TH STREET | 600 NORTH 8 STREET
FERNANDINA BEACH | Fernandina Beach, FL

Database(s) : [AST - FL, CORRACTS, CORRECTIVE ACTIONS 2020, CS - FL, DOCKET, DWM CONTAM - FL, ECHO, EJ TOXIC RELEASE, ERNS, FA 3 - FL, FRS, GWIF - FL, I C - FL, ICIS, INACTIVE PCS, LAST - FL, LQG - FL, MANIFEST - IN, MANIFEST EPA, NPDES - FL, PCS ENF, PCS FACILITY, RCRA IC EC, RCRA SQG, RCRA TSDF, SHWS ERIC - FL, SPILLS - FL, SQG - FL, STORMWATER, T 2 - FL, TOSCA-PLANT, TRIS, WASTEWATER - FL] ***(cont.)***

Envirosite ID: 1504416
EPA ID: N/R

FRS ***(cont.)***

TRIS is a publicly available EPA database reported annually by certain covered industry groups, as well as federal facilities. It contains information about more than 650 toxic chemicals that are being used, manufactured, treated, transported, or released into the environment, and includes information about waste management and pollution prevention activities.

Source Description :

The RBLC database contains case-specific information on the "Best Available" air pollution technologies that have been required to reduce the emission of air pollutants from stationary sources (e.g., power plants, steel mills, chemical plants, etc.). RACT, or Reasonably Available Control Technology, is required on existing sources in areas that are not meeting national ambient air quality standards. BACT, or Best Available Control Technology, is required on major new or modified sources in clean areas. LAER, or Lowest Achievable Emission Rate, is required on major new or modified sources in non-attainment areas.

Source Description :

The database that supports the Toxic Substances Control Act (TSCA) of 1976, which provides EPA with authority to require reporting, record-keeping and testing requirements, and restrictions relating to chemical substances and/or mixtures. Certain substances are generally excluded from TSCA, including, among others, food, drugs, cosmetics and pesticides. TSCA addresses the production, importation, use, and disposal of specific chemicals including polychlorinated biphenyls (PCBs), asbestos, radon and lead-based paint.

FRS Environmental Interest
Source and System ID :

AIRS/AFS - 1208900003
API - CEDRI125477
API - EPS10049652
EGRID - 10202
EIA-860 - 10202
EPS - EPS10049652
FLORIDA DEP - 2028
FLORIDA DEP - 52500
ICIS - 1800048135
ICIS - 2600021322
ICIS - 2600021469
ICIS - 37250
ICIS - FL0000001208900003

Map Id: 47
Direction: NE
Distance: 0.604 mi., 3192 ft.
Elevation: 9 ft.
Relative: Higher

Site Name : WESTROCK CP LLC | WESTROCK CP, LLC - FERNANDINA BEACH MILL | WESTROCK - FERNANDINA BEACH MILL
600 N 8TH ST | 600 NORTH 8TH STREET | 600 NORTH 8 STREET
FERNANDINA BEACH | Fernandina Beach, FL

Database(s) : [AST - FL, CORRACTS, CORRECTIVE ACTIONS 2020, CS - FL, DOCKET, DWM CONTAM - FL, ECHO, EJ TOXIC RELEASE, ERNS, FA 3 - FL, FRS, GWIF - FL, I C - FL, ICIS, INACTIVE PCS, LAST - FL, LQG - FL, MANIFEST - IN, MANIFEST EPA, NPDES - FL, PCS ENF, PCS FACILITY, RCRA IC EC, RCRA SQG, RCRA TSDF, SHWS ERIC - FL, SPILLS - FL, SQG - FL, STORMWATER, T 2 - FL, TOSCA-PLANT, TRIS, WASTEWATER - FL] ***(cont.)***

Envirosite ID: 1504416
EPA ID: N/R

FRS ***(cont.)***

ICIS - FL0001104
ICIS - FLR05A517
ICIS - FLR10RJ66
ICIS - FLR20CA56
ICIS - FLR20CJ24
NCDB - I04#199502015687 1
OSHA-OIS - 339960684
OSHA-OIS - 340403260
RBLC - 855
RCRAINFO - FLD004056230
RMP - 100000149797
RTR - CEDRI125477
TRIS - 32034CNTNRNORTH
TSCA - TSCA124221

Facility Name : WESTROCK CP, LLC - FERNANDINA BEACH MILL (FORMERLY SMURFIT-STONE)
Facility Address : 600 N 8TH ST, FERNANDINA BEACH, FL 32034
County : N/R

Site Details

Registry ID : 110070081830
FRS Facility URL : Click here for hyperlink provided by the agency.
Last Date in Agency List : 2026-02-17

Source Description

Source Description :

CEDRI is the EPA Compliance and Emissions Data Reporting Interface and combines data about emissions source tests, continuous emissions monitoring, and compliance and emissions reports.

Map Id: 47
Direction: NE
Distance: 0.604 mi., 3192 ft.
Elevation: 9 ft.
Relative: Higher

Site Name : WESTROCK CP LLC | WESTROCK CP, LLC - FERNANDINA BEACH MILL | WESTROCK - FERNANDINA BEACH MILL
600 N 8TH ST | 600 NORTH 8TH STREET | 600 NORTH 8 STREET
FERNANDINA BEACH | Fernandina Beach, FL

Database(s) : [AST - FL, CORRACTS, CORRECTIVE ACTIONS 2020, CS - FL, DOCKET, DWM CONTAM - FL, ECHO, EJ TOXIC RELEASE, ERNS, FA 3 - FL, FRS, GWIF - FL, I C - FL, ICIS, INACTIVE PCS, LAST - FL, LQG - FL, MANIFEST - IN, MANIFEST EPA, NPDES - FL, PCS ENF, PCS FACILITY, RCRA IC EC, RCRA SQG, RCRA TSDF, SHWS ERIC - FL, SPILLS - FL, SQG - FL, STORMWATER, T 2 - FL, TOSCA-PLANT, TRIS, WASTEWATER - FL] ***(cont.)***

Envirosite ID: 1504416
EPA ID: N/R

FRS ***(cont.)***

Source Description :

(E-GGRT, accessible through an EPA web page, is used to submit annual reports in support of the EPA rule for mandatory reporting of greenhouse gases (GHG) by large GHG emissions sources. Implementation of 40 CFR part 98 is referred to as the greenhouse gas reporting program (GHGRP). This comprehensive, nationwide emissions data will provide a better understanding of the sources of GHGs and will guide development of the policies and programs to reduce emissions. The publically available data will allow reporters to track their own emissions, compare them to similar facilities, and aid in identifying cost effective opportunities to reduce emissions in the future.

FRS Environmental Interest

Source and System ID :	CEDRI - CEDRI81521 E-GGRT - 1002272

GWIF - FL

Facility Name :	WESTROCK CP LLC
Facility Address :	600 N 8TH ST, Fernandina Beach, 32034
County :	NASSAU
Facility ID :	8512068
Facility Type :	PETROLEUM
Location ID :	180095
Location Method :	DGPS = Differentially Corrected GPS
GPS ID :	180095
GPS Date :	2004-05-18
HAE (Height Above Ellipsoid) :	N/R
Project ID :	SUPER
Insp Name :	Jim Schoelen
Insp CHD :	NASSAU
Request Number :	N/R
Datum :	WS1984
Software :	Risk_Survey123
Streetside :	N/R
Agency :	FDOH
Comment :	re-import
Latitude :	30.682705
Longitude :	-81.455353

Map Id: 47
Direction: NE
Distance: 0.604 mi., 3192 ft.
Elevation: 9 ft.
Relative: Higher

Site Name : WESTROCK CP LLC | WESTROCK CP, LLC - FERNANDINA BEACH MILL | WESTROCK - FERNANDINA BEACH MILL
600 N 8TH ST | 600 NORTH 8TH STREET | 600 NORTH 8 STREET
FERNANDINA BEACH | Fernandina Beach, FL

Database(s) : [AST - FL, CORRACTS, CORRECTIVE ACTIONS 2020, CS - FL, DOCKET, DWM CONTAM - FL, ECHO, EJ TOXIC RELEASE, ERNS, FA 3 - FL, FRS, GWIF - FL, I C - FL, ICIS, INACTIVE PCS, LAST - FL, LQG - FL, MANIFEST - IN, MANIFEST EPA, NPDES - FL, PCS ENF, PCS FACILITY, RCRA IC EC, RCRA SQG, RCRA TSDF, SHWS ERIC - FL, SPILLS - FL, SQG - FL, STORMWATER, T 2 - FL, TOSCA-PLANT, TRIS, WASTEWATER - FL] ***(cont.)***

Envirosite ID: 1504416
EPA ID: N/R

GWIF - FL ***(cont.)***

Last Date in Agency List :	2026-01-22

I C - FL

Facility Name :	JEFFERSON SMURFIT CORPORATION (US) CONTAINERBOARD MILL DIVISION
Facility Address :	600 NORTH 8TH STREET, FERNANDINA BEACH, FL 32034
Facility ID :	N/R
Site ID :	FLD004056230
Facility Name :	N/R
Site Name :	N/R
Institutional Control Date :	2014-11-06
Institutional Control ID :	N/R
Institutional Control :	GROUNDWATER USE RESTRICTION
Institutional Mechanisms :	RESTRICTIVE COVENANT
Program Code :	N/R
Program Name :	RCRA
Institutional Restrictions :	N/R
Institutional Control Effective Date:	N/R
Contaminated Media :	GROUNDWATER
Contaminants :	PETROLEUM (INCLUDES BTEX AND MTBE)
Engineering Controls :	NONE
Comments :	this registry sheet includes sections 16 and 17
Counties :	N/R
Book Number :	N/R
Page Number :	N/R
DEP Office :	N/R
WMD :	N/R
Site Documents :	Click here for hyperlink provided by the agency.
All Facility ID(s) :	N/R
All Site ID(s) :	N/R
All Site Names :	N/R
Last Date in Agency List :	2018-12-05

ICIS

Facility Name :	ROCKTENN CP LLC - FERNANDINA BEACH MILL
Facility Address :	600 NORTH 8TH STREET, FERNANDINA BEACH, FL 32034

Map Id: 47
Direction: NE
Distance: 0.604 mi., 3192 ft.
Elevation: 9 ft.
Relative: Higher

Site Name : WESTROCK CP LLC | WESTROCK CP, LLC - FERNANDINA BEACH MILL | WESTROCK - FERNANDINA BEACH MILL
600 N 8TH ST | 600 NORTH 8TH STREET | 600 NORTH 8 STREET
FERNANDINA BEACH | Fernandina Beach, FL

Database(s) : [AST - FL, CORRACTS, CORRECTIVE ACTIONS 2020, CS - FL, DOCKET, DWM CONTAM - FL, ECHO, EJ TOXIC RELEASE, ERNS, FA 3 - FL, FRS, GWIF - FL, I C - FL, ICIS, INACTIVE PCS, LAST - FL, LQG - FL, MANIFEST - IN, MANIFEST EPA, NPDES - FL, PCS ENF, PCS FACILITY, RCRA IC EC, RCRA SQG, RCRA TSDF, SHWS ERIC - FL, SPILLS - FL, SQG - FL, STORMWATER, T 2 - FL, TOSCA-PLANT, TRIS, WASTEWATER - FL] ***(cont.)***

Envirosite ID: 1504416
EPA ID: N/R

ICIS ***(cont.)***

Site Details

NPDES ID :	FL0001104
ICIS Facility Interest ID :	2400044703
Facility UIN :	110000588542
Facility Type Code :	Privately Owned Facility
Impaired Waters :	303(D) Listed
Latitude :	30.6798
Longitude :	-81.456
Last Date in Agency List :	2017-01-24

Facility NAICS

NAICS Code :	322130
NAICS Description :	Paperboard Mills

Facility SIC

SIC Code :	2631
SIC Description :	Paperboard Mills

Facility Name :	WESTROCK CP LLC
Facility Address :	600 N 8TH ST, FERNANDINA BEACH, FL 32034

Site Details

NPDES ID :	FLR10RJ66
ICIS Facility Interest ID :	3600796678
Facility UIN :	110000588542
Facility Type Code :	Privately Owned Facility
Impaired Waters :	303(D) Listed
Latitude :	30.679
Longitude :	-81.4561
Last Date in Agency List :	2025-09-24

Facility Name :	WESTROCK CP, LLC - FERNANDINA BEACH MILL
Facility Address :	600 NORTH 8TH STREET, FERNANDINA BEACH, FL 32034

Map Id: 47
Direction: NE
Distance: 0.604 mi., 3192 ft.
Elevation: 9 ft.
Relative: Higher

Site Name : WESTROCK CP LLC | WESTROCK CP, LLC - FERNANDINA BEACH MILL | WESTROCK - FERNANDINA BEACH MILL
600 N 8TH ST | 600 NORTH 8TH STREET | 600 NORTH 8 STREET
FERNANDINA BEACH | Fernandina Beach, FL

Database(s) : [AST - FL, CORRACTS, CORRECTIVE ACTIONS 2020, CS - FL, DOCKET, DWM CONTAM - FL, ECHO, EJ TOXIC RELEASE, ERNS, FA 3 - FL, FRS, GWIF - FL, I C - FL, ICIS, INACTIVE PCS, LAST - FL, LQG - FL, MANIFEST - IN, MANIFEST EPA, NPDES - FL, PCS ENF, PCS FACILITY, RCRA IC EC, RCRA SQG, RCRA TSDF, SHWS ERIC - FL, SPILLS - FL, SQG - FL, STORMWATER, T 2 - FL, TOSCA-PLANT, TRIS, WASTEWATER - FL] ***(cont.)***

Envirosite ID: 1504416
EPA ID: N/R

ICIS ***(cont.)***

Site Details

NPDES ID :	FLR20CA56
ICIS Facility Interest ID :	3600932346
Facility UIN :	110000588542
Facility Type Code :	Privately Owned Facility
Impaired Waters :	303(D) Listed
Latitude :	30.6799
Longitude :	-81.4563
Last Date in Agency List :	2025-09-24

Facility NAICS

NAICS Code :	322130
NAICS Description :	Paperboard Mills

Facility SIC

SIC Code :	2631
SIC Description :	Paperboard Mills

Site Details

NPDES ID :	FLR05A517
ICIS Facility Interest ID :	2400036409
Facility UIN :	110000588542
Facility Type Code :	Privately Owned Facility
Impaired Waters :	303(D) Listed
Latitude :	30.6801047
Longitude :	-81.4563399
Last Date in Agency List :	2025-09-24

Facility NAICS

NAICS Code :	322130
NAICS Description :	Paperboard Mills

Map Id: 47
Direction: NE
Distance: 0.604 mi., 3192 ft.
Elevation: 9 ft.
Relative: Higher

Site Name : WESTROCK CP LLC | WESTROCK CP, LLC - FERNANDINA BEACH MILL | WESTROCK - FERNANDINA BEACH MILL
600 N 8TH ST | 600 NORTH 8TH STREET | 600 NORTH 8 STREET
FERNANDINA BEACH | Fernandina Beach, FL

Database(s) : [AST - FL, CORRACTS, CORRECTIVE ACTIONS 2020, CS - FL, DOCKET, DWM CONTAM - FL, ECHO, EJ TOXIC RELEASE, ERNS, FA 3 - FL, FRS, GWIF - FL, I C - FL, ICIS, INACTIVE PCS, LAST - FL, LQG - FL, MANIFEST - IN, MANIFEST EPA, NPDES - FL, PCS ENF, PCS FACILITY, RCRA IC EC, RCRA SQG, RCRA TSDF, SHWS ERIC - FL, SPILLS - FL, SQG - FL, STORMWATER, T 2 - FL, TOSCA-PLANT, TRIS, WASTEWATER - FL] ***(cont.)***

Envirosite ID: 1504416
EPA ID: N/R

ICIS ***(cont.)***

NAICS Code : 322211
NAICS Description : Corrugated and Solid Fiber Box Manufacturing

Facility SIC
SIC Code : 2653
SIC Description : Corrugated And Solid Fiber Boxes

SIC Code : 2631
SIC Description : Paperboard Mills

Site Details
NPDES ID : FLR20CJ24
ICIS Facility Interest ID : 3601004615
Facility UIN : 110000588542
Facility Type Code : Privately Owned Facility
Impaired Waters : 303(D) Listed
Latitude : 30.6824
Longitude : -81.4544
Last Date in Agency List : 2025-09-24

Facility NAICS
NAICS Code : 322211
NAICS Description : Corrugated and Solid Fiber Box Manufacturing

NAICS Code : 322130
NAICS Description : Paperboard Mills

Facility SIC
SIC Code : 2631
SIC Description : Paperboard Mills

Map Id: 47
Direction: NE
Distance: 0.604 mi., 3192 ft.
Elevation: 9 ft.
Relative: Higher

Site Name : WESTROCK CP LLC | WESTROCK CP, LLC - FERNANDINA BEACH MILL | WESTROCK - FERNANDINA BEACH MILL
600 N 8TH ST | 600 NORTH 8TH STREET | 600 NORTH 8 STREET
FERNANDINA BEACH | Fernandina Beach, FL

Database(s) : [AST - FL, CORRACTS, CORRECTIVE ACTIONS 2020, CS - FL, DOCKET, DWM CONTAM - FL, ECHO, EJ TOXIC RELEASE, ERNS, FA 3 - FL, FRS, GWIF - FL, I C - FL, ICIS, INACTIVE PCS, LAST - FL, LQG - FL, MANIFEST - IN, MANIFEST EPA, NPDES - FL, PCS ENF, PCS FACILITY, RCRA IC EC, RCRA SQG, RCRA TSDF, SHWS ERIC - FL, SPILLS - FL, SQG - FL, STORMWATER, T 2 - FL, TOSCA-PLANT, TRIS, WASTEWATER - FL] ***(cont.)***

Envirosite ID: 1504416
EPA ID: N/R

ICIS ***(cont.)***

SIC Code : 2653
SIC Description : Corrugated And Solid Fiber Boxes

Facility Name : WESTROCK - FERNANDINA BEACH MILL
Facility Address : 600 NORTH 8TH STREET, FERNANDINA BEACH, FL 32034

Site Details
NPDES ID : FL0001104
ICIS Facility Interest ID : 2400044703
Facility UIN : 110000588542
Facility Type Code : Privately Owned Facility
Impaired Waters : 303(D) Listed
Latitude : 30.6798361
Longitude : -81.4560278
Last Date in Agency List : 2025-12-15

Facility NAICS
NAICS Code : 322130
NAICS Description : Paperboard Mills

Facility SIC
SIC Code : 2631
SIC Description : Paperboard Mills

Site Details
NPDES ID : FL0001104
ICIS Facility Interest ID : 2400044703
Facility UIN : 110000588542
Facility Type Code : Privately Owned Facility
Impaired Waters : 303(D) Listed
Latitude : 30.6798361
Longitude : -81.4560278

Map Id: 47
Direction: NE
Distance: 0.604 mi., 3192 ft.
Elevation: 9 ft.
Relative: Higher

Site Name : WESTROCK CP LLC | WESTROCK CP, LLC - FERNANDINA BEACH MILL | WESTROCK - FERNANDINA BEACH MILL
600 N 8TH ST | 600 NORTH 8TH STREET | 600 NORTH 8 STREET
FERNANDINA BEACH | Fernandina Beach, FL

Database(s) : [AST - FL, CORRACTS, CORRECTIVE ACTIONS 2020, CS - FL, DOCKET, DWM CONTAM - FL, ECHO, EJ TOXIC RELEASE, ERNS, FA 3 - FL, FRS, GWIF - FL, I C - FL, ICIS, INACTIVE PCS, LAST - FL, LQG - FL, MANIFEST - IN, MANIFEST EPA, NPDES - FL, PCS ENF, PCS FACILITY, RCRA IC EC, RCRA SQG, RCRA TSDF, SHWS ERIC - FL, SPILLS - FL, SQG - FL, STORMWATER, T 2 - FL, TOSCA-PLANT, TRIS, WASTEWATER - FL] ***(cont.)***

Envirosite ID: 1504416
EPA ID: N/R

ICIS ***(cont.)***

Last Date in Agency List : 2021-08-17

Facility NAICS
NAICS Code : 322130
NAICS Description : Paperboard Mills

Facility SIC
SIC Code : 2631
SIC Description : Paperboard Mills

INACTIVE PCS

Issue Date :	2018-04-21
Original Issue Date :	2018-04-21
Effective Date :	2018-04-21
Expiration Date :	2023-04-20
Retirement Date :	N/R
Termination Date :	2019-01-28
Issuing Agency :	Florida Department of Environmental Protection
Agency Type :	State
Activity ID :	3601536470
External Permit Number :	FLR20CA56
Facility Type Indicator :	NON-POTW
Permit Type :	General Permit Covered Facility-NPDES)
Major Minor Status :	N
Permit Status :	Terminated
Total Design Flow Number :	N/R
Actual Average Flow Number :	N/R
State Water Body :	N/R
State Water Body Name :	N/R
Permit Name :	WestRock CP, LLC.
Permit Comp Status :	Y
RNC Tracking :	Y
Master External Permit Number :	FLR200000
TMDL Interface :	N/R
EDMR Authorization :	N
Pretreatment Indicator :	N/R

Map Id: 47
Direction: NE
Distance: 0.604 mi., 3192 ft.
Elevation: 9 ft.
Relative: Higher

Site Name : WESTROCK CP LLC | WESTROCK CP, LLC - FERNANDINA BEACH MILL | WESTROCK - FERNANDINA BEACH MILL
600 N 8TH ST | 600 NORTH 8TH STREET | 600 NORTH 8 STREET
FERNANDINA BEACH | Fernandina Beach, FL

Database(s) : [AST - FL, CORRACTS, CORRECTIVE ACTIONS 2020, CS - FL, DOCKET, DWM CONTAM - FL, ECHO, EJ TOXIC RELEASE, ERNS, FA 3 - FL, FRS, GWIF - FL, I C - FL, ICIS, INACTIVE PCS, LAST - FL, LQG - FL, MANIFEST - IN, MANIFEST EPA, NPDES - FL, PCS ENF, PCS FACILITY, RCRA IC EC, RCRA SQG, RCRA TSDF, SHWS ERIC - FL, SPILLS - FL, SQG - FL, STORMWATER, T 2 - FL, TOSCA-PLANT, TRIS, WASTEWATER - FL] ***(cont.)***

Envirosite ID: 1504416
EPA ID: N/R

INACTIVE PCS ***(cont.)***

Last Date in Agency List :	2025-10-09
Issue Date :	2021-05-07
Original Issue Date :	2010-12-24
Effective Date :	2021-05-07
Expiration Date :	2026-05-06
Retirement Date :	N/R
Termination Date :	N/R
Issuing Agency :	Florida Department of Environmental Protection
Agency Type :	State
Activity ID :	3602708067
External Permit Number :	FLR05A517
Facility Type Indicator :	NON-POTW
Permit Type :	General Permit Covered Facility-NPDES)
Major Minor Status :	N
Permit Status :	Effective
Total Design Flow Number :	N/R
Actual Average Flow Number :	N/R
State Water Body :	N/R
State Water Body Name :	CALOOSAHATCHEE RIVER
Permit Name :	WestRock CP, LLC.
Permit Comp Status :	N/R
RNC Tracking :	Y
Master External Permit Number :	FLR050000
TMDL Interface :	N/R
EDMR Authorization :	N
Pretreatment Indicator :	N/R
Last Date in Agency List :	2022-09-23
Issue Date :	2016-05-30
Original Issue Date :	2010-12-24
Effective Date :	2016-05-30
Expiration Date :	2021-05-29
Retirement Date :	2021-05-06
Termination Date :	N/R
Issuing Agency :	Florida Department of Environmental Protection
Agency Type :	State
Activity ID :	3600739704
External Permit Number :	FLR05A517

Map Id: 47
Direction: NE
Distance: 0.604 mi., 3192 ft.
Elevation: 9 ft.
Relative: Higher

Site Name : WESTROCK CP LLC | WESTROCK CP, LLC - FERNANDINA BEACH MILL | WESTROCK - FERNANDINA BEACH MILL
600 N 8TH ST | 600 NORTH 8TH STREET | 600 NORTH 8 STREET
FERNANDINA BEACH | Fernandina Beach, FL

Database(s) : [AST - FL, CORRACTS, CORRECTIVE ACTIONS 2020, CS - FL, DOCKET, DWM CONTAM - FL, ECHO, EJ TOXIC RELEASE, ERNS, FA 3 - FL, FRS, GWIF - FL, I C - FL, ICIS, INACTIVE PCS, LAST - FL, LQG - FL, MANIFEST - IN, MANIFEST EPA, NPDES - FL, PCS ENF, PCS FACILITY, RCRA IC EC, RCRA SQG, RCRA TSDF, SHWS ERIC - FL, SPILLS - FL, SQG - FL, STORMWATER, T 2 - FL, TOSCA-PLANT, TRIS, WASTEWATER - FL] ***(cont.)***

Envirosite ID: 1504416
EPA ID: N/R

INACTIVE PCS ***(cont.)***

Facility Type Indicator :	NON-POTW
Permit Type :	General Permit Covered Facility-NPDES)
Major Minor Status :	N
Permit Status :	Effective
Total Design Flow Number :	N/R
Actual Average Flow Number :	N/R
State Water Body :	N/R
State Water Body Name :	CALOOSAHATCHEE RIVER
Permit Name :	WestRock CP LLC
Permit Comp Status :	N/R
RNC Tracking :	Y
Master External Permit Number :	FLR050000
TMDL Interface :	N/R
EDMR Authorization :	N
Pretreatment Indicator :	N/R
Last Date in Agency List :	2022-09-23

Issue Date :	2011-06-03
Original Issue Date :	2010-12-24
Effective Date :	2011-06-03
Expiration Date :	2016-06-02
Retirement Date :	2016-05-29
Termination Date :	N/R
Issuing Agency :	N/R
Agency Type :	State
Activity ID :	2600043713
External Permit Number :	FLR05A517
Facility Type Indicator :	NON-POTW
Permit Type :	General Permit Covered Facility-NPDES)
Major Minor Status :	N
Permit Status :	Administratively Continued
Total Design Flow Number :	N/R
Actual Average Flow Number :	N/R
State Water Body :	N/R
State Water Body Name :	CALOOSAHATCHEE RIVER
Permit Name :	WestRock CP, LLC.
Permit Comp Status :	N/R
RNC Tracking :	Y
Master External Permit Number :	FLR050000
TMDL Interface :	N/R

Map Id: 47
Direction: NE
Distance: 0.604 mi., 3192 ft.
Elevation: 9 ft.
Relative: Higher

Site Name : WESTROCK CP LLC | WESTROCK CP, LLC - FERNANDINA BEACH MILL | WESTROCK - FERNANDINA BEACH MILL
600 N 8TH ST | 600 NORTH 8TH STREET | 600 NORTH 8 STREET
FERNANDINA BEACH | Fernandina Beach, FL

Database(s) : [AST - FL, CORRACTS, CORRECTIVE ACTIONS 2020, CS - FL, DOCKET, DWM CONTAM - FL, ECHO, EJ TOXIC RELEASE, ERNS, FA 3 - FL, FRS, GWIF - FL, I C - FL, ICIS, INACTIVE PCS, LAST - FL, LQG - FL, MANIFEST - IN, MANIFEST EPA, NPDES - FL, PCS ENF, PCS FACILITY, RCRA IC EC, RCRA SQG, RCRA TSDF, SHWS ERIC - FL, SPILLS - FL, SQG - FL, STORMWATER, T 2 - FL, TOSCA-PLANT, TRIS, WASTEWATER - FL] ***(cont.)***

Envirosite ID: 1504416
EPA ID: N/R

INACTIVE PCS ***(cont.)***

EDMR Authorization :	N
Pretreatment Indicator :	N/R
Last Date in Agency List :	2022-09-23

Issue Date :	2010-12-24
Original Issue Date :	2010-12-24
Effective Date :	2010-12-24
Expiration Date :	2015-12-23
Retirement Date :	2011-06-02
Termination Date :	N/R
Issuing Agency :	N/R
Agency Type :	State
Activity ID :	2400062072
External Permit Number :	FLR05A517
Facility Type Indicator :	NON-POTW
Permit Type :	General Permit Covered Facility-NPDES)
Major Minor Status :	N
Permit Status :	Effective
Total Design Flow Number :	N/R
Actual Average Flow Number :	N/R
State Water Body :	N/R
State Water Body Name :	CALOOSAHATCHEE RIVER
Permit Name :	SMURFIT-STONE CONTAINER
Permit Comp Status :	Y
RNC Tracking :	Y
Master External Permit Number :	FLR050000
TMDL Interface :	N/R
EDMR Authorization :	N
Pretreatment Indicator :	N/R
Last Date in Agency List :	2022-09-23

Issue Date :	2004-03-01
Original Issue Date :	1979-10-11
Effective Date :	2004-03-01
Expiration Date :	2010-07-31
Retirement Date :	N/R
Termination Date :	N/R
Issuing Agency :	N/R
Agency Type :	State

Map Id: 47
Direction: NE
Distance: 0.604 mi., 3192 ft.
Elevation: 9 ft.
Relative: Higher

Site Name : WESTROCK CP LLC | WESTROCK CP, LLC - FERNANDINA BEACH MILL | WESTROCK - FERNANDINA BEACH MILL
600 N 8TH ST | 600 NORTH 8TH STREET | 600 NORTH 8 STREET
FERNANDINA BEACH | Fernandina Beach, FL

Database(s) : [AST - FL, CORRACTS, CORRECTIVE ACTIONS 2020, CS - FL, DOCKET, DWM CONTAM - FL, ECHO, EJ TOXIC RELEASE, ERNS, FA 3 - FL, FRS, GWIF - FL, I C - FL, ICIS, INACTIVE PCS, LAST - FL, LQG - FL, MANIFEST - IN, MANIFEST EPA, NPDES - FL, PCS ENF, PCS FACILITY, RCRA IC EC, RCRA SQG, RCRA TSDF, SHWS ERIC - FL, SPILLS - FL, SQG - FL, STORMWATER, T 2 - FL, TOSCA-PLANT, TRIS, WASTEWATER - FL] ***(cont.)***

Envirosite ID: 1504416
EPA ID: N/R

INACTIVE PCS ***(cont.)***

Activity ID :	2400014151
External Permit Number :	FL0001104
Facility Type Indicator :	NON-POTW
Permit Type :	NPDES Individual Permit
Major Minor Status :	M
Permit Status :	Expired
Total Design Flow Number :	N/R
Actual Average Flow Number :	37.5
State Water Body :	030702040030
State Water Body Name :	AMELIA RV
Permit Name :	JEFFERSON SMURFIT FERNANDINA
Permit Comp Status :	N
RNC Tracking :	Y
Master External Permit Number :	N/R
TMDL Interface :	N/R
EDMR Authorization :	N
Pretreatment Indicator :	N/R
Last Date in Agency List :	2025-12-17

Issue Date :	2017-10-27
Original Issue Date :	2017-10-27
Effective Date :	2017-10-27
Expiration Date :	2022-10-26
Retirement Date :	N/R
Termination Date :	2020-01-15
Issuing Agency :	Florida Department of Environmental Protection
Agency Type :	State
Activity ID :	3601276950
External Permit Number :	FLR10RJ66
Facility Type Indicator :	NON-POTW
Permit Type :	General Permit Covered Facility-NPDES)
Major Minor Status :	N
Permit Status :	Terminated
Total Design Flow Number :	N/R
Actual Average Flow Number :	N/R
State Water Body :	N/R
State Water Body Name :	N/R
Permit Name :	WestRock CP, LLC.
Permit Comp Status :	Y
RNC Tracking :	Y

Map Id: 47
Direction: NE
Distance: 0.604 mi., 3192 ft.
Elevation: 9 ft.
Relative: Higher

Site Name : WESTROCK CP LLC | WESTROCK CP, LLC - FERNANDINA BEACH MILL | WESTROCK - FERNANDINA BEACH MILL
600 N 8TH ST | 600 NORTH 8TH STREET | 600 NORTH 8 STREET
FERNANDINA BEACH | Fernandina Beach, FL

Database(s) : [AST - FL, CORRACTS, CORRECTIVE ACTIONS 2020, CS - FL, DOCKET, DWM CONTAM - FL, ECHO, EJ TOXIC RELEASE, ERNS, FA 3 - FL, FRS, GWIF - FL, I C - FL, ICIS, INACTIVE PCS, LAST - FL, LQG - FL, MANIFEST - IN, MANIFEST EPA, NPDES - FL, PCS ENF, PCS FACILITY, RCRA IC EC, RCRA SQG, RCRA TSDF, SHWS ERIC - FL, SPILLS - FL, SQG - FL, STORMWATER, T 2 - FL, TOSCA-PLANT, TRIS, WASTEWATER - FL] ***(cont.)***

Envirosite ID: 1504416
EPA ID: N/R

INACTIVE PCS ***(cont.)***

Master External Permit Number :	FLR100000
TMDL Interface :	N/R
EDMR Authorization :	N
Pretreatment Indicator :	N/R
Last Date in Agency List :	2025-10-09

Issue Date :	2018-09-24
Original Issue Date :	2018-09-24
Effective Date :	2018-09-24
Expiration Date :	2023-09-23
Retirement Date :	N/R
Termination Date :	2022-04-13
Issuing Agency :	Florida Department of Environmental Protection
Agency Type :	State
Activity ID :	3601687623
External Permit Number :	FLR20CJ24
Facility Type Indicator :	NON-POTW
Permit Type :	General Permit Covered Facility-NPDES)
Major Minor Status :	N
Permit Status :	Terminated
Total Design Flow Number :	N/R
Actual Average Flow Number :	N/R
State Water Body :	N/R
State Water Body Name :	N/R
Permit Name :	WestRock CP, LLC - Fernandina Beach Mill
Permit Comp Status :	Y
RNC Tracking :	Y
Master External Permit Number :	FLR200000
TMDL Interface :	N/R
EDMR Authorization :	N
Pretreatment Indicator :	N/R
Last Date in Agency List :	2025-10-09

LAST - FL

Facility Name :	WESTROCK CP LLC
Facility Address :	600 N 8TH ST, FERNANDINA BEACH, 32034
County :	NASSAU

Map Id: 47
Direction: NE
Distance: 0.604 mi., 3192 ft.
Elevation: 9 ft.
Relative: Higher

Site Name : WESTROCK CP LLC | WESTROCK CP, LLC - FERNANDINA BEACH MILL | WESTROCK - FERNANDINA BEACH MILL
600 N 8TH ST | 600 NORTH 8TH STREET | 600 NORTH 8 STREET
FERNANDINA BEACH | Fernandina Beach, FL

Database(s) : [AST - FL, CORRACTS, CORRECTIVE ACTIONS 2020, CS - FL, DOCKET, DWM CONTAM - FL, ECHO, EJ TOXIC RELEASE, ERNS, FA 3 - FL, FRS, GWIF - FL, I C - FL, ICIS, INACTIVE PCS, LAST - FL, LQG - FL, MANIFEST - IN, MANIFEST EPA, NPDES - FL, PCS ENF, PCS FACILITY, RCRA IC EC, RCRA SQG, RCRA TSDF, SHWS ERIC - FL, SPILLS - FL, SQG - FL, STORMWATER, T 2 - FL, TOSCA-PLANT, TRIS, WASTEWATER - FL] ***(cont.)***

Envirosite ID: 1504416
EPA ID: N/R

LAST - FL ***(cont.)***

Site Details

Facility ID :	8512068
Facility Status :	OPEN
Facility Type :	Industrial Plant
Phone :	9042777718
Last Date in Agency List :	2026-02-13

Owner Information

Owner ID :	71446
Owner Name :	WESTROCK CP LLC
Owner Address 1 :	PO BOX 2000, Fernandina Beach, FL 32035
Owner Address 2 :	ATTN: STORAGE TANK REGIS
Owner Phone :	9042777718
Contact :	DANIEL ROWLAND (GEN MGR) | MICHELE RUNDLETT

Discharge Details

Discharge Date :	1996-07-24
Status Date :	2001-05-29
Status Description :	CLEANUP NOT REQUIRED
DEP Code :	P
Description :	NO CLEANUP REQUIRED
Score Date :	N/R
Score :	N/R
CU Status :	N/R

Discharge Date :	1993-05-06
Status Date :	1995-06-12
Status Description :	NFA COMPLETE
DEP Code :	P
Description :	CLEANUP REQUIRED
Score Date :	N/R
Score :	N/R
CU Status :	N/R

Map Id: 47
Direction: NE
Distance: 0.604 mi., 3192 ft.
Elevation: 9 ft.
Relative: Higher

Site Name : WESTROCK CP LLC | WESTROCK CP, LLC - FERNANDINA BEACH MILL | WESTROCK - FERNANDINA BEACH MILL
600 N 8TH ST | 600 NORTH 8TH STREET | 600 NORTH 8 STREET
FERNANDINA BEACH | Fernandina Beach, FL

Database(s) : [AST - FL, CORRACTS, CORRECTIVE ACTIONS 2020, CS - FL, DOCKET, DWM CONTAM - FL, ECHO, EJ TOXIC RELEASE, ERNS, FA 3 - FL, FRS, GWIF - FL, I C - FL, ICIS, INACTIVE PCS, LAST - FL, LQG - FL, MANIFEST - IN, MANIFEST EPA, NPDES - FL, PCS ENF, PCS FACILITY, RCRA IC EC, RCRA SQG, RCRA TSDF, SHWS ERIC - FL, SPILLS - FL, SQG - FL, STORMWATER, T 2 - FL, TOSCA-PLANT, TRIS, WASTEWATER - FL] ***(cont.)***

Envirosite ID: 1504416
EPA ID: N/R

LAST - FL ***(cont.)***

Discharge Date :	1998-06-09
Status Date :	2002-05-29
Status Description :	SRCR COMPLETE
DEP Code :	P
Description :	CLEANUP REQUIRED
Score Date :	2009-02-10
Score :	25
CU Status :	N/R

Discharge Date :	1998-04-29
Status Date :	2002-05-29
Status Description :	SRCR COMPLETE
DEP Code :	P
Description :	CLEANUP REQUIRED
Score Date :	2009-02-10
Score :	25
CU Status :	N/R

Discharge Date :	1994-06-28
Status Date :	2025-06-20
Status Description :	RAP ONGOING
DEP Code :	P
Description :	CLEANUP REQUIRED
Score Date :	2009-02-10
Score :	25
CU Status :	N/R

Discharge Date :	1999-02-09
Status Date :	2001-05-29
Status Description :	CLEANUP NOT REQUIRED
DEP Code :	P
Description :	NO CLEANUP REQUIRED
Score Date :	N/R
Score :	N/R
CU Status :	N/R

Map Id: 47
Direction: NE
Distance: 0.604 mi., 3192 ft.
Elevation: 9 ft.
Relative: Higher

Site Name : WESTROCK CP LLC | WESTROCK CP, LLC - FERNANDINA BEACH MILL | WESTROCK - FERNANDINA BEACH MILL
600 N 8TH ST | 600 NORTH 8TH STREET | 600 NORTH 8 STREET
FERNANDINA BEACH | Fernandina Beach, FL

Database(s) : [AST - FL, CORRACTS, CORRECTIVE ACTIONS 2020, CS - FL, DOCKET, DWM CONTAM - FL, ECHO, EJ TOXIC RELEASE, ERNS, FA 3 - FL, FRS, GWIF - FL, I C - FL, ICIS, INACTIVE PCS, LAST - FL, LQG - FL, MANIFEST - IN, MANIFEST EPA, NPDES - FL, PCS ENF, PCS FACILITY, RCRA IC EC, RCRA SQG, RCRA TSDF, SHWS ERIC - FL, SPILLS - FL, SQG - FL, STORMWATER, T 2 - FL, TOSCA-PLANT, TRIS, WASTEWATER - FL] ***(cont.)***

Envirosite ID: 1504416
EPA ID: N/R

LAST - FL ***(cont.)***

Discharge Date :	1997-07-25
Status Date :	2001-05-29
Status Description :	CLEANUP NOT REQUIRED
DEP Code :	P
Description :	NO CLEANUP REQUIRED
Score Date :	N/R
Score :	N/R
CU Status :	N/R

Discharge Date :	1999-11-12
Status Date :	2013-04-02
Status Description :	NFA COMPLETE
DEP Code :	P
Description :	CLEANUP REQUIRED
Score Date :	2009-02-10
Score :	25
CU Status :	N/R

Oculus Note :	Use the Public Oculus Login button to enter the Oculus Website
Oculus Hyperlink :	Click here for hyperlink provided by the agency.

LQG - FL

Facility Name :	WestRock CP LLC
Facility Address :	600 N 8th St, Fernandina Beach, 32034-3319
County :	NASSAU

Last Inspection Date :	2008-01-30
Date Notified :	1993-10-15
Site ID :	52500
Handler ID :	FLD004056230
Office :	Northeast District
Facility Inspection Type :	N/R
Documents Link :	Click here for hyperlink provided by the agency.
Last Date in Agency List :	2018-10-16

Map Id: 47
Direction: NE
Distance: 0.604 mi., 3192 ft.
Elevation: 9 ft.
Relative: Higher

Site Name : WESTROCK CP LLC | WESTROCK CP, LLC - FERNANDINA BEACH MILL | WESTROCK - FERNANDINA BEACH MILL
600 N 8TH ST | 600 NORTH 8TH STREET | 600 NORTH 8 STREET
FERNANDINA BEACH | Fernandina Beach, FL

Database(s) : [AST - FL, CORRACTS, CORRECTIVE ACTIONS 2020, CS - FL, DOCKET, DWM CONTAM - FL, ECHO, EJ TOXIC RELEASE, ERNS, FA 3 - FL, FRS, GWIF - FL, I C - FL, ICIS, INACTIVE PCS, LAST - FL, LQG - FL, MANIFEST - IN, MANIFEST EPA, NPDES - FL, PCS ENF, PCS FACILITY, RCRA IC EC, RCRA SQG, RCRA TSDF, SHWS ERIC - FL, SPILLS - FL, SQG - FL, STORMWATER, T 2 - FL, TOSCA-PLANT, TRIS, WASTEWATER - FL] ***(cont.)***

Envirosite ID: 1504416
EPA ID: N/R

MANIFEST - IN

TSDF EPA ID :	IND093219012
TSDF Name :	Heritage Environmental Services LLC
Report Type :	N/R
Last Date in Agency List :	2020-12-01

Waste Received Details

Report Year :	N/R
Page Number :	1416
Waste Number :	1
RCRA ID :	FLD004056230
Generator Name :	N/R
Generator County :	N/R
Waste management type :	H141
Waste management type description :	The site receiving this waste stored/bulked and transferred the waste with no treatment or recovery, fuel blending , or disposal at that receiving site.
Waste Received Quantity :	185
Waste Received Unit Code :	Pounds

Report Year :	N/R
Page Number :	1416
Waste Number :	2
RCRA ID :	FLD004056230
Generator Name :	N/R
Generator County :	N/R
Waste management type :	H141
Waste management type description :	The site receiving this waste stored/bulked and transferred the waste with no treatment or recovery, fuel blending , or disposal at that receiving site.
Waste Received Quantity :	361
Waste Received Unit Code :	Pounds

Map Id: 47
Direction: NE
Distance: 0.604 mi., 3192 ft.
Elevation: 9 ft.
Relative: Higher

Site Name : WESTROCK CP LLC | WESTROCK CP, LLC - FERNANDINA BEACH MILL | WESTROCK - FERNANDINA BEACH MILL
600 N 8TH ST | 600 NORTH 8TH STREET | 600 NORTH 8 STREET
FERNANDINA BEACH | Fernandina Beach, FL

Database(s) : [AST - FL, CORRACTS, CORRECTIVE ACTIONS 2020, CS - FL, DOCKET, DWM CONTAM - FL, ECHO, EJ TOXIC RELEASE, ERNS, FA 3 - FL, FRS, GWIF - FL, I C - FL, ICIS, INACTIVE PCS, LAST - FL, LQG - FL, MANIFEST - IN, MANIFEST EPA, NPDES - FL, PCS ENF, PCS FACILITY, RCRA IC EC, RCRA SQG, RCRA TSDF, SHWS ERIC - FL, SPILLS - FL, SQG - FL, STORMWATER, T 2 - FL, TOSCA-PLANT, TRIS, WASTEWATER - FL] ***(cont.)***

Envirosite ID: 1504416
EPA ID: N/R

MANIFEST EPA

Manifest Details

Details for this site have been truncated due to the large number of available details for this site within this dataset. For the complete details for this site, contact your Envirosite account representative for a complimentary site report containing all of the details available.

Manifest Number :	013504257FLE
Shipped Date :	2019-11-25
Updated Date :	2020-02-25
Received Date :	2019-12-10
Status :	Corrected
Generator ID :	VSQG
Generator Name :	Nalco Company
Generator Address :	600 North 8th Street, Fernandina Beach, FL 32034
Generator Mailing :	600 North 8th Street, Fernandina Beach, FL 32034
Generator Contact :	N/R
Destination ID :	ARD069748192
Destination Name :	Clean Harbors El Dorado LLC
Destination Mailing :	309 American Circle, El Dorado, AR 71730
Destination Address :	309 American Circle, El Dorado, AR 71730
Destination Contact :	N/R
Submission Type :	DataImage5Copy
Origin Type :	Service
Manifest Residue :	N
Rejection :	N
Last Date in Agency List :	2026-01-14

Waste Details

Waste Line Number :	1
Is DOT Hazardous :	Y
DOT ID Number :	UN1805
DOT Information :	UN1805, WASTE PHOSPHORIC ACID SOLUTION, 8, PG III
Non Waste Description :	N/R
Quantity :	9000 Pounds
Quantity Tons, Acute, Non-Acute :	4.5, 0, 4.5
Quantity Kg, Acute, Non-Acute :	0, 4081.6353
Quantity Tons, Haz, Non-Haz :	4.5, 0
Quantity Kg, Haz, Non-Haz :	4081.6353, 0
Management Method :	H040 - INCINERATION

Map Id: 47
Direction: NE
Distance: 0.604 mi., 3192 ft.
Elevation: 9 ft.
Relative: Higher

Site Name : WESTROCK CP LLC | WESTROCK CP, LLC - FERNANDINA BEACH MILL | WESTROCK - FERNANDINA BEACH MILL
600 N 8TH ST | 600 NORTH 8TH STREET | 600 NORTH 8 STREET
FERNANDINA BEACH | Fernandina Beach, FL

Database(s) : [AST - FL, CORRACTS, CORRECTIVE ACTIONS 2020, CS - FL, DOCKET, DWM CONTAM - FL, ECHO, EJ TOXIC RELEASE, ERNS, FA 3 - FL, FRS, GWIF - FL, I C - FL, ICIS, INACTIVE PCS, LAST - FL, LQG - FL, MANIFEST - IN, MANIFEST EPA, NPDES - FL, PCS ENF, PCS FACILITY, RCRA IC EC, RCRA SQG, RCRA TSDF, SHWS ERIC - FL, SPILLS - FL, SQG - FL, STORMWATER, T 2 - FL, TOSCA-PLANT, TRIS, WASTEWATER - FL] ***(cont.)***

Envirosite ID: 1504416
EPA ID: N/R

MANIFEST EPA ***(cont.)***

Is EPA Waste :	Y
Federal Code :	D002
State Code :	N/R

Manifest Details

Manifest Number :	018741964JJK
Shipped Date :	2019-11-20
Updated Date :	2019-12-18
Received Date :	2019-11-26
Status :	Signed
Generator ID :	VSQG
Generator Name :	Nalco Company
Generator Address :	600 North 8th Street, Fernandina Beach, FL 32034
Generator Mailing :	600 North 8th Street, Fernandina Beach, FL 32034
Generator Contact :	N/R
Destination ID :	ARD069748192
Destination Name :	Clean Harbors El Dorado LLC
Destination Mailing :	309 American Circle, El Dorado, AR 71730
Destination Address :	309 American Circle, El Dorado, AR 71730
Destination Contact :	N/R
Submission Type :	DataImage5Copy
Origin Type :	Service
Manifest Residue :	N
Rejection :	N
Last Date in Agency List :	2026-01-14

Waste Details

Waste Line Number :	1
Is DOT Hazardous :	Y
DOT ID Number :	UN1805
DOT Information :	UN1805, WASTE PHOSPHORIC ACID SOLUTION, 8, PG III
Non Waste Description :	N/R
Quantity :	3250 Gallons
Quantity Tons, Acute, Non-Acute :	13.55296, 0, 13.55296
Quantity Kg, Acute, Non-Acute :	0, 12292.942
Quantity Tons, Haz, Non-Haz :	13.55296, 0
Quantity Kg, Haz, Non-Haz :	12292.942, 0

Map Id: 47
Direction: NE
Distance: 0.604 mi., 3192 ft.
Elevation: 9 ft.
Relative: Higher

Site Name : WESTROCK CP LLC | WESTROCK CP, LLC - FERNANDINA BEACH MILL | WESTROCK - FERNANDINA BEACH MILL
600 N 8TH ST | 600 NORTH 8TH STREET | 600 NORTH 8 STREET
FERNANDINA BEACH | Fernandina Beach, FL

Database(s) : [AST - FL, CORRACTS, CORRECTIVE ACTIONS 2020, CS - FL, DOCKET, DWM CONTAM - FL, ECHO, EJ TOXIC RELEASE, ERNS, FA 3 - FL, FRS, GWIF - FL, I C - FL, ICIS, INACTIVE PCS, LAST - FL, LQG - FL, MANIFEST - IN, MANIFEST EPA, NPDES - FL, PCS ENF, PCS FACILITY, RCRA IC EC, RCRA SQG, RCRA TSDF, SHWS ERIC - FL, SPILLS - FL, SQG - FL, STORMWATER, T 2 - FL, TOSCA-PLANT, TRIS, WASTEWATER - FL] ***(cont.)***

Envirosite ID: 1504416
EPA ID: N/R

MANIFEST EPA ***(cont.)***

Management Method :	H040 - INCINERATION
Is EPA Waste :	Y
Federal Code :	D002
State Code :	N/R

Manifest Details

Manifest Number :	018741954JJK
Shipped Date :	2019-11-18
Updated Date :	2021-06-20
Received Date :	2019-12-05
Status :	Corrected
Generator ID :	VSQG
Generator Name :	Nalco Company
Generator Address :	600 North 8th Street, Fernandina Beach, FL 32034
Generator Mailing :	600 North 8th Street, Fernandina Beach, FL 32034
Generator Contact :	Nalco Company
Destination ID :	ARD069748192
Destination Name :	Clean Harbors El Dorado LLC
Destination Mailing :	309 American Circle, El Dorado, AR 71730
Destination Address :	309 American Circle, El Dorado, AR 71730
Destination Contact :	N/R
Submission Type :	DataImage5Copy
Origin Type :	Service
Manifest Residue :	N
Rejection :	N
Last Date in Agency List :	2026-01-14

Waste Details

Waste Line Number :	1
Is DOT Hazardous :	Y
DOT ID Number :	UN1805
DOT Information :	UN1805, WASTE PHOSPHORIC ACID SOLUTION, 8, PG III
Non Waste Description :	N/R
Quantity :	1250 Gallons
Quantity Tons, Acute, Non-Acute :	5.212677, 0, 5.212677
Quantity Kg, Acute, Non-Acute :	0, 4728.0547
Quantity Tons, Haz, Non-Haz :	5.212677, 0

Map Id: 47
Direction: NE
Distance: 0.604 mi., 3192 ft.
Elevation: 9 ft.
Relative: Higher

Site Name : WESTROCK CP LLC | WESTROCK CP, LLC - FERNANDINA BEACH MILL | WESTROCK - FERNANDINA BEACH MILL
600 N 8TH ST | 600 NORTH 8TH STREET | 600 NORTH 8 STREET
FERNANDINA BEACH | Fernandina Beach, FL

Database(s) : [AST - FL, CORRACTS, CORRECTIVE ACTIONS 2020, CS - FL, DOCKET, DWM CONTAM - FL, ECHO, EJ TOXIC RELEASE, ERNS, FA 3 - FL, FRS, GWIF - FL, I C - FL, ICIS, INACTIVE PCS, LAST - FL, LQG - FL, MANIFEST - IN, MANIFEST EPA, NPDES - FL, PCS ENF, PCS FACILITY, RCRA IC EC, RCRA SQG, RCRA TSDF, SHWS ERIC - FL, SPILLS - FL, SQG - FL, STORMWATER, T 2 - FL, TOSCA-PLANT, TRIS, WASTEWATER - FL] ***(cont.)***

Envirosite ID: 1504416
EPA ID: N/R

MANIFEST EPA ***(cont.)***

Quantity Kg, Haz, Non-Haz :	4728.0547, 0
Management Method :	H040 - INCINERATION
Is EPA Waste :	Y
Federal Code :	D002
State Code :	N/R

Waste Line Number :	2
Is DOT Hazardous :	Y
DOT ID Number :	UN1805
DOT Information :	UN1805, PHOSPHORIC ACID SOLUTION, 8, PG III
Non Waste Description :	N/R
Quantity :	125 Gallons
Quantity Tons, Acute, Non-Acute :	0.5212677, 0, 0.5212677
Quantity Kg, Acute, Non-Acute :	0, 472.80548
Quantity Tons, Haz, Non-Haz :	0, 0.5212677
Quantity Kg, Haz, Non-Haz :	0, 472.80548
Management Method :	H040 - INCINERATION
Is EPA Waste :	N
Federal Code :	N/R
State Code :	N/R

Manifest Details

Manifest Number :	000924173WAS
Shipped Date :	2019-06-04
Updated Date :	2019-11-25
Received Date :	2019-06-22
Status :	Signed
Generator ID :	FLD004056230
Generator Name :	WESTROCK CP LLC
Generator Address :	600 N 8TH ST, FERNANDINA BEACH, FL 32034-3319
Generator Mailing :	600 N 8TH ST, FERNANDINA BEACH, FL 32034-3319
Generator Contact :	N/R
Destination ID :	IND093219012
Destination Name :	HERITAGE ENVIRONMENTAL SERVICES LLC
Destination Mailing :	7901 W MORRIS ST, INDIANAPOLIS, IN 46231
Destination Address :	7901 W MORRIS ST, INDIANAPOLIS, IN 46231
Destination Contact :	N/R
Submission Type :	DataImage5Copy

Map Id: 47
Direction: NE
Distance: 0.604 mi., 3192 ft.
Elevation: 9 ft.
Relative: Higher

Site Name : WESTROCK CP LLC | WESTROCK CP, LLC - FERNANDINA BEACH MILL | WESTROCK - FERNANDINA BEACH MILL
600 N 8TH ST | 600 NORTH 8TH STREET | 600 NORTH 8 STREET
FERNANDINA BEACH | Fernandina Beach, FL

Database(s) : [AST - FL, CORRACTS, CORRECTIVE ACTIONS 2020, CS - FL, DOCKET, DWM CONTAM - FL, ECHO, EJ TOXIC RELEASE, ERNS, FA 3 - FL, FRS, GWIF - FL, I C - FL, ICIS, INACTIVE PCS, LAST - FL, LQG - FL, MANIFEST - IN, MANIFEST EPA, NPDES - FL, PCS ENF, PCS FACILITY, RCRA IC EC, RCRA SQG, RCRA TSDF, SHWS ERIC - FL, SPILLS - FL, SQG - FL, STORMWATER, T 2 - FL, TOSCA-PLANT, TRIS, WASTEWATER - FL] ***(cont.)***

Envirosite ID: 1504416
EPA ID: N/R

MANIFEST EPA ***(cont.)***

Origin Type :	Service
Manifest Residue :	N
Rejection :	N
Last Date in Agency List :	2026-01-14

Waste Details

Waste Line Number :	1
Is DOT Hazardous :	Y
DOT ID Number :	NA3077
DOT Information :	NA3077, HAZARDOUS WASTE, SOLID, N.O.S., 9, PGIII, (FLUORESCENT LAMPS, MERCURY) , ERG#171
Non Waste Description :	N/R
Quantity :	200 Pounds
Quantity Tons, Acute, Non-Acute :	0.1, 0, 0.1
Quantity Kg, Acute, Non-Acute :	0, 90.703
Quantity Tons, Haz, Non-Haz :	0.1, 0
Quantity Kg, Haz, Non-Haz :	90.703, 0
Management Method :	H141 - STORAGE, BULKING AND/OR TRANSFER OFF SITE
Is EPA Waste :	Y
Federal Code :	D009
State Code :	N/R

Manifest Details

Manifest Number :	000924556WAS
Shipped Date :	2019-02-12
Updated Date :	2019-11-06
Received Date :	2019-03-01
Status :	Signed
Generator ID :	FLD004056230
Generator Name :	WESTROCK CP LLC
Generator Address :	600 N 8TH ST, FERNANDINA BEACH, FL 32034-3319
Generator Mailing :	600 N 8TH ST, FERNANDINA BEACH, FL 32034-3319
Generator Contact :	N/R
Destination ID :	IND093219012
Destination Name :	HERITAGE ENVIRONMENTAL SERVICES LLC

Map Id: 47
Direction: NE
Distance: 0.604 mi., 3192 ft.
Elevation: 9 ft.
Relative: Higher

Site Name : WESTROCK CP LLC | WESTROCK CP, LLC - FERNANDINA BEACH MILL | WESTROCK - FERNANDINA BEACH MILL
600 N 8TH ST | 600 NORTH 8TH STREET | 600 NORTH 8 STREET
FERNANDINA BEACH | Fernandina Beach, FL

Database(s) : [AST - FL, CORRACTS, CORRECTIVE ACTIONS 2020, CS - FL, DOCKET, DWM CONTAM - FL, ECHO, EJ TOXIC RELEASE, ERNS, FA 3 - FL, FRS, GWIF - FL, I C - FL, ICIS, INACTIVE PCS, LAST - FL, LQG - FL, MANIFEST - IN, MANIFEST EPA, NPDES - FL, PCS ENF, PCS FACILITY, RCRA IC EC, RCRA SQG, RCRA TSDF, SHWS ERIC - FL, SPILLS - FL, SQG - FL, STORMWATER, T 2 - FL, TOSCA-PLANT, TRIS, WASTEWATER - FL] ***(cont.)***

Envirosite ID: 1504416
EPA ID: N/R

MANIFEST EPA ***(cont.)***

Destination Mailing :	7901 W MORRIS ST, INDIANAPOLIS, IN 46231
Destination Address :	7901 W MORRIS ST, INDIANAPOLIS, IN 46231
Destination Contact :	N/R
Submission Type :	DataImage5Copy
Origin Type :	Service
Manifest Residue :	N
Rejection :	N
Last Date in Agency List :	2026-01-14

Waste Details

Waste Line Number :	1
Is DOT Hazardous :	Y
DOT ID Number :	UN1760
DOT Information :	UN1760, WASTE CORROSIVE LIQUIDS, N.O.S., 8, PGII, (SODIUM HYDROXIDE, MERCURIC IODIDE), ERG#154
Non Waste Description :	N/R
Quantity :	15 Pounds
Quantity Tons, Acute, Non-Acute :	0.0075, 0, 0.0075
Quantity Kg, Acute, Non-Acute :	0, 6.802725
Quantity Tons, Haz, Non-Haz :	0.0075, 0
Quantity Kg, Haz, Non-Haz :	6.802725, 0
Management Method :	H010 - METALS RECOVERY
Is EPA Waste :	Y
Federal Code :	D002, D009
State Code :	N/R

Waste Line Number :	2
Is DOT Hazardous :	Y
DOT ID Number :	NA3077
DOT Information :	NA3077, HAZARDOUS WASTE, SOLID, N.O.S., 9,PGIII,(FLUORESCENT LAMPS, MERCURY), ERG#171
Non Waste Description :	N/R
Quantity :	250 Pounds
Quantity Tons, Acute, Non-Acute :	0.125, 0, 0.125

Map Id: 47
Direction: NE
Distance: 0.604 mi., 3192 ft.
Elevation: 9 ft.
Relative: Higher

Site Name : WESTROCK CP LLC | WESTROCK CP, LLC - FERNANDINA BEACH MILL | WESTROCK - FERNANDINA BEACH MILL
600 N 8TH ST | 600 NORTH 8TH STREET | 600 NORTH 8 STREET
FERNANDINA BEACH | Fernandina Beach, FL

Database(s) : [AST - FL, CORRACTS, CORRECTIVE ACTIONS 2020, CS - FL, DOCKET, DWM CONTAM - FL, ECHO, EJ TOXIC RELEASE, ERNS, FA 3 - FL, FRS, GWIF - FL, I C - FL, ICIS, INACTIVE PCS, LAST - FL, LQG - FL, MANIFEST - IN, MANIFEST EPA, NPDES - FL, PCS ENF, PCS FACILITY, RCRA IC EC, RCRA SQG, RCRA TSDF, SHWS ERIC - FL, SPILLS - FL, SQG - FL, STORMWATER, T 2 - FL, TOSCA-PLANT, TRIS, WASTEWATER - FL] ***(cont.)***

Envirosite ID: 1504416
EPA ID: N/R

MANIFEST EPA ***(cont.)***

Quantity Kg, Acute, Non-Acute :	0, 113.37875
Quantity Tons, Haz, Non-Haz :	0.125, 0
Quantity Kg, Haz, Non-Haz :	113.37875, 0
Management Method :	H141 - STORAGE, BULKING AND/OR TRANSFER OFF SITE
Is EPA Waste :	Y
Federal Code :	D009
State Code :	N/R

NPDES - FL

Facility Name :	RockTenn - Fernandina Beach Mill
Facility Address :	600 North 8th Street, Fernandina Beach, FL
County :	NASSAU

Site Details

Issue Date :	2015-10-15
Effective Date :	2015-11-12
Expiration Date :	2020-11-11
Facility ID :	FL0001104
Facility Type :	Industrial Wastewater
Status :	Active
NPDES :	Y
Company Name :	WestRock CP, LLC.
Document Description :	Wastewater Permit
Nature of Business :	Integrated Pulp And Paper Mill Produces Unbleached Kraft Linerboard
Ownership Type :	Private
Treatment Process Summary :	37.5 Mgd Discharge Of Trt Process Wastewater And Stormwater. Trt-Grit Chamber, Primary Clarifier, Ww Cooling Tower, Unox Activated Sludge System, Dual Secondary Clarifiers With Discharge To Amelia River (D001).
Department Office :	Northeast District
Capacity (MGD) :	37.5
DW Class :	N/R
Last Date in Agency List :	2016-04-02

Map Id: 47
Direction: NE
Distance: 0.604 mi., 3192 ft.
Elevation: 9 ft.
Relative: Higher

Site Name : WESTROCK CP LLC | WESTROCK CP, LLC - FERNANDINA BEACH MILL | WESTROCK - FERNANDINA BEACH MILL
600 N 8TH ST | 600 NORTH 8TH STREET | 600 NORTH 8 STREET
FERNANDINA BEACH | Fernandina Beach, FL

Database(s) : [AST - FL, CORRACTS, CORRECTIVE ACTIONS 2020, CS - FL, DOCKET, DWM CONTAM - FL, ECHO, EJ TOXIC RELEASE, ERNS, FA 3 - FL, FRS, GWIF - FL, I C - FL, ICIS, INACTIVE PCS, LAST - FL, LQG - FL, MANIFEST - IN, MANIFEST EPA, NPDES - FL, PCS ENF, PCS FACILITY, RCRA IC EC, RCRA SQG, RCRA TSDF, SHWS ERIC - FL, SPILLS - FL, SQG - FL, STORMWATER, T 2 - FL, TOSCA-PLANT, TRIS, WASTEWATER - FL] ***(cont.)***

Envirosite ID: 1504416
EPA ID: N/R

NPDES - FL ***(cont.)***

Related Party Details

Related Party Name :	Thomas Sweetser, General Manager
Related Party Address :	600 North 8th Street, Fernandina Beach FL 32034
Related Party Address 2 :	N/R
Related Party Phone :	9042775807
Related Party Email :	tsweetser@rocktenn.com

Facility Name :	WESTROCK CP LLC
Facility Address :	600 N 8th St, Fernandina Beach
County :	NASSAU

Site Details

Issue Date :	2017-10-27
Effective Date :	2017-10-27
Expiration Date :	2022-10-26
Facility ID :	FLR10RJ66
Facility Type :	Construction Stormwater GP
Status :	Active
NPDES :	N/R
Company Name :	WestRock CP, LLC.
Document Description :	Generic Permit
Nature of Business :	N/R
Ownership Type :	Private
Treatment Process Summary :	N/R
Department Office :	Tallahassee NPDES Stormwater
Capacity (MGD) :	N/R
DW Class :	N/R
Last Date in Agency List :	2019-11-26

Related Party Details

Related Party Name :	Thomas Sweetser, PMTE
Related Party Address :	600 N 8th St, Fernandina Beach FL 32034-3319
Related Party Address 2 :	PO Box 2000
Related Party Phone :	9042775812
Related Party Email :	tom.sweetser@westrock.com

Map Id: 47
Direction: NE
Distance: 0.604 mi., 3192 ft.
Elevation: 9 ft.
Relative: Higher

Site Name : WESTROCK CP LLC | WESTROCK CP, LLC - FERNANDINA BEACH MILL | WESTROCK - FERNANDINA BEACH MILL
600 N 8TH ST | 600 NORTH 8TH STREET | 600 NORTH 8 STREET
FERNANDINA BEACH | Fernandina Beach, FL

Database(s) : [AST - FL, CORRACTS, CORRECTIVE ACTIONS 2020, CS - FL, DOCKET, DWM CONTAM - FL, ECHO, EJ TOXIC RELEASE, ERNS, FA 3 - FL, FRS, GWIF - FL, I C - FL, ICIS, INACTIVE PCS, LAST - FL, LQG - FL, MANIFEST - IN, MANIFEST EPA, NPDES - FL, PCS ENF, PCS FACILITY, RCRA IC EC, RCRA SQG, RCRA TSDF, SHWS ERIC - FL, SPILLS - FL, SQG - FL, STORMWATER, T 2 - FL, TOSCA-PLANT, TRIS, WASTEWATER - FL] ***(cont.)***

Envirosite ID: 1504416
EPA ID: N/R

NPDES - FL ***(cont.)***

Facility Name :	WestRock CP, LLC - Fernandina Beach Mill
Facility Address :	600 North 8th Street, Fernandina Beach
County :	NASSAU

Site Details

Issue Date :	2018-04-21
Effective Date :	2018-04-21
Expiration Date :	2023-04-20
Facility ID :	FLR20CA56
Facility Type :	Construction Generic Dewatering
Status :	Active
NPDES :	N/R
Company Name :	WestRock CP, LLC.
Document Description :	Generic Permit
Nature of Business :	N/R
Ownership Type :	Private
Treatment Process Summary :	N/R
Department Office :	Tallahassee NPDES Stormwater
Capacity (MGD) :	N/R
DW Class :	N/R
Last Date in Agency List :	2018-12-11

Related Party Details

Related Party Name :	Thomas Sweetser, PMTE
Related Party Address :	600 N 8th St, Fernandina Beach FL 32034-3319
Related Party Address 2 :	N/R
Related Party Phone :	9042615551
Related Party Email :	tom.sweetser@westrock.com

Site Details

Issue Date :	2021-05-07
Effective Date :	N/R
Expiration Date :	2026-05-06
Facility ID :	FLR05A517
Facility Type :	Multi-Sector Stormwater GP

Map Id: 47
Direction: NE
Distance: 0.604 mi., 3192 ft.
Elevation: 9 ft.
Relative: Higher

Site Name : WESTROCK CP LLC | WESTROCK CP, LLC - FERNANDINA BEACH MILL | WESTROCK - FERNANDINA BEACH MILL
600 N 8TH ST | 600 NORTH 8TH STREET | 600 NORTH 8 STREET
FERNANDINA BEACH | Fernandina Beach, FL

Database(s) : [AST - FL, CORRACTS, CORRECTIVE ACTIONS 2020, CS - FL, DOCKET, DWM CONTAM - FL, ECHO, EJ TOXIC RELEASE, ERNS, FA 3 - FL, FRS, GWIF - FL, I C - FL, ICIS, INACTIVE PCS, LAST - FL, LQG - FL, MANIFEST - IN, MANIFEST EPA, NPDES - FL, PCS ENF, PCS FACILITY, RCRA IC EC, RCRA SQG, RCRA TSDF, SHWS ERIC - FL, SPILLS - FL, SQG - FL, STORMWATER, T 2 - FL, TOSCA-PLANT, TRIS, WASTEWATER - FL] ***(cont.)***

Envirosite ID: 1504416
EPA ID: N/R

NPDES - FL ***(cont.)***

Status :	Active
NPDES :	N/R
Company Name :	WestRock CP, LLC.
Document Description :	N/R
Nature of Business :	N/R
Ownership Type :	Private
Treatment Process Summary :	N/R
Department Office :	N/R
Capacity (MGD) :	N/R
DW Class :	N/R
Last Date in Agency List :	2026-02-19

Related Party Details

Related Party Name :	Daniel Rowland
Related Party Address :	PO Box 2000, Fernandina Beach FL 32035
Related Party Address 2 :	N/R
Related Party Phone :	9042615551
Related Party Email :	daniel.rowland@westrock.com

Site Details

Issue Date :	2018-09-24
Effective Date :	2018-09-24
Expiration Date :	2023-09-23
Facility ID :	FLR20CJ24
Facility Type :	Construction Generic Dewatering
Status :	Active
NPDES :	N/R
Company Name :	N/R
Document Description :	Generic Permit
Nature of Business :	N/R
Ownership Type :	Private
Treatment Process Summary :	N/R
Department Office :	Tallahassee NPDES Stormwater
Capacity (MGD) :	N/R
DW Class :	N/R
Last Date in Agency List :	2022-03-23

Map Id: 47
Direction: NE
Distance: 0.604 mi., 3192 ft.
Elevation: 9 ft.
Relative: Higher

Site Name : WESTROCK CP LLC | WESTROCK CP, LLC - FERNANDINA BEACH MILL | WESTROCK - FERNANDINA BEACH MILL
600 N 8TH ST | 600 NORTH 8TH STREET | 600 NORTH 8 STREET
FERNANDINA BEACH | Fernandina Beach, FL

Database(s) : [AST - FL, CORRACTS, CORRECTIVE ACTIONS 2020, CS - FL, DOCKET, DWM CONTAM - FL, ECHO, EJ TOXIC RELEASE, ERNS, FA 3 - FL, FRS, GWIF - FL, I C - FL, ICIS, INACTIVE PCS, LAST - FL, LQG - FL, MANIFEST - IN, MANIFEST EPA, NPDES - FL, PCS ENF, PCS FACILITY, RCRA IC EC, RCRA SQG, RCRA TSDF, SHWS ERIC - FL, SPILLS - FL, SQG - FL, STORMWATER, T 2 - FL, TOSCA-PLANT, TRIS, WASTEWATER - FL] ***(cont.)***

Envirosite ID: 1504416
EPA ID: N/R

NPDES - FL ***(cont.)***

Related Party Details

Related Party Name :	Daniel Rowland, General Manager
Related Party Address :	600 N 8th St, Fernandina Beach FL 32034-3319
Related Party Address 2 :	N/R
Related Party Phone :	9042615551
Related Party Email :	daniel.rowland@westrock.com
Facility Name :	WestRock - Fernandina Beach Mill
Facility Address :	600 North 8th Street, Fernandina Beach, FL
County :	NASSAU

Site Details

Issue Date :	2020-12-08
Effective Date :	2020-12-08
Expiration Date :	2025-12-07
Facility ID :	FL0001104
Facility Type :	N/R
Status :	Active
NPDES :	Y
Company Name :	WestRock CP LLC
Document Description :	Wastewater Permit
Nature of Business :	Integrated Pulp And Paper Mill Produces Unbleached Kraft Linerboard
Ownership Type :	Private
Treatment Process Summary :	37.5 Mgd Discharge Of Trt Process Wastewater And Stormwater. Trt-Grit Chamber, Primary Clarifier, Ww Cooling Tower, Unox Activated Sludge System, Dual Secondary Clarifiers With Discharge To Amelia River (D001).
Department Office :	Northeast District
Capacity (MGD) :	37.5
DW Class :	N/R
Last Date in Agency List :	2026-02-19

Map Id: 47
Direction: NE
Distance: 0.604 mi., 3192 ft.
Elevation: 9 ft.
Relative: Higher

Site Name : WESTROCK CP LLC | WESTROCK CP, LLC - FERNANDINA BEACH MILL | WESTROCK - FERNANDINA BEACH MILL
600 N 8TH ST | 600 NORTH 8TH STREET | 600 NORTH 8 STREET
FERNANDINA BEACH | Fernandina Beach, FL

Database(s) : [AST - FL, CORRACTS, CORRECTIVE ACTIONS 2020, CS - FL, DOCKET, DWM CONTAM - FL, ECHO, EJ TOXIC RELEASE, ERNS, FA 3 - FL, FRS, GWIF - FL, I C - FL, ICIS, INACTIVE PCS, LAST - FL, LQG - FL, MANIFEST - IN, MANIFEST EPA, NPDES - FL, PCS ENF, PCS FACILITY, RCRA IC EC, RCRA SQG, RCRA TSDF, SHWS ERIC - FL, SPILLS - FL, SQG - FL, STORMWATER, T 2 - FL, TOSCA-PLANT, TRIS, WASTEWATER - FL] ***(cont.)***

Envirosite ID: 1504416
EPA ID: N/R

NPDES - FL ***(cont.)***

Related Party Details

Related Party Name :	Daniel Rowland
Related Party Address :	PO Box 2000, Fernandina Beach FL 32034-3319
Related Party Address 2 :	-
Related Party Phone :	9042615551
Related Party Email :	daniel.rowland@westrock.com

PCS ENF

Site Details

NPDES ID :	FL0001104
Last Date in Agency List :	2025-12-17

Formal Enforcement Actions

Settlement Entered Date :	2020-07-07
ENF Identifier :	FL-20-0919
Activity ID :	3603463909
Activity Type :	Administrative, Formal
ENF Type :	State CWA Penalty AO
Agency :	State
Fed Penalty Assessed Amount :	N/R
State Local Penalty Amount :	1500

Settlement Entered Date :	2001-06-18
ENF Identifier :	FL-N00000795
Activity ID :	2400273902
Activity Type :	Administrative, Formal
ENF Type :	State CWA Penalty AO
Agency :	State
Fed Penalty Assessed Amount :	N/R
State Local Penalty Amount :	7999

Settlement Entered Date :	1999-08-18
ENF Identifier :	FL-N00000065
Activity ID :	2400273905
Activity Type :	Administrative, Formal
ENF Type :	State Administrative Order of Consent

Map Id: 47
Direction: NE
Distance: 0.604 mi., 3192 ft.
Elevation: 9 ft.
Relative: Higher

Site Name : WESTROCK CP LLC | WESTROCK CP, LLC - FERNANDINA BEACH MILL | WESTROCK - FERNANDINA BEACH MILL
600 N 8TH ST | 600 NORTH 8TH STREET | 600 NORTH 8 STREET
FERNANDINA BEACH | Fernandina Beach, FL

Database(s) : [AST - FL, CORRACTS, CORRECTIVE ACTIONS 2020, CS - FL, DOCKET, DWM CONTAM - FL, ECHO, EJ TOXIC RELEASE, ERNS, FA 3 - FL, FRS, GWIF - FL, I C - FL, ICIS, INACTIVE PCS, LAST - FL, LQG - FL, MANIFEST - IN, MANIFEST EPA, NPDES - FL, PCS ENF, PCS FACILITY, RCRA IC EC, RCRA SQG, RCRA TSDF, SHWS ERIC - FL, SPILLS - FL, SQG - FL, STORMWATER, T 2 - FL, TOSCA-PLANT, TRIS, WASTEWATER - FL] ***(cont.)***

Envirosite ID: 1504416
EPA ID: N/R

PCS ENF ***(cont.)***

Agency : State
Fed Penalty Assessed Amount : N/R
State Local Penalty Amount : N/R

Settlement Entered Date : 1991-11-25
ENF Identifier : 04-1991-N027
Activity ID : 2400273899
Activity Type : Administrative, Formal
ENF Type : CWA 309G2B AO For Class II Penalties
Agency : EPA
Fed Penalty Assessed Amount : 125000
State Local Penalty Amount : N/R

Settlement Entered Date : 1984-03-07
ENF Identifier : 04-1984-N016
Activity ID : 2400273901
Activity Type : Administrative, Formal
ENF Type : CWA 309A AO For Compliance
Agency : EPA
Fed Penalty Assessed Amount : N/R
State Local Penalty Amount : N/R

Informal Enforcement Actions

Achieved Date : 2019-09-20
Registry ID : 110000588542
ENF Identifier : FL-NCOMET12405958
Activity ID : 3602180346
Activity Type : Administrative - Informal
ENF Type : Letter of Violation/ Warning Letter
Agency : State

Achieved Date : 1999-04-26
Registry ID : 110000588542
ENF Identifier : 04-N00000555
Activity ID : 2400273904
Activity Type : Administrative - Informal

Map Id: 47
Direction: NE
Distance: 0.604 mi., 3192 ft.
Elevation: 9 ft.
Relative: Higher

Site Name : WESTROCK CP LLC | WESTROCK CP, LLC - FERNANDINA BEACH MILL | WESTROCK - FERNANDINA BEACH MILL
600 N 8TH ST | 600 NORTH 8TH STREET | 600 NORTH 8 STREET
FERNANDINA BEACH | Fernandina Beach, FL

Database(s) : [AST - FL, CORRACTS, CORRECTIVE ACTIONS 2020, CS - FL, DOCKET, DWM CONTAM - FL, ECHO, EJ TOXIC RELEASE, ERNS, FA 3 - FL, FRS, GWIF - FL, I C - FL, ICIS, INACTIVE PCS, LAST - FL, LQG - FL, MANIFEST - IN, MANIFEST EPA, NPDES - FL, PCS ENF, PCS FACILITY, RCRA IC EC, RCRA SQG, RCRA TSDF, SHWS ERIC - FL, SPILLS - FL, SQG - FL, STORMWATER, T 2 - FL, TOSCA-PLANT, TRIS, WASTEWATER - FL] ***(cont.)***

Envirosite ID: 1504416
EPA ID: N/R

PCS ENF ***(cont.)***

ENF Type :	Letter of Violation/ Warning Letter
Agency :	EPA
Achieved Date :	1993-01-13
Registry ID :	110000588542
ENF Identifier :	04-N00000435
Activity ID :	2400273906
Activity Type :	Administrative - Informal
ENF Type :	Agency Enforcement Review
Agency :	EPA

Site Details

NPDES ID :	FLR05A517
Last Date in Agency List :	2025-09-25

Formal Enforcement Actions

Settlement Entered Date :	N/R
ENF Identifier :	N/R
Activity ID :	N/R
Activity Type :	N/R
ENF Type :	N/R
Agency :	N/R
Fed Penalty Assessed Amount :	N/R
State Local Penalty Amount :	N/R

Informal Enforcement Actions

Achieved Date :	2024-04-03
Registry ID :	110000588542
ENF Identifier :	FL-NCOMET12542783
Activity ID :	3603943423
Activity Type :	Administrative - Informal
ENF Type :	Notice of Noncompliance Issued
Agency :	State

Map Id: 47
Direction: NE
Distance: 0.604 mi., 3192 ft.
Elevation: 9 ft.
Relative: Higher

Site Name : WESTROCK CP LLC | WESTROCK CP, LLC - FERNANDINA BEACH MILL | WESTROCK - FERNANDINA BEACH MILL
600 N 8TH ST | 600 NORTH 8TH STREET | 600 NORTH 8 STREET
FERNANDINA BEACH | Fernandina Beach, FL

Database(s) : [AST - FL, CORRACTS, CORRECTIVE ACTIONS 2020, CS - FL, DOCKET, DWM CONTAM - FL, ECHO, EJ TOXIC RELEASE, ERNS, FA 3 - FL, FRS, GWIF - FL, I C - FL, ICIS, INACTIVE PCS, LAST - FL, LQG - FL, MANIFEST - IN, MANIFEST EPA, NPDES - FL, PCS ENF, PCS FACILITY, RCRA IC EC, RCRA SQG, RCRA TSDF, SHWS ERIC - FL, SPILLS - FL, SQG - FL, STORMWATER, T 2 - FL, TOSCA-PLANT, TRIS, WASTEWATER - FL] ***(cont.)***

Envirosite ID: 1504416
EPA ID: N/R

PCS ENF ***(cont.)***

Achieved Date :	2000-04-07
Registry ID :	110000588542
ENF Identifier :	04-N00000509
Activity ID :	2400278699
Activity Type :	Administrative - Informal
ENF Type :	Letter of Violation/ Warning Letter
Agency :	EPA

PCS FACILITY

Issue Date :	2017-10-27
Original Issue Date :	2017-10-27
Effective Date :	2017-10-27
Expiration Date :	2022-10-26
Retirement Date :	N/R
Termination Date :	N/R
Issuing Agency :	Florida Department of Environmental Protection
Agency Type :	State
Activity ID :	3601276950
External Permit Number :	FLR10RJ66
Facility Type Indicator :	NON-POTW
Permit Type :	General Permit Covered Facility-NPDES)
Major Minor Status :	N
Permit Status :	Effective
Total Design Flow Number :	N/R
Actual Average Flow Number :	N/R
State Water Body :	N/R
State Water Body Name :	N/R
Permit Name :	WestRock CP, LLC.
Permit Comp Status :	Y
RNC Tracking :	Y
Master External Permit Number :	FLR100000
TMDL Interface :	N/R
EDMR Authorization :	N
Pretreatment Indicator :	N/R
Last Date in Agency List :	2019-12-03

Issue Date :	2021-05-07
Original Issue Date :	2010-12-24
Effective Date :	2021-05-07

Map Id: 47
Direction: NE
Distance: 0.604 mi., 3192 ft.
Elevation: 9 ft.
Relative: Higher

Site Name : WESTROCK CP LLC | WESTROCK CP, LLC - FERNANDINA BEACH MILL | WESTROCK - FERNANDINA BEACH MILL
600 N 8TH ST | 600 NORTH 8TH STREET | 600 NORTH 8 STREET
FERNANDINA BEACH | Fernandina Beach, FL

Database(s) : [AST - FL, CORRACTS, CORRECTIVE ACTIONS 2020, CS - FL, DOCKET, DWM CONTAM - FL, ECHO, EJ TOXIC RELEASE, ERNS, FA 3 - FL, FRS, GWIF - FL, I C - FL, ICIS, INACTIVE PCS, LAST - FL, LQG - FL, MANIFEST - IN, MANIFEST EPA, NPDES - FL, PCS ENF, PCS FACILITY, RCRA IC EC, RCRA SQG, RCRA TSDF, SHWS ERIC - FL, SPILLS - FL, SQG - FL, STORMWATER, T 2 - FL, TOSCA-PLANT, TRIS, WASTEWATER - FL] ***(cont.)***

Envirosite ID: 1504416
EPA ID: N/R

PCS FACILITY ***(cont.)***

Expiration Date :	2026-05-06
Retirement Date :	N/R
Termination Date :	N/R
Issuing Agency :	Florida Department of Environmental Protection
Agency Type :	State
Activity ID :	3602708067
External Permit Number :	N/R
Facility Type Indicator :	NON-POTW
Permit Type :	General Permit Covered Facility-NPDES)
Major Minor Status :	N
Permit Status :	Effective
Total Design Flow Number :	N/R
Actual Average Flow Number :	N/R
State Water Body :	N/R
State Water Body Name :	CALOOSAHATCHEE RIVER
Permit Name :	WestRock CP, LLC.
Permit Comp Status :	N/R
RNC Tracking :	Y
Master External Permit Number :	FLR050000
TMDL Interface :	N/R
EDMR Authorization :	N
Pretreatment Indicator :	N/R
Last Date in Agency List :	2025-10-09

Issue Date :	2016-05-30
Original Issue Date :	2010-12-24
Effective Date :	2016-05-30
Expiration Date :	2021-05-29
Retirement Date :	2021-05-06
Termination Date :	N/R
Issuing Agency :	Florida Department of Environmental Protection
Agency Type :	State
Activity ID :	3600739704
External Permit Number :	N/R
Facility Type Indicator :	NON-POTW
Permit Type :	General Permit Covered Facility-NPDES)
Major Minor Status :	N
Permit Status :	Effective
Total Design Flow Number :	N/R
Actual Average Flow Number :	N/R

Map Id: 47
Direction: NE
Distance: 0.604 mi., 3192 ft.
Elevation: 9 ft.
Relative: Higher

Site Name : WESTROCK CP LLC | WESTROCK CP, LLC - FERNANDINA BEACH MILL | WESTROCK - FERNANDINA BEACH MILL
600 N 8TH ST | 600 NORTH 8TH STREET | 600 NORTH 8 STREET
FERNANDINA BEACH | Fernandina Beach, FL

Database(s) : [AST - FL, CORRACTS, CORRECTIVE ACTIONS 2020, CS - FL, DOCKET, DWM CONTAM - FL, ECHO, EJ TOXIC RELEASE, ERNS, FA 3 - FL, FRS, GWIF - FL, I C - FL, ICIS, INACTIVE PCS, LAST - FL, LQG - FL, MANIFEST - IN, MANIFEST EPA, NPDES - FL, PCS ENF, PCS FACILITY, RCRA IC EC, RCRA SQG, RCRA TSDF, SHWS ERIC - FL, SPILLS - FL, SQG - FL, STORMWATER, T 2 - FL, TOSCA-PLANT, TRIS, WASTEWATER - FL] ***(cont.)***

Envirosite ID: 1504416
EPA ID: N/R

PCS FACILITY ***(cont.)***

State Water Body :	N/R
State Water Body Name :	CALOOSAHATCHEE RIVER
Permit Name :	WestRock CP LLC
Permit Comp Status :	N/R
RNC Tracking :	Y
Master External Permit Number :	FLR050000
TMDL Interface :	N/R
EDMR Authorization :	N
Pretreatment Indicator :	N/R
Last Date in Agency List :	2025-10-09

Issue Date :	2011-06-03
Original Issue Date :	2010-12-24
Effective Date :	2011-06-03
Expiration Date :	2016-06-02
Retirement Date :	2016-05-29
Termination Date :	N/R
Issuing Agency :	N/R
Agency Type :	State
Activity ID :	2600043713
External Permit Number :	N/R
Facility Type Indicator :	NON-POTW
Permit Type :	General Permit Covered Facility-NPDES)
Major Minor Status :	N
Permit Status :	Administratively Continued
Total Design Flow Number :	N/R
Actual Average Flow Number :	N/R
State Water Body :	N/R
State Water Body Name :	CALOOSAHATCHEE RIVER
Permit Name :	WestRock CP, LLC.
Permit Comp Status :	N/R
RNC Tracking :	Y
Master External Permit Number :	FLR050000
TMDL Interface :	N/R
EDMR Authorization :	N
Pretreatment Indicator :	N/R
Last Date in Agency List :	2025-10-09

Map Id: 47
Direction: NE
Distance: 0.604 mi., 3192 ft.
Elevation: 9 ft.
Relative: Higher

Site Name : WESTROCK CP LLC | WESTROCK CP, LLC - FERNANDINA BEACH MILL | WESTROCK - FERNANDINA BEACH MILL
600 N 8TH ST | 600 NORTH 8TH STREET | 600 NORTH 8 STREET
FERNANDINA BEACH | Fernandina Beach, FL

Database(s) : [AST - FL, CORRACTS, CORRECTIVE ACTIONS 2020, CS - FL, DOCKET, DWM CONTAM - FL, ECHO, EJ TOXIC RELEASE, ERNS, FA 3 - FL, FRS, GWIF - FL, I C - FL, ICIS, INACTIVE PCS, LAST - FL, LQG - FL, MANIFEST - IN, MANIFEST EPA, NPDES - FL, PCS ENF, PCS FACILITY, RCRA IC EC, RCRA SQG, RCRA TSDF, SHWS ERIC - FL, SPILLS - FL, SQG - FL, STORMWATER, T 2 - FL, TOSCA-PLANT, TRIS, WASTEWATER - FL] ***(cont.)***

Envirosite ID: 1504416
EPA ID: N/R

PCS FACILITY ***(cont.)***

Issue Date :	2010-12-24
Original Issue Date :	2010-12-24
Effective Date :	2010-12-24
Expiration Date :	2015-12-23
Retirement Date :	2011-06-02
Termination Date :	N/R
Issuing Agency :	N/R
Agency Type :	State
Activity ID :	2400062072
External Permit Number :	N/R
Facility Type Indicator :	NON-POTW
Permit Type :	General Permit Covered Facility-NPDES)
Major Minor Status :	N
Permit Status :	Effective
Total Design Flow Number :	N/R
Actual Average Flow Number :	N/R
State Water Body :	N/R
State Water Body Name :	CALOOSAHATCHEE RIVER
Permit Name :	SMURFIT-STONE CONTAINER
Permit Comp Status :	Y
RNC Tracking :	Y
Master External Permit Number :	FLR050000
TMDL Interface :	N/R
EDMR Authorization :	N
Pretreatment Indicator :	N/R
Last Date in Agency List :	2025-10-09

Issue Date :	2018-09-24
Original Issue Date :	2018-09-24
Effective Date :	2018-09-24
Expiration Date :	2023-09-23
Retirement Date :	N/R
Termination Date :	N/R
Issuing Agency :	Florida Department of Environmental Protection
Agency Type :	State
Activity ID :	3601687623
External Permit Number :	N/R
Facility Type Indicator :	NON-POTW
Permit Type :	General Permit Covered Facility-NPDES)
Major Minor Status :	N

Map Id: 47
Direction: NE
Distance: 0.604 mi., 3192 ft.
Elevation: 9 ft.
Relative: Higher

Site Name : WESTROCK CP LLC | WESTROCK CP, LLC - FERNANDINA BEACH MILL | WESTROCK - FERNANDINA BEACH MILL
600 N 8TH ST | 600 NORTH 8TH STREET | 600 NORTH 8 STREET
FERNANDINA BEACH | Fernandina Beach, FL

Database(s) : [AST - FL, CORRACTS, CORRECTIVE ACTIONS 2020, CS - FL, DOCKET, DWM CONTAM - FL, ECHO, EJ TOXIC RELEASE, ERNS, FA 3 - FL, FRS, GWIF - FL, I C - FL, ICIS, INACTIVE PCS, LAST - FL, LQG - FL, MANIFEST - IN, MANIFEST EPA, NPDES - FL, PCS ENF, PCS FACILITY, RCRA IC EC, RCRA SQG, RCRA TSDF, SHWS ERIC - FL, SPILLS - FL, SQG - FL, STORMWATER, T 2 - FL, TOSCA-PLANT, TRIS, WASTEWATER - FL] ***(cont.)***

Envirosite ID: 1504416
EPA ID: N/R

PCS FACILITY ***(cont.)***

Permit Status :	Effective
Total Design Flow Number :	N/R
Actual Average Flow Number :	N/R
State Water Body :	N/R
State Water Body Name :	N/R
Permit Name :	WestRock CP, LLC - Fernandina Beach Mill
Permit Comp Status :	Y
RNC Tracking :	Y
Master External Permit Number :	FLR200000
TMDL Interface :	N/R
EDMR Authorization :	N
Pretreatment Indicator :	N/R
Last Date in Agency List :	2022-04-25

Issue Date :	2020-12-08
Original Issue Date :	1979-10-11
Effective Date :	2021-02-01
Expiration Date :	2025-12-07
Retirement Date :	N/R
Termination Date :	N/R
Issuing Agency :	Florida Department of Environmental Protection
Agency Type :	State
Activity ID :	3602364267
External Permit Number :	N/R
Facility Type Indicator :	NON-POTW
Permit Type :	NPDES Individual Permit
Major Minor Status :	M
Permit Status :	Effective
Total Design Flow Number :	37.5
Actual Average Flow Number :	14.5
State Water Body :	030702040030
State Water Body Name :	Amelia R Class III Marine WBID 2124
Permit Name :	WestRock CP LLC
Permit Comp Status :	N/R
RNC Tracking :	Y
Master External Permit Number :	N/R
TMDL Interface :	N/R
EDMR Authorization :	N
Pretreatment Indicator :	N/R
Last Date in Agency List :	2025-12-18

Map Id: 47
Direction: NE
Distance: 0.604 mi., 3192 ft.
Elevation: 9 ft.
Relative: Higher

Site Name : WESTROCK CP LLC | WESTROCK CP, LLC - FERNANDINA BEACH MILL | WESTROCK - FERNANDINA BEACH MILL
600 N 8TH ST | 600 NORTH 8TH STREET | 600 NORTH 8 STREET
FERNANDINA BEACH | Fernandina Beach, FL

Database(s) : [AST - FL, CORRACTS, CORRECTIVE ACTIONS 2020, CS - FL, DOCKET, DWM CONTAM - FL, ECHO, EJ TOXIC RELEASE, ERNS, FA 3 - FL, FRS, GWIF - FL, I C - FL, ICIS, INACTIVE PCS, LAST - FL, LQG - FL, MANIFEST - IN, MANIFEST EPA, NPDES - FL, PCS ENF, PCS FACILITY, RCRA IC EC, RCRA SQG, RCRA TSDF, SHWS ERIC - FL, SPILLS - FL, SQG - FL, STORMWATER, T 2 - FL, TOSCA-PLANT, TRIS, WASTEWATER - FL] ***(cont.)***

Envirosite ID: 1504416
EPA ID: N/R

PCS FACILITY ***(cont.)***

Issue Date :	2015-10-15
Original Issue Date :	1979-10-11
Effective Date :	2016-01-01
Expiration Date :	2020-11-11
Retirement Date :	2021-01-31
Termination Date :	N/R
Issuing Agency :	Florida Department of Environmental Protection
Agency Type :	State
Activity ID :	3600405156
External Permit Number :	N/R
Facility Type Indicator :	NON-POTW
Permit Type :	NPDES Individual Permit
Major Minor Status :	M
Permit Status :	Administratively Continued
Total Design Flow Number :	37.5
Actual Average Flow Number :	N/R
State Water Body :	030702040030
State Water Body Name :	Amelia R Class III Marine WBID 2124
Permit Name :	WestRock CP, LLC.
Permit Comp Status :	N/R
RNC Tracking :	Y
Master External Permit Number :	N/R
TMDL Interface :	N/R
EDMR Authorization :	N
Pretreatment Indicator :	N/R
Last Date in Agency List :	2025-12-18

Issue Date :	2010-11-12
Original Issue Date :	1979-10-11
Effective Date :	2011-01-01
Expiration Date :	2015-11-11
Retirement Date :	2015-12-31
Termination Date :	N/R
Issuing Agency :	FDEP
Agency Type :	State
Activity ID :	2400014150
External Permit Number :	N/R
Facility Type Indicator :	NON-POTW
Permit Type :	NPDES Individual Permit
Major Minor Status :	M

Map Id: 47
Direction: NE
Distance: 0.604 mi., 3192 ft.
Elevation: 9 ft.
Relative: Higher

Site Name : WESTROCK CP LLC | WESTROCK CP, LLC - FERNANDINA BEACH MILL | WESTROCK - FERNANDINA BEACH MILL
600 N 8TH ST | 600 NORTH 8TH STREET | 600 NORTH 8 STREET
FERNANDINA BEACH | Fernandina Beach, FL

Database(s) : [AST - FL, CORRACTS, CORRECTIVE ACTIONS 2020, CS - FL, DOCKET, DWM CONTAM - FL, ECHO, EJ TOXIC RELEASE, ERNS, FA 3 - FL, FRS, GWIF - FL, I C - FL, ICIS, INACTIVE PCS, LAST - FL, LQG - FL, MANIFEST - IN, MANIFEST EPA, NPDES - FL, PCS ENF, PCS FACILITY, RCRA IC EC, RCRA SQG, RCRA TSDF, SHWS ERIC - FL, SPILLS - FL, SQG - FL, STORMWATER, T 2 - FL, TOSCA-PLANT, TRIS, WASTEWATER - FL] ***(cont.)***

Envirosite ID: 1504416
EPA ID: N/R

PCS FACILITY ***(cont.)***

Permit Status :	Administratively Continued
Total Design Flow Number :	37.5
Actual Average Flow Number :	37.5
State Water Body :	030702040030
State Water Body Name :	Amelia R Class III Marine WBID 2124
Permit Name :	RockTenn CP LLC - Fernandina Beach Mill
Permit Comp Status :	Y
RNC Tracking :	Y
Master External Permit Number :	N/R
TMDL Interface :	N/R
EDMR Authorization :	N
Pretreatment Indicator :	N/R
Last Date in Agency List :	2025-12-18

Issue Date :	2018-04-21
Original Issue Date :	2018-04-21
Effective Date :	2018-04-21
Expiration Date :	2023-04-20
Retirement Date :	N/R
Termination Date :	N/R
Issuing Agency :	Florida Department of Environmental Protection
Agency Type :	State
Activity ID :	3601536470
External Permit Number :	FLR20CA56
Facility Type Indicator :	NON-POTW
Permit Type :	General Permit Covered Facility-NPDES)
Major Minor Status :	N
Permit Status :	Effective
Total Design Flow Number :	N/R
Actual Average Flow Number :	N/R
State Water Body :	N/R
State Water Body Name :	N/R
Permit Name :	WestRock CP, LLC.
Permit Comp Status :	Y
RNC Tracking :	Y
Master External Permit Number :	FLR200000
TMDL Interface :	N/R
EDMR Authorization :	N
Pretreatment Indicator :	N/R
Last Date in Agency List :	2019-02-26

Map Id: 47
Direction: NE
Distance: 0.604 mi., 3192 ft.
Elevation: 9 ft.
Relative: Higher

Site Name : WESTROCK CP LLC | WESTROCK CP, LLC - FERNANDINA BEACH MILL | WESTROCK - FERNANDINA BEACH MILL
600 N 8TH ST | 600 NORTH 8TH STREET | 600 NORTH 8 STREET
FERNANDINA BEACH | Fernandina Beach, FL

Database(s) : [AST - FL, CORRACTS, CORRECTIVE ACTIONS 2020, CS - FL, DOCKET, DWM CONTAM - FL, ECHO, EJ TOXIC RELEASE, ERNS, FA 3 - FL, FRS, GWIF - FL, I C - FL, ICIS, INACTIVE PCS, LAST - FL, LQG - FL, MANIFEST - IN, MANIFEST EPA, NPDES - FL, PCS ENF, PCS FACILITY, RCRA IC EC, RCRA SQG, RCRA TSDF, SHWS ERIC - FL, SPILLS - FL, SQG - FL, STORMWATER, T 2 - FL, TOSCA-PLANT, TRIS, WASTEWATER - FL] ***(cont.)***

Envirosite ID: 1504416
EPA ID: N/R

RCRA IC EC

Facility Name :	WESTROCK CP LLC
Facility Address :	600 N 8TH ST, FERNANDINA BEACH, FL 32034-3319
County :	NASSAU

Facility Summary

Site ID :	FLD004056230
EPA Region :	04
Latitude Measure :	30.680255
Longitude Measure :	-81.457041
Last Date in Agency List :	2025-09-10

Controls Summary

Actual Date :	2004-06-18
Event Code :	CA770GW
Event Code Description :	ENGINEERING CONTROLS ESTABLISHED-GROUNDWATER CONTROL
Contact Name :	DANA KAHLBAUM
Contact Phone and Extention :	904-277-5874

RCRA SQG

Facility Name :	WESTROCK CP LLC
Facility Address :	600 N 8TH ST, FERNANDINA BEACH, FL 32034-3319
County :	NASSAU
Date Form Received by Agency :	2025-08-25
EPA ID :	FLD004056230
Mailing Address :	600 N 8TH ST, FERNANDINA BEACH, FL 32034-3319
Contact :	KELLY O'KEEFE
Contact Address :	600 N 8TH ST, FERNANDINA BEACH, FL 32034-0000
Contact Country :	US
Contact Telephone :	850-245-8707
Contact Email :	KELLY.OKEEFE@SMURFITWESTROCK.COM
EPA Region :	04
Land Type :	Private
Source Type :	Notification
Classification :	Small Quantity Generator

Map Id: 47
Direction: NE
Distance: 0.604 mi., 3192 ft.
Elevation: 9 ft.
Relative: Higher

Site Name : WESTROCK CP LLC | WESTROCK CP, LLC - FERNANDINA BEACH MILL | WESTROCK - FERNANDINA BEACH MILL
600 N 8TH ST | 600 NORTH 8TH STREET | 600 NORTH 8 STREET
FERNANDINA BEACH | Fernandina Beach, FL

Database(s) : [AST - FL, CORRACTS, CORRECTIVE ACTIONS 2020, CS - FL, DOCKET, DWM CONTAM - FL, ECHO, EJ TOXIC RELEASE, ERNS, FA 3 - FL, FRS, GWIF - FL, I C - FL, ICIS, INACTIVE PCS, LAST - FL, LQG - FL, MANIFEST - IN, MANIFEST EPA, NPDES - FL, PCS ENF, PCS FACILITY, RCRA IC EC, RCRA SQG, RCRA TSDF, SHWS ERIC - FL, SPILLS - FL, SQG - FL, STORMWATER, T 2 - FL, TOSCA-PLANT, TRIS, WASTEWATER - FL] ***(cont.)***

Envirosite ID: 1504416
EPA ID: N/R

RCRA SQG ***(cont.)***

Description : Handlers that generate more than 100 and less than 1000 kilograms of hazardous waste during any calendar month and accumulate less than 6000 kg of hazardous waste at any time; or generate 100 kg or less of hazardous waste during any calendar month, and accumulate more than 1000 kg of hazardous waste at any time.

Last Date in Agency List : 2026-01-28

Owner/Operator Summary

Owner/Operator Name : JOHN CARR
Owner/Operator Address : N 8TH ST, FERNANDINA BEACH, FL 32034-0000
Owner/Operator Country : US
Owner/Operator Telephone : 904-261-5551
Owner/Operator Email : N/R
Owner/Operator Fax : N/R
Legal Status : Private
Owner/Operator Type : Owner
Owner/Operator Start Date : 2004-11-01
Owner/Operator End Date : 2005-09-15

Owner/Operator Name : SMURFIT - STONE CONTAINER CORP
Owner/Operator Address : 600 N 8TH ST, FERNANDINA BEACH, FL 32034-3319
Owner/Operator Country : US
Owner/Operator Telephone : 904-261-5551
Owner/Operator Email : N/R
Owner/Operator Fax : N/R
Legal Status : Private
Owner/Operator Type : Operator
Owner/Operator Start Date : 2010-12-15
Owner/Operator End Date : 2011-05-27

Owner/Operator Name : SMURFIT - STONE CONTAINER CORP
Owner/Operator Address : PO BOX 2000, FERNANDINA BEACH, FL 32035-2000
Owner/Operator Country : US
Owner/Operator Telephone : 904-261-5551
Owner/Operator Email : N/R
Owner/Operator Fax : N/R

Map Id: 47
Direction: NE
Distance: 0.604 mi., 3192 ft.
Elevation: 9 ft.
Relative: Higher

Site Name : WESTROCK CP LLC | WESTROCK CP, LLC - FERNANDINA BEACH MILL | WESTROCK - FERNANDINA BEACH MILL
600 N 8TH ST | 600 NORTH 8TH STREET | 600 NORTH 8 STREET
FERNANDINA BEACH | Fernandina Beach, FL

Database(s) : [AST - FL, CORRACTS, CORRECTIVE ACTIONS 2020, CS - FL, DOCKET, DWM CONTAM - FL, ECHO, EJ TOXIC RELEASE, ERNS, FA 3 - FL, FRS, GWIF - FL, I C - FL, ICIS, INACTIVE PCS, LAST - FL, LQG - FL, MANIFEST - IN, MANIFEST EPA, NPDES - FL, PCS ENF, PCS FACILITY, RCRA IC EC, RCRA SQG, RCRA TSDF, SHWS ERIC - FL, SPILLS - FL, SQG - FL, STORMWATER, T 2 - FL, TOSCA-PLANT, TRIS, WASTEWATER - FL] ***(cont.)***

Envirosite ID: 1504416
EPA ID: N/R

RCRA SQG ***(cont.)***

Legal Status :	Private
Owner/Operator Type :	Owner
Owner/Operator Start Date :	2010-12-03
Owner/Operator End Date :	2011-05-27
Owner/Operator Name :	SMURFIT - STONE CONTAINER ENTERPRISES IN
Owner/Operator Address :	600 N 8TH ST, FERNANDINA BEACH, FL 32034-3319
Owner/Operator Country :	US
Owner/Operator Telephone :	904-261-5551
Owner/Operator Email :	N/R
Owner/Operator Fax :	N/R
Legal Status :	Private
Owner/Operator Type :	Operator
Owner/Operator Start Date :	1992-09-01
Owner/Operator End Date :	2010-12-15
Owner/Operator Name :	SMURFIT - STONE CONTAINER ENTERPRISES IN
Owner/Operator Address :	PO BOX 2000, FERNANDINA BEACH, FL 32035-2000
Owner/Operator Country :	US
Owner/Operator Telephone :	904-261-5551
Owner/Operator Email :	N/R
Owner/Operator Fax :	N/R
Legal Status :	Private
Owner/Operator Type :	Owner
Owner/Operator Start Date :	1992-09-01
Owner/Operator End Date :	2010-12-15
Owner/Operator Name :	WESTROCK CP LLC
Owner/Operator Address :	600 N 8TH ST, FERNANDINA BEACH, FL 32034-2000
Owner/Operator Country :	US
Owner/Operator Telephone :	904-261-5551
Owner/Operator Email :	N/R
Owner/Operator Fax :	N/R
Legal Status :	Private
Owner/Operator Type :	Operator
Owner/Operator Start Date :	2015-09-01
Owner/Operator End Date :	N/R

Map Id: 47
Direction: NE
Distance: 0.604 mi., 3192 ft.
Elevation: 9 ft.
Relative: Higher

Site Name : WESTROCK CP LLC | WESTROCK CP, LLC - FERNANDINA BEACH MILL | WESTROCK - FERNANDINA BEACH MILL
600 N 8TH ST | 600 NORTH 8TH STREET | 600 NORTH 8 STREET
FERNANDINA BEACH | Fernandina Beach, FL

Database(s) : [AST - FL, CORRACTS, CORRECTIVE ACTIONS 2020, CS - FL, DOCKET, DWM CONTAM - FL, ECHO, EJ TOXIC RELEASE, ERNS, FA 3 - FL, FRS, GWIF - FL, I C - FL, ICIS, INACTIVE PCS, LAST - FL, LQG - FL, MANIFEST - IN, MANIFEST EPA, NPDES - FL, PCS ENF, PCS FACILITY, RCRA IC EC, RCRA SQG, RCRA TSDF, SHWS ERIC - FL, SPILLS - FL, SQG - FL, STORMWATER, T 2 - FL, TOSCA-PLANT, TRIS, WASTEWATER - FL] ***(cont.)***

Envirosite ID: 1504416
EPA ID: N/R

RCRA SQG ***(cont.)***

Owner/Operator Name :	WESTROCK CP LLC
Owner/Operator Address :	600 N 8TH ST, FERNANDINA BEACH, FL 32034-3319
Owner/Operator Country :	US
Owner/Operator Telephone :	904-261-5551
Owner/Operator Email :	N/R
Owner/Operator Fax :	N/R
Legal Status :	Private
Owner/Operator Type :	Owner
Owner/Operator Start Date :	2015-09-01
Owner/Operator End Date :	N/R

Handler Activities Summary

U.S. Importer of Hazardous Waste :	N
Mixed Waste (Haz. and Radioactive) :	N/R
Recycler of Hazardous Waste :	N
Transporter of Hazardous Waste :	N
Treater, Storer or Disposer of HW :	N
Underground Injection Activity :	N
On-site Burner Exemption :	N
Furnace Exemption :	N
Used Oil Fuel Burner :	N
Used Oil Processor :	N
Used Oil Refiner :	N
Used Oil Fuel Marketer to Burner :	N
Used Oil Specification Marketer :	N
Used Oil Transfer Facility :	N
Used Oil Transporter :	N

Historical Generators

Date Form Received by Agency :	2019-02-04
Facility Name :	WESTROCK CP LLC
Classification :	Small Quantity Generator
Date Form Received by Agency :	2018-08-24
Facility Name :	WESTROCK CP LLC
Classification :	Small Quantity Generator

Map Id: 47
Direction: NE
Distance: 0.604 mi., 3192 ft.
Elevation: 9 ft.
Relative: Higher

Site Name : WESTROCK CP LLC | WESTROCK CP, LLC - FERNANDINA BEACH MILL | WESTROCK - FERNANDINA BEACH MILL
600 N 8TH ST | 600 NORTH 8TH STREET | 600 NORTH 8 STREET
FERNANDINA BEACH | Fernandina Beach, FL

Database(s) : [AST - FL, CORRACTS, CORRECTIVE ACTIONS 2020, CS - FL, DOCKET, DWM CONTAM - FL, ECHO, EJ TOXIC RELEASE, ERNS, FA 3 - FL, FRS, GWIF - FL, I C - FL, ICIS, INACTIVE PCS, LAST - FL, LQG - FL, MANIFEST - IN, MANIFEST EPA, NPDES - FL, PCS ENF, PCS FACILITY, RCRA IC EC, RCRA SQG, RCRA TSDF, SHWS ERIC - FL, SPILLS - FL, SQG - FL, STORMWATER, T 2 - FL, TOSCA-PLANT, TRIS, WASTEWATER - FL] ***(cont.)***

Envirosite ID: 1504416
EPA ID: N/R

RCRA SQG ***(cont.)***

Date Form Received by Agency : 2018-07-13
Facility Name : WESTROCK CP LLC
Classification : Large Quantity Generator

Date Form Received by Agency : 2015-08-25
Facility Name : WESTROCK CP LLC
Classification : Very Small Quantity Generator

Date Form Received by Agency : 2011-06-03
Facility Name : ROCKTENN CP LLC
Classification : Small Quantity Generator

Date Form Received by Agency : 2008-01-30
Facility Name : WESTROCK CP LLC
Classification : Very Small Quantity Generator

Date Form Received by Agency : 1993-09-14
Facility Name : WESTROCK CP LLC
Classification : Not a generator, verified

Hazardous Waste Summary
Waste Code / Name : D001 - IGNITABLE WASTE
D002 - CORROSIVE WASTE
D005 - BARIUM
D006 - CADMIUM
D009 - MERCURY

Map Id: 47
Direction: NE
Distance: 0.604 mi., 3192 ft.
Elevation: 9 ft.
Relative: Higher

Site Name : WESTROCK CP LLC | WESTROCK CP, LLC - FERNANDINA BEACH MILL | WESTROCK - FERNANDINA BEACH MILL
600 N 8TH ST | 600 NORTH 8TH STREET | 600 NORTH 8 STREET
FERNANDINA BEACH | Fernandina Beach, FL

Database(s) : [AST - FL, CORRACTS, CORRECTIVE ACTIONS 2020, CS - FL, DOCKET, DWM CONTAM - FL, ECHO, EJ TOXIC RELEASE, ERNS, FA 3 - FL, FRS, GWIF - FL, I C - FL, ICIS, INACTIVE PCS, LAST - FL, LQG - FL, MANIFEST - IN, MANIFEST EPA, NPDES - FL, PCS ENF, PCS FACILITY, RCRA IC EC, RCRA SQG, RCRA TSDF, SHWS ERIC - FL, SPILLS - FL, SQG - FL, STORMWATER, T 2 - FL, TOSCA-PLANT, TRIS, WASTEWATER - FL] ***(cont.)***

Envirosite ID: 1504416
EPA ID: N/R

RCRA SQG ***(cont.)***

Waste Code / Name : F003 - THE FOLLOWING SPENT NONHALOGENATED SOLVENTS: XYLENE, ACETONE, ETHYL ACETATE, ETHYL BENZENE, ETHYL ETHER, METHYL ISOBUTYL KETONE, N-BUTYL ALCOHOL, CYCLOHEXANONE, AND METHANOL; ALL SPENT SOLVENT MIXTURES/BLENDS CONTAINING, BEFORE USE, ONLY THE ABOVE SPENT NONHALOGENATED SOLVENTS; AND ALL SPENT SOLVENT MIXTURES/BLENDS CONTAINING, BEFORE USE, ONE OR MORE OF THE ABOVE NONHALOGENATED SOLVENTS, AND A TOTAL OF TEN PERCENT OR MORE (BY VOLUME) OF ONE OR MORE OF THOSE SOLVENTS LISTED IN F001, F002, F004, AND F005; AND STILL BOTTOMS FROM THE RECOVERY OF THESE SPENT SOLVENTS AND SPENT SOLVENT MIXTURES.
F005 - THE FOLLOWING SPENT NONHALOGENATED SOLVENTS: TOLUENE, METHYL ETHYL KETONE, CARBON DISULFIDE, ISOBUTANOL, PYRIDINE, BENZENE, 2-ETHOXYETHANOL, AND 2-NITROPROPANE; ALL SPENT SOLVENT MIXTURES/BLENDS CONTAINING, BEFORE USE, A TOTAL OF TEN PERCENT OR MORE (BY VOLUME) OF ONE OR MORE OF THE ABOVE NONHALOGENATED SOLVENTS OR THOSE SOLVENTS LISTED IN F001, F002, OR F004; AND STILL BOTTOMS FROM THE RECOVERY OF THESE SPENT SOLVENTS AND SPENT SOLVENT MIXTURES.

Waste Code / Name :

F001 - THE FOLLOWING SPENT HALOGENATED SOLVENTS USED IN DEGREASING: TETRACHLOROETHYLENE, TRICHLORETHYLENE, METHYLENE CHLORIDE, 1,1,1-TRICHLOROETHANE, CARBON TETRACHLORIDE AND CHLORINATED FLUOROCARBONS; ALL SPENT SOLVENT MIXTURES/BLENDS USED IN DEGREASING CONTAINING, BEFORE USE, A TOTAL OF TEN PERCENT OR MORE (BY VOLUME) OF ONE OR MORE OF THE ABOVE HALOGENATED SOLVENTS OR THOSE SOLVENTS LISTED IN F002, F004, AND F005; AND STILL BOTTOMS FROM THE RECOVERY OF THESE SPENT SOLVENTS AND SPENT SOLVENT MIXTURES.

Waste Code / Name :

F002 - THE FOLLOWING SPENT HALOGENATED SOLVENTS: TETRACHLOROETHYLENE, METHYLENE CHLORIDE, TRICHLOROETHYLENE, 1,1,1-TRICHLOROETHANE, CHLOROBENZENE, 1,1,2-TRICHLORO-1,2,2-TRIFLUOROETHANE, ORTHO-DICHLOROBENZENE, TRICHLOROFLUOROMETHANE, AND 1,1,2, TRICHLOROETHANE; ALL SPENT SOLVENT MIXTURES/BLENDS CONTAINING, BEFORE USE, A TOTAL OF TEN PERCENT OR MORE (BY VOLUME) OF ONE OR MORE OF THE ABOVE HALOGENATED SOLVENTS OR THOSE SOLVENTS LISTED IN F001, F004, AND F005; AND STILL BOTTOMS FROM THE RECOVERY OF THESE SPENT SOLVENTS AND SPENT SOLVENT MIXTURES.

Map Id: 47
Direction: NE
Distance: 0.604 mi., 3192 ft.
Elevation: 9 ft.
Relative: Higher

Site Name : WESTROCK CP LLC | WESTROCK CP, LLC - FERNANDINA BEACH MILL | WESTROCK - FERNANDINA BEACH MILL
600 N 8TH ST | 600 NORTH 8TH STREET | 600 NORTH 8 STREET
FERNANDINA BEACH | Fernandina Beach, FL

Database(s) : [AST - FL, CORRACTS, CORRECTIVE ACTIONS 2020, CS - FL, DOCKET, DWM CONTAM - FL, ECHO, EJ TOXIC RELEASE, ERNS, FA 3 - FL, FRS, GWIF - FL, I C - FL, ICIS, INACTIVE PCS, LAST - FL, LQG - FL, MANIFEST - IN, MANIFEST EPA, NPDES - FL, PCS ENF, PCS FACILITY, RCRA IC EC, RCRA SQG, RCRA TSDF, SHWS ERIC - FL, SPILLS - FL, SQG - FL, STORMWATER, T 2 - FL, TOSCA-PLANT, TRIS, WASTEWATER - FL] ***(cont.)***

Envirosite ID: 1504416
EPA ID: N/R

RCRA SQG ***(cont.)***

Corrective Action Summary

Details for this site have been truncated due to the large number of available details for this site within this dataset. For the complete details for this site, contact your Envirosite account representative for a complimentary site report containing all of the details available.

Date / Status / CA Event Description:	2004-09-23 (Active) CA750YE - RELEASE TO GW CONTROLLED DETERMINATION-YES, APPLICABLE AS OF THIS DATE 2004-07-29 (Active) CA999RM - CA PROCESS IS TERMINATED-REMEDIAL ACTIVITIES COMPLETE 2004-06-18 (Active) CA770GW - ENGINEERING CONTROLS ESTABLISHED-GROUNDWATER CONTROL 2004-05-24 (Active) CA400 - REMEDY DECISION 2004-05-24 (Inactive) CA550 - REMEDY CONSTRUCTION 2003-05-01 (Active) CA070NO - DETERMINATION OF NEED FOR AN INVESTIGATION-INVESTIGATION IS NOT NECESSARY 2002-09-26 (Active) CA725YE - HUMAN EXPOSURES CONTROLLED DETERMINATION-YES, APPLICABLE AS OF THIS DATE 2000-09-15 (Active) CAS07 - CONFIRMATORY SAMPLING REPORT RECEIVED 2000-04-26 (Active) CA106 - CONFIRMATORY SAMPLING WORKPLAN APPROVED 2000-04-26 (Active) CA100 - INVESTIGATION IMPOSITION

Notices of Violations Summary

Date of Violation :	2002-05-16
Date Achieved Compliance :	2002-05-20
Regulation Violated :	Y
Area of Violation :	Used Oil - Generators
Enforcement Action :	N/R
Enforcement Action Date :	2002-05-16
Enf. Disposition Status :	N/R
Enf. Disp. Status Date :	N/R
Violation Lead Agency :	State
Enforcement Lead Agency :	State
Proposed Penalty Amount :	N/R
Final Penalty Amount :	N/R
Paid Penalty Amount :	N/R

Map Id: 47
Direction: NE
Distance: 0.604 mi., 3192 ft.
Elevation: 9 ft.
Relative: Higher

Site Name : WESTROCK CP LLC | WESTROCK CP, LLC - FERNANDINA BEACH MILL | WESTROCK - FERNANDINA BEACH MILL
600 N 8TH ST | 600 NORTH 8TH STREET | 600 NORTH 8 STREET
FERNANDINA BEACH | Fernandina Beach, FL

Database(s) : [AST - FL, CORRACTS, CORRECTIVE ACTIONS 2020, CS - FL, DOCKET, DWM CONTAM - FL, ECHO, EJ TOXIC RELEASE, ERNS, FA 3 - FL, FRS, GWIF - FL, I C - FL, ICIS, INACTIVE PCS, LAST - FL, LQG - FL, MANIFEST - IN, MANIFEST EPA, NPDES - FL, PCS ENF, PCS FACILITY, RCRA IC EC, RCRA SQG, RCRA TSDF, SHWS ERIC - FL, SPILLS - FL, SQG - FL, STORMWATER, T 2 - FL, TOSCA-PLANT, TRIS, WASTEWATER - FL] ***(cont.)***

Envirosite ID: 1504416
EPA ID: N/R

RCRA SQG ***(cont.)***

Date of Violation :	2002-05-16
Date Achieved Compliance :	2002-05-20
Regulation Violated :	Y
Area of Violation :	Universal Waste - Small Quantity Handlers
Enforcement Action :	N/R
Enforcement Action Date :	2002-05-16
Enf. Disposition Status :	N/R
Enf. Disp. Status Date :	N/R
Violation Lead Agency :	State
Enforcement Lead Agency :	State
Proposed Penalty Amount :	N/R
Final Penalty Amount :	N/R
Paid Penalty Amount :	N/R

Date of Violation :	2002-05-16
Date Achieved Compliance :	2002-05-20
Regulation Violated :	Y
Area of Violation :	Generators - General
Enforcement Action :	N/R
Enforcement Action Date :	2002-05-16
Enf. Disposition Status :	N/R
Enf. Disp. Status Date :	N/R
Violation Lead Agency :	State
Enforcement Lead Agency :	State
Proposed Penalty Amount :	N/R
Final Penalty Amount :	N/R
Paid Penalty Amount :	N/R

Date of Violation :	1999-10-28
Date Achieved Compliance :	1999-12-17
Regulation Violated :	Y
Area of Violation :	State Statute or Regulation
Enforcement Action :	DEP WARNING LETTER
Enforcement Action Date :	1999-12-08
Enf. Disposition Status :	N/R
Enf. Disp. Status Date :	N/R
Violation Lead Agency :	State
Enforcement Lead Agency :	State
Proposed Penalty Amount :	N/R

Map Id: 47
Direction: NE
Distance: 0.604 mi., 3192 ft.
Elevation: 9 ft.
Relative: Higher

Site Name : WESTROCK CP LLC | WESTROCK CP, LLC - FERNANDINA BEACH MILL | WESTROCK - FERNANDINA BEACH MILL
600 N 8TH ST | 600 NORTH 8TH STREET | 600 NORTH 8 STREET
FERNANDINA BEACH | Fernandina Beach, FL

Database(s) : [AST - FL, CORRACTS, CORRECTIVE ACTIONS 2020, CS - FL, DOCKET, DWM CONTAM - FL, ECHO, EJ TOXIC RELEASE, ERNS, FA 3 - FL, FRS, GWIF - FL, I C - FL, ICIS, INACTIVE PCS, LAST - FL, LQG - FL, MANIFEST - IN, MANIFEST EPA, NPDES - FL, PCS ENF, PCS FACILITY, RCRA IC EC, RCRA SQG, RCRA TSDF, SHWS ERIC - FL, SPILLS - FL, SQG - FL, STORMWATER, T 2 - FL, TOSCA-PLANT, TRIS, WASTEWATER - FL] ***(cont.)***

Envirosite ID: 1504416
EPA ID: N/R

RCRA SQG ***(cont.)***

Final Penalty Amount :	N/R
Paid Penalty Amount :	N/R

Date of Violation :	1999-10-28
Date Achieved Compliance :	1999-12-17
Regulation Violated :	Y
Area of Violation :	Generators - General
Enforcement Action :	DEP WARNING LETTER
Enforcement Action Date :	1999-12-08
Enf. Disposition Status :	N/R
Enf. Disp. Status Date :	N/R
Violation Lead Agency :	State
Enforcement Lead Agency :	State
Proposed Penalty Amount :	N/R
Final Penalty Amount :	N/R
Paid Penalty Amount :	N/R

Date of Violation :	1996-09-19
Date Achieved Compliance :	1996-12-18
Regulation Violated :	Y
Area of Violation :	Used Oil - Generators
Enforcement Action :	N/R
Enforcement Action Date :	1996-09-19
Enf. Disposition Status :	N/R
Enf. Disp. Status Date :	N/R
Violation Lead Agency :	State
Enforcement Lead Agency :	State
Proposed Penalty Amount :	N/R
Final Penalty Amount :	N/R
Paid Penalty Amount :	N/R

Date of Violation :	1996-09-19
Date Achieved Compliance :	1996-12-18
Regulation Violated :	Y
Area of Violation :	State Statute or Regulation
Enforcement Action :	N/R
Enforcement Action Date :	1996-09-19
Enf. Disposition Status :	N/R

Map Id: 47
Direction: NE
Distance: 0.604 mi., 3192 ft.
Elevation: 9 ft.
Relative: Higher

Site Name : WESTROCK CP LLC | WESTROCK CP, LLC - FERNANDINA BEACH MILL | WESTROCK - FERNANDINA BEACH MILL
600 N 8TH ST | 600 NORTH 8TH STREET | 600 NORTH 8 STREET
FERNANDINA BEACH | Fernandina Beach, FL

Database(s) : [AST - FL, CORRACTS, CORRECTIVE ACTIONS 2020, CS - FL, DOCKET, DWM CONTAM - FL, ECHO, EJ TOXIC RELEASE, ERNS, FA 3 - FL, FRS, GWIF - FL, I C - FL, ICIS, INACTIVE PCS, LAST - FL, LQG - FL, MANIFEST - IN, MANIFEST EPA, NPDES - FL, PCS ENF, PCS FACILITY, RCRA IC EC, RCRA SQG, RCRA TSDF, SHWS ERIC - FL, SPILLS - FL, SQG - FL, STORMWATER, T 2 - FL, TOSCA-PLANT, TRIS, WASTEWATER - FL] ***(cont.)***

Envirosite ID: 1504416
EPA ID: N/R

RCRA SQG ***(cont.)***

Enf. Disp. Status Date :	N/R
Violation Lead Agency :	State
Enforcement Lead Agency :	State
Proposed Penalty Amount :	N/R
Final Penalty Amount :	N/R
Paid Penalty Amount :	N/R

Date of Violation :	1996-09-19
Date Achieved Compliance :	1996-12-18
Regulation Violated :	Y
Area of Violation :	Listing - General
Enforcement Action :	N/R
Enforcement Action Date :	1996-09-19
Enf. Disposition Status :	N/R
Enf. Disp. Status Date :	N/R
Violation Lead Agency :	State
Enforcement Lead Agency :	State
Proposed Penalty Amount :	N/R
Final Penalty Amount :	N/R
Paid Penalty Amount :	N/R

Date of Violation :	1994-03-16
Date Achieved Compliance :	1994-03-16
Regulation Violated :	Y
Area of Violation :	Generators - General
Enforcement Action :	N/R
Enforcement Action Date :	N/R
Enf. Disposition Status :	N/R
Enf. Disp. Status Date :	N/R
Violation Lead Agency :	State
Enforcement Lead Agency :	N/R
Proposed Penalty Amount :	N/R
Final Penalty Amount :	N/R
Paid Penalty Amount :	N/R

Date of Violation :	1985-11-18
Date Achieved Compliance :	1985-12-30
Regulation Violated :	Y

Map Id: 47
Direction: NE
Distance: 0.604 mi., 3192 ft.
Elevation: 9 ft.
Relative: Higher

Site Name : WESTROCK CP LLC | WESTROCK CP, LLC - FERNANDINA BEACH MILL | WESTROCK - FERNANDINA BEACH MILL
600 N 8TH ST | 600 NORTH 8TH STREET | 600 NORTH 8 STREET
FERNANDINA BEACH | Fernandina Beach, FL

Database(s) : [AST - FL, CORRACTS, CORRECTIVE ACTIONS 2020, CS - FL, DOCKET, DWM CONTAM - FL, ECHO, EJ TOXIC RELEASE, ERNS, FA 3 - FL, FRS, GWIF - FL, I C - FL, ICIS, INACTIVE PCS, LAST - FL, LQG - FL, MANIFEST - IN, MANIFEST EPA, NPDES - FL, PCS ENF, PCS FACILITY, RCRA IC EC, RCRA SQG, RCRA TSDF, SHWS ERIC - FL, SPILLS - FL, SQG - FL, STORMWATER, T 2 - FL, TOSCA-PLANT, TRIS, WASTEWATER - FL] ***(cont.)***

Envirosite ID: 1504416
EPA ID: N/R

RCRA SQG ***(cont.)***

Area of Violation :	Generators - General
Enforcement Action :	DEP WARNING LETTER
Enforcement Action Date :	1985-11-20
Enf. Disposition Status :	N/R
Enf. Disp. Status Date :	N/R
Violation Lead Agency :	State
Enforcement Lead Agency :	State
Proposed Penalty Amount :	N/R
Final Penalty Amount :	N/R
Paid Penalty Amount :	N/R

Evaluation Action Summary

Evaluation Date :	2008-01-30
Evaluation :	COMPLIANCE EVALUATION INSPECTION
Area of Violation :	N/R
Date Achieved Compliance :	N/R
Evaluation Lead Agency :	State

Evaluation Date :	2007-07-24
Evaluation :	COMPLIANCE EVALUATION INSPECTION
Area of Violation :	N/R
Date Achieved Compliance :	N/R
Evaluation Lead Agency :	State

Evaluation Date :	2005-07-22
Evaluation :	COMPLIANCE EVALUATION INSPECTION
Area of Violation :	N/R
Date Achieved Compliance :	N/R
Evaluation Lead Agency :	State

Evaluation Date :	2004-08-18
Evaluation :	COMPLIANCE EVALUATION INSPECTION
Area of Violation :	N/R
Date Achieved Compliance :	N/R
Evaluation Lead Agency :	State

Map Id: 47
Direction: NE
Distance: 0.604 mi., 3192 ft.
Elevation: 9 ft.
Relative: Higher

Site Name : WESTROCK CP LLC | WESTROCK CP, LLC - FERNANDINA BEACH MILL | WESTROCK - FERNANDINA BEACH MILL
600 N 8TH ST | 600 NORTH 8TH STREET | 600 NORTH 8 STREET
FERNANDINA BEACH | Fernandina Beach, FL

Database(s) : [AST - FL, CORRACTS, CORRECTIVE ACTIONS 2020, CS - FL, DOCKET, DWM CONTAM - FL, ECHO, EJ TOXIC RELEASE, ERNS, FA 3 - FL, FRS, GWIF - FL, I C - FL, ICIS, INACTIVE PCS, LAST - FL, LQG - FL, MANIFEST - IN, MANIFEST EPA, NPDES - FL, PCS ENF, PCS FACILITY, RCRA IC EC, RCRA SQG, RCRA TSDF, SHWS ERIC - FL, SPILLS - FL, SQG - FL, STORMWATER, T 2 - FL, TOSCA-PLANT, TRIS, WASTEWATER - FL] ***(cont.)***

Envirosite ID: 1504416
EPA ID: N/R

RCRA SQG ***(cont.)***

Evaluation Date :	2002-05-20
Evaluation :	NON-FINANCIAL RECORD REVIEW
Area of Violation :	N/R
Date Achieved Compliance :	N/R
Evaluation Lead Agency :	State

Evaluation Date :	2002-05-16
Evaluation :	COMPLIANCE EVALUATION INSPECTION
Area of Violation :	Used Oil - Generators
Date Achieved Compliance :	2002-05-20
Evaluation Lead Agency :	State

Evaluation Date :	2002-05-16
Evaluation :	COMPLIANCE EVALUATION INSPECTION
Area of Violation :	Universal Waste - Small Quantity Handlers
Date Achieved Compliance :	2002-05-20
Evaluation Lead Agency :	State

Evaluation Date :	2002-05-16
Evaluation :	COMPLIANCE EVALUATION INSPECTION
Area of Violation :	N/R
Date Achieved Compliance :	N/R
Evaluation Lead Agency :	EPA

Evaluation Date :	2002-05-16
Evaluation :	COMPLIANCE EVALUATION INSPECTION
Area of Violation :	Generators - General
Date Achieved Compliance :	2002-05-20
Evaluation Lead Agency :	State

Evaluation Date :	1999-12-17
Evaluation :	NON-FINANCIAL RECORD REVIEW
Area of Violation :	N/R
Date Achieved Compliance :	N/R
Evaluation Lead Agency :	State

Map Id: 47
Direction: NE
Distance: 0.604 mi., 3192 ft.
Elevation: 9 ft.
Relative: Higher

Site Name : WESTROCK CP LLC | WESTROCK CP, LLC - FERNANDINA BEACH MILL | WESTROCK - FERNANDINA BEACH MILL
600 N 8TH ST | 600 NORTH 8TH STREET | 600 NORTH 8 STREET
FERNANDINA BEACH | Fernandina Beach, FL

Database(s) : [AST - FL, CORRACTS, CORRECTIVE ACTIONS 2020, CS - FL, DOCKET, DWM CONTAM - FL, ECHO, EJ TOXIC RELEASE, ERNS, FA 3 - FL, FRS, GWIF - FL, I C - FL, ICIS, INACTIVE PCS, LAST - FL, LQG - FL, MANIFEST - IN, MANIFEST EPA, NPDES - FL, PCS ENF, PCS FACILITY, RCRA IC EC, RCRA SQG, RCRA TSDF, SHWS ERIC - FL, SPILLS - FL, SQG - FL, STORMWATER, T 2 - FL, TOSCA-PLANT, TRIS, WASTEWATER - FL] ***(cont.)***

Envirosite ID: 1504416
EPA ID: N/R

RCRA TSDF

Facility Name :	WESTROCK CP LLC
Facility Address :	600 N 8TH ST, FERNANDINA BEACH, FL 32034-3319
County :	NASSAU

Site Details

EPA Handler ID :	FLD004056230
Receive Date :	2025-08-25
Handler Date of Last Change :	2025-10-17
Activity Location :	FL
Mailing Address :	600 N 8TH ST, FERNANDINA BEACH, FL 32034-3319
Mailing Country :	US
Contact Name :	KELLY O'KEEFE
Contact Title :	ENV ENGINEER
Contact Email Address :	KELLY.OKEEFE@SMURFITWESTROCK.COM
Contact Address :	600 N 8TH ST, FERNANDINA BEACH, FL 32034-0000
Contact Telephone Number and Extension:	850-245-8707
Contact Facsimile Number :	N/R
Region :	04
Land Type :	Private
Source Type :	Notification
Sequence Number :	202508
Non-Notifier :	N/R
Biennial Report Cycle :	N/R
Federal Facility Indicator :	Not a Federal Facility
Accessibility :	N/R
NAICS Codes :	322130
Active Site Indicator :	Handler Activities
Last Date in Agency List :	2026-01-30

Owner/Operator Summary

Owner Name :	JOHN CARR
Owner Type :	Private
Owner/Operator Sequence Number :	2
Operator Name :	SMURFIT - STONE CONTAINER ENTERPRISES IN
Operator Type :	Private

Map Id: 47
Direction: NE
Distance: 0.604 mi., 3192 ft.
Elevation: 9 ft.
Relative: Higher

Site Name : WESTROCK CP LLC | WESTROCK CP, LLC - FERNANDINA BEACH MILL | WESTROCK - FERNANDINA BEACH MILL
600 N 8TH ST | 600 NORTH 8TH STREET | 600 NORTH 8 STREET
FERNANDINA BEACH | Fernandina Beach, FL

Database(s) : [AST - FL, CORRACTS, CORRECTIVE ACTIONS 2020, CS - FL, DOCKET, DWM CONTAM - FL, ECHO, EJ TOXIC RELEASE, ERNS, FA 3 - FL, FRS, GWIF - FL, I C - FL, ICIS, INACTIVE PCS, LAST - FL, LQG - FL, MANIFEST - IN, MANIFEST EPA, NPDES - FL, PCS ENF, PCS FACILITY, RCRA IC EC, RCRA SQG, RCRA TSDF, SHWS ERIC - FL, SPILLS - FL, SQG - FL, STORMWATER, T 2 - FL, TOSCA-PLANT, TRIS, WASTEWATER - FL] ***(cont.)***

Envirosite ID: 1504416
EPA ID: N/R

RCRA TSDF ***(cont.)***

Handler Activities Summary

Commercial TSD Indicator :	N
Operating TSDF Universe :	No
Treatment, Storage, and Disposal Type:	Land Disposal
Full Enforcement Universe :	No
Permit Renewals Workload Universe :	No
Permit Workload Universe :	No
Permit Progress Universe :	Land Disposal
Post-Closure Workload Universe :	No
Closure Workload Universe :	No
TSDFs Potentially Subject to Corrective Action Under 3004 (u)/(v) Universe:	N
TSDFs Only Subject to Corrective Action Under Discretionary Authorities Universe:	N
Active Site Federally-Regulated Treatment, Storage, and Disposal Facility:	No
Active Site Converter Treatment, Storage, and Disposal Facility:	No
Active Site State-Regulated Treatment, Storage, and Disposal Facility:	No
In a Handler Universe :	Y
In a Universe :	Y
Federal Generator Status Universe :	Small Quantity Generator
Short-Term Generator Activity :	N
Importer Activity :	N
Mixed Waste Generator :	N
Federal Waste Generator Code Owner :	HQ
Federal Waste Generator Code :	2
Federal Waste Generator Description :	Small Quantity Generator
State Waste Generator Code Owner :	FL
State Waste Generator Code :	2
Transporter Activity :	N
Transfer Facility Activity :	N
Recycler Activity with Storage :	N
Small Quantity On-site Burner Exemption:	N
Smelting, Melting, and Refining Furnace Exemption:	N
Underground Injection Control :	N

Map Id: 47
Direction: NE
Distance: 0.604 mi., 3192 ft.
Elevation: 9 ft.
Relative: Higher

Site Name : WESTROCK CP LLC | WESTROCK CP, LLC - FERNANDINA BEACH MILL | WESTROCK - FERNANDINA BEACH MILL
600 N 8TH ST | 600 NORTH 8TH STREET | 600 NORTH 8 STREET
FERNANDINA BEACH | Fernandina Beach, FL

Database(s) : [AST - FL, CORRACTS, CORRECTIVE ACTIONS 2020, CS - FL, DOCKET, DWM CONTAM - FL, ECHO, EJ TOXIC RELEASE, ERNS, FA 3 - FL, FRS, GWIF - FL, I C - FL, ICIS, INACTIVE PCS, LAST - FL, LQG - FL, MANIFEST - IN, MANIFEST EPA, NPDES - FL, PCS ENF, PCS FACILITY, RCRA IC EC, RCRA SQG, RCRA TSDF, SHWS ERIC - FL, SPILLS - FL, SQG - FL, STORMWATER, T 2 - FL, TOSCA-PLANT, TRIS, WASTEWATER - FL] ***(cont.)***

Envirosite ID: 1504416
EPA ID: N/R

RCRA TSDF ***(cont.)***

Off-site Waste Receipt :	N
Universal Waste Indicator :	N
Universal Waste Destination Facility:	N
Federal Universal Waste :	N
Used Oil Transporter :	N
Used Oil Transfer Facility :	N
Used Oil Processor :	N
Used Oil Refiner :	N
Used Oil Fuel Burner :	N
Used Oil Fuel Marketer to Burner :	N
Used Oil Specification Marketer :	N
Active Site State-Regulated Handler :	---
Corrective Action Workload Universe :	No NCAPS ranking
Subject to Corrective Action Universe:	N
Non-TSDFs Where RCRA Corrective Action Has Been Imposed Universe:	Y
Corrective Action Priority Ranking :	High
Environmental Control Indicator :	Y
Institutional Control Indicator :	N
Human Exposure Controls Indicator :	Yes
Groundwater Controls Indicator :	Yes
Significant Non-Complier Universe :	N
Unaddressed Significant Non-Complier Universe:	N
Addressed Significant Non-Complier Universe:	N
Significant Non-Complier With a Compliance Schedule Universe:	N
Financial Assurance Required :	-----
Public Notes :	N/R
Recognized Trader - Importer :	N
Recognized Trader - Exporter :	N
Importer of Spent Lead Acid Batteries:	N
Exporter of Spent Lead Acid Batteries:	N
Recycler Activity without Storage :	N
Manifest Broker :	N
Subpart P :	N

Map Id: 47
Direction: NE
Distance: 0.604 mi., 3192 ft.
Elevation: 9 ft.
Relative: Higher

Site Name : WESTROCK CP LLC | WESTROCK CP, LLC - FERNANDINA BEACH MILL | WESTROCK - FERNANDINA BEACH MILL
600 N 8TH ST | 600 NORTH 8TH STREET | 600 NORTH 8 STREET
FERNANDINA BEACH | Fernandina Beach, FL

Database(s) : [AST - FL, CORRACTS, CORRECTIVE ACTIONS 2020, CS - FL, DOCKET, DWM CONTAM - FL, ECHO, EJ TOXIC RELEASE, ERNS, FA 3 - FL, FRS, GWIF - FL, I C - FL, ICIS, INACTIVE PCS, LAST - FL, LQG - FL, MANIFEST - IN, MANIFEST EPA, NPDES - FL, PCS ENF, PCS FACILITY, RCRA IC EC, RCRA SQG, RCRA TSDF, SHWS ERIC - FL, SPILLS - FL, SQG - FL, STORMWATER, T 2 - FL, TOSCA-PLANT, TRIS, WASTEWATER - FL] ***(cont.)***

Envirosite ID: 1504416
EPA ID: N/R

SHWS ERIC - FL

Facility Name :	SMURFIT-STONE CONTAINER CORP - FERNANDINA BEACH- FACILITYWIDE SITE
Facility Address :	600 N 8TH ST, FERNANDINA BEACH, FL 32034
County :	Nassau
ERIC ID :	ERIC_17204
Site Status :	CLOSEDWCOND
Source Facility Name :	WestRock CP LLC
Source Facility ID :	52500
Program :	Hazardous Waste Cleanup Program
Program Type :	RCRA
Program Status :	COMPLETEWITHCOND
District :	NED
Waste Management Office :	SJRWMD
ICR Indicator :	N
Discharge Date :	N/R
Site Manager :	Michell Smith
Site Phase Description :	Phase 5 - Cleanup Complete
Offsite Contamination :	NOCONTAM
Datum ID :	NAD83
Agency Hyperlink :	Click here for hyperlink provided by the agency.
Latitude :	30.662433
Longitude :	-81.471574
Last Date in Agency List :	2026-03-03

SPILLS - FL

Facility Name :	Bohler PO
Facility Address :	600 North 8th Street, FERNANDINA BEACH
County :	Nassau

Incident Details

Incident Number :	4623
Incident Date :	2006-02-26
Incident Status :	Closed
Incident Type :	Inland
Descriptions :	Spill
On-scene Response :	N/R

Map Id: 47
Direction: NE
Distance: 0.604 mi., 3192 ft.
Elevation: 9 ft.
Relative: Higher

Site Name : WESTROCK CP LLC | WESTROCK CP, LLC - FERNANDINA BEACH MILL | WESTROCK - FERNANDINA BEACH MILL
600 N 8TH ST | 600 NORTH 8TH STREET | 600 NORTH 8 STREET
FERNANDINA BEACH | Fernandina Beach, FL

Database(s) : [AST - FL, CORRACTS, CORRECTIVE ACTIONS 2020, CS - FL, DOCKET, DWM CONTAM - FL, ECHO, EJ TOXIC RELEASE, ERNS, FA 3 - FL, FRS, GWIF - FL, I C - FL, ICIS, INACTIVE PCS, LAST - FL, LQG - FL, MANIFEST - IN, MANIFEST EPA, NPDES - FL, PCS ENF, PCS FACILITY, RCRA IC EC, RCRA SQG, RCRA TSDF, SHWS ERIC - FL, SPILLS - FL, SQG - FL, STORMWATER, T 2 - FL, TOSCA-PLANT, TRIS, WASTEWATER - FL] ***(cont.)***

Envirosite ID: 1504416
EPA ID: N/R

SPILLS - FL ***(cont.)***

State Warning Point Date :	N/R
State Warning Point Code :	N/R
Sector Code :	N/R
Facility Reported :	N/R
Business Type :	N/R
Petroleum Flag :	N/R
Off-site Release Flag :	N/R
Release Source Code :	N/R
Release Description :	N/R
Last Date in Agency List :	2018-04-28

Pollutants

Pollutant Name :	Turpentine
Pollutant Actual Volume :	5000 gallon
Pollutant Category :	Solvent

Facility Name :	Horn PO
Facility Address :	600 North 8th Street, FERNANDINA BEACH
County :	Nassau

Incident Details

Incident Number :	4623
Incident Date :	2006-02-26
Incident Status :	Closed
Incident Type :	Inland
Descriptions :	Spill
On-scene Response :	N/R
State Warning Point Date :	N/R
State Warning Point Code :	N/R
Sector Code :	N/R
Facility Reported :	N/R
Business Type :	N/R
Petroleum Flag :	N/R
Off-site Release Flag :	N/R
Release Source Code :	N/R
Release Description :	N/R

Map Id: 47
Direction: NE
Distance: 0.604 mi., 3192 ft.
Elevation: 9 ft.
Relative: Higher

Site Name : WESTROCK CP LLC | WESTROCK CP, LLC - FERNANDINA BEACH MILL | WESTROCK - FERNANDINA BEACH MILL
600 N 8TH ST | 600 NORTH 8TH STREET | 600 NORTH 8 STREET
FERNANDINA BEACH | Fernandina Beach, FL

Database(s) : [AST - FL, CORRACTS, CORRECTIVE ACTIONS 2020, CS - FL, DOCKET, DWM CONTAM - FL, ECHO, EJ TOXIC RELEASE, ERNS, FA 3 - FL, FRS, GWIF - FL, I C - FL, ICIS, INACTIVE PCS, LAST - FL, LQG - FL, MANIFEST - IN, MANIFEST EPA, NPDES - FL, PCS ENF, PCS FACILITY, RCRA IC EC, RCRA SQG, RCRA TSDF, SHWS ERIC - FL, SPILLS - FL, SQG - FL, STORMWATER, T 2 - FL, TOSCA-PLANT, TRIS, WASTEWATER - FL] ***(cont.)***

Envirosite ID: 1504416
EPA ID: N/R

SPILLS - FL ***(cont.)***

Last Date in Agency List : 2018-04-28

Pollutants
Pollutant Name : Turpentine
Pollutant Actual Volume : 5000 gallon
Pollutant Category : Solvent

Facility Name : Jefferson Smurfit Corp.
Facility Address : 600 North 8th Street, FERNANDINA BEACH
County : Nassau

Incident Details
Incident Number : 4623
Incident Date : 2006-02-26
Incident Status : Closed
Incident Type : Inland
Descriptions : Spill
On-scene Response : N/R
State Warning Point Date : N/R
State Warning Point Code : N/R
Sector Code : N/R
Facility Reported : N/R
Business Type : N/R
Petroleum Flag : N/R
Off-site Release Flag : N/R
Release Source Code : N/R
Release Description : N/R
Last Date in Agency List : 2018-04-28

Pollutants
Pollutant Name : Turpentine
Pollutant Actual Volume : 5000 gallon
Pollutant Category : Solvent

Map Id: 47
Direction: NE
Distance: 0.604 mi., 3192 ft.
Elevation: 9 ft.
Relative: Higher

Site Name : WESTROCK CP LLC | WESTROCK CP, LLC - FERNANDINA BEACH MILL | WESTROCK - FERNANDINA BEACH MILL
600 N 8TH ST | 600 NORTH 8TH STREET | 600 NORTH 8 STREET
FERNANDINA BEACH | Fernandina Beach, FL

Database(s) : [AST - FL, CORRACTS, CORRECTIVE ACTIONS 2020, CS - FL, DOCKET, DWM CONTAM - FL, ECHO, EJ TOXIC RELEASE, ERNS, FA 3 - FL, FRS, GWIF - FL, I C - FL, ICIS, INACTIVE PCS, LAST - FL, LQG - FL, MANIFEST - IN, MANIFEST EPA, NPDES - FL, PCS ENF, PCS FACILITY, RCRA IC EC, RCRA SQG, RCRA TSDF, SHWS ERIC - FL, SPILLS - FL, SQG - FL, STORMWATER, T 2 - FL, TOSCA-PLANT, TRIS, WASTEWATER - FL] ***(cont.)***

Envirosite ID: 1504416
EPA ID: N/R

SPILLS - FL ***(cont.)***

Facility Name :	Moran Environmental Recovery, Inc.
Facility Address :	600 North 8th Street, FERNANDINA BEACH
County :	Nassau

Incident Details

Incident Number :	4623
Incident Date :	2006-02-26
Incident Status :	Closed
Incident Type :	Inland
Descriptions :	Spill
On-scene Response :	N/R
State Warning Point Date :	N/R
State Warning Point Code :	N/R
Sector Code :	N/R
Facility Reported :	N/R
Business Type :	N/R
Petroleum Flag :	N/R
Off-site Release Flag :	N/R
Release Source Code :	N/R
Release Description :	N/R
Last Date in Agency List :	2018-04-28

Pollutants

Pollutant Name :	Turpentine
Pollutant Actual Volume :	5000 gallon
Pollutant Category :	Solvent

Facility Name :	Sector Jacksonville
Facility Address :	600 North 8th Street, FERNANDINA BEACH
County :	Nassau

Incident Details

Incident Number :	4623
Incident Date :	2006-02-26

Map Id: 47
Direction: NE
Distance: 0.604 mi., 3192 ft.
Elevation: 9 ft.
Relative: Higher

Site Name : WESTROCK CP LLC | WESTROCK CP, LLC - FERNANDINA BEACH MILL | WESTROCK - FERNANDINA BEACH MILL
600 N 8TH ST | 600 NORTH 8TH STREET | 600 NORTH 8 STREET
FERNANDINA BEACH | Fernandina Beach, FL

Database(s) : [AST - FL, CORRACTS, CORRECTIVE ACTIONS 2020, CS - FL, DOCKET, DWM CONTAM - FL, ECHO, EJ TOXIC RELEASE, ERNS, FA 3 - FL, FRS, GWIF - FL, I C - FL, ICIS, INACTIVE PCS, LAST - FL, LQG - FL, MANIFEST - IN, MANIFEST EPA, NPDES - FL, PCS ENF, PCS FACILITY, RCRA IC EC, RCRA SQG, RCRA TSDF, SHWS ERIC - FL, SPILLS - FL, SQG - FL, STORMWATER, T 2 - FL, TOSCA-PLANT, TRIS, WASTEWATER - FL] ***(cont.)***

Envirosite ID: 1504416
EPA ID: N/R

SPILLS - FL ***(cont.)***

Incident Status :	Closed
Incident Type :	Inland
Descriptions :	Spill
On-scene Response :	N/R
State Warning Point Date :	N/R
State Warning Point Code :	N/R
Sector Code :	N/R
Facility Reported :	N/R
Business Type :	N/R
Petroleum Flag :	N/R
Off-site Release Flag :	N/R
Release Source Code :	N/R
Release Description :	N/R
Last Date in Agency List :	2018-04-28

Pollutants

Pollutant Name :	Turpentine
Pollutant Actual Volume :	5000 gallon
Pollutant Category :	Solvent

SQG - FL

Facility Name :	WestRock CP LLC
Facility Address :	600 N 8th St, Fernandina Beach, 32034
County :	Nassau
Last Inspection Date :	2008-01-30
Date Notified :	1993-10-15
Site ID :	52500
Handler ID :	FLD004056230
Office :	Northeast District
Facility Inspection Type :	N/R
Documents Link :	Click here for hyperlink provided by the agency.
Last Date in Agency List :	2026-02-17

STORMWATER

Facility Name :	WESTROCK CP, LLC - FERNANDINA BEACH MILL

Map Id: 47
Direction: NE
Distance: 0.604 mi., 3192 ft.
Elevation: 9 ft.
Relative: Higher

Site Name : WESTROCK CP LLC | WESTROCK CP, LLC - FERNANDINA BEACH MILL | WESTROCK - FERNANDINA BEACH MILL
600 N 8TH ST | 600 NORTH 8TH STREET | 600 NORTH 8 STREET
FERNANDINA BEACH | Fernandina Beach, FL

Database(s) : [AST - FL, CORRACTS, CORRECTIVE ACTIONS 2020, CS - FL, DOCKET, DWM CONTAM - FL, ECHO, EJ TOXIC RELEASE, ERNS, FA 3 - FL, FRS, GWIF - FL, I C - FL, ICIS, INACTIVE PCS, LAST - FL, LQG - FL, MANIFEST - IN, MANIFEST EPA, NPDES - FL, PCS ENF, PCS FACILITY, RCRA IC EC, RCRA SQG, RCRA TSDF, SHWS ERIC - FL, SPILLS - FL, SQG - FL, STORMWATER, T 2 - FL, TOSCA-PLANT, TRIS, WASTEWATER - FL] ***(cont.)***

Envirosite ID: 1504416
EPA ID: N/R

STORMWATER ***(cont.)***

Facility Address :	600 NORTH 8TH STREET, FERNANDINA BEACH, FL 32034
NPDES ID :	FLR05A517
Permittee Name :	WestRock CP, LLC.
Permit Status :	Effective
Permit Issuing Name :	State
Issued Date :	2021-05-07
Effective Date :	2021-05-07
Termination Date :	N/R
Expiration Date :	2026-05-06
EPA Region :	04
SIC Code :	2653 2631
NAICS Code :	322130 322211
EJ Indexes Above 80th Percentile :	Y
Significant Noncompliance Status :	N/R
Quarters with Noncompliance :	0
Industrial Stormwater Formal Enforcement Actions:	N/R
Facility Map Flag :	N/R
DRF URL :	Click here for hyperlink provided by the agency.
Latitude :	30.681389
Longitude :	-81.457222
Last Date in Agency List :	2025-08-15

T 2 - FL

Facility Name :	ROCKTENN- FERNANDINA BOX
Facility Address :	600 NORTH 8 STREET, FERNANDINA BEACH, FL 32034
County :	Nassau
Filing Year :	2012
Filing Type :	Tier2
Company Name :	ROCKTENN - OLD NAME SMURFIT STONE
Facility ID :	4043955
State Facility ID :	N/R
SIC :	N/R
NAICS :	322211 - Corrugated and Solid Fiber Box Manufacturing
Dun & Bradstreet Code :	N/R
De-Registered Date :	N/R

Map Id: 47
Direction: NE
Distance: 0.604 mi., 3192 ft.
Elevation: 9 ft.
Relative: Higher

Site Name : WESTROCK CP LLC | WESTROCK CP, LLC - FERNANDINA BEACH MILL | WESTROCK - FERNANDINA BEACH MILL
600 N 8TH ST | 600 NORTH 8TH STREET | 600 NORTH 8 STREET
FERNANDINA BEACH | Fernandina Beach, FL

Database(s) : [AST - FL, CORRACTS, CORRECTIVE ACTIONS 2020, CS - FL, DOCKET, DWM CONTAM - FL, ECHO, EJ TOXIC RELEASE, ERNS, FA 3 - FL, FRS, GWIF - FL, I C - FL, ICIS, INACTIVE PCS, LAST - FL, LQG - FL, MANIFEST - IN, MANIFEST EPA, NPDES - FL, PCS ENF, PCS FACILITY, RCRA IC EC, RCRA SQG, RCRA TSDF, SHWS ERIC - FL, SPILLS - FL, SQG - FL, STORMWATER, T 2 - FL, TOSCA-PLANT, TRIS, WASTEWATER - FL] ***(cont.)***

Envirosite ID: 1504416
EPA ID: N/R

T 2 - FL ***(cont.)***

Data Submitted by :	Al Thompson - General Manager
Contact 1 - Name :	Robert Martin
Contact 1 - Contact Type :	Emergency Contact
Contact 1 - Email :	ramartin@rocktenn.com
Contact 1 - 24-hour Phone :	904-753-0674
Contact 1 - Work Phone :	N/R
Contact 1 - Additional Phone :	N/R
Access ID :	N/R
Florida SERC :	N/R
EIN Number :	N/R
Last Modified Date :	2013-03-08
First Submit Date :	2013-02-28
Latitude :	30.677107
Longitude :	-81.456945
Last Date in Agency List :	2014-02-12

TOSCA-PLANT

Facility Name :	SMURFIT-STONE CONTAINER ENTERPRISES INC
Facility Address :	600 N. 8TH ST., FERNANDINA BEACH, FL 32034
Toxic Substances Control Act Report Link:	Click here for hyperlink provided by the agency.
Facility Report Link :	Click here for hyperlink provided by the agency.
Compliance Report Link :	Click here for hyperlink provided by the agency.
Number of Toxic Substances Control Act Chemicals:	8
Latitude :	30.681389
Longitude :	-81.45722
Last Date in Agency List :	2023-10-04

TRIS

Facility Name :	WESTROCK
Facility Address :	600 N 8TH ST, FERNANDINA BEACH, FL 32034
County :	NASSAU

Map Id: 47
Direction: NE
Distance: 0.604 mi., 3192 ft.
Elevation: 9 ft.
Relative: Higher

Site Name : WESTROCK CP LLC | WESTROCK CP, LLC - FERNANDINA BEACH MILL | WESTROCK - FERNANDINA BEACH MILL
600 N 8TH ST | 600 NORTH 8TH STREET | 600 NORTH 8 STREET
FERNANDINA BEACH | Fernandina Beach, FL

Database(s) : [AST - FL, CORRACTS, CORRECTIVE ACTIONS 2020, CS - FL, DOCKET, DWM CONTAM - FL, ECHO, EJ TOXIC RELEASE, ERNS, FA 3 - FL, FRS, GWIF - FL, I C - FL, ICIS, INACTIVE PCS, LAST - FL, LQG - FL, MANIFEST - IN, MANIFEST EPA, NPDES - FL, PCS ENF, PCS FACILITY, RCRA IC EC, RCRA SQG, RCRA TSDF, SHWS ERIC - FL, SPILLS - FL, SQG - FL, STORMWATER, T 2 - FL, TOSCA-PLANT, TRIS, WASTEWATER - FL] ***(cont.)***

Envirosite ID: 1504416
EPA ID: N/R

TRIS ***(cont.)***

Facility Details

TRIF ID :	32034CNTNRNORTH
Federal Facility Flag :	NO
Primary NAICS :	322130 - Paperboard Mills
NAICS 2 :	N/R
NAICS 3 :	N/R
NAICS 4 :	N/R
NAICS 5 :	N/R
NAICS 6 :	N/R
Agency Hyperlink :	Click here for hyperlink provided by the agency.
Last Date in Agency List :	2026-02-03

Contact Information

Public Contact Name :	DAN ROWLAND
Public Contact Email :	DANIEL.ROWLAND@WESTROCK.COM
Public Contact Phone :	9042775812
Public Contact Phone Ext :	N/R
Parent Company Name :	SMURFIT WESTROCK US HOLDING CO
Parent Company DB NR :	N/R

Public Contact Name :	DANA KAHLBAUM
Public Contact Email :	DANA.KAHLBAUM@SMURFITWESTROCK.COM
Public Contact Phone :	9042775874
Public Contact Phone Ext :	N/R
Parent Company Name :	SMURFIT WESTROCK US HOLDING CO
Parent Company DB NR :	N/R

Reported Chemical Information

Details for this site have been truncated due to the large number of available details for this site within this dataset. For the complete details for this site, contact your Envirosite account representative for a complimentary site report containing all of the details available.

Reporting Year :	2024
Document Control Number :	1324222910034
CAS Number :	N420

Map Id: 47
Direction: NE
Distance: 0.604 mi., 3192 ft.
Elevation: 9 ft.
Relative: Higher

Site Name : WESTROCK CP LLC | WESTROCK CP, LLC - FERNANDINA BEACH MILL | WESTROCK - FERNANDINA BEACH MILL
600 N 8TH ST | 600 NORTH 8TH STREET | 600 NORTH 8 STREET
FERNANDINA BEACH | Fernandina Beach, FL

Database(s) : [AST - FL, CORRACTS, CORRECTIVE ACTIONS 2020, CS - FL, DOCKET, DWM CONTAM - FL, ECHO, EJ TOXIC RELEASE, ERNS, FA 3 - FL, FRS, GWIF - FL, I C - FL, ICIS, INACTIVE PCS, LAST - FL, LQG - FL, MANIFEST - IN, MANIFEST EPA, NPDES - FL, PCS ENF, PCS FACILITY, RCRA IC EC, RCRA SQG, RCRA TSDF, SHWS ERIC - FL, SPILLS - FL, SQG - FL, STORMWATER, T 2 - FL, TOSCA-PLANT, TRIS, WASTEWATER - FL] ***(cont.)***

Envirosite ID: 1504416
EPA ID: N/R

TRIS ***(cont.)***

Chemical Name :	Lead compounds
Unit of Measure :	Pounds
Maximum Amount Onsite :	03
Reporting Year :	2024
Document Control Number :	1324222909929
CAS Number :	91-20-3
Chemical Name :	Naphthalene
Unit of Measure :	Pounds
Maximum Amount Onsite :	03
Reporting Year :	2024
Document Control Number :	1324222910123
CAS Number :	50-00-0
Chemical Name :	Formaldehyde
Unit of Measure :	Pounds
Maximum Amount Onsite :	02
Reporting Year :	2024
Document Control Number :	1324222910150
CAS Number :	N982
Chemical Name :	Zinc compounds
Unit of Measure :	Pounds
Maximum Amount Onsite :	03
Reporting Year :	2024
Document Control Number :	1324222910073
CAS Number :	120-80-9
Chemical Name :	Catechol
Unit of Measure :	Pounds
Maximum Amount Onsite :	04
Reporting Year :	2024
Document Control Number :	1324222910186
CAS Number :	7647-01-0

Map Id: 47
Direction: NE
Distance: 0.604 mi., 3192 ft.
Elevation: 9 ft.
Relative: Higher

Site Name : WESTROCK CP LLC | WESTROCK CP, LLC - FERNANDINA BEACH MILL | WESTROCK - FERNANDINA BEACH MILL
600 N 8TH ST | 600 NORTH 8TH STREET | 600 NORTH 8 STREET
FERNANDINA BEACH | Fernandina Beach, FL

Database(s) : [AST - FL, CORRACTS, CORRECTIVE ACTIONS 2020, CS - FL, DOCKET, DWM CONTAM - FL, ECHO, EJ TOXIC RELEASE, ERNS, FA 3 - FL, FRS, GWIF - FL, I C - FL, ICIS, INACTIVE PCS, LAST - FL, LQG - FL, MANIFEST - IN, MANIFEST EPA, NPDES - FL, PCS ENF, PCS FACILITY, RCRA IC EC, RCRA SQG, RCRA TSDF, SHWS ERIC - FL, SPILLS - FL, SQG - FL, STORMWATER, T 2 - FL, TOSCA-PLANT, TRIS, WASTEWATER - FL] ***(cont.)***

Envirosite ID: 1504416
EPA ID: N/R

TRIS ***(cont.)***

Chemical Name :	Hydrochloric acid (acid aerosols including mists, vapors, gas, fog, and other airborne forms of any particle size)
Unit of Measure :	Pounds
Maximum Amount Onsite :	01
Reporting Year :	2024
Document Control Number :	1324222910135
CAS Number :	64-18-6
Chemical Name :	Formic acid
Unit of Measure :	Pounds
Maximum Amount Onsite :	04
Reporting Year :	2024
Document Control Number :	1324222910061
CAS Number :	7664-41-7
Chemical Name :	Ammonia
Unit of Measure :	Pounds
Maximum Amount Onsite :	02
Reporting Year :	2024
Document Control Number :	1324222910046
CAS Number :	N458
Chemical Name :	Mercury compounds
Unit of Measure :	Pounds
Maximum Amount Onsite :	01
Reporting Year :	2024
Document Control Number :	1324222910111
CAS Number :	N590
Chemical Name :	Polycyclic aromatic compounds
Unit of Measure :	Pounds
Maximum Amount Onsite :	01

Map Id: 47
Direction: NE
Distance: 0.604 mi., 3192 ft.
Elevation: 9 ft.
Relative: Higher

Site Name : WESTROCK CP LLC | WESTROCK CP, LLC - FERNANDINA BEACH MILL | WESTROCK - FERNANDINA BEACH MILL
600 N 8TH ST | 600 NORTH 8TH STREET | 600 NORTH 8 STREET
FERNANDINA BEACH | Fernandina Beach, FL

Database(s) : [AST - FL, CORRACTS, CORRECTIVE ACTIONS 2020, CS - FL, DOCKET, DWM CONTAM - FL, ECHO, EJ TOXIC RELEASE, ERNS, FA 3 - FL, FRS, GWIF - FL, I C - FL, ICIS, INACTIVE PCS, LAST - FL, LQG - FL, MANIFEST - IN, MANIFEST EPA, NPDES - FL, PCS ENF, PCS FACILITY, RCRA IC EC, RCRA SQG, RCRA TSDF, SHWS ERIC - FL, SPILLS - FL, SQG - FL, STORMWATER, T 2 - FL, TOSCA-PLANT, TRIS, WASTEWATER - FL] ***(cont.)***

Envirosite ID: 1504416
EPA ID: N/R

TRIS ***(cont.)***

Onsite Release Summary

Total Fugitive Air Emissions :	0
Total Stack Air Emissions :	35.3
Total Air Emissions :	35.3
Total Number of Receiving Streams :	1
Total Surface Water Discharge :	10.1
Total Underground Injection Onsite to Class I Wells - Pounds:	0
Total Underground Injection Onsite to Class II-V Wells - Pounds:	0
Total Underground Injection :	0
Total RCRA Subtitle C Landfills :	0
Total Other On-Site Land Releases :	0
Total Land Treatment :	0
Total Surface Impoundments :	N/R
Total Other Disposal :	0
Total On-Site Land Releases :	0

Total Fugitive Air Emissions :	0
Total Stack Air Emissions :	281.49
Total Air Emissions :	281.49
Total Number of Receiving Streams :	0
Total Surface Water Discharge :	0
Total Underground Injection Onsite to Class I Wells - Pounds:	0
Total Underground Injection Onsite to Class II-V Wells - Pounds:	0
Total Underground Injection :	0
Total RCRA Subtitle C Landfills :	0
Total Other On-Site Land Releases :	0
Total Land Treatment :	0
Total Surface Impoundments :	N/R
Total Other Disposal :	0
Total On-Site Land Releases :	0

Total Fugitive Air Emissions :	0
Total Stack Air Emissions :	0
Total Air Emissions :	0
Total Number of Receiving Streams :	1

Map Id: 47
Direction: NE
Distance: 0.604 mi., 3192 ft.
Elevation: 9 ft.
Relative: Higher

Site Name : WESTROCK CP LLC | WESTROCK CP, LLC - FERNANDINA BEACH MILL | WESTROCK - FERNANDINA BEACH MILL
600 N 8TH ST | 600 NORTH 8TH STREET | 600 NORTH 8 STREET
FERNANDINA BEACH | Fernandina Beach, FL

Database(s) : [AST - FL, CORRACTS, CORRECTIVE ACTIONS 2020, CS - FL, DOCKET, DWM CONTAM - FL, ECHO, EJ TOXIC RELEASE, ERNS, FA 3 - FL, FRS, GWIF - FL, I C - FL, ICIS, INACTIVE PCS, LAST - FL, LQG - FL, MANIFEST - IN, MANIFEST EPA, NPDES - FL, PCS ENF, PCS FACILITY, RCRA IC EC, RCRA SQG, RCRA TSDF, SHWS ERIC - FL, SPILLS - FL, SQG - FL, STORMWATER, T 2 - FL, TOSCA-PLANT, TRIS, WASTEWATER - FL] ***(cont.)***

Envirosite ID: 1504416
EPA ID: N/R

TRIS ***(cont.)***

Total Surface Water Discharge :	4.95
Total Underground Injection Onsite to Class I Wells - Pounds:	0
Total Underground Injection Onsite to Class II-V Wells - Pounds:	0
Total Underground Injection :	0
Total RCRA Subtitle C Landfills :	0
Total Other On-Site Land Releases :	0
Total Land Treatment :	0
Total Surface Impoundments :	N/R
Total Other Disposal :	0
Total On-Site Land Releases :	0

Total Fugitive Air Emissions :	0
Total Stack Air Emissions :	113592.65
Total Air Emissions :	113592.65
Total Number of Receiving Streams :	0
Total Surface Water Discharge :	0
Total Underground Injection Onsite to Class I Wells - Pounds:	0
Total Underground Injection Onsite to Class II-V Wells - Pounds:	0
Total Underground Injection :	0
Total RCRA Subtitle C Landfills :	0
Total Other On-Site Land Releases :	0
Total Land Treatment :	0
Total Surface Impoundments :	N/R
Total Other Disposal :	0
Total On-Site Land Releases :	0

Total Fugitive Air Emissions :	0
Total Stack Air Emissions :	0
Total Air Emissions :	0
Total Number of Receiving Streams :	0
Total Surface Water Discharge :	0
Total Underground Injection Onsite to Class I Wells - Pounds:	0
Total Underground Injection Onsite to Class II-V Wells - Pounds:	0

Map Id: 47
Direction: NE
Distance: 0.604 mi., 3192 ft.
Elevation: 9 ft.
Relative: Higher

Site Name : WESTROCK CP LLC | WESTROCK CP, LLC - FERNANDINA BEACH MILL | WESTROCK - FERNANDINA BEACH MILL
600 N 8TH ST | 600 NORTH 8TH STREET | 600 NORTH 8 STREET
FERNANDINA BEACH | Fernandina Beach, FL

Database(s) : [AST - FL, CORRACTS, CORRECTIVE ACTIONS 2020, CS - FL, DOCKET, DWM CONTAM - FL, ECHO, EJ TOXIC RELEASE, ERNS, FA 3 - FL, FRS, GWIF - FL, I C - FL, ICIS, INACTIVE PCS, LAST - FL, LQG - FL, MANIFEST - IN, MANIFEST EPA, NPDES - FL, PCS ENF, PCS FACILITY, RCRA IC EC, RCRA SQG, RCRA TSDF, SHWS ERIC - FL, SPILLS - FL, SQG - FL, STORMWATER, T 2 - FL, TOSCA-PLANT, TRIS, WASTEWATER - FL] ***(cont.)***

Envirosite ID: 1504416
EPA ID: N/R

TRIS ***(cont.)***

Total Underground Injection :	0
Total RCRA Subtitle C Landfills :	0
Total Other On-Site Land Releases :	0
Total Land Treatment :	0
Total Surface Impoundments :	N/R
Total Other Disposal :	0
Total On-Site Land Releases :	0

Total Fugitive Air Emissions :	0
Total Stack Air Emissions :	8.53
Total Air Emissions :	8.53
Total Number of Receiving Streams :	1
Total Surface Water Discharge :	0
Total Underground Injection Onsite to Class I Wells - Pounds:	0
Total Underground Injection Onsite to Class II-V Wells - Pounds:	0
Total Underground Injection :	0
Total RCRA Subtitle C Landfills :	0
Total Other On-Site Land Releases :	0
Total Land Treatment :	0
Total Surface Impoundments :	N/R
Total Other Disposal :	0
Total On-Site Land Releases :	0

Total Fugitive Air Emissions :	0
Total Stack Air Emissions :	118
Total Air Emissions :	118
Total Number of Receiving Streams :	1
Total Surface Water Discharge :	0
Total Underground Injection Onsite to Class I Wells - Pounds:	0
Total Underground Injection Onsite to Class II-V Wells - Pounds:	0
Total Underground Injection :	0
Total RCRA Subtitle C Landfills :	0
Total Other On-Site Land Releases :	0
Total Land Treatment :	0
Total Surface Impoundments :	N/R

Map Id: 47
Direction: NE
Distance: 0.604 mi., 3192 ft.
Elevation: 9 ft.
Relative: Higher

Site Name : WESTROCK CP LLC | WESTROCK CP, LLC - FERNANDINA BEACH MILL | WESTROCK - FERNANDINA BEACH MILL
600 N 8TH ST | 600 NORTH 8TH STREET | 600 NORTH 8 STREET
FERNANDINA BEACH | Fernandina Beach, FL

Database(s) : [AST - FL, CORRACTS, CORRECTIVE ACTIONS 2020, CS - FL, DOCKET, DWM CONTAM - FL, ECHO, EJ TOXIC RELEASE, ERNS, FA 3 - FL, FRS, GWIF - FL, I C - FL, ICIS, INACTIVE PCS, LAST - FL, LQG - FL, MANIFEST - IN, MANIFEST EPA, NPDES - FL, PCS ENF, PCS FACILITY, RCRA IC EC, RCRA SQG, RCRA TSDF, SHWS ERIC - FL, SPILLS - FL, SQG - FL, STORMWATER, T 2 - FL, TOSCA-PLANT, TRIS, WASTEWATER - FL] ***(cont.)***

Envirosite ID: 1504416
EPA ID: N/R

TRIS ***(cont.)***

Total Other Disposal :	0
Total On-Site Land Releases :	0
Total Fugitive Air Emissions :	0
Total Stack Air Emissions :	.5638572
Total Air Emissions :	.5638572
Total Number of Receiving Streams :	1
Total Surface Water Discharge :	0
Total Underground Injection Onsite to Class I Wells - Pounds:	0
Total Underground Injection Onsite to Class II-V Wells - Pounds:	0
Total Underground Injection :	0
Total RCRA Subtitle C Landfills :	0
Total Other On-Site Land Releases :	0
Total Land Treatment :	0
Total Surface Impoundments :	N/R
Total Other Disposal :	0
Total On-Site Land Releases :	0
Total Fugitive Air Emissions :	0
Total Stack Air Emissions :	194.42
Total Air Emissions :	194.42
Total Number of Receiving Streams :	1
Total Surface Water Discharge :	11341.44
Total Underground Injection Onsite to Class I Wells - Pounds:	0
Total Underground Injection Onsite to Class II-V Wells - Pounds:	0
Total Underground Injection :	0
Total RCRA Subtitle C Landfills :	0
Total Other On-Site Land Releases :	0
Total Land Treatment :	0
Total Surface Impoundments :	N/R
Total Other Disposal :	0
Total On-Site Land Releases :	0

Map Id: 47
Direction: NE
Distance: 0.604 mi., 3192 ft.
Elevation: 9 ft.
Relative: Higher

Site Name : WESTROCK CP LLC | WESTROCK CP, LLC - FERNANDINA BEACH MILL | WESTROCK - FERNANDINA BEACH MILL
600 N 8TH ST | 600 NORTH 8TH STREET | 600 NORTH 8 STREET
FERNANDINA BEACH | Fernandina Beach, FL

Database(s) : [AST - FL, CORRACTS, CORRECTIVE ACTIONS 2020, CS - FL, DOCKET, DWM CONTAM - FL, ECHO, EJ TOXIC RELEASE, ERNS, FA 3 - FL, FRS, GWIF - FL, I C - FL, ICIS, INACTIVE PCS, LAST - FL, LQG - FL, MANIFEST - IN, MANIFEST EPA, NPDES - FL, PCS ENF, PCS FACILITY, RCRA IC EC, RCRA SQG, RCRA TSDF, SHWS ERIC - FL, SPILLS - FL, SQG - FL, STORMWATER, T 2 - FL, TOSCA-PLANT, TRIS, WASTEWATER - FL] ***(cont.)***

Envirosite ID: 1504416
EPA ID: N/R

TRIS ***(cont.)***

Total Fugitive Air Emissions :	0
Total Stack Air Emissions :	994.81
Total Air Emissions :	994.81
Total Number of Receiving Streams :	0
Total Surface Water Discharge :	0
Total Underground Injection Onsite to Class I Wells - Pounds:	0
Total Underground Injection Onsite to Class II-V Wells - Pounds:	0
Total Underground Injection :	0
Total RCRA Subtitle C Landfills :	0
Total Other On-Site Land Releases :	0
Total Land Treatment :	0
Total Surface Impoundments :	N/R
Total Other Disposal :	0
Total On-Site Land Releases :	0

Offsite Release Summary

Total Transferred Off-Site to Disposal:	.0211239
Total Transferred Off-Site for Further Waste Management:	.0211239
Total RCRA C Surface Impoundments :	0
Total Other Surface Impoundments :	0

Total Transferred Off-Site to Disposal:	.51
Total Transferred Off-Site for Further Waste Management:	.51
Total RCRA C Surface Impoundments :	0
Total Other Surface Impoundments :	0

Total Transferred Off-Site to Disposal:	0
Total Transferred Off-Site for Further Waste Management:	0
Total RCRA C Surface Impoundments :	0
Total Other Surface Impoundments :	0

Map Id: 47
Direction: NE
Distance: 0.604 mi., 3192 ft.
Elevation: 9 ft.
Relative: Higher

Site Name : WESTROCK CP LLC | WESTROCK CP, LLC - FERNANDINA BEACH MILL | WESTROCK - FERNANDINA BEACH MILL
600 N 8TH ST | 600 NORTH 8TH STREET | 600 NORTH 8 STREET
FERNANDINA BEACH | Fernandina Beach, FL

Database(s) : [AST - FL, CORRACTS, CORRECTIVE ACTIONS 2020, CS - FL, DOCKET, DWM CONTAM - FL, ECHO, EJ TOXIC RELEASE, ERNS, FA 3 - FL, FRS, GWIF - FL, I C - FL, ICIS, INACTIVE PCS, LAST - FL, LQG - FL, MANIFEST - IN, MANIFEST EPA, NPDES - FL, PCS ENF, PCS FACILITY, RCRA IC EC, RCRA SQG, RCRA TSDF, SHWS ERIC - FL, SPILLS - FL, SQG - FL, STORMWATER, T 2 - FL, TOSCA-PLANT, TRIS, WASTEWATER - FL] ***(cont.)***

Envirosite ID: 1504416
EPA ID: N/R

TRIS ***(cont.)***

Total Transferred Off-Site to Disposal:	1.11
Total Transferred Off-Site for Further Waste Management:	1.11
Total RCRA C Surface Impoundments :	0
Total Other Surface Impoundments :	0

Total Transferred Off-Site to Disposal:	1.58
Total Transferred Off-Site for Further Waste Management:	1.58
Total RCRA C Surface Impoundments :	0
Total Other Surface Impoundments :	0

Total Transferred Off-Site to Disposal:	108493.44
Total Transferred Off-Site for Further Waste Management:	108493.44
Total RCRA C Surface Impoundments :	0
Total Other Surface Impoundments :	0

Total Transferred Off-Site to Disposal:	16.13
Total Transferred Off-Site for Further Waste Management:	16.13
Total RCRA C Surface Impoundments :	0
Total Other Surface Impoundments :	0

Total Transferred Off-Site to Disposal:	16.74
Total Transferred Off-Site for Further Waste Management:	16.74
Total RCRA C Surface Impoundments :	0
Total Other Surface Impoundments :	0

Total Transferred Off-Site to Disposal:	185.18
Total Transferred Off-Site for Further Waste Management:	185.18
Total RCRA C Surface Impoundments :	0
Total Other Surface Impoundments :	0

Map Id: 47
Direction: NE
Distance: 0.604 mi., 3192 ft.
Elevation: 9 ft.
Relative: Higher

Site Name : WESTROCK CP LLC | WESTROCK CP, LLC - FERNANDINA BEACH MILL | WESTROCK - FERNANDINA BEACH MILL
600 N 8TH ST | 600 NORTH 8TH STREET | 600 NORTH 8 STREET
FERNANDINA BEACH | Fernandina Beach, FL

Database(s) : [AST - FL, CORRACTS, CORRECTIVE ACTIONS 2020, CS - FL, DOCKET, DWM CONTAM - FL, ECHO, EJ TOXIC RELEASE, ERNS, FA 3 - FL, FRS, GWIF - FL, I C - FL, ICIS, INACTIVE PCS, LAST - FL, LQG - FL, MANIFEST - IN, MANIFEST EPA, NPDES - FL, PCS ENF, PCS FACILITY, RCRA IC EC, RCRA SQG, RCRA TSDF, SHWS ERIC - FL, SPILLS - FL, SQG - FL, STORMWATER, T 2 - FL, TOSCA-PLANT, TRIS, WASTEWATER - FL] ***(cont.)***

Envirosite ID: 1504416
EPA ID: N/R

TRIS ***(cont.)***

Total Transferred Off-Site to Disposal:	225.32
Total Transferred Off-Site for Further Waste Management:	225.32
Total RCRA C Surface Impoundments :	0
Total Other Surface Impoundments :	0

WASTEWATER - FL

Facility Name :	NASSAU
Facility Address :	600 North 8th Street, Fernandina Beach, FL
County :	NASSAU
Issue Date :	2015-10-15
Effective Date :	2015-11-12
Expiration Date :	2020-11-11
Facility ID :	FL0001104
Facility Type :	Industrial Wastewater
Status :	Active
NPDES :	Y
Major/Minor Discharge :	MA
Environmental Interest :	Industrial Wastewater Program
Company Name :	WestRock CP, LLC.
Related Party Name :	Thomas Sweetser, General Manager
Related Party Address :	600 North 8th Street, Fernandina Beach FL 32034
Related Party Address 2 :	N/R
Related Party Phone :	9042775807
Related Party Email :	tsweetser@rocktenn.com
Document Description :	Wastewater Permit
Nature of Business :	Integrated Pulp And Paper Mill Produces Unbleached Kraft Linerboard
Ownership Type :	Private
Treatment Process Summary :	37.5 Mgd Discharge Of Trt Process Wastewater And Stormwater. Trt-Grit Chamber, Primary Clarifier, Ww Cooling Tower, Unox Activated Sludge System, Dual Secondary Clarifiers With Discharge To Amelia River (D001).
Department Office :	Northeast District
Capacity (MGD) :	37.5
DW Class :	N/R
Last Date in Agency List :	2021-01-13

Map Id: 47
Direction: NE
Distance: 0.604 mi., 3192 ft.
Elevation: 9 ft.
Relative: Higher

Site Name : WESTROCK CP LLC | WESTROCK CP, LLC - FERNANDINA BEACH MILL | WESTROCK - FERNANDINA BEACH MILL
600 N 8TH ST | 600 NORTH 8TH STREET | 600 NORTH 8 STREET
FERNANDINA BEACH | Fernandina Beach, FL

Database(s) : [AST - FL, CORRACTS, CORRECTIVE ACTIONS 2020, CS - FL, DOCKET, DWM CONTAM - FL, ECHO, EJ TOXIC RELEASE, ERNS, FA 3 - FL, FRS, GWIF - FL, I C - FL, ICIS, INACTIVE PCS, LAST - FL, LQG - FL, MANIFEST - IN, MANIFEST EPA, NPDES - FL, PCS ENF, PCS FACILITY, RCRA IC EC, RCRA SQG, RCRA TSDF, SHWS ERIC - FL, SPILLS - FL, SQG - FL, STORMWATER, T 2 - FL, TOSCA-PLANT, TRIS, WASTEWATER - FL] ***(cont.)***

Envirosite ID: 1504416
EPA ID: N/R

WASTEWATER - FL ***(cont.)***

Facility Name :	WestRock - Fernandina Beach Mill
Facility Address :	600 North 8th Street, Fernandina Beach, FL
County :	NASSAU
Issue Date :	2020-12-08
Effective Date :	2020-12-08
Expiration Date :	2025-12-07
Facility ID :	FL0001104
Facility Type :	Industrial Wastewater
Status :	Active
NPDES :	Y
Major/Minor Discharge :	MA
Environmental Interest :	Industrial Wastewater Program
Company Name :	WestRock CP LLC
Related Party Name :	Daniel Rowland, PMTE
Related Party Address :	PO Box 2000, Fernandina Beach FL 32034-3319
Related Party Address 2 :	N/R
Related Party Phone :	9042615551
Related Party Email :	daniel.rowland@westrock.com
Document Description :	Wastewater Permit
Nature of Business :	Integrated Pulp And Paper Mill Produces Unbleached Kraft Linerboard
Ownership Type :	Private
Treatment Process Summary :	N/R
Department Office :	Northeast District
Capacity (MGD) :	N/R
DW Class :	N/R
Last Date in Agency List :	2026-02-06

Map Id: 48
Direction: SSE
Distance: 0.780 mi., 4118 ft.
Elevation: 15 ft.
Relative: Higher

Site Name : H & H TIRE CTR
925 S 8TH ST
FERNANDINA BEACH, FL

Database(s) : [CS - FL, DWM CONTAM - FL, ECHO, EPA LUST, EPA UST, FRS, GWIF - FL, LUST - FL, RCRA NONGEN, UST - FL]

Envirosite ID: 1478702
EPA ID: N/R

CS - FL

Facility Name :	H & H TIRE CTR
Facility Address :	925 S 8TH ST, FERNANDINA BEACH, 32034
County :	Nassau County
DEP Cleanup Site Key :	56481070
Program Site ID :	9203069
Program Source Data :	STCM
Program Area :	PETRO
Collection Date :	2004-11-03
Verification Date :	2004-11-03
Load Date :	2018-12-04
Verifier :	CALTA_H
Collector :	CALTA_H
Verifier Agency :	FLORIDA DEPARTMENT OF ENVIRONMENTAL PROTECTION
Collection Agency :	FLORIDA DEPARTMENT OF ENVIRONMENTAL PROTECTION
Verification Status :	REVIEWED
Remediation Status :	ACTIVE
Office/District :	NED
Comments :	N/R
Last Date in Agency List :	2018-12-06

DWM CONTAM - FL

Facility Name :	H & H TIRE CTR
Facility Address :	925 S 8TH ST, FERNANDINA BEACH, FL 32034
County :	NASSAU
Score Effective Date :	2011-12-29
Score :	10
Score Ranked :	26
Rank :	6627
Facility ID :	9203069
Facility Status :	CLOSED
Facility Type :	C - Fuel user/Non-retail
County Code :	45
District :	NED
Operator :	KENNETH HOLLAND
Phone :	(904)261-8444
Name Changed Date :	2003-09-10
Address Changed Date :	N/R
Latitude Degrees :	30
Latitude Minutes :	39
Latitude Seconds :	30.2452
Longitude Degrees :	81
Longitude Minutes :	27
Longitude Seconds :	39.0655
Feature :	N/R
Method :	UNVR
Datum :	0
Section/Township/Range :	N/R
Related Party Begin Date :	1992-12-03
Related Party ID :	1100
Primary Related Party Role :	ACCOUNT OWNER

Map Id: 48
Direction: SSE
Distance: 0.780 mi., 4118 ft.
Elevation: 15 ft.
Relative: Higher

Site Name : H & H TIRE CTR
925 S 8TH ST
FERNANDINA BEACH, FL

Database(s) : [CS - FL, DWM CONTAM - FL, ECHO, EPA LUST, EPA UST, FRS, GWIF - FL, LUST - FL, RCRA NONGEN, UST - FL] ***(cont.)***

Envirosite ID: 1478702
EPA ID: N/R

DWM CONTAM - FL ***(cont.)***

Related Party Name :	BURNELL HOLLAND
Related Party Address 1 :	925 S 8TH ST, FERNANDINA BEACH, FL 32034
Related Party Address 2 :	N/R
Contact :	BURNELL HOLLAND
Related Party Phone :	(904)261-8444
Related Party Extension :	N/R
Related Party Bad Address Indicator :	N
Last Date in Agency List :	2025-10-08

ECHO

Facility Name :	H & H TIRE & SERVICE CENTER INC
Facility Address :	925 S 8TH ST, FERNANDINA BEACH, FL 32034
County :	NASSAU
Last Inspection Date :	2010-03-05
Registry ID :	110002550640
FIPS Code :	12089
EPA Region :	04
Inspection Count :	0
Last Inspection Days :	5553
Informal Count :	0
Last Informal Action Date :	1995-08-11
Formal Action Count :	0
Last Formal Action Date :	N/R
Total Penalties :	0
Penalty Count :	N/R
Last Penalty Date :	N/R
Last Penalty Amount :	0
QTRS IN NC :	0
Programs IN SNC :	0
Current Compliance Status :	No Violation Identified
Three-Year Compliance Status :	_____
Collection Method :	INTERPOLATION-PHOTO
Reference Point :	POINT WHERE SUBSTANCE IS MONITORED
Accuracy Meters :	5
Derived Tribes :	N/R
Derived HUC :	03070204
Derived WBD :	030702040906
Derived STCTY FIPS :	12089
Derived Zip :	32034
Derived CD113 :	04
Derived CB2010 :	120890501012063
MYRTK Universe :	NNN
NPDES IDs :	N/R
CWA Permit Types :	N/R
CWA Compliance Tracking :	N/R
CWA NAICS :	N/R
CWA SICS :	N/R
CWA Inspection Count :	N/R
CWA Last Inspection Days :	N/R
CWA Informal Count :	N/R
CWA Formal Action Count :	N/R
CWA Last Formal Action Date :	N/R

Map Id: 48
Direction: SSE
Distance: 0.780 mi., 4118 ft.
Elevation: 15 ft.
Relative: Higher

Site Name : H & H TIRE CTR
925 S 8TH ST
FERNANDINA BEACH, FL

Database(s) : [CS - FL, DWM CONTAM - FL, ECHO, EPA LUST, EPA UST, FRS, GWIF - FL, LUST - FL, RCRA NONGEN, UST - FL] ***(cont.)***

Envirosite ID: 1478702
EPA ID: N/R

ECHO ***(cont.)***

CWA Penalties :	N/R
CWA Last Penalty Date :	N/R
CWA Last Penalty Amount :	N/R
CWA Quarters IN NC :	N/R
CWA Current Compliance Status :	N/R
CWA Current SNC Flag :	N
CWA 13 Quarters Compliance Status :	N/R
CWA 13 Quarters Effluent Exceedances:	N/R
CWA Three-Year QNCR Codes :	N/R
DFR URL :	Click here for hyperlink provided by the agency.
Facility SIC :	N/R
Facility NAICS :	811111 - General Automotive Repair
Facility Last Inspection EPA Date :	N/R
Facility Last Inspection State Date :	2010-03-05
Facility Last Formal Act EPA Date :	N/R
Facility Last Formal Act State Date :	N/R
Facility Last Informal Act EPA Date :	N/R
Facility Last Informal Act State Date:	1995-08-11
Facility Federal Agency :	N/R
TRI Reporter :	N/R
Facility Imp Water Flag :	N/R
Current SNC Flag :	N
Indian County Flag :	N
Federal Flag :	N/R
US Mexico Border Flag :	N/R
Chesapeak Bay Flag :	N/R
AIR Flag :	N
NPDES Flag :	N
SDWIS Flag :	N
RCRA Flag :	Y
TRI Flag :	N
GHG Flag :	N
Major Flag :	N/R
Active Flag :	N/R
NAA Flag :	N
Latitude :	30.658633
Longitude :	-81.460864
Last Date in Agency List :	2025-11-13

EPA LUST

Facility Name :	H & H TIRE CTR
Facility Address :	925 S 8TH ST, FERNANDINA BEACH, Florida
County :	N/R
Facility ID :	FL9203069
LUST ID :	FL15724
Reported Date :	1992-12-28
Status :	No Further Action
Substance :	N/R
Closed With Residual Contamination (Tribal Only):	N/R
NFA_Letter (Tribal Only) :	N/R
Tribe (Tribal Only) :	N/R

Map Id: 48
Direction: SSE
Distance: 0.780 mi., 4118 ft.
Elevation: 15 ft.
Relative: Higher

Site Name : H & H TIRE CTR
925 S 8TH ST
FERNANDINA BEACH, FL

Database(s) : [CS - FL, DWM CONTAM - FL, ECHO, EPA LUST, EPA UST, FRS, GWIF - FL, LUST - FL, RCRA NONGEN, UST - FL] ***(cont.)***

Envirosite ID: 1478702
EPA ID: N/R

EPA LUST ***(cont.)***

EPA Region :	4
Estimated Population within 1500ft :	544
Estimated Private Domestic Wells within 1500ft:	58
Within Source Water Protection Area (SPA):	No
SPA Public Water System and Facility ID:	N/R
SPA Water Type :	N/R
SPA Facility Type :	N/R
SPA HUC12 :	N/R
Within Groundwater Wellhead Protection Area (WHPA):	No
WHPA Public Water System and Facility ID:	N/R
WHPA Water Type :	N/R
WHPA Facility Type :	N/R
WHPA HUC12 :	N/R
Within Estimated 100-year Floodplain:	No
Latitude :	30.6580599999999
Longitude :	-81.46111
Last Date in Agency List :	2024-05-23

EPA UST

Facility Name :	H & H TIRE CTR
Facility Address :	925 S 8TH ST, FERNANDINA BEACH, Florida 32034
County :	N/R
Facility ID :	FL9203069
Facility Status :	Closed UST(s)
Open USTs :	0
Closed USTs :	3
Temporarily Out of Service USTs :	0
Date of Last Inspection :	N/R
EPA Region :	4
Tribe :	N/R
Facility ID 2 :	N/R
Latitude :	30.65805556
Longitude :	-81.46111111
Last Date in Agency List :	2024-05-22

Tank Details

Tank ID :	FL9203069-1
Tank Status :	Closed
Installation Date :	N/R
Removal Date :	N/R
Capacity :	2000
Substances :	Leaded Gas
Tank Wall Type :	N/R

Map Id: 48
Direction: SSE
Distance: 0.780 mi., 4118 ft.
Elevation: 15 ft.
Relative: Higher

Site Name : H & H TIRE CTR
925 S 8TH ST
FERNANDINA BEACH, FL

Database(s) : [CS - FL, DWM CONTAM - FL, ECHO, EPA LUST, EPA UST, FRS, GWIF - FL, LUST - FL, RCRA NONGEN, UST - FL] ***(cont.)***

Envirosite ID: 1478702
EPA ID: N/R

EPA UST ***(cont.)***

Tank ID :	FL9203069-2
Tank Status :	Closed
Installation Date :	N/R
Removal Date :	N/R
Capacity :	2000
Substances :	Leaded Gas
Tank Wall Type :	N/R

Tank ID :	FL9203069-3
Tank Status :	Closed
Installation Date :	N/R
Removal Date :	N/R
Capacity :	2000
Substances :	Leaded Gas
Tank Wall Type :	N/R

FRS

Facility Name :	H & H TIRE & SERVICE CENTER INC
Facility Address :	925 S 8TH ST, FERNANDINA BEACH, FL 320343706
County :	NASSAU

Site Details

Registry ID :	110002550640
FRS Facility URL :	Click here for hyperlink provided by the agency.
Last Date in Agency List :	2026-02-17

Source Description

Source Description :

The Florida Environmental System Today Application (FIESTA) Data Maintenance (FDM) system maintains entity, environmental interest and affiliation data for the State of Florida.

Source Description :

RCRAInfo is EPA's comprehensive information system that supports the Resource Conservation and Recovery Act (RCRA) of 1976 and the Hazardous and Solid Waste Amendments (HSWA) of 1984 through the tracking of events and activities related to facilities that generate, transport, and treat, store, or dispose of hazardous waste. RCRAInfo allows RCRA program staff to track the notification, permit, compliance, and corrective action activities required under RCRA. RCRAInfo also supports generation of the National Hazardous Waste Biennial Report. All generators and treatment, storage, and disposal facilities who handle hazardous waste are required to report to the EPA Administrator at least once every two years to support creation of the Biennial Report.

Map Id: 48
Direction: SSE
Distance: 0.780 mi., 4118 ft.
Elevation: 15 ft.
Relative: Higher

Site Name : H & H TIRE CTR
925 S 8TH ST
FERNANDINA BEACH, FL

Database(s) : [CS - FL, DWM CONTAM - FL, ECHO, EPA LUST, EPA UST, FRS, GWIF - FL, LUST - FL, RCRA NONGEN, UST - FL] ***(cont.)***

Envirosite ID: 1478702
EPA ID: N/R

FRS ***(cont.)***

FRS Environmental Interest

Source and System ID :	FLORIDA DEP - 42502 RCRAINFO - FLD981858046

GWIF - FL

Facility Name :	H AND H TIRE
Facility Address :	925 S 8TH ST, FERNANDINA BEACH, 32034
County :	NASSAU
Facility ID :	9203069
Facility Type :	PETROLEUM
Location ID :	197399
Location Method :	DGPS = Differentially Corrected GPS
GPS ID :	197399
GPS Date :	2004-02-19
HAE (Height Above Ellipsoid) :	13.3
Project ID :	SUPER
Insp Name :	JIM SCHOELEN
Insp CHD :	NASSAU
Request Number :	N/R
Datum :	WS1984
Software :	N/R
Streetside :	N/R
Agency :	N/R
Comment :	NO POTABLE WELLS
Latitude :	30.658436
Longitude :	-81.460844
Last Date in Agency List :	2026-01-22

LUST - FL

Facility Name :	H & H TIRE CTR
Facility Address :	925 S 8TH ST, FERNANDINA BEACH, 32034
County :	NASSAU

Site Details

Facility ID :	9203069
Facility Status :	CLOSED
Facility Type :	Fuel user/Non-retail
Phone :	9042618444
Last Date in Agency List :	2026-02-13

Owner Information

Owner ID :	1100
Owner Name :	BURNELL HOLLAND
Owner Address 1 :	925 S 8TH ST, FERNANDINA BEACH, FL 32034
Owner Address 2 :	N/R
Owner Phone :	9042618444
Contact :	BURNELL HOLLAND

Map Id: 48
Direction: SSE
Distance: 0.780 mi., 4118 ft.
Elevation: 15 ft.
Relative: Higher

Site Name : H & H TIRE CTR
925 S 8TH ST
FERNANDINA BEACH, FL

Database(s) : [CS - FL, DWM CONTAM - FL, ECHO, EPA LUST, EPA UST, FRS, GWIF - FL, LUST - FL, RCRA NONGEN, UST - FL] ***(cont.)***

Envirosite ID: 1478702
EPA ID: N/R

LUST - FL ***(cont.)***

Discharge Details

Discharge Date :	1992-12-28
Status Date :	2019-01-29
Status Description :	SRCR COMPLETE
DEP Code :	P
Description :	CLEANUP REQUIRED
Score Date :	2011-12-29
Score :	10
CU Status :	N/R
Oculus Note :	Use the Public Oculus Login button to enter the Oculus Website
Oculus Hyperlink :	Click here for hyperlink provided by the agency.

RCRA NONGEN

Facility Name :	H & H TIRE & SERVICE CENTER INC
Facility Address :	925 S 8TH ST, FERNANDINA BEACH, FL 32034-3706
County :	NASSAU
Date Form Received by Agency :	2010-03-05
EPA ID :	FLD981858046
Mailing Address :	925 S 8TH ST, FERNANDINA BEACH, FL 32034-3706
Contact :	BURNELL HOLLAND
Contact Address :	925 S 8TH ST, FERNANDINA BEACH, FL 32034-3706
Contact Country :	US
Contact Telephone :	904-261-8444
Contact Email :	N/R
EPA Region :	04
Land Type :	Private
Source Type :	Implementer
Classification :	Not a generator, verified
Description :	Not a generator, verified
Last Date in Agency List :	2026-01-28

Owner/Operator Summary

Owner/Operator Name :	BURNELL HOLLAND
Owner/Operator Address :	925 S 8TH ST, FERNANDINA BEACH, FL 32034-3706
Owner/Operator Country :	US
Owner/Operator Telephone :	N/R
Owner/Operator Email :	N/R
Owner/Operator Fax :	N/R
Legal Status :	Private
Owner/Operator Type :	Owner
Owner/Operator Start Date :	1996-10-18
Owner/Operator End Date :	N/R

Handler Activities Summary

U.S. Importer of Hazardous Waste :	N
Mixed Waste (Haz. and Radioactive) :	N

Map Id: 48
Direction: SSE
Distance: 0.780 mi., 4118 ft.
Elevation: 15 ft.
Relative: Higher

Site Name : H & H TIRE CTR
925 S 8TH ST
FERNANDINA BEACH, FL

Database(s) : [CS - FL, DWM CONTAM - FL, ECHO, EPA LUST, EPA UST, FRS, GWIF - FL, LUST - FL, RCRA NONGEN, UST - FL] ***(cont.)***

Envirosite ID: 1478702
EPA ID: N/R

RCRA NONGEN ***(cont.)***

Recycler of Hazardous Waste :	N
Transporter of Hazardous Waste :	N
Treater, Storer or Disposer of HW :	N
Underground Injection Activity :	N
On-site Burner Exemption :	N
Furnace Exemption :	N
Used Oil Fuel Burner :	N
Used Oil Processor :	N
Used Oil Refiner :	N
Used Oil Fuel Marketer to Burner :	N
Used Oil Specification Marketer :	N
Used Oil Transfer Facility :	N
Used Oil Transporter :	N

Historical Generators

Date Form Received by Agency :	1995-09-14
Facility Name :	H & H TIRE & SERVICE CENTER INC
Classification :	Small Quantity Generator

Notices of Violations Summary

Date of Violation :	2010-03-05
Date Achieved Compliance :	2010-04-26
Regulation Violated :	Y
Area of Violation :	Used Oil - Generators
Enforcement Action :	N/R
Enforcement Action Date :	N/R
Enf. Disposition Status :	N/R
Enf. Disp. Status Date :	N/R
Violation Lead Agency :	State
Enforcement Lead Agency :	N/R
Proposed Penalty Amount :	N/R
Final Penalty Amount :	N/R
Paid Penalty Amount :	N/R

Date of Violation :	2010-03-05
Date Achieved Compliance :	2010-04-26
Regulation Violated :	Y
Area of Violation :	State Statute or Regulation
Enforcement Action :	N/R
Enforcement Action Date :	N/R
Enf. Disposition Status :	N/R
Enf. Disp. Status Date :	N/R
Violation Lead Agency :	State
Enforcement Lead Agency :	N/R
Proposed Penalty Amount :	N/R
Final Penalty Amount :	N/R
Paid Penalty Amount :	N/R

Map Id: 48
Direction: SSE
Distance: 0.780 mi., 4118 ft.
Elevation: 15 ft.
Relative: Higher

Site Name : H & H TIRE CTR
925 S 8TH ST
FERNANDINA BEACH, FL

Database(s) : [CS - FL, DWM CONTAM - FL, ECHO, EPA LUST, EPA UST, FRS, GWIF - FL, LUST - FL, RCRA NONGEN, UST - FL] ***(cont.)***

Envirosite ID: 1478702
EPA ID: N/R

RCRA NONGEN ***(cont.)***

Date of Violation :	1995-06-14
Date Achieved Compliance :	1995-11-02
Regulation Violated :	Y
Area of Violation :	Generators - General
Enforcement Action :	DEP WARNING LETTER
Enforcement Action Date :	1995-08-11
Enf. Disposition Status :	N/R
Enf. Disp. Status Date :	N/R
Violation Lead Agency :	State
Enforcement Lead Agency :	State
Proposed Penalty Amount :	N/R
Final Penalty Amount :	N/R
Paid Penalty Amount :	N/R

Evaluation Action Summary

Evaluation Date :	2010-03-05
Evaluation :	COMPLIANCE EVALUATION INSPECTION
Area of Violation :	Used Oil - Generators
Date Achieved Compliance :	2010-04-26
Evaluation Lead Agency :	State

Evaluation Date :	2010-03-05
Evaluation :	COMPLIANCE EVALUATION INSPECTION
Area of Violation :	State Statute or Regulation
Date Achieved Compliance :	2010-04-26
Evaluation Lead Agency :	State

Evaluation Date :	1995-11-02
Evaluation :	NON-FINANCIAL RECORD REVIEW
Area of Violation :	N/R
Date Achieved Compliance :	N/R
Evaluation Lead Agency :	State

Evaluation Date :	1995-09-26
Evaluation :	NON-FINANCIAL RECORD REVIEW
Area of Violation :	N/R
Date Achieved Compliance :	N/R
Evaluation Lead Agency :	State

Evaluation Date :	1995-08-25
Evaluation :	NON-FINANCIAL RECORD REVIEW
Area of Violation :	N/R
Date Achieved Compliance :	N/R
Evaluation Lead Agency :	State

Evaluation Date :	1995-06-14
Evaluation :	COMPLIANCE EVALUATION INSPECTION
Area of Violation :	Generators - General

Map Id: 48
Direction: SSE
Distance: 0.780 mi., 4118 ft.
Elevation: 15 ft.
Relative: Higher

Site Name : H & H TIRE CTR
925 S 8TH ST
FERNANDINA BEACH, FL

Database(s) : [CS - FL, DWM CONTAM - FL, ECHO, EPA LUST, EPA UST, FRS, GWIF - FL, LUST - FL, RCRA NONGEN, UST - FL] ***(cont.)***

Envirosite ID: 1478702
EPA ID: N/R

RCRA NONGEN ***(cont.)***

Date Achieved Compliance :	1995-11-02
Evaluation Lead Agency :	State

UST - FL

Facility Name :	H & H TIRE CTR
Facility Address :	925 S 8TH ST, FERNANDINA BEACH, 32034
County :	NASSAU

Site Details

Facility ID :	9203069
Facility Phone :	9042618444
Facility Status :	CLOSED
Facility Type :	Fuel user/Non-retail
Last Date in Agency List :	2026-02-13

Owner Information

Owner ID :	1100
Owner Name :	BURNELL HOLLAND
Owner Address 1 :	925 S 8TH ST, FERNANDINA BEACH, FL 32034
Owner Address 2 :	N/R
Owner Phone :	9042618444
Contact :	BURNELL HOLLAND
DEP Contractor Own :	P

Tank Information

Tank ID :	1
Gallons :	2000
Tank Location :	UNDERGROUND
Substance :	Leaded Gas
Install Date :	N/R
Status :	Removed from Site
Status Date :	1992-12-31

Tank ID :	2
Gallons :	2000
Tank Location :	UNDERGROUND
Substance :	Leaded Gas
Install Date :	N/R
Status :	Removed from Site
Status Date :	1992-12-31

Tank ID :	3
Gallons :	2000
Tank Location :	UNDERGROUND
Substance :	Leaded Gas
Install Date :	N/R

Map Id: 48
Direction: SSE
Distance: 0.780 mi., 4118 ft.
Elevation: 15 ft.
Relative: Higher

Site Name : H & H TIRE CTR
925 S 8TH ST
FERNANDINA BEACH, FL

Database(s) : [CS - FL, DWM CONTAM - FL, ECHO, EPA LUST, EPA UST, FRS, GWIF - FL, LUST - FL, RCRA NONGEN, UST - FL] ***(cont.)***

Envirosite ID: 1478702
EPA ID: N/R

UST - FL ***(cont.)***

Status :	Removed from Site
Status Date :	1992-12-31
Oculus Note :	Use the Public Oculus Login button to enter the Oculus Website
Oculus Hyperlink :	Click here for hyperlink provided by the agency.

Map Id: 49
Direction: NNE
Distance: 0.793 mi., 4187 ft.
Elevation: 8 ft.
Relative: Higher

Site Name : CONTAINER CORPORATION PART A-1900 | Container Corporation
N FRONT STREET
FERNANDINA BEACH | Fernandina Beach, FL 32035

Database(s) : [SHWS ERIC - FL, SIS - FL]

Envirosite ID: 1735169
EPA ID: N/R

SHWS ERIC - FL

Facility Name :	CONTAINER CORPORATION PART A-1900
Facility Address :	N FRONT STREET, FERNANDINA BEACH, FL 32035
County :	Nassau
ERIC ID :	ERIC_5798
Site Status :	CLOSED
Source Facility Name :	Container Corporation
Source Facility ID :	130778
Program :	Site Investigation Section
Program Type :	SIS
Program Status :	COMPLETE
District :	NED
Waste Management Office :	SJRWMD
ICR Indicator :	Y
Discharge Date :	N/R
Site Manager :	N/R
Site Phase Description :	Phase 0 - Discovery
Offsite Contamination :	NOCONTAM
Datum ID :	WGS84
Agency Hyperlink :	Click here for hyperlink provided by the agency.
Latitude :	30.680593
Longitude :	-81.458401
Last Date in Agency List :	2026-03-03

SIS - FL

Facility Name :	Container Corporation
Facility Address :	N Front Street, FERNANDINA BEACH
County :	NASSAU

Map Id: 49
Direction: NNE
Distance: 0.793 mi., 4187 ft.
Elevation: 8 ft.
Relative: Higher

Site Name : CONTAINER CORPORATION PART A-1900 | Container Corporation
N FRONT STREET
FERNANDINA BEACH | Fernandina Beach, FL 32035

Database(s) : [SHWS ERIC - FL, SIS - FL] ***(cont.)***

Envirosite ID: 1735169
EPA ID: N/R

SIS - FL ***(cont.)***

Site Number :	16
Alternative Site Name :	N/R
District :	NED
Datum :	NAD83
Program Key :	N/R
Agency Link :	Click here for hyperlink provided by the agency.
Last Date in Agency List :	2018-09-06

Facility Name :	Container Corporation Part A-1900
Facility Address :	N Front Street, Fernandina Beach, 32035
County :	NASSAU

Site Number :	5798
Alternative Site Name :	ERIC_5798
District :	NED
Datum :	NAD83
Program Key :	SIS
Agency Link :	Click here for hyperlink provided by the agency.
Last Date in Agency List :	2021-09-17

ENVIROSITE ID	NAME	ADDRESS	CITY	ZIP	DATABASE(S)
35871866	450001101	PO BOX 1063	FERNANDINA BEACH		DEDB - FL
7715776	450002801	RT. 4, BOX 171-C	FERNANDINA BEACH		DEDB - FL
35873001	450002901	N/R	FERNANDINA BEACH		DEDB - FL
7718574	450003001	RT. 3, BOX 320-C	FERNANDINA BEACH		DEDB - FL
7718580	450003101	RT. 1, BOX 23 FIVE POINTS	FERNANDINA BEACH		DEDB - FL
35871902	450003201	PO BOX 411	FERNANDINA BEACH		DEDB - FL
7718589	450003301	RT. 3, BOX 177-A	FERNANDINA BEACH		DEDB - FL
8092176	AAC01819?	GOODBREAD RD			DEDB - FL
32537088	AAC1310	2010 8TH ST			DEDB - FL
7725992	AAC1316	N/R	FERNANDINA BEACH		DEDB - FL
7756347	AAC1321	ROUTE 1, BOX 107	FERNANDINA BEACH		DEDB - FL
7746377	AAC2484	PO BOX 907	FERNANDINA BEACH		DEDB - FL
7733475	AAC2490	AIRPORT RD	FERNANDINA BEACH		DEDB - FL
32567977	AAF2443	2015 1/2 S 8TH ST			DEDB - FL
32560742	AAF2444	1939. 8TH ST.			DEDB - FL
7731169	AAF2483	PO BOX 207	FERNANDINA BEACH		DEDB - FL
32499916	AAF2592	US 1 & MUSSELWHITE RD			DEDB - FL
48381467	BER - Tampa	1 Front Street/Amelia Riv...	FERNANDINA BEACH		SPILLS - FL
40575719	FERNANDINA WATER TARGET	N/R	NO CITY		FUDS
32805230	FLORIDA PUBLIC UTILITIES ...	NORTH SIDE OF 5 STREET / ...	FERNADINA BEACH	32034	T 2 - FL
61847944	Gate Petroleum | Oasis Ex...	Amelia River at 3 Front S...	FERNANDINA BEACH		SPILLS - FL
32660311	N/R	Amelia River at MM 10 nea...	FERNANDINA BEACH		SPILLS - FL
8284184	N/R	1/16 MILE N CR 108 ON SR ...			DEDB - FL
8284186	N/R	1/8 MILE EAST SR 121 ON C...			DEDB - FL
8284190	N/R	1/8 MILE N CR 108 ON SR 1...			DEDB - FL
8284193	N/R	1/8MI EAST OF SR 121 ON C...			DEDB - FL
7962354	NRC report | Fernandina H...	Amelia River @ Front St.	FERNANDINA BEACH		SPILLS - FL
8220460	Responsible Party	"Island Seafood" dock, Fr...	FERNANDINA BEACH		SPILLS - FL
32717174	Trela Walter	Fernandina Harbor Marina,...	FERNANDINA BEACH		SPILLS - FL
32693967	Walton County SO | Schult...	Amelia River @ 302 Front ...	FERNANDINA BEACH		SPILLS - FL

STANDARD ENVIRONMENTAL RECORDS

FEDERAL NPL SITE LIST

NPL: List of priority contaminated sites among identified releases or threatened releases of hazardous substances pollutants or contaminants nationally

Source Version Date: 08/13/2025
Source Update Frequency: Quarterly
Planned Next Contact: 04/30/2026
Source: U.S. Environmental Protection Agency
Source Contact: 703-603-8867
Most Recent Contact: 02/03/2026

PART NPL: Sites that are a part of an National Priority List site referred to as the parent site

Source Version Date: 08/13/2025
Source Update Frequency: Quarterly
Planned Next Contact: 04/30/2026
Source: U.S. Environmental Protection Agency
Source Contact: 703-603-8867
Most Recent Contact: 02/03/2026

SEMS_FINAL NPL: All Included National Priority List Sites

Source Version Date: 08/13/2025
Source Update Frequency: Quarterly
Planned Next Contact: 04/30/2026
Source: U.S. Environmental Protection Agency
Source Contact: 703-603-8867
Most Recent Contact: 02/03/2026

SEMS_PROPOSED NPL: All Proposed National Priority List Sites

Source Version Date: 08/13/2025
Source Update Frequency: Quarterly
Planned Next Contact: 04/30/2026
Source: U.S. Environmental Protection Agency
Source Contact: 703-603-8867
Most Recent Contact: 02/03/2026

PROPOSED NPL: Sites that have been proposed for the National Priority List

Source Version Date: 08/13/2025
Source Update Frequency: Quarterly
Planned Next Contact: 04/30/2026
Source: U.S. Environmental Protection Agency
Source Contact: 703-603-8867
Most Recent Contact: 02/03/2026

NPL EPA GIS: Geospatial data for Areas related to the US EPA National Priority List.

Source Version Date: 08/13/2025
Source Update Frequency: Quarterly
Planned Next Contact: 04/30/2026
Source: U.S. Environmental Protection Agency
Source Contact: 202-566-2132
Most Recent Contact: 02/03/2026

NPL LIENS: National Priority List of sites with Liens

Source Version Date: 08/13/2025
Source Update Frequency: Varies
Planned Next Contact: 04/30/2026
Source: U.S. Environmental Protection Agency
Source Contact: 703-603-8867
Most Recent Contact: 02/03/2026

FEDERAL DELISTED NPL SITE LIST

DELISTED NPL: National Priority List of sites that were delisted and no longer require action

Source Version Date: 08/13/2025
Source Update Frequency: Quarterly
Planned Next Contact: 04/30/2026
Source: U.S. Environmental Protection Agency
Source Contact: 703-603-8867
Most Recent Contact: 02/03/2026

DELISTED PROPOSED NPL: Sites that have been delisted from the proposed National Priority List

Source Version Date: 08/13/2025
Source Update Frequency: Quarterly
Planned Next Contact: 04/30/2026
Source: U.S. Environmental Protection Agency
Source Contact: 703-603-8867
Most Recent Contact: 02/03/2026

STANDARD ENVIRONMENTAL RECORDS *(cont.)*

FEDERAL DELISTED NPL SITE LIST (cont.)

SEMS_DELETED NPL: All Deleted National Priority List Sties

Source Version Date: 08/13/2025
Source Update Frequency: Quarterly
Planned Next Contact: 04/30/2026
Source: U.S. Environmental Protection Agency
Source Contact: 703-603-8867
Most Recent Contact: 02/03/2026

FEDERAL CERCLIS LIST

SEMS_8R_ACTIVE SITES: The Active Site Inventory Report displays site and location information at active SEMS sites. An active site is one at which site assessment, removal, remedial, enforcement, cost recovery, or oversight activities are being planned or conducted. NPL sites include latitude and longitude information. For non-NPL sites, a brief site status is provided.

Source Version Date: 08/13/2025
Source Update Frequency: Quarterly
Planned Next Contact: 04/30/2026
Source: U.S. Environmental Protection Agency
Source Contact: 703-603-8867
Most Recent Contact: 02/03/2026

FEDERAL FACILITY: Sites where Federal Facilities Restoration and Reuse Office (FFRRO) arranged cleanup for Base Closure and Property Transfer at Federal Facilities

Source Version Date: 08/13/2025
Source Update Frequency: Varies
Planned Next Contact: 04/30/2026
Source: U.S. Environmental Protection Agency
Source Contact: 703-603-8712
Most Recent Contact: 02/03/2026

CERCLIS NFRAP: The CERCLIS sites with No Further Remedial Action Planned from the CERCLIS program database. The Environmental Protection Agency decommissioned the CERCLIS data in 2014. The last update was November 12, 2013.

Source Version Date: 08/13/2025
Source Update Frequency: Quarterly
Planned Next Contact: 04/30/2026
Source: U.S. Environmental Protection Agency
Source Contact: 800-424-9346
Most Recent Contact: 02/03/2026

CERCLIS-HIST: The CERCLIS program database contains information on the assessment and remediation of federal hazardous waste sites. The Environmental Protection Agency decommissioned the CERCLIS data in 2014. The last update was November 12, 2013.

Source Version Date: 08/13/2025
Source Update Frequency: Quarterly
Planned Next Contact: 04/30/2026
Source: U.S. Environmental Protection Agency
Source Contact: 800-424-9346
Most Recent Contact: 02/03/2026

SEMS_8R_ARCHIVED SITES: The Archived Site Inventory displays site and location information at sites archived from SEMS. An archived site is one at which EPA has determined that assessment has been completed and no further remedial action is planned under the Superfund program at this time.

Source Version Date: 08/13/2025
Source Update Frequency: Quarterly
Planned Next Contact: 04/30/2026
Source: U.S. Environmental Protection Agency
Source Contact: 703-603-8867
Most Recent Contact: 02/03/2026

EPA SAA: Listing of Sites with Superfund Alternative Approach Agreements.

Source Version Date: 09/16/2024
Source Update Frequency: Quarterly
Planned Next Contact: 05/07/2026
Source: U.S. Environmental Protection Agency
Source Contact: 800-424-9346
Most Recent Contact: 02/10/2026

STANDARD ENVIRONMENTAL RECORDS *(cont.)*

FEDERAL RCRA CORRACTS FACILITIES LIST

CORRACTS: List of facilities where Resource Conservation and Recovery Act Corrective Action Program used to investigate and remediate hazardous releases

Source Version Date: 10/22/2025
Source Update Frequency: Quarterly
Planned Next Contact: 04/14/2026
Source: U.S. Environmental Protection Agency
Source Contact: 202-566-1667
Most Recent Contact: 01/16/2026

HIST CORRACTS 2: List of facilities where Resource Conservation and Recovery Act Corrective Action Program used to investigate and remediate hazardous releases that are no longer in current agency list.

Source Version Date: 10/12/2018
Source Update Frequency: Annually
Planned Next Contact: 06/04/2026
Source: U.S. Environmental Protection Agency
Source Contact: 202-566-1667
Most Recent Contact: 03/10/2026

FEDERAL RCRA NON-CORRACTS TSD FACILITIES LIST

RCRA TSDF: Resource Conservation and Recovery Act hazardous waste transportation storage disposal and treatment facilities

Source Version Date: 10/22/2025
Source Update Frequency: Quarterly
Planned Next Contact: 04/14/2026
Source: U.S. Environmental Protection Agency
Source Contact: 215-814-2469
Most Recent Contact: 01/16/2026

ARCHIVED RCRA TSDF: Resource Conservation and Recovery Act hazardous waste transportation storage disposal and treatment facilities

Source Version Date: 10/22/2025
Source Update Frequency: Quarterly
Planned Next Contact: 04/14/2026
Source: U.S. Environmental Protection Agency
Source Contact: 215-814-2469
Most Recent Contact: 01/16/2026

FEDERAL RCRA GENERATORS LIST

RCRA LQG: Resource Conservation and Recovery Act listing of licensed large quantity generators

Source Version Date: 10/22/2025
Source Update Frequency: Quarterly
Planned Next Contact: 04/14/2026
Source: U.S. Environmental Protection Agency
Source Contact: 215-814-2469
Most Recent Contact: 01/16/2026

RCRA SQG: Resource Conservation and Recovery Act listing of licensed small quantity generators

Source Version Date: 10/22/2025
Source Update Frequency: Quarterly
Planned Next Contact: 04/14/2026
Source: U.S. Environmental Protection Agency
Source Contact: 215-814-2469
Most Recent Contact: 01/16/2026

RCRA VSQG: Resource Conservation and Recovery Act listing of licensed very small quantity generators.

Source Version Date: 10/22/2025
Source Update Frequency: Varies
Planned Next Contact: 04/14/2026
Source: U.S. Environmental Protection Agency
Source Contact: 215-814-2469
Most Recent Contact: 01/16/2026

RCRA NONGEN: Resource Conservation and Recovery Act listing of licensed non-generators

Source Version Date: 10/22/2025
Source Update Frequency: Varies
Planned Next Contact: 04/14/2026
Source: U.S. Environmental Protection Agency
Source Contact: 215-814-2469
Most Recent Contact: 01/16/2026

STANDARD ENVIRONMENTAL RECORDS *(cont.)*

FEDERAL RCRA GENERATORS LIST (cont.)

HIST RCRA LQG: List of Resource Conservation and Recovery Act licensed large quantity generators that are no longer in current agency list.

Source Version Date: 10/12/2018
Source Update Frequency: Annually
Planned Next Contact: 06/04/2026
Source: U.S. Environmental Protection Agency
Source Contact: 215-814-2469
Most Recent Contact: 03/10/2026

HIST RCRA SQG: List of Resource Conservation and Recovery Act licensed small quantity generators that are no longer in current agency list.

Source Version Date: 10/12/2018
Source Update Frequency: Annually
Planned Next Contact: 06/04/2026
Source: U.S. Environmental Protection Agency
Source Contact: 215-814-2469
Most Recent Contact: 03/10/2026

HIST RCRA CESQG: List of Resource Conservation and Recovery Act licensed conditionally exempt small quantity generators that are no longer in current agency list.

Source Version Date: 10/12/2018
Source Update Frequency: Annually
Planned Next Contact: 06/04/2026
Source: U.S. Environmental Protection Agency
Source Contact: 215-814-2469
Most Recent Contact: 03/10/2026

HIST RCRA NONGEN: List of Resource Conservation and Recovery Act licensed non-generators that are no longer in current agency list.

Source Version Date: 10/12/2018
Source Update Frequency: Annually
Planned Next Contact: 06/04/2026
Source: U.S. Environmental Protection Agency
Source Contact: 215-814-2469
Most Recent Contact: 03/10/2026

EJ HAZ WASTE: Hazardous waste facilities from Environmental Justice.

Source Version Date: 04/21/2025
Source Update Frequency: Quarterly
Planned Next Contact: 04/02/2026
Source: ejscreen.epa.gov
Source Contact: (800) 962-6215
Most Recent Contact: 01/06/2026

FEDERAL INSTITUTIONAL CONTROLS / ENGINEERING CONTROLS REGISTRIES

LUCIS: Land Use Control Information Systems

Source Version Date: 03/08/2023
Source Update Frequency: Quarterly
Planned Next Contact: 04/10/2026
Source: Department of the Navy: BRAC PMO
Source Contact: (619) 532-0900
Most Recent Contact: 01/14/2026

LUCIS 2: Land Use Control Information Systems

Source Version Date: 01/17/2018
Source Update Frequency: No Longer Maintained
Planned Next Contact: 05/18/2026
Source: Department of the Navy: BRAC PMO
Source Contact: (619) 532-0900
Most Recent Contact: 02/19/2026

FED E C: Federal listing of remediation sites with engineering controls

Source Version Date: 12/12/2025
Source Update Frequency: Varies
Planned Next Contact: 06/05/2026
Source: U.S. Environmental Protection Agency
Source Contact: 800-424-9346
Most Recent Contact: 03/11/2026

FED I C: Federal listing of remediation sites with institutional controls

Source Version Date: 12/12/2025
Source Update Frequency: Varies
Planned Next Contact: 06/05/2026
Source: U.S. Environmental Protection Agency
Source Contact: 800-424-9346
Most Recent Contact: 03/11/2026

STANDARD ENVIRONMENTAL RECORDS *(cont.)*

FEDERAL INSTITUTIONAL CONTROLS / ENGINEERING CONTROLS REGISTRIES (cont.)

RCRA IC EC: Sites with institutional or engineering controls related to Resource Conservation and Recovery Act

Source Version Date: 09/03/2025
Source Update Frequency: Varies
Planned Next Contact: 05/21/2026
Source: U.S. Environmental Protection Agency
Source Contact: 215-814-2469
Most Recent Contact: 02/24/2026

FEDERAL ERNS LIST

ERNS: Emergency Response Notification System records of reported spills

Source Version Date: 05/27/2025
Source Update Frequency: Annually
Planned Next Contact: 05/08/2026
Source: National Response Center United States Coast Guard
Source Contact: N/R
Most Recent Contact: 02/11/2026

STATE- AND TRIBAL - EQUIVALENT CERCLIS

SITES - FL: Summary status report compiled and revised from existing lists and intended to track progress of activities within and outside of the department as they relate to the listed sites

Source Version Date: 12/24/2012
Source Update Frequency: No Longer Maintained
Planned Next Contact: 04/22/2026
Source: Department of Environmental Protection
Source Contact: 850-245-2006
Most Recent Contact: 01/26/2026

SHWS ERIC - FL: Environmental Restoration Integrated Cleanup (ERIC) contains these datasets: Superfund National Priorities List (NPL) Sites, CERCLA Site Screening Program, State Funded Cleanup Program, State-owned Lands Cleanup Program, Site Rehabilitation Program, Hazardous Waste Cleanup Program, Petroleum Restoration Program, Department of Defense, Formerly Used Defense Site, Drycleaning Solvent Cleanup Program, Responsible Party Cleanup, Site Investigation Section, Brownfield Site Rehabilitation, Hillsborough EPC Brownfields.

Source Version Date: 10/21/2025
Source Update Frequency: Quarterly
Planned Next Contact: 04/13/2026
Source: Department of Environmental Protection
Source Contact: 850-245-2006
Most Recent Contact: 01/15/2026

SHWS - FL: State -funded cleanup program sites

Source Version Date: 07/21/2021
Source Update Frequency: Semi Annually
Planned Next Contact: 04/06/2026
Source: Department of Environmental Protection
Source Contact: 850-245-8927
Most Recent Contact: 01/08/2026

CS - FL: All cleanup sites in the state of Florida

Source Version Date: 09/30/2025
Source Update Frequency: Quarterly
Planned Next Contact: 03/23/2026
Source: Department of Environmental Protection
Source Contact: 850-245-2006
Most Recent Contact: 12/25/2025

STATE RCRA GENERATORS LIST

LQG - FL: Listing of permitted large quantity hazardous waste generators

Source Version Date: 04/30/2025
Source Update Frequency: Varies
Planned Next Contact: 04/13/2026
Source: Florida Department of Environmental Protection
Source Contact: 850-245-2118
Most Recent Contact: 01/15/2026

SQG - FL: Listing of permitted small quantity hazardous waste generators

Source Version Date: 11/26/2025
Source Update Frequency: Varies
Planned Next Contact: 05/19/2026
Source: Florida Department of Environmental Protection
Source Contact: 850-245-2118
Most Recent Contact: 02/20/2026

STANDARD ENVIRONMENTAL RECORDS *(cont.)*

STATE RCRA GENERATORS LIST (cont.)

TRA - FL: Listing of permitted hazardous waste transporters

Source Version Date: 04/05/2024
Source Update Frequency: Quarterly
Planned Next Contact: 03/18/2026
Source: Department of Environmental Protection
Source Contact: 850-245-8707
Most Recent Contact: 12/22/2025

TSD - FL: Treatment storage and disposal facility listing

Source Version Date: 12/05/2025
Source Update Frequency: Quarterly
Planned Next Contact: 05/28/2026
Source: Department of Environmental Protection
Source Contact: 850-245-8707
Most Recent Contact: 03/03/2026

HIST TSD - FL: List of Treatment Storage and Disposal facility records that are no longer in current agency list.

Source Version Date: 02/04/2019
Source Update Frequency: Annually
Planned Next Contact: 05/07/2026
Source: Department of Environmental Protection
Source Contact: 850-245-8707
Most Recent Contact: 02/10/2026

STATE AND TRIBAL LANDFILL AND/OR SOLID WASTE DISPOSAL SITE LISTS

SWF/LF - FL: Solid waste facility and landfill listing

Source Version Date: 04/25/2024
Source Update Frequency: Quarterly
Planned Next Contact: 03/20/2026
Source: Department of Environmental Protection
Source Contact: 850-245-8707
Most Recent Contact: 12/24/2025

FEDERAL, STATE, AND TRIBAL LEAKING STORAGE TANK LISTS

EPA LUST: Releases listed in the EPA UST Finder database

Source Version Date: 03/28/2024
Source Update Frequency: Quarterly
Planned Next Contact: 05/19/2026
Source: EPA
Source Contact: (202) 566-1667
Most Recent Contact: 02/20/2026

LUST - FL: Leaking underground storage tank sites listing

Source Version Date: 09/04/2025
Source Update Frequency: Quarterly
Planned Next Contact: 05/22/2026
Source: Department of Environmental Protection
Source Contact: 850-245-8705
Most Recent Contact: 02/25/2026

LAST - FL: Leaking Aboveground Storage Tank Listing

Source Version Date: 09/04/2025
Source Update Frequency: Varies
Planned Next Contact: 05/22/2026
Source: Department of Environmental Protection
Source Contact: 850-245-8705
Most Recent Contact: 02/25/2026

INDIAN LUST R4: Leaking Underground Storage Tanks on Indian Land in EPA Region 4

Source Version Date: 03/04/2026
Source Update Frequency: Semi Annually
Planned Next Contact: 05/29/2026
Source: U.S. Environmental Protection Agency Region 4
Source Contact: 855-246-3642
Most Recent Contact: 03/04/2026

HIST INDIAN LUST R4: Historical Leaking Underground Storage Tanks on Indian Land in EPA Region 4

Source Version Date: 10/18/2023
Source Update Frequency: Quarterly
Planned Next Contact: 05/28/2026
Source: U.S. Environmental Protection Agency Region 4
Source Contact: 855-246-3642
Most Recent Contact: 03/03/2026

STANDARD ENVIRONMENTAL RECORDS *(cont.)*

FEDERAL, STATE, AND TRIBAL REGISTERED STORAGE TANK LISTS

FEMA UST: FEMA underground storage tank listing

Source Version Date: 05/01/2025
Source Update Frequency: Varies
Planned Next Contact: 04/14/2026
Source: FEMA
Source Contact: 202-212-5283
Most Recent Contact: 01/16/2026

EPA UST: Facilities listed in the EPA UST Finder database

Source Version Date: 03/28/2024
Source Update Frequency: Quarterly
Planned Next Contact: 05/19/2026
Source: EPA
Source Contact: (202) 566-1667
Most Recent Contact: 02/20/2026

AST PBS: Bulk petroleum terminals with a total bulk storage capacity of 50,000 barrels or more.

Source Version Date: 05/10/2024
Source Update Frequency: Quarterly
Planned Next Contact: 04/06/2026
Source: Department of Homeland Security
Source Contact: 202-853-5361
Most Recent Contact: 01/08/2026

UST - FL: Underground storage tank listing

Source Version Date: 09/04/2025
Source Update Frequency: Quarterly
Planned Next Contact: 05/22/2026
Source: Department of Environmental Protection
Source Contact: 850-245-8705
Most Recent Contact: 02/25/2026

AST - FL: Aboveground storage tank listing

Source Version Date: 09/04/2025
Source Update Frequency: Quarterly
Planned Next Contact: 05/22/2026
Source: Department of Environmental Protection
Source Contact: 850-245-8705
Most Recent Contact: 02/25/2026

HIST UST - FL: List of underground storage tanks that is no longer in current agency list.

Source Version Date: 01/28/2019
Source Update Frequency: Annually
Planned Next Contact: 04/28/2026
Source: Department of Environmental Protection
Source Contact: 850-245-8705
Most Recent Contact: 01/30/2026

HIST AST - FL: List of aboveground storage tank that are no longer in current agency list.

Source Version Date: 11/19/2018
Source Update Frequency: Annually
Planned Next Contact: 04/23/2026
Source: Department of Environmental Protection
Source Contact: 850-245-8705
Most Recent Contact: 01/27/2026

INDIAN UST R4: Underground Storage Tanks on Indian Land in EPA Region 4

Source Version Date: 03/04/2026
Source Update Frequency: Semi Annually
Planned Next Contact: 05/29/2026
Source: U.S. Environmental Protection Agency Region 4
Source Contact: 855-246-3642
Most Recent Contact: 03/04/2026

HIST INDIAN UST R4: Historical Underground Storage Tanks on Indian Land in EPA Region 4

Source Version Date: 10/18/2023
Source Update Frequency: No Longer Maintained
Planned Next Contact: 05/29/2026
Source: U.S. Environmental Protection Agency Region 4
Source Contact: 855-246-3642
Most Recent Contact: 03/04/2026

STANDARD ENVIRONMENTAL RECORDS *(cont.)*

STATE INSTITUTIONAL CONTROLS / ENGINEERING CONTROLS REGISTRIES

E C - FL: Remediation sites with engineering controls

Source Version Date: 12/31/2025
Source Update Frequency: Semi Annually
Planned Next Contact: 03/27/2026
Source: Department of Environmental Protection
Source Contact: 850-245-8927
Most Recent Contact: 12/31/2025

I C - FL: Remediation sites with institutional controls

Source Version Date: 12/31/2025
Source Update Frequency: Semi Annually
Planned Next Contact: 03/27/2026
Source: Department of Environmental Protection
Source Contact: 850-245-8927
Most Recent Contact: 12/31/2025

STATE AND TRIBAL VOLUNTARY CLEANUP SITES

VCP - FL: Voluntary cleanup program site list

Source Version Date: 02/19/2025
Source Update Frequency: Varies
Planned Next Contact: 04/29/2026
Source: Department of Environmental Protection
Source Contact: 850-245-8961
Most Recent Contact: 02/02/2026

STATE AND TRIBAL BROWNFIELD SITES

BROWNFIELDS - FL: Brownfield site listing

Source Version Date: 07/23/2025
Source Update Frequency: Varies
Planned Next Contact: 04/09/2026
Source: Department of Environmental Protection
Source Contact: 407-897-4322
Most Recent Contact: 01/13/2026

BROWNFIELDS_SITES - FL: Brownfield site listing

Source Version Date: 09/15/2025
Source Update Frequency: Varies
Planned Next Contact: 06/02/2026
Source: Department of Environmental Protection
Source Contact: 407-897-4322
Most Recent Contact: 03/06/2026

TRIBAL BROWNFIELDS: Tribal brownfield remediation site listing

Source Version Date: 02/10/2017
Source Update Frequency: No Longer Maintained
Planned Next Contact: 03/26/2026
Source: U.S. Environmental Protection Agency
Source Contact: 855-246-3642
Most Recent Contact: 12/30/2025

ADDITIONAL ENVIRONMENTAL RECORDS

LOCAL BROWNFIELD LISTS

FED BROWNFIELDS: Federal brownfield remediation sites

Source Version Date: 08/22/2025
Source Update Frequency: Semi Annually
Planned Next Contact: 05/11/2026
Source: U.S. Environmental Protection Agency
Source Contact: 855-246-3642
Most Recent Contact: 02/12/2026

HIST FED BROWNFIELDS: Historical federal brownfield remediation sites

Source Version Date: 09/28/2023
Source Update Frequency: No Longer Maintained
Planned Next Contact: 05/06/2026
Source: U.S. Environmental Protection Agency
Source Contact: 855-246-3642
Most Recent Contact: 02/09/2026

ADDITIONAL ENVIRONMENTAL RECORDS *(cont.)*

LOCAL BROWNFIELD LISTS (cont.)

BROWNFIELDS-ACRES: EPA Brownfields Assessment, Cleanup and Redevelopment Exchange System.

Source Version Date: 10/07/2025
Source Update Frequency: Quarterly
Planned Next Contact: 03/30/2026
Source: U.S. Environmental Protection Agency
Source Contact: 855-246-3642
Most Recent Contact: 01/01/2026

EJ BROWNFIELDS: Brownfield remediation sites listing from Environmental Justice.

Source Version Date: 10/29/2024
Source Update Frequency: Quarterly
Planned Next Contact: 04/02/2026
Source: ejscreen.epa.gov
Source Contact: (800) 962-6215
Most Recent Contact: 01/06/2026

BROWNFIELDS_AREAS - FL: Designated Redevelopment Areas where property owners are eligible to enter into a Brownfields Site Rehabilitation Agreement (BSRA) with the State.

Source Version Date: 09/16/2025
Source Update Frequency: Varies
Planned Next Contact: 06/03/2026
Source: Department of Environmental Protection
Source Contact: 407-897-4322
Most Recent Contact: 03/09/2026

LOCAL LISTS OF LANDFILL / SOLID WASTE DISPOSAL SITES

EPA LF MOP: Sites in the EPA Landfill Methane Outreach Program

Source Version Date: 10/21/2025
Source Update Frequency: Quarterly
Planned Next Contact: 04/13/2026
Source: U.S. Environmental Protection Agency
Source Contact: 703-603-8867
Most Recent Contact: 01/15/2026

ODI: Open dump inventory sites

Source Version Date: 10/03/2017
Source Update Frequency: No Update
Planned Next Contact: 05/27/2026
Source: U.S. Environmental Protection Agency
Source Contact: 855-246-3642
Most Recent Contact: 03/02/2026

SWRCY - FL: Permitted recycling centers

Source Version Date: 04/25/2024
Source Update Frequency: Varies
Planned Next Contact: 03/20/2026
Source: Department of Environmental Protection
Source Contact: 850-245-8731
Most Recent Contact: 12/24/2025

HIST SWRCY - FL: List of permitted recycling centers that is no longer in current agency list.

Source Version Date: 02/23/2018
Source Update Frequency: Annually
Planned Next Contact: 05/26/2026
Source: Department of Environmental Protection
Source Contact: 850-245-8731
Most Recent Contact: 02/27/2026

TRIBAL ODI: Indian land open dump inventory for all regions

Source Version Date: 01/02/2025
Source Update Frequency: Varies
Planned Next Contact: 06/08/2026
Source: Indian Health Service
Source Contact: 301-443-3593
Most Recent Contact: 03/12/2026

LOCAL LISTS OF HAZARDOUS WASTE / CONTAMINATED SITES

FED CDL: The U.S. Department of Justice listing of clandestine drug lab locations

Source Version Date: 01/31/2026
Source Update Frequency: Quarterly
Planned Next Contact: 04/29/2026
Source: U.S. Department of Justice
Source Contact: 202-307-7610
Most Recent Contact: 02/02/2026

ADDITIONAL ENVIRONMENTAL RECORDS *(cont.)*

LOCAL LISTS OF HAZARDOUS WASTE / CONTAMINATED SITES (cont.)

US HIST CDL: The U.S. Department of Justice historical listing of clandestine drug lab locations

Source Version Date: 08/05/2019
Source Update Frequency: Quarterly
Planned Next Contact: 06/01/2026
Source: U.S. Department of Justice
Source Contact: 202-307-7610
Most Recent Contact: 03/05/2026

DWM CONTAM - FL: Listing of known contaminated sites (primarily petroleum and drycleaning)

Source Version Date: 10/07/2025
Source Update Frequency: Quarterly
Planned Next Contact: 03/30/2026
Source: Florida Department of Environmental Protection
Source Contact: 850-245-8705
Most Recent Contact: 01/01/2026

RESP PARTY - FL: Responsible party waste cleanups - Open, Closed, Inactive

Source Version Date: 06/22/2021
Source Update Frequency: Quarterly
Planned Next Contact: 03/25/2026
Source: Department of Environmental Resources Management
Source Contact: 850-245-2118
Most Recent Contact: 12/29/2025

LOCAL LAND RECORDS

LIENS 2: Comprehensive Environmental Response Compensation and Liability Act sites with liens

Source Version Date: 05/11/2017
Source Update Frequency: No Longer Maintained
Planned Next Contact: 04/03/2026
Source: U.S. Environmental Protection Agency
Source Contact: 800-424-9346
Most Recent Contact: 01/07/2026

RECORDS OF EMERGENCY RELEASE REPORTS

HMIRS (DOT): Hazardous Material spills reported by the Department of Transportation

Source Version Date: 10/14/2025
Source Update Frequency: Varies
Planned Next Contact: 04/06/2026
Source: U.S. Department of Transportation
Source Contact: (202) 366-4996
Most Recent Contact: 01/08/2026

SPILLS - FL: Listing of chemical spills and incidents referred to the emergency response unit

Source Version Date: 01/05/2026
Source Update Frequency: Quarterly
Planned Next Contact: 04/01/2026
Source: Department of Environmental Protection
Source Contact: 850-245-2006
Most Recent Contact: 01/05/2026

OTHER ASCERTAINABLE RECORDS

NPL AOC: Areas of Concern related to the US EPA NPL remediation sites.

Source Version Date: 08/13/2025
Source Update Frequency: Quarterly
Planned Next Contact: 04/30/2026
Source: Environmental Protection Agency
Source Contact: 202-566-2132
Most Recent Contact: 02/03/2026

FUDS: Defense sites that require cleanup

Source Version Date: 09/05/2025
Source Update Frequency: Varies
Planned Next Contact: 05/25/2026
Source: US Army Corps of Engineering
Source Contact: (202) 761-0011
Most Recent Contact: 02/26/2026

FUDS MRA: Formerly Used Defense military munition response areas

Source Version Date: 06/04/2025
Source Update Frequency: Varies
Planned Next Contact: 05/18/2026
Source: DHS Homeland Infrastructure Foundation
Source Contact: N/R
Most Recent Contact: 02/19/2026

ADDITIONAL ENVIRONMENTAL RECORDS *(cont.)*

OTHER ASCERTAINABLE RECORDS (cont.)

FUDS MRS: Formerly Used Defense military munition response sites

Source Version Date: 08/29/2025
Source Update Frequency: Varies
Planned Next Contact: 05/18/2026
Source: US Army Corps of Engineering
Source Contact: N/R
Most Recent Contact: 02/19/2026

DOD: Department of Defense sites from the Protected Areas Database (PAD-US)

Source Version Date: 08/13/2025
Source Update Frequency: Varies
Planned Next Contact: 04/30/2026
Source: United States Geologic Survey (USGS)
Source Contact: 1-888-275-8747
Most Recent Contact: 02/03/2026

HIST DOD: Department of Defense historical sites

Source Version Date: 05/19/2025
Source Update Frequency: No Longer Maintained
Planned Next Contact: 04/30/2026
Source: Environmental Protection Agency
Source Contact: (800) 424-9346
Most Recent Contact: 02/03/2026

FEDLAND: Federal Lands from the Protected Areas Database (PAD-US)

Source Version Date: 08/27/2025
Source Update Frequency: Varies
Planned Next Contact: 05/14/2026
Source: United States Geologic Survey (USGS)
Source Contact: 1-888-275-8747
Most Recent Contact: 02/17/2026

CDC HAZDAT: The Agency for Toxic Substances and Disease Registry's Hazardous Substance Release/Health Effects Database.

Source Version Date: 08/13/2025
Source Update Frequency: Varies
Planned Next Contact: 04/30/2026
Source: Agency for Toxic Substances and Disease Registry
Source Contact: 770-488-6399
Most Recent Contact: 02/03/2026

COAL GAS: Manufactured Gas Plant locations

Source Version Date: 08/20/2024
Source Update Frequency: Quarterly
Planned Next Contact: 04/20/2026
Source: U.S. Environmental Protection Agency
Source Contact: 855-246-3642
Most Recent Contact: 01/22/2026

MGP: Locations of all Manufactured Gas Plants

Source Version Date: 10/01/2024
Source Update Frequency: Quarterly
Planned Next Contact: 06/01/2026
Source: Environmental Protection Agency
Source Contact: N/R
Most Recent Contact: 03/05/2026

PIPELINES: Federal Pipeline facilities data

Source Version Date: 06/28/2014
Source Update Frequency: No update
Planned Next Contact: 05/19/2026
Source: USGS
Source Contact: (202) 366-4595
Most Recent Contact: 02/20/2026

ROD: Permanent remedy at an NPL site

Source Version Date: 08/13/2025
Source Update Frequency: Varies
Planned Next Contact: 04/30/2026
Source: Environmental Protection Agency
Source Contact: (800) 424-9346
Most Recent Contact: 02/03/2026

CONSENT (DECREES): Legal decisions regarding responsibility for Superfund locations

Source Version Date: 08/13/2025
Source Update Frequency: Varies
Planned Next Contact: 04/30/2026
Source: Environmental Protection Agency
Source Contact: (800) 424-9346
Most Recent Contact: 02/03/2026

ADDITIONAL ENVIRONMENTAL RECORDS *(cont.)*

OTHER ASCERTAINABLE RECORDS (cont.)

BRS: Reporting of hazardous waste generation and management from large quantity generators

Source Version Date: 10/22/2025
Source Update Frequency: Biennial
Planned Next Contact: 04/14/2026
Source: Environmental Protection Agency
Source Contact: (202) 566-1667
Most Recent Contact: 01/16/2026

INDIAN RESERVATION: American Indian Lands from the Protected Areas Database (PAD-US)

Source Version Date: 11/21/2025
Source Update Frequency: Varies
Planned Next Contact: 05/14/2026
Source: United States Geologic Survey (USGS)
Source Contact: 1-888-275-8747
Most Recent Contact: 02/17/2026

EPA WATCH: The EPA Watch List was used to facilitate dialogue between EPA, state and local environmental agencies on enforcement matters relating to facilities with alleged violations identified as either significant or high priority. EPA maintained the lists from 2011 - 2013.

Source Version Date: 02/09/2018
Source Update Frequency: No Longer Maintained
Planned Next Contact: 03/26/2026
Source: U.S. Environmental Protection Agency
Source Contact: (202) 564-2307
Most Recent Contact: 12/30/2025

CORRECTIVE ACTIONS 2020: In 2009 the EPA created the 2020 Corrective Action Baseline list of contaminated or potentially contaminated sites with a cleanup goal to complete 95% by the year 2020. The names on the list indicate the facility owners who may or may not have caused the contamination.

Source Version Date: 12/19/2023
Source Update Frequency: No Longer Maintained
Planned Next Contact: 06/01/2026
Source: U.S. Environmental Protection Agency
Source Contact: N/R
Most Recent Contact: 03/05/2026

COAL ASH DOE: List of existing and planned generators with 1 megawatt or greater of combined capacity that are utilizing coal ash impoundments.

Source Version Date: 07/15/2025
Source Update Frequency: Varies
Planned Next Contact: 04/01/2026
Source: Department of Energy
Source Contact: (202) 586-8800
Most Recent Contact: 01/05/2026

COAL ASH EPA: Coal Combustion Residues Surface Impoundments List

Source Version Date: 03/29/2024
Source Update Frequency: Varies
Planned Next Contact: 05/20/2026
Source: Environmental Protection Agency
Source Contact: (202) 566-1667
Most Recent Contact: 02/23/2026

DEBRIS EPA LF: EPA list of designated landfill facilities for the safe disposal of disaster debris.

Source Version Date: 11/06/2025
Source Update Frequency: Quarterly
Planned Next Contact: 04/29/2026
Source: U.S. Environmental Protection Agency
Source Contact: 855-246-3642
Most Recent Contact: 02/02/2026

DEBRIS EPA SWRCY: EPA list of facilities for the safe recovery, recycling, and disposal of disaster debris.

Source Version Date: 11/06/2025
Source Update Frequency: Quarterly
Planned Next Contact: 04/29/2026
Source: U.S. Environmental Protection Agency
Source Contact: 855-246-3642
Most Recent Contact: 02/02/2026

PFAS FED SITES: PFAS Detection on Federal Facilities

Source Version Date: 09/19/2025
Source Update Frequency: Quarterly
Planned Next Contact: 06/08/2026
Source: U.S. Environmental Protection Agency
Source Contact: N/R
Most Recent Contact: 03/12/2026

ADDITIONAL ENVIRONMENTAL RECORDS *(cont.)*

OTHER ASCERTAINABLE RECORDS (cont.)

PFAS INDUSTRY: List of Industries potentially handling PFAS

Source Version Date: 09/19/2025
Source Update Frequency: Quarterly
Planned Next Contact: 06/08/2026
Source: U.S. Environmental Protection Agency
Source Contact: N/R
Most Recent Contact: 03/12/2026

PFAS MANIFEST: PFAS Transfer Manifest

Source Version Date: 09/19/2025
Source Update Frequency: Quarterly
Planned Next Contact: 06/08/2026
Source: U.S. Environmental Protection Agency
Source Contact: N/R
Most Recent Contact: 03/12/2026

PFAS NPL: List of NPL sites with PFAS or PFOA contamination

Source Version Date: 08/08/2025
Source Update Frequency: Quarterly
Planned Next Contact: 04/27/2026
Source: U.S. Environmental Protection Agency
Source Contact: 703-603-8867
Most Recent Contact: 01/29/2026

PFAS PROD: PFAS Production Sites

Source Version Date: 09/19/2025
Source Update Frequency: Quarterly
Planned Next Contact: 06/08/2026
Source: U.S. Environmental Protection Agency
Source Contact: N/R
Most Recent Contact: 03/12/2026

PFAS SPILLS: List of PFAS Spill Sites

Source Version Date: 09/19/2025
Source Update Frequency: Quarterly
Planned Next Contact: 06/08/2026
Source: U.S. Environmental Protection Agency
Source Contact: N/R
Most Recent Contact: 03/12/2026

PFAS TRIS: List of TRIS sites where PFAS or PFOA are used/manufactured/ treated/ transported/released.

Source Version Date: 01/15/2026
Source Update Frequency: Varies
Planned Next Contact: 04/13/2026
Source: U.S. Environmental Protection Agency
Source Contact: (202) 566-1667
Most Recent Contact: 01/15/2026

PFAS UCMR3: List of PWS wells sampled for Unregulated Contaminant Monitoring Rule (UCMR)

Source Version Date: 10/02/2025
Source Update Frequency: Quarterly
Planned Next Contact: 03/25/2026
Source: U.S. Environmental Protection Agency
Source Contact: 703-603-8867
Most Recent Contact: 12/29/2025

PFAS WQP: List of PFAS from Water Quality Portal

Source Version Date: 09/19/2025
Source Update Frequency: Quarterly
Planned Next Contact: 06/08/2026
Source: U.S. Environmental Protection Agency
Source Contact: N/R
Most Recent Contact: 03/12/2026

UMTRA: Uranium Recovery Sites

Source Version Date: 08/13/2024
Source Update Frequency: Varies
Planned Next Contact: 04/13/2026
Source: United States Nuclear Regulatory Commission
Source Contact: (301) 415-8200
Most Recent Contact: 01/15/2026

VAPOR: EPA Vapor Intrusion Database

Source Version Date: 03/19/2021
Source Update Frequency: Varies
Planned Next Contact: 03/26/2026
Source: U.S. Environmental Protection Agency
Source Contact: 855-246-3642
Most Recent Contact: 12/30/2025

ADDITIONAL ENVIRONMENTAL RECORDS *(cont.)*

OTHER ASCERTAINABLE RECORDS (cont.)

SCRD DRYCLEANERS: State Coalition for Remediation of Drycleaners

Source Version Date: 07/03/2025
Source Update Frequency: No Update
Planned Next Contact: 03/20/2026
Source: Environmental Protection Agency
Source Contact: (202) 566-1667
Most Recent Contact: 12/24/2025

ALT FUELING: Alternative Fueling Stations by fuel type.

Source Version Date: 10/21/2025
Source Update Frequency: Quarterly
Planned Next Contact: 04/13/2026
Source: U.S. Department of Energy
Source Contact: N/R
Most Recent Contact: 01/15/2026

MINES USGS: Listing of all active mines and mineral plants in 2003

Source Version Date: 09/09/2025
Source Update Frequency: Varies
Planned Next Contact: 05/27/2026
Source: USGS Mineral Resources Program
Source Contact: (703) 648-5953
Most Recent Contact: 03/02/2026

MINE OPERATIONS: Mine plants and operations for commodities monitored by the National Minerals Information Center of the USGS

Source Version Date: 03/02/2026
Source Update Frequency: Varies
Planned Next Contact: 05/27/2026
Source: USGS Mineral Resources Program
Source Contact: (703) 648-5953
Most Recent Contact: 03/02/2026

MINES: Mines Master Index Files

Source Version Date: 05/01/2025
Source Update Frequency: Varies
Planned Next Contact: 04/14/2026
Source: Department of Labor
Source Contact: (202) 693-9400
Most Recent Contact: 01/16/2026

ASBESTOS NOA: USGS Asbestos mines, prospects, and natural occurrences (2011).

Source Version Date: 01/21/2026
Source Update Frequency: No Longer Maintained
Planned Next Contact: 04/17/2026
Source: USGS Mineral Resources Program
Source Contact: N/R
Most Recent Contact: 01/21/2026

HIST ASBESTOS NOA: USGS Asbestos mines, prospects, and natural occurrences (2007).

Source Version Date: 01/21/2026
Source Update Frequency: No Longer Maintained
Planned Next Contact: 04/17/2026
Source: USGS ScienceBased catalog
Source Contact: N/R
Most Recent Contact: 01/21/2026

RMP: Facilities producing/handling/ process/ distribute/ store specific chemicals report plans required by the Clean Air Act

Source Version Date: 06/14/2023
Source Update Frequency: Monthly
Planned Next Contact: 04/21/2026
Source: Environmental Protection Agency
Source Contact: (202) 564-2534
Most Recent Contact: 01/23/2026

MANIFEST EPA: EPA Hazardous Waste Electronic Manifest System (e-Manifest)

Source Version Date: 06/12/2025
Source Update Frequency: Quarterly
Planned Next Contact: 05/26/2026
Source: Environmental Protection Agency
Source Contact: (202) 566-1667
Most Recent Contact: 02/27/2026

ADDITIONAL ENVIRONMENTAL RECORDS *(cont.)*

OTHER ASCERTAINABLE RECORDS (cont.)

EPA OSC: Listing of oil spills and hazardous substance release sites requiring EPA On-Site Coordinators.

Source Version Date: 10/10/2025
Source Update Frequency: Quarterly
Planned Next Contact: 04/02/2026
Source: U.S. Environmental Protection Agency
Source Contact: (202) 564-2307
Most Recent Contact: 01/06/2026

RAATS: Listing of major violators with enforcement actions issued under RCRA. Includes administrative and civil actions filed by the EPA. This dataset is no longer maintained.

Source Version Date: 09/23/2019
Source Update Frequency: Varies
Planned Next Contact: 05/04/2026
Source: Environmental Protection Agency
Source Contact: N/R
Most Recent Contact: 02/05/2026

TRIS: Information regarding toxic chemicals that are being used/manufactured/ treated/ transported/released into the environment

Source Version Date: 01/15/2026
Source Update Frequency: Varies
Planned Next Contact: 04/13/2026
Source: Environmental Protection Agency
Source Contact: (202) 566-1667
Most Recent Contact: 01/15/2026

SSTS: Tracking of facilities who produce pesticides and their quantity

Source Version Date: 07/09/2025
Source Update Frequency: Annually
Planned Next Contact: 03/26/2026
Source: Environmental Protection Agency
Source Contact: (202) 566-1667
Most Recent Contact: 12/30/2025

HIST SSTS: List of tracking of facilities who produce pesticides and their quantity that are no longer in current agency list.

Source Version Date: 02/13/2019
Source Update Frequency: Annually
Planned Next Contact: 05/19/2026
Source: Environmental Protection Agency
Source Contact: (202) 566-1667
Most Recent Contact: 02/20/2026

EJ TOXIC RELEASE: Toxic release inventory from Environmental Justice.

Source Version Date: 10/29/2024
Source Update Frequency: Quarterly
Planned Next Contact: 04/02/2026
Source: ejscreen.epa.gov
Source Contact: (800) 962-6215
Most Recent Contact: 01/06/2026

FA HWF: Hazardous Waste Facilities with Financial Assurance

Source Version Date: 08/04/2025
Source Update Frequency: Varies
Planned Next Contact: 04/21/2026
Source: Environmental Protection Agency
Source Contact: (800) 424-9346
Most Recent Contact: 01/23/2026

PADS: Listing of generators transporters commercial store/ brokers and disposers of PCB

Source Version Date: 05/30/2025
Source Update Frequency: Varies
Planned Next Contact: 05/13/2026
Source: Environmental Protection Agency
Source Contact: (703) 308-8404
Most Recent Contact: 02/16/2026

ICIS: Comprised of all Federal Administrative and Judicial enforcement information [intended to replace PCS] by tracking enforcement and compliance information (also contains what used to be known as FFTS)

Source Version Date: 10/21/2025
Source Update Frequency: Varies
Planned Next Contact: 04/13/2026
Source: Environmental Protection Agency
Source Contact: (202) 566-1667
Most Recent Contact: 01/15/2026

ADDITIONAL ENVIRONMENTAL RECORDS *(cont.)*

OTHER ASCERTAINABLE RECORDS (cont.)

FTTS: Tracking of administrative and enforcement activities related to FIFRA/TSCA

Source Version Date: 04/06/2013
Source Update Frequency: No Longer Maintained
Planned Next Contact: 04/16/2026
Source: Environmental Protection Agency
Source Contact: (202) 564-2280
Most Recent Contact: 01/20/2026

FTTS INSP: Tracking of inspections related to FIFRA/TSCA

Source Version Date: 05/08/2017
Source Update Frequency: No Longer Maintained
Planned Next Contact: 04/09/2026
Source: Environmental Protection Agency
Source Contact: (202) 564-2280
Most Recent Contact: 01/13/2026

MLTS: Sites in possession/use of radioactive materials regulated by NRC

Source Version Date: 09/09/2024
Source Update Frequency: Varies
Planned Next Contact: 05/08/2026
Source: Nuclear Regulatory Commission
Source Contact: (800) 397-4209
Most Recent Contact: 02/11/2026

HIST MLTS: List of sites in possession/use of radioactive materials regulated by NRC that is no longer in current agency list.

Source Version Date: 07/13/2016
Source Update Frequency: Annually
Planned Next Contact: 04/23/2026
Source: Nuclear Regulatory Commission
Source Contact: (800) 397-4209
Most Recent Contact: 01/27/2026

RADINFO: EPA regulated facilities with radiation and radioactive materials

Source Version Date: 08/01/2019
Source Update Frequency: Varies
Planned Next Contact: 04/22/2026
Source: Environmental Protection Agency
Source Contact: (202) 566-1667
Most Recent Contact: 01/26/2026

PCB TRANSFORMER: Disposal and Storage of Polychlorinated Biphenyl (PCB) Waste

Source Version Date: 09/09/2025
Source Update Frequency: Quarterly
Planned Next Contact: 05/27/2026
Source: Environmental Protection Agency
Source Contact: (703) 308-8404
Most Recent Contact: 03/02/2026

HIST PCB TRANS: List of PCB Disposal Facilities that are no longer in current agency list.

Source Version Date: 01/18/2018
Source Update Frequency: No Update
Planned Next Contact: 05/12/2026
Source: Environmental Protection Agency
Source Contact: (703) 308-8404
Most Recent Contact: 02/13/2026

DOT OPS: Incident Data Report

Source Version Date: 10/02/2024
Source Update Frequency: Varies
Planned Next Contact: 06/02/2026
Source: U.S. Department of Transportation
Source Contact: (202) 366-4996
Most Recent Contact: 03/06/2026

SEMS_SMELTER: This report includes sites that have smelting-related, or potentially smelting-related, indicators in the SEMS database. The report includes information on the site location as well as contaminants of concern.

Source Version Date: 08/13/2025
Source Update Frequency: Quarterly
Planned Next Contact: 04/30/2026
Source: U.S. Environmental Protection Agency
Source Contact: 703-603-8867
Most Recent Contact: 02/03/2026

ADDITIONAL ENVIRONMENTAL RECORDS *(cont.)*

OTHER ASCERTAINABLE RECORDS (cont.)

HIST LEAD_SMELTER: List of former lead smelter sites that is no longer in current agency list.

Source Version Date: 12/12/2018
Source Update Frequency: Annually
Planned Next Contact: 04/16/2026
Source: Environmental Protection Agency
Source Contact: (202) 566-1667
Most Recent Contact: 01/20/2026

TOSCA-PLANT: Plants controlled by the Toxic Substance Control Act

Source Version Date: 08/22/2023
Source Update Frequency: Varies
Planned Next Contact: 04/02/2026
Source: Environmental Protection Agency
Source Contact: (202) 566-1667
Most Recent Contact: 01/06/2026

HWC DOCKET: Listing of Federal facilities which are managing or have managed hazardous waste; or have had a release of hazardous waste.

Source Version Date: 06/09/2025
Source Update Frequency: Quarterly
Planned Next Contact: 05/21/2026
Source: U.S. Environmental Protection Agency
Source Contact: (202) 564-2307
Most Recent Contact: 02/24/2026

AFS: Air Facility Systems Quarterly Extract

Source Version Date: 08/27/2025
Source Update Frequency: Quarterly
Planned Next Contact: 05/14/2026
Source: Environmental Protection Agency
Source Contact: (202) 566-1667
Most Recent Contact: 02/17/2026

HIST AFS: List of Air Facility Systems Quarterly Extract that are no longer in current agency list.

Source Version Date: 06/14/2019
Source Update Frequency: Quarterly
Planned Next Contact: 03/27/2026
Source: Environmental Protection Agency
Source Contact: (202) 566-1667
Most Recent Contact: 12/31/2025

HIST AFS 2: List of Air Facility Systems Quarterly Extract that are no longer in current agency list.

Source Version Date: 11/26/2018
Source Update Frequency: Quarterly
Planned Next Contact: 04/30/2026
Source: Environmental Protection Agency
Source Contact: (202) 566-1667
Most Recent Contact: 02/03/2026

FRS: Facility Registry Systems

Source Version Date: 12/01/2025
Source Update Frequency: Varies
Planned Next Contact: 05/22/2026
Source: Environmental Protection Agency
Source Contact: (202) 566-1667
Most Recent Contact: 02/25/2026

ECHO: ECHO is EPA Enforcement and Compliance History Online website to search for facilities in your community to assess their compliance with environmental regulations related to CAA, CWA, RCRA, & SDWA.

Source Version Date: 04/28/2025
Source Update Frequency: Quarterly
Planned Next Contact: 04/09/2026
Source: U.S. Environmental Protection Agency
Source Contact: 202-566-1667
Most Recent Contact: 01/13/2026

DOCKET CRIM PROS 2: Criminal affirmative cases filed by the United States involving CAA CWA CERCLA EPCRA FIFRA MPRSA RCRA & TSCA.

Source Version Date: 06/06/2023
Source Update Frequency: Quarterly
Planned Next Contact: 04/13/2026
Source: U.S. Environmental Protection Agency
Source Contact: 202-566-1744
Most Recent Contact: 01/15/2026

ADDITIONAL ENVIRONMENTAL RECORDS *(cont.)*

OTHER ASCERTAINABLE RECORDS (cont.)

PCS ENF: Permitted facilities to discharge wastewater (Federal equivalent to NPDES)

Source Version Date: 10/21/2025
Source Update Frequency: Varies
Planned Next Contact: 04/13/2026
Source: Environmental Protection Agency
Source Contact: (202) 564-6582
Most Recent Contact: 01/15/2026

INACTIVE PCS: Inactive Permitted facilities to discharge wastewater

Source Version Date: 10/21/2025
Source Update Frequency: Varies
Planned Next Contact: 04/13/2026
Source: Environmental Protection Agency
Source Contact: (202) 564-6582
Most Recent Contact: 01/15/2026

PCS FACILITY: Permitted facilities to discharge wastewater (Federal equivalent to NPDES)

Source Version Date: 10/21/2025
Source Update Frequency: Varies
Planned Next Contact: 04/13/2026
Source: Environmental Protection Agency
Source Contact: (202) 564-6582
Most Recent Contact: 01/15/2026

HIST PCS ENF: List of permitted facilities to discharge wastewater (Federal equivalent to NPDES) that are no longer in current agency list.

Source Version Date: 12/08/2018
Source Update Frequency: Annually
Planned Next Contact: 05/29/2026
Source: Environmental Protection Agency
Source Contact: (202) 564-6582
Most Recent Contact: 03/04/2026

HIST PCS FACILITY: List of Permitted facilities to discharge wastewater (Federal equivalent to NPDES) that are no longer in current agency list.

Source Version Date: 12/18/2018
Source Update Frequency: Annually
Planned Next Contact: 05/29/2026
Source: Environmental Protection Agency
Source Contact: (202) 564-6582
Most Recent Contact: 03/04/2026

ENOI: The Electronic Notice of Intent (eNOI) database contains construction sites and industrial facilities that submit permit requests to EPA for Construction General Permits (CGP) and Multi-Sector General Permits (MSGP).

Source Version Date: 03/19/2021
Source Update Frequency: Quarterly
Planned Next Contact: 03/25/2026
Source: Environmental Protection Agency
Source Contact: (202) 566-1667
Most Recent Contact: 12/29/2025

EPA FUELS: List of companies and facilities registered to participate in EPA Fuel Programs under Title 40 CFR Part 80.

Source Version Date: 06/09/2025
Source Update Frequency: Quarterly
Planned Next Contact: 05/21/2026
Source: U.S. Environmental Protection Agency
Source Contact: (202) 564-2307
Most Recent Contact: 02/24/2026

OSHA: OSHA's listing of inspections violations and fatality information

Source Version Date: 10/21/2025
Source Update Frequency: Varies
Planned Next Contact: 04/13/2026
Source: Occupational Safety & Health Administration
Source Contact: 800-321-6742
Most Recent Contact: 01/15/2026

STORMWATER: Permitted storm water sites

Source Version Date: 01/27/2025
Source Update Frequency: Varies
Planned Next Contact: 04/06/2026
Source: Environmental Protection Agency
Source Contact: (202) 566-1667
Most Recent Contact: 01/08/2026

ADDITIONAL ENVIRONMENTAL RECORDS *(cont.)*

OTHER ASCERTAINABLE RECORDS (cont.)

PRIORITY CLEANERS - FL: Listing of sites included in the Drycleaning Solvent Cleanup Program Priority Ranking List

Source Version Date: 08/09/2021
Source Update Frequency: No Longer Maintained
Planned Next Contact: 05/12/2026
Source: Department of Environmental Protection
Source Contact: N/R
Most Recent Contact: 02/13/2026

CATTLE DIPPING VATS - FL: Cattle Dipping Vats from the Ground Water Inspection Facility listing.

Source Version Date: 01/22/2026
Source Update Frequency: Quarterly
Planned Next Contact: 04/21/2026
Source: Florida Department of Environmental Protection
Source Contact: 850-245-8927
Most Recent Contact: 01/23/2026

COAL ASH - FL: Coal Ash Disposal Site Listing

Source Version Date: 04/25/2024
Source Update Frequency: Quarterly
Planned Next Contact: 03/20/2026
Source: Florida Department of Environmental Protection
Source Contact: 850.245.8712
Most Recent Contact: 12/24/2025

DEDB - FL: Drinking water wells contaminated with ethylene dibromide

Source Version Date: 10/24/2025
Source Update Frequency: Varies
Planned Next Contact: 04/16/2026
Source: Florida Department of Environmental Protection
Source Contact: 850-245-2006
Most Recent Contact: 01/20/2026

SIS - FL: Listing of site investigation section sites

Source Version Date: 08/10/2021
Source Update Frequency: Varies
Planned Next Contact: 05/06/2026
Source: Florida Department of Environmental Protection
Source Contact: 850-245-2118
Most Recent Contact: 02/09/2026

GWCA - FL: Ground water contaminated areas

Source Version Date: 12/02/2025
Source Update Frequency: Varies
Planned Next Contact: 05/25/2026
Source: Florida Department of Environmental Protection
Source Contact: 850-245-2118
Most Recent Contact: 02/26/2026

PFAS - FL: List of PFAS sites and areas of interest

Source Version Date: 07/01/2025
Source Update Frequency: Quarterly
Planned Next Contact: 03/18/2026
Source: Florida Department of Environmental Protection
Source Contact: 850-245-8927
Most Recent Contact: 12/22/2025

PFAS AFFF - FL: List of sites with environmental assessments related to the historic and current use of chemicals found in aqueous film forming foam (AFFF) at fire training facilities.

Source Version Date: 11/06/2025
Source Update Frequency: Quarterly
Planned Next Contact: 04/29/2026
Source: Department of Environmental Protection
Source Contact: 850-245-2006
Most Recent Contact: 02/02/2026

HIST CATTLE DIPPING VATS - FL: Vats from the 1910's through the 1950's that were filled with an arsenic solution for the control and eradication of the cattle fever tick

Source Version Date: 08/19/2016
Source Update Frequency: No Longer Maintained
Planned Next Contact: 05/12/2026
Source: Florida Department of Environmental Protection
Source Contact: 850-245-8927
Most Recent Contact: 02/13/2026

ADDITIONAL ENVIRONMENTAL RECORDS *(cont.)*

OTHER ASCERTAINABLE RECORDS (cont.)

HIST DEDB - FL: List of drinking water wells contaminated with ethylene dibromide that is no longer in current agency list.

Source Version Date: 02/04/2019
Source Update Frequency: Annually
Planned Next Contact: 04/14/2026
Source: Florida Department of Environmental Protection
Source Contact: 850-245-2006
Most Recent Contact: 01/16/2026

DRYCLEANERS - FL: Drycleaner facility listing

Source Version Date: 01/12/2026
Source Update Frequency: Varies
Planned Next Contact: 04/08/2026
Source: Florida Department of Environmental Protection
Source Contact: 850-245-8927
Most Recent Contact: 01/12/2026

FF TANKS - FL: listing of Federal facilities with tanks, no longer updated

Source Version Date: 09/04/2025
Source Update Frequency: Quarterly
Planned Next Contact: 05/22/2026
Source: Department of Environmental Protection
Source Contact: 850-245-8705
Most Recent Contact: 02/25/2026

HIST FF TANKS - FL: List of Federal facilities with tanks that are no longer in current agency list.

Source Version Date: 01/28/2019
Source Update Frequency: Quarterly
Planned Next Contact: 04/21/2026
Source: Department of Environmental Protection
Source Contact: N/R
Most Recent Contact: 01/23/2026

MINES - FL: Location information of recorded mines

Source Version Date: 06/12/2025
Source Update Frequency: Varies
Planned Next Contact: 05/26/2026
Source: Florida Department of Environmental Protection
Source Contact: 850-245-2118
Most Recent Contact: 02/27/2026

HIST MINES - FL: Location information of recorded mines

Source Version Date: 02/08/2019
Source Update Frequency: Annually
Planned Next Contact: 05/18/2026
Source: Florida Department of Environmental Protection
Source Contact: 850-245-2118
Most Recent Contact: 02/19/2026

T 2 - FL: List of facilities that must submit an Emergency and Hazardous Chemical Inventory Form

Source Version Date: 10/16/2025
Source Update Frequency: Varies
Planned Next Contact: 04/08/2026
Source: Florida Division of Emergency Management
Source Contact: 850-413-9928
Most Recent Contact: 01/12/2026

FA 1 - FL: Financial Assurance for SWF/LF facilities

Source Version Date: 01/05/2026
Source Update Frequency: Varies
Planned Next Contact: 04/01/2026
Source: Florida Department of Environmental Protection
Source Contact: 850-245-2118
Most Recent Contact: 01/05/2026

FA 2 - FL: Financial Assurance for Hazardous Waste Managment facilities

Source Version Date: 01/05/2026
Source Update Frequency: Quarterly
Planned Next Contact: 04/01/2026
Source: Florida Department of Environmental Protection
Source Contact: 850-245-2118
Most Recent Contact: 01/05/2026

FA 3 - FL: Financial Assurance and Insurance Information for Tank Facilities

Source Version Date: 10/27/2025
Source Update Frequency: Quarterly
Planned Next Contact: 04/17/2026
Source: Florida Department of Environmental Protection
Source Contact: 850-245-2118
Most Recent Contact: 01/21/2026

ADDITIONAL ENVIRONMENTAL RECORDS *(cont.)*

OTHER ASCERTAINABLE RECORDS (cont.)

AIRS - FL: Listing of facilities with air permits

Source Version Date: 12/01/2025
Source Update Frequency: Varies
Planned Next Contact: 05/22/2026
Source: Florida Department of Environmental Protection
Source Contact: 850-717-9091
Most Recent Contact: 02/25/2026

NPDES - FL: Listing of facilities with wastewater and NPDES permits

Source Version Date: 01/12/2026
Source Update Frequency: Monthly
Planned Next Contact: 04/08/2026
Source: Florida Department of Environmental Protection
Source Contact: 850-245-8325
Most Recent Contact: 01/12/2026

UIC - FL: Underground injection well permits

Source Version Date: 01/08/2026
Source Update Frequency: Varies
Planned Next Contact: 04/06/2026
Source: Florida Department of Environmental Protection
Source Contact: 850-245-2118
Most Recent Contact: 01/08/2026

WASTEWATER - FL: Listing of permitted wastewater facilities

Source Version Date: 02/06/2026
Source Update Frequency: Monthly
Planned Next Contact: 05/05/2026
Source: Florida Department of Environmental Protection
Source Contact: 850-245-8325
Most Recent Contact: 02/06/2026

GWIF - FL: Groundwater Monitoring sites that are inspected and monitored.

Source Version Date: 01/22/2026
Source Update Frequency: Quarterly
Planned Next Contact: 04/21/2026
Source: Florida Bureau of Environmental Health
Source Contact: 850-245-4240
Most Recent Contact: 01/23/2026

ARENAS: List of Arenas and Sport Venues

Source Version Date: 04/11/2024
Source Update Frequency: Varies
Planned Next Contact: 06/02/2026
Source: DHS Homeland Infrastructure Foundation
Source Contact: N/R
Most Recent Contact: 03/06/2026

ARENAS 2: List of Convention Centers and Fairgrounds

Source Version Date: 04/06/2024
Source Update Frequency: Varies
Planned Next Contact: 05/29/2026
Source: DHS Homeland Infrastructure Foundation
Source Contact: N/R
Most Recent Contact: 03/04/2026

CHURCHES: List of places of worship

Source Version Date: 04/14/2024
Source Update Frequency: Varies
Planned Next Contact: 06/04/2026
Source: DHS Homeland Infrastructure Foundation
Source Contact: N/R
Most Recent Contact: 03/10/2026

HOSPITALS: List of major Hospitals

Source Version Date: 06/10/2024
Source Update Frequency: Varies
Planned Next Contact: 05/06/2026
Source: DHS Homeland Infrastructure Foundation
Source Contact: N/R
Most Recent Contact: 02/09/2026

NURSING HOMES: List of Nursing Homes

Source Version Date: 06/07/2024
Source Update Frequency: Varies
Planned Next Contact: 05/04/2026
Source: DHS Homeland Infrastructure Foundation
Source Contact: N/R
Most Recent Contact: 02/05/2026

ADDITIONAL ENVIRONMENTAL RECORDS *(cont.)*

OTHER ASCERTAINABLE RECORDS (cont.)

GOV MANSIONS: List of Governors Mansions

Source Version Date: 04/11/2024
Source Update Frequency: Varies
Planned Next Contact: 06/02/2026
Source: DHS Homeland Infrastructure Foundation
Source Contact: N/R
Most Recent Contact: 03/06/2026

SCHOOLS PRIVATE: List of Private Schools

Source Version Date: 06/10/2024
Source Update Frequency: Varies
Planned Next Contact: 05/06/2026
Source: DHS Homeland Infrastructure Foundation
Source Contact: N/R
Most Recent Contact: 02/09/2026

SCHOOLS PUBLIC: List of Public Schools

Source Version Date: 06/13/2024
Source Update Frequency: Varies
Planned Next Contact: 05/06/2026
Source: DHS Homeland Infrastructure Foundation
Source Contact: N/R
Most Recent Contact: 02/09/2026

COLLEGES: List of major Universities & Colleges

Source Version Date: 03/14/2024
Source Update Frequency: Varies
Planned Next Contact: 05/06/2026
Source: DHS Homeland Infrastructure Foundation
Source Contact: N/R
Most Recent Contact: 02/09/2026

COLLEGES 2: List of Universities & Colleges

Source Version Date: 03/20/2024
Source Update Frequency: Varies
Planned Next Contact: 05/11/2026
Source: DHS Homeland Infrastructure Foundation
Source Contact: N/R
Most Recent Contact: 02/12/2026

PRISONS: List of Prison facilities

Source Version Date: 05/03/2024
Source Update Frequency: Varies
Planned Next Contact: 03/30/2026
Source: DHS Homeland Infrastructure Foundation
Source Contact: N/R
Most Recent Contact: 01/01/2026

EJ CHURCH: List of places of worship from Environmental Justice.

Source Version Date: 10/29/2024
Source Update Frequency: Quarterly
Planned Next Contact: 04/02/2026
Source: ejscreen.epa.gov
Source Contact: (800) 962-6215
Most Recent Contact: 01/06/2026

EJ SCHOOLS: Schools list from Environmental Justice.

Source Version Date: 10/29/2024
Source Update Frequency: Quarterly
Planned Next Contact: 04/02/2026
Source: ejscreen.epa.gov
Source Contact: (800) 962-6215
Most Recent Contact: 01/06/2026

EJ HOSPITALS: Hospitals list from Environmental Justice.

Source Version Date: 10/29/2024
Source Update Frequency: Quarterly
Planned Next Contact: 04/02/2026
Source: ejscreen.epa.gov
Source Contact: (800) 962-6215
Most Recent Contact: 01/06/2026

DAYCARE: List of Daycare facilities

Source Version Date: 08/15/2025
Source Update Frequency: Varies
Planned Next Contact: 05/04/2026
Source: DHS Homeland Infrastructure Foundation
Source Contact: N/R
Most Recent Contact: 02/05/2026

ADDITIONAL ENVIRONMENTAL RECORDS *(cont.)*

OTHER ASCERTAINABLE RECORDS (cont.)

DAYCARE - FL: Daycare listing

Source Version Date: 03/06/2024
Source Update Frequency: Varies
Planned Next Contact: 04/27/2026

Source: Florida Department of Children & Families
Source Contact: 866-762-2237
Most Recent Contact: 01/29/2026

SUBJECT PROPERTY ADDRESS:

0.45-Acre Commercial Property
115 S 2nd St
Fernandina Beach, FL 32034

SUBJECT PROPERTY COORDINATES:

Latitude(North):	30.669412 - 30°40'9.9"
Longitude(West):	-81.464604 - -81°27'52.6"
Universal Transverse Mercator:	Zone 17N
UTM X (Meters):	455493.56
UTM Y (Meters):	3393057.41
State Plane Coordinates:	1001 - Georgia East (US Survey Feet)
X Coordinate (Feet):	876882.216 E
Y Coordinate (Feet):	244135.091 N

ELEVATION:

Elevation:	8 ft. above sea level

TOPOGRAPHIC MAP:

Subject Property Map:	30081-F4 Fernandina Beach, FL
Most Recent Revision:	2021

GEOHYDROLOGY DATA:

SUBJECT PROPERTY TOPOGRAPHY:

Topographic Gradient: West

DFIRM FLOOD ZONE:

	DFIRM Flood
Subject Property County:	Electronic Data:
NASSAU	Yes - refer to the PROPERTY PROXIMITY MAP and AREA MAP
Flood Plain Panel at Subject Property:	12089C0237G (Eff. date 8/2/2017)
Additional Panels in search area:	12089C0236G (Eff. date 8/2/2017) 12089C0238G (Eff. date 8/2/2017) 12089C0239G (Eff. date 8/2/2017)

FEMA FLOOD ZONE:

	FEMA Flood
Subject Property County:	Electronic Data:
NASSAU	Yes - refer to the PROPERTY PROXIMITY MAP and AREA MAP
Flood Plain Panel at Subject Property:	1201720004E

Additional Panels in search area:	1201700236C 1201700237D 1201720003D 1201720006D 1201700238C 1201700239C

NATIONAL WETLAND INVENTORY:

	NWI Electronic
NWI Quad at Subject Property:	Data Coverage:
Fernandina Beach	Yes - refer to the Geological Findings Map

LITHOSTRATIGRAPHIC INFORMATION:

ROCK STRATIGRAPHIC UNIT:		GEOLOGIC AGE IDENTIFICATION
Era:	N/R	Category: N/R
System:	N/R	
Series:	N/R	
Code:	N/R	

SURROUNDING ELEVATION PROFILES:

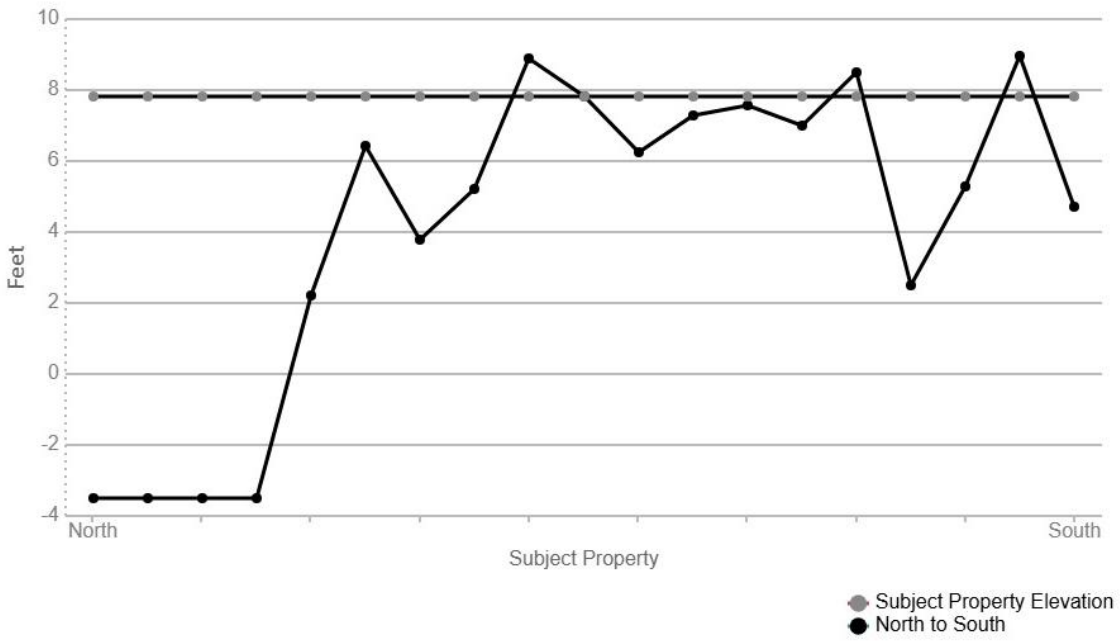

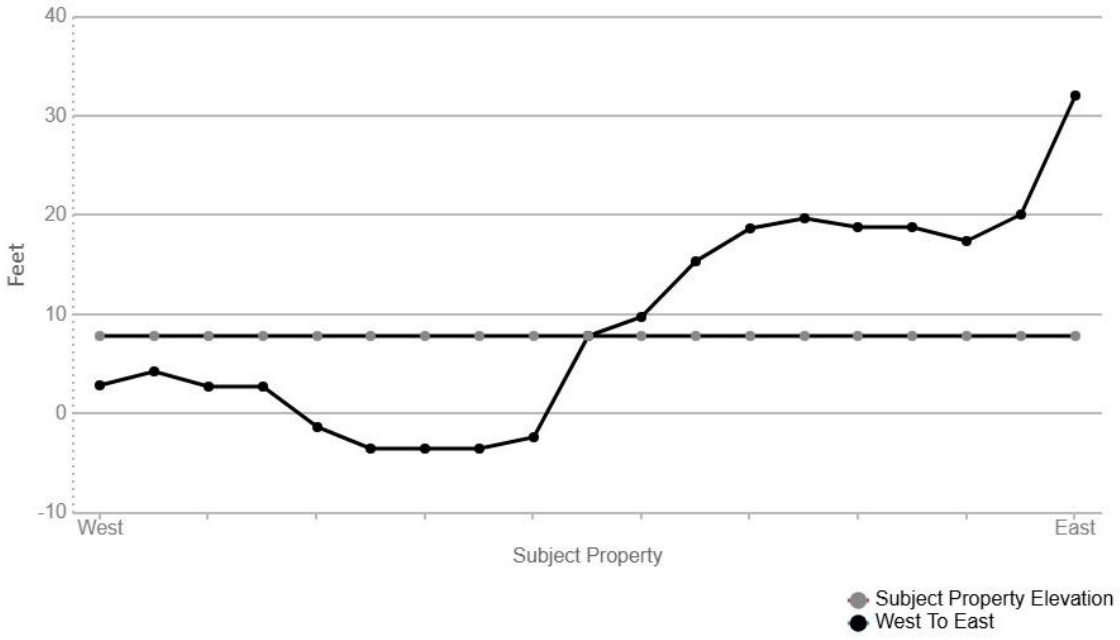

SUBJECT NAME: 0.45-Acre Commercial Property
ADDRESS: 115 S 2nd St, Fernandina Beach, FL, 32034
LAT/LONG: 30.669412 / -81.464604

PREPARED FOR: Matanzas Geosciences
ORDER #: 115973
REPORT DATE: March 12, 2026

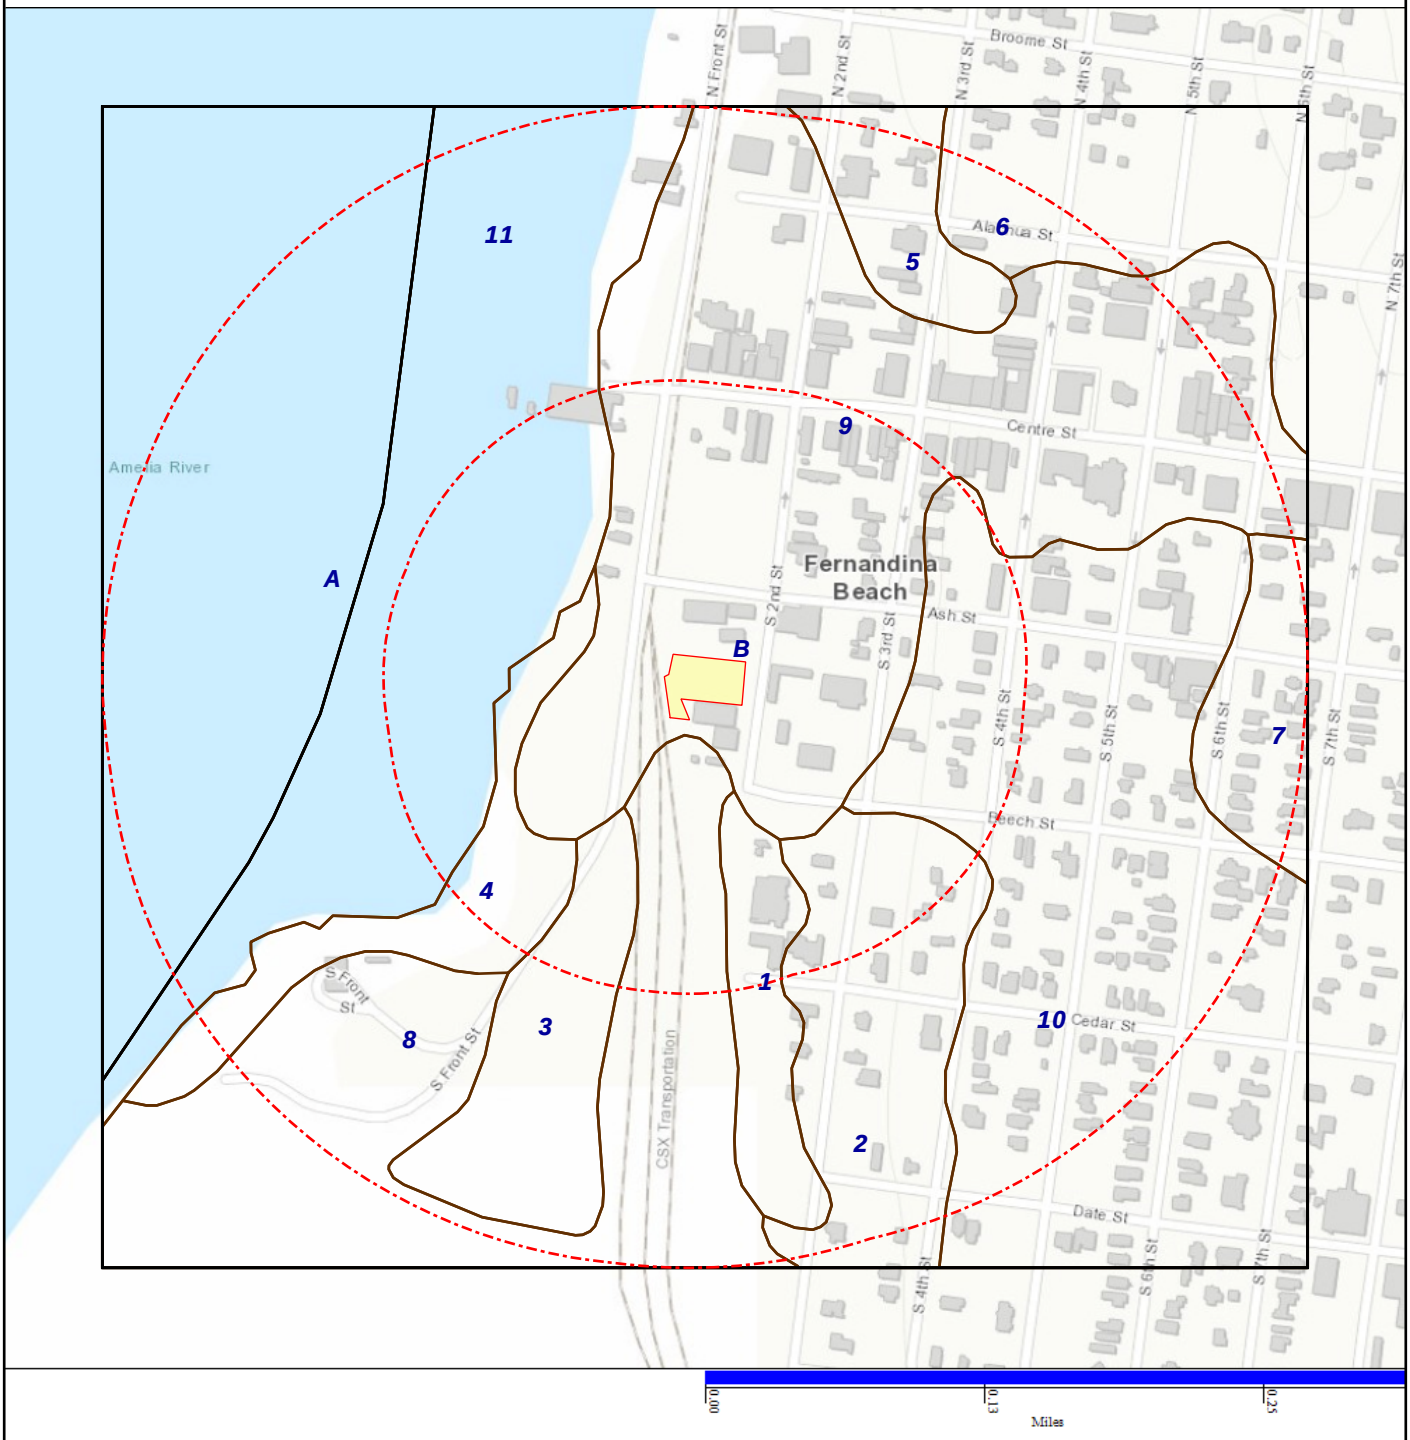

SOIL COMPOSITION IN GENERAL AREA OF SUBJECT PROPERTY:

Source: Soil Conservation Service, US Department of Agriculture

SOIL MAP ID 1	SSURGO
USDA Soil Name	Kingsferry,Series
USDA Soil Texture	Fine sand
Hydrologic Soil Group	B/D
Soil Drainage Class	Very poorly drained
Hydric Classification	96
Corrosion Potential - Uncoated Steel	High

Layer	Depth (inches)	Soil Texture	AASHTO Group	Unified Soil Description	Saturated Hydraulic Conductivity micro m/sec	Soil Reaction pH
1	0-86	Fine sand	Granular materials (35% or less passing No. 200), fine sand. Reference: This is a classification of soil material for highway and airfield construction (Procedure M 145-73 in Am. Assoc. of State Highway and Transportation Officials, 1984.	Reference: This is a classification of soil material designed for general construction purposes. It is dependent on the particle size distribution of the <75 mm, the liquid limit, and the plasticity index and on whether the soil material is high in organic matter (ASTM test D 2487, in ASTM, 1984).	42-141	3.5-5.5
2	86-170	Fine sand	Reference: This is a classification of soil material for highway and airfield construction (Procedure M 145-73 in Am. Assoc. of State Highway and Transportation Officials, 1984.	COARSE-GRAINED SOILS, Sands, Sands with fines, Silty Sand. Reference: This is a classification of soil material designed for general construction purposes. It is dependent on the particle size distribution of the <75 mm, the liquid limit, and the plasticity index and on whether the soil material is high in organic matter (ASTM test D 2487, in ASTM, 1984).	4-14	3.5-5.5
3	170-203	Fine sand	Reference: This is a classification of soil material for highway and airfield construction (Procedure M 145-73 in Am. Assoc. of State Highway and Transportation Officials, 1984.	COARSE-GRAINED SOILS, Sands, Sands with fines, Silty Sand. Reference: This is a classification of soil material designed for general construction purposes. It is dependent on the particle size distribution of the <75 mm, the liquid limit, and the plasticity index and on whether the soil material is high in	0.42-1.4	3.5-5.5

Layer	Depth (inches)	Soil Texture	AASHTO Group	Unified Soil Description	Saturated Hydraulic Conductivity micro m/sec	Soil Reaction pH
3	170-203	Fine sand	Reference: This is a classification of soil material for highway and airfield construction (Procedure M 145-73 in Am. Assoc. of State Highway and Transportation Officials, 1984.	organic matter (ASTM test D 2487, in ASTM, 1984).	0.42-1.4	3.5-5.5

SOIL MAP ID 2 **SSURGO**

USDA Soil Name	Leon,Series
USDA Soil Texture	Fine sand
Hydrologic Soil Group	A/D
Soil Drainage Class	Poorly drained
Hydric Classification	8
Corrosion Potential - Uncoated Steel	High

Layer	Depth (inches)	Soil Texture	AASHTO Group	Unified Soil Description	Saturated Hydraulic Conductivity micro m/sec	Soil Reaction pH
1	0-20	Fine sand	Granular materials (35% or less passing No. 200), fine sand. Reference: This is a classification of soil material for highway and airfield construction (Procedure M 145-73 in Am. Assoc. of State Highway and Transportation Officials, 1984.	Reference: This is a classification of soil material designed for general construction purposes. It is dependent on the particle size distribution of the <75 mm, the liquid limit, and the plasticity index and on whether the soil material is high in organic matter (ASTM test D 2487, in ASTM, 1984).	42.3529-141.176	3.5-4.7
2	20-46	Fine sand	Granular materials (35% or less passing No. 200), fine sand. Reference: This is a classification of soil material for highway and airfield construction (Procedure M 145-73 in Am. Assoc. of State Highway and Transportation Officials, 1984.	Reference: This is a classification of soil material designed for general construction purposes. It is dependent on the particle size distribution of the <75 mm, the liquid limit, and the plasticity index and on whether the soil material is high in organic matter (ASTM test D 2487, in ASTM, 1984).	42.3529-141.176	3.2-5.4

Layer	Depth (inches)	Soil Texture	AASHTO Group	Unified Soil Description	Saturated Hydraulic Conductivity micro m/sec	Soil Reaction pH
3	46-94	Fine sand	Granular materials (35% or less passing No. 200), fine sand. Reference: This is a classification of soil material for highway and airfield construction (Procedure M 145-73 in Am. Assoc. of State Highway and Transportation Officials, 1984.	Reference: This is a classification of soil material designed for general construction purposes. It is dependent on the particle size distribution of the <75 mm, the liquid limit, and the plasticity index and on whether the soil material is high in organic matter (ASTM test D 2487, in ASTM, 1984).	4.2353-42.3529	3.1-5.2
4	94-114	Fine sand	Granular materials (35% or less passing No. 200), fine sand. Reference: This is a classification of soil material for highway and airfield construction (Procedure M 145-73 in Am. Assoc. of State Highway and Transportation Officials, 1984.	Reference: This is a classification of soil material designed for general construction purposes. It is dependent on the particle size distribution of the <75 mm, the liquid limit, and the plasticity index and on whether the soil material is high in organic matter (ASTM test D 2487, in ASTM, 1984).	14.1176-141.176	4.3-5.2
5	114-203	Fine sand	Granular materials (35% or less passing No. 200), fine sand. Reference: This is a classification of soil material for highway and airfield construction (Procedure M 145-73 in Am. Assoc. of State Highway and Transportation Officials, 1984.	Reference: This is a classification of soil material designed for general construction purposes. It is dependent on the particle size distribution of the <75 mm, the liquid limit, and the plasticity index and on whether the soil material is high in organic matter (ASTM test D 2487, in ASTM, 1984).	0.4235-14.1176	4.5-5.6

SOIL MAP ID 3	**SSURGO**
USDA Soil Name	Ridgewood,Series
USDA Soil Texture	Fine sand
Hydrologic Soil Group	A
Soil Drainage Class	Somewhat poorly drained
Hydric Classification	0
Corrosion Potential - Uncoated Steel	High

Layer	Depth (inches)	Soil Texture	AASHTO Group	Unified Soil Description	Saturated Hydraulic Conductivity micro m/sec	Soil Reaction pH
1	0-18	Fine sand	Granular materials (35% or less passing No. 200), fine sand. Reference: This is a classification of soil material for highway and airfield construction (Procedure M 145-73 in Am. Assoc. of State Highway and Transportation Officials, 1984.	Reference: This is a classification of soil material designed for general construction purposes. It is dependent on the particle size distribution of the <75 mm, the liquid limit, and the plasticity index and on whether the soil material is high in organic matter (ASTM test D 2487, in ASTM, 1984).	42-141	3.5-6
2	18-203	Fine sand	Granular materials (35% or less passing No. 200), fine sand. Reference: This is a classification of soil material for highway and airfield construction (Procedure M 145-73 in Am. Assoc. of State Highway and Transportation Officials, 1984.	Reference: This is a classification of soil material designed for general construction purposes. It is dependent on the particle size distribution of the <75 mm, the liquid limit, and the plasticity index and on whether the soil material is high in organic matter (ASTM test D 2487, in ASTM, 1984).	42-141	3.5-6

SOIL MAP ID 4 **SSURGO**

USDA Soil Name	Tisonia,Series
USDA Soil Texture	Not Reported
Hydrologic Soil Group	A/D
Soil Drainage Class	Very poorly drained
Hydric Classification	100
Corrosion Potential - Uncoated Steel	High

Layer	Depth (inches)	Soil Texture	AASHTO Group	Unified Soil Description	Saturated Hydraulic Conductivity micro m/sec	Soil Reaction pH
1	0-102		Reference: This is a classification of soil material for highway and airfield construction (Procedure M 145-73 in Am. Assoc. of State Highway and Transportation Officials, 1984.	Highly organic soils, Peat. Reference: This is a classification of soil material designed for general construction purposes. It is dependent on the particle size distribution of the <75 mm, the liquid limit, and the plasticity index and on whether the soil material is high in organic matter (ASTM	42-141	0-0

Layer	Depth (inches)	Soil Texture	AASHTO Group	Unified Soil Description	Saturated Hydraulic Conductivity micro m/sec	Soil Reaction pH
1	0-102		Reference: This is a classification of soil material for highway and airfield construction (Procedure M 145-73 in Am. Assoc. of State Highway and Transportation Officials, 1984.	test D 2487, in ASTM, 1984).	42-141	0-0
2	102-165	Clay	Silt-Clay materials (more than 35% passing No. 200), clayey soils. Reference: This is a classification of soil material for highway and airfield construction (Procedure M 145-73 in Am. Assoc. of State Highway and Transportation Officials, 1984.	FINE-GRAINED SOILS, Silts and clays (liquid limit is 50% or more), Fat Clay. Reference: This is a classification of soil material designed for general construction purposes. It is dependent on the particle size distribution of the <75 mm, the liquid limit, and the plasticity index and on whether the soil material is high in organic matter (ASTM test D 2487, in ASTM, 1984).	0.01-0.42	6.1-7.8

SOIL MAP ID 5 **SSURGO**

USDA Soil Name	Ortega,Series
USDA Soil Texture	Fine sand
Hydrologic Soil Group	A
Soil Drainage Class	Moderately well drained
Hydric Classification	0
Corrosion Potential - Uncoated Steel	Low

Layer	Depth (inches)	Soil Texture	AASHTO Group	Unified Soil Description	Saturated Hydraulic Conductivity micro m/sec	Soil Reaction pH
1	0-15	Fine sand	Granular materials (35% or less passing No. 200), fine sand. Reference: This is a classification of soil material for highway and airfield construction (Procedure M 145-73 in Am. Assoc. of State Highway and	Reference: This is a classification of soil material designed for general construction purposes. It is dependent on the particle size distribution of the <75 mm, the liquid limit, and the plasticity index and on whether the soil	42-141	3.5-6.5

Layer	Depth (inches)	Soil Texture	AASHTO Group	Unified Soil Description	Saturated Hydraulic Conductivity micro m/sec	Soil Reaction pH
1	0-15	Fine sand	Transportation Officials, 1984.	material is high in organic matter (ASTM test D 2487, in ASTM, 1984).	42-141	3.5-6.5
2	15-203	Fine sand	Granular materials (35% or less passing No. 200), fine sand. Reference: This is a classification of soil material for highway and airfield construction (Procedure M 145-73 in Am. Assoc. of State Highway and Transportation Officials, 1984.	COARSE-GRAINED SOILS, Sands, Clean Sands, Poorly Graded Sand. Reference: This is a classification of soil material designed for general construction purposes. It is dependent on the particle size distribution of the <75 mm, the liquid limit, and the plasticity index and on whether the soil material is high in organic matter (ASTM test D 2487, in ASTM, 1984).	42-141	3.5-6.5

SOIL MAP ID 6 **SSURGO**

USDA Soil Name	Kershaw,Series
USDA Soil Texture	Fine sand
Hydrologic Soil Group	A
Soil Drainage Class	Excessively drained
Hydric Classification	0
Corrosion Potential - Uncoated Steel	Low

Layer	Depth (inches)	Soil Texture	AASHTO Group	Unified Soil Description	Saturated Hydraulic Conductivity micro m/sec	Soil Reaction pH
1	0-18	Fine sand	Granular materials (35% or less passing No. 200), fine sand. Reference: This is a classification of soil material for highway and airfield construction (Procedure M 145-73 in Am. Assoc. of State Highway and Transportation Officials, 1984.	COARSE-GRAINED SOILS, Sands, Clean Sands, Poorly Graded Sand. Reference: This is a classification of soil material designed for general construction purposes. It is dependent on the particle size distribution of the <75 mm, the liquid limit, and the plasticity index and on whether the soil	141-141	4.5-6

Layer	Depth (inches)	Soil Texture	AASHTO Group	Unified Soil Description	Saturated Hydraulic Conductivity micro m/sec	Soil Reaction pH
1	0-18	Fine sand	Granular materials (35% or less passing No. 200), fine sand. Reference: This is a classification of soil material for highway and airfield construction (Procedure M 145-73 in Am. Assoc. of State Highway and Transportation Officials, 1984.	material is high in organic matter (ASTM test D 2487, in ASTM, 1984).	141-141	4.5-6
2	18-203	Fine sand	Granular materials (35% or less passing No. 200), fine sand. Reference: This is a classification of soil material for highway and airfield construction (Procedure M 145-73 in Am. Assoc. of State Highway and Transportation Officials, 1984.	COARSE-GRAINED SOILS, Sands, Clean Sands, Poorly Graded Sand. Reference: This is a classification of soil material designed for general construction purposes. It is dependent on the particle size distribution of the <75 mm, the liquid limit, and the plasticity index and on whether the soil material is high in organic matter (ASTM test D 2487, in ASTM, 1984).	141-141	4.5-6

SOIL MAP ID 7 **SSURGO**

USDA Soil Name	Resota,Series
USDA Soil Texture	Fine sand
Hydrologic Soil Group	A
Soil Drainage Class	Moderately well drained
Hydric Classification	0
Corrosion Potential - Uncoated Steel	Low

Layer	Depth (inches)	Soil Texture	AASHTO Group	Unified Soil Description	Saturated Hydraulic Conductivity micro m/sec	Soil Reaction pH
1	0-10	Fine sand	Granular materials (35% or less passing No. 200), fine sand. Reference: This is a classification of soil material for highway and airfield construction (Procedure M 145-73 in Am. Assoc. of State Highway and	Reference: This is a classification of soil material designed for general construction purposes. It is dependent on the particle size distribution of the <75 mm, the liquid limit, and the plasticity index and on whether the soil	141-141	3.5-6.5

Layer	Depth (inches)	Soil Texture	AASHTO Group	Unified Soil Description	Saturated Hydraulic Conductivity micro m/sec	Soil Reaction pH
1	0-10	Fine sand	Transportation Officials, 1984.	material is high in organic matter (ASTM test D 2487, in ASTM, 1984).	141-141	3.5-6.5
2	10-69	Fine sand	Granular materials (35% or less passing No. 200), fine sand. Reference: This is a classification of soil material for highway and airfield construction (Procedure M 145-73 in Am. Assoc. of State Highway and Transportation Officials, 1984.	Reference: This is a classification of soil material designed for general construction purposes. It is dependent on the particle size distribution of the <75 mm, the liquid limit, and the plasticity index and on whether the soil material is high in organic matter (ASTM test D 2487, in ASTM, 1984).	141-141	3.5-6.5
3	69-203	Fine sand	Granular materials (35% or less passing No. 200), fine sand. Reference: This is a classification of soil material for highway and airfield construction (Procedure M 145-73 in Am. Assoc. of State Highway and Transportation Officials, 1984.	Reference: This is a classification of soil material designed for general construction purposes. It is dependent on the particle size distribution of the <75 mm, the liquid limit, and the plasticity index and on whether the soil material is high in organic matter (ASTM test D 2487, in ASTM, 1984).	141-141	3.5-6.5

SOIL MAP ID 8	**SSURGO**
USDA Soil Name	Arents,Taxon above family
USDA Soil Texture	Sand
Hydrologic Soil Group	A
Soil Drainage Class	Somewhat poorly drained
Hydric Classification	0
Corrosion Potential - Uncoated Steel	High

Layer	Depth (inches)	Soil Texture	AASHTO Group	Unified Soil Description	Saturated Hydraulic Conductivity micro m/sec	Soil Reaction pH
1	0-203	Sand	Granular materials (35% or less passing No. 200), fine sand. Reference: This is a classification of soil material for highway and airfield construction (Procedure M 145-73 in Am. Assoc. of State Highway and Transportation Officials, 1984.	Reference: This is a classification of soil material designed for general construction purposes. It is dependent on the particle size distribution of the <75 mm, the liquid limit, and the plasticity index and on whether the soil material is high in organic matter (ASTM test D 2487, in ASTM, 1984).	141-353	3.5-6.5

SOIL MAP ID 9 **SSURGO**

USDA Soil Name	Urban land,Miscellaneous area
USDA Soil Texture	Not Reported
Hydrologic Soil Group	Not Reported
Soil Drainage Class	Not Reported
Hydric Classification	0
Corrosion Potential - Uncoated Steel	Not Reported

SOIL MAP ID 10 **SSURGO**

USDA Soil Name	Echaw,Taxadjunct
USDA Soil Texture	Fine sand
Hydrologic Soil Group	A
Soil Drainage Class	Moderately well drained
Hydric Classification	3
Corrosion Potential - Uncoated Steel	Moderate

Layer	Depth (inches)	Soil Texture	AASHTO Group	Unified Soil Description	Saturated Hydraulic Conductivity micro m/sec	Soil Reaction pH
1	0-15	Fine sand	Granular materials (35% or less passing No. 200), fine sand. Reference: This is a classification of soil material for highway and airfield construction (Procedure M 145-73 in Am. Assoc. of State Highway and Transportation Officials, 1984.	Reference: This is a classification of soil material designed for general construction purposes. It is dependent on the particle size distribution of the <75 mm, the liquid limit, and the plasticity index and on whether the soil material is high in organic matter (ASTM test D 2487, in ASTM, 1984).	14-141	4.5-6

Layer	Depth (inches)	Soil Texture	AASHTO Group	Unified Soil Description	Saturated Hydraulic Conductivity micro m/sec	Soil Reaction pH
2	15-89	Fine sand	Granular materials (35% or less passing No. 200), fine sand. Reference: This is a classification of soil material for highway and airfield construction (Procedure M 145-73 in Am. Assoc. of State Highway and Transportation Officials, 1984.	Reference: This is a classification of soil material designed for general construction purposes. It is dependent on the particle size distribution of the <75 mm, the liquid limit, and the plasticity index and on whether the soil material is high in organic matter (ASTM test D 2487, in ASTM, 1984).	14-141	4.5-6
3	89-97	Fine sand	Granular materials (35% or less passing No. 200), silty or clayey gravel and sand. Reference: This is a classification of soil material for highway and airfield construction (Procedure M 145-73 in Am. Assoc. of State Highway and Transportation Officials, 1984.	COARSE-GRAINED SOILS, Sands, Sands with fines, Silty Sand. Reference: This is a classification of soil material designed for general construction purposes. It is dependent on the particle size distribution of the <75 mm, the liquid limit, and the plasticity index and on whether the soil material is high in organic matter (ASTM test D 2487, in ASTM, 1984).	14-141	4.5-6
4	97-198	Fine sand	Granular materials (35% or less passing No. 200), silty or clayey gravel and sand. Reference: This is a classification of soil material for highway and airfield construction (Procedure M 145-73 in Am. Assoc. of State Highway and Transportation Officials, 1984.	COARSE-GRAINED SOILS, Sands, Sands with fines, Silty Sand. Reference: This is a classification of soil material designed for general construction purposes. It is dependent on the particle size distribution of the <75 mm, the liquid limit, and the plasticity index and on whether the soil material is high in organic matter (ASTM test D 2487, in ASTM, 1984).	42-141	4.5-6
5	198-203	Fine sand	Granular materials (35% or less passing No. 200), silty or clayey gravel and sand. Reference: This is a classification of soil material for highway and airfield construction (Procedure M 145-73 in Am. Assoc. of State Highway and Transportation Officials, 1984.	COARSE-GRAINED SOILS, Sands, Sands with fines, Silty Sand. Reference: This is a classification of soil material designed for general construction purposes. It is dependent on the particle size distribution of the <75 mm, the liquid limit, and the plasticity index and on whether the soil material is high in organic matter (ASTM test D 2487, in ASTM,	14-141	4.5-6

Layer	Depth (inches)	Soil Texture	AASHTO Group	Unified Soil Description	Saturated Hydraulic Conductivity micro m/sec	Soil Reaction pH
5	198-203	Fine sand	Granular materials (35% or less passing No. 200), silty or clayey gravel and sand. Reference: This is a classification of soil material for highway and airfield construction (Procedure M 145-73 in Am. Assoc. of State Highway and Transportation Officials, 1984.	1984).	14-141	4.5-6

SOIL MAP ID 11	SSURGO
USDA Soil Name	Water,Miscellaneous area
USDA Soil Texture	Not Reported
Hydrologic Soil Group	Not Reported
Soil Drainage Class	Not Reported
Hydric Classification	0
Corrosion Potential - Uncoated Steel	Not Reported

SOIL MAP ID A	STATSGO
USDA Soil Name	Water,Miscellaneous area
USDA Soil Texture	Not Reported
Hydrologic Soil Group	Not Reported
Soil Drainage Class	Not Reported
Hydric Classification	0
Corrosion Potential - Uncoated Steel	Not Reported

SOIL MAP ID B	STATSGO
USDA Soil Name	Kureb,Series
USDA Soil Texture	Fine sand
Hydrologic Soil Group	A
Soil Drainage Class	Excessively drained
Hydric Classification	7
Corrosion Potential - Uncoated Steel	Low

Layer	Depth (inches)	Soil Texture	AASHTO Group	Unified Soil Description	Saturated Hydraulic Conductivity micro m/sec	Soil Reaction pH
1	0-80	Fine sand	No data	No data	42.343-141.1433	3.6-7.3

WELL DATA:

WELL SEARCH DISTANCES:

DATABASE:	SEARCH DISTANCE (MILES):
NWIS	1.000
OIL & GAS WELLS - FL	1.000
PWS	1.000
WELLS - FL	1.000
WELLS NW - FL	1.000
WELLS SJ - FL	1.000
WELLS SR - FL	1.000
WELLS SW - FL	1.000

DISTANCE TO NEAREST:	DISTANCE:
NWIS	0.142 mi / 749 ft
OIL & GAS WELLS - FL	N/A
PWS	0.273 mi / 1442 ft
WELLS - FL	0.499 mi / 2637 ft
WELLS NW - FL	N/A
WELLS SJ - FL	N/A
WELLS SR - FL	N/A
WELLS SW - FL	N/A

FEDERAL WELL DATA SUMMARY:

MAP ID:	WELL ID:	LOCATION FROM SP:
2	304018081275400	1/8 - 1/4 Mile N
3	304001081280302	1/8 - 1/4 Mile SW
4	FL2450391	1/4 - 1/2 Mile SE
15	CITY OF FERNANDINA BEACH | JACKSONVILLE HAULING-FERNANDINA BCH FAC | FL2450364	1/2 - 1 Mile S

Note: PWS System location is not always the same as well location.

STATE/LOCAL WELL DATA SUMMARY:

MAP ID:	WELL ID:	LOCATION FROM SP:
A5	450001401 | 450001402	1/4 - 1/2 Mile E
A6	AAC1312	1/2 - 1 Mile ENE
A7	AAC1313 | AAC1312	1/2 - 1 Mile E

SUBJECT NAME: 0.45-Acre Commercial Property
ADDRESS: 115 S 2nd St, Fernandina Beach, FL, 32034
LAT/LONG: 30.669412 / -81.464604

PREPARED FOR: Matanzas Geosciences
ORDER #: 115973
REPORT DATE: March 12, 2026

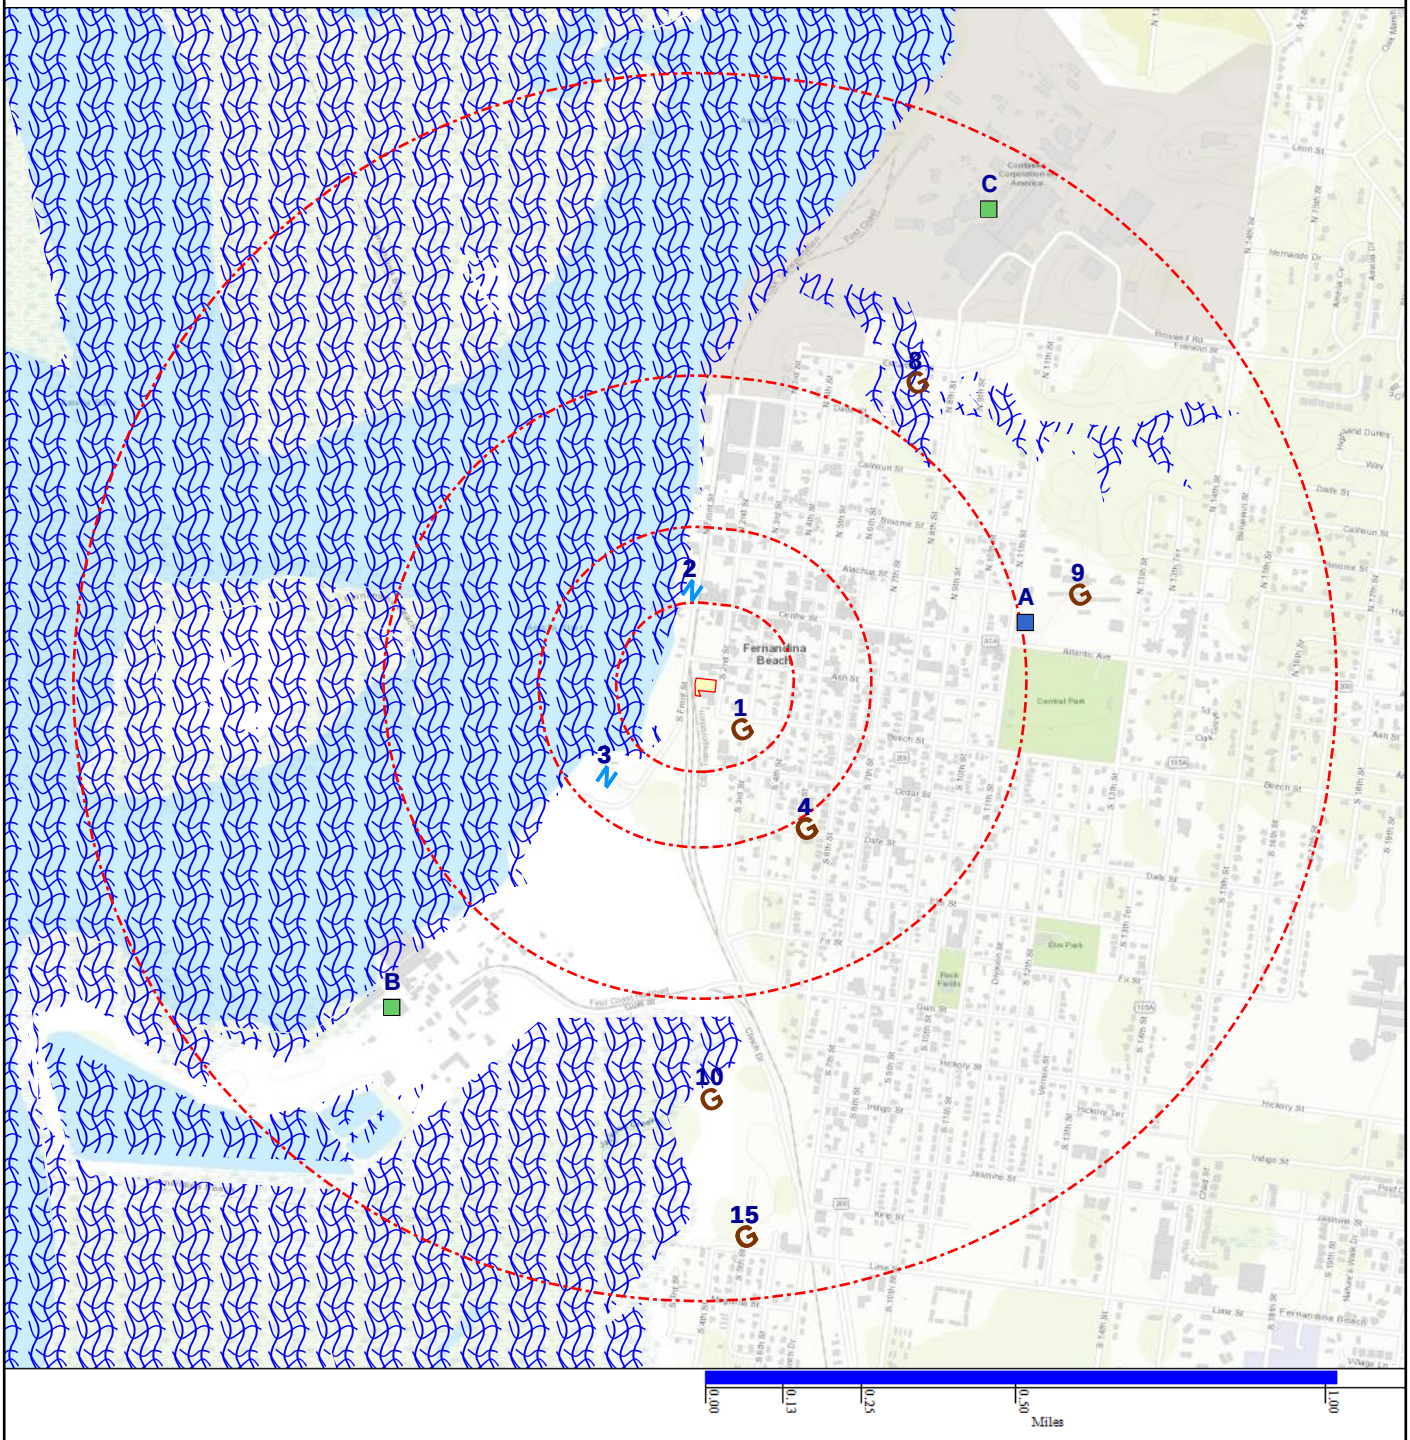

Map Id: 1
Direction: SE
Distance: 0.077 mi., 409 ft.
Elevation: 8 ft.
Relative: Higher

Site Name : TOWER
30.668333, -81.463611
FERNANDINA BCH, FL

Database(s) : [DIGITAL OBSTACLE]

Envirosite ID: 1648784
EPA ID: N/R

DIGITAL OBSTACLE

Date of Action :	2014-05-04
Action :	Change
FAA Study Number :	1975ASO00869OE
OBS Number :	12-001001
Obstacle Type :	TOWER
City Name :	FERNANDINA BCH
State Identifier :	FL
Country Identifier :	USA
Type of Lighting :	Unknown
Verification Status :	Verified
Quantity :	1
Mark Indicator :	Unknown
Above Ground Level Height (Feet) :	00180
Above Mean Sea Level Height (Feet) :	00190
Horizontal Accuracy :	+-250'
Vertical Accuracy :	+-50'
Latitude :	30 40 06.00N
Longitude :	081 27 49.00W

Map Id: 2
Direction: N
Distance: 0.142 mi., 749 ft.
Elevation: 7 ft.
Relative: Lower

Site Name : 304018081275400
30.671667, -81.465
FL

Database(s) : [NWIS]

Envirosite ID: 9370633
EPA ID: N/R

NWIS

Site Identification Number :	304018081275400
Site Type :	Coastal
Station Name :	NOAA TIDE GAGE NO. 8720030 AT FERNANDINA BCH, FL
Agency :	U.S. Geological Survey
District :	124
State :	FL
County :	Nassau County
Country :	USA
Land Net Location :	N/R
Name of Location Map :	FERNANDINA BEACH, FL
Scale of Location Map :	24000
Altitude of Gage/Land Surface :	6
Method Altitude Determined :	Interpolated from Digital Elevation Model
Altitude Accuracy :	1.6
Altitude Datum :	North American Vertical Datum of 1988
Hydrologic Unit :	St. Marys
Drainage Basin :	N/R
Topographic Setting :	N/R
Flags for the Type of Data Collected:	NNNNNNNNNNNNNNNNNNNNNNNNNNNNA
Flags for Instruments at Site :	NNNNNNNNNNNNNNNNNNNNNNNNNNNNN
Date of First Construction :	N/R
Date Site Established or Inventoried:	N/R
Drainage Area :	N/R
Contributing Drainage Area :	N/R

Map Id: 2
Direction: N
Distance: 0.142 mi., 749 ft.
Elevation: 7 ft.
Relative: Lower

Site Name : 304018081275400
30.671667, -81.465
FL

Database(s) : [NWIS] ***(cont.)***

Envirosite ID: 9370633
EPA ID: N/R

NWIS ***(cont.)***

Data Reliability :	N/R
Data-Other GW Files :	N/R
National Aquifer :	N/R
Local Aquifer :	N/R
Local Aquifer Type :	N/R
Well Depth :	N/R
Hole Depth :	N/R
Source of Depth Data :	N/R
Project Number :	N/R
Real-Time Data Flag :	N/R
Peak-Streamflow Data Begin Date :	N/R
Peak-Streamflow Data End Date :	N/R
Peak-Streamflow Data Count :	N/R
Water-Quality Data Begin Date :	N/R
Water-Quality Data End Date :	N/R
Water-Quality Data Count :	N/R
Field Water-Level Measurements Begin Date:	N/R
Field Water-level Measurements End Date:	N/R
Field Water-Level Measurements Count:	N/R
Site-Visit Data Begin Date :	N/R
Site-Visit Data End Date :	N/R
Site-Visit Data Count :	N/R
Latitude :	30.671667
Longitude :	-81.465
Last Date in Agency List :	2020-01-17

Map Id: 3
Direction: SW
Distance: 0.203 mi., 1071 ft.
Elevation: 6 ft.
Relative: Lower

Site Name : 304001081280302
30.667182, -81.467314
FL

Database(s) : [NWIS]

Envirosite ID: 8506867
EPA ID: N/R

NWIS

Site Identification Number :	304001081280302
Site Type :	Well
Station Name :	N-117A RAYONIER TEST WELL AT FERNANDINA BEACH,FL
Agency :	U.S. Geological Survey
District :	N/R
State :	FL
County :	Nassau County
Country :	USA
Land Net Location :	N/R
Name of Location Map :	N/R
Scale of Location Map :	N/R
Altitude of Gage/Land Surface :	7.61
Method Altitude Determined :	Level or other surveyed method.
Altitude Accuracy :	2.5
Altitude Datum :	National Geodetic Vertical Datum of 1929

Map Id: 3
Direction: SW
Distance: 0.203 mi., 1071 ft.
Elevation: 6 ft.
Relative: Lower

Site Name : 304001081280302
30.667182, -81.467314
FL

Database(s) : [NWIS] ***(cont.)***

Envirosite ID: 8506867
EPA ID: N/R

NWIS ***(cont.)***

Hydrologic Unit :	Nassau
Drainage Basin :	N/R
Topographic Setting :	N/R
Flags for the Type of Data Collected:	NNNNNNNNNNNNNNNNNNNNNNNNNNNNO
Flags for Instruments at Site :	NNNNNNNNNNNNNNNNNNNNNNNNNNNNN
Date of First Construction :	N/R
Date Site Established or Inventoried:	N/R
Drainage Area :	N/R
Contributing Drainage Area :	N/R
Data Reliability :	Data have been checked by the reporting agency.
Data-Other GW Files :	YNNNNYNN
National Aquifer :	N/R
Local Aquifer :	Floridan Aquifer System
Local Aquifer Type :	Confined single aquifer
Well Depth :	1007
Hole Depth :	N/R
Source of Depth Data :	N/R
Project Number :	N/R
Real-Time Data Flag :	0
Peak-Streamflow Data Begin Date :	N/R
Peak-Streamflow Data End Date :	N/R
Peak-Streamflow Data Count :	0
Water-Quality Data Begin Date :	1997-04-22
Water-Quality Data End Date :	1998-04-07
Water-Quality Data Count :	3
Field Water-Level Measurements Begin Date:	1997-04-22
Field Water-level Measurements End Date:	1998-04-07
Field Water-Level Measurements Count:	3
Site-Visit Data Begin Date :	N/R
Site-Visit Data End Date :	N/R
Site-Visit Data Count :	0
Latitude :	30.667182
Longitude :	-81.467314
Last Date in Agency List :	2026-02-23

Map Id: 4
Direction: SE
Distance: 0.273 mi., 1442 ft.
Elevation: 15 ft.
Relative: Higher

Site Name : FL2450391
502 DATE ST.
FERNANDINA BEACH, FL 32034

Database(s) : [PWS, PWS ENF]

Envirosite ID: 1676587
EPA ID: N/R

PWS

Facility Address :	502 DATE ST., FERNANDINA BEACH, FL 32034
PWS ID :	FL2450391
PWS Type :	Transient non-community system
PWS Name :	FREDRICK'S LOUNGE

Map Id: 4
Direction: SE
Distance: 0.273 mi., 1442 ft.
Elevation: 15 ft.
Relative: Higher

Site Name : FL2450391
502 DATE ST.
FERNANDINA BEACH, FL 32034

Database(s) : [PWS, PWS ENF] ***(cont.)***

Envirosite ID: 1676587
EPA ID: N/R

PWS ***(cont.)***

Activity Status :	Inactive
Primary Source :	Ground water
Submission Year :	2025
Submission Year Quarter :	2025Q1
Population Served Count :	50
Service Connections Count :	1
Population Category 2 :	<10,000
Population Category 3 :	<=3300
Population Category 4 :	<10K
Population Category 5 :	<=500
Population Category 11 :	<=100
Submission Quarter :	1
Submission Status Code :	Y
First Reported Date :	1979-02-10
Last Reported Date :	1995-07-22
Deactivation Date :	1981-03-01
GW or SW :	Groundwater
Is Grant Eligible :	N
Is Outstanding Performer :	N/R
Is School or Daycare :	N
Is Source Water Protected :	N/R
Primacy Agency :	Florida
Primacy Type :	State
Org Name :	N/R
EPA Region :	Region 4
Admin Name :	FREDRICK'S LOUNGE
Owner Type :	Private
Phone Number :	904-261-3972
Phone Ext Number :	N/R
Alt Phone Number :	N/R
Email Address :	N/R
Fax Number :	N/R
Is Wholesaler :	N
LT2 Schedule Category :	N/R
NPM Candidate :	N
CDS ID :	N/R
DBPR Schedule Category :	N/R
Outstanding Performer Date :	N/R
Season Begin Date :	01-01
Season End Date :	12-31
Source Water Protection Date :	N/R
Seasonal Startup System :	N/R
Reduced Monitoring Begin Date :	N/R
Reduced Monitoring End Date :	N/R
Reduced RTCR Monitoring :	N/R
Last Date in Agency List :	2025-11-07

PWS ENF

Facility Address :	502 DATE ST., FERNANDINA BEACH, FL 32034

Site Details

PWS ID :	FL2450391
PWS Name :	FREDRICK'S LOUNGE
EPA Region :	Region 4

Map Id: 4
Direction: SE
Distance: 0.273 mi., 1442 ft.
Elevation: 15 ft.
Relative: Higher

Site Name : FL2450391
502 DATE ST.
FERNANDINA BEACH, FL 32034

Database(s) : [PWS, PWS ENF] ***(cont.)***

Envirosite ID: 1676587
EPA ID: N/R

PWS ENF ***(cont.)***

Primacy Agency :	Florida
PWS Type :	Transient non-community system
Primacy Type :	State
Primary Source :	Ground water
Activity Status :	Inactive
Deactivation Date :	1981-03-01
Owner Type :	Private
Phone Number :	904-261-3972
Last Date in Agency List :	2025-11-21

Violation Details

RTC Enforcement ID :	N/R
Violation ID :	8018918
Submission Year :	2025
Violation First Reported Date :	1980-09-30
Contaminant Name :	Coliform (Pre-TCR)
Rule Family :	Not Federally Regulated
Rule Group :	Not Federally Regulated
Rule Name :	Not Federally Regulated
Violation Type :	Monitoring, Regular
Is Health Based :	N
Is Major Violation :	N/R
Severity Indicator Count :	N/R
Public Notification Tier :	3
Address Line 1 :	FERNANDINA BEACH, 32034
Address Line 2 :	502 DATE ST.
Compliance Status :	System Inactive
RTC Date :	1981-03-01
Enforcement Action Description :	N/R
Admin Name :	FREDRICK'S LOUNGE
Email Address :	N/R

RTC Enforcement ID :	N/R
Violation ID :	8013486
Submission Year :	2025
Violation First Reported Date :	1980-09-30
Contaminant Name :	Coliform (Pre-TCR)
Rule Family :	Not Federally Regulated
Rule Group :	Not Federally Regulated
Rule Name :	Not Federally Regulated
Violation Type :	Monitoring, Regular
Is Health Based :	N
Is Major Violation :	N/R
Severity Indicator Count :	N/R
Public Notification Tier :	3
Address Line 1 :	FERNANDINA BEACH, 32034
Address Line 2 :	502 DATE ST.
Compliance Status :	System Inactive
RTC Date :	1981-03-01
Enforcement Action Description :	N/R
Admin Name :	FREDRICK'S LOUNGE
Email Address :	N/R

Map Id: 4
Direction: SE
Distance: 0.273 mi., 1442 ft.
Elevation: 15 ft.
Relative: Higher

Site Name : FL2450391
502 DATE ST.
FERNANDINA BEACH, FL 32034

Database(s) : [PWS, PWS ENF] ***(cont.)***

Envirosite ID: 1676587
EPA ID: N/R

PWS ENF ***(cont.)***

RTC Enforcement ID :	N/R
Violation ID :	8016185
Submission Year :	2025
Violation First Reported Date :	1980-09-30
Contaminant Name :	Coliform (Pre-TCR)
Rule Family :	Not Federally Regulated
Rule Group :	Not Federally Regulated
Rule Name :	Not Federally Regulated
Violation Type :	Monitoring, Regular
Is Health Based :	N
Is Major Violation :	N/R
Severity Indicator Count :	N/R
Public Notification Tier :	3
Address Line 1 :	FERNANDINA BEACH, 32034
Address Line 2 :	502 DATE ST.
Compliance Status :	System Inactive
RTC Date :	1981-03-01
Enforcement Action Description :	N/R
Admin Name :	FREDRICK'S LOUNGE
Email Address :	N/R

Map Id: A5
Direction: E
Distance: 0.499 mi., 2637 ft.
Elevation: 26 ft.
Relative: Higher

Site Name : 450001401 | 450001402
911 S 8TH ST
FERNANDINA BEACH, FL

Database(s) : [WELLS - FL]

Envirosite ID: 8427588
EPA ID: N/R

WELLS - FL

Florida Unique Well ID :	450001402
Well Type :	Large (>150,000 gpd) Community PWS Well
Well Name :	N/R
Status :	RETAGGED
Well Address :	911 S 8TH ST, FERNANDINA BEACH, 32034
Well County :	NASSAU
Well Owner Name :	N/R
Phone :	N/R
Phone Extension :	N/R
Casing Material :	N/R
Well Depth :	N/R
Length :	N/R
Diameter :	0
Sanitary Seal :	N/R
Permit Number :	N/R
Location ID :	460564
Location Method :	MMAP = Manual
Project ID :	ANDREW
Insp Name :	N/R
Insp CHD :	N/R
Request Number :	N/R
Property ID :	N/R

Map Id: A5
Direction: E
Distance: 0.499 mi., 2637 ft.
Elevation: 26 ft.
Relative: Higher

Site Name : 450001401 | 450001402
911 S 8TH ST
FERNANDINA BEACH, FL

Database(s) : [WELLS - FL] ***(cont.)***

Envirosite ID: 8427588
EPA ID: N/R

WELLS - FL ***(cont.)***

GPS ID :	460564
Water Supply Restoration Program ID :	450001402
Water Supply Restoration Program Action:	UNFILTERED
Potable Status :	POTABLE
Resident Type :	N/R
Other Well ID :	N/R
Software :	N/R
Streetside :	N/R
Agency :	N/R
Parcel ID :	N/R
PWS Design :	N/R
PWS Verify :	0
HAE (Height Above Ellipsoid) :	N/R
GPS Date :	N/R
Large PWS Well :	0
Datum :	WS1984
Latitude :	30.670806
Longitude :	-81.455996
Comments :	RETAGGED AS AAC01313
Last Date in Agency List :	2025-08-10

Florida Unique Well ID :	450001401
Well Type :	Large (>150,000 gpd) Community PWS Well
Well Name :	N/R
Status :	RETAGGED
Well Address :	911 S 8TH ST, FERNANDINA BEACH, 32034
Well County :	NASSAU
Well Owner Name :	N/R
Phone :	N/R
Phone Extension :	N/R
Casing Material :	N/R
Well Depth :	N/R
Length :	N/R
Diameter :	0
Sanitary Seal :	N/R
Permit Number :	N/R
Location ID :	460562
Location Method :	MMAP = Manual
Project ID :	ANDREW
Insp Name :	N/R
Insp CHD :	N/R
Request Number :	N/R
Property ID :	N/R
GPS ID :	460562
Water Supply Restoration Program ID :	450001401
Water Supply Restoration Program Action:	UNFILTERED
Potable Status :	POTABLE
Resident Type :	N/R
Other Well ID :	N/R
Software :	N/R
Streetside :	N/R
Agency :	N/R
Parcel ID :	N/R
PWS Design :	N/R

Map Id: A5
Direction: E
Distance: 0.499 mi., 2637 ft.
Elevation: 26 ft.
Relative: Higher

Site Name : 450001401 | 450001402
911 S 8TH ST
FERNANDINA BEACH, FL

Database(s) : [WELLS - FL] ***(cont.)***

Envirosite ID: 8427588
EPA ID: N/R

WELLS - FL ***(cont.)***

PWS Verify :	0
HAE (Height Above Ellipsoid) :	N/R
GPS Date :	N/R
Large PWS Well :	0
Datum :	WS1984
Latitude :	30.670806
Longitude :	-81.455996
Comments :	RETAGGED AS AAC01312
Last Date in Agency List :	2025-08-10

Map Id: A6
Direction: ENE
Distance: 0.511 mi., 2699 ft.
Elevation: 27 ft.
Relative: Higher

Site Name : AAC1312
30.671561, -81.455991
FERNANDINA BEACH, FL

Database(s) : [WELLS - FL]

Envirosite ID: 8438531
EPA ID: N/R

WELLS - FL

Florida Unique Well ID :	AAC1312
Well Type :	Large (>150,000 gpd) Community PWS Well
Well Name :	FLORIDA PUBLIC UTILITIES
Status :	ACTIVE
Well Address :	20 N 11TH, FERNANDINA BEACH, 32034
Well County :	NASSAU
Well Owner Name :	N/R
Phone :	N/R
Phone Extension :	N/R
Casing Material :	Black Steel
Well Depth :	N/R
Length :	N/R
Diameter :	18
Sanitary Seal :	Yes
Permit Number :	2450364
Location ID :	284956
Location Method :	DGPS = Differentially Corrected GPS
Project ID :	SUPER
Insp Name :	N/R
Insp CHD :	N/R
Request Number :	N/R
Property ID :	N/R
GPS ID :	284956
Water Supply Restoration Program ID :	N/R
Water Supply Restoration Program Action:	N/R
Potable Status :	POTABLE
Resident Type :	N/R
Other Well ID :	N/R
Software :	N/R
Streetside :	N/R
Agency :	N/R
Parcel ID :	N/R

Map Id: A6
Direction: ENE
Distance: 0.511 mi., 2699 ft.
Elevation: 27 ft.
Relative: Higher

Site Name : AAC1312
30.671561, -81.455991
FERNANDINA BEACH, FL

Database(s) : [WELLS - FL] ***(cont.)***

Envirosite ID: 8438531
EPA ID: N/R

WELLS - FL ***(cont.)***

PWS Design :	14000000
PWS Verify :	0
HAE (Height Above Ellipsoid) :	18.24
GPS Date :	2002-01-22
Large PWS Well :	1
Datum :	WS1984
Latitude :	30.671561
Longitude :	-81.455991
Comments :	N/R
Last Date in Agency List :	2025-08-10

Map Id: A7
Direction: E
Distance: 0.513 mi., 2709 ft.
Elevation: 21 ft.
Relative: Higher

Site Name : AAC1313 | AAC1312
20 NTH 11 ST
FERNANDINA BEACH, FL

Database(s) : [WELLS - FL]

Envirosite ID: 8309478
EPA ID: N/R

WELLS - FL

Florida Unique Well ID :	AAC1313
Well Type :	Large (>150,000 gpd) Community PWS Well
Well Name :	CITY OF FERNANDINA BEACH UTILITIES
Status :	ACTIVE
Well Address :	20 N 11th ST, FERNANDINA BEACH, 32034
Well County :	NASSAU
Well Owner Name :	N/R
Phone :	N/R
Phone Extension :	N/R
Casing Material :	N/R
Well Depth :	1205
Length :	N/R
Diameter :	N/R
Sanitary Seal :	N/R
Permit Number :	2450364
Location ID :	284958
Location Method :	DGPS = Differentially Corrected GPS
Project ID :	DEP
Insp Name :	N/R
Insp CHD :	N/R
Request Number :	N/R
Property ID :	N/R
GPS ID :	284958
Water Supply Restoration Program ID :	N/R
Water Supply Restoration Program Action:	N/R
Potable Status :	POTABLE
Resident Type :	N/R
Other Well ID :	N/R
Software :	N/R
Streetside :	N/R
Agency :	N/R

Map Id: A7
Direction: E
Distance: 0.513 mi., 2709 ft.
Elevation: 21 ft.
Relative: Higher

Site Name : AAC1313 | AAC1312
20 NTH 11 ST
FERNANDINA BEACH, FL

Database(s) : [WELLS - FL] ***(cont.)***

Envirosite ID: 8309478
EPA ID: N/R

WELLS - FL ***(cont.)***

Parcel ID :	N/R
PWS Design :	14000000
PWS Verify :	0
HAE (Height Above Ellipsoid) :	0
GPS Date :	1997-06-20
Large PWS Well :	1
Datum :	WS1984
Latitude :	30.670533
Longitude :	-81.455713
Comments :	N/R
Last Date in Agency List :	2025-08-10

Map Id: 8
Direction: NE
Distance: 0.586 mi., 3092 ft.
Elevation: 3 ft.
Relative: Lower

Site Name : TOWER
30.676667, -81.458889
FERNANDINA BCH, FL

Database(s) : [DIGITAL OBSTACLE]

Envirosite ID: 1646226
EPA ID: N/R

DIGITAL OBSTACLE

Date of Action :	2014-06-01
Action :	Change
FAA Study Number :	N/R
OBS Number :	12-000020
Obstacle Type :	TOWER
City Name :	FERNANDINA BCH
State Identifier :	FL
Country Identifier :	USA
Type of Lighting :	None
Verification Status :	Verified
Quantity :	1
Mark Indicator :	None
Above Ground Level Height (Feet) :	00190
Above Mean Sea Level Height (Feet) :	00205
Horizontal Accuracy :	Unknown
Vertical Accuracy :	Unknown
Latitude :	30 40 36.00N
Longitude :	081 27 32.00W

Map Id: 9
Direction: ENE
Distance: 0.597 mi., 3151 ft.
Elevation: 22 ft.
Relative: Higher

Site Name : TOWER
30.671556, -81.4545
FERNANDINA BEACH, FL

Database(s) : [DIGITAL OBSTACLE]

Envirosite ID: 60229213
EPA ID: N/R

DIGITAL OBSTACLE

Date of Action :	2024-11-25
Action :	Add
FAA Study Number :	2022ASO36181OE
OBS Number :	12-196443
Obstacle Type :	TOWER
City Name :	FERNANDINA BEACH
State Identifier :	FL
Country Identifier :	USA
Type of Lighting :	None
Verification Status :	Unverified
Quantity :	1
Mark Indicator :	None
Above Ground Level Height (Feet) :	00125
Above Mean Sea Level Height (Feet) :	00147
Horizontal Accuracy :	+-250'
Vertical Accuracy :	+-50'
Latitude :	30 40 17.60N
Longitude :	081 27 16.20W

Map Id: 10
Direction: S
Distance: 0.673 mi., 3555 ft.
Elevation: 11 ft.
Relative: Higher

Site Name : TOWER
30.659444, -81.464444
FERNANDINA BCH, FL

Database(s) : [DIGITAL OBSTACLE]

Envirosite ID: 1650754
EPA ID: N/R

DIGITAL OBSTACLE

Date of Action :	2014-05-04
Action :	Change
FAA Study Number :	2003ASO05515OE
OBS Number :	12-004854
Obstacle Type :	TOWER
City Name :	FERNANDINA BCH
State Identifier :	FL
Country Identifier :	USA
Type of Lighting :	None
Verification Status :	Unverified
Quantity :	1
Mark Indicator :	None
Above Ground Level Height (Feet) :	00193
Above Mean Sea Level Height (Feet) :	00200
Horizontal Accuracy :	+-250'
Vertical Accuracy :	+-50'
Latitude :	30 39 34.00N
Longitude :	081 27 52.00W

Map Id: B11
Direction: SW
Distance: 0.710 mi., 3746 ft.
Elevation: 10 ft.
Relative: Higher

Site Name : STACK
30.661503, -81.472739
FERNANDINA BEACH, FL

Database(s) : [DIGITAL OBSTACLE]

Envirosite ID: 1644948
EPA ID: N/R

DIGITAL OBSTACLE

Date of Action :	2012-04-10
Action :	Add
FAA Study Number :	N/R
OBS Number :	12-024641
Obstacle Type :	STACK
City Name :	FERNANDINA BEACH
State Identifier :	FL
Country Identifier :	USA
Type of Lighting :	Unknown
Verification Status :	Verified
Quantity :	1
Mark Indicator :	Unknown
Above Ground Level Height (Feet) :	00252
Above Mean Sea Level Height (Feet) :	00261
Horizontal Accuracy :	+-20'
Vertical Accuracy :	+-3'
Latitude :	30 39 41.41N
Longitude :	081 28 21.86W

Map Id: B12
Direction: SW
Distance: 0.712 mi., 3757 ft.
Elevation: 9 ft.
Relative: Higher

Site Name : STACK
30.661944, -81.473333
FERNANDINA BCH, FL

Database(s) : [DIGITAL OBSTACLE]

Envirosite ID: 1645019
EPA ID: N/R

DIGITAL OBSTACLE

Date of Action :	2014-06-01
Action :	Change
FAA Study Number :	1976ASO00364OE
OBS Number :	12-001147
Obstacle Type :	STACK
City Name :	FERNANDINA BCH
State Identifier :	FL
Country Identifier :	USA
Type of Lighting :	High Intensity White Strobe
Verification Status :	Verified
Quantity :	1
Mark Indicator :	None
Above Ground Level Height (Feet) :	00250
Above Mean Sea Level Height (Feet) :	00263
Horizontal Accuracy :	+-500'
Vertical Accuracy :	+-50'
Latitude :	30 39 43.00N
Longitude :	081 28 24.00W

Map Id: C13
Direction: NE
Distance: 0.883 mi., 4665 ft.
Elevation: 9 ft.
Relative: Higher

Site Name : BLDG
30.680556, -81.456667
FERNANDINA BCH, FL

Database(s) : [DIGITAL OBSTACLE]

Envirosite ID: 1642467
EPA ID: N/R

DIGITAL OBSTACLE

Date of Action :	2014-06-01
Action :	Change
FAA Study Number :	1977ASO02011OE
OBS Number :	12-001381
Obstacle Type :	BLDG
City Name :	FERNANDINA BCH
State Identifier :	FL
Country Identifier :	USA
Type of Lighting :	None
Verification Status :	Verified
Quantity :	1
Mark Indicator :	None
Above Ground Level Height (Feet) :	00164
Above Mean Sea Level Height (Feet) :	00173
Horizontal Accuracy :	+-500'
Vertical Accuracy :	+-50'
Latitude :	30 40 50.00N
Longitude :	081 27 24.00W

Map Id: C14
Direction: NNE
Distance: 0.893 mi., 4716 ft.
Elevation: 7 ft.
Relative: Lower

Site Name : STACK
30.681111, -81.4575
FERNANDINA BEAC, FL

Database(s) : [DIGITAL OBSTACLE]

Envirosite ID: 1689342
EPA ID: N/R

DIGITAL OBSTACLE

Date of Action :	2014-06-01
Action :	Change
FAA Study Number :	1981ASO00851OE
OBS Number :	12-001768
Obstacle Type :	STACK
City Name :	FERNANDINA BEAC
State Identifier :	FL
Country Identifier :	USA
Type of Lighting :	Red
Verification Status :	Verified
Quantity :	1
Mark Indicator :	None
Above Ground Level Height (Feet) :	00340
Above Mean Sea Level Height (Feet) :	00356
Horizontal Accuracy :	+-500'
Vertical Accuracy :	+-50'
Latitude :	30 40 52.00N
Longitude :	081 27 27.00W

Map Id: 15
Direction: S
Distance: 0.902 mi., 4765 ft.
Elevation: 9 ft.
Relative: Higher

Site Name : CITY OF FERNANDINA BEACH | JACKSONVILLE HAULING-FERNANDINA BCH FAC | FL2450364
1180 SOUTH 5TH STREET | 1180 S 5TH ST
FERNANDINA BEACH, FL 32034

Database(s) : [PWS, PWS ENF]

Envirosite ID: 1514044
EPA ID: N/R

PWS

Facility Address :	1180 SOUTH 5TH STREET, FERNANDINA BEACH, FL 32034
PWS ID :	FL2450364
PWS Type :	Community water system
PWS Name :	FERNANDINA BEACH WTP
Activity Status :	Active
Primary Source :	Ground water
Submission Year :	2025
Submission Year Quarter :	2025Q1
Population Served Count :	19,953
Service Connections Count :	8675
Population Category 2 :	10,000+
Population Category 3 :	3,301-50,000
Population Category 4 :	10K-49,999
Population Category 5 :	10,001-100,000
Population Category 11 :	10,001-50,000
Submission Quarter :	1
Submission Status Code :	Y
First Reported Date :	1979-02-10
Last Reported Date :	2025-02-18
Deactivation Date :	N/R
GW or SW :	Groundwater
Is Grant Eligible :	Y
Is Outstanding Performer :	N/R
Is School or Daycare :	N
Is Source Water Protected :	N/R
Primacy Agency :	Florida
Primacy Type :	State
Org Name :	ANDRE DESILET
EPA Region :	Region 4
Admin Name :	ANDRE DESILET
Owner Type :	Local government
Phone Number :	904-310-3420
Phone Ext Number :	N/R
Alt Phone Number :	N/R
Email Address :	N/R
Fax Number :	N/R
Is Wholesaler :	N
LT2 Schedule Category :	N/R
NPM Candidate :	Y
CDS ID :	N/R
DBPR Schedule Category :	System serving 10K to 49,999 people OR belonging to a CDS in which the largest system serves 10K to
Outstanding Performer Date :	N/R
Season Begin Date :	N/R
Season End Date :	N/R
Source Water Protection Date :	N/R
Seasonal Startup System :	N/R
Reduced Monitoring Begin Date :	N/R
Reduced Monitoring End Date :	N/R
Reduced RTCR Monitoring :	N/R
Last Date in Agency List :	2025-11-07

Map Id: 15
Direction: S
Distance: 0.902 mi., 4765 ft.
Elevation: 9 ft.
Relative: Higher

Site Name : CITY OF FERNANDINA BEACH | JACKSONVILLE HAULING-FERNANDINA BCH FAC | FL2450364
1180 SOUTH 5TH STREET | 1180 S 5TH ST
FERNANDINA BEACH, FL 32034

Database(s) : [PWS, PWS ENF] ***(cont.)***

Envirosite ID: 1514044
EPA ID: N/R

PWS ENF

Facility Address : 1180 SOUTH 5TH STREET, FERNANDINA BEACH, FL 32034

Site Details

PWS ID :	FL2450364
PWS Name :	FERNANDINA BEACH WTP
EPA Region :	Region 4
Primacy Agency :	Florida
PWS Type :	Community water system
Primacy Type :	State
Primary Source :	Ground water
Activity Status :	Active
Deactivation Date :	N/R
Owner Type :	Local government
Phone Number :	904-310-3420
Last Date in Agency List :	2025-11-21

Violation Details

Details for this site have been truncated due to the large number of available details for this site within this dataset. For the complete details for this site, contact your Envirosite account representative for a complimentary site report containing all of the details available.

RTC Enforcement ID :	N/R
Violation ID :	94V0003
Submission Year :	2025
Violation First Reported Date :	1994-06-27
Contaminant Name :	Coliform (TCR)
Rule Family :	Total Coliform Rules
Rule Group :	Microbials
Rule Name :	Total Coliform Rule
Violation Type :	Monitoring, Routine Minor (TCR)
Is Health Based :	N
Is Major Violation :	N
Severity Indicator Count :	N/R
Public Notification Tier :	3
Address Line 1 :	1180 SOUTH 5TH STREET, FERNANDINA BEACH, 32034
Address Line 2 :	N/R
Compliance Status :	Known
RTC Date :	N/R
Enforcement Action Description :	N/R
Admin Name :	ANDRE DESILET
Email Address :	N/R

RTC Enforcement ID :	N/R
Violation ID :	20070007693
Submission Year :	2025
Violation First Reported Date :	2007-11-29
Contaminant Name :	Coliform (TCR)
Rule Family :	Total Coliform Rules
Rule Group :	Microbials

Map Id: 15
Direction: S
Distance: 0.902 mi., 4765 ft.
Elevation: 9 ft.
Relative: Higher

Site Name : CITY OF FERNANDINA BEACH | JACKSONVILLE HAULING-FERNANDINA BCH FAC | FL2450364
1180 SOUTH 5TH STREET | 1180 S 5TH ST
FERNANDINA BEACH, FL 32034

Database(s) : [PWS, PWS ENF] ***(cont.)***

Envirosite ID: 1514044
EPA ID: N/R

PWS ENF ***(cont.)***

Rule Name :	Total Coliform Rule
Violation Type :	Monitoring, Routine Minor (TCR)
Is Health Based :	N
Is Major Violation :	N/R
Severity Indicator Count :	N/R
Public Notification Tier :	3
Address Line 1 :	1180 SOUTH 5TH STREET, FERNANDINA BEACH, 32034
Address Line 2 :	N/R
Compliance Status :	Known
RTC Date :	N/R
Enforcement Action Description :	N/R
Admin Name :	ANDRE DESILET
Email Address :	N/R

RTC Enforcement ID :	N/R
Violation ID :	8415730
Submission Year :	2025
Violation First Reported Date :	1984-09-30
Contaminant Name :	Coliform (Pre-TCR)
Rule Family :	Not Federally Regulated
Rule Group :	Not Federally Regulated
Rule Name :	Not Federally Regulated
Violation Type :	Monitoring, Regular
Is Health Based :	N
Is Major Violation :	Y
Severity Indicator Count :	N/R
Public Notification Tier :	3
Address Line 1 :	1180 SOUTH 5TH STREET, FERNANDINA BEACH, 32034
Address Line 2 :	N/R
Compliance Status :	Known
RTC Date :	N/R
Enforcement Action Description :	N/R
Admin Name :	ANDRE DESILET
Email Address :	N/R

RTC Enforcement ID :	N/R
Violation ID :	8011575
Submission Year :	2025
Violation First Reported Date :	1980-09-30
Contaminant Name :	Coliform (Pre-TCR)
Rule Family :	Not Federally Regulated
Rule Group :	Not Federally Regulated
Rule Name :	Not Federally Regulated
Violation Type :	Monitoring, Regular
Is Health Based :	N
Is Major Violation :	N/R
Severity Indicator Count :	N/R
Public Notification Tier :	3
Address Line 1 :	1180 SOUTH 5TH STREET, FERNANDINA BEACH, 32034
Address Line 2 :	N/R
Compliance Status :	Known
RTC Date :	N/R
Enforcement Action Description :	N/R

Map Id: 15
Direction: S
Distance: 0.902 mi., 4765 ft.
Elevation: 9 ft.
Relative: Higher

Site Name : CITY OF FERNANDINA BEACH | JACKSONVILLE HAULING-FERNANDINA BCH FAC | FL2450364
1180 SOUTH 5TH STREET | 1180 S 5TH ST
FERNANDINA BEACH, FL 32034

Database(s) : [PWS, PWS ENF] ***(cont.)***

Envirosite ID: 1514044
EPA ID: N/R

PWS ENF ***(cont.)***

Admin Name :	ANDRE DESILET
Email Address :	N/R
RTC Enforcement ID :	N/R
Violation ID :	8411353
Submission Year :	2025
Violation First Reported Date :	1984-09-30
Contaminant Name :	Coliform (Pre-TCR)
Rule Family :	Not Federally Regulated
Rule Group :	Not Federally Regulated
Rule Name :	Not Federally Regulated
Violation Type :	Monitoring, Regular
Is Health Based :	N
Is Major Violation :	N
Severity Indicator Count :	N/R
Public Notification Tier :	3
Address Line 1 :	1180 SOUTH 5TH STREET, FERNANDINA BEACH, 32034
Address Line 2 :	N/R
Compliance Status :	Known
RTC Date :	N/R
Enforcement Action Description :	N/R
Admin Name :	ANDRE DESILET
Email Address :	N/R
RTC Enforcement ID :	N/R
Violation ID :	8022568
Submission Year :	2025
Violation First Reported Date :	1980-09-30
Contaminant Name :	Coliform (Pre-TCR)
Rule Family :	Not Federally Regulated
Rule Group :	Not Federally Regulated
Rule Name :	Not Federally Regulated
Violation Type :	Monitoring, Regular
Is Health Based :	N
Is Major Violation :	N/R
Severity Indicator Count :	N/R
Public Notification Tier :	3
Address Line 1 :	1180 SOUTH 5TH STREET, FERNANDINA BEACH, 32034
Address Line 2 :	N/R
Compliance Status :	Known
RTC Date :	N/R
Enforcement Action Description :	N/R
Admin Name :	ANDRE DESILET
Email Address :	N/R
RTC Enforcement ID :	N/R
Violation ID :	20120005281
Submission Year :	2025
Violation First Reported Date :	2012-11-19
Contaminant Name :	Coliform (TCR)
Rule Family :	Total Coliform Rules
Rule Group :	Microbials

Map Id: 15
Direction: S
Distance: 0.902 mi., 4765 ft.
Elevation: 9 ft.
Relative: Higher

Site Name : CITY OF FERNANDINA BEACH | JACKSONVILLE HAULING-FERNANDINA BCH FAC | FL2450364
1180 SOUTH 5TH STREET | 1180 S 5TH ST
FERNANDINA BEACH, FL 32034

Database(s) : [PWS, PWS ENF] ***(cont.)***

Envirosite ID: 1514044
EPA ID: N/R

PWS ENF ***(cont.)***

Rule Name :	Total Coliform Rule
Violation Type :	Monitoring, Routine Minor (TCR)
Is Health Based :	N
Is Major Violation :	N/R
Severity Indicator Count :	N/R
Public Notification Tier :	3
Address Line 1 :	1180 SOUTH 5TH STREET, FERNANDINA BEACH, 32034
Address Line 2 :	N/R
Compliance Status :	Known
RTC Date :	N/R
Enforcement Action Description :	State Violation/Reminder Notice
Admin Name :	ANDRE DESILET
Email Address :	N/R

RTC Enforcement ID :	N/R
Violation ID :	8610471
Submission Year :	2025
Violation First Reported Date :	1986-09-30
Contaminant Name :	Coliform (Pre-TCR)
Rule Family :	Not Federally Regulated
Rule Group :	Not Federally Regulated
Rule Name :	Not Federally Regulated
Violation Type :	Monitoring, Regular
Is Health Based :	N
Is Major Violation :	Y
Severity Indicator Count :	N/R
Public Notification Tier :	3
Address Line 1 :	1180 SOUTH 5TH STREET, FERNANDINA BEACH, 32034
Address Line 2 :	N/R
Compliance Status :	Known
RTC Date :	N/R
Enforcement Action Description :	N/R
Admin Name :	ANDRE DESILET
Email Address :	N/R

RTC Enforcement ID :	N/R
Violation ID :	98V0001
Submission Year :	2025
Violation First Reported Date :	1998-05-23
Contaminant Name :	Coliform (TCR)
Rule Family :	Total Coliform Rules
Rule Group :	Microbials
Rule Name :	Total Coliform Rule
Violation Type :	Maximum Contaminant Level Violation, Monthly (TCR)
Is Health Based :	Y
Is Major Violation :	N/R
Severity Indicator Count :	N/R
Public Notification Tier :	2
Address Line 1 :	1180 SOUTH 5TH STREET, FERNANDINA BEACH, 32034
Address Line 2 :	N/R
Compliance Status :	Known
RTC Date :	N/R
Enforcement Action Description :	N/R

Map Id: 15
Direction: S
Distance: 0.902 mi., 4765 ft.
Elevation: 9 ft.
Relative: Higher

Site Name : CITY OF FERNANDINA BEACH | JACKSONVILLE HAULING-FERNANDINA BCH FAC | FL2450364
1180 SOUTH 5TH STREET | 1180 S 5TH ST
FERNANDINA BEACH, FL 32034

Database(s) : [PWS, PWS ENF] ***(cont.)***

Envirosite ID: 1514044
EPA ID: N/R

PWS ENF ***(cont.)***

Admin Name :	ANDRE DESILET
Email Address :	N/R
RTC Enforcement ID :	N/R
Violation ID :	8310313
Submission Year :	2025
Violation First Reported Date :	1983-09-30
Contaminant Name :	Coliform (Pre-TCR)
Rule Family :	Not Federally Regulated
Rule Group :	Not Federally Regulated
Rule Name :	Not Federally Regulated
Violation Type :	Monitoring, Regular
Is Health Based :	N
Is Major Violation :	N
Severity Indicator Count :	N/R
Public Notification Tier :	3
Address Line 1 :	1180 SOUTH 5TH STREET, FERNANDINA BEACH, 32034
Address Line 2 :	N/R
Compliance Status :	Known
RTC Date :	N/R
Enforcement Action Description :	State Violation/Reminder Notice
Admin Name :	ANDRE DESILET
Email Address :	N/R

Map Id: C16
Direction: NNE
Distance: 0.933 mi., 4928 ft.
Elevation: 8 ft.
Relative: Higher

Site Name : TANK
30.681389, -81.456667
FERNANDINA BCH, FL

Database(s) : [DIGITAL OBSTACLE]

Envirosite ID: 1649329
EPA ID: N/R

DIGITAL OBSTACLE

Date of Action :	1993-07-26
Action :	Change
FAA Study Number :	N/R
OBS Number :	12-001426
Obstacle Type :	TANK
City Name :	FERNANDINA BCH
State Identifier :	FL
Country Identifier :	USA
Type of Lighting :	None
Verification Status :	Unverified
Quantity :	1
Mark Indicator :	None
Above Ground Level Height (Feet) :	00150
Above Mean Sea Level Height (Feet) :	00157
Horizontal Accuracy :	N/R
Vertical Accuracy :	N/R

Map Id: C16
Direction: NNE
Distance: 0.933 mi., 4928 ft.
Elevation: 8 ft.
Relative: Higher

Site Name : TANK
30.681389, -81.456667
FERNANDINA BCH, FL

Database(s) : [DIGITAL OBSTACLE] ***(cont.)***

Envirosite ID: 1649329
EPA ID: N/R

DIGITAL OBSTACLE ***(cont.)***

Latitude :	30 40 53.00N
Longitude :	081 27 24.00W

RADON DATA:

STATE SOURCE: FL

Radon Test Results:

Zip:	Database Source:	No. of Samples:	Average pCi/L:	Max pCi/L:
32034	Mandatory Non-Residential Database	449	0.636	3.3
32034	Mandatory Residential Database	46	1.013	2.8

FEDERAL AREA RADON INFORMATION FOR: 32034

NUMBER OF SAMPLE SITES: No Available Data

FEDERAL EPA RADON ZONE FOR NASSAU COUNTY: Zone = 3

Note: Zone 1 indoor average level > 4 pCI/L

: Zone 2 indoor average level > = 2 pCI/L and <= 4 pCI/L

: Zone 3 indoor average < 2 pCI/L

EPICENTERS
National Geographical Data Center
National Geographical Data Center
303-497-6826
List of recent and historic earthquakes and information.

DIGITAL OBSTACLE
Obstacles of interest to aviation users
Federal Aviation Administration
855-379-6518
The Digital Obstacle File describes all known obstacles of interest to aviation users in the U.S. with limited coverage of the Pacific the Caribbean Canada and Mexico. The obstacles are assigned unique numerical identifiers; accuracy codes and listed in order of ascending latitude within each state or area by FAA Region.

AIRPORT FACILITIES
Airport landing facilities
Federal Aviation Administration
(866) 835-5322
Airport landing facilities

SINKHOLE - FL
Sinkholes
Florida Department of Environmental Protection
850-617-0316
Sinkhole types, development and distribution based on GIS published map

NWIS
National Water Information Systems
United States Geological Society
(703) 648-5953
Information on all water resources for the United States. This database contains all current and historical data for the nation.

PWS
Public Water Supply
Environmental Protection Agency
(800) 426-4791
Safe drinking water information Systems

PWS ENF
Public Water Supply locations with Enforcement Violations
Environmental Protection Agency
(800) 426-4791
Safe drinking water information Systems with enforcememnt violations

HIST PWS ENF
Historical Public Water Supply locations with Enforcement Violations
Environmental Protection Agency
(800) 426-4791
List of Safe Drinking Water Information Systems (SDWIS) with enforcement violations that are no longer in current agency list.

WELLS - FL
Water Well Locations
Florida Department of Health
850-245-4444
Registered Water well locations

WELLS SW - FL
SWWMD Water Wells
Southwest Florida Water Management District
(352) 796-7211
Water well permits for SW Water Management District

WELLS SR - FL
SRWMD Water Wells
Suwannee River Water Management District
(386) 362-1001
Water well permits for Suwannee River Water Management District

WELLS SJ - FL
SJWMD Water Wells
St. Johns River Water Management District
(904) 730-6270
Water well permits for St. Johns River Water Management District

WELLS NW - FL
NWWMD Water Wells
Northwest Florida Water Management District
(850) 539-5999
Water well permits for NW Water Management District

OIL & GAS WELLS - FL
Permitted oil & gas wells
Florida Department of Environmental Protection
850-245-2118
Listing of permitted oil and gas wells

RADON
National Radon Database
U.S. Environmental Protection Agency
215-814-2469
A study of the EPA/State Residential Radon Survey and the National Residential Radon Survey.

RADON EPA
RADON EPA
U.S. Environmental Protection Agency
215-814-2469
EPA list of Radon zones

RADON - FL
Radon test results
Florida Department of Health
(850) 245-4444
Radon test results by zip code

BASINS
Better Assessment Science Integrating point & Non-point Sources
U.S. Environmental Protection Agency
855-246-3642
Integrated geographical information system national watershed data and environmental assessment known as Better Assessment Science Integrating point & Non-point Sources

FLOOD Q3
Flood data
Environmental Protection Agency
(202) 566-1667
Q3 Flood Data

FLOOD DFIRM
National Flood Hazard Layer Database
Federal Emergency Management Agency
The National Flood Hazard Layer Database (NFHL) is a computer database that contains the flood hazard map information from FEMAs Flood Map Modernization program. These map data are from Digital Flood Insurance Rate Map (DFIRM) databases and Letters of Map Revision.

HYDROLOGIC UNIT
Hydrologic Unit Maps
USGS
The United States Geological Survey created a hierarchical system of hydrologic units originally called regions, sub-regions, accounting units, and cataloging units. Each unit was assigned a unique Hydrologic Unit Code (HUC). As first implemented the system had 21 regions, 221 subregions, 378 accounting units, and 2,264 cataloging units. Over time the system was changed and expanded. As of 2010 there are six levels in the hierarchy, represented by hydrologic unit codes from 2 to 12 digits long, called regions, subregions, basins, subbasins, watersheds, and subwatersheds. The table below describes the system's hydrologic unit levels and their characteristics, along with example names and codes.

WETLANDS NWI
National Wetland Inventory
U.S. Fish and Wildlife Service
(703) 358-2171
Wetland Inventory for the United States

WETLANDS - FL
Wetlands
U.S. Fish and Wildlife Service
Wetlands Inventory

SSURGO
Detailed Soil Data Map
Natural Resources Conservation Service: U.S. Department of Agriculture
(202) 690-4985
Detailed Soil Data Map

STATSGO & MUI
General Soil Data Map
Natural Resources Conservation Service: U.S. Department of Agriculture
(202) 690-4985
General Soil Data Map

USGS GEOLOGIC AGE
USGS Digital Data Series DDS
Natural Resources Conservation Service: U.S. Department of Agriculture
(202) 690-4985
USGS Digital Data Series DDS: Geologic Age and Rock Stratigraphic Unit

MATANZAS GEOSCIENCES, INC.

R. Bruce Hallett, PhD, P.G.

Principal/Geologist

Qualifications

Qualifications include more than 35 years of experience in the environmental and geological consulting fields. Specific experience includes: due diligence evaluations (Phase I/II ESAs) for large-tract properties (i.e., 1,000-Ac), CERCLA/RCRA investigations for Superfund facilities, Brownfield assessments and cleanups, environmental site characterizations, environmental remediation, geotechnical investigations, geologic mapping, and water resource development. Dr. Hallett has extensive and varied experience related to the petroleum, real estate, manufacturing, mining, and property redevelopment industries. He is experienced in a wide range of environmental disciplines including groundwater modeling, contaminant transport, and environmental compliance and permitting at the local, state, and federal levels.

ACADEMIC BACKGROUND

B.Sc., Geology, Florida State University, 1987
M.Sc., Geochemistry, New Mexico Institute of Mining and Technology, 1990
Ph.D., Geology, New Mexico Institute of Mining and Technology, 1994

PROFESSIONAL REGISTRATIONS & ORGANIZATIONS

State of Florida, Professional Geologist No. 2140

EXPERIENCE

2004 - Present **Matanzas Geosciences, Inc.** **St. Augustine, Florida**
President
Responsibilities include day-to-day operation of the company, client development, marketing to federal clients and project management. Skills include contaminated land use assessment and development, geological and hydrogeological assessments for development interests, water resource evaluation and consumptive use permitting; geophysical applications to mining and environmental problems; and assessment and remediation of Superfund and Brownfield Sites.

2003 to 2004 **Aerostar Environmental Services, Inc.** **Jacksonville, Florida**
Senior Project Manager
Responsible for project management of contaminated land use assessment and development projects, and Phase I and II Environmental Site Assessments. Business development responsibilities include marketing to financial lending institutions and to sand and aggregate and heavy mineral mining industries and north Florida manufacturing companies. Technical areas of expertise include contamination assessments of petroleum, heavy metal, and chlorinated solvent impacted sites and due diligence Phase I and II Environmental Site Assessments.

1999 to 2003 **Golder Associates Inc.** **Jacksonville, Florida**
Senior Geologist/Geochemist.
Responsible for project management of geologic, hydrogeologic and contaminated land use assessment and development projects. Business development responsibilities include marketing to sand and aggregate and heavy mineral mining industries and north Florida manufacturing companies. Technical areas of expertise include contamination assessments and site characterizations; geologic/geomorphic mapping efforts; water resource evaluation and consumptive use permitting; geophysical applications to mining and environmental problems; and coordination of research and environmental drilling and sampling programs.

Nick E. Gillette, P.E.

Civil & Environmental Engineer

Education

Bachelor of Science in Environmental Engineering, University of Florida

Experience

2016-Present	Principal, Gillette & Associates, Fernandina Beach, Florida
2002-2016	Principal/Partner, Gillette & Associates, Fernandina Beach, Florida
1999-2002	Partner/McCranie & Associates, Inc., Fernandina Beach, Florida
1996-1998	Project Manager, Post, Buckley, Schuh & Jernigan, Inc., Winter Park, Florida
1996-1998	Project Engineer, Post, Buckley, Schuh & Jernigan, Inc., Winter Park, Florida
1994-1996	Project Engineer, Gurr and Associates, Inc., Lakeland, Florida

Registration and Professional Memberships (current memberships noted)

Professional Engineer, State of Florida, 54908 (current)

Fernandina Beach High School Business Partners (11/10/16 – 12/31/22)

City of Fernandina Beach Planning Advisory Board (current)

Fernandina Beach High School Foundation Board (current)

Chairman - Nassau County Planning & Zoning Board (Board member 9/18/18 – 9/21/21)

Chairman - Nassau County Conditional Use & Variance Board (Board member 1/15/2016 – 8/30/18)

Nassau County Boys and Girls Club Board

Nassau County Economic Development Board Executive Committee

Board of Construction Appeals – City of Fernandina Beach

Northeast Florida Homebuilders Association (Nassau County)

Saint Peters Episcopal Church (Fernandina Beach) Vestry Member

Rotary Club Founding Member – Friday Breakfast Club

Project Experience

Nassau County Judicial Complex. Partnered in design, permitting, and construction administration of multi-use judicial complex for Nassau County. Future uses included new courthouse, jail, sheriff's office, Department of Health, and records storage. Permitting involved Nassau County Development Review, St. John's River Water Management District, Army Corp of Engineers, and Florida Department of Environmental Protection.

Swallowfork Estates. Currently working on retrofit of drainage improvements for an existing 100+ lot single family subdivision in Nassau County for the Nassau County Engineering Department. Design will include addition of retention ponds and infrastructure improvements and permitting will involve Nassau County and St. John's River Water Management District.

Nassau County Tax Collector. Designed and permitted an approximate 5,000 sf building expansion for the Nassau County Tax Collector. Permitting involved the St. John's River Water Management District.

Nick E. Gillette, P.E. – Resume

First Baptist Church of Fernandina Beach. Designed and permitted an approximate 80,000 sf facility with $11,000,000 in construction costs. Permitting included City of Fernandina Beach, St. John's River Water Management District, Army Corp of Engineers, Florida Department of Environmental Protection, and Florida Department of Transportation.

East Nassau Community Planning Area (Wildlight) Assisted in design and permitted for 24,000 acre planned development. Permitting involved Nassau County, St. Johns River Water Management District, Jacksonville Electric Authority, and Florida Department of Environmental Protection.

A1A Ministorage. Designed and permitted an approximate 120,000 sf mini-storage facility. Permitting involved Nassau County, St. John's River Water Management District, JEA, and Florida Department of Environmental Protection.

Applebee's/Steinmart. Designed and permitted a 5,400 sf Applebees with 14,400 sf Steinmart as part of a 34,000 sf total commercial facility. Permitting involved Nassau County, St. John's River Water Management District, City of Fernandina Beach, and Florida Department of Environmental Protection.

Landfill Design/Sandhill Recycle Center. Designed and permitted an 80-acre C&D Landfill. Design involved cell layout and construction schedule, stormwater master plan, phasing schedule, active life calculations, financial assurance, and as-built certification. Permitting involved Florida Department of Environmental Protection.

William Burgess Boulevard. Currently working on extension of William Burgess Boulevard. This permitting will involve approximate 0.5 mile extension of an existing County Roadway in Nassau County and permitting will involve Nassau County, St. John's River Water Management District, Army Corp of Engineers, and CSX.

Tupelo Plantation – Phases I-IV. Design and permitted a 1,400 acre equestrian development in Nassau County. Permitting involved Nassau County Planned Unit Development, St. John's River Water Management District, and Army Corp of Engineers.

Rezonings/Future Land Use Map Changes. Performed numerous rezonings to Planned Unit Development, Commercial Intensive (Nassau County), Commercial General (Nassau County), Commercial Neighborhood (Nassau County), Commercial General (City of Fernandina Beach), High Density Residential (City of Fernandina Beach), and High Density Residential (Nassau County). Nearly all rezonings also incorporated a change in the Future Land Use Map to correspond with the resulting zoning.

Partnership Development Projects

Shell Cove – 48 Unit Single Family Residential Planned Unit Development – Fernandina Beach, FL

Hickory Ridge – 41 Unit Mixed Residential Planned Unit Development - Fernandina Beach, FL

Cottages of Amelia – 20 Unit Attached Residential Development – Fernandina Beach, FL

Highland Dunes – 34 Unit Single Family Residential Development – Fernandina Beach, FL

Ocean Breeze – 107 Unit Single Family Planned Unit Development – Nassau County, FL

Dunes of Amelia – 122 Unit Single Family Residential Development – Fernandina Beach, FL

River Crossing – 29 Single Family Lots – Nassau County

Asa R. Gillette III, P.E.
Structural and Mechanical Engineering

Gillette & Associates, Inc.

Education

Bachelor of Science in Mechanical Engineering, University of Florida, 1994
Bachelor of Science in Nuclear Engineering, University of Florida, 1991

Experience

2001-Present	Principal	Gillette and Associates, Inc.
1995-2001	Project Mgr., Sr Eng., VP-Industrial	W.W. Gay Mechanical Contractor, Inc.
1994-1995	Project Engineer	Sigma Services, Inc.
1992-1993	Engineering Intern	Rayonier, Inc.

Registration and Professional Memberships

Professional Engineer, State of Florida, P.E. No. 56177
10- HR OSHA Training Course in Construction Safety and Health
National Society of Professional Engineers (NSPE) and Florida Engineering Society (FES) 2000-present
American Society of Mechanical Engineers (ASME): Treasurer; N.E. Florida 1994-1998
Carrier Technical Development Program for Heating, Ventilating, Air Conditioning; 1996
American Nuclear Society (ANS) 1989-1992

Project Experience

W.W. Gay Mechanical Contractor, Inc. Designed and permitted a 30,000 sf fabrication facility for McCoys Creek Fabrication Facility. Permitting involved City of Jacksonville and St. Johns River Water Management District.

City of Fernandina. Designed and permitted Main Beach boardwalk with accessible ramps and sun shelters., Egan's Creek Greenway boardwalk and platform, Seaside Park boardwalk, multiple Beach Access boardwalks and Egan's Creek Fishing Pier. Permitting include the City of Fernandina Beach and St. Johns River Water Management District

Callahan Development Group. Designed and permitted a 10,000 sf retail center, including site and building engineering (start to finish). Permitting involved Town of Callahan, St. John's River Water Management District, Florida Department of Environmental Protection, and Florida Department of Transportation.

Sand Dollar Villas. Design and Construction Management for a 1.4 million renovation of condominiums. Project involved mostly structural renovations with site work and permitting through the City of Fernandina Beach Building Department and the Florida Department of Environmental Protection.

Nassau County Tax Collector Office. Designed, permitted and managed a 5,000 s.f. addition to an existing 5,500 s.f. facility for the Nassau County Tax Collector. Permitting included the Nassau County Building Department.

Amelia Surgery Center. Site design for a 30,000 s.f. professional facility upgrade. Permitting included City of Fernandina Beach, FL and the St. Johns River Water Management District.

Nassau County Sherriff Admin Building. Designed and permitted a 36,760 s.f. office building. Engineering includes civil, mechanical and plumbing. Permitting included the St. Johns River Water Management District, Nassau County, Florida Department of Environmental Protection and Jacksonville Electric Authority.

Nassau County 911 Call Center. Designed and permitted a 5,030 s.f. office building. Engineering included structural, civil, mechanical, and plumbing. Permitting included Nassau County and the St. Johns River Water Management District.

Scott and Son Jewelry. Design work for an 11,000 s.f. retail center in Fernandina Beach, FL. Engineering included structural, mechanical, electrical and plumbing. Permitting included the Nassau County Building Department and the City of Fernandina Beach Utility Department.

Habitat for Humanity. Donated Design and permitting for single family residences, mostly in Fernandina Beach, FL. Engineering includes structural and general architectural. Permitting has included the City of Fernandina Beach, FL and the Town of Callahan, FL.

FDEP and Deep Foundation Design. Design and permitting of various single family residential structures eastward of the Coastal Construction Control Line along Amelia Island, FL. Engineering includes site permitting for construction eastward of the CCCL and structural deep foundation design for washout. Permitting includes the Florida Department of Environmental Protection and City of Fernandina Beach, FL.

RESOLUTION 2026-47

A RESOLUTION OF THE CITY COMMISSION OF THE CITY OF FERNANDINA BEACH, FLORIDA, APPROVING THE PURCHASE OF REAL PROPERTY LOCATED AT 115 SOUTH 2ND STREET AND 0 SOUTH 2ND STREET EACH OWNED BY NEW ENGLAND FLAG BANNER, INC. N/K/A ONPOINT VISUALS, INC. TOTALING APPROXIMATELY 0.45 ACRES; APPROVING THE ASSOCIATED BUDGET AMENDMENT(S); AUTHORIZING ADMINISTRATIVE CORRECTION OF SCRIVENER'S ERRORS; AUTHORIZING EXECUTION; AND PROVIDING FOR AN EFFECTIVE DATE.

WHEREAS, the City Commission, at its February 12, 2026, Goals/Vision Workshop, reached majority consensus to pursue the acquisition of real property located at 115 South 2nd Street and 0 South 2nd Street, each owned by New England Flag Banner, Inc. n/k/a OnPoint Visuals, Inc.; and

WHEREAS, the two parcels are approximately 0.45 acres identified as Parcel No. 00-00-31-1800-0271-0070 (0.39 acres) on which a 18,088 square foot warehouse was constructed in 1925 and an adjacent, vacant triangular tract (0.06 acres) identified as Parcel No. 00-00-31-1800-0271-0091. The warehouse is in a significant state of structural deterioration; and

WHEREAS, New England Flag Banner, Inc. n/k/a OnPoint Visuals, Inc. listed the property for sale in the amount of $2,200,000. Based upon property survey estimates, the City Manager offered $2,100,000, which has since been accepted; and

WHEREAS, City staff estimates the closing costs to be $40,000 and estimates the warehouse demolition cost to be $85,000; and

WHEREAS, if this Resolution is approved, demolition proceedings will begin upon receipt of Historic District Council approval; and

WHEREAS, funds are available for transfer in the amount of $1,867.845 from the 3101000 59990, Capital Expansion Reserve account, into the 3101000 56100, Project #26035, Capital Expansion Land account; and $357,155 from the 00118200 59900, General Fund Contingency fund, into the 3001000 56100, Project #26035, Capital Improvement Land account, for a total transfer amount of $2,225,000, to fund the purchase of the property, including closing costs, and demolition of the warehouse; and

WHEREAS, approval of this budget amendment increases the total City budget by $357,155 from $243,562,354 to $243,919,509; and

WHEREAS, the City Commission wishes to purchase these parcels to increase the City's inventory of land for future municipal needs.

NOW, THEREFORE, BE IT RESOLVED BY THE CITY COMMISSION OF THE CITY OF FERNANDINA BEACH, FLORIDA, THAT:

SECTION 1. The City Commission hereby approves the Purchase and Sale Agreement for acquisition of real property located at 115 South 2nd Street, identified as Parcel No. 00-00-31-1800-0271-0070 and 0 South 2nd Street, identified as Parcel No. 00-00-31-1800-0271-0091, for approximately 0.45 acres of land, from New England Flag Banner, Inc. n/k/a OnPoint Visuals, Inc., in

the amount of Two Million, One Hundred Thousand Dollars and Zero Cents ($2,100,000), adjusted for closing costs and prorations, attached hereto as Exhibit A.

SECTION 2. The City Commission hereby approves transferring $1,867.845 from the 3101000 59990, Capital Expansion Reserve account, into the 3101000 56100, Project #26035, Capital Expansion Land account; and $357,155 from the 00118200 59900, General Fund Contingency fund, into the 3001000 56100, Project #26035, Capital Improvement Land account, for a total transfer amount of $2,225,000, to fund the purchase of the property, including closing costs, and demolition of the warehouse.

SECTION 3. The City Commission hereby approves using the transferred funds for closing costs, as negotiated by the City Manager and New England Flag Banner, Inc. n/k/a OnPoint Visuals, Inc., and to demolish the warehouse, upon receipt of Historic District Council approval.

SECTION 4. The City Manager is hereby authorized to execute the Purchase and Sale Agreement with New England Flag Banner, Inc. n/k/a OnPoint Visuals, Inc. for the property identified above, execute all closing documents required to complete the purchase of the property, upon review and approval of the City Attorney.

SECTION 5. The City Manager, or his or her designee, may administratively correct typographical and/or scrivener's errors of this Resolution which do not make substantive changes or otherwise affect the intent of the Resolution, upon receiving approval of the City Attorney, by filing a corrected or recodified copy of same with the City Clerk.

SECTION 6. This Resolution shall become effective immediately.

ADOPTED this 17th day of March, 2026.

CITY OF FERNANDINA BEACH

_____
JAMES ANTUN
Commissioner-Mayor

ATTEST:

Caroline Best
_____
CAROLINE BEST
City Clerk

APPROVED AS TO FORM AND LEGALITY:

Teresa L. Prince
_____
TERESA L. PRINCE, ESQ.
City Attorney

COMMERCIAL
PURCHASE AND SALE AGREEMENT

THIS PURCHASE AND SALE AGREEMENT(the "Agreement") is dated and effective as of March 17, 2026 (the "Effective Date"), by and between NEW ENGLAND FLAG BANNER, n/k/a ONPOINT VISUALS, INC. a Massachusetts for profit corporation registered in Florida as a foreign entity to do business in Florida, whose address is P.O. Box 1560, Manchester, MA, 01944 ("SELLER"), and the CITY OF FERNANDINA BEACH, a municipal corporation having an address of 204 Ash Street, Fernandina Beach, FL 32034 (the "PURCHASER").

WHEREAS, SELLER is the owner in fee simple absolute of certain real property located in Fernandina Beach, Nassau County, Florida more particularly described in Exhibit A attached hereto and hereby incorporated by reference (the "Property"); and

WHEREAS, the execution of this document by the City Manager was approved by a majority vote of the Commission of the City of Florida on March 17, 2026 per Resolution No. 2026-47 attached as Exhibit C;

WHEREAS, subject to the terms and conditions of this Agreement, PURCHASER desires to receive from SELLER, and SELLER is willing to grant to PURCHASER, the option to purchase all right, title and interest in and to the Property;

NOW, THEREFORE, in consideration of the Escrow Deposit (as hereafter defined) and for other good and valuable consideration, the receipt and sufficiency of which are hereby acknowledged, the SELLER hereby agrees to sell, and PURCHASER hereby agrees to purchase, the Property on the terms and conditions as follows:

1. Purchase Price: **$2,100,000**

Payment:

(a) Earnest Money Deposit:
(Earnest Money Deposit shall be delivered to the
Closing Agent within 3 business days
from Effective Date) **$ 21,000**

(b) Balance due at Closing: **$2,079,000**
(US Wire Transfer or certified funds or as otherwise
Required by the Closing Agent dated the date of Closing,
subject to adjustments and prorations)

2. Closing and Escrow Agent. The parties agree the Closing Agent and Escrow Agent for the purchase and sale of the Property shall be Andrea Lennon, P.A. and the Closing shall be held at Andrea Lennon, PA, 3391 S Fletcher Ave, Fernandina Beach, FL 32034.

3. Reserved.

4. Environmental Site Assessment. At any time prior to Closing (the "Inspection Period"), PURCHASER shall obtain, at its sole cost and expense, an environmental site assessment of the Property ("ESA") to determine the existence and extent, if any, of any Hazardous Materials (as

hereafter defined) on or affecting the Property, and shall provide SELLER with a true and correct copy of the ESA. In the event that the ESA confirms the presence of Hazardous Materials, either SELLER or PURCHASER may, in its sole discretion, terminate this Agreement for environmental matters by providing written notice to the other party prior to the expiration of the Inspection Period or within thirty (30) days of the PURCHASER's delivery of the ESA to SELLER, whichever occurs first (the "ESA Notice Period"), in which case the parties shall be relieved of any further obligations or liabilities hereunder (except for those that survive the termination or expiration of this Agreement). Should the parties elect not to so terminate this Agreement, SELLER, at SELLER's sole cost and expense, shall promptly commence and diligently pursue to completion such actions as are necessary to bring the Property into full compliance with Environmental Laws (as hereafter defined) and shall provide PURCHASER with documentation evidencing completion of such actions, which documentation shall be in form and substance satisfactory to PURCHASER in its sole discretion. If, despite diligent efforts, SELLER is unable to bring the Property into full compliance with Environmental Laws within fifty-five (55) days of the expiration of the ESA Notice Period (the "ESA Objection Cure Period"), PURCHASER, in its sole discretion, may elect to: (a) repeatedly extend the ESA Objection Cure Period for up to one year by written notice to SELLER prior to the expiration of the immediately preceding ESA Objection Cure Period; or (b) terminate this Agreement by providing notice to SELLER in accordance with paragraph 13, in which case the parties shall be relieved of any further obligations or liabilities hereunder (except for those that survive the termination or expiration of this Agreement).

In the event that the ESA confirms the presence of Hazardous Materials on or affecting the Property and the parties elect not to terminate this Agreement, SELLER shall defend, hold harmless, and indemnify PURCHASER (including its officers, directors, shareholders, partners, employees, members, principals, agents and representatives) and its successors and assigns (collectively, the "Purchaser Parties") from and against any and all Claims (as hereafter defined) and any and all losses, costs claims, liabilities, expenses, demands, fees and obligations that may at any time be imposed upon, incurred by, or asserted or awarded against any of the Purchaser Parties that relate to the presence of Hazardous Materials on or affecting the Property and for which SELLER is legally responsible and/or of which SELLER has knowledge as of the Closing.

As used herein, "Claims" means all demands, actions, causes of action, suits, proceedings, covenants, contracts, agreements, damages, claims, counterclaims, third-party claims, cross claims, contribution claims, indemnity claims, executions, judgments, losses, penalties, obligations and liabilities whatsoever, of every name, kind, type, nature or description, in law or in equity, arising under federal, state or local law or other statute, law, regulation or rule of any kind, whether known, unknown, direct, indirect, absolute, contingent, disclosed, undisclosed or capable or incapable of detection. As used herein, "Hazardous Materials" means any hazardous waste, hazardous substance, or hazardous material, as defined under any Environmental Law, or any pollutant, contaminant, radioactive or biological material or waste, or petroleum or petroleum related products or waste. As used herein, "Environmental Laws" shall mean all federal, state and local laws, including statutes, regulations, ordinances, codes, rules, judgments, orders, decrees, permits, concessions, grants, franchises, licenses, agreements and other governmental restrictions relating to the protection of the environment or human health, welfare or safety, or to the emission, discharge, seepage, release or threatened release of any contaminant, chemical, waste, irritant, petroleum product, waste product, radioactive material, flammable or corrosive substance, explosive, material containing or producing polychlorinated biphenyl, asbestos, hazardous or toxic substance, material or waste of any kind into the environment, including, without limitation,

ambient air, surface water, ground water, or land including, but not limited to, the Federal Solid Waste Disposal Act, the Federal Clean Air Act, the Federal Clean Water Act, the Federal Resource and Conservation and Recovery Act of 1976, the Federal Comprehensive Environmental Response, Compensation and Liability Act of 1980, the Federal Superfund Amendments and Reauthorization Act of 1986, Chapters 161, 253, 373, 376 and 403, Florida Statutes, Rules of the U.S. Environmental Protection Agency, Rules of the Florida Department of Environmental Protection, and the rules of the Florida water management districts now in effect.

5. Survey and Title. PURCHASER shall obtain and provide SELLER with true and correct copies of an ALTA survey of the Property from a certified professional surveyor licensed in the State of Florida and acceptable to PURCHASER, in its sole discretion (the "Survey"), and an ALTA title insurance commitment relative to the Property for an owner's policy of title insurance, including copies of all documents identified as Schedule B exceptions (the "Title Commitment"), from a title insurance company licensed in the State of Florida and acceptable to PURCHASER, in its sole discretion (the "Title Company"). If the Survey or Title Commitment discloses any matter(s) including, without limitation, defects in title which are not acceptable to PURCHASER, in its sole discretion (The "Title Objection(s)"), PURCHASER shall provide SELLER with written notice of such Title Objection(s) within five (5) days of the receipt of the Title Commitment by PURCHASER or two (2) days prior to Closing, whichever is later, and SELLER, at SELLER's sole cost and expense, shall promptly commence and diligently pursue to completion correction of such Title Objection(s) within thirty (30) days of the delivery of the Title Objections to SELLER (the "Title Objection Cure Period"). If, despite diligent efforts, SELLER is unable to remove the Title Objection(s) within the Title Objection Cure Period, PURCHASER, in its sole discretion, may elect to: (a) accept the Survey and Title Commitment in their their-current state, with a reduction in the Purchase Price in an amount mutually agreed upon by the parties; (b) accept the Survey and Title Commitment in their then-current state, with no reduction in the Purchase Price; (c) extend the Objection Cure Period to a date or dates designated by PURCHASER, during which time SELLER shall continue to use diligent efforts to remove the Title Objection(s); or (d) terminate this Agreement by providing notice to SELLER in accordance with paragraph 13, in which case the parties shall be relieved of any further obligations or liabilities hereunder (except for those that survive the termination or expiration of this Agreement). Without limitation of the foregoing, the parties acknowledge and agree that any encroachments, severances or reservations of oil, gas or other minerals, or oil, gas or other mineral leases affecting the Property shall be deemed Title Objections, and that the lien of general real estate taxes for the then-current tax fiscal year as of the Closing shall not constitute a Title Objection.

6. Closing. The closing of the transactions contemplated by this Agreement (the "Closing") shall take place **on or before the fiftieth (50th) day from the Effective Date and no later than May 6, 2026**, subject to extension for (a) the ESA Objection Cure Period (if applicable and as extended from time to time), or (b) the Title Option Cure Period (if applicable and as extended from time to time) or as otherwise provided herein. The Closing shall occur in the offices of the Closing Agent or by mail through the delivery of documents and items pursuant to escrow instructions that are consistent with this Agreement.

7. Closing Documents. The following shall collectively be referred to as the "Closing Documents."

(a) At Closing, SELLER shall execute and deliver:

(i) A Warranty Deed (the "Warranty Deed") for PARCEL ID# 00-00-31-1800-0271-0070 .39 acres 115 2nd Street BLOCK 271 LOTS 7 8 9 & 10 E OF RR R/W LOTS 24 THRU 27 IN OR 708/523 CITY OF FDNA in substantially the same form attached hereto and hereby incorporated by reference as Exhibit B, provided that the parties agree to modify the Deed to conform with the requirements of the State of Florida, as grantee, if necessary. A Quit Claim Deed for (the "Quit Claim Deed") for the triangle parcel identified as PARCEL ID# 00-00-31-1800-0271-0091, .06 acres, 0 2nd Street, Fernandina Beach, short/partial legal to be updated at Closing BLK 271 PT OF LOTS 9,10,11,12 IN OR 953/1856 CITY OF FDNA BEACH OF SEC 22-3N-28E (the "Triangle Parcel").

(ii) An affidavit against mechanics' liens and against parties in possession, and such other documents as may be required by the Title Company in order to remove standard ALTA title policy exceptions and issue an owner's policy of title insurance insuring marketable title to the Property to PURCHASER.

(iii) Any documents necessary to cure Title Objection(s) that have not been waived by PURCHASER.

(iv) Such authorizations, consents, and/or resolutions as may be required to demonstrate SELLER's authority to execute and deliver the Closing Documents and perform the transactions contemplated thereby.

(v) A settlement statement.

(vi) Such other documents, if any, necessary to close in accordance with the terms of this Agreement and fully and completely comply with all applicable laws, customs, practices and standards in the State of Florida.

(b) At Closing, PURCHASER shall execute and deliver:

(i) Such authorizations, consents, and/or resolutions as may be required to demonstrate PURCHASER's authority to execute and deliver the Closing Documents and perform the transactions contemplated thereby.

(ii) A settlement statement.

8. Closing Costs; Real Estate Taxes. At Closing, PURCHASER will pay documentary revenue stamp taxes, and all costs associated with the Title Commitment and the issuance of an owner's title insurance policy (ALTA Form "B" with Florida revisions) insuring marketable title to the Property in the amount of the Purchase Price, SELLER's Broker commission, SELLER's attorney fees and half the Closing Agent fee. The PURCHASER shall pay the cost of recording the Deeds and any other recordable instruments that PURCHASER and Title Company deem necessary to insure good and marketable title to the Property and half the Closing Agent Fee. At Closing, real estate taxes will be prorated between the SELLER and PURCHASER for the period for which such taxes are assessed, regardless of when payable, If taxes and assessments for the fiscal year in which Closing occurs or any prior years have not been paid before Closing,

PURCHASER shall be credited by SELLER at the time of Closing with an amount equal to such taxes and assessments.

9. SELLER's Representations and Warranties. SELLER makes the following representations and warranties, each of which is true and correct as of the Effective Date and shall be true and correct at Closing, and all of which shall survive the Closing or earlier termination or expiration of this Agreement. SELLER shall defend, hold harmless, and indemnify the Purchaser Parties from and against any and all Claims resulting from a breach of any of the following representations and warranties.

(a) Title to Property; Authority; Access. SELLER is the sole legal owner of the Property in fee simple. The Property is not currently subject to any written or oral lease, option, agreement of sale, claim, or legal proceeding except as specifically set forth herein. SELLER has the full power and authority to execute and fully perform this Agreement. There is legal and practical ingress and egress to and from the Property over public roads or by virtue of valid, recorded easements that run with the land for the use and benefit of and as appurtenances to the Property.

(b) Condition of Property. The SELLER is not aware of any facts that would adversely affect the PURCHASER's prospective acquisition of the Property, or that materially affect the value of the Property which could not readily observable by PURCHASER apart from such matters, if any, have been expressly disclosed to PURCHASER herein.

(c) Hazardous Materials. To the best of SELLER's knowledge: (i) the Property is not currently and has never been used for the manufacture, use, storage or disposal of any Hazardous Materials; (ii) no Hazardous Materials have ever been or are presently stored or located on the Property; and (iii) the Property is not currently and has never been subject to any Superfund or other lien or claim by any government regulatory agency or third party related to the release or threatened release of any Hazardous Materials and/or violation of any Environmental Laws. In the event that Hazardous Materials for which SELLER is legally responsible and/or of which SELLER has knowledge as of the Closing are found to exist, SELLER shall, in addition to defending, holding harmless, and indemnifying the Purchaser Parties as set forth in paragraph 4 above, promptly commence and diligently pursue to completion the clean up of such Hazardous Materials in a manner consistent with all applicable Environmental Laws and at SELLER's sole cost and expense. SELLER represents that the Property has been used by PURCHASER for nothing other than a restaurant/distillery.

(d) Broker. SELLER has dealt with a broker, finder, or other person in connection with the sale or negotiation of the sale of the Property to PURCHASER. SELLER warrants that SELLER's contract with Broker is the only agreement that could give rise to a claim for commission. SELLER shall not be responsible for any broker fee or commission other than that of SELLER's Broker, including any fee claimed by a broker representing PURCHASER. SELLER shall indemnify and hold PURCHASER harmless from and against any losses, damages, costs, or expenses incurred by PURCHASER due to a breach of the foregoing warranty by SELLER.

(e) Government Farm Programs. The Property is not enrolled in the Agricultural Market Transition Act Program, the Conservation Reserve Program, the Wetland Reserve Program or any other program of the United States Department of Agriculture. The Property is not subject to any government cost-share contracts or other agreements which restrict either the use of the Property or the modification of any improvements located thereon.

(f) Parties in Possession. No parties other than SELLER are occupying, possessing, or have the right to possess all or any part of the Property.

(g) Authorization. The persons who have or will have executed and/or delivered this Agreement, the deed, any assignments and any and all other instruments, affidavits, certified resolutions and any other documents shall be or have been duly authorized to do so;

(h) Litigation. SELLER is not a party to any actions, suits, or proceedings of any kind or nature whatsoever, legal or equitable, affecting any portion of the Property or relating to or arising out of the ownership of the Property, in any court or before or by any federal, state, or local agency or other governmental instrumentality; there are no such actions, suits or proceedings pending;

(i) All bills for labor, services materials, and utilities, and all trade accounts, which could adversely affect title to the Property, are current;

(j) No work has been done upon, or materials delivered to, the Property prior to the date hereof which are not fully paid for, nor does any person, firm or corporation now have, nor shall it have after notice or passage of time, or otherwise, any lien or rights with respect to the Property or any part or parcel thereof as the result of services performed on, or materials delivered to, the Property;

(k) To the best of SELLER's knowledge, there are no violations of any federal, state or local law, ordinance, rule, regulation, statute or governmental code or ordinance affecting the Property.

(l) The SELLER is not aware of any facts that would adversely affect the PURCHASER's prospective acquisition of the Property, or that materially affect the value of the Property which could not readily observable by PURCHASER apart from such matters, if any, have been expressly disclosed to PURCHASER herein.

10. Risk of Loss; Condition of Property. SELLER assumes all risk of loss or damage to the Property prior to the date of Closing and represents and warrants that the Property shall be in the same or essentially the same condition at Closing as it is in as of the Effective Date, ordinary wear and tear excepted. Notwithstanding the foregoing, in the event that the condition of the Property is altered by an act of God or other natural force beyond the control of SELLER, PURCHASER may elect, in its sole discretion, to terminate this Agreement by providing notice to SELLER in accordance with paragraph 13, in which case the parties shall be relieved of any further obligations or liabilities hereunder (except for those that survive the termination or expiration of this Agreement). In the event that the Property contains any abandoned personal property, refuse,

garbage, junk, rubbish, trash and/or debris (collectively, "Refuse") as of the Effective Date, SELLER, at SELLER's sole cost and expense, shall promptly commence and diligently pursue to completion removal of all Refuse from the Property prior to the Closing. If, despite diligent efforts, SELLER is unable to remove the Refuse from the Property prior to the Closing, PURCHASER, in its sole discretion, may elect to: (a) extend the amount of time SELLER has to remove the Debris from the Property; (b) terminate this Agreement by providing notice to SELLER in accordance with paragraph 13, in which case the parties shall be relieved of any further obligations or liabilities hereunder (except for those that survive the termination or expiration of this Agreement); or (c) deduct the expense necessary to remove the Refuse from SELLER's sale proceeds at Closing.

11. Right to Enter Property. SELLER agrees that, from and after the Effective Date, PURCHASER and its agents shall have the right to enter the Property for all lawful purposes related to this Agreement including, without limitation, performing inspections of the Property relating to PURCHASER's intended use of the Property.

12. Assignment. This Agreement and/or the right to be named as the grantee on the Deed may not be assigned by PURCHASER without the prior written consent of the SELLER. SELLER may not assign this Agreement without the prior written consent of PURCHASER. Any assignment without consent shall be null and void.

13. Notice. All notices, demands or other communications given hereunder shall be in writing to the addresses set forth below, and shall be deemed to have been duly delivered (a) upon the delivery (or refusal to accept delivery) by personal delivery, messenger or overnight express delivery service (or, if such date is not on a business day, on the business day next following such date) or (b) by electronic mail, provided that delivery thereof can reasonably be demonstrated to have been made and received:

If to SELLER:
New England Flag Banner k/n/a OnPoint Visuals, Inc.
P.O. Box 1560
Manchester, Massachusetts, 01944
Email:_____

with a copy to :
David H. Trevett, Esq.
6900 Tavistock Lakes Blvd, Suite 400
Orlando, FL 32827
[redacted]

If to PURCHASER:
City of Fernandina Beach
Sarah Campbell, City Manager
204 Ash Street
Fernandina Beach, FL 32034
Office 904-310-3101
Email: scampbell@fbfl.org

With a copy to:
City of Fernandina Beach
Teresa Prince, City Attorney
204 Ash Street

Office 904-310-3275
Fernandina Beach, FL 32034
Email: tprince@fbfl.org

Actual knowledge may obviate the need to formally give or receive notice if actual knowledge can be demonstrated by conduct or communications. Each party may change its notice address by providing notice of the new address to the other party.

14. Default. In the event that SELLER defaults in the performance of any of its obligations hereunder, PURCHASER, in its sole discretion, may elect to: (a) waive such default and proceed to Closing; (b) seek equitable relief to enforce specific performance of SELLER's obligations hereunder; or (c) terminate this Agreement and retain any and all rights and remedies that survive termination or expiration hereunder and receive the return of PURCHASER's Earnest Money Deposit.

In the event that the PURCHASER fails to complete the purchase of the Property within the time specified herein, except default by SELLER or any right provided to PURCHASER herein to terminate this Agreement, then all rights of PURCHASER hereunder shall automatically cease. Thereupon, PURCHASER shall forthwith return to SELLER any title evidence, surveys, or other similar documents received from SELLER, and PURCHASER shall execute a full and complete release of SELLER for any claims arising under or associated with this Agreement or the purchase of the Property, whereupon all rights and liabilities of the parties hereunder shall cease and terminate, except for any provisions which expressly survive termination of this Agreement and the Escrow Agent shall release the Earnest Money Deposit to the SELLER as liquidated damages, which shall be SELLER's sole remedy.

15. Time. Time is of the essence with respect to each and every provision of this Agreement.

16. Severability. Should any one or more of the provisions of this Agreement be determined to be invalid, unlawful or unenforceable in any respect, the validity, legality and enforceability of the remaining provisions hereof shall not in any way be affected or impaired thereby and each such provision shall be valid and remain in full force and effect.

17. Binding Effect. This Agreement shall bind and inure to the benefit of SELLER and PURCHASER and their respective heirs, legal representatives, successors and assigns. Whenever used, the singular shall include the plural and one gender shall include all genders.

18. Entire Agreement. This Agreement, together with all Exhibits incorporated herein by reference, constitutes the sole, exclusive, and entire agreement between the parties pertaining to the subject matter described herein and supersedes all prior dealings and writings between them with respect thereto. No supplement, modification or amendment to this Agreement shall be binding unless executed in writing by the parties. Notwithstanding the foregoing, the parties acknowledge and agree that the description of the Property contained in Exhibit A is based on publicly-available Nassau County assessor records, and shall be replaced in the Closing Documents by the legal description of the Property in the Survey and Title Commitment, as approved by PURCHASER, without the necessity of the parties' written amendment to this Agreement.

19. Nonwaiver. PURCHASER's failure to insist upon strict performance of any covenant or condition of this Agreement, or to exercise any right or remedy herein contained, shall not be construed as a waiver or relinquishment of any rights or remedies that PURCHASER may have for any preceding or succeeding breach, default, or nonperformance by SELLER of any provision hereof.

20. Agreement Effective. This Agreement and any modifications, amendments or alterations hereto shall not be effective or binding upon either of the parties unless and until executed by both SELLER and PURCHASER.

21. Counterparts. This Agreement may be executed in multiple counterparts, each of which shall, for all purposes, be deemed to be an original. All of such counterparts shall, when duly executed, together constitute one and the same Agreement. Facsimile and electronic signatures and a scanned PDF of the executed signature page shall have the same force and effect as executed originals.

22. Business Days. If any date, time period or deadline hereunder falls on a weekend or a state or federal holiday, then such date shall be extended to the next-occurring business day.

23. Governing Law. This Agreement shall be construed in accordance with and governed by the laws of the State of Florida, without regard to its conflicts of laws rules or principles.

24. Survival. The terms of the following paragraphs of this Agreement shall survive the Closing and any termination or expiration of this Agreement: 3, 4, 5, 8, 9, and 14 through 23.

25. 1031 Exchange. Seller may elect to close the transaction as part of a Section 1031 exchange. Buyer agrees to cooperate with Seller in effectuating such exchange, provided that Buyer shall not incur any additional costs or liabilities as a result of such cooperation. Buyer acknowledges that Seller's ability to close as a Section 1031 exchange is not a condition to the transaction's closing.

ONCE EXECUTED BY BOTH PARTIES, THIS IS A LEGALLY BINDING CONTRACT. PLEASE CONSULT WITH AN ATTORNEY PRIOR TO SIGNING.

NEW ENGLAND FLAG BANNER, n/k/a ONPOINT VISUALS, INC.

By: John Stratton Moore
John Stratton Moore (Mar 10, 2026 16:31:18 EDT)

Printed Name: John Stratton Moore

Title: President, Director

Date Signed by Seller: 3-10-26

:

CITY OF FERNANDINA BEACH, FL,

By: Sarah J Campbell

Name: Sarah Campbell

Title: City Manager

Date Signed by Purchaser: 3/17/26

Approved as to form and legality for City:

Teresa L. Prince, City Attorney

Attest City Manager Signature:

Caroline Best, City Clerk

EXHIBIT A

THE PROPERTY

[TO BE REPLACED IN CLOSING DOCUMENTS BY SURVEYED LEGAL DESCRIPTION]

Short Legals to Be updated from Tittle Commitment

Parcel 1:
PARCEL ID# 00-00-31-1800-0271-0070
.39 acres
115 2nd Street
BLOCK 271 LOTS 7 8 9 & 10 E OF RR R/W LOTS 24 THRU 27 IN OR 708/523 CITY OF FDNA BEACH

AND

Parcel 2: Previous transfer via Quit Claim Deed
PARCEL ID# 00-00-31-1800-0271-0091
.06 acres
0 2nd Street
BLK 271 PT OF LOTS 9,10,11,12 IN OR 953/1856 CITY OF FDNA BEACH OF SEC 22-3N-28E

EXHIBIT B

WARRANTY DEED

THIS WARRANTY DEED (the "Deed") is made this _____ day of _____, 201_ (the "Effective Date"), by the _____, having an address _____ ("Grantor") to _____., a _____ having an address of _____ (including, without limitation, its successors and assigns, "Grantee").

WITNESSETH: That Grantor, for and in consideration of the sum of Ten And No/l00 Dollars ($10.00) paid by Grantee, and other good and valuable consideration, the receipt and sufficiency of which are hereby acknowledged, hereby grants, bargains, sells, aliens, remises, releases, conveys, and confirms unto Grantee, all of Grantor's right, title, and interest in and to the following described real estate, together with the improvements thereon, if any, situated in the County of Nassau and State of Florida, to wit:

[insert legal description (the "Property")].

SUBJECT TO all easements, restrictions, reservations and limitations of record, if any.

TOGETHER with all the tenements, hereditaments and appurtenances thereto belonging or in any wise appertaining.

TO HAVE AND TO HOLD the same, together with all rights and appurtenances to the same, belonging unto the Grantee, and to its successors and assigns forever. And Grantor does hereby covenant to and with Grantee that Grantor is lawfully seized of the Property in fee simple, that Grantor has good right and lawful authority to sell and convey the Property, and that Grantor hereby fully warrants the title to the Property and will defend the same from all claims whatsoever.

Ad valorem taxes for the current year having been prorated as of the date hereof, payment thereof is expressly assumed by Grantee, as evidenced by Grantee's acceptance of the delivery hereof and the recordation hereof in the Real Property records of Nassau County, Florida.

IN WITNESS WHEREOF, the undersigned Grantor has executed this Deed as of the Effective Date.

Signed, Sealed and Delivered:

_____ _____

Print Name: _____ Name

_____

Print Name: _____

State of Florida)
)ss.
County of Nassau)

The foregoing instrument was acknowledged before me __ in person or ___ electronically this ___ day of _____, 2026, by _____, to me personally known, or has provided _____ as identification or is _____ personally known to me, and who, being by me duly sworn, acknowledged said instrument to be his or her free act and deed.

_____
Notary Public
Name: _____
My commission expires: _____

Please affix stamp in area designated above

EXHIBIT C
CITY RESOLUTION

Purchase and Sale Agreement.New England Flag nka OnPoint Visuals Inc.Final.3.10.2026

Final Audit Report 2026-03-10

Created:	2026-03-10
By:	David Trevett [redacted]
Status:	Signed
Transaction ID:	[redacted]

"Purchase and Sale Agreement.New England Flag nka OnPoint Visuals Inc.Final.3.10.2026" History

Document created by David Trevett [redacted]
2026-03-10 - 8:26:17 PM GMT- IP address: 97.101.154.30

Document emailed to [redacted] for signature
2026-03-10 - 8:27:04 PM GMT

Email viewed by [redacted]
2026-03-10 - 8:29:10 PM GMT- IP address: 69.147.92.87

Signer [redacted] entered name at signing as John Stratton Moore
2026-03-10 - 8:31:16 PM GMT- IP address: 24.34.96.185

Document e-signed by John Stratton Moore [redacted]
Signature Date: 2026-03-10 - 8:31:18 PM GMT - Time Source: server- IP address: 24.34.96.185

Agreement completed.
2026-03-10 - 8:31:18 PM GMT

Transaction Identification Data, for which the Company assumes no liability as set forth in Commitment Condition 5.e.:
Issuing Agent: Andrea F. Lennon, P.A.
Issuing Office:
Issuing Office's ALTA® Registry ID:
Commitment Number: 111132865
Issuing Office File Number: 26-222
Property Address: 115 SOUTH 2ND STREET, FERNANDINA BEACH, FL 32034
Revision Number:

SCHEDULE A

1. Commitment Date: February 17, 2026 at 8:00 a.m.

2. Policy to be issued:
   a. ☐ ALTA® Owner's Policy
      Proposed Insured: City of Fernandina Beach
      Proposed Amount of Insurance: $2,100,000.00
      The estate or interest to be insured: See Item 3 below
   b. ☐ ALTA® Loan Policy
      Proposed Insured:
      Proposed Amount of Insurance: $
      The estate or interest to be insured:
   c. ☐ ALTA® Loan Policy
      Proposed Insured:
      Proposed Amount of Insurance: $
      The estate or interest to be insured:

3. The estate or interest in the Land at the Commitment Date is:

   Fee Simple

4. The Title is, at the Commitment Date, vested in:

   Onpoint Visuals, Inc., a Massachusetts corporation, f/k/a New England Flag & Banner, Inc., a Massachusetts corporation, a/k/a New England Flag and Banner, Inc., a Massachusetts corporation

5. The Land is described as follows:

   See Exhibit A attached hereto and made a part hereof

This page is only a part of a 2021 ALTA Commitment for Title Insurance issued by First American Title Insurance Company. This Commitment is not valid without the Notice; the Commitment to Issue Policy; the Commitment Conditions; Schedule A; Schedule B, Part I—Requirements; and Schedule B, Part II—Exceptions; and a counter-signature by the Company or its issuing agent that may be in electronic form.

Copyright 2021 American Land Title Association. All rights reserved.
The use of this Form (or any derivative thereof) is restricted to ALTA licensees and ALTA members in good standing as of the date of use. All other uses are prohibited.
Reprinted under license from the American Land Title Association.

Andrea F. Lennon, P.A.

By: _____
Authorized Signatory

This page is only a part of a 2021 ALTA Commitment for Title Insurance issued by First American Title Insurance Company. This Commitment is not valid without the Notice; the Commitment to Issue Policy; the Commitment Conditions; Schedule A; Schedule B, Part I—Requirements; and Schedule B, Part II—Exceptions; and a counter-signature by the Company or its issuing agent that may be in electronic form.

Copyright 2021 American Land Title Association. All rights reserved.
The use of this Form (or any derivative thereof) is restricted to ALTA licensees and ALTA members in good standing as of the date of use. All other uses are prohibited.
Reprinted under license from the American Land Title Association.

Issuing Office File Number: 26-222

SCHEDULE B, PART I—Requirements

All of the following Requirements must be met:

1. The Proposed Insured must notify the Company in writing of the name of any party not referred to in this Commitment who will obtain an interest in the Land or who will make a loan on the Land. The Company may then make additional Requirements or Exceptions.

2. Pay the agreed amount for the estate or interest to be insured.

3. Pay the premiums, fees, and charges for the Policy to the Company.

4. Documents satisfactory to the Company that convey the Title or create the Mortgage to be insured, or both, must be properly authorized, executed, delivered, and recorded in the Public Records.

    a. Warranty Deed conveying the land from Onpoint Visuals, Inc., a Massachusetts corporation, f/k/a New England Flag & Banner, Inc., a Massachusetts corporation, a/k/a New England Flag and Banner, Inc., a Massachusetts corporation , to City of Fernandina Beach. In connection with said deed, we will further require: 1) Certified copy of a Board of Directors resolution setting forth the terms, conditions and consideration for which the corporation is authorized to convey its property. The resolution must further identify the officers authorized to execute the deed and other closing documents on behalf of the corporation; 2) Certified incumbency certificate showing the identity of the officers authorized to execute the conveyance on behalf of the corporation; 3) The corporation must have been formed prior to, the date the corporation acquired title to the land; 4) Certificate from the Secretary of State of the state of origin of said corporation's current good standing; 5) If the property constitutes all or substantially all of the corporation's assets and the sale is not in the usual and regular course of the corporation's business, the Company shall further require shareholder approval for the transaction obtained in compliance with the State's statutory requirements; and 6) The Company reserves the right to amend the commitment, including but NOT limited to, the addition of further requirements and/or exceptions as it deems necessary based upon a review of any of the documentation required above.

5. NOTE: Because the land appears of record to be unencumbered, the Company requires that the affirmative declarations of the title affidavit, which includes a representation that there are no mortgages or other liens against the land whether recorded or not recorded, be properly emphasized before execution. Just as in all transactions, every seller/borrower must be encouraged to disclose any off record encumbrance, lien, or other matter that may affect title before the Company is willing to rely upon the representations contained within the title affidavit.

Copyright 2021 American Land Title Association. All rights reserved.
The use of this Form (or any derivative thereof) is restricted to ALTA licensees and ALTA members in good standing as of the date of use. All other uses are prohibited.
Reprinted under license from the American Land Title Association.

6. Record Certificate of Name Change from New England Flag & Banner, Inc., a Massachusetts corporation, a/k/a New England Flag and Banner, Inc., a Massachusetts corporation into Onpoint Visuals, Inc., a Massachusetts corporation in the Public Records of NASSAU, FLORIDA.

7. Satisfactory verification from appropriate governmental authorities that any and all unrecorded Special Taxing District Liens, City and County Special Assessment Liens, MSBU Assessment Liens, Impact Fees, and Water, Sewer and Trash Removal Charges, have been paid.

8. If the amount of insurance to be issued exceeds the authority of the agent under the existing Agency Agreement with the Company, the Company requires that the agent obtain specific underwriting approval from First American.

9. Proof of payment of taxes and assessments for the year 2025, and prior years, plus any penalties and interest.

Note: The following is for informational purposes only and is given without assurance or guarantee: 2025 taxes show **DUE**. The gross amount is $16,825.41 for Tax Identification No. 00-00-31-1800-0271-0070.

Note: The following is for informational purposes only and is given without assurance or guarantee: 2025 taxes show **DUE**. The gross amount is $536.82 for Tax Identification No. 00-00-31-1800-0271-0091.

NOTE: Florida Statutes, Sections 692.201-692.205, "Conveyances to Foreign Entities" (the "Statute"), effective July 1, 2023, prohibits ownership of certain real property by certain foreign parties. Pursuant to such Statute, at the time of purchase of real property in Florida, each Buyer must provide an Affidavit that the proposed Insured is not a foreign principal from a foreign country of concern that is restricted from acquiring the Land set forth on Schedule A. In compliance with the statute, Florida Real Estate Commission adopted Rule 61J2-10.200, F.A.C., which established the approved forms for such Affidavits (one for natural persons and one for entities). These affidavits will be provided upon request. Any loss or damage incurred as a result of a violation of this Statute is excluded from coverage under the terms of a title insurance policy. Further, the Company will not knowingly close or insure a transaction that violates this Statute.

Copyright 2021 American Land Title Association. All rights reserved.
The use of this Form (or any derivative thereof) is restricted to ALTA licensees and ALTA members in good standing as of the date of use. All other uses are prohibited.
Reprinted under license from the American Land Title Association.

Issuing Office File Number: 26-222

SCHEDULE B, PART II—Exceptions

Some historical land records contain Discriminatory Covenants that are illegal and unenforceable by law. This Commitment and the Policy treat any Discriminatory Covenant in a document referenced in Schedule B as if each Discriminatory Covenant is redacted, repudiated, removed, and not republished or recirculated. Only the remaining provisions of the document will be excepted from coverage.

The Policy will not insure against loss or damage resulting from the terms and conditions of any lease or easement identified in Schedule A, and will include the following Exceptions unless cleared to the satisfaction of the Company:

1. Defects, liens, encumbrances, adverse claims or other matters, if any, created, first appearing in the Public Records or attaching subsequent to the Effective Date but prior to the date the proposed insured acquires for value of record the estate or interest or mortgage thereon covered by this Commitment.

2. Any rights, interests, or claims of parties in possession of the land not shown by the Public Records.

3. Any encroachment, encumbrance, violation, variation or adverse circumstance affecting the Title that would be disclosed by an accurate and complete land survey of the land.

4. Any lien, for services, labor, or materials in connection with improvements, repairs or renovations provided before, on, or after Date of Policy, not shown by the Public Records.

5. Any dispute as to the boundaries caused by a change in the location of any water body within or adjacent to the Land prior to Date of Policy, and any adverse claim to all or part of the Land that is, at Date of Policy, or was previously under water.

6. Taxes or special assessments not shown as liens in the Public Records or in the records of the local tax collecting authority, at Date of Policy.

7. Any minerals or mineral rights leased, granted or retained by current or prior owners.

8. Taxes and assessments for the year 2026 and subsequent years, which are not yet due and payable.

Copyright 2021 American Land Title Association. All rights reserved.
The use of this Form (or any derivative thereof) is restricted to ALTA licensees and ALTA members in good standing as of the date of use. All other uses are prohibited.
Reprinted under license from the American Land Title Association.

NOTES FOR STANDARD EXCEPTIONS: Standard Exceptions for parties in possession, for mechanics liens, and for taxes or special assessments not shown as liens in the public records shall be deleted upon receipt of an acceptable Non-Lien and Possession Affidavit establishing who is in possession of the lands, that there are no liens or encumbrances upon the lands other than as set forth in the Commitment, that no improvements to the lands have been made within the past 90 days or are contemplated to be made before closing that will not be paid in full, and that there are no unrecorded taxes or assessments that are not shown as existing liens in the public records. Any Policies issued hereunder may be subject to a Special Exception for matters disclosed by said affidavit.

Standard Exception(s) for questions of survey may be deleted upon receipt and review of a properly certified Survey meeting the Florida Minimum Technical Standards for all land surveys dated no more than 90 days prior to closing or such other proof as may be acceptable to the Company. Any Policies issued hereunder may be subject to a Special Exception for matters disclosed by said survey or proof.

The Standard Exception for any minerals or mineral rights leased, granted or retained by current or prior owners is hereby deleted.

9. Boundary Agreement as recorded in Book 328, Page 247, as re-recorded in Book 329, Page 800.

10. Easement recorded inDeed Book 41, Page 119.

11. No part of caption lying within railroad right-of-way is guaranteed or insured.

12. Terms and conditions of any existing unrecorded lease(s), and all rights of lessee(s) and any parties claiming through the lessee(s) under the lease(s).

Searched by: Robert Toadvine/ - - rtoadvine@firstam.com

Note: All of the recording information contained herein refers to the Public Records of NASSAU County, Florida, unless otherwise indicated. Any reference herein to a Book and Page or Instrument Number is a reference to the Official Record Books of said county, unless indicated to the contrary.

Copyright 2021 American Land Title Association. All rights reserved.
The use of this Form (or any derivative thereof) is restricted to ALTA licensees and ALTA members in good standing as of the date of use. All other uses are prohibited.
Reprinted under license from the American Land Title Association.

First American Title Insurance Company
PO Box 776123
Chicago, IL 60677-6123
Phn - (727)549-3200
Fax - (866)265-4386

March 05, 2026

Re: File #111132865
Property Address: 115 SOUTH 2ND STREET, FERNANDINA BEACH, FL 32034

REISSUE CREDIT NOTICE

Issued by

First American Title Insurance Company

YOU MAY BE ENTITLED TO A REDUCED PREMIUM FOR TITLE INSURANCE IF THIS OFFICE IS PROVIDED WITH A PRIOR OWNER'S POLICY INSURING THE SELLER OR MORTGAGOR IN THE CURRENT TRANSACTION.

The purpose of this letter is to provide you with important information regarding the title insurance premium that has been or will be charged in connection with this transaction.

Eligibility for a discounted title insurance premium will depend on:

REFINANCE TRANSACTIONS:
To qualify for a reduced premium for title insurance you must provide our office with a copy of your prior owner's policy of title insurance insuring your title to the above-referenced property.

SALES TRANSACTIONS:
To qualify for a reduced premium for title insurance you must provide our office with a copy of your (or your seller's) prior owner's policy of title insurance insuring your title to the above referenced property. The effective date of the prior owner's policy must be less than three years old or the property insured by the policy must be unimproved (except roads, bridges, drainage facilities and utilities are not considered improvements for this purpose).

To qualify for the reduced rate, you or your representative may hand deliver, mail or fax a copy of the prior owner's policy of title insurance to your First American issuing agent conducting your settlement prior to closing, although we will accept the prior policy up to 5 working days after the closing date of your transaction.

Copyright 2021 American Land Title Association. All rights reserved.
The use of this Form (or any derivative thereof) is restricted to ALTA licensees and ALTA members in good standing as of the date of use. All other uses are prohibited.
Reprinted under license from the American Land Title Association.

EXHIBIT A

The Land referred to herein below is situated in the County of NASSAU, State of Florida, and is described as follows:

PARCEL A:

ALL THAT CERTAIN PIECE, PARCEL OR TRACT OF LAND LYING AND BEING IN THE CITY OF FERNANDINA BEACH (FORMERLY KNOWN AS FERNANDINA) COUNTY OF NASSAU AND THE STATE OF FLORIDA, AND BEING FURTHER KNOWN AND DESCRIBED ACCORDING TO THE OFFICIAL PLAT OF SAID CITY (AS LITHOGRAPHED AND ISSUED BY THE FLORIDA RAILROAD COMPANY IN 1857 AND ENLARGED, REVISED AND REISSUED BY THE FLORIDA TOWN IMPROVEMENT COMPANY IN 1887 AND 1901 AND BEING DESCRIBED AS FOLLOWS:

A PORTION OF LOTS NINE (9), TEN (10), ELEVEN (11), AND TWELVE (12) BLOCK TWO HUNDRED SEVENTY ONE (271) BEING MORE PARTICULARLY DESCRIBED AS FOLLOWS: BEGIN AT ON LOT TWELVE (12) 3.5' FEET NORTH WESTERLY OF A SET 5/8" IRON PIN WITH CAP STAMPED PS & M NO. 1558 WHICH IS LOCATED ON LOT 13 AND IS 25.0' FEET EASTERLY OF THE CENTERLINE OF THE CSX RAILROAD MAINLINE ALONG A CURVE CONCAVE TO THE EASTERLY, HAVING A RADIUS OF 1,938.0' FEET; RUN THENCE IN A NORTHERLY DIRECTION CONTINUING ALONG SAID LINE PARALLEL TO SAID CENTERLINE AND ALONG THE ARC OF SAID CURVE PASSING THROUGH A CENTRAL ANGLE OF 2°53'28" AND ARC DISTANCE OF 994.29 FEET TO A SET IRON PIPE WITH CAP STAMPED PLS 1558 AT THE POINT OF TANGENCY (THE AFORESAID ARC HAS A CHORD DISTANCE OF 97.78' FEET THAT BEARS NORTH 8°11'24" WEST; RUN THENCE NORTH 6°44'40" WEST CONTINUING ALONG SAID LINE PARALLEL TO A DISTANCE OF 10.73 FEET TO A FOUND 5/8" BENT IRON PIN NORTH LINE OF LOT 9 AFOREMENTIONED; RUN THENCE SOUTH 82 DEGREES 28 MINUTES EAST ALONG SAID NORTHERLY LINE, A DISTANCE OF 5.20 FEET TO A FOUND ½" IRON PIPE WITH CAP STAMPED PLS NO. 1558; RUN THENCE IN A SOUTHEASTERLY DIRECTION ALONG THE ARC OF A CURVE CONCAVE TO THE NORTHEASTERLY HAVING A RADIUS OF 360.0' FEET, PASSING THROUGH A CENTRAL ANGLE OF 19°38'17" AN ARC DISTANCE OF 123.39' FEET TO A FOUND P.K. NAIL IN THE CONCRETE LOADING DOCK ON THE NORTHERLY LINE OF LOT 17, BLOCK 271 AFOREMENTIONED; SAID ARC BEING PARALLEL WITH AND 20.0' FEET EASTERLY TO CENTERLINE OF A SPUR LINE WHEN MEASURED AT RIGHT ANGLES TO THE CURVE, THE AFORESAID ARC HAS A CHORD DISTANCE OF 122.79' THAT BEARS SOUTH 27°56'02" EAST; RUN THENCE NORTH 82°28' WEST ALONG SAID NORTHERLY LINE, A DISTANCE OF 51.19' FEET TO THE POINT OF BEGINNING.

PARCEL B:

ALL THAT CERTAIN PIECE, PARCEL OR TRACT OF LAND LYING AND BEING IN THE CITY OF FERNANDINA BEACH (FORMERLY KNOWN AS FERNANDINA) COUNTY OF NASSAU AND THE STATE OF FLORIDA, AND BEING FURTHER KNOWN AND DESCRIBED ACCORDING TO THE OFFICIAL PLAT OF SAID CITY (AS LITHOGRAPHED AND ISSUED BY THE FLORIDA RAILROAD COMPANY IN 1857 AND ENLARGED, REVISED AND REISSUED BY THE FLORIDA TOWN IMPROVEMENT COMPANY IN 1887 AND 1901 AND BEING DESCRIBED AS FOLLOWS:

Copyright 2021 American Land Title Association. All rights reserved.
The use of this Form (or any derivative thereof) is restricted to ALTA licensees and ALTA members in good standing as of the date of use. All other uses are prohibited.
Reprinted under license from the American Land Title Association.

ALL OF LOTS 24, 25, 26 AND 27 IN BLOCK 271; ALSO, SO MUCH OF LOTS 7, 8, 9 AND 10, AS LIE EAST OF THE RIGHT-OF-WAY OF THE SEABOARD AIR LINE RAILROAD COMPANY, AS SAID RIGHT-OF-WAY IS SHOWN OR DESIGNATED ON THE OFFICIAL PLAT OF SAID CITY OF FERNANDINA BEACH IN BLOCK 271.

Copyright 2021 American Land Title Association. All rights reserved.
The use of this Form (or any derivative thereof) is restricted to ALTA licensees and ALTA members in good standing as of the date of use. All other uses are prohibited.
Reprinted under license from the American Land Title Association.

ALTA COMMITMENT FOR TITLE INSURANCE
issued by
FIRST AMERICAN TITLE INSURANCE COMPANY

NOTICE

IMPORTANT—READ CAREFULLY: THIS COMMITMENT IS AN OFFER TO ISSUE ONE OR MORE TITLE INSURANCE POLICIES. ALL CLAIMS OR REMEDIES SOUGHT AGAINST THE COMPANY INVOLVING THE CONTENT OF THIS COMMITMENT OR THE POLICY MUST BE BASED SOLELY IN CONTRACT.

THIS COMMITMENT IS NOT AN ABSTRACT OF TITLE, REPORT OF THE CONDITION OF TITLE, LEGAL OPINION, OPINION OF TITLE, OR OTHER REPRESENTATION OF THE STATUS OF TITLE. THE PROCEDURES USED BY THE COMPANY TO DETERMINE INSURABILITY OF THE TITLE, INCLUDING ANY SEARCH AND EXAMINATION, ARE PROPRIETARY TO THE COMPANY, WERE PERFORMED SOLELY FOR THE BENEFIT OF THE COMPANY, AND CREATE NO EXTRACONTRACTUAL LIABILITY TO ANY PERSON, INCLUDING A PROPOSED INSURED.

THE COMPANY'S OBLIGATION UNDER THIS COMMITMENT IS TO ISSUE A POLICY TO A PROPOSED INSURED IDENTIFIED IN SCHEDULE A IN ACCORDANCE WITH THE TERMS AND PROVISIONS OF THIS COMMITMENT. THE COMPANY HAS NO LIABILITY OR OBLIGATION INVOLVING THE CONTENT OF THIS COMMITMENT TO ANY OTHER PERSON.

COMMITMENT TO ISSUE POLICY

Subject to the Notice; Schedule B, Part I—Requirements; Schedule B, Part II—Exceptions; and the Commitment Conditions, First American Title Insurance Company, a Nebraska Corporation (the "Company"), commits to issue the Policy according to the terms and provisions of this Commitment. This Commitment is effective as of the Commitment Date shown in Schedule A for each Policy described in Schedule A, only when the Company has entered in Schedule A both the specified dollar amount as the Proposed Amount of Insurance and the name of the Proposed Insured.

If all of the Schedule B, Part I—Requirements have not been met within 180 days after the Commitment Date, this Commitment terminates and the Company's liability and obligation end.

FIRST AMERICAN TITLE INSURANCE COMPANY

Sally F. Tyler, President

Lisa W. Cornehl, Secretary

This page is only a part of a 2021 ALTA Commitment for Title Insurance issued by First American Title Insurance Company. This Commitment is not valid without the Notice; the Commitment to Issue Policy; the Commitment Conditions; Schedule A; Schedule B, Part I—Requirements; and Schedule B, Part II—Exceptions; and a counter-signature by the Company or its issuing agent that may be in electronic form.

Copyright 2021 American Land Title Association. All rights reserved.
The use of this Form (or any derivative thereof) is restricted to ALTA licensees and ALTA members in good standing as of the date of use. All other uses are prohibited.
Reprinted under license from the American Land Title Association.

COMMITMENT CONDITIONS

1. DEFINITIONS

a. "Discriminatory Covenant": Any covenant, condition, restriction, or limitation that is unenforceable under applicable law because it illegally discriminates against a class of individuals based on personal characteristics such as race, color, religion, sex, sexual orientation, gender identity, familial status, disability, national origin, or other legally protected class.

b. "Knowledge" or "Known": Actual knowledge or actual notice, but not constructive notice imparted by the Public Records.

c. "Land": The land described in Item 5 of Schedule A and improvements located on that land that by State law constitute real property. The term "Land" does not include any property beyond that described in Schedule A, nor any right, title, interest, estate, or easement in any abutting street, road, avenue, alley, lane, right-of-way, body of water, or waterway, but does not modify or limit the extent that a right of access to and from the Land is to be insured by the Policy.

d. "Mortgage": A mortgage, deed of trust, trust deed, security deed, or other real property security instrument, including one evidenced by electronic means authorized by law.

e. "Policy": Each contract of title insurance, in a form adopted by the American Land Title Association, issued or to be issued by the Company pursuant to this Commitment.

f. "Proposed Amount of Insurance": Each dollar amount specified in Schedule A as the Proposed Amount of Insurance of each Policy to be issued pursuant to this Commitment.

g. "Proposed Insured": Each person identified in Schedule A as the Proposed Insured of each Policy to be issued pursuant to this Commitment.

h. "Public Records": The recording or filing system established under State statutes in effect at the Commitment Date under which a document must be recorded or filed to impart constructive notice of matters relating to the Title to a purchaser for value without Knowledge. The term "Public Records" does not include any other recording or filing system, including any pertaining to environmental remediation or protection, planning, permitting, zoning, licensing, building, health, public safety, or national security matters.

i. "State": The state or commonwealth of the United States within whose exterior boundaries the Land is located. The term "State" also includes the District of Columbia, the Commonwealth of Puerto Rico, the U.S. Virgin Islands, and Guam.

j. "Title": The estate or interest in the Land identified in Item 3 of Schedule A.

2. If all of the Schedule B, Part I—Requirements have not been met within the time period specified in the Commitment to Issue Policy, this Commitment terminates and the Company's liability and obligation end.

3. The Company's liability and obligation is limited by and this Commitment is not valid without:

a. the Notice;
b. the Commitment to Issue Policy;
c. the Commitment Conditions;
d. Schedule A;
e. Schedule B, Part I—Requirements; and

Copyright 2021 American Land Title Association. All rights reserved.
The use of this Form (or any derivative thereof) is restricted to ALTA licensees and ALTA members in good standing as of the date of use. All other uses are prohibited.
Reprinted under license from the American Land Title Association.

f. Schedule B, Part II—Exceptions; and
g. a counter-signature by the Company or its issuing agent that may be in electronic form.

4. COMPANY'S RIGHT TO AMEND

The Company may amend this Commitment at any time. If the Company amends this Commitment to add a defect, lien, encumbrance, adverse claim, or other matter recorded in the Public Records prior to the Commitment Date, any liability of the Company is limited by Commitment Condition 5. The Company is not liable for any other amendment to this Commitment.

5. LIMITATIONS OF LIABILITY

a. The Company's liability under Commitment Condition 4 is limited to the Proposed Insured's actual expense incurred in the interval between the Company's delivery to the Proposed Insured of the Commitment and the delivery of the amended Commitment, resulting from the Proposed Insured's good faith reliance to:
   i. comply with the Schedule B, Part I—Requirements;
   ii. eliminate, with the Company's written consent, any Schedule B, Part II—Exceptions; or
   iii. acquire the Title or create the Mortgage covered by this Commitment.
b. The Company is not liable under Commitment Condition 5.a. if the Proposed Insured requested the amendment or had Knowledge of the matter and did not notify the Company about it in writing.
c. The Company is only liable under Commitment Condition 4 if the Proposed Insured would not have incurred the expense had the Commitment included the added matter when the Commitment was first delivered to the Proposed Insured.
d. The Company's liability does not exceed the lesser of the Proposed Insured's actual expense incurred in good faith and described in Commitment Condition 5.a. or the Proposed Amount of Insurance.
e. The Company is not liable for the content of the Transaction Identification Data, if any.
f. The Company is not obligated to issue the Policy referred to in this Commitment unless all of the Schedule B, Part I—Requirements have been met to the satisfaction of the Company.
g. The Company's liability is further limited by the terms and provisions of the Policy to be issued to the Proposed Insured.

6. LIABILITY OF THE COMPANY MUST BE BASED ON THIS COMMITMENT; CHOICE OF LAW AND CHOICE OF FORUM

a. Only a Proposed Insured identified in Schedule A, and no other person, may make a claim under this Commitment.
b. Any claim must be based in contract under the State law of the State where the Land is located and is restricted to the terms and provisions of this Commitment. Any litigation or other proceeding brought by the Proposed Insured against the Company must be filed only in a State or federal court having jurisdiction.
c. This Commitment, as last revised, is the exclusive and entire agreement between the parties with respect to the subject matter of this Commitment and supersedes all prior commitment negotiations, representations, and proposals of any kind, whether written or oral, express or implied, relating to the subject matter of this Commitment.
d. The deletion or modification of any Schedule B, Part II—Exception does not constitute an agreement or obligation to provide coverage beyond the terms and provisions of this

Copyright 2021 American Land Title Association. All rights reserved.
The use of this Form (or any derivative thereof) is restricted to ALTA licensees and ALTA members in good standing as of the date of use. All other uses are prohibited.
Reprinted under license from the American Land Title Association.

Commitment or the Policy.

e. Any amendment or endorsement to this Commitment must be in writing and authenticated by a person authorized by the Company.

f. When the Policy is issued, all liability and obligation under this Commitment will end and the Company's only liability will be under the Policy.

7. IF THIS COMMITMENT IS ISSUED BY AN ISSUING AGENT

The issuing agent is the Company's agent only for the limited purpose of issuing title insurance commitments and policies. The issuing agent is not the Company's agent for closing, settlement, escrow, or any other purpose.

8. PRO-FORMA POLICY

The Company may provide, at the request of a Proposed Insured, a pro-forma policy illustrating the coverage that the Company may provide. A pro-forma policy neither reflects the status of Title at the time that the pro-forma policy is delivered to a Proposed Insured, nor is it a commitment to insure.

9. CLAIMS PROCEDURES

This Commitment incorporates by reference all Conditions for making a claim in the Policy to be issued to the Proposed Insured. Commitment Condition 9 does not modify the limitations of liability in Commitment Conditions 5 and 6.

10. ARBITRATION

The Policy contains an arbitration clause as follows:

a. All claims and disputes arising out of or relating to this policy, including any service or other matter in connection with issuing this policy, any breach of a policy provision, or any other claim or dispute arising out of or relating to the transaction giving rise to this policy, may be submitted to binding arbitration only when agreed to by both the Company and the Insured. Arbitration must be conducted pursuant to the Title Insurance Arbitration Rules of the American Land Title Association ("ALTA Rules"). The ALTA Rules are available online at www.alta.org/arbitration. The ALTA Rules incorporate, as appropriate to a particular dispute, the Consumer Arbitration Rules and Commercial Arbitration Rules of the American Arbitration Association ("AAA Rules"). The AAA Rules are available online at www.adr.org.

b. *If there is a final judicial determination that a request for particular relief cannot be arbitrated in accordance with this Condition 18 (Condition 17 of the Loan Policy), then only that request for particular relief may be brought in court. All other requests for relief remain subject to this Condition 18 (Condition 17 of the Loan Policy).*

c. Fees will be allocated in accordance with the applicable AAA Rules. The results of arbitration will be binding upon the parties. The arbitrator may consider, but is not bound by, rulings in prior arbitrations involving different parties. The arbitrator is bound by rulings in prior arbitrations involving the same parties to the extent required by law. The arbitrator must issue a written decision sufficient to explain the findings and conclusions on which the award is based. Judgment upon the award rendered by the arbitrator may be entered in any State or federal court having jurisdiction.

Copyright 2021 American Land Title Association. All rights reserved.
The use of this Form (or any derivative thereof) is restricted to ALTA licensees and ALTA members in good standing as of the date of use. All other uses are prohibited.
Reprinted under license from the American Land Title Association.

ADDENDUM NO. 1

TO COMMERICAL CONTRACT FOR PURCHASE AND SALE

THIS ADDENDUM NO 1 , EXECTUED THIS 21st DAY OF APRIL 2026 AMENDS THE PURCHASE AND SALE AGREEMENT(the "Agreement") which is dated and effective as of March 17, 2026 (the "Effective Date"), by and between NEW ENGLAND FLAG BANNER, n/k/a ONPOINT VISUALS, INC. a Massachusetts for profit corporation registered in Florida as a foreign entity to do business in Florida, whose address is P.O. Box 1560, Manchester, MA, 01944 ("SELLER"), and the CITY OF FERNANDINA BEACH, a municipal corporation having an address of 204 Ash Street, Fernandina Beach, FL 32034 (the "PURCHASER").

WHEREAS, the parties executed the Agreement and later discovered a scrivener's error in paragraph 8 of the original Agreement;

WHEREAS, the parties wish to execute this Addendum No. 1 to amend the Agreement to evidence the agreement of the parties and correct the scrivener's error.

NOW, THEREFORE, in consideration of the Escrow Deposit (as hereafter defined) and for other good and valuable consideration, the receipt and sufficiency of which are hereby acknowledged, the SELLER and PURCHASER hereby agrees to the Addendum No 1 as follows:

1. All capitalized terms shall be as defined in the Agreement.

2. Paragraph 8. of the Agreement shall be amended to read:

> 8. At Closing, PURCHASER will pay documentary revenue stamp taxes, and all costs associated with the Title Commitment and the issuance of an owner's title insurance policy (ALTA Form "B" with Florida revisions) insuring marketable title to the Property in the amount of the Purchase Price, and SELLER shall pay SELLER's Broker commission, SELLER's attorney fees and half the Closing Agent fee. The PURCHASER shall pay the cost of recording the Deeds and any other recordable instruments that PURCHASER and Title Company deem necessary to insure good and marketable title to the Property and half the Closing Agent Fee. At Closing, real estate taxes will be prorated between the SELLER and PURCHASER for the period for which such taxes are assessed, regardless of when payable, If taxes and assessments for the fiscal year in which Closing occurs or any prior years have not been paid before Closing, PURCHASER shall be credited by SELLER at the time of Closing with an amount equal to such taxes and assessments.

3. All other provisions of the Agreement are hereby ratified and affirmed and remain in full force and effect.

ONCE EXECUTED BY BOTH PARTIES, THIS IS A LEGALLY BINDING CONTRACT. PLEASE CONSULT WITH AN ATTORNEY PRIOR TO SIGNING.

NEW ENGLAND FLAG BANNER, n/k/a ONPOINT VISUALS, INC.

By: J. Stratton Moore
J. Stratton Moore (Apr 21, 2026 12:58:41 EDT)
Printed Name: John Stratton Moore
Title: President, Director
Date Signed by Seller:_____

CITY OF FERNANDINA BEACH, FL,

By: Sarah J Campbell
Name: Sarah Cambell
Title: City Manager
Date Signed by Purchaser: 04/27/2026

Teresa L. Prince

Approved as to form and legality:
Teresa L. Prince, City Attorney

Caroline Best

Attest:
Caroline Best, City Clerk

Addendum Paragraph 8 Purchase of 115 S 2nd Street and 0 S 2nd Street

Final Audit Report 2026-04-21

Created:	2026-04-21
By:	David Trevett [redacted]
Status:	Signed
Transaction ID:	[redacted]

"Addendum Paragraph 8 Purchase of 115 S 2nd Street and 0 S 2nd Street" History

Document created by David Trevett [redacted]
2026-04-21 - 4:43:36 PM GMT- IP address: 97.101.154.30

Document emailed to [redacted]
2026-04-21 - 4:43:53 PM GMT

Email viewed by [redacted]
2026-04-21 - 4:56:27 PM GMT- IP address: 69.147.92.147

Signer [redacted] entered name at signing as J. Stratton Moore
2026-04-21 - 4:58:39 PM GMT- IP address: 24.34.96.185

Document e-signed by J. Stratton Moore [redacted]
Signature Date: 2026-04-21 - 4:58:41 PM GMT - Time Source: server- IP address: 24.34.96.185

Agreement completed.
2026-04-21 - 4:58:41 PM GMT

ADDENDUM NO. 1

TO COMMERICAL CONTRACT FOR PURCHASE AND SALE

THIS ADDENDUM NO 1 , EXECTUED THIS 21st DAY OF APRIL 2026 AMENDS THE PURCHASE AND SALE AGREEMENT(the "Agreement") which is dated and effective as of March 17, 2026 (the "Effective Date"), by and between NEW ENGLAND FLAG BANNER, n/k/a ONPOINT VISUALS, INC. a Massachusetts for profit corporation registered in Florida as a foreign entity to do business in Florida, whose address is P.O. Box 1560, Manchester, MA, 01944 ("SELLER"), and the CITY OF FERNANDINA BEACH, a municipal corporation having an address of 204 Ash Street, Fernandina Beach, FL 32034 (the "PURCHASER").

WHEREAS, the parties executed the Agreement and later discovered a scrivener's error in paragraph 8 of the original Agreement;

WHEREAS, the parties wish to execute this Addendum No. 1 to amend the Agreement to evidence the agreement of the parties and correct the scrivener's error.

NOW, THEREFORE, in consideration of the Escrow Deposit (as hereafter defined) and for other good and valuable consideration, the receipt and sufficiency of which are hereby acknowledged, the SELLER and PURCHASER hereby agrees to the Addendum No 1 as follows:

1. All capitalized terms shall be as defined in the Agreement.

2. Paragraph 8. of the Agreement shall be amended to read:

> 8. At Closing, PURCHASER will pay documentary revenue stamp taxes, and all costs associated with the Title Commitment and the issuance of an owner's title insurance policy (ALTA Form "B" with Florida revisions) insuring marketable title to the Property in the amount of the Purchase Price, and SELLER shall pay SELLER's Broker commission, SELLER's attorney fees and half the Closing Agent fee. The PURCHASER shall pay the cost of recording the Deeds and any other recordable instruments that PURCHASER and Title Company deem necessary to insure good and marketable title to the Property and half the Closing Agent Fee. At Closing, real estate taxes will be prorated between the SELLER and PURCHASER for the period for which such taxes are assessed, regardless of when payable, If taxes and assessments for the fiscal year in which Closing occurs or any prior years have not been paid before Closing, PURCHASER shall be credited by SELLER at the time of Closing with an amount equal to such taxes and assessments.

3. All other provisions of the Agreement are hereby ratified and affirmed and remain in full force and effect.

ONCE EXECUTED BY BOTH PARTIES, THIS IS A LEGALLY BINDING CONTRACT. PLEASE CONSULT WITH AN ATTORNEY PRIOR TO SIGNING.

NEW ENGLAND FLAG BANNER, n/k/a ONPOINT VISUALS, INC.

By: J. Stratton Moore
J. Stratton Moore (Apr 21, 2026 12:58:41 EDT)
Printed Name: John Stratton Moore
Title: President, Director
Date Signed by Seller:_____

CITY OF FERNANDINA BEACH, FL,

By: _____
Name: Sarah Cambell
Title: City Manager
Date Signed by Purchaser: 04/27/2026

Teresa L. Prince

_____

Approved as to form and legality:
Teresa L. Prince, City Attorney

Caroline Best

_____

Attest:
Caroline Best, City Clerk

Addendum Paragraph 8 Purchase of 115 S 2nd Street and 0 S 2nd Street

Final Audit Report 2026-04-21

Created:	2026-04-21
By:	David Trevett [redacted]
Status:	Signed
Transaction ID:	[redacted]

"Addendum Paragraph 8 Purchase of 115 S 2nd Street and 0 S 2nd Street" History

Document created by David Trevett [redacted]
2026-04-21 - 4:43:36 PM GMT- IP address: 97.101.154.30

Document emailed to [redacted]
2026-04-21 - 4:43:53 PM GMT

Email viewed by [redacted]
2026-04-21 - 4:56:27 PM GMT- IP address: 69.147.92.147

Signer [redacted] entered name at signing as J. Stratton Moore
2026-04-21 - 4:58:39 PM GMT- IP address: 24.34.96.185

Document e-signed by J. Stratton Moore [redacted]
Signature Date: 2026-04-21 - 4:58:41 PM GMT - Time Source: server- IP address: 24.34.96.185

Agreement completed.
2026-04-21 - 4:58:41 PM GMT

Inst. Number: 202645012918 Book: 2864 Page: 1651 Page 1 of 2 Date: 4/30/2026 Time: 12:31 PM
Mitch L. Keiter Clerk of Courts, Nassau County, Florida Doc Mort: 0.00 Int Tax: 0.00 Doc Deed: 14,700.00

Prepared by and return to:
Andrea F. Lennon, Esq.
Andrea F. Lennon, P.A.
3391 S. Fletcher Avenue
Fernandina Beach, FL 32034
File No 26-222

Parcel Identification No 00-00-31-1800-0271-0070 & No. 00-00-31-1800-0271-0091

[Space Above This Line For Recording Data]

WARRANTY DEED

(STATUTORY FORM – SECTION 689.02, F.S.)

This indenture made the **29th day of April, 2026** between **Onpoint Visuals, Inc., a Massachusetts Corporation f/k/a New England Flag & Banner, Inc., a Massachusetts Corporation a/k/a New England Flag and Banner, Inc., a Massachusetts Corporation,** whose post office address is P.O. Box 1560, Manchester, MA 01944, of the County of , Massachusetts, Grantor, to **City of Fernandina Beach**, whose post office address is 204 Ash Street, Fernandina Beach, FL 32034, of the County of Nassau, Florida, Grantee:

Witnesseth, that said Grantor, for and in consideration of the sum of TEN DOLLARS (U.S.$10.00) and other good and valuable considerations to said Grantor in hand paid by said Grantee, the receipt whereof is hereby acknowledged, has granted, bargained, and sold to the said Grantee, and Grantee's heirs and assigns forever, the following described land, situate, lying and being in Nassau, Florida, to-wit:

PARCEL A: (Tax ID #00-00-31-1800-0271-0070)

ALL THAT CERTAIN PIECE, PARCEL OR TRACT OF LAND LYING AND BEING IN THE CITY OF FERNANDINA BEACH (FORMERLY KNOWN AS FERNANDINA) COUNTY OF NASSAU AND THE STATE OF FLORIDA, AND BEING FURTHER KNOWN AND DESCRIBED ACCORDING TO THE OFFICIAL PLAT OF SAID CITY (AS LITHOGRAPHED AND ISSUED BY THE FLORIDA RAILROAD COMPANY IN 1857 AND ENLARGED, REVISED AND REISSUED BY THE FLORIDA TOWN IMPROVEMENT COMPANY IN 1887 AND 1901 AND BEING DESCRIBED AS FOLLOWS:

A PORTION OF LOTS NINE (9), TEN (10), ELEVEN (11), AND TWELVE (12) BLOCK TWO HUNDRED SEVENTY ONE (271) BEING MORE PARTICULARLY DESCRIBED AS FOLLOWS: BEGIN AT ON LOT TWELVE (12) 3.5' FEET NORTH WESTERLY OF A SET 5/8" IRON PIN WITH CAP STAMPED PS & M NO. 1558 WHICH IS LOCATED ON LOT 13 AND IS 25.0' FEET EASTERLY OF THE CENTERLINE OF THE CSX RAILROAD MAINLINE ALONG A CURVE CONCAVE TO THE EASTERLY, HAVING A RADIUS OF 1,938.0' FEET; RUN THENCE IN A NORTHERLY DIRECTION CONTINUING ALONG SAID LINE PARALLEL TO SAID CENTERLINE AND ALONG THE ARC OF SAID CURVE PASSING THROUGH A CENTRAL ANGLE OF 2°53'28" AND ARC DISTANCE OF 994.29 FEET TO A SET IRON PIPE WITH CAP STAMPED PLS 1558 AT THE POINT OF TANGENCY (THE AFORESAID ARC HAS A CHORD DISTANCE OF 97.78' FEET THAT BEARS NORTH 8°11'24" WEST; RUN THENCE NORTH 6°44'40" WEST CONTINUING ALONG SAID LINE PARALLEL TO A DISTANCE OF 10.73 FEET TO A FOUND 5/8" BENT IRON PIN NORTH LINE OF LOT 9 AFOREMENTIONED; RUN THENCE SOUTH 82 DEGREES 28 MINUTES EAST ALONG SAID NORTHERLY LINE, A DISTANCE OF 5.20 FEET TO A FOUND ½" IRON PIPE WITH CAP STAMPED PLS NO. 1558; RUN THENCE IN A SOUTHEASTERLY DIRECTION ALONG THE ARC OF A CURVE CONCAVE TO THE NORTHEASTERLY HAVING A RADIUS OF 360.0' FEET, PASSING THROUGH A CENTRAL ANGLE OF 19°38'17" AN ARC DISTANCE OF 123.39' FEET TO A FOUND P.K. NAIL IN THE CONCRETE LOADING DOCK ON THE NORTHERLY LINE OF LOT 17, BLOCK 271 AFOREMENTIONED; SAID ARC BEING PARALLEL WITH AND 20.0' FEET EASTERLY TO CENTERLINE OF A SPUR LINE WHEN MEASURED AT RIGHT ANGLES TO THE CURVE, THE AFORESAID ARC HAS A CHORD DISTANCE OF 122.79' THAT BEARS SOUTH 27°56'02" EAST; RUN THENCE NORTH 82°28' WEST ALONG SAID NORTHERLY LINE, A DISTANCE OF 51.19' FEET TO THE POINT OF BEGINNING.

PARCEL B: (Tax ID #00-00-31-1800-0271-0091)

ALL THAT CERTAIN PIECE, PARCEL OR TRACT OF LAND LYING AND BEING IN THE CITY OF FERNANDINA BEACH (FORMERLY KNOWN AS FERNANDINA) COUNTY OF NASSAU AND THE STATE OF FLORIDA, AND BEING FURTHER KNOWN AND DESCRIBED ACCORDING TO THE OFFICIAL PLAT OF SAID CITY (AS LITHOGRAPHED AND ISSUED BY THE FLORIDA RAILROAD COMPANY IN 1857 AND ENLARGED, REVISED AND REISSUED BY THE FLORIDA TOWN IMPROVEMENT COMPANY IN 1887 AND 1901 AND BEING DESCRIBED AS FOLLOWS:

ALL OF LOTS 24, 25, 26 AND 27 IN BLOCK 271; ALSO, SO MUCH OF LOTS 7, 8, 9 AND 10, AS LIE EAST OF THE RIGHT-OF-WAY OF THE SEABOARD AIR LINE RAILROAD COMPANY, AS SAID RIGHT-OF-WAY IS SHOWN OR DESIGNATED ON THE OFFICIAL PLAT OF SAID CITY OF FERNANDINA BEACH IN BLOCK 271.

Together with all the tenements, hereditaments and appurtenances thereto belonging or in anywise appertaining.

Subject to taxes for 2026 and subsequent years, not yet due and payable; covenants, restrictions, easements, reservations and limitations of record, if any.

TO HAVE AND TO HOLD the same in fee simple forever.

And Grantor hereby covenant with the Grantee that the Grantor is lawfully seized of said land in fee simple, that Grantor have good right and lawful authority to sell and convey said land and that the Grantor hereby fully warrant the title to said land and will defend the same against the lawful claims of all persons whomsoever.

In Witness Whereof, Grantor have hereunto set Grantor's hand and seal the day and year first above written.

Signed, sealed and delivered in our presence:

Onpoint Visuals, Inc., a Massachusetts Corporation f/k/a New England Flag & Banner, Inc., a Massachusetts Corporation a/k/a New England Flag and Banner, Inc., a Massachusetts Corporation

By: _____ President
J. Stratton Moore, President

8 Proctor Street
Manchester MA 01944
WITNESS 1 ADDRESS

53 Merrill Ave #2
Lynn, MA 01902
WITNESS 2 ADDRESS

_____
WITNESS
PRINT NAME: Cameron Shaw

_____
WITNESS
PRINT NAME: Nassar Torres

STATE OF Massachusetts

COUNTY OF Essex

The foregoing instrument was acknowledged before me by means of (X) physical presence or (__) online notarization, this 24th day of April, 2026, by **J. Stratton Moore, President of Onpoint Visuals, Inc., a Massachusetts Corporation f/k/a New England Flag & Banner, Inc., a Massachusetts Corporation a/k/a New England Flag and Banner, Inc., a Massachusetts Corporation**, on behalf of the corporation, (__) who is/are personally known to me or (X) who has/have produced MA Driver's License as identification.

_____
Signature of Notary Public

Nassar Torres
Print, Type/Stamp Name of Notary

NASSAR TORRES
Notary Public
Massachusetts
My Commission Expires
Jul 19, 2030

Inst. Number: 202645012918 Book: 2864 Page: 1651 Page 1 of 2 Date: 4/30/2026 Time: 12:31 PM
Mitch L. Keiter Clerk of Courts, Nassau County, Florida Doc Mort: 0.00 Int Tax: 0.00 Doc Deed: 14,700.00

Prepared by and return to:
Andrea F. Lennon, Esq.
Andrea F. Lennon, P.A.
3391 S. Fletcher Avenue
Fernandina Beach, FL 32034
File No 26-222

Parcel Identification No 00-00-31-1800-0271-0070 & No. 00-00-31-1800-0271-0091

[Space Above This Line For Recording Data]

WARRANTY DEED

(STATUTORY FORM – SECTION 689.02, F.S.)

This indenture made the **29th day of April, 2026** between **Onpoint Visuals, Inc., a Massachusetts Corporation f/k/a New England Flag & Banner, Inc., a Massachusetts Corporation a/k/a New England Flag and Banner, Inc., a Massachusetts Corporation,** whose post office address is P.O. Box 1560, Manchester, MA 01944, of the County of , Massachusetts, Grantor, to **City of Fernandina Beach**, whose post office address is 204 Ash Street, Fernandina Beach, FL 32034, of the County of Nassau, Florida, Grantee:

Witnesseth, that said Grantor, for and in consideration of the sum of TEN DOLLARS (U.S.$10.00) and other good and valuable considerations to said Grantor in hand paid by said Grantee, the receipt whereof is hereby acknowledged, has granted, bargained, and sold to the said Grantee, and Grantee's heirs and assigns forever, the following described land, situate, lying and being in Nassau, Florida, to-wit:

PARCEL A: (Tax ID #00-00-31-1800-0271-0070)

ALL THAT CERTAIN PIECE, PARCEL OR TRACT OF LAND LYING AND BEING IN THE CITY OF FERNANDINA BEACH (FORMERLY KNOWN AS FERNANDINA) COUNTY OF NASSAU AND THE STATE OF FLORIDA, AND BEING FURTHER KNOWN AND DESCRIBED ACCORDING TO THE OFFICIAL PLAT OF SAID CITY (AS LITHOGRAPHED AND ISSUED BY THE FLORIDA RAILROAD COMPANY IN 1857 AND ENLARGED, REVISED AND REISSUED BY THE FLORIDA TOWN IMPROVEMENT COMPANY IN 1887 AND 1901 AND BEING DESCRIBED AS FOLLOWS:

A PORTION OF LOTS NINE (9), TEN (10), ELEVEN (11), AND TWELVE (12) BLOCK TWO HUNDRED SEVENTY ONE (271) BEING MORE PARTICULARLY DESCRIBED AS FOLLOWS: BEGIN AT ON LOT TWELVE (12) 3.5' FEET NORTH WESTERLY OF A SET 5/8" IRON PIN WITH CAP STAMPED PS & M NO. 1558 WHICH IS LOCATED ON LOT 13 AND IS 25.0' FEET EASTERLY OF THE CENTERLINE OF THE CSX RAILROAD MAINLINE ALONG A CURVE CONCAVE TO THE EASTERLY, HAVING A RADIUS OF 1,938.0' FEET; RUN THENCE IN A NORTHERLY DIRECTION CONTINUING ALONG SAID LINE PARALLEL TO SAID CENTERLINE AND ALONG THE ARC OF SAID CURVE PASSING THROUGH A CENTRAL ANGLE OF 2°53'28" AND ARC DISTANCE OF 994.29 FEET TO A SET IRON PIPE WITH CAP STAMPED PLS 1558 AT THE POINT OF TANGENCY (THE AFORESAID ARC HAS A CHORD DISTANCE OF 97.78' FEET THAT BEARS NORTH 8°11'24" WEST; RUN THENCE NORTH 6°44'40" WEST CONTINUING ALONG SAID LINE PARALLEL TO A DISTANCE OF 10.73 FEET TO A FOUND 5/8" BENT IRON PIN NORTH LINE OF LOT 9 AFOREMENTIONED; RUN THENCE SOUTH 82 DEGREES 28 MINUTES EAST ALONG SAID NORTHERLY LINE, A DISTANCE OF 5.20 FEET TO A FOUND ½" IRON PIPE WITH CAP STAMPED PLS NO. 1558; RUN THENCE IN A SOUTHEASTERLY DIRECTION ALONG THE ARC OF A CURVE CONCAVE TO THE NORTHEASTERLY HAVING A RADIUS OF 360.0' FEET, PASSING THROUGH A CENTRAL ANGLE OF 19°38'17" AN ARC DISTANCE OF 123.39' FEET TO A FOUND P.K. NAIL IN THE CONCRETE LOADING DOCK ON THE NORTHERLY LINE OF LOT 17, BLOCK 271 AFOREMENTIONED; SAID ARC BEING PARALLEL WITH AND 20.0' FEET EASTERLY TO CENTERLINE OF A SPUR LINE WHEN MEASURED AT RIGHT ANGLES TO THE CURVE, THE AFORESAID ARC HAS A CHORD DISTANCE OF 122.79' THAT BEARS SOUTH 27°56'02" EAST; RUN THENCE NORTH 82°28' WEST ALONG SAID NORTHERLY LINE, A DISTANCE OF 51.19' FEET TO THE POINT OF BEGINNING.

PARCEL B: (Tax ID #00-00-31-1800-0271-0091)

ALL THAT CERTAIN PIECE, PARCEL OR TRACT OF LAND LYING AND BEING IN THE CITY OF FERNANDINA BEACH (FORMERLY KNOWN AS FERNANDINA) COUNTY OF NASSAU AND THE STATE OF FLORIDA, AND BEING FURTHER KNOWN AND DESCRIBED ACCORDING TO THE OFFICIAL PLAT OF SAID CITY (AS LITHOGRAPHED AND ISSUED BY THE FLORIDA RAILROAD COMPANY IN 1857 AND ENLARGED, REVISED AND REISSUED BY THE FLORIDA TOWN IMPROVEMENT COMPANY IN 1887 AND 1901 AND BEING DESCRIBED AS FOLLOWS:

ALL OF LOTS 24, 25, 26 AND 27 IN BLOCK 271; ALSO, SO MUCH OF LOTS 7, 8, 9 AND 10, AS LIE EAST OF THE RIGHT-OF-WAY OF THE SEABOARD AIR LINE RAILROAD COMPANY, AS SAID RIGHT-OF-WAY IS SHOWN OR DESIGNATED ON THE OFFICIAL PLAT OF SAID CITY OF FERNANDINA BEACH IN BLOCK 271.

Together with all the tenements, hereditaments and appurtenances thereto belonging or in anywise appertaining.

Subject to taxes for 2026 and subsequent years, not yet due and payable; covenants, restrictions, easements, reservations and limitations of record, if any.

TO HAVE AND TO HOLD the same in fee simple forever.

And Grantor hereby covenant with the Grantee that the Grantor is lawfully seized of said land in fee simple, that Grantor have good right and lawful authority to sell and convey said land and that the Grantor hereby fully warrant the title to said land and will defend the same against the lawful claims of all persons whomsoever.

In Witness Whereof, Grantor have hereunto set Grantor's hand and seal the day and year first above written.

Signed, sealed and delivered in our presence:

Onpoint Visuals, Inc., a Massachusetts Corporation f/k/a New England Flag & Banner, Inc., a Massachusetts Corporation a/k/a New England Flag and Banner, Inc., a Massachusetts Corporation

By: _____ President
J. Stratton Moore, President

8 Proctor Street
Manchester MA 01944
WITNESS 1 ADDRESS

53 Merrill Ave #2
Lynn, MA 01902
WITNESS 2 ADDRESS

_____
WITNESS
PRINT NAME: Cameron Shaw

_____
WITNESS
PRINT NAME: Nassar Torres

STATE OF Massachusetts

COUNTY OF Essex

The foregoing instrument was acknowledged before me by means of (X) physical presence or (__) online notarization, this 24th day of April, 2026, by **J. Stratton Moore, President of Onpoint Visuals, Inc., a Massachusetts Corporation f/k/a New England Flag & Banner, Inc., a Massachusetts Corporation a/k/a New England Flag and Banner, Inc., a Massachusetts Corporation**, on behalf of the corporation, (__) who is/are personally known to me or (X) who has/have produced MA Driver's License as identification.

_____
Signature of Notary Public

Nassar Torres
Print, Type/Stamp Name of Notary

NASSAR TORRES
Notary Public
Massachusetts
My Commission Expires
Jul 19, 2030

Clear Form Values

Page 1

☐ Original
☐ Update

HISTORICAL STRUCTURE FORM
FLORIDA MASTER SITE FILE
Version 5.0 3/19

Site#8 NA02242
Field Date 5-18-2026
Form Date 5-22-2026
Recorder # _____

Shaded Fields represent the minimum acceptable level of documentation.
Consult the *Guide to Historical Structure Forms* for detailed instructions.

Site Name(s) (address if none) 115 South 2nd Street — Multiple Listing (DHR only) _____
Survey Project Name _____ — Survey # (DHR only) _____
National Register Category (please check one) ☒building ☐structure ☐district ☐site ☐object
Ownership: ☐private-profit ☐private-nonprofit ☐private-individual ☐private-nonspecific ☒city ☐county ☐state ☐federal ☐Native American ☐foreign ☐unknown

LOCATION & MAPPING

Clear Location Values

	Street Number	Direction	Street Name	Street Type	Suffix Direction
Address:	115	S	2nd	Street	

Cross Streets (nearest / between) Ash St and S 2nd Steet
USGS 7.5 Map Name _____ USGS Date _____ Plat or Other Map _____
City / Town (within 3 miles) Fernandina Beach In City Limits? ☒yes ☐no ☐unknown County Nassau
Township 2N Range 29E Section 6 ¼ section: ☐NW ☐SW ☐SE ☐NE Irregular-name: _____
Tax Parcel # 00-00-31-1800-0271-0070 Landgrant _____
Subdivision Name _____ Block 271 Lot 7-10
UTM Coordinates: Zone ☐16 ☐17 Easting ☐☐☐☐☐☐ Northing ☐☐☐☐☐☐☐
Other Coordinates: X: _____ Y: _____ Coordinate System & Datum _____
Name of Public Tract (e.g., park) _____

HISTORY

Clear History Values

Construction Year: 1926 ☐approximately ☒year listed or earlier ☐year listed or later
Original Use Warehouse From (year): _____ To (year): _____
Current Use Vacant From (year): _____ To (year): _____
Other Use Museum/Gallery/Planetarium From (year): _____ To (year): _____
Moves: ☐yes ☒no ☐unknown Date: _____ Original address _____
Alterations: ☒yes ☐no ☐unknown Date: _____ Nature To accommodate multiple uses
Additions: ☒yes ☐no ☐unknown Date: _____ Nature L-shaped, concrete to southwest corner
Architect (last name first): _____ Builder (last name first): _____
Ownership History (especially original owner, dates, profession, etc.)

The building served as a warehouse at time of construction, then as Marlin and Barrel Distillery, and the Amelia Island Maritime Museum.

Is the Resource Affected by a Local Preservation Ordinance? ☐yes ☒no ☐unknown Describe _____

DESCRIPTION

Clear Description Values

Style Industrial Vernacular Exterior Plan Rectangular Number of Stories 2
Exterior Fabric(s) 1. Concrete block 2. Aluminum 3. Stucco
Roof Type(s) 1. Gable 2. Flat 3. _____
Roof Material(s) 1. Composition shingles 2. Unspecified 3. _____
Roof secondary strucs. (dormers etc.) 1. _____ 2. _____
Windows (types, materials, etc.)

No front facing windows

Distinguishing Architectural Features (exterior or interior ornaments)

Cement brick/ breezeblock decorative element on front facade

Ancillary Features / Outbuildings (record outbuildings, major landscape features; use continuation sheet if needed.)

DHR USE ONLY	OFFICIAL EVALUATION	DHR USE ONLY
NR List Date _____ ☐Owner Objection	SHPO – Appears to meet criteria for NR listing: ☐yes ☐no ☐insufficient info Date _____ Init._____ KEEPER – Determined eligible: ☐yes ☐no Clear Check Boxes Date _____ NR Criteria for Evaluation: ☐a ☐b ☐c ☐d (see *National Register Bulletin 15*, p. 2)	

Florida Master Site File / Div. of Historical Resources / R. A. Gray Bldg / 500 S Bronough St., Tallahassee, FL 32399-0250
Phone **850.245.6440** / Fax **850.245.6439** / E-mail **SiteFile@dos.fl.gov**

HISTORICAL STRUCTURE FORM

Site # NA02242

DESCRIPTION (continued)

Clear Description Values

Chimney: No. 0 Chimney Material(s): 1. _____ 2. _____

Structural System(s): 1. Wood frame 2. _____ 3. _____

Foundation Type(s): 1. _____ 2. _____

Foundation Material(s): 1. _____ 2. _____

Note: you may use the last box in each field to type in an answer that does not appear in the list provided

Main Entrance (stylistic details)

Fabric awning and ADA accessibility ramp.

Porch Descriptions (types, locations, roof types, etc.)

Condition (overall resource condition): ☐excellent ☐good ☒fair ☐deteriorated ☐ruinous

Narrative Description of Resource

18,088 sf warehouse building located in the Community Redevelopment Area of Fernandina Beach. The original, wood frame, structure was constructed between 1909 and 1926 and operated as a warehouse. The is an L-shaped addition to increase functionality.

Archaeological Remains _____ ☐Check if Archaeological Form Completed

RESEARCH METHODS (select all that apply)

☐FMSF record search (sites/surveys)	☒library research	☐building permits	☒Sanborn maps
☐FL State Archives/photo collection	☐city directory	☒occupant/owner interview	☐plat maps
☒property appraiser / tax records	☒newspaper files	☐neighbor interview	☐Public Lands Survey (DEP)
☐cultural resource survey (CRAS)	☐historic photos	☐interior inspection	☐HABS/HAER record search

☐other methods (describe) _____

Bibliographic References (give FMSF manuscript # if relevant, use continuation sheet if needed)

Visit Florida. (n.d.). Maritime Museum of Amelia Island in Fernandina Beach. https://www.visitflorida.com/listing/maritime-museum-of-amelia-island/29481/
Amelia Island Museum of History. Sanborn Maps https://ameliaisland.pastperfectonline.com/Advanc

OPINION OF RESOURCE SIGNIFICANCE

Clear Significance Values

Appears to meet the criteria for National Register listing individually? ☐yes ☒no ☐insufficient information

Appears to meet the criteria for National Register listing as part of a district? ☐yes ☒no ☐insufficient information

Explanation of Evaluation (**required**, whether significant or not; use separate sheet if needed)

The City of Fernandina Beach purchased this property in May 2026, then A site visit was conducted to investigate the condition and photograph the structure. Staff aims to document the structure as it lies within the Community Redevelopment Area.

Area(s) of Historical Significance (see *National Register Bulletin 15*, p. 8 for categories: e.g. "architecture", "ethnic heritage", "community planning & development", etc.)

1. _____ 3. _____ 5. _____

2. _____ 4. _____ 6. _____

DOCUMENTATION

Clear Documentation Values

Accessible Documentation Not Filed with the Site File - including field notes, analysis notes, photos, plans and other important documents

1) Document type _____ Maintaining organization _____

Document description _____ File or accession #'s _____

2) Document type _____ Maintaining organization _____

Document description _____ File or accession #'s _____

RECORDER INFORMATION

Recorder Name Mia Sadler Affiliation _____

Recorder Contact Information 204 Ash St/(904) 310-3488 / msadler@fbfl.city

(address / phone / fax / e-mail)

Required Attachments

❶ **USGS 7.5' MAP WITH STRUCTURE LOCATION CLEARLY INDICATED**

❷ **LARGE SCALE STREET, PLAT OR PARCEL MAP** (available from most property appraiser web sites)

❸ **PHOTO OF MAIN FACADE, DIGITAL IMAGE FILE**

When submitting an image, it must be included in digital AND hard copy format (plain paper grayscale acceptable). Digital image must be at least 1600 x 1200 pixels, 24-bit color, jpeg or tiff.

HISTORIC DISTRICT COUNCIL STAFF REPORT
HDC 2026-0024
JULY 16, 2026

Owner/Applicant:	James Companion with J's Construction, LLC agent for Jean Goulden Family Trust
Property Address:	315 S 7th Street
Parcel ID #	00-00-31-1800-0127-0070
Current zoning:	R-2
FLUM land use category:	Medium Density Residential
Existing uses on the site:	Single Family
FL Master Site File #	NA00470
Year Built:	1870
Contributing Status:	Contributing
Requested actions:	CONCEPTUAL Certificate of Approval (COA) to replace exterior wood siding with Hardie Board.

All required application materials have been received. All fees have been paid. All required notices have been made.

SUMMARY OF REQUEST AND BACKGROUND INFORMATION:

The house located at 315 S. 7th Street is a contributing structure constructed in 1870. There have been many additions to the original structure including an expansion of the footprint, an accessory structure, and a pool.

In 2023, the property owners obtained a COA to enclose the carport with material to match exiting and demolish a rear shed. They also obtained a series of Staff approvals to repair/replace a deteriorated handrail and replace in kind to match existing in shape and material, replace the metal roof with shingles, and to remove metal siding, and replace with Hardie Board. In 2024 the property owners obtained a COA to install 17 solar panels on the rear of the principal structure. In 2025, they acquired a zoning permit to repair a large section of their fence.

The applicant is seeking **Conceptual** approval to replace the existing exterior material, the original wood siding on the oldest part of the house, with Hardie board, which is a fiber cement siding that is designed to have a historic appearance. The applicant has stated that Hardie board is found on many other parts of the house. It is staff's understanding that more application material will be complied if Conceptual approval is granted.

Photos included with the application can be found in the agenda packet. Staff have informed the applicant that a detailed account of the existing conditions is required in order for the request to be approved. The design guidelines recommend the restoration and preservation of original siding if it was present after the historic district was created.

All pictures included in application packet:

APPLICABLE GUIDELINES:

CITY OF FERNANDINA BEACH LAND DEVELOPMENT CODE
CITY OF FERNANDINA BEACH DOWNTOWN DESIGN GUIDELINES
SECRETARY OF THE INTERIOR'S STANDARDS FOR REHABILITATION

1. **A property shall be used for its historic purpose or be placed in a new use that requires minimal change to the defining characteristics of the building and its site and environment.**
   Findings: *Complies* ☒ *Does not Comply* ☐ *N/A* ☐
2. **The historic character of a property shall be retained and preserved. The removal of historic materials or alteration of features and spaces that characterize a property shall be avoided.**
   Findings: *Complies* ☐ *Does not Comply* ☒ *N/A* ☐
3. **Each property shall be recognized as a physical record of its time, place, and use. Changes that create a false sense of historical development, such as adding conjectural features or architectural elements from other buildings, shall not be undertaken.**
   Findings: *Complies* ☒ *Does not Comply* ☐ *N/A* ☐
4. **Most properties change over time; those changes that have acquired historic significance in their own right shall be retained and preserved.**
   Findings: *Complies* ☒ *Does not Comply* ☐ *N/A* ☐
5. **Distinctive features, finishes, and construction techniques or examples of craftsmanship that characterize a property shall be preserved.**
   Findings: *Complies* ☒ *Does not Comply* ☐ *N/A* ☐
6. **Deteriorated historic features shall be repaired rather than replaced. Where the severity of deterioration requires replacement of a distinctive feature, the new feature shall match the old in design, color, texture, and other visual qualities and, where possible, materials. Replacement of**

missing features shall be substantiated by documentary, physical, or pictorial evidence.

Findings: Complies ☐ Does not Comply ☒ N/A ☐

7. **Chemical or physical treatments, such as sandblasting, that cause damage to historic materials shall not be used. The surface cleaning of structures, if appropriate, shall be undertaken using the gentlest means possible.**

Findings: Complies ☐ Does not Comply ☐ N/A ☒

8. **Significant archeological resources affected by a project shall be protected and preserved. If such resources must be disturbed, mitigation measures shall be undertaken.**

Findings: Complies ☐ Does not Comply ☐ N/A ☒

9. **New additions, exterior alterations, or related new construction shall not destroy historic materials that characterize the property. The new work shall be differentiated from the old and shall be compatible with the massing, size, scale, and architectural features to protect the historic integrity of the property and its environment.**

Findings: Complies ☐ Does not Comply ☐ N/A ☒

10. **New additions and adjacent or related new construction shall be undertaken in such a manner that if removed in the future, the essential form and integrity of the historic property and its environment would be unimpaired.**

Findings: Complies ☒ Does not Comply ☐ N/A ☐

ANALYSIS:

PROPOSED MATERIALS		
	Type/Material/Brand	**Color**
Proposed exterior Fabric	James Hardie fiber cement lap siding and trim	Touch of Gray, Benjamin Moore 2116.60 to match existing
Proposed insulation	Batt Insulation (R-13) with wall sheeting (1/2 zip- panel and zip tape system)	N/A
Existing exterior fabric	Historic wood siding	Touch of Gray, Benjamin Moore 2116.60

Site Plan –
Based on the project description, the site plan is not proposed to be changed in any way.

Elevations –

Materials – The project proposes the use of Hardie board, a fiber cement siding. This material is routinely approved for new construction projects in the Historic District; however, when proposed for a contributing structure, the applicant must gain approval from the HDC.

The Downtown Historic District Design Guidelines prescribe the treatment of historic siding and the possibility of replacement with modern materials.

> *"Substitute or Replacement Materials* In general, substitute or replacement materials for siding, roofs, windows, and similar elements will be permitted where original materials have been removed or fully covered prior to the adoption of the overlay of the Fernandina Beach Historic District. This allowance is made in recognition of the fact that many buildings have previously been altered or repaired using substitute materials. Accordingly, in making changes to such a building, the owner will not be required to restore original materials. On buildings that have retained their original materials following the adoption of the

overlay, the Historic District Council may require that those original materials other than asbestos shall be maintained. If original materials are damaged or deteriorated beyond repair, substitute materials will be permitted. In either case of substitute materials, they should promote the historic character of the district to the greatest extent possible." (HDDG, p. 9)

"Original siding is highly demonstrative of architectural integrity. Modern siding treatments like vinyl or aluminum cannot replicate the natural appearance of real wood and are therefore discouraged. Retain and maintain original wood siding.

1. Preserve historic siding and exterior materials.
2. Re-nail warped or loose wood shingles.
3. Follow wood or masonry guidelines when repairing damaged historic siding and exterior materials.
4. Repair stucco by removing loose material and patching with a new material that is similar in composition, colors, and texture.
5. Replace historic siding and shingles only as required and with materials that match the original as closely as possible.
6. If historic siding was removed or covered prior to the adoption of design guidelines or becomes damaged beyond reasonable repair, the use of synthetic replacement siding may be permitted.
7. If synthetic siding is used, choose siding that most closely matches the shape, size, profile, and texture of wood siding. Smooth cementitious siding products are preferable to vinyl or aluminum siding.
8. If feasible, remove synthetic siding and restore the historic siding material." (HDDG, p. 90)

STAFF RECOMMENDATION:

Staff finds that the requested action, as presented, is inconsistent with the Comprehensive Plan, the Land Development Code, Secretary of Interior Standards, and the Historic District Design Guidelines.

Staff recommendation:

The HDC should consider the evidence presented by the applicant during the July HDC meeting. More information regarding the condition of the existing siding is required to recommend final approval of this case.

MOTION TO CONSIDER:

I move to **approve or deny** case number HDC 2026-0024 **with or without** conditions;

AND I move that the HDC make the following findings of fact and conclusions of law part of the record:

That HDC case HDC 2026-0024, as presented, **is or is not** substantially compliant with the Land Development Code, the Secretary of the Interior's Standards, and the Historic District Design Guidelines to warrant FINAL approval at this time.

LIST OF EXHIBITS:

EXHIBIT 1 **HDC 2026-0024 Combined Application Materials**
EXHIBIT 2 **Florida Master Site File: NA00470**
EXHIBIT 3 **Previous COAs issued for 315 S 7th Street**

Outlook

Fw: Online Form Submittal: Historic District Council (HDC) Certificate of Approval (COA) Application

From Mackennah Tarmey <MTarmey@fbfl.city>
Date Fri 6/5/2026 12:51 PM
To Mackennah Tarmey <MTarmey@fbfl.city>

Mackennah Tarmey
Planning Technician
City of Fernandina Beach
204 Ash Street
Fernandina Beach, Florida 32034
(904) 310-3480 | MTarmey@fbfl.city
www.fbfl.us

If this email is related to the Board, Committee or Commission that you serve on, please DO NOT REPLY TO ALL.

Disclaimer: According to Florida Public Records Law, email correspondence to and from the City of Fernandina Beach, including email addresses and other personal information, is public record and must be made available to the public and media upon request, unless otherwise exempted by the Public Records Law. If you do not want your email address released in response to a public records request, do not send electronic mail to this entity. Instead, contact this office by phone or in writing.

From: noreply@civicplus.com <noreply@civicplus.com>
Sent: Wednesday, June 3, 2026 3:45 PM
To: Planning Info <planninginfo@fbfl.org>
Subject: Online Form Submittal: Historic District Council (HDC) Certificate of Approval (COA) Application

CAUTION: This email originated from outside the organization. Do not click links or open attachments unless you recognize the sender, were expecting this email, and know the content is safe.

Historic District Council (HDC) Certificate of Approval (COA) Application

HISTORIC DISTRICT COUNCIL (HDC): CERTIFICATE OF APPROVAL (COA) APPLICATION

USE THIS FORM TO Apply for BOARD approval for projects in the Downtown or Old Town Historic District or the Community Redevelopment Area (CRA) AND STAFF-LEVEL review for EXTERIOR PAINT and INSTLLATION OF PERVIOUS PAVERS projects ONLY.

NOTE: All other STAFF-LEVEL approvals (i.e, fence, right-of-way, roof) and smaller STAFF-LEVEL project reviews can be submitted with your building permit where reviews will be performed and cost will be assessed simultaneously.

Fees	Certificate of Approval (COA): Board Review - Residential Single Family) $250

Basis for Review

All applications, whether Staff or Board review, are reviewed for consistency with the City of Fernandina Beach Comprehensive Plan, Land Development Code, and applicable guidelines such as the Downtown Historic District Design Guidelines, Old Town Fernandina Preservation and Development Guidelines, and the Community Redevelopment Area (CRA) Design Guidelines. Guidelines for the Historic Districts are based on the U.S. Secretary of the Interior's Standards for Rehabilitation.

IMPORTANT NOTES

Conceptual Approvals

Conceptual approvals are provided by the HDC as a courtesy to the applicant in an effort to allow comment from the Historic District Council and citizens during the conceptual design process. The HDC will provide the applicant with feedback and guidance relating to the proposal and take a vote to indicate whether the board feels the proposal is adequately appropriate to proceed. In all cases, the applicant must return to the HDC to seek final approval of their projects. There is no additional fee for this review above the Certificate of Approval fee.

Pre-Application Meeting

To guide you through the process and to ensure that your application is properly processed, you'll need to meet with the Preservation Planner prior to submitting your application. The application must be submitted at least 42 days before the scheduled meeting to allow time for review. Staff approval applications are accepted on a rolling basis and are generally completed in 3-5 days. Please note that projects can only begin after receiving a Certificate of Approval (COA) and a building, sign, right-of-way, or zoning permit (if required).

Application Requirements	A complete/ signed application;, Proof of Ownership (copy of deed or tax statement);, Scaled site plan of the proposed work, including lot dimensions, setbacks, finished floor elevations, and any changes as a result of proposed building footprints;, Photographs of the existing site and existing buildings if any, including views from the street;, Product/material details and specifications, including brochures or printouts, for any proposed material as applicable and not limited to: doors, windows, roofing, exterior fabric, fascia/trim, shutters, fencing, sidewalk/driveway, landscaping, foundation, porch/deck, sheds, and proposed colors for ALL surfaces to be painted/stained/treated;, Any additional backup materials, as necessary;, If applying as an agent, Owner's Authorization for

	Agent Representation form must be signed/ notarized and submitted as part of the application;
Please see the Land Development Code (LDC) for detailed information:	*Field not completed.*
The LDC is Available for Review at	www.fbfl.us/LDC

Appeals

An applicant may appeal the HDC's decision for variances to a court of record as outlined in LDC Section 10.02.04(D). The petition shall be presented to within thirty (30) days after the decision of the HDC; otherwise the decision of the HDC will be final.

PROJECT TYPE	Siding
APPROVAL TYPE	Board Approval: Conceptual
Have you met with a planner for a pre-application meeting?	Yes
What was the date of your pre-application meeting?	6/1/2026
PROPERTY INFORMATION	Property information can be found at the Nassau County Property Appraiser's website → Map Search
Historic District	Downtown
Site Address	315 South 7th St.
City	Fernandina Beach
State	FL
Zip Code	32034
Parcel ID #(s)	00-00-31-1800-0127-0070
Do you authorize the installation of a temporary City notice sign on your property?	YES

OWNER OF RECORD

As recorded with the Nassau County Property Appraiser

First Name	Jean
Last Name	Goulden

Mailing Address	315 South 7th St.
City	Fernandina Beach
State	FL
Zip Code Address	32034

OWNER'S AGENT

If other than owner. If an agent will be representing the owner, an Owner's Authorization For Agent Representation form must be included

Is there an agent other than the owner representing this project?	Yes
First Name	James
Last Name	Companion
Company (if applicable)	J's Construction LLC
Street Address	97292 Pirate's Pt Rd
City	Yulee
State	Florida
Zip	32097

Project Description	Remove existing wood siding and trim on (main house) original oldest section of home. Install new Fiber Cement Lap Siding and Trim to match existing wood siding look. Install wall Batt Insulation (R-13), wall sheeting {1/2 zip - panel and zip tape system}. Complete needed repairs to exterior trim, finish paint walls and trim to match existing. Locations of replacement detailed in attached photos.

Requirements for Demolition Applications

Per LDC 8.03.03.01

MATERIALS

List all proposed materials and colors, as applicable. If you are not filling this out, you MUST provide a detailed list separately that includes all required information as described in the following fields. A separate form can be uploaded or emailed directly to Mia Sadler.

EXTERIOR FABRIC	
Manufacturer	James Hardie
Product Description	Fiber Cement Lap Siding and Trim
Color	Touch of Gray 2116.60
DOORS	
Manufacturer	*Field not completed.*
Product Description	*Field not completed.*
Color	*Field not completed.*
WINDOWS	
Manufacturer	*Field not completed.*
Product Description	*Field not completed.*
Color	*Field not completed.*
ROOFING	
Manufacturer	*Field not completed.*
Product Description	*Field not completed.*
Color	*Field not completed.*
FASCIA/TRIM	
Manufacturer	James Hardie
Product Description	Fiber Cement Lap Siding and Trim
Color	Touch of Gray 2116.60
FOUNDATION	
Manufacturer	*Field not completed.*
Product Description	*Field not completed.*
Color	*Field not completed.*
SHUTTERS	

Manufacturer	*Field not completed.*
Product Description	*Field not completed.*
Color	*Field not completed.*
PORCH/DECK	
Manufacturer	*Field not completed.*
Product Description	*Field not completed.*
Color	*Field not completed.*
FENCING	
Manufacturer	*Field not completed.*
Product Description	*Field not completed.*
Color	*Field not completed.*
DRIVEWAYS/SIDEWALKS	
Manufacturer	*Field not completed.*
Product Description	*Field not completed.*
Color	*Field not completed.*
SIGNAGE	
Manufacturer	*Field not completed.*
Product Description	*Field not completed.*
Color	*Field not completed.*
OTHER	
Manufacturer	*Field not completed.*
Product Description	*Field not completed.*
Color	*Field not completed.*
Please upload supplemental documentation and all product brochures, paint color samples, etc.	
Upload 1	Scope of Work with pictures.pdf
Upload 2	Deed.pdf
Upload 3	Paint Color Sample.pdf

Upload 4	Product code - Siding.pdf
Upload 5	Property Taxes.pdf
Upload 6	Site Management Plan Carrage House.pdf
Upload 7	COA Historical agent Rep Form.pdf
Upload 8	*Field not completed.*
Upload 9	*Field not completed.*
Upload 10	*Field not completed.*
Upload 11	*Field not completed.*
Upload 12	*Field not completed.*
Certification	By signing below, I certify that the information contained in this application is true and correct to the best of my knowledge at the time of the application. , I acknowledge that I understand and have complied with all of the submittal requirements and procedures and have read and understand the following:, I AGREE THAT A POSTING NOTICE WILL BE INSTALLED ON THE PROPERTY(IES) IN QUESTION AND THAT SAID SIGN WILL ONLY BE REMOVED BY STAFF AFTER THE MEETING OR BROUGHT BACK TO CITY HALL BY APPLICANT.

1. I/We hereby attest to the fact that the above supplied property address(es), parcel number(s) and legal description(s) is (are) the true and proper identification of the area of this petition.

2. I/We authorize staff from the Department of Planning & Conservation to enter onto the property in question during regular city business hours in order to take photos which will be placed in the permanent file.

3. I/We understand that the COA review time period will not commence until the application is deemed complete by staff and may take up to 10 days to process. I further understand that an incomplete application submittal may cause my application to be deferred to the next posted deadline date.

4. I/We understand that, for Board review cases, an agenda and staff report will be available on the City's website approximately one week before the Historic District Council meeting.

5. I/We understand that the Historic District Council meetings are conducted in a quasi-judicial hearing and as such, ex-parte communications are prohibited (Communication about your project with a Historic District Council member).

6. I/We understand that the approval of this application by the Historic District Council or staff in no way constitutes approval of a Building Permit for construction from the City of Fernandina Beach Building Department.

7. I/We understand that all changes to the approved scope of work stated in a COA have to be approved by the HDC before work commences on those changes. There will be no charge for a revision to a COA. Making changes that have not been approved can result in a Stop Work Order being placed on the entire project and/or additional fees/penalties.

8. I/We understand that any decision of the HDC may be appealed to the City Commission, with the exception of variances, which may be appealed to a court of record as outlined in Section 10.02.04(D) of the Land Development Code. Petitions to appeal shall be presented within thirty (30) days after the decision of the HDC; otherwise the decision of the HDC will be final.

9. I/We understand that Certificates of Approval are only valid for one (1) year from issuance. They are renewable for six months without cause, and for an additional six months, upon showing of good cause by the applicant. The applicant must submit all requests for extensions in writing and provide appropriate support documentation, if needed.

10. I/We understand that the City Staff will install a Notice of Hearing sign on the property 14 days before the scheduled heating and that the sign must only be removed after the hearing by City Staff, unless, the applicant or property owner brings the Notice of Hearing back to City Hall.

Applicant First Name	James
Applicant Last Name	Companion
Today's Date	6/3/2026

DEPARTMENT OF PLANNING & CONSERVATION
204 Ash Street | Fernandina Beach Florida 32034 |Contact: Mia Sadler at 904 310-3488 | www.fbfl.us/planning

Please make sure to disable pop-up blocker in order to submit.

Email not displaying correctly? View it in your browser.

Remove existing wood siding and trim on (main house) original oldest section of home. Install new *Fiber Cement Lap Siding and Trim* to ***match existing*** wood siding look. Install wall *Batt Insulation (R-13)*, wall sheeting {1/2 zip - panel and zip tape system}.

Complete needed repairs to exterior trim, finish paint walls and trim to ***match existing***.
Locations of replacement detailed in attached photos.

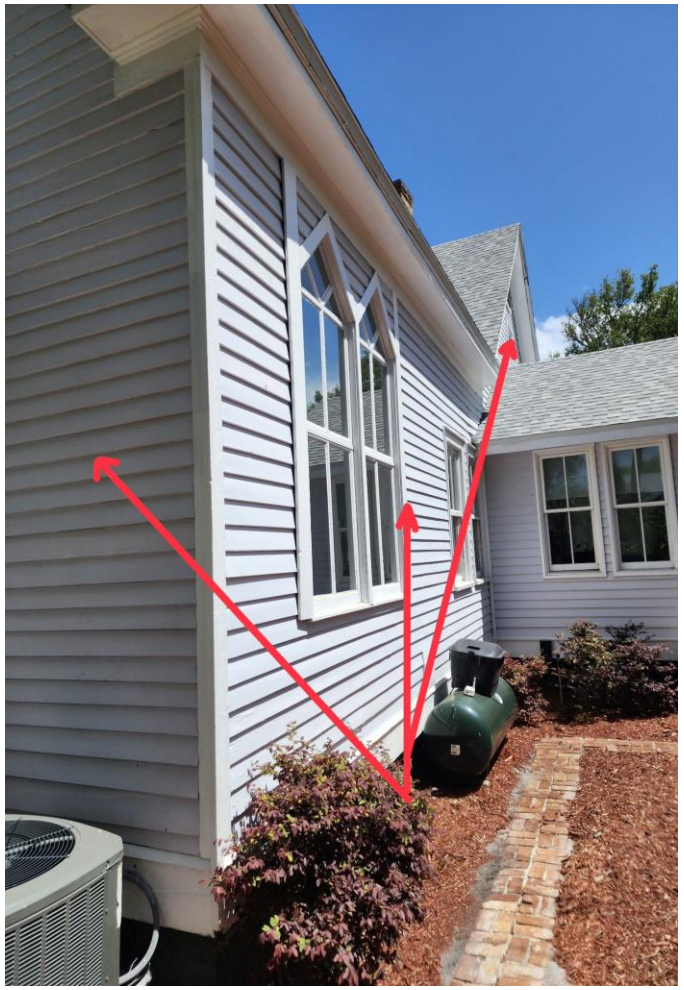

315

Construction Site Management Plan Key
315 South 7th Street Fernandina Beach, FL

Construction Site Management Plan Key	
1	Surface Water Run Off Direction
2	City of Fernandina Beach Construction and Address Sign
3	Silt Fence
4	Stabilized Area for Parking
5	Construction Trailer
6	Chemical Toilet
7	Dumpster
8	Material Storage and Staging Area
9	Material Access Delivery Point
10	Large Commercial jobs may wish to place a fence with wind screen around the job site. A fence permit is required.
You may draw this on a plan set, survey or in the box below.	

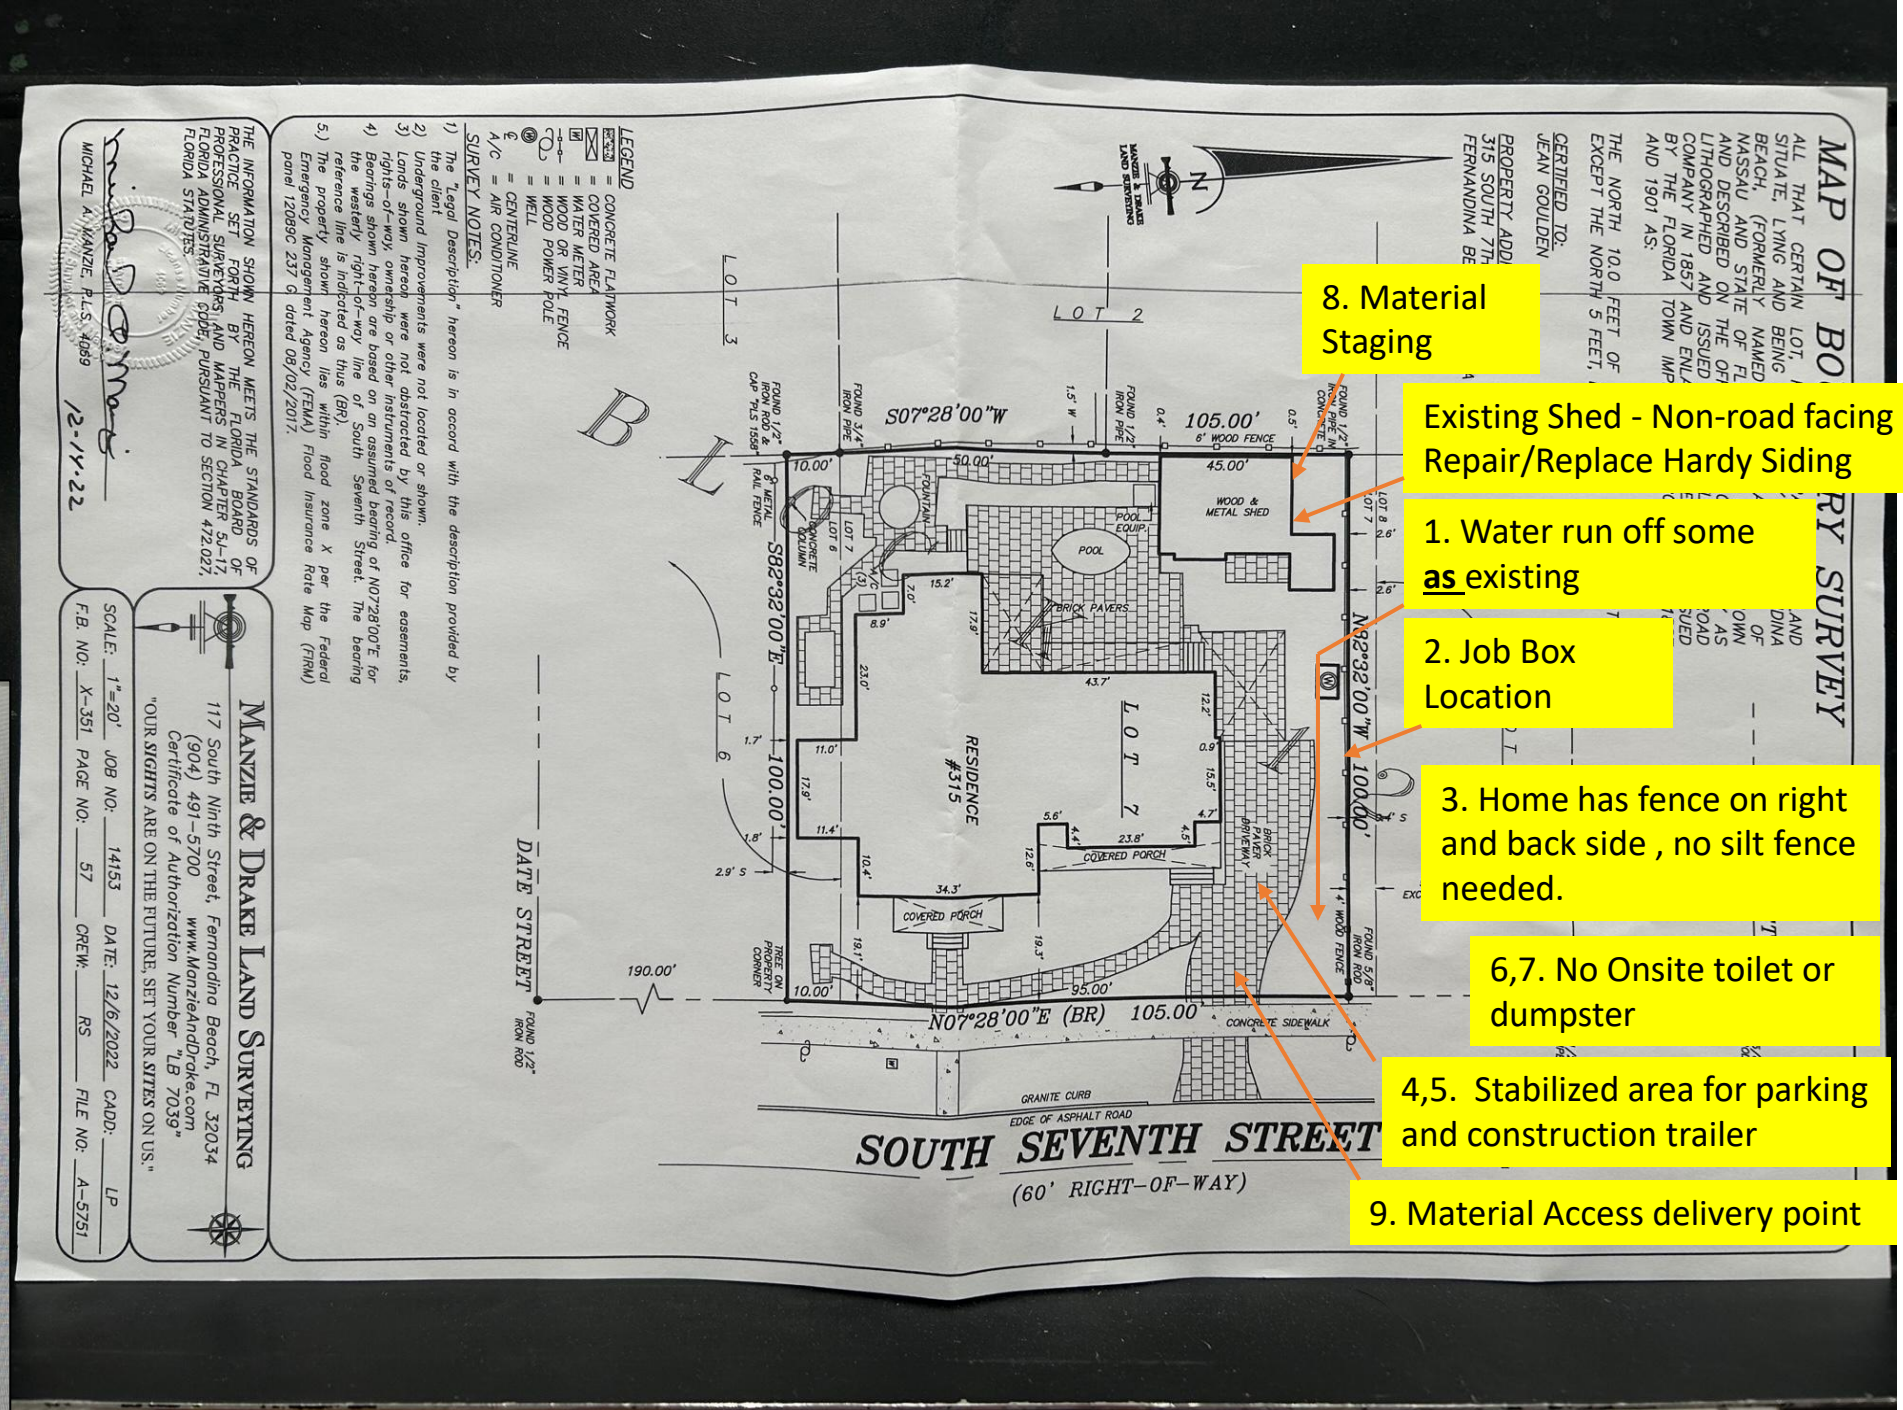

OWNER'S AUTHORIZATION
FOR AGENT REPRESENTATION

I /WE Jean Goulden
(print name of property owner(s))

hereby authorize: J's Construction, LLC - James Companion
(print name of agent)

to represent me/us in processing an application for: Certificate of approval application (COA)
(type of application)

on our behalf. In authorizing the agent to represent me/us, I/we, as owner/owners, attest that the application is made in good faith and that any information contained in the application is accurate and complete.

J Goulden
(Signature of owner)

(Signature of owner)

Jean Goulden
(Print name of owner)

(Print name of owner)

STATE OF FLORIDA

COUNTY OF NASSAU

Sworn to (or affirmed) and subscribed before me by means of ☑ physical presence or ☐ online notarization, this 14th day of May, 2026, by Jean Goulden.

Kathlyn Ledford
Notary Public

Kathlyn Ledford
Printed Name

My Commission Expires

Personally Known ____ OR Produced Identification ✓ ID Produced: FL DL

KATLYN LEDFORD
Commission # HH 781060
Expires March 19, 2030

Prepared by &
Return to:
Kathryn Knee, P.A.
1027 South 8th Street
Fernandina Beach, FL 32034

QUIT-CLAIM DEED

This Quit-Claim Deed is made, executed and delivered this 18th day of March, 2022, between JEAN GOULDEN, Resident Agent of KALYX PROPERTIES, LL, a Colorado Limited Liability Company, Grantor, and JEAN GOULDEN, (a single woman) as Trustee of the JEAN GOULDEN FAMILY TRUST, whose address is 315 South 7th Street, Fernandina Beach, Nassau County, Florida, 32034, Grantee;

W I T N E S S E T H:

That the Grantor, for and in consideration of the sum of Ten and No/100 Dollars ($10.00), in hand paid by the said Grantee, the receipt and sufficiency whereof is hereby acknowledged, has remised, released and quit-claimed, and by these presents does remise, release and quit-claim unto the said Grantee, and her heirs, legal representatives, successors and assigns forever, the following described land, situate, lying and being in Nassau County, Florida, to-wit:

That certain piece, parcel or tract of land, situate, lying and being in the County of Nassau and State of Florida known and described as:

All that Certain Lot, piece or parcel of land situate, lying and being in the City of Fernandina Beach, (Formerly Name Fernandina), county of Nassau and State of Florida, and further known and described on the official plat of said city as lithographed and issued by the Florida Railroad Company in 1857 and enlarged, revised and reissued by the Florida Town Improvement Company in 1887 and 1901 as the North 10.0 feet of Lot 6 and all of Lot 7, except the North 5 feet, Block 127 City of Fernandina Beach.

Together with all the tenements, hereditaments and appurtenances thereto belonging or in anywise appertaining.

Property Appraiser's Parcel I.D. No. 00-00-31-1800-0127-0070.

RESERVING, however, unto JEAN GOULDEN, a single woman, a life estate in the foregoing parcel of land, with full right and

authority to use, manage and occupy said property and to receive all rents, income and profit therefrom during the term of pronoun1 life.

TO HAVE AND TO HOLD the same together with all and singular the tenements, hereditaments and appurtenances of Grantor thereunto belonging or in anywise appertaining, and all the estate, right, title, interest, lien, equity and claim whatsoever of the said Grantor, either in law or equity, to the only proper use, benefit, and behoof of the said Grantee, her heirs, legal representatives, successors and assigns forever.

Grantee, by the acceptance of this Quit-Claim Deed, acknowledges that in giving this Quit-Claim Deed, Grantor makes no representations or warranties, expressed or implied, with respect to title to the Property.

The preparer of this instrument has not examined title to the lands herein described, and no warranty or other representation is made by the preparer, and no other opinion (either express or implied) is given by the preparer as to the marketability or condition of the title thereto, the quantity of lands included therein, the location of the boundaries thereof, or the existence of liens, unpaid taxes or encumbrances thereon.

IN WITNESS WHEREOF, the said Grantor has hereunto set her hand and seal the day and year first above written.

Signed, sealed and delivered
in the presence of:

KATHRYN KNEE

VALENCIA D. GOWER

KALYX PROPERTIES, LLC by its
Resident Agent, JEAN GOULDEN

315 South 7th Street
Fernandina Beach, FL 32034

STATE OF FLORIDA)
)
COUNTY OF NASSAU)

The foregoing instrument was acknowledged before me this 18 day of March, 2022, by JEAN GOULDEN, Resident Agent of Kalyx Properties, LLC, A Colorado Limited Liability Company who physically appeared before me and has produced FL ID as identification.

Valencia D Gower
Notary Public, State of Florida

Print Name:

My Commission Expires:

My Commission Number:

VALENCIA D. GOWER
Commission # GG 985179
Expires May 6, 2024
Bonded Thru Troy Fain Insurance 800-385-7019

Touch of Gray

2116-60

2116-60

CP Benjamin Moore

ICC-ES Evaluation Report

ESR-2290

Reissued March 2026

Subject to renewal March 2028

This report also contains:

- **CA Supplement**
- **FL Supplement**

ICC-ES Evaluation Reports are not to be construed as representing aesthetics or any other attributes not specifically addressed, nor are they to be construed as an endorsement of the subject of the report or a recommendation for its use. There is no warranty by ICC Evaluation Service, LLC, express or implied, as to any finding or other matter in this report, or as to any product covered by the report.

Copyright © 2026 ICC Evaluation Service, LLC. All rights reserved.

DIVISION: 06 00 00—WOOD, PLASTICS AND COMPOSITES **Section: 06 16 00—Sheathing** **DIVISION: 07 00 00—THERMAL AND MOISTURE PROTECTION** **Section: 07 46 46—Fiber-Cement Siding**	**REPORT HOLDER:** **JAMES HARDIE BUILDING PRODUCTS, INC.**	**EVALUATION SUBJECT:** **HARDIE®SHINGLE PANELS, HARDIE®PLANK LAP SIDING, ARTISAN® LAP SIDING, AND HARDIE®SHINGLE INDIVIDUAL SHINGLES**	

1.0 EVALUATION SCOPE

1.1 Compliance with the following codes:

- 2021, 2018, 2015, 2012,2009 and 2006 *International Building Code®* (IBC)
- 2021, 2018, 2015, 2012, 2009 and 2006 *International Residential Code* (IRC)
- 2013 Abu *Dhabi International Building Code* (ADIBC)†

†The ADIBC is based on the 2009 IBC. 2009 IBC code sections referenced in this report are the same sections in the ADIBC.

Properties evaluated:

- Weather protection
- Structural
- Types I, II, III, and IV (noncombustible) construction
- Fire-resistance-rated construction
- Thermal resistance

1.2 Evaluation to the following green standards:

- 2020, 2015, 2012 and 2008 ICC 700 *National Green Building Standard™* (ICC 700-2020, ICC 700-2015, ICC 700-2012 and ICC 700-2008)

Attributes verified:

See Section 3.1

2.0 USES

James Hardie fiber-cement panels, plank lap siding, and cladding shingles are used as exterior wall covering. The products comply with 2021 and 2018 IBC Section 1403.10 [2015, 2012, 2009 and 2006 IBC Sections 1404.10] and IRC Section R703.10. The products may be used on exterior walls required to be of Type I, II, III or IV construction (IBC).

3.0 DESCRIPTION

3.1 General:

The exterior sidings are single-faced, cellulose fiber–reinforced cement (fiber-cement) products. Exterior sidings are identified as Hardie®Shingle panels, Hardie®Plank (Cemplank®, Prevail®, and RFC®) lap siding, Artisan® Lap Siding, and Hardie®Shingle individual shingles.

The products comply with ASTM C1186, as Grade II, Type A; have a flame-spread index of 0 and a smoke-developed index of 5 when tested in accordance with ASTM E84; and are classified as noncombustible when tested in accordance with ASTM E136. Thermal conductance (K) and resistance (R) values for the products are as shown in Table 2 of this report, based on testing in accordance with ASTM C177.

The attributes of the fiber-cement sidings have been verified as conforming to the provisions of (i) ICC 700-2020, ICC 700-2015 and ICC 700-2012 Sections 602.1.6 and 11.602.1.6 for termite-resistant materials; and (ii) ICC 700-2008 Section 602.8 for termite-resistant materials. Note that decisions on compliance for those areas rest with the user of this report. The user is advised of the project-specific provisions that may be contingent upon meeting specific conditions, and the verification of those conditions is outside the scope of this report. These codes or standards often provide supplemental information as guidance.

3.2 Siding:

Hardie®Shingle panels, Hardie®Plank (Cemplank®, Prevail®, and RFC®) lap siding, Artisan® Lap Siding, and Hardie®Shingle individual shingles are supplied either coated, or uncoated for subsequent application of a compatible exterior-grade top coat. Nominal product dimensions are noted in Table 1.

The products are available in a variety of finish textures. Hardie®Shingle panels are offered in three configurations: half-round, staggered-edge, and square-edge. Hardie®Shingle individual shingles are offered in two configurations: staggered-edge and square-edge.

3.3 Fasteners:

Fastener type, size, spacing and installation method must be as shown in the tables of this report. Fasteners must be made from corrosion-resistant steel.

4.0 DESIGN AND INSTALLATION

4.1 Design:

Walls: The maximum basic wind speeds for positive or negative transverse load resistance of Hardie®Shingle ®) panels, Hardie®Plank (Cemplank®, Prevail®, and RFC®) lap siding, Artisan® Lap Siding, and Hardie®Shingle individual shingles are presented in Tables 3 through 13.

4.2 Installation:

4.2.1 General: Installation must comply with this report, and a copy of this report must be available at all times on the jobsite during installation. All products may be cut to shape on-site by the score-and-snap method using a score-and-snap knife, a hand guillotine or a handsaw utilizing a carbide blade. A clear distance of 6 inches (152 mm) must be maintained between the siding and the earth. Unless otherwise noted in this report, the products must be installed in accordance with 2021 and 2018 IBC Section 1404.16; 2015, 2012, and 2009 IBC Section 1405.16; 2006 IBC Sections 1405.15, 1405.16, and 1405.17; 2021, 2018 and 2015 IRC Section R703.10 and Table R703.3; 2012, 2009, and 2006 IRC Section R703.10 and Table R703.4, as applicable.

4.2.2 Hardie®Shingle Panels: When installation is on wood or metal framing members, with or without wood structural panel sheathing, a water-resistive barrier must be applied over the wood or metal framing members or wood structural panel sheathing in accordance with the applicable code. The panels must be fastened in accordance with the provisions of Table 4 of this report.

A $^1/_8$-inch (3.2 mm) gap must be left at locations where the siding butts against door and window trim and at internal or external corners; such gaps must be flashed in accordance with the applicable code, then caulked. Vertical joints must occur over framing members and must be sealed with caulking or covered with battens. Horizontal joints must be flashed with metal Z-flashing and occur over solid blocking or wood structural panel sheathing.

4.2.3 Hardie®Plank (Cemplank®, Prevail®, and RFC®) Lap Siding: When installation is on wood framing members, metal framing members, or wood structural sheathing, the lap siding must be fastened either through the overlapping planks (face nailed) or through the top edge of single planks (blind nailed) in accordance with the provisions of Table 4 of this report. A water-resistive barrier must be applied over wood or metal framing members or wood structural panel sheathing in accordance with the applicable code. Lap siding installed over walls constructed of concrete masonry units complying with ASTM C90 must be applied in accordance with Tables 5 through 10. The lap siding requires the use of a starter strip to set the first course on the proper angle and to create a drip edge.

Vertical joints must occur over studs, except where the "off-stud splice device" is installed or where the planks are installed to wood structural panel sheathing complying with the applicable code, and must be staggered on subsequent courses. Where the "off-stud splice device" is installed, the splice device's bottom lip must be placed over the adjacent solid course of planks. The plank must then be fastened to the framing with corrosion-resistant fasteners. The abutting plank must be positioned and fastened into place ensuring that the lower edges of the two planks align. The metal device must be located centrally over the vertical joint.

Vertical joints between planks must be lightly butted or gapped and must be protected by one of the following methods: (a) sealed with caulking in accordance with the caulk manufacturer's published gapping requirements and caulking application instructions; or (b) covered with anH-section joint cover; or (c) located over a strip of non-perforated flashing complying with ASTM D226, Type I felt, or other approved flashing. Trim and corners must be installed, and the siding must be finished in accordance with the manufacturer's application instructions. A $^1/_8$-inch (3.2 mm) gap must be left at locations where the siding butts against door and window trim and at internal or external corners; such gaps must be flashed in accordance with the applicable code, then caulked. Horizontal joints must be flashed with Z-flashing and occur over solid blocking or wood structural panel sheathing.

4.2.4 Artisan® Lap Siding: When installation is on wood framing members, metal framing members, or wood structural sheathing, the lap siding must be fastened through the top edge of single planks (blind nailed) in accordance with the provisions of Table 4 of this report. A water-resistive barrier must be applied over wood or metal framing or wood structural panel sheathing in accordance with the applicable code. Lap siding installed over walls constructed of concrete masonry units complying with ASTM C90 must be applied in accordance with Tables 5 through 10. The lap siding requires the use of a starter strip to set the first course on the proper angle and to create a drip edge.

Vertical joints must be made off-stud. Joints may be located centrally between studs but no closer than 4 inches (102 mm) from the edge of a stud. Nails must not be placed within 1 inch (25.4 mm) of the end of the planks. Vertical joints must be staggered on subsequent courses. The plank must then be fastened to the framing with corrosion-resistant fasteners.

Vertical joints between planks must be lightly butted and must be located over a strip of non-perforated flashing complying with ASTM D226, Type I felt, or other approved flashing. Trim and corners must be installed, and the siding must be finished in accordance with the manufacturer's application instructions. A $^1/_8$-inch (3.2 mm) gap must be left at the locations where the siding butts against door and window trim and at internal or external corners; such gaps must be flashed in accordance with the applicable code, then caulked. Horizontal joints must be flashed with Z-flashing and must occur over solid blocking or wood structural panel sheathing.

4.2.5 Hardie®Shingle Individual Shingles: When installed on wood structural panel sheathing, the cladding shingles are fastened in accordance with the provisions of either Table 11, 12, or 13 of this report. A water-resistive barrier in accordance with the applicable code must be applied over the wood-based sheathing substrate to which the shingles are attached.

The individual shingles require the use of a starter strip to set the first course on the proper angle and to create a drip edge. The nominally $1^1/_4$-inch-wide-by-$^1/_4$-inch-thick starter strip and a minimum $8^1/_4$-inch-wide (210 mm) Hardie®Plank (Cemplank®, Prevail®, and RFC®) lap siding starter course are installed over the water-resistive barrier with the bottom of the starter strip and starter course even with the bottom of the bottom plate. Shingles are spaced a maximum of $^1/_4$ inch (6.4 mm) apart, leaving a minimum side lap of $1^1/_2$ inches (38 mm) between the joints of successive courses. Fasteners must be spaced a minimum of $^3/_4$ inch (19 mm) and a maximum of 1 inch (25.4 mm) from shingle edges and must be positioned to be covered a nominal $1^1/_4$ inches by the succeeding shingle course; for 12-inch-wide (305 mm) shingles, the third nail (see Table 13) must be installed mid-span of the shingle. Nails must secure shingles but must not be over-driven. Trim and corners must be installed, and the shingles must be finished in accordance with the manufacturer's application instructions. A $^1/_8$-inch (3.2 mm) gap must be left at locations where the shingle butts against door and window trim and at internal or external corners; such gaps must be flashed in accordance with the applicable code, then caulked. Horizontal joints must be flashed with Z-flashing.

4.3 Fire-resistance-rated Wall Assembly (Hardie®Plank (Cemplank®, Prevail®, and RFC®) Lap Siding):

The asymmetrical, load-bearing, one-hour fire-resistance-rated wall assembly must consist of nominally 2-by-4 wood studs spaced a maximum of 24 inches (610 mm) on center, with two top plates and a single bottom plate. One layer of $^5/_8$-inch-thick (15.9), Type X, gypsum wallboard complying with ASTM C36 or ASTM C1396, 48 inches (1219 mm) wide, must be applied vertically to the interior face of the studs and secured with minimum $1^3/_4$-inch-long (44 mm) cup-head gypsum wallboard nails, spaced 7 inches (178 mm) on center at board edges and intermediate framing members. All board joints must be backed by framing. The $^5/_8$-inch-thick (15.9 mm), Type X, gypsum wallboard joints and nail heads must be finished in accordance with ASTM C840 or GA216. The exterior face of the wall must be covered with one layer of $^1/_2$-inch-thick (12.7 mm), Type X, water-resistant core treated gypsum sheathing complying with ASTM C36 or ASTM C1396 and one layer of maximum 12-inch-wide (305 mm) Hardie®Plank (Cemplank®, Prevail®, and RFC®) lap siding lapped a minimum of $1^1/_4$ inches (32 mm). The $^1/_2$-inch-thick (12.7 mm), Type X, water-resistant core-treated gypsum sheathing must be applied vertically to the exterior side of the framing members with vertical edges staggered 24 inches (610 mm) from the joints on the opposite side. All board joints must be backed by framing. The $^1/_2$-inch-thick (12.7 mm), Type X, water-resistant core-treated gypsum sheathing must be fastened to the framing members with $1^3/_4$-inch-long (44 mm) roofing nails spaced 7 inches (178 mm) on center in the field and 4 inches (102 mm) on center along the perimeter of each board. The outer layer of $^5/_{16}$-inch-thick (7.5 mm), minimum 12-inch-wide (305 mm) Hardie®Plank (Cemplank®, Prevail®, and RFC®) lap siding must be applied over the $^1/_2$-inch-thick (12.7 mm), Type X, water-resistant core-treated gypsum sheathing by attaching $1^1/_2$-inch-wide (38 mm) Hardie®Plank (Cemplank®, Prevail®, and RFC®) starter strips through the gypsum sheathing into the bottom plate and 12-inch-wide (305 mm) Hardie®Plank (Cemplank®, Prevail®, and RFC®) lap siding applied horizontally with a minimum nominally $1^1/_4$-inch head lap, and fastening with a single 6d corrosion-resistant common nail driven through the lapped planks into each stud.

The axial load must be the lesser of the following, provided structural consideration for axial, flexural and bearing perpendicular-to-grain stresses is in accordance with ANSI/AWC NDS-2018 for the 2021, 2018 IBC and IRC; ANSI/AWC NDS-2015 for the 2015 IBC and IRC; ANSI/AF&PA NDS-2010 for the 2012 IBC or IRC (-2005 for the 2009 and 2006 IBC or IRC):

1. Maximum 100 percent of full allowable axial compressive design load permitted for the wood species.
2. Maximum allowable wood axial stress of 0.78 F'_c, which must not exceed 0.78 F'_c at a slenderness ratio l_e/d of 33.

5.0 CONDITIONS OF USE:

The Hardie®Shingle panels, Hardie®Plank (Cemplank®, Prevail®, and RFC®) lap siding, Artisan® Lap Siding, and Hardie®Shingle individual shingles described in this report comply with, or are suitable alternatives to what is specified in, those codes listed in Section 1.0 of this report, subject to the following conditions:

5.1 James Hardie® Building Products, Inc, products listed in this report must be installed in accordance with this report and the manufacturer's published installation instructions. In the event of a conflict between this report and the manufacturer's instructions, this report governs.

5.2 Hardie®Shingle panels, Hardie®Plank (Cemplank®, Prevail®, and RFC®) lap siding, Artisan® Lap Siding, and Hardie®Shingle individual shingles must be installed on exterior walls braced in accordance the applicable code.

5.3 Design wind speeds applied to James Hardie® sidings described in this report must be determined in accordance with the applicable code and must be less than those shown in the wind speed tables in this report.

5.4 The sidings must be installed over a code-complying water-resistive barrier and as noted in this report.

5.5 For use in fire-resistance-rated construction, installation must be in accordance with Section 4.3.

5.6 Flashing must be installed at all penetrations and terminations in accordance with the applicable code.

5.7 Under the 2021 and 2018 IBC Section 1402.5; and 2015 or 2012 IBC, Section 1403.5, installation on exterior walls of buildings of Type I, II, III, and IV construction is limited to buildings that are not greater than 40 feet in height above grade plane and that feature a combustible water-resistive barrier, except as permitted under Exception 2 of the 2021 and 2018 IBC Section 1402.5 and 2015 IBC Section 1403.5.

5.8 The products are manufactured at the following locations, with quality control inspections by ICC-ES:

- Cleburne, Texas
- Peru, Illinois
- Plant City, Florida
- Prattville, Alabama

- Pulaski, Virginia
- Sparks, Nevada
- Tacoma, Washington
- Waxahachie, Texas
- Fontana, California
- Summerville, South Carolina

6.0 EVIDENCE SUBMITTED

Data in accordance with the ICC-ES Acceptance Criteria for Fiber Cement Siding Used as Exterior Wall Siding (AC90), dated October 2020 (editorially revised December 2020).

7.0 IDENTIFICATION

7.1 Pallets of the James Hardie® Building Products, Inc., Hardie®Shingle panels, Hardie®Plank (Cemplank®, Prevail®, and RFC®) lap siding, Artisan® Lap Siding, and Hardie®Shingle shingles must carry a label bearing the manufacturer's name and telephone number, the product name, the name of the inspection agency, ICC-ES, and the evaluation report number (ESR-2290).

7.2 The report holder's contact information is the following:

JAMES HARDIE BUILDING PRODUCTS, INC.
10901 ELM AVENUE
FONTANA, CALIFORNIA 92337
(909) 942-7343
www.jameshardie.com
info@jameshardie.com

TABLE 1—STANDARD NOMINAL PANEL, PLANK AND SHINGLE DIMENSIONS

PRODUCT	WIDTH (INCHES)	LENGTH	THICKNESSES (INCHES)
Hardie®Plank lap siding	4, 5 1/4, 6, 6 1/4, 7 1/4, 7 1/2, 8, 8 1/4, 9 1/4, 9 1/2 & 12	12, 14 feet	5/16
Artisan® lap siding,	5 1/4, 7 1/4, 8 1/4	12, 14 feet	5/8
Cemplank® lap siding	5 1/4, 6, 6 1/4, 7 1/4, 7 1/2, 8, 8 1/4, 9 1/2 & 12	12, 14 feet	5/16
Prevail® lap siding	5 1/4, 6, 6 1/4, 7 1/4, 7 1/2, 8, 8 1/4, 9 1/2 & 12	12, 14 feet	5/16
RFC® lap siding	6 1/4, 7 1/2, 8 1/4, 9 1/2 & 12	12, 14 feet	5/16
Hardie®Shingle 5-inch exposure (square & staggered edge)	48	14 inches	1/4
Hardie®Shingle 7-inch exposure (square & staggered edge)	48	15 1/4, 15 7/8 inches	1/4
Hardie®Shingle panel (square & staggered edge)	48	16 inches	1/4
Hardie®Shingle panel (half round)	48	16, 19 inches	1/4
Hardie®Shingle individual shingles 5-inch exposure	3 1/2, 4 1/2, 5 1/2, 7, 8 3/4	14 inches	1/4
Hardie®Shingle individual shingles 7-inch exposure	4 3/16, 5 1/2, 6 3/4, 7 1/4, 10,	15 1/4 inches	1/4
Hardie®Shingle individual shingles	6, 8, & 12	18 inches	1/4

For **SI:** 1 inch = 25.4 mm, 1 ft = 305 mm.

TABLE 2—"K" and "R" VALUES FOR FIBER-CEMENT PRODUCTS

PRODUCT THICKNESS[3] (INCH)	THERMAL CONDUCTANCE[1] K_{EFF} = (BTU/HR-FT^2-°F)/INCH	THERMAL RESISTANCE[1] R = 1/K_{EFF}	ACTUAL THERMAL CONDUCTANCE[2] (K_{EFF})	ACTUAL THERMAL RESISTANCE[2] (R)
1/4	1.95	0.51	7.80	0.13
5/16	2.07	0.48	6.62	0.15

For **SI:** 1 inch = 25.4 mm, 1 Btu/h-ft^2-°F = 5.678 W/m^2-K.

[1]Based on 1 inch of panel thickness.
[2]Actual value for panel thickness shown.

TABLE 3—MAXIMUM WIND SPEEDS FOR EXPOSURE CATEGORY (mph)

PRODUCT	THICK (IN.)	FASTENER TYPE[13]	FASTENER SPACING (IN.)	FRAME TYPE[1]	STUD SPACING (IN.)	BLDG. HEIGHT (FT.)	2012 IRC, 2009 IBC/IRC, 2006 IBC/IRC (Basic Wind Speed, V_{asd}[4,6,9,12]) EXPOSURE CATEGORY			2015 IBC/IRC and 2012 IBC (Ultimate Design Wind Speed, V_{ult}[7,8]), 2021 and 2018 IBC/IRC (Basic Design Wind Speed, V[10,11]) EXPOSURE CATEGORY		
							B	C	D	B	C	D
Hardie®Shingle Panel (straight or half round installation)	1/4	0.090" shank x 0.215" HD x 1 1/2" long ring shank nail[5]	13.75	Attached to 7/16" wood structural panel sheathing only	7/16" WSP attached to framing per code	0-15	126	85	-	163	110	-
						20	121	85	-	156	110	-
						40	105	85	-	136	110	-
						60	95	-	-	123	-	-
Hardie®Shingle Panel (staggered installation)	1/4	0.090" shank x 0.215" HD x 1 1/2" long ring shank nail[5]	13.75	Attached to 7/16" wood structural panel sheathing only	7/16" WSP attached to framing per code	0-15	105	85	-	136	110	-
						20	105	-	-	136	-	-
						40	95	-	-	123	-	-
						60	85	-	-	110	-	-
Hardie®Shingle Panel	1/4	0.090" shank x 0.215" HD x 1 1/2" long ring shank nail[5]	8	Attached to 7/16" wood structural panel sheathing only	7/16" WSP attached to framing per code	0-15	158	143	130	204	185	168
						20	158	139	127	204	179	164
						40	152	130	120	196	168	155
						60	143	124	115	185	160	148
Hardie®Shingle Panel	1/4	0.090" shank x 0.215" HD x 1 1/2" long ring shank nail[5]	6	Attached to 7/16" wood structural panel sheathing only	7/16" WSP attached to framing per code	0-15	172	156	142	222	201	183
						20	172	151	138	222	195	178
						40	165	141	130	213	182	168
						60	156	135	126	201	174	163
Hardie®Shingle Panel	1/4	HardieNail Studless Siding Fastener (TetraGrip), .117" x 1.125" x .3" (PART #650867 or #650964)	7" exposure, nailed at 16" o.c. (horizontal) and 7" o.c. (vertical)	Attached to 7/16" wood structural panel sheathing only	7/16" WSP attached to framing per code	0-15	113	102	93	146	132	120
						20	113	100	91	146	129	117
						40	108	93	86	140	120	110
						60	102	89	-	132	115	-
Hardie®Shingle Panel	1/4	0.083" shank x 0.187" HD x 1 1/2" long ring shank nail[2]	at each stud[3]	Nominal 2x4[1] or Min. No. 20 ga. x 3.62" x 1.375" Metal C-stud	16	0-15	168	137	116	217	177	150
						20	168	137	116	217	177	150
						40	168	126	105	217	163	136
						60	158	116	105	204	150	136
Hardie®Shingle Panel	1/4	0.083" shank x 0.187" HD x 1 1/2" long ring shank nail[2]	at each stud[3]	Nominal 2x4[1] or Min. No. 20 ga. x 3.62" x 1.375" Metal C-stud	24	0-15	147	105	85	190	136	110
						20	137	100	85	177	129	110
						40	126	95	-	163	123	-
						60	116	89	-	150	115	-

For **SI:** 1 foot = 305 mm, 1 inch = 25.4 mm, 1 mph – 0.44 m/s.

[1]Values are for species of wood having a specific gravity of 0.40 or greater.
[2]For application to metal framing members, fasteners must be ET & F Fastening Systems, Inc. ET&F Panelfast® nail, ET & F No. AGS-100-0150, head diameter = 0.313 in., shank diameter = 0.100 in., length = 1.5 in. Metal studs must be minimum Fy = 33 ksi.
[3]For application to ASTM C90 concrete masonry unit wall, fasteners must be either ET & F Fastening Systems, Inc. ET&F block nail (ET & F No. ASM-144-0125, head dia. = 0.30 in., shank dia. = 0.14 in., length = 1.25 in.), Max System block nail (CP-C 832 W7-ICC, head diameter. = 0.30 in., shank diameter. = 0.15 in., length = 1.3 in.), Aerosmith SurePin block nail (head diameter = 0.30 in., shank diameter = 0.144 in., length = 1.25 in.), or Jaaco Nail Pro (NP145S head diameter = 0.30 in., shank diameter = 0.145 in., length = 1.25 in.) applied at the equivalent fastener or stud spacing.
[4]Wind speed design assumptions per Section 6.5, Method 2, of ASCE 7-05: I = 1.0, K_{zt} = 1, K_d = 0.85, GC_{pi} = 0.18., GC_p=-1.4.
[5]For application to wood framing or wood-based sheathing, the minimum fastener penetration must be 1 inch into framing or the sheathing thickness as applicable.
[6]V_{asd} = nominal design wind speed.
[7]V_{ult} = ultimate design wind speed.
[8]Wind speed design assumptions per Section 30.4, of ASCE 7-10: Kzt = 1, Kd = 0.85, GCpi = 0.18, GCp = -1.4.
[9] 2015 and 2012 IBC Section 1609.3.1, Eqn. 16-33, $V_{asd}=V_{ult}\sqrt{0.6}$
[10] V = basic design wind speed
[11] Wind speed design assumptions per Section 30.3, of ASCE 7-16: K_{zt} = 1, Kd = 0.85, GCpi = 0.18, GCp = -1.4.
[12] 2021 IBC Section 1609.3.1, Eqn. 16-17 and 2018 IBC Section 1609.3.1, Eqn. 16-33, $V_{asd} = V\sqrt{0.6}$
[13] Smooth-shank stainless steel nails are outside of the scope of this report.

TABLE 4—MAXIMUM WIND SPEEDS FOR EXPOSURE CATEGORY (mph)

PRODUCT	PRODUCT DIMENSION (IN.)		FASTENER TYPE[4,16]	FASTENING METHOD[2]	FRAME TYPE[1,8]	STUD SPACING (IN.)	BUILDING HEIGHT (FT.)	2012 IRC, 2009 IBC/IRC, 2006 IBC/IRC (Basic Wind Speed, V_{asd}[3,9,12,15]) EXPOSURE CATEGORY			2015 IBC/IRC and 2012 IBC (Ultimate Design Wind Speed, V_{ult}[10,11]), 2021 and 2018 IBC/IRC (Basic Design Wind Speed, V[13,14]) EXPOSURE CATEGORY		
	THICK.	WIDTH						B	C	D	B	C	D
Hardie®Plank	5/16	4	ET&F pin 0.100" x 1.5" x 0.25" HD	Face Nailed	Min. No. 20 ga. x 3.62" x 1.375" Metal C-stud	16	0-15	168	168	147	217	217	190
							20	168	168	147	217	217	190
							40	168	158	137	217	204	177
							60	168	147	126	217	190	163
Hardie®Plank	5/16	6	ET&F pin 0.100" x 1.5" x 0.25" HD	Face Nailed	Min. No. 20 ga. x 3.62" x 1.375" Metal C-stud	16	0-15	168	168	147	217	217	190
							20	168	168	147	217	217	190
							40	168	158	137	217	204	177
							60	168	147	126	217	190	163
Hardie®Plank	5/16	6 1/4	ET&F pin 0.100" x 1.5" x 0.25" HD	Face Nailed	Min. No. 20 ga. x 3.62" x 1.375" Metal C-stud	16	0-15	168	168	147	217	217	190
							20	168	168	137	217	217	177
							40	168	158	137	217	204	177
							60	168	147	126	217	190	163
Hardie®Plank	5/16	7 1/4 or 7 1/2	ET&F pin 0.100" x 1.5" x 0.25" HD	Face Nailed	Min. No. 20 ga. x 3.62" x 1.375" Metal C-stud	16	0-15	168	158	126	217	204	163
							20	168	147	126	217	190	163
							40	168	137	121	217	177	156
							60	168	126	116	217	163	150
Hardie®Plank	5/16	8	ET&F pin 0.100" x 1.5" x 0.25" HD	Face Nailed	Min. No. 20 ga. x 3.62" x 1.375" Metal C-stud	16	0-15	168	147	126	217	190	163
							20	168	147	126	217	190	163
							40	168	137	116	217	177	150
							60	168	126	105	217	163	136
Hardie®Plank	5/16	8 1/4	ET&F pin 0.100" x 1.5" x 0.25" HD	Face Nailed	Min. No. 20 ga. x 3.62" x 1.375" Metal C-stud	16	0-15	168	147	126	217	190	163
							20	168	147	116	217	190	150
							40	168	131	116	217	169	150
							60	158	126	105	204	163	136
Hardie®Plank	5/16	9 1/4 or 9 1/2	ET&F pin 0.100" x 1.5" x 0.25" HD	Face Nailed	Min. No. 20 ga. x 3.62" x 1.375" Metal C-stud	16	0-15	168	137	116	217	177	150
							20	168	137	116	217	177	150
							40	158	126	105	204	163	136
							60	147	116	105	190	150	136
Hardie®Plank	5/16	12	ET&F pin 0.100" x 1.5" x 0.25" HD	Face Nailed	Min. No. 20 ga. x 3.62" x 1.375" Metal C-stud	16	0-15	145	131	119	187	169	154
							20	145	127	116	187	164	150
							40	139	119	110	179	154	142
							60	131	114	106	169	147	137
Hardie®Plank	5/16	4	ET&F pin 0.100" x 1.5" x 0.25" HD	Face Nailed	Min. No. 20 ga. x 3.62" x 1.375" Metal C-stud	24	0-15	160	137	116	207	177	150
							20	160	137	116	207	177	150
							40	154	121	105	199	156	136
							60	145	116	100	187	150	129
Hardie®Plank	5/16	6	ET&F pin 0.100" x 1.5" x 0.25" HD	Face Nailed	Min. No. 20 ga. x 3.62" x 1.375" Metal C-stud	24	0-15	160	137	116	207	177	150
							20	160	137	116	207	177	150
							40	154	121	105	199	156	136
							60	145	116	100	187	150	129

TABLE 4—MAXIMUM WIND SPEEDS FOR EXPOSURE CATEGORY (mph) (Continued)

PRODUCT	PRODUCT DIMENSION (IN.)		FASTENER TYPE[4,16]	FASTENING METHOD[2]	FRAME TYPE[1,8]	STUD SPACING (IN.)	BUILDING HEIGHT (FT.)	2012 IRC, 2009 IBC/IRC, 2006 IBC/IRC (Basic Wind Speed, V_{asd}[3,9,12.15]) EXPOSURE CATEGORY			2015 IBC/IRC and 2012 IBC (Ultimate Design Wind Speed, V_{ult}[10,11]), 2021 and 2018 IBC/IRC (Basic Design Wind Speed, V[13,14]) EXPOSURE CATEGORY		
	THICK.	WIDTH						B	C	D	B	C	D
Hardie®Plank	5/16	6 1/4	ET&F pin 0.100" x 1.5" x 0.25" HD	Face Nailed	Min. No. 20 ga. x 3.62" x 1.375" Metal C-stud	24	0-15	160	137	116	207	177	150
							20	160	126	110	207	163	142
							40	147	121	105	190	156	136
							60	137	116	95	177	150	123
Hardie®Plank	5/16	7 1/4 or 7 1/2	ET&F pin 0.100" x 1.5" x 0.25" HD	Face Nailed	Min. No. 20 ga. x 3.62" x 1.375" Metal C-stud	24	0-15	160	116	100	207	150	129
							20	158	116	95	204	150	123
							40	137	105	89	177	136	115
							60	126	95	89	163	123	115
Hardie®Plank	5/16	8	ET&F pin 0.100" x 1.5" x 0.25" HD	Face Nailed	Min. No. 20 ga. x 3.62" x 1.375" Metal C-stud	24	0-15	160	116	95	207	150	123
							20	158	116	95	204	150	123
							40	137	105	89	177	136	115
							60	126	95	85	163	123	110
Hardie®Plank	5/16	8 1/4	ET&F pin 0.100" x 1.5" x 0.25" HD	Face Nailed	Min. No. 20 ga. x 3.62" x 1.375" Metal C-stud	24	0-15	158	116	95	204	150	123
							20	158	105	95	204	136	123
							40	137	100	85	177	129	110
							60	126	95	85	163	123	110
Hardie®Plank	5/16	9 1/4 or 9 1/2	ET&F pin 0.100" x 1.5" x 0.25" HD	Face Nailed	Min. No. 20 ga. x 3.62" x 1.375" Metal C-stud	24	0-15	147	105	85	190	136	110
							20	147	105	85	190	136	110
							40	126	95	85	163	123	110
							60	126	95	-	163	123	-
Hardie®Plank	5/16	12	ET&F pin 0.100" x 1.5" x 0.25" HD	Face Nailed	Min. No. 20 ga. x 3.62" x 1.375" Metal C-stud	24	0-15	106	96	87	137	124	112
							20	106	93	85	137	120	110
							40	102	87	-	132	112	-
							60	96	-	-	124	-	-
Hardie®Plank	5/16	4	ET&F pin 0.100" x 1.5" x 0.313" HD	Blind Nailed	Min. No. 20 ga. x 3.62" x 1.375" Metal C-stud	16	0-15	158	126	105	204	163	136
							20	158	121	100	204	156	129
							40	147	110	95	190	142	123
							60	137	105	95	177	136	123
Hardie®Plank	5/16	6	ET&F pin 0.100" x 1.5" x 0.313" HD	Blind Nailed	Min. No. 20 ga. x 3.62" x 1.375" Metal C-stud	16	0-15	158	126	105	204	163	136
							20	158	121	100	204	156	129
							40	147	110	95	190	142	123
							60	137	105	95	177	136	123
Hardie®Plank	5/16	6 1/4	ET&F pin 0.100" x 1.5" x 0.313" HD	Blind Nailed	Min. No. 20 ga. x 3.62" x 1.375" Metal C-stud	16	0-15	168	116	100	217	150	129
							20	158	116	95	204	150	123
							40	137	105	89	177	136	115
							60	126	100	85	163	129	110
Hardie®Plank	5/16	7 1/4 or 7 1/2	ET&F pin 0.100" x 1.5" x 0.313" HD	Blind Nailed	Min. No. 20 ga. x 3.62" x 1.375" Metal C-stud	16	0-15	147	105	85	190	136	110
							20	137	100	85	177	129	110
							40	121	89	-	156	115	-
							60	110	85	-	142	110	-

TABLE 4—MAXIMUM WIND SPEEDS FOR EXPOSURE CATEGORY (mph) (Continued)

PRODUCT	PRODUCT DIMENSION (IN.)		FASTENER TYPE[4,16]	FASTENING METHOD[2]	FRAME TYPE[1,8]	STUD SPACING (IN.)	BUILDING HEIGHT (FT.)	2012 IRC, 2009 IBC/IRC, 2006 IBC/IRC (Basic Wind Speed, V_{asd}[3,9,12,15])			2015 IBC/IRC and 2012 IBC (Ultimate Design Wind Speed, V_{ult}[10,11]), 2021 and 2018 IBC/IRC (Basic Design Wind Speed, V[13,14])		
								EXPOSURE CATEGORY			EXPOSURE CATEGORY		
	THICK.	WIDTH						B	C	D	B	C	D
Hardie®Plank	5/16	8	ET&F pin 0.100" x 1.5" x 0.313" HD	Blind Nailed	Min. No. 20 ga. x 3.62" x 1.375" Metal C-stud	16	0-15	137	95	85	177	123	110
							20	126	95	-	163	123	-
							40	116	85	-	150	110	-
							60	105	85	-	136	110	-
Hardie®Plank	5/16	8 1/4	ET&F pin 0.100" x 1.5" x 0.313" HD	Blind Nailed	Min. No. 20 ga. x 3.62" x 1.375" Metal C-stud	16	0-15	137	95	-	177	123	-
							20	126	95	-	163	123	-
							40	116	85	-	150	110	-
							60	105	-	-	136	-	-
Hardie®Plank	5/16	4	ET&F pin 0.100" x 1.5" x 0.313" HD	Blind Nailed	Min. No. 20 ga. x 3.62" x 1.375" Metal C-stud	24	0-15	158	110	95	204	142	123
							20	147	105	85	190	136	110
							40	126	95	85	163	123	110
							60	121	95	-	156	123	-
Hardie®Plank	5/16	6	ET&F pin 0.100" x 1.5" x 0.313" HD	Blind Nailed	Min. No. 20 ga. x 3.62" x 1.375" Metal C-stud	24	0-15	158	110	95	204	142	123
							20	147	105	85	190	136	110
							40	126	95	85	163	123	110
							60	121	95	-	156	123	-
Hardie®Plank	5/16	6 1/4	ET&F pin 0.100" x 1.5" x 0.313" HD	Blind Nailed	Min. No. 20 ga. x 3.62" x 1.375" Metal C-stud	24	0-15	147	105	85	190	136	110
							20	137	100	85	177	129	110
							40	126	95	-	163	123	-
							60	105	89	-	136	115	-
Hardie®Plank	5/16	7 1/4 or 7 1/2	ET&F pin 0.100" x 1.5" x 0.313" HD	Blind Nailed	Min. No. 20 ga. x 3.62" x 1.375" Metal C-stud	24	0-15	137	95	85	177	123	110
							20	126	95	-	163	123	-
							40	116	85	-	150	110	-
							60	105	85	-	136	110	-
Hardie®Plank	5/16	8	ET&F pin 0.100" x 1.5" x 0.313" HD	Blind Nailed	Min. No. 20 ga. x 3.62" x 1.375" Metal C-stud	24	0-15	126	85	-	163	110	-
							20	116	85	-	150	110	-
							40	100	-	-	129	-	-
							60	95	-	-	123	-	-
Hardie®Plank	5/16	8 1/4	ET&F pin 0.100" x 1.5" x 0.313" HD	Blind Nailed	Min. No. 20 ga. x 3.62" x 1.375" Metal C-stud	24	0-15	116	-	-	150	-	-
							20	105	-	-	136	-	-
							40	95	-	-	123	-	-
							60	85	-	-	110	-	-
Hardie®Plank	5/16	5 1/4	6d common	Face Nailed Through plank overlap	2X4 wood	16	0-15	170	170	158	219	219	204
							20	170	169	154	219	218	199
							40	170	157	145	219	203	187
							60	170	151	140	219	194	180
Hardie®Plank	5/16	6 1/4	6d common	Face Nailed Through plank overlap	2X4 wood	16	0-15	170	155	141	219	200	182
							20	170	151	138	219	195	178
							40	164	140	130	218	181	167
							60	155	135	125	207	174	161

TABLE 4—MAXIMUM WIND SPEEDS FOR EXPOSURE CATEGORY (mph) (Continued)

PRODUCT	PRODUCT DIMENSION (IN.)		FASTENER TYPE[4,16]	FASTENING METHOD[2]	FRAME TYPE[1,8]	STUD SPACING (IN.)	BUILDING HEIGHT (FT.)	2012 IRC, 2009 IBC/IRC, 2006 IBC/IRC (Basic Wind Speed, V_{asd}[3,9,12,15]) EXPOSURE CATEGORY			2015 IBC/IRC and 2012 IBC (Ultimate Design Wind Speed, V_{ult}[10,11]), 2021 and 2018 IBC/IRC (Basic Design Wind Speed, V[13,14]) EXPOSURE CATEGORY		
	THICK.	WIDTH						B	C	D	B	C	D
Hardie®Plank	5/16	7 1/4	6d common	Face Nailed Through plank overlap	2X4 wood	16	0-15	156	142	129	202	183	166
							20	156	138	126	202	178	162
							40	150	128	118	193	165	153
							60	142	123	114	183	159	147
Hardie®Plank	5/16	7 1/2	6d common	Face Nailed Through plank overlap	2X4 wood	16	0-15	153	139	126	197	179	163
							20	153	135	123	197	174	159
							40	147	125	116	190	162	150
							60	139	120	112	179	155	144
Hardie®Plank	5/16	8	6d common	Face Nailed Through plank overlap	2X4 wood	16	0-15	147	134	121	190	172	157
							20	147	130	118	190	168	153
							40	141	121	111	182	156	144
							60	134	116	108	172	150	139
Hardie®Plank	5/16	8 1/4	6d common	Face Nailed Through plank overlap	2X4 wood	16	0-15	145	131	119	187	169	154
							20	145	127	116	187	165	150
							40	139	119	110	179	153	141
							60	131	114	106	169	147	136
Hardie®Plank	5/16	9 1/4	6d common	Face Nailed Through plank overlap	2X4 wood	16	0-15	135	123	111	175	158	144
							20	135	119	109	175	154	141
							40	130	111	102	168	143	132
							60	123	106	99	158	137	128
Hardie®Plank	5/16	9 1/2	6d common	Face Nailed Through plank overlap	2X4 wood	16	0-15	133	121	110	172	156	142
							20	133	117	107	172	152	138
							40	128	109	101	165	141	130
							60	121	105	97	156	135	126
Hardie®Plank	5/16	5 1/4	6d common	Face Nailed Through plank overlap	2X4 wood	24	0-15	156	142	129	201	183	166
							20	156	138	126	201	178	162
							40	150	128	118	193	165	153
							60	142	123	114	183	159	147
Hardie®Plank	5/16	6 1/4	6d common	Face Nailed Through plank overlap	2X4 wood	24	0-15	140	127	115	180	164	149
							20	140	123	112	180	159	145
							40	134	115	106	173	148	137
							60	127	110	102	164	142	132
Hardie®Plank	5/16	7 1/4	6d common	Face Nailed Through plank overlap	2X4 wood	24	0-15	127	116	105	165	149	136
							20	127	112	103	165	145	132
							40	122	105	97	158	135	125
							60	116	100	93	149	130	120
Hardie®Plank	5/16	7 1/2	6d common	Face Nailed Through plank overlap	2X4 wood	24	0-15	125	113	103	161	146	133
							20	125	110	100	161	142	130
							40	120	102	95	155	132	122
							60	113	98	91	146	127	118

TABLE 4—MAXIMUM WIND SPEEDS FOR EXPOSURE CATEGORY (mph) (Continued)

PRODUCT	PRODUCT DIMENSION (IN.)		FASTENER TYPE[4,16]	FASTENING METHOD[2]	FRAME TYPE[1,8]	STUD SPACING (IN.)	BUILDING HEIGHT (FT.)	2012 IRC, 2009 IBC/IRC, 2006 IBC/IRC (Basic Wind Speed, V_{asd}[3,9,12,15])			2015 IBC/IRC and 2012 IBC (Ultimate Design Wind Speed, V_{ult}[10,11]), 2021 and 2018 IBC/IRC (Basic Design Wind Speed, V[13,14])		
								EXPOSURE CATEGORY			EXPOSURE CATEGORY		
	THICK.	WIDTH						B	C	D	B	C	D
Hardie®Plank	5/16	8	6d common	Face Nailed Through plank overlap	2X4 wood	24	0-15	120	109	99	155	141	128
							20	120	106	97	155	137	125
							40	115	99	91	149	127	117
							60	109	95	88	141	122	113
Hardie®Plank	5/16	8 1/4	6d common	Face Nailed Through plank overlap	2X4 wood	24	0-15	118	107	97	152	138	126
							20	118	104	95	152	134	123
							40	113	97	89	146	125	115
							60	107	93	86	138	120	111
Hardie®Plank	5/16	9 1/4	6d common	Face Nailed Through plank overlap	2X4 wood	24	0-15	110	100	91	142	129	117
							20	110	97	89	142	126	115
							40	106	91	-	137	117	-
							60	100	87	-	129	112	-
Hardie®Plank	5/16	9 1/2	6d common	Face Nailed Through plank overlap	2X4 wood	24	0-15	109	99	90	140	127	116
							20	109	96	87	140	124	113
							40	104	89	-	135	115	-
							60	99	85	-	127	110	-
Hardie®Plank	5/16	5 1/4	8d common	Face Nailed Through plank overlap	2X4 wood	16	0-15	170	170	170	219	219	219
							20	170	170	170	219	219	219
							40	170	170	170	219	219	219
							60	170	170	170	219	219	219
Hardie®Plank	5/16	6 1/4	8d common	Face Nailed Through plank overlap	2X4 wood	16	0-15	170	170	170	219	219	219
							20	170	170	170	219	219	219
							40	170	170	161	219	219	208
							60	170	168	156	219	217	201
Hardie®Plank	5/16	7 1/4	8d common	Face Nailed Through plank overlap	2X4 wood	16	0-15	170	170	160	219	219	207
							20	170	170	157	219	219	203
							40	170	160	147	219	207	190
							60	170	153	142	219	198	183
Hardie®Plank	5/16	7 1/2	8d common	Face Nailed Through plank overlap	2X4 wood	16	0-15	170	170	157	219	219	203
							20	170	168	154	219	217	199
							40	170	157	145	219	203	187
							60	170	150	139	219	194	179
Hardie®Plank	5/16	8	8d common	Face Nailed Through plank overlap	2X4 wood	16	0-15	170	167	151	219	216	195
							20	170	162	148	219	209	191
							40	170	151	139	219	195	179
							60	167	144	134	216	186	173
Hardie®Plank	5/16	8 1/4	8d common	Face Nailed Through plank overlap	2X4 wood	16	0-15	170	164	149	219	212	192
							20	170	159	145	219	205	187
							40	170	148	137	219	191	177
							60	164	142	132	212	183	170

TABLE 4—MAXIMUM WIND SPEEDS FOR EXPOSURE CATEGORY (mph) (Continued)

PRODUCT	PRODUCT DIMENSION (IN.)		FASTENER TYPE[4,16]	FASTENING METHOD[2]	FRAME TYPE[1,8]	STUD SPACING (IN.)	BUILDING HEIGHT (FT.)	2012 IRC, 2009 IBC/IRC, 2006 IBC/IRC (Basic Wind Speed, V_{asd}[3,9,12,15]) EXPOSURE CATEGORY			2015 IBC/IRC and 2012 IBC (Ultimate Design Wind Speed, V_{ult}[10,11]), 2021 and 2018 IBC/IRC (Basic Design Wind Speed, V[13,14]) EXPOSURE CATEGORY		
	THICK.	WIDTH						B	C	D	B	C	D
Hardie®Plank	5/16	9 1/4	8d common	Face Nailed Through plank overlap	2X4 wood	16	0-15	169	153	139	218	198	179
							20	169	149	136	218	192	176
							40	162	138	128	209	178	165
							60	153	133	123	198	172	159
Hardie®Plank	5/16	9 1/2	8d common	Face Nailed Through plank overlap	2X4 wood	16	0-15	166	151	137	214	195	177
							20	166	146	134	214	188	173
							40	159	136	126	205	176	163
							60	151	131	121	195	169	156
Hardie®Plank	5/16	5 1/4	8d common	Face Nailed Through plank overlap	2X4 wood	24	0-15	160	145	132	207	187	170
							20	160	141	129	207	182	167
							40	154	131	121	199	169	156
							60	145	126	117	187	163	151
Hardie®Plank	5/16	6 1/4	8d common	Face Nailed Through plank overlap	2X4 wood	24	0-15	160	145	132	207	187	170
							20	160	141	129	207	182	167
							40	154	131	121	199	169	156
							60	145	126	117	187	163	151
Hardie®Plank	5/16	6 1/4	8d common	Face Nailed Through plank overlap	2X4 wood	24	0-15	159	144	131	205	186	169
							20	159	140	128	205	181	165
							40	153	130	120	198	168	155
							60	144	125	116	186	161	150
Hardie®Plank	5/16	7 1/2	8d common	Face Nailed Through plank overlap	2X4 wood	24	0-15	156	141	128	201	182	165
							20	156	137	125	201	177	161
							40	150	128	118	194	165	152
							60	141	123	114	182	159	147
Hardie®Plank	5/16	8	8d common	Face Nailed Through plank overlap	2X4 wood	24	0-15	150	136	123	194	176	159
							20	150	132	121	194	170	156
							40	144	123	113	186	159	146
							60	136	118	109	176	152	141
Hardie®Plank	5/16	8 1/4	8d common	Face Nailed Through plank overlap	2X4 wood	24	0-15	147	134	121	190	173	156
							20	147	130	118	190	168	152
							40	141	121	111	182	156	143
							60	134	116	108	173	150	139
Hardie®Plank	5/16	9 1/4	8d common	Face Nailed Through plank overlap	2X4 wood	24	0-15	138	125	113	178	161	146
							20	138	121	111	178	156	143
							40	132	113	104	170	146	134
							60	125	108	101	161	139	130
Hardie®Plank	5/16	9 1/2	8d common	Face Nailed Through plank overlap	2X4 wood	24	0-15	136	123	112	176	159	145
							20	136	120	109	176	155	141
							40	130	111	103	168	143	133
							60	123	107	99	159	138	128

TABLE 4—MAXIMUM WIND SPEEDS FOR EXPOSURE CATEGORY (mph) (Continued)

PRODUCT	PRODUCT DIMENSION (IN.)		FASTENER TYPE[4,16]	FASTENING METHOD[2]	FRAME TYPE[1,8]	STUD SPACING (IN.)	BUILDING HEIGHT (FT.)	2012 IRC, 2009 IBC/IRC, 2006 IBC/IRC (Basic Wind Speed, V_{asd}[3,9,12,15]) EXPOSURE CATEGORY			2015 IBC/IRC and 2012 IBC (Ultimate Design Wind Speed, V_{ult}[10,11]), 2021 and 2018 IBC/IRC (Basic Design Wind Speed, V[13,14]) EXPOSURE CATEGORY		
	THICK.	WIDTH						B	C	D	B	C	D
Hardie®Plank	5/16	4	No. 8-18, 1-5/8" long x 0.323" HD ribbed bugle head screw	Face Screwed	Min. No. 20 ga. x 3.62" x 1.375" Metal C-stud	16	0-15	168	168	137	217	217	177
							20	168	158	137	217	204	177
							40	168	147	131	217	190	169
							60	168	137	126	217	177	163
Hardie®Plank	5/16	6	No. 8-18, 1-5/8" long x 0.323" HD ribbed bugle head screw	Face Screwed	Min. No. 20 ga. x 3.62" x 1.375" Metal C-stud	16	0-15	168	168	137	217	217	177
							20	168	158	137	217	204	177
							40	168	147	131	217	190	169
							60	168	137	126	217	177	163
Hardie®Plank	5/16	6 1/4	No. 8-18, 1-5/8" long x 0.323" HD ribbed bugle head screw	Face Screwed	Min. No. 20 ga. x 3.62" x 1.375" Metal C-stud	16	0-15	168	168	137	217	217	177
							20	168	158	137	217	204	177
							40	168	147	126	217	190	163
							60	168	137	121	217	177	156
Hardie®Plank	5/16	7 1/4 or 7 1/2	No. 8-18, 1-5/8" long x 0.323" HD ribbed bugle head screw	Face Screwed	Min. No. 20 ga. x 3.62" x 1.375" Metal C-stud	16	0-15	168	147	126	217	190	163
							20	168	147	121	217	190	156
							40	168	131	116	217	169	150
							60	168	126	105	217	163	136
Hardie®Plank	5/16	8	No. 8-18, 1-5/8" long x 0.323" HD ribbed bugle head screw	Face Screwed	Min. No. 20 ga. x 3.62" x 1.375" Metal C-stud	16	0-15	168	147	126	217	190	163
							20	168	147	121	217	190	156
							40	168	131	116	217	169	150
							60	158	126	105	204	163	136
Hardie®Plank	5/16	8 1/4	No. 8-18, 1-5/8" long x 0.323" HD ribbed bugle head screw	Face Screwed	Min. No. 20 ga. x 3.62" x 1.375" Metal C-stud	16	0-15	168	147	126	217	190	163
							20	168	137	121	217	177	156
							40	168	131	116	217	169	150
							60	158	121	105	204	156	136
Hardie®Plank	5/16	9 1/4 or 9 1/2	No. 8-18, 1-5/8" long x 0.323" HD ribbed bugle head screw	Face Screwed	Min. No. 20 ga. x 3.62" x 1.375" Metal C-stud	16	0-15	168	137	116	217	177	150
							20	168	131	110	217	169	142
							40	158	121	105	204	156	136
							60	147	116	100	190	150	129
Hardie®Plank	5/16	12	No. 8-18, 1-5/8" long x 0.323" HD ribbed bugle head screw	Face Screwed	Min. No. 20 ga. x 3.62" x 1.375" Metal C-stud	16	0-15	168	126	105	217	163	136
							20	168	121	95	217	156	123
							40	137	110	95	177	142	123
							60	137	105	89	177	136	115
Hardie®Plank	5/16	4	No. 8-18, 1-5/8" long x 0.323" HD ribbed bugle head screw	Face Screwed	Min. No. 20 ga. x 3.62" x 1.375" Metal C-stud	24	0-15	160	137	116	207	177	150
							20	160	137	116	207	177	150
							40	155	126	110	200	163	142
							60	145	116	105	187	150	136
Hardie®Plank	5/16	6	No. 8-18, 1-5/8" long x 0.323" HD ribbed bugle head screw	Face Screwed	Min. No. 20 ga. x 3.62" x 1.375" Metal C-stud	24	0-15	160	137	116	207	177	150
							20	160	137	116	207	177	150
							40	154	126	110	199	163	142
							60	145	116	105	187	150	136

TABLE 4—MAXIMUM WIND SPEEDS FOR EXPOSURE CATEGORY (mph) (Continued)

PRODUCT	PRODUCT DIMENSION (IN.)		FASTENER TYPE[4,16]	FASTENING METHOD[2]	FRAME TYPE[1,8]	STUD SPACING (IN.)	BUILDING HEIGHT (FT.)	2012 IRC, 2009 IBC/IRC, 2006 IBC/IRC (Basic Wind Speed, V_{asd}[3,9,12,15]) EXPOSURE CATEGORY			2015 IBC/IRC and 2012 IBC (Ultimate Design Wind Speed, V_{ult}[10,11]), 2021 and 2018 IBC/IRC (Basic Design Wind Speed, V[13,14]) EXPOSURE CATEGORY		
	THICK.	WIDTH						B	C	D	B	C	D
Hardie®Plank	5/16	6 1/4	No. 8-18, 1-5/8" long x 0.323" HD ribbed bugle head screw	Face Screwed	Min. No. 20 ga. x 3.62" x 1.375" Metal C-stud	24	0-15	160	145	116	207	187	150
							20	160	141	110	207	182	142
							40	154	131	105	199	169	136
							60	145	126	100	187	163	129
Hardie®Plank	5/16	7 1/4 or 7 1/2	No. 8-18, 1-5/8" long x 0.323" HD ribbed bugle head screw	Face Screwed	Min. No. 20 ga. x 3.62" x 1.375" Metal C-stud	24	0-15	160	126	105	207	163	136
							20	160	121	105	207	156	136
							40	147	110	95	190	142	123
							60	137	105	95	177	136	123
Hardie®Plank	5/16	8	No. 8-18, 1-5/8" long x 0.323" HD ribbed bugle head screw	Face Screwed	Min. No. 20 ga. x 3.62" x 1.375" Metal C-stud	24	0-15	160	126	105	207	163	136
							20	160	121	100	207	156	129
							40	147	110	95	190	142	123
							60	137	105	89	177	136	115
Hardie®Plank	5/16	8 1/4	No. 8-18, 1-5/8" long x 0.323" HD ribbed bugle head screw	Face Screwed	Min. No. 20 ga. x 3.62" x 1.375" Metal C-stud	24	0-15	160	121	105	207	156	136
							20	160	121	100	207	156	129
							40	137	105	95	177	136	123
							60	131	100	89	169	129	115
Hardie®Plank	5/16	9 1/4 or 9 1/2	No. 8-18, 1-5/8" long x 0.323" HD ribbed bugle head screw	Face Screwed	Min. No. 20 ga. x 3.62" x 1.375" Metal C-stud	24	0-15	158	116	95	204	150	123
							20	158	110	95	204	142	123
							40	137	100	89	177	129	115
							60	126	95	85	163	123	110
Hardie®Plank	5/16	5 1/4	No. 11 gauge, 1.25" long roofing nail	Blind Nailed Through top edge of plank	2X4 wood	16	0-15	163	148	134	210	191	173
							20	163	143	131	210	185	169
							40	156	133	123	202	172	159
							60	148	128	119	191	165	154
Hardie®Plank	5/16	6 1/4	No. 11 gauge, 1.25" long roofing nail	Blind Nailed Through top edge of plank	2X4 wood	16	0-15	146	132	120	188	171	155
							20	146	128	117	188	166	151
							40	140	119	110	180	154	142
							60	132	115	106	171	148	137
Hardie®Plank	5/16	7 1/4	No. 11 gauge, 1.25" long roofing nail	Blind Nailed Through top edge of plank	2X4 wood	16	0-15	133	121	110	172	156	142
							20	133	117	107	172	151	138
							40	128	109	101	165	141	130
							60	121	105	97	156	135	126
Hardie®Plank	5/16	7 1/2	No. 11 gauge, 1.25" long roofing nail	Blind Nailed Through top edge of plank	2X4 wood	16	0-15	130	118	107	168	152	138
							20	130	115	105	168	148	135
							40	125	107	99	161	138	127
							60	118	102	95	152	132	123
Hardie®Plank	5/16	8	No. 11 gauge, 1.25" long roofing nail	Blind Nailed Through top edge of plank	2X4 wood	16	0-15	125	114	103	162	147	133
							20	125	110	101	162	143	130
							40	120	103	95	155	133	122
							60	114	99	91	147	127	118

TABLE 4—MAXIMUM WIND SPEEDS FOR EXPOSURE CATEGORY (mph) (Continued)

PRODUCT	PRODUCT DIMENSION (IN.)		FASTENER TYPE[4,16]	FASTENING METHOD[2]	FRAME TYPE[1,8]	STUD SPACING (IN.)	BUILDING HEIGHT (FT.)	2012 IRC, 2009 IBC/IRC, 2006 IBC/IRC (Basic Wind Speed, V_{asd}[3,9,12,15])			2015 IBC/IRC and 2012 IBC (Ultimate Design Wind Speed, V_{ult}[10,11]), 2021 and 2018 IBC/IRC (Basic Design Wind Speed, V[13,14])		
								EXPOSURE CATEGORY			EXPOSURE CATEGORY		
	THICK.	WIDTH						B	C	D	B	C	D
Hardie®Plank	5/16	8 1/4	No. 11 gauge, 1.25" long roofing nail	Blind Nailed Through top edge of plank	2X4 wood	16	0-15	123	112	101	159	144	131
							20	123	108	99	159	140	128
							40	118	101	93	152	130	120
							60	112	97	90	144	125	116
Hardie®Plank	5/16	9 1/4	No. 11 gauge, 1.25" long roofing nail	Blind Nailed Through top edge of plank	2X4 wood	16	0-15	115	104	95	148	135	122
							20	115	101	93	148	131	119
							40	110	94	87	142	122	112
							60	104	90	-	135	117	-
Hardie®Plank	5/16	9 1/2	No. 11 gauge, 1.25" long roofing nail	Blind Nailed Through top edge of plank	2X4 wood	16	0-15	113	103	93	146	133	121
							20	113	100	91	146	129	118
							40	109	93	86	140	120	111
							60	103	89	-	133	115	107
Hardie®Plank	5/16	5 1/4	No. 11 gauge, 1.25" long roofing nail	Blind Nailed Through top edge of plank	2X4 wood	24	0-15	133	121	110	172	156	141
							20	133	117	107	172	151	138
							40	128	109	101	165	141	130
							60	121	105	97	156	135	125
Hardie®Plank	5/16	6 1/4	No. 11 gauge, 1.25" long roofing nail	Blind Nailed Through top edge of plank	2X4 wood	24	0-15	119	108	98	153	139	126
							20	119	105	96	153	135	124
							40	114	98	90	147	126	116
							60	108	94	87	139	121	112
Hardie®Plank	5/16	7 1/4	No. 11 gauge, 1.25" long roofing nail	Blind Nailed Through top edge of plank	2X4 wood	24	0-15	108	98	89	140	127	115
							20	108	96	87	140	123	113
							40	104	89	-	134	115	-
							60	98	85	-	127	110	-
Hardie®Plank	5/16	7 1/2	No. 11 gauge, 1.25" long roofing nail	Blind Nailed Through top edge of plank	2X4 wood	24	0-15	106	96	88	137	125	113
							20	106	94	86	137	121	110
							40	102	87	-	132	113	-
							60	96	-	-	125	108	-
Hardie®Plank	5/16	8	No. 11 gauge, 1.25" long roofing nail	Blind Nailed Through top edge of plank	2X4 wood	24	0-15	102	93	-	132	120	-
							20	102	90	-	132	116	-
							40	98	-	-	127	-	-
							60	93	-	-	120	-	-
Hardie®Plank	5/16	8 1/4	No. 11 gauge, 1.25" long roofing nail	Blind Nailed Through top edge of plank	2X4 wood	24	0-15	100	91	-	129	117	-
							20	100	88	-	129	114	-
							40	96	-	-	124	-	-
							60	91	-	-	117	-	-
Hardie®Plank	5/16	9 1/4	No. 11 gauge, 1.25" long roofing nail	Blind Nailed Through top edge of plank	2X4 wood	24	0-15	94	85	-	121	110	-
							20	94	-	-	121	107	-
							40	90	-	-	116	-	-
							60	85	-	-	110	-	-

TABLE 4—MAXIMUM WIND SPEEDS FOR EXPOSURE CATEGORY (mph) (Continued)

PRODUCT	PRODUCT DIMENSION (IN.)		FASTENER TYPE[4,16]	FASTENING METHOD[2]	FRAME TYPE[1,8]	STUD SPACING (IN.)	BUILDING HEIGHT (FT.)	2012 IRC, 2009 IBC/IRC, 2006 IBC/IRC (Basic Wind Speed, V_{asd}[3,9,12,15])			2015 IBC/IRC and 2012 IBC (Ultimate Design Wind Speed, V_{ult}[10,11]), 2021 and 2018 IBC/IRC (Basic Design Wind Speed, V[13,14])		
								EXPOSURE CATEGORY			EXPOSURE CATEGORY		
	THICK.	WIDTH						B	C	D	B	C	D
Hardie®Plank	5/16	9 1/2	No. 11 gauge, 1.25" long roofing nail	Blind Nailed Through top edge of plank	2X4 wood	24	0-15	93	-	-	119	-	-
							20	93	-	-	119	-	-
							40	89	-	-	115	-	-
							60	-	-	-	-	-	-
Hardie®Plank	5/16	5 1/4	No. 11 gauge, 1.75 inch long roofing Nail	Blind Nailed Through top edge of plank	2X4 wood	16	0-15	170	170	166	219	219	214
							20	170	170	162	219	219	209
							40	170	165	153	219	213	197
							60	170	158	147	219	205	190
Hardie®Plank	5/16	6 1/4	No. 11 gauge, 1.75 inch long roofing Nail	Blind Nailed Through top edge of plank	2X4 wood	16	0-15	170	164	149	219	211	192
							20	170	159	145	219	205	187
							40	170	148	137	219	191	176
							60	164	142	132	211	183	170
Hardie®Plank	5/16	7 1/4	No. 11 gauge, 1.75 inch long roofing Nail	Blind Nailed Through top edge of plank	2X4 wood	16	0-15	164	149	136	212	193	175
							20	164	145	132	212	187	171
							40	158	135	125	204	174	161
							60	149	129	120	193	167	155
Hardie®Plank	5/16	7 1/2	No. 11 gauge, 1.75 inch long roofing Nail	Blind Nailed Through top edge of plank	2X4 wood	16	0-15	161	146	133	208	189	172
							20	161	142	130	208	183	167
							40	155	132	122	200	171	158
							60	146	127	118	189	164	152
Hardie®Plank	5/16	8	No. 11 gauge, 1.75 inch long roofing Nail	Blind Nailed Through top edge of plank	2X4 wood	16	0-15	155	141	128	200	182	165
							20	155	137	125	200	176	161
							40	149	127	117	192	164	152
							60	141	122	113	182	157	146
Hardie®Plank	5/16	8 1/4	No. 11 gauge, 1.75 inch long roofing Nail	Blind Nailed Through top edge of plank	2X4 wood	16	0-15	152	138	126	197	178	162
							20	152	134	123	197	173	158
							40	146	125	115	189	161	149
							60	138	120	111	178	155	144
Hardie®Plank	5/16	9 1/4	No. 11 gauge, 1.75 inch long roofing Nail	Blind Nailed Through top edge of plank	2X4 wood	16	0-15	142	129	117	184	167	152
							20	142	126	115	184	162	148
							40	137	117	108	176	151	139
							60	129	112	104	167	145	134
Hardie®Plank	5/16	9 1/2	No. 11 gauge, 1.75 inch long roofing Nail	Blind Nailed Through top edge of plank	2X4 wood	16	0-15	140	127	116	181	164	149
							20	140	124	113	181	160	146
							40	135	115	106	174	148	137
							60	127	110	102	164	142	132
Hardie®Plank	5/16	5 1/4	No. 11 gauge, 1.75 inch long roofing Nail	Blind Nailed Through top edge of plank	2X4 wood	24	0-15	164	149	136	212	193	175
							20	164	145	132	212	187	171
							40	158	135	125	204	147	161
							60	149	129	120	193	167	155

TABLE 4—MAXIMUM WIND SPEEDS FOR EXPOSURE CATEGORY (mph) (Continued)

PRODUCT	PRODUCT DIMENSION (IN.)		FASTENER TYPE[4,16]	FASTENING METHOD[2]	FRAME TYPE[1,8]	STUD SPACING (IN.)	BUILDING HEIGHT (FT.)	2012 IRC, 2009 IBC/IRC, 2006 IBC/IRC (Basic Wind Speed, V_{asd}[3,9,12,15]) EXPOSURE CATEGORY			2015 IBC/IRC and 2012 IBC (Ultimate Design Wind Speed, V_{ult}[10,11]), 2021 and 2018 IBC/IRC (Basic Design Wind Speed, V[13,14]) EXPOSURE CATEGORY		
	THICK.	WIDTH						B	C	D	B	C	D
Hardie®Plank	5/16	6 1/4	No. 11 gauge, 1.75 inch long roofing Nail	Blind Nailed Through top edge of plank	2X4 wood	24	0-15	147	134	121	190	172	157
							20	147	130	118	190	168	153
							40	141	121	111	182	156	144
							60	134	116	108	172	150	139
Hardie®Plank	5/16	7 1/4	No. 11 gauge, 1.75 inch long roofing Nail	Blind Nailed Through top edge of plank	2X4 wood	24	0-15	134	122	111	173	157	143
							20	134	118	108	173	153	140
							40	129	110	102	166	142	131
							60	122	106	98	157	136	127
Hardie®Plank	5/16	7 1/2	No. 11 gauge, 1.75 inch long roofing Nail	Blind Nailed Through top edge of plank	2X4 wood	24	0-15	132	119	109	170	154	140
							20	132	116	106	170	150	137
							40	126	108	100	163	139	129
							60	119	104	96	154	134	124
Hardie®Plank	5/16	8	No. 11 gauge, 1.75 inch long roofing Nail	Blind Nailed Through top edge of plank	2X4 wood	24	0-15	127	115	104	163	148	135
							20	127	112	102	163	144	132
							40	122	104	96	157	134	124
							60	115	100	93	148	129	120
Hardie®Plank	5/16	8 1/4	No. 11 gauge, 1.75 inch long roofing Nail	Blind Nailed Through top edge of plank	2X4 wood	24	0-15	124	113	102	161	146	132
							20	124	110	100	161	142	129
							40	119	102	94	154	132	122
							60	113	98	91	146	126	117
Hardie®Plank	5/16	9 1/4	No. 11 gauge, 1.75 inch long roofing Nail	Blind Nailed Through top edge of plank	2X4 wood	24	0-15	116	106	96	150	136	124
							20	116	103	94	150	133	121
							40	112	95	88	144	123	114
							60	106	92	85	136	118	110
Hardie®Plank	5/16	9 1/2	No. 11 gauge, 1.75 inch long roofing Nail	Blind Nailed Through top edge of plank	2X4 wood	24	0-15	114	104	94	148	134	122
							20	114	101	92	148	130	119
							40	110	94	87	142	121	112
							60	104	90	-	134	116	-
Hardie®Plank	5/16	4	No. 8 x 1 1/4 in. long x 0.375 in. HD ribbed waferhead screws	Blind Screwed	Min. No. 20 ga. x 3.62" x 1.375" Metal C-stud	16	0-15	168	168	137	217	217	177
							20	168	158	137	217	204	177
							40	168	147	126	217	190	163
							60	168	137	121	217	177	156
Hardie®Plank	5/16	6	No. 8 x 1 1/4 in. long x 0.375 in. HD ribbed waferhead screws	Blind Screwed	Min. No. 20 ga. x 3.62" x 1.375" Metal C-stud	16	0-15	168	168	137	217	217	177
							20	168	158	137	217	204	177
							40	168	147	126	217	190	163
							60	168	137	121	217	177	156
Hardie®Plank	5/16	6 1/4	No. 8 x 1 1/4 in. long x 0.375 in. HD ribbed waferhead screws	Blind Screwed	Min. No. 20 ga. x 3.62" x 1.375" Metal C-stud	16	0-15	168	158	142	217	204	183
							20	168	158	131	217	204	169
							40	168	147	126	217	190	163
							60	158	137	121	204	177	156

TABLE 4—MAXIMUM WIND SPEEDS FOR EXPOSURE CATEGORY (mph) (Continued)

PRODUCT	PRODUCT DIMENSION (IN.)		FASTENER TYPE[4,16]	FASTENING METHOD[2]	FRAME TYPE[1,8]	STUD SPACING (IN.)	BUILDING HEIGHT (FT.)	2012 IRC, 2009 IBC/IRC, 2006 IBC/IRC (Basic Wind Speed, V_{asd}[3,9,12,15]) EXPOSURE CATEGORY			2015 IBC/IRC and 2012 IBC (Ultimate Design Wind Speed, V_{ult}[10,11]), 2021 and 2018 IBC/IRC (Basic Design Wind Speed, V[13,14]) EXPOSURE CATEGORY		
	THICK.	WIDTH						B	C	D	B	C	D
Hardie®Plank	5/16	7 1/4 or 7 1/2	No. 8 x 1 1/4 in. long x 0.375 in. HD ribbed waferhead screws	Blind Screwed	Min. No. 20 ga. x 3.62" x 1.375" Metal C-stud	16	0-15	168	152	126	217	196	163
							20	168	147	116	217	190	150
							40	168	137	116	217	177	150
							60	158	126	110	204	163	142
Hardie®Plank	5/16	8	No. 8 x 1 1/4 in. long x 0.375 in. HD ribbed waferhead screws	Blind Screwed	Min. No. 20 ga. x 3.62" x 1.375" Metal C-stud	16	0-15	168	147	116	217	190	150
							20	168	137	116	217	177	150
							40	158	126	105	204	163	136
							60	147	121	105	190	156	136
Hardie®Plank	5/16	8 1/4	No. 8 x 1 1/4 in. long x 0.375 in. HD ribbed waferhead screws	Blind Screwed	Min. No. 20 ga. x 3.62" x 1.375" Metal C-stud	16	0-15	168	142	121	217	183	156
							20	168	137	116	217	177	150
							40	158	126	110	204	163	142
							60	147	116	105	190	150	136
Hardie®Plank	5/16	9 1/4 or 9 1/2	No. 8 x 1 1/4 in. long x 0.375 in. HD ribbed waferhead screws	Blind Screwed	Min. No. 20 ga. X 3.62" x 1.375" Metal C-stud	16	0-15	168	137	116	217	177	150
							20	168	126	105	217	163	136
							40	158	116	105	204	150	136
							60	137	110	100	177	142	129
Hardie®Plank	5/16	4	No. 8 x 1 1/4 in. long x 0.375 in. HD ribbed waferhead screws	Blind Screwed	Min. No. 20 ga. x 3.62" x 1.375" Metal C-stud	24	0-15	160	137	116	207	177	150
							20	160	131	110	207	169	142
							40	152	121	105	196	156	136
							60	145	116	100	187	150	129
Hardie®Plank	5/16	6	No. 8 x 1 1/4 in. long x 0.375 in. HD ribbed waferhead screws	Blind Screwed	Min. No. 20 ga. x 3.62" x 1.375" Metal C-stud	24	0-15	160	137	116	207	177	150
							20	160	131	110	207	169	142
							40	152	121	105	196	156	136
							60	145	116	100	187	150	129
Hardie®Plank	5/16	6 1/4	No. 8 x 1 1/4 in. long x 0.375 in. HD ribbed waferhead screws	Blind Screwed	Min. No. 20 ga. x 3.62" x 1.375" Metal C-stud	24	0-15	160	137	116	207	177	150
							20	160	131	105	207	169	136
							40	154	121	105	199	156	136
							60	145	116	100	187	150	129
Hardie®Plank	5/16	7 1/4 or 7 1/2	No. 8 x 1 1/4 in. long x 0.375 in. HD ribbed waferhead screws	Blind Screwed	Min. No. 20 ga. x 3.62" x 1.375" Metal C-stud	24	0-15	160	126	105	207	163	136
							20	160	116	100	207	150	129
							40	147	105	89	190	136	115
							60	137	89	89	177	115	115
Hardie®Plank	5/16	8	No. 8 x 1 1/4 in. long x 0.375 in. HD ribbed waferhead screws	Blind Screwed	Min. No. 20 ga. x 3.62" x 1.375" Metal C-stud	24	0-15	160	121	100	207	156	129
							20	158	116	100	204	150	129
							40	142	105	89	183	136	115
							60	131	100	89	169	129	115
Hardie®Plank	5/16	8 1/4	No. 8 x 1 1/4 in. long x 0.375 in. HD ribbed waferhead screws	Blind Screwed	Min. No. 20 ga. x 3.62" x 1.375" Metal C-stud	24	0-15	160	121	100	207	156	129
							20	158	116	100	204	150	129
							40	142	105	89	183	136	115
							60	126	100	89	163	129	115

TABLE 4—MAXIMUM WIND SPEEDS FOR EXPOSURE CATEGORY (mph) (Continued)

PRODUCT	PRODUCT DIMENSION (IN.)		FASTENER TYPE[4,16]	FASTENING METHOD[2]	FRAME TYPE[1,8]	STUD SPACING (IN.)	BUILDING HEIGHT (FT.)	2012 IRC, 2009 IBC/IRC, 2006 IBC/IRC (Basic Wind Speed, V_{asd}[3,9,12,15]) EXPOSURE CATEGORY			2015 IBC/IRC and 2012 IBC (Ultimate Design Wind Speed, V_{ult}[10,11]), 2021 and 2018 IBC/IRC (Basic Design Wind Speed, V[13,14]) EXPOSURE CATEGORY		
	THICK.	WIDTH						B	C	D	B	C	D
Hardie®Plank	5/16	9 1/4 or 9 1/2	No. 8 x 1 1/4 in. long x 0.375 in. HD ribbed waferhead screws	Blind Screwed	Min. No. 20 ga. x 3.62" x 1.375" Metal C-stud	24	0-15	158	116	95	204	150	123
							20	147	105	89	190	136	115
							40	131	95	85	169	123	110
							60	121	89	85	156	115	110
Hardie®Plank	5/16	5 1/4	6d-2 inch long X 0.092 inch shank X 0.222 inch head diameter siding nail	Blind Nailed Through top edge of plank	2 x 4 wood	16	0-15	141	128	116	182	165	150
							20	141	124	114	182	160	147
							40	135	116	107	174	150	138
							60	128	111	103	165	143	133
Hardie®Plank	5/16	6 1/4	6d-2 inch long X 0.092 inch shank X 0.222 inch head diameter siding nail	Blind Nailed Through top edge of plank	2 x 4 wood	16	0-15	126	114	104	163	147	134
							20	126	111	102	163	143	132
							40	121	103	96	156	133	124
							60	114	99	92	147	128	119
Hardie®Plank	5/16	7 1/4	6d-2 inch long X 0.092 inch shank X 0.222 inch head diameter siding nail	Blind Nailed Through top edge of plank	2 x 4 wood	16	0-15	115	104	95	148	134	123
							20	115	102	93	148	132	120
							40	110	94	87	142	121	112
							60	104	91	-	134	117	-
Hardie®Plank	5/16	7 1/2	6d-2 inch long X 0.092 inch shank X 0.222 inch head diameter siding nail	Blind Nailed Through top edge of plank	2 x 4 wood	16	0-15	113	102	93	146	132	120
							20	113	99	91	146	128	117
							40	108	93	85	139	120	110
							60	102	89	-	132	115	-
Hardie®Plank	5/16	8	6d-2 inch long X 0.092 inch shank X 0.222 inch head diameter siding nail	Blind Nailed Through top edge of plank	2 x 4 wood	16	0-15	109	99	90	141	128	116
							20	109	96	87	141	124	112
							40	104	89	-	134	115	-
							60	99	85	-	128	110	-
Hardie®Plank	5/16	8 1/4	6d-2 inch long X 0.092 inch shank X 0.222 inch head diameter siding nail	Blind Nailed Through top edge of plank	2 x 4 wood	16	0-15	107	97	88	138	125	114
							20	107	94	86	138	121	111
							40	102	88	-	132	114	-
							60	97	-	-	125	-	-
Hardie®Plank	5/16	9 1/4	6d-2 inch long X 0.092 inch shank X 0.222 inch head diameter siding nail	Blind Nailed Through top edge of plank	2 x 4 wood	16	0-15	100	90	-	129	116	-
							20	100	88	-	129	114	-
							40	96	-	-	124	-	-
							60	90	-	-	116	-	-
Hardie®Plank	5/16	9 1/2	6d-2 inch long X 0.092 inch shank X 0.222 inch head diameter siding nail	Blind Nailed Through top edge of plank	2 x 4 wood	16	0-15	98	89	-	127	115	-
							20	98	87	-	127	112	-
							40	94	-	-	121	-	-
							60	89	-	-	115	-	-

TABLE 4—MAXIMUM WIND SPEEDS FOR EXPOSURE CATEGORY (mph) (Continued)

PRODUCT	PRODUCT DIMENSION (IN.)		FASTENER TYPE[4,16]	FASTENING METHOD[2]	FRAME TYPE[1,8]	STUD SPACING (IN.)	BUILDING HEIGHT (FT.)	2012 IRC, 2009 IBC/IRC, 2006 IBC/IRC (Basic Wind Speed, V_{asd}[3,9,12,15]) EXPOSURE CATEGORY			2015 IBC/IRC and 2012 IBC (Ultimate Design Wind Speed, V_{ult}[10,11]), 2021 and 2018 IBC/IRC (Basic Design Wind Speed, V[13,14]) EXPOSURE CATEGORY		
	THICK.	WIDTH						B	C	D	B	C	D
Hardie®Plank	5/16	5 1/4	6d-2 inch long X 0.092 inch shank X 0.222 inch head diameter siding nail	Blind Nailed Through top edge of plank	2 x 4 wood	24	0-15	115	104	95	148	134	123
							20	115	102	93	148	132	120
							40	110	94	87	142	121	112
							60	104	91	-	134	117	-
Hardie®Plank	5/16	6 1/4	6d-2 inch long X 0.092 inch shank X 0.222 inch head diameter siding nail	Blind Nailed Through top edge of plank	2 x 4 wood	24	0-15	103	93	-	133	120	-
							20	103	91	-	133	117	-
							40	99	-	-	128	-	-
							60	93	-	-	120	-	-
Hardie®Plank	5/16	7 1/4	6d-2 inch long X 0.092 inch shank X 0.222 inch head diameter siding nail	Blind Nailed Through top edge of plank	2 x 4 wood	24	0-15	94	85	-	121	110	-
							20	94	-	-	121	-	-
							40	90	-	-	116	-	-
							60	85	-	-	110	-	-
Hardie®Plank	5/16	7 1/2	6d-2 inch long X 0.092 inch shank X 0.222 inch head diameter siding nail	Blind Nailed Through top edge of plank	2 x 4 wood	24	0-15	92	-	-	119	-	-
							20	92	-	-	119	-	-
							40	88	-	-	114	-	-
							60	-	-	-	-	-	-
Hardie®Plank	5/16	8	6d-2 inch long X 0.092 inch shank X 0.222 inch head diameter siding nail	Blind Nailed Through top edge of plank	2 x 4 wood	24	0-15	89	-	-	115	-	-
							20	89	-	-	115	-	-
							40	85	-	-	110	-	-
							60	-	-	-	-	-	-
Hardie®Plank	5/16	8 1/4	6d-2 inch long X 0.092 inch shank X 0.222 inch head diameter siding nail	Blind Nailed Through top edge of plank	2 x 4 wood	24	0-15	87	-	-	112	-	-
							20	87	-	-	112	-	-
							40	-	-	-	-	-	-
							60	-	-	-	-	-	-
Hardie®Plank	5/16	≤8 1/4	0.092" shank X 0.222" HD X 2.5" long galv. nail	face nailed through plank overlap	2 x 4 wood	16	0-15	153	138	126	198	178	163
							20	153	135	123	198	174	159
							40	146	125	116	188	161	150
							60	138	120	112	178	155	145
Hardie®Plank	5/16	9 1/4	0.092" shank X 0.222" HD X 2.5" long galv. nail	face nailed through plank overlap	2 x 4 wood	16	0-15	143	130	118	185	168	152
							20	143	126	115	185	163	148
							40	137	117	108	177	151	139
							60	130	113	105	168	146	136

TABLE 4—MAXIMUM WIND SPEEDS FOR EXPOSURE CATEGORY (mph) (Continued)

PRODUCT	PRODUCT DIMENSION (IN.)		FASTENER TYPE[4,16]	FASTENING METHOD[2]	FRAME TYPE[1,8]	STUD SPACING (IN.)	BUILDING HEIGHT (FT.)	2012 IRC, 2009 IBC/IRC, 2006 IBC/IRC (Basic Wind Speed, V_{asd}[3,9,12,15]) EXPOSURE CATEGORY			2015 IBC/IRC and 2012 IBC (Ultimate Design Wind Speed, V_{ult}[10,11]), 2021 and 2018 IBC/IRC (Basic Design Wind Speed, V[13,14]) EXPOSURE CATEGORY		
	THICK.	WIDTH						B	C	D	B	C	D
Hardie®Plank	5/16	9 1/2	0.092" shank X 0.222" HD X 2.5" long galv. nail	face nailed through plank overlap	2 x 4 wood	16	0-15	141	128	116	182	165	150
							20	141	124	113	182	160	146
							40	135	116	107	174	150	138
							60	128	111	103	165	143	133
Hardie®Plank	5/16	12	0.092" shank X 0.222" HD X 2.5" long galv. nail	face nailed through plank overlap	2 x 4 wood	16	0-15	123	112	101	159	144	131
							20	123	108	99	159	140	128
							40	118	101	934	152	130	120
							60	112	97	90	144	125	116
Hardie®Plank	5/16	≤8 1/4	8d ring shank box nail, 0.113" shank X 0.260" HD X 2.375" L	face nailed through plank overlap	2 x 4 wood[6]	16	0-15	203	184	167	262	238	216
							20	203	179	163	262	231	210
							40	194	166	153	250	214	198
							60	184	159	148	238	205	191
Hardie®Plank	5/16	≤8 1/4	8d ring shank box nail, 0.113" shank X 0.260" HD X 2.375" L	face nailed through plank overlap	2 x 4 wood[6]	24	0-15	166	151	137	214	195	177
							20	166	146	134	214	188	173
							40	159	136	126	205	176	163
							60	151	131	121	195	169	156
Hardie®Plank	5/16	≤8 1/4	0.092" shank X 0.222" HD X 2" long galv. nail	face nailed through plank overlap	2 x 4 wood[6]	16	0-15	151	137	125	195	177	161
							20	151	133	122	195	172	158
							40	145	124	115	187	160	148
							60	137	119	111	177	154	143
Hardie®Plank	5/16	≤8 1/4	0.092" shank X 0.222" HD X 2.5" long galv. nail	face nailed through plank overlap	2 x 4 wood[6]	16	0-15	187	170	154	241	219	199
							20	187	165	151	241	213	195
							40	180	154	142	232	199	183
							60	170	147	137	219	190	177
Hardie®Plank	5/16	5 1/4	No. 8 X 1-5/8" long X 0.375" HD ribbed wafer head screw[5]	blind screw through top edge of plank at 12 in. on center	Attached to 7/16" wood structural panel sheathing only	7/16" WSP attached per code	0-15	207	188	171	267	243	221
							20	207	183	167	267	236	216
							40	199	170	157	257	219	203
							60	188	163	152	243	210	196
Hardie®Plank	5/16	6 1/4	No. 8 X 1-5/8" long X 0.375" HD ribbed wafer head screw[5]	blind screw through top edge of plank at 12 in. on center	Attached to 7/16" wood structural panel sheathing only	7/16" WSP attached per code	0-15	183	166	151	236	214	195
							20	183	161	147	236	208	190
							40	176	150	139	227	194	179
							60	166	144	134	214	186	173
Hardie®Plank	5/16	7 1/4	No. 8 X 1-5/8" long X 0.375" HD ribbed wafer head screw[5]	blind screw through top edge of plank at 12 in. on center	Attached to 7/16" wood structural panel sheathing only	7/16" WSP attached per code	0-15	165	150	136	213	194	176
							20	165	145	133	213	187	172
							40	158	135	125	204	174	161
							60	150	130	120	194	168	155
Hardie®Plank	5/16	8 1/4	No. 8 X 1-5/8" long X 0.375" HD ribbed wafer head screw[5]	blind screw through top edge of plank at 12 in. on center	Attached to 7/16" wood structural panel sheathing only	7/16" WSP attached per code	0-15	150	136	124	194	176	160
							20	150	133	121	194	172	156
							40	144	123	114	186	159	147
							60	136	118	110	176	152	142

TABLE 4—MAXIMUM WIND SPEEDS FOR EXPOSURE CATEGORY (mph) (Continued)

PRODUCT	PRODUCT DIMENSION (IN.)		FASTENER TYPE[4,16]	FASTENING METHOD[2]	FRAME TYPE[1,8]	STUD SPACING (IN.)	BUILDING HEIGHT (FT.)	2012 IRC, 2009 IBC/IRC, 2006 IBC/IRC (Basic Wind Speed, V_{asd}[3,9,12,15]) EXPOSURE CATEGORY			2015 IBC/IRC and 2012 IBC (Ultimate Design Wind Speed, V_{ult}[10,11]), 2021 and 2018 IBC/IRC (Basic Design Wind Speed, V[13,14]) EXPOSURE CATEGORY		
	THICK.	WIDTH						B	C	D	B	C	D
Hardie®Plank	5/16	9 1/4	No. 8 X 1-5/8" long X 0.375" HD ribbed wafer head screw[5]	blind screw through top edge of plank at 12 in. on center	Attached to 7/16" wood structural panel sheathing only	7/16" WSP attached per code	0-15	139	126	114	179	163	147
							20	139	122	112	179	158	145
							40	133	114	105	172	147	136
							60	126	109	101	163	141	130
Hardie®Plank	5/16	≤8 1/4	0.090" shank X 0.215" HD X 1.5" long ring shank nail[5]	blind nail through top edge of plank at 8 in. on center	Attached to 7/16" wood structural panel sheathing only	7/16" WSP attached per code	0-15	145	132	120	187	170	155
							20	145	128	117	187	165	151
							40	139	119	110	179	154	142
							60	132	114	106	170	147	137
Hardie®Plank	5/16	≤8 1/4	0.090" shank X 0.215" HD X 1.5" long ring shank nail[5]	blind nail through top edge of plank at 6 in. on center	Attached to 7/16" wood structural panel sheathing only	7/16" WSP attached per code	0-15	166	150	137	214	194	177
							20	166	146	133	214	188	172
							40	159	136	125	205	176	161
							60	150	130	121	194	168	156
Hardie®Plank	5/16	≤ 9 1/2	0.091" shank, 0.221" HD, 1.5" long ring shank nail[5]	Face Nailed through the overlap at 12" o.c.	Attached to 7/16" wood 7/16 structural panel sheathing only	7/16" WSP attached per code	0-15	100	91	-	129	117	-
							20	100	88	-	129	114	-
							40	96	-	-	124	-	-
							60	91	-	-	117	-	-
Hardie®Plank	5/16	5 1/4	HardieNail Studless Siding Fastener (TetraGrip), .117" x 1.125" x .3" (PART #650867 or #650964)	blind nail through top edge of plank at 12 in. on center	Attached to 7/16" wood structural panel sheathing only	7/16" WSP attached per code	0-15	161	146	132	207	188	171
							20	161	142	129	207	183	167
							40	154	132	122	199	170	157
							60	146	126	117	188	163	152
Hardie®Plank	5/16	5 1/4	HardieNail Studless Siding Fastener (TetraGrip), .117" x 1.125" x .3" (PART #650867 or #650964)	blind nail through top edge of plank at 16 in. on center	Attached to 7/16" wood structural panel sheathing only	7/16" WSP attached per code	0-15	146	133	120	189	171	156
							20	146	129	118	189	166	152
							40	140	120	111	181	155	143
							60	133	115	107	171	148	138
Hardie®Plank	5/16	5 1/4	HardieNail Studless Siding Fastener (TetraGrip), .117" x 1.125" x .3" (PART #650867 or #650964)	blind nail through top edge of plank at 20 in. on center	Attached to 7/16" wood structural panel sheathing only	7/16" WSP attached per code	0-15	137	124	113	176	160	145
							20	137	120	110	176	156	142
							40	131	112	103	169	145	134
							60	124	108	100	160	139	129
Hardie®Plank	5/16	5 1/4	HardieNail Studless Siding Fastener (TetraGrip), .117" x 1.125" x .3" (PART #650867 or #650964)	blind nail through top edge of plank at 24 in. on center	Attached to 7/16" wood structural panel sheathing only	7/16" WSP attached per code	0-15	130	118	107	168	152	138
							20	130	115	105	168	148	135
							40	125	107	99	161	138	127
							60	118	102	95	152	132	123

TABLE 4—MAXIMUM WIND SPEEDS FOR EXPOSURE CATEGORY (mph) (Continued)

PRODUCT	PRODUCT DIMENSION (IN.)		FASTENER TYPE[4,16]	FASTENING METHOD[2]	FRAME TYPE[1,8]	STUD SPACING (IN.)	BUILDING HEIGHT (FT.)	2012 IRC, 2009 IBC/IRC, 2006 IBC/IRC (Basic Wind Speed, V_{asd}[3,9,12,15]) EXPOSURE CATEGORY			2015 IBC/IRC and 2012 IBC (Ultimate Design Wind Speed, V_{ult}[10,11]), 2021 and 2018 IBC/IRC (Basic Design Wind Speed, V[13,14]) EXPOSURE CATEGORY		
	THICK.	WIDTH						B	C	D	B	C	D
Hardie®Plank	5/16	6 1/4	HardieNail Studless Siding Fastener (TetraGrip), .117" x 1.125" x .3" (PART #650867 or #650964)	blind nail through top edge of plank at 12 in. on center	Attached to 7/16" wood structural panel sheathing only	7/16" WSP attached per code	0-15	148	135	122	192	174	158
							20	148	131	119	192	169	154
							40	142	122	112	184	157	145
							60	135	117	108	174	151	140
Hardie®Plank	5/16	6 1/4	HardieNail Studless Siding Fastener (TetraGrip), .117" x 1.125" x .3" (PART #650867 or #650964)	blind nail through top edge of plank at 16 in. on center	Attached to 7/16" wood structural panel sheathing only	7/16" WSP attached per code	0-15	134	122	111	173	157	143
							20	134	118	108	173	153	139
							40	129	110	102	166	142	131
							60	122	106	98	157	136	127
Hardie®Plank	5/16	6 1/4	HardieNail Studless Siding Fastener (TetraGrip), .117" x 1.125" x .3" (PART #650867 or #650964)	blind nail through top edge of plank at 20 in. on center	Attached to 7/16" wood structural panel sheathing only	7/16" WSP attached per code	0-15	125	113	103	161	146	133
							20	125	110	100	161	142	130
							40	120	102	94	154	132	122
							60	113	98	91	146	127	118
Hardie®Plank	5/16	6 1/4	HardieNail Studless Siding Fastener (TetraGrip), .117" x 1.125" x .3" (PART #650867 or #650964)	blind nail through top edge of plank at 24 in. on center	Attached to 7/16" wood structural panel sheathing only	7/16" WSP attached per code	0-15	118	107	97	152	138	126
							20	118	104	95	152	134	123
							40	113	97	89	146	125	115
							60	107	93	86	138	120	111
Hardie®Plank	5/16	7 1/4	HardieNail Studless Siding Fastener (TetraGrip), .117" x 1.125" x .3" (PART #650867 or #650964)	blind nail through top edge of plank at 12 in. on center	Attached to 7/16" wood structural panel sheathing only	7/16" WSP attached per code	0-15	140	127	115	180	164	149
							20	140	123	113	180	159	145
							40	134	115	106	173	148	137
							60	127	110	102	164	142	132
Hardie®Plank	5/16	7 1/4	HardieNail Studless Siding Fastener (TetraGrip), .117" x 1.125" x .3" (PART #650867 or #650964)	blind nail through top edge of plank at 16 in. on center	Attached to 7/16" wood structural panel sheathing only	7/16" WSP attached per code	0-15	125	114	103	162	147	134
							20	125	111	101	162	143	130
							40	120	103	95	155	133	123
							60	114	99	92	147	128	118
Hardie®Plank	5/16	7 1/4	HardieNail Studless Siding Fastener (TetraGrip), .117" x 1.125" x .3" (PART #650867 or #650964)	blind nail through top edge of plank at 20 in. on center	Attached to 7/16" wood structural panel sheathing only	7/16" WSP attached per code	0-15	116	105	96	150	136	123
							20	116	102	93	150	132	121
							40	111	95	88	144	123	113
							60	105	91	-	136	118	-
Hardie®Plank	5/16	7 1/4	HardieNail Studless Siding Fastener (TetraGrip), .117" x 1.125" x .3" (PART #650867 or #650964)	blind nail through top edge of plank at 24 in. on center	Attached to 7/16" wood structural panel sheathing only	7/16" WSP attached per code	0-15	109	99	90	141	128	116
							20	109	96	88	141	125	114
							40	105	90	-	136	116	-
							60	99	86	-	128	111	-
Hardie®Plank	5/16	8 1/4	HardieNail Studless Siding Fastener (TetraGrip), .117" x 1.125" x .3" (PART #650867 or #650964)	blind nail through top edge of plank at 12 in. on center	Attached to 7/16" wood structural panel sheathing only	7/16" WSP attached per code	0-15	133	121	110	172	156	142
							20	133	117	107	172	152	138
							40	128	109	101	165	141	130
							60	121	105	97	156	135	126

TABLE 4—MAXIMUM WIND SPEEDS FOR EXPOSURE CATEGORY (mph) (Continued)

PRODUCT	PRODUCT DIMENSION (IN.)		FASTENER TYPE[4,16]	FASTENING METHOD[2]	FRAME TYPE[1,8]	STUD SPACING (IN.)	BUILDING HEIGHT (FT.)	2012 IRC, 2009 IBC/IRC, 2006 IBC/IRC (Basic Wind Speed, V_{asd}[3,9,12,15]) EXPOSURE CATEGORY			2015 IBC/IRC and 2012 IBC (Ultimate Design Wind Speed, V_{ult}[10,11]), 2021 and 2018 IBC/IRC (Basic Design Wind Speed, V[13,14]) EXPOSURE CATEGORY		
	THICK.	WIDTH						B	C	D	B	C	D
Hardie®Plank	5/16	8 1/4	HardieNail Studless Siding Fastener (TetraGrip), .117" x 1.125" x .3" (PART #650867 or #650964)	blind nail through top edge of plank at 16 in. on center	Attached to 7/16" wood structural panel sheathing only	7/16" WSP attached per code	0-15	119	108	98	154	139	127
							20	119	105	96	154	136	124
							40	114	98	90	147	126	116
							60	108	94	87	139	121	112
Hardie®Plank	5/16	8 1/4	HardieNail Studless Siding Fastener (TetraGrip), .117" x 1.125" x .3" (PART #650867 or #650964)	blind nail through top edge of plank at 20 in. on center	Attached to 7/16" wood structural panel sheathing only	7/16" WSP attached per code	0-15	110	99	90	141	128	117
							20	110	97	88	141	125	114
							40	105	90	-	136	116	-
							60	99	86	-	128	111	-
Hardie®Plank	5/16	8 1/4	HardieNail Studless Siding Fastener (TetraGrip), .117" x 1.125" x .3" (PART #650867 or #650964)	blind nail through top edge of plank at 24 in. on center	Attached to 7/16" wood structural panel sheathing only	7/16" WSP attached per code	0-15	103	93	-	133	120	-
							20	103	91	-	133	117	-
							40	99	-	-	127	-	-
							60	93	-	-	120	-	-
Hardie®Plank	5/16	9 1/4	HardieNail Studless Siding Fastener (TetraGrip), .117" x 1.125" x .3" (PART #650867 or #650964)	blind nail through top edge of plank at 12 in. on center	Attached to 7/16" wood structural panel sheathing only	7/16" WSP attached per code	0-15	128	116	106	165	150	136
							20	128	113	103	165	146	133
							40	123	105	97	159	136	125
							60	116	101	94	150	130	121
Hardie®Plank	5/16	9 1/4	HardieNail Studless Siding Fastener (TetraGrip), .117" x 1.125" x .3" (PART #650867 or #650964)	blind nail through top edge of plank at 16 in. on center	Attached to 7/16" wood structural panel sheathing only	7/16" WSP attached per code	0-15	114	103	94	147	133	121
							20	114	100	92	147	130	118
							40	109	93	86	141	121	111
							60	103	90	-	133	116	-
Hardie®Plank	5/16	9 1/4	HardieNail Studless Siding Fastener (TetraGrip), .117" x 1.125" x .3" (PART #650867 or #650964)	blind nail through top edge of plank at 20 in. on center	Attached to 7/16" wood structural panel sheathing only	7/16" WSP attached per code	0-15	104	95	86	135	122	111
							20	104	92	-	135	119	-
							40	100	86	-	129	111	-
							60	95	-	-	122	-	-
Hardie®Plank	5/16	9 1/4	HardieNail Studless Siding Fastener (TetraGrip), .117" x 1.125" x .3" (PART #650867 or #650964)	blind nail through top edge of plank at 24 in. on center	Attached to 7/16" wood structural panel sheathing only	7/16" WSP attached per code	0-15	98	89	-	126	114	-
							20	98	86	-	126	111	-
							40	94	-	-	121	-	-
							60	89	-	-	114	-	-

TABLE 4—MAXIMUM WIND SPEEDS FOR EXPOSURE CATEGORY (mph) (Continued)

PRODUCT	PRODUCT DIMENSION (IN.)		FASTENER TYPE[4,16]	FASTENING METHOD[2]	FRAME TYPE[1,8]	STUD SPACING (IN.)	BUILDING HEIGHT (FT.)	2012 IRC, 2009 IBC/IRC, 2006 IBC/IRC (Basic Wind Speed, V_{asd}[3,9,12,15])			2015 IBC/IRC and 2012 IBC (Ultimate Design Wind Speed, V_{ult}[10,11]), 2021 and 2018 IBC/IRC (Basic Design Wind Speed, V[13,14])		
								EXPOSURE CATEGORY			EXPOSURE CATEGORY		
	THICK.	WIDTH						B	C	D	B	C	D
Artisan® Lap	5/8	7 1/4	6d 0.092" shank X 0.219" HD X 2.0" long galv. Nail	blind nail through top edge of plank	2X4 Wood[7]	16	0-15	141	128	116	182	165	150
							20	141	124	114	182	161	147
							40	135	116	107	175	149	138
							60	128	111	103	165	143	133
Artisan® Lap	5/8	8 1/4	6d 0.092" shank X 0.219" HD X 2.0" long galv. Nail	blind nail through top edge of plank	2X4 Wood[7]	16	0-15	130	118	108	168	153	139
							20	130	115	105	168	149	136
							40	125	107	99	162	138	128
							60	118	103	95	153	133	123
Artisan® Lap	5/8	7 1/4	6d 0.092" shank X 0.219" HD X 2.0" long galv. nail	blind nail through top edge of plank	2X4 Wood[7]	24	0-15	115	105	95	149	135	123
							20	115	102	93	149	131	120
							40	111	94	87	143	122	113
							60	105	91	-	135	117	-
Artisan® Lap	5/8	8 1/4	6d 0.092" shank X 0.219" HD X 2.0" long galv. nail	blind nail through top edge of plank	2X4 Wood[7]	24	0-15	107	97	88	138	125	113
							20	107	94	86	138	121	111
							40	102	87	-	132	113	-
							60	97	-	-	125	-	-
Artisan® Lap	5/8	7 1/4	8d 0.092" shank X 0.219" HD X 2.5" long galv. Nail	blind nail through top edge of plank	2X4 Wood[7]	16	0-15	165	149	136	213	193	175
							20	165	145	133	213	188	171
							40	158	135	125	204	174	161
							60	149	130	120	193	167	155
Artisan® Lap	5/8	7 1/4	8d 0.092" shank X 0.219" HD X 2.5" long galv. nail	blind nail through top edge of plank	2X4 Wood[7]	24	0-15	135	122	111	174	158	143
							20	135	119	108	174	153	140
							40	129	110	102	167	142	132
							60	122	106	98	158	137	127
Artisan® Lap	5/8	8 1/4	8d 0.092" shank X 0.219" HD X 2.5" long galv. nail	blind nail through top edge of plank	2X4 Wood[7]	24	0-15	117	106	97	151	137	125
							20	117	103	94	151	134	122
							40	113	96	89	145	124	115
							60	106	92	86	137	119	111

For **SI:** 1 inch = 25.4 mm, 1 foot = 305 mm, 1 mph = 0.44 m/s.

[1]Values are for species of wood having a specific gravity of 0.42 or greater, unless otherwise noted.
[2]Face = Fastened through the overlapping plank. Blind = Fastened through the top edge of single plank.
[3]Wind speed design assumptions per Section 6.5, Method 2, of ASCE 7-05: I = 1.0, K_{zt} = 1, K_d = 0.85, GC_{pi} = 0.18., GC_p=-1.4.
[4]ET&F pin fasteners have knurled shanks.
[5]Fastener length shall be sufficient to penetrate back side of the minimum 7/16" WSP sheathing by at least ¼" for nails or 3 full threads for screws.
[6]Values are for species of wood having a specific gravity of 0.50 or greater.
[7]Values are for species of wood having a specific gravity of 0.40 or greater.
[8]Metal studs must be minimum Fy = 33 ksi.
[9]V_{asd} = nominal design wind speed.
[10]V_{ult} = ultimate design wind speed.
[11]Wind speed design assumptions per Section 30.4, of ASCE 7-10: Kzt = 1, Kd = 0.85, GCpi = 0.18, GCp = -1.4.
[12]2015 and 2012 IBC Section 1609.3.1, Eqn. 16-33, $V_{asd}=V_{ult}\sqrt{0.6}$
[13]V = basic design wind speed
[14]Wind speed design assumptions per Section 30.3, of ASCE 7-16: K_{zt} = 1, Kd = 0.85, GCpi = 0.18, GCp = -1.4.
[15]2021 IBC Section 1609.3.1, Eqn. 16-17 and 2018 IBC Section 1609.3.1, Eqn. 16-33, $V_{asd} = V\sqrt{0.6}$
[16]Smooth-shank stainless steel nails are outside of the scope of this report.

TABLE 5—(V_{asd} 100 MPH; V_{ult} / V 129 MPH)[3]
ALLOWABLE FASTENER SPACING (IN.)
JAMES HARDIE LAP SIDING FASTENED TO ASTM C90 CONCRETE MASONRY UNIT WALL[1,2,4,5]

Building Height (feet)	≤6 1/2-inch wide			7 1/4- & 7 1/2-inch wide			8- & 8 1/4-inch wide			9 1/4- & 9 1/2-inch wide		
	Exposure			Exposure			Exposure			Exposure		
	B	C	D	B	C	D	B	C	D	B	C	D
0-15	24	24	24	24	24	24	24	24	21	24	23	19
20	24	24	24	24	24	23	24	24	20	24	21	18
30	24	24	24	24	24	21	24	22	19	24	20	17
40	24	24	23	24	24	20	24	21	18	24	19	16
50	24	24	22	24	22	19	24	20	17	24	18	15
60	24	24	22	24	22	19	24	19	17	23	17	15

For **SI:** 1 inch = 25.4 mm, 1 foot = 305 mm, 1 mph = 0.44 m/s.

[1]Hardie®Plank Lap Siding fasteners must be ET&F Fastening Systems, Inc. ET&F block Nail (ET & F No. ASM-144-125, head diameter. = 0.30 in., shank diameter. = 0.144 in., length = 1.25-in. long), Max System block Nail (CP-C 832 W7-ICC, head diameter. = 0.30 in., shank diameter. = 0.145 in., length = 1.3 in.), Aerosmith SurePin block nail (head diameter = 0.30 in., shank diameter = 0.144 in., length = 1.25 in.), or Jaaco Nail Pro (NP145S head diameter = 0.30 in., shank diameter = 0.145 in., length = 1.25 in.).
[2]Artisan® Lap Siding fasteners must be ET&F Fastening Systems, Inc. ET&F block Nail (ET & F No. ASM-144-150, head diameter. = 0.30 in., shank diameter. = 0.145 in., length = 1.5-in. long), Max System block Nail (CP-C 838 W7-ICC, head diameter. = 0.30 in., shank diameter. = 0.145 in., length = 1.5 in.), Aerosmith SurePin block Nail (head diameter = 0.30 in., shank diameter = 0.144 in., length = 1.5 in.), or Jaaco Nail Pro (NP145S head diameter = 0.30 in., shank diameter = 0.145 in., length = 1.5 in.).
[3]Maximum nominal design wind speed (V_{asd}) shall be 100 mph. Maximum ultimate design wind speed (V_{ult}) and basic design wind speed (V) shall be 129 mph.
[4]Interpolation of spacing to address building height and other plank widths is permitted.
[5]The lap conceals the fasteners of the previous course (Blind Nailed).

TABLE 6—(V_{asd} 110 MPH; V_{ult} / V 142 MPH)[3]
ALLOWABLE FASTENER SPACING (IN.)
JAMES HARDIE LAP SIDING FASTENED TO ASTM C90 CONCRETE MASONRY UNIT WALL[1,2,4,5]

Building Height (feet)	≤6 1/2-inch wide			7 1/4- & 7 1/2-inch wide			8- & 8 1/4-inch wide			9 1/4- & 9 1/2-inch wide		
	Exposure			Exposure			Exposure			Exposure		
	B	C	D	B	C	D	B	C	D	B	C	D
0-15	24	24	22	24	24	19	24	21	17	23	19	15
20	24	24	21	24	22	18	24	20	16	23	18	15
30	24	24	20	24	20	17	24	18	15	23	16	14
40	24	22	19	24	19	16	24	17	15	21	15	13
50	24	21	18	24	18	16	22	16	14	20	14	12
60	24	20	18	23	18	15	21	16	14	19	14	12

For **SI:** 1 inch = 25.4 mm, 1 foot = 305 mm, 1 mph = 0.44 m/s.

[1]Hardie®Plank Lap Siding fasteners must be ET&F Fastening Systems, Inc. ET&F block Nail (ET & F No. ASM-144-125, head diameter. = 0.30 in., shank diameter. = 0.144 in., length = 1.25-in. long), Max System block Nail (CP-C 832 W7-ICC, head diameter. = 0.30 in., shank diameter. = 0.145 in., length = 1.3 in.), Aerosmith SurePin block nail (head diameter = 0.30 in., shank diameter = 0.144 in., length = 1.25 in.), or Jaaco Nail Pro (NP145S head diameter = 0.30 in., shank diameter = 0.145 in., length = 1.25 in.).
[2]Artisan® Lap Siding fasteners must be ET&F Fastening Systems, Inc. ET&F block Nail (ET & F No. ASM-144-150, head diameter. = 0.30 in., shank diameter. = 0.145 in., length = 1.5-in. long), Max System block Nail (CP-C 838 W7-ICC, head diameter. = 0.30 in., shank diameter. = 0.145 in., length = 1.5 in.), Aerosmith SurePin block Nail (head diameter = 0.30 in., shank diameter = 0.144 in., length = 1.5 in.), or Jaaco Nail Pro (NP145S head diameter = 0.30 in., shank diameter = 0.145 in., length = 1.5 in.).
[3]Maximum nominal design wind speed (V_{asd}) shall be 110 mph Maximum ultimate design wind speed (V_{ult}) and basic design wind speed (V) shall be 142 mph.
[4]Interpolation to address building height and other plank widths is permitted.
[5]The lap conceals the fasteners of the previous course (Blind Nailed).

TABLE 7—(V_{asd} 120 MPH; V_{ult} / V 155 MPH)[3]
ALLOWABLE FASTENER SPACING (IN.)
JAMES HARDIE LAP SIDING FASTENED TO ASTM C90 CONCRETE MASONRY UNIT WALL[1,3,4]

Building Height (feet)	≤6 1/2-inch wide			7 1/4- & 7 1/2-inch wide			8- & 8 1/4-inch wide			9 1/4- & 9 1/2-inch wide		
	Exposure			Exposure			Exposure			Exposure		
	B	C	D	B	C	D	B	C	D	B	C	D
0-15	24	23	19	24	20	17	21	18	15	19	16	13
20	24	22	18	24	19	16	21	17	14	19	15	12
30	24	20	17	24	17	15	21	15	13	19	14	12
40	24	19	16	22	16	14	20	14	12	18	13	11
50	24	18	16	21	16	13	18	14	12	17	12	11
60	23	17	15	20	15	13	18	13	11	16	12	10

For **SI:** 1 inch = 25.4 mm, 1 foot = 305 mm, 1 mph = 0.44 m/s.

[1]Hardie®Plank Lap Siding fasteners must be ET&F Fastening Systems, Inc. ET&F block Nail (ET & F No. ASM-144-125, head diameter. = 0.30 in., shank diameter. = 0.144 in., length = 1.25-in. long), Max System block Nail (CP-C 832 W7-ICC, head diameter. = 0.30 in., shank diameter. = 0.15 in., length = 1.3 in.). Aerosmith SurePin block nail (head diameter = 0.30 in., shank diameter = 0.144 in., length = 1.25 in.), or Jaaco Nail Pro (NP145S head diameter = 0.30 in., shank diameter = 0.145 in., length = 1.25 in.).
[2]Artisan® Lap Siding fasteners must be ET&F Fastening Systems, Inc. ET&F block Nail (ET & F No. ASM-144-150, head diameter. = 0.30 in., shank diameter. = 0.145 in., length = 1.5-in. long), Max System block Nail (CP-C 838 W7-ICC, head diameter. = 0.30 in., shank diameter. = 0.145 in., length = 1.5 in.), Aerosmith SurePin block Nail (head diameter = 0.30 in., shank diameter = 0.144 in., length = 1.5 in.), or Jaaco Nail Pro (NP145S head diameter = 0.30 in., shank diameter = 0.145 in., length = 1.5 in.).
[3]Maximum nominal design wind speed (V_{asd}) shall be 120 mph. Maximum ultimate design wind speed (V_{ult}) and basic design wind speed (V) shall be 155 mph.
[4]Interpolation to address building height and other plank widths is permitted.
[5]The lap conceals the fasteners of the previous course (Blind Nailed).

TABLE 8—(V_{asd} 130 MPH; V_{ult} / V 168 MPH)[3]
ALLOWABLE FASTENER SPACING (IN.)
JAMES HARDIE LAP SIDING FASTENED TO ASTM C90 CONCRETE MASONRY UNIT WALL[1,2,4,5]

Building Height (feet)	≤6 1/2-inch wide			7 1/4- & 7 1/2-inch wide			8- & 8 1/4-inch wide			9 1/4- & 9 1/2-inch wide		
	Exposure			Exposure			Exposure			Exposure		
	B	C	D	B	C	D	B	C	D	B	C	D
0-15	24	20	16	21	17	14	18	15	12	16	14	11
20	24	19	15	21	16	13	18	14	12	16	13	11
30	24	17	14	21	15	12	18	13	11	16	12	10
40	22	16	14	19	14	12	17	12	11	15	11	9
50	21	15	13	18	13	11	16	12	10	14	11	9
60	20	15	13	17	13	11	15	11	10	13	10	9

For **SI:** 1 inch = 25.4 mm, 1 foot = 305 mm, 1 mph = 0.44 m/s.

[1]Hardie®Plank Lap Siding fasteners must be ET&F Fastening Systems, Inc. ET&F block Nail (ET & F No. ASM-144-125, head dia. = 0.30 in., shank dia. = 0.144 in., length = 1.25-in. long), Max System block Nail (CP-C 832 W7-ICC, head diameter. = 0.30 in., shank diameter. = 0.145 in., length = 1.3 in.), Aerosmith SurePin block nail (head diameter = 0.30 in., shank diameter = 0.144 in., length = 1.25 in.), or Jaaco Nail Pro (NP145S head diameter = 0.30 in., shank diameter = 0.145 in., length = 1.25 in.).
[2]Artisan® Lap Siding fasteners must be ET&F Fastening Systems, Inc. ET&F block Nail (ET & F No. ASM-144-150, head diameter. = 0.30 in., shank diameter. = 0.145 in., length = 1.5-in. long), Max System block Nail (CP-C 838 W7-ICC, head diameter. = 0.30 in., shank diameter. = 0.145 in., length = 1.5 in.), Aerosmith SurePin block Nail (head diameter = 0.30 in., shank diameter = 0.144 in., length = 1.5 in.), or Jaaco Nail Pro (NP145S head diameter = 0.30 in., shank diameter = 0.145 in., length = 1.5 in.).
[3]Maximum nominal design wind speed shall be 130 mph. Maximum ultimate design wind speed (V_{ult}) and basic design wind speed (V) shall be 168 mph.
[4]Interpolation to address building height and other plank widths is permitted.
[5]The lap conceals the fasteners of the previous course (Blind Nailed).

TABLE 9—(V_{asd} 140 MPH; V_{ult}/ V 181 MPH)[3]
ALLOWABLE FASTENER SPACING (IN.)
JAMES HARDIE LAP SIDING FASTENED TO ASTM C90 CONCRETE MASONRY UNIT WALL[1,2,4,5]

Building Height (feet)	≤6 1/2-inch wide			7 1/4- & 7 1/2-inch wide			8- & 8 1/4-inch wide			9 1/4- & 9 1/2-inch wide		
	Exposure			Exposure			Exposure			Exposure		
	B	C	D	B	C	D	B	C	D	B	C	D
0-15	21	17	14	18	15	12	16	13	11	14	12	10
20	21	16	13	18	14	12	16	12	10	14	11	9
30	21	15	12	18	13	11	16	11	10	14	10	9
40	19	14	12	16	12	10	15	11	9	13	9	8
50	18	13	11	15	11	10	14	10	9	12	9	8
60	17	13	11	15	11	10	13	10	9	12	9	8

For **SI:** 1 inch = 25.4 mm, 1 foot = 305 mm, 1 mph = 0.44 m/s.

[1]Hardie®Plank Lap Siding fasteners must be ET&F Fastening Systems, Inc. ET&F block Nail (ET & F No. ASM-144-125, head diameter. = 0.30 in., shank diameter. = 0.144 in., length = 1.25-in. long), Max System block Nail (CP-C 832 W7-ICC, head diameter. = 0.30 in., shank diameter. = 0.15 in., length = 1.3 in.), Aerosmith SurePin block nail (head diameter = 0.30 in., shank diameter = 0.144 in., length = 1.25 in.), or Jaaco Nail Pro (NP145S head diameter = 0.30 in., shank diameter = 0.145 in., length = 1.25 in.).
[2]Artisan® Lap Siding fasteners must be ET&F Fastening Systems, Inc. ET&F block Nail (ET & F No. ASM-144-150, head diameter. = 0.30 in., shank diameter. = 0.145 in., length = 1.5-in. long), Max System block Nail (CP-C 838 W7-ICC, head diameter. = 0.30 in., shank diameter. = 0.145 in., length = 1.5 in.), Aerosmith SurePin block Nail (head diameter = 0.30 in., shank diameter = 0.144 in., length = 1.5 in.), or Jaaco Nail Pro (NP145S head diameter = 0.30 in., shank diameter = 0.145 in., length = 1.5 in.).
[3]Maximum nominal design wind speed shall be 140 mph. Maximum ultimate design wind speed (V_{ult}) and basic design wind speed (V) shall be 181 mph.
[4]Interpolation to address building height and other plank widths is permitted.
[5]The lap conceals the fasteners of the previous course (Blind Nailed).

TABLE 10—(V_{asd} 150 MPH; V_{ult} / V 194 MPH)[3]
ALLOWABLE FASTENER SPACING (IN.)
JAMES HARDIE LAP SIDING FASTENED TO ASTM C90 CONCRETE MASONRY UNIT WALL[1,2,4,5]

Building Height (feet)	≤6 1/2-inch wide			7 1/4- & 7 1/2-inch wide			8- & 8 1/4-inch wide			9 1/4- & 9 1/2-inch wide		
	Exposure			Exposure			Exposure			Exposure		
	B	C	D	B	C	D	B	C	D	B	C	D
0-15	18	15	12	16	13	11	14	11	9	12	10	8
20	18	14	12	16	12	10	14	11	9	12	10	8
30	18	13	11	16	11	9	14	10	8	12	9	7
40	16	12	10	14	10	9	13	9	8	11	8	7
50	15	12	10	13	10	9	12	9	8	11	8	7
60	15	11	10	13	10	8	11	8	7	10	8	7

For **SI:** 1 inch = 25.4 mm, 1 foot = 305 mm, 1 mph = 0.44 m/s.

[1]Hardie®Plank Lap Siding fasteners must be ET&F Fastening Systems, Inc. ET&F block Nail (ET & F No. ASM-144-125, head diameter. = 0.30 in., shank diameter. = 0.144 in., length = 1.25-in. long), Max System block Nail (CP-C 832 W7-ICC, head dia. = 0.30 in., shank dia. = 0.145 in., length = 1.3 in.), Aerosmith SurePin block nail (head diameter = 0.30 in., shank diameter = 0.144 in., length = 1.25 in.), or Jaaco Nail Pro (NP145S head diameter = 0.30 in., shank diameter = 0.145 in., length = 1.25 in.).
[2]Artisan® Lap Siding fasteners must be ET&F Fastening Systems, Inc. ET&F block Nail (ET & F No. ASM-144-150, head diameter. = 0.30 in., shank diameter. = 0.144 in., length = 1.5-in. long), Max System block Nail (CP-C 838 W7-ICC, head diameter. = 0.30 in., shank diameter. = 0.145 in., length = 1.5 in.), Aerosmith SurePin block Nail (head diameter = 0.30 in., shank diameter = 0.144 in., length = 1.5 in.), or Jaaco NailPro (NP145S head diameter = 0.30 in., shank diameter = 0.145 in., length = 1.5 in.).
[3]Maximum nominal design wind speed shall be 150 mph. Maximum ultimate design wind speed (V_{ult}) and basic design wind speed (V) shall be 194 mph.
[4]Interpolation to address building height and other plank widths is permitted.
[5]The lap conceals the fasteners of the previous course (Blind Nailed).

TABLE 11—ALLOWABLE BASIC WIND SPEEDS (mph) FOR HARDIE®SHINGLE INDIVIDUAL SHINGLE EXTERIOR WALL FINISH

Sheathing Type	Siding Fastener Type	Weather Exposure and Fastener Location	Height of Building (feet)	2012 IRC, 2009 IBC/IRC, 2006 IBC/IRC (Basic Wind Speed, V_{asd}[1,2,5,8])		2015 IBC/IRC and 2012 IBC (Ultimate Design Wind Speed, V_{ult}[3,4]), 2021 and 2018 IBC/IRC (Basic Design Wind Speed, V[6,7])	
				Exposure Category		Exposure Category	
				B	C	B	C
Minimum 15/32 inch thick plywood complying with DOC PS 1-95	Min. 0.121 in. shank x 0.371 in. HD x 1 1/4 in. long corrosion resistant roofing Nail	8 inch exposure 2 roofing nails 9 inches from butt edge	0-15	126	110	163	142
			20	126	105	163	136
			40	126	95	163	123
			60	126	89	163	115
		7 inch exposure 2 roofing nails 8 inches from butt edge	0-15	126	126	163	163
			20	126	121	163	156
			40	126	110	163	142
			60	126	105	163	136
		6 inch exposure 2 roofing nails 7 inches from butt edge	0-15	126	126	163	163
			20	126	126	163	163
			40	126	121	163	156
			60	126	116	163	150
		5 inch exposure 2 roofing nails 6 inches from butt edge	0-15	126	126	163	163
			20	126	126	163	163
			40	126	121	163	156
			60	126	116	163	150

For **SI:** 1 foot = 305 mm, 1 inch = 25.4 mm, 1 mph = 0.44 m/s.

[1]Wind speed design assumptions per Section 6.5, Method 2, of ASCE 7-05: I = 1.0, Kzt = 1, Kd = 0.85, GCpi = 0.18, GCp = -1.4.
[2]V_{asd} = nominal design wind speed.
[3]V_{ult} = ultimate design wind speed.
[4]Wind speed design assumptions per Section 30.4, of ASCE 7-10: Kzt = 1, Kd = 0.85, GCpi = 0.18, GCp = -1.4.
[5] 2015 and 2012 IBC Section 1609.3.1, Eqn. 16-33, $V_{asd} = V_{ult}\sqrt{0.6}$
[6] V = basic design wind speed
[7] Wind speed design assumptions per Section 30.3, of ASCE 7-16: K_{zt} = 1, Kd = 0.85, GCpi = 0.18, GCp = -1.4.
[8] 2021 IBC Section 1609.3.1, Eqn. 16-17 and 2018 IBC Section 1609.3.1, Eqn. 16-33, $V_{asd} = V\sqrt{0.6}$
[9] Smooth-shank stainless steel nails are outside of the scope of this report

TABLE 12—ALLOWABLE BASIC WIND SPEEDS (MPH) FOR HARDIE®SHINGLE INDIVIDUAL SHINGLE EXTERIOR WALL FINISH

Sheathing Type	Siding Fastener Type	Weather Exposure and Fastener Location	Height of Building (feet)	2012 IRC, 2009 IBC/IRC, 2006 IBC/IRC (Basic Wind Speed, V_{asd}[1,2,5,8])		2015 IBC/IRC and 2012 IBC (Ultimate Design Wind Speed, V_{ult}[3,4]), 2021 and 2018 IBC/IRC (Basic Design Wind Speed, V[6,7])	
				Exposure Category		Exposure Category	
				B	C	B	C
Minimum 7/16 inch thick OSB sheathing complying with DOC-PS 2-95	Min. 0.091 in. shank x 0.221 in. HD x 1 1/2 in. long corrosion resistant siding Nail	8 inch exposure 2 siding nails 9 inches from butt edge	0-15	126	89	163	115
			20	126	89	163	115
			40	105	85	136	110
			60	100		129	
		7 inch exposure 2 siding nails 8 inches from butt edge	0-15	126	105	163	136
			20	126	100	163	129
			40	121	95	156	123
			60	116	89	150	115
		6 inch exposure 2 siding nails 7 inches from butt edge	0-15	126	116	163	150
			20	126	110	163	142
			40	126	105	163	136
			60	126	95	163	123
		5 inch exposure 2 siding nails 6 inches from butt edge	0-15	126	116	163	150
			20	126	110	163	142
			40	126	105	163	136
			60	126	95	163	123

For **SI:** 1 foot = 305 mm, 1 inch = 25.4 mm, 1 mph = 0.44 m/s.

[1]Wind speed design assumptions per Section 6.5, Method 2, of ASCE 7-05: I = 1.0, Kzt = 1, Kd = 0.85, GCpi = 0.18, GCp = -1.4.
[2]V_{asd} = nominal design wind speed.
[3]V_{ult} = ultimate design wind speed.
[4]Wind speed design assumptions per Section 30.4, of ASCE 7-10: Kzt = 1, Kd = 0.85, GCpi = 0.18, GCp = -1.4.
[5] 2015 and 2012 IBC Section 1609.3.1, Eqn. 16-33, $V_{asd} = V_{ult}\sqrt{0.6}$
[6] V = basic design wind speed
[7] Wind speed design assumptions per Section 30.3, of ASCE 7-16: K_{zt} = 1, Kd = 0.85, GCpi = 0.18, GCp = -1.4.
[8] 2021 IBC Section 1609.3.1, Eqn. 16-17 and 2018 IBC Section 1609.3.1, Eqn. 16-33, $V_{asd} = V\sqrt{0.6}$
[9] Smooth-shank stainless steel nails are outside of the scope of this report

TABLE 13—ALLOWABLE BASIC WIND SPEEDS (MPH) FOR HARDIE®SHINGLE INDIVIDUAL SHINGLE EXTERIOR WALL FINISH

Sheathing Type	Siding Fastener Type	Weather Exposure and Fastener Location	Height of Building (feet)	2012 IRC, 2009 IBC/IRC, 2006 IBC/IRC (Basic Wind Speed, V_{asd}[1,2,5,8])		2015 IBC/IRC and 2012 IBC (Ultimate Design Wind Speed, V_{ult}[3,4]), 2021 and 2018 IBC/IRC (Basic Design Wind Speed, V[6,7])	
				Exposure Category		Exposure Category	
				B	C	B	C
Minimum $^{7}/_{16}$ inch thick OSB sheathing complying with DOC-PS 2-95	Min. 0.091 in. shank x 0.221 in. HD x $1^{1}/_{2}$ in. long corrosion resistant siding Nail	8 inch exposure, 3 nails for shingles greater than 8 in. wide, 2 nails for shingles 8 in. wide and narrower, 9 inches from drip edge	0-15	116	116	150	150
			20	110	110	142	142
			40	100	100	129	129
			60	95	95	123	123
		7 inch exposure 3 nails for shingles greater than 8 in. wide, 2 nails for shingles 8 in. wide and narrower, 8 inches from drip edge	0-15	126	126	163	163
			20	121	121	156	156
			40	110	110	142	142
			60	105	105	136	136
		6 inch exposure 3 nails for shingles greater than 8 in. wide, 2 nails for shingles 8 in. wide and narrower, 7 inches from drip edge	0-15	126	126	163	163
			20	126	126	163	163
			40	126	126	163	163
			60	121	121	156	156
		5 inch exposure 3 nails for shingles greater than 8 in. wide, 2 nails for shingles 8 in. wide and narrower, 6 inches from drip edge	0-15	126	126	163	163
			20	126	126	163	163
			40	126	126	163	163
			60	121	121	156	156

For **SI:** 1 foot = 305 mm, 1 inch = 25.4 mm, 1 mph = 0.44 m/s.

[1]Wind speed design assumptions per Section 6.5, Method 2, of ASCE 7-05: I = 1.0, Kzt = 1, Kd = 0.85, GCpi = 0.18, GCp = -1.4.
[2]V_{asd} = nominal design wind speed.
[3]V_{ult} = ultimate design wind speed.
[4]Wind speed design assumptions per Section 30.4, of ASCE 7-10: Kzt = 1, Kd = 0.85, GCpi = 0.18, GCp = -1.4.
[5] 2015 and 2012 IBC Section 1609.3.1, Eqn. 16-33, $V_{asd} = V_{ult}\sqrt{0.6}$
[6] V = basic design wind speed
[7] Wind speed design assumptions per Section 30.3, of ASCE 7-16: K_{zt} = 1, Kd = 0.85, GCpi = 0.18, GCp = -1.4.
[8] 2021 IBC Section 1609.3.1, Eqn. 16-17 and 2018 IBC Section 1609.3.1, Eqn. 16-33, $V_{asd} = V\sqrt{0.6}$
[9] Smooth-shank stainless steel nails are outside of the scope of this report

DIVISION: 06 00 00—WOOD, PLASTICS AND COMPOSITES
Section: 06 16 00—Sheathing

DIVISION: 07 00 00—THERMAL AND MOISTURE PROTECTION
Section: 07 46 46—Fiber-Cement Siding

REPORT HOLDER:

JAMES HARDIE BUILDING PRODUCTS, INC.

EVALUATION SUBJECT:

HARDIE®SHINGLE PANELS, HARDIE®PLANK LAP SIDING, ARTISAN® LAP SIDING, AND HARDIE®SHINGLE INDIVIDUAL SHINGLES

1.0 REPORT PURPOSE AND SCOPE

Purpose:

The purpose of this evaluation report supplement is to indicate that Hardie®Shingle panels, Hardie®Plank lap siding, Artisan® Lap Siding, and Hardie®Shingle individual shingles, described in ICC-ES evaluation report ESR-2290, have also been evaluated for compliance with the codes noted below.

Applicable code editions:

- 2022 *California Building Code®* (CBC)

For evaluation of applicable chapters adopted by the California Office of Statewide Health Planning and Development (OSHPD) AKA: California Department of Health Care Access and Information (HCAI) and Division of State Architect (DSA), see Sections 2.1.1 and 2.1.2 below.

- 2022 *California Residential Code®* (CRC)

2.0 CONCLUSIONS

2.1 CBC:

The Hardie®Shingle panels, Hardie®Plank lap siding, Artisan® Lap Siding, and Hardie®Shingle individual shingles described in Sections 2.0 through 7.0 of the evaluation report ESR-2290, comply with CBC Chapter 14, provided the design and installation are in accordance with the 2021 *International Building Code®* (IBC) provisions noted in the evaluation report and the additional requirements of CBC Chapters 16 and 17, as applicable.

2.1.1 OSHPD: The applicable OSHPD Sections and Chapters of the CBC are beyond the scope of this supplement.

2.1.2 DSA: The applicable DSA Sections and Chapters of the CBC are beyond the scope of this supplement.

2.2 CRC:

The Hardie®Shingle panels, Hardie®Plank lap siding, Artisan® Lap Siding, and Hardie®Shingle individual shingles, described in Sections 2.0 through 7.0 of the evaluation report ESR-2290, comply with CRC Chapter 7, provided the design and installation are in accordance with the 2021 *International Residential Code®* (IRC) provisions noted in the evaluation report.

This supplement expires concurrently with the evaluation report, reissued March 2026.

ICC-ES Evaluation Reports are not to be construed as representing aesthetics or any other attributes not specifically addressed, nor are they to be construed as an endorsement of the subject of the report or a recommendation for its use. There is no warranty by ICC Evaluation Service, LLC, express or implied, as to any finding or other matter in this report, or as to any product covered by the report.

Copyright © 2026 ICC Evaluation Service, LLC. All rights reserved.

DIVISION: 06 00 00—WOOD, PLASTICS AND COMPOSITES
Section: 06 16 00—Sheathing

DIVISION: 07 00 00—THERMAL AND MOISTURE
Section: 07 46 46—Fiber-Cement Siding

REPORT HOLDER:

JAMES HARDIE BUILDING PRODUCTS, INC.

EVALUATION SUBJECT:

HARDIE®SHINGLE PANELS, HARDIE®PLANK LAP SIDING, ARTISAN® LAP SIDING, AND HARDIE®SHINGLE INDIVIDUAL SHINGLES

1.0 REPORT PURPOSE AND SCOPE

Purpose:

The purpose of this evaluation report supplement is to indicate that Hardie®Shingle Panels, Hardie®Plank Lap Siding, Artisan® Lap Siding, and Hardie®Shingle Individual Shingles, recognized in ICC-ES evaluation report ESR-2290, has also been evaluated for compliance with the codes noted below.

Applicable code editions:

- 2023 *Florida Building Code—Building*
- 2023 *Florida Building Code—Residential*

2.0 CONCLUSIONS

The Hardie®Shingle Panels, Hardie®Plank (Cemplank® and Prevail®) Lap Siding, Hardie®Shingle Individual Shingles, described in Sections 2.0 through 7.0 of ICC-ES evaluation report ESR-2290, complies with the *Florida Building Code-Building* and the *Florida Building Code-Residential*. The design requirements must be determined in accordance with the *Florida Building Code-Building* or the *Florida Building Code-Residential,* as applicable. The installation requirements noted in ICC-ES evaluation report ESR-2290 for the 2021 *International Building Code®* meet the requirements of the *Florida Building Code-Building* or the *Florida Building Code-Residential,* as applicable, with the following conditions:

- Design wind loads must be based on Section 1609 of the *Florida Building Code-Building* or Section R301.2.1.1 of the *Florida Building Code-Residential*, as applicable.
- Load Combinations must be in accordance with Section 1605.2 if Section 1605.3 of the *Florida Building Code-Building*, as applicable.
- Installation must meet requirements of Section 1403.8 of the *Florida Building Code – Building* and Section R318.7 of the *Florida Building Code – Residential*, as applicable.
- Water-resistive barrier must be in accordance with Section 1404.2 of the *Florida Building Code-Building* or Section R703.2 of the *Florida Building Code-Residential*, as applicable.
- Flashing must be in accordance with Section 1405.4 of the *Florida Building Code-Building* or Section R703.4 of the *Florida Building Code-Residential*, as applicable.
- Evaluation of Artisan® Lap Siding is outside the scope of this supplement.

Use of the Hardie®Plank (Cemplank® and Prevail®) Lap Siding has also been found to be in compliance with the High-Velocity Hurricane Zone provisions of the *Florida Building Code-Building* and the *Florida Building Code-Residential* with the following conditions:

- The allowable negative design wind load of Hardie®Plank (Cemplank® and Prevail®) Lap Siding must not exceed 92 psf (4405 Pa).

ICC-ES Evaluation Reports are not to be construed as representing aesthetics or any other attributes not specifically addressed, nor are they to be construed as an endorsement of the subject of the report or a recommendation for its use. There is no warranty by ICC Evaluation Service, LLC, express or implied, as to any finding or other matter in this report, or as to any product covered by the report.

Copyright © 2026 ICC Evaluation Service, LLC. All rights reserved.

- Hardie®Plank (Cemplank® and Prevail®) Lap Siding must be installed on minimum 5/8-inch-thick solid plywood structural sheathing complying with DOC PS-1.
- 5/8-inch-thick solid plywood structural sheathing shall be attached to wood studs in accordance with *Florida Building Code-Building* Section 2322.3. The wood studs must have a minimum specific gravity of 0.42.
- 5/8-inch-thick solid plywood structural sheathing shall be attached to metal studs spaced at 6-inches (152 mm) on-center. At panel edges and all intermediate supports using a No. 8-18 1-1/4-inch (31.75 mm) long by 0.315-inch (8 mm) head diameter ribbed bugle head screw. The metal studs must have a minimum thickness of 0.033-inch (0.838 mm), web depth of 3-5/8-inch (92.1 mm), and flange size 1-5/8-inch (41.3 mm).
- Hardie®Plank (Cemplank® and Prevail®) Lap Siding shall be applied horizontally commencing from the bottom course of the wall with 1-1/4-inch-wide (31.75 mm) laps at the top of the plank such that the exposure area of each plank is less than or equal to 8-1/4-inch (210 mm) vertically.
- Hardie®Plank (Cemplank® and Prevail®) Lap Siding must be fastened to sheathing over wood studs with a minimum 2-1/2-inch (63.5 mm) long by 0.223-inch (5.66 mm) shank diameter corrosion-resistant siding nails.
- Hardie®Plank (Cemplank® and Prevail®) Lap Siding must be fastened to sheathing over metal studs with a minimum No. 8-18 by 2-1/4-inch (57.15 mm) by 0.315-inch (8 mm) bugle head screws.
- Fasteners are spaced 16 inches (406 mm) on-center and less than or equal to 8-1/4-inch (210 mm) vertically on the studs.
- Fasteners shall have a minimum edge distance of 3/8-inch (9.53 mm).
- Maximum support/span spacing shall be no more than 16 inches (406 mm) on-center.

In addition to the data noted in Section 6.0 of the evaluation report ESR-2290, data in accordance with *Florida Building Code* Test Protocols for High-Velocity Zones TAS 202 and TAS 203 was submitted for Hardie®Plank (Cemplank® and Prevail®) Lap Siding.

Use of the Hardie®Shingle Panels, Artisan® Lap Siding, and Hardie®Shingle Individual Shingles for compliance with the High-Velocity Hurricane Zone provisions of the *Florida Building Code-Building* and the *Florida Building Code-Residential* has not been evaluated and is outside the scope of this supplemental report.

For products falling under Florida Rule 61G20-3, verification that the report holder's quality assurance program is audited by a quality assurance entity approved by the Florida Building Commission for the type of inspections being conducted is the responsibility of an approved validation entity (or the code official when the report holder does not possess an approval by the Commission).

This supplement expires concurrently with the evaluation report, reissued March 2026.

Notice of Proposed Property Taxes

NASSAU COUNTY TAXING AUTHORITY
96135 NASSAU PLACE, SUITE 4
YULEE, FL 32097

DO NOT PAY THIS IS NOT A BILL

The taxing authorities which levy property taxes against your property will soon hold public hearings to adopt budgets and tax rates for the next year. The purpose of these public hearings is to receive opinions from the general public and to answer questions on the proposed tax changes and budget prior to taking final action. Each taxing authority may amend or alter its proposals at the hearing.

2025 REAL ESTATE PROPERTY

5869 P1 T16**********AUTO**5-DIGIT 32034
00-00-31-1800-0127-0070
GOULDEN JEAN FAMILY TRUST
GOULDEN JEAN TRUSTEE
315 SOUTH 7TH STREET
FERNANDINA BEACH FL 32034-3926

HX 01

LEGAL DESCRIPTION
BLOCK 127 LOT 7 (LESS N5 FT)
& N 10 FT OF LOT 6
CITY OF FDNA BEACH

SITUS ADDRESS
315 S 7TH ST
FERNANDINA BEACH FL 32034

Parcel Number: 00-00-31-1800-0127-0070

Taxing Authority 2	COLUMN 1* Tax Rate 2024	COLUMN 1* Your Property Taxes 2024	COLUMN 2* Tax Rate If No Budget Change is Adopted 2025	COLUMN 2* Your Property Taxes If No Budget Change is Adopted 2025	COLUMN 3* Tax Rate PROPOSED 2025	COLUMN 3* Your Property Taxes IF PROPOSED Budget is Adopted 2025	PUBLIC HEARING INFORMATION A public hearing on the proposed taxes and budget will be held on:
COUNTY	6.8822	$ 5,509.13	6.4095	$ 5,284.19	6.7457	$ 5,561.36	9/08/25 5:01PM Commission Chambers 96135 Nassau Place Yulee, FL 32097
AMELIA ISLAND BEACH RENOURISHMENT	0.0960	$ 76.85	0.0890	$ 73.37	0.0960	$ 79.15	9/08/25 5:01PM Commission Chambers 96135 Nassau Place Yulee, FL 32097
CITY OF FERNANDINA BEACH	4.6849	$ 3,750.21	4.3632	$ 3,597.16	4.6849	$ 3,862.38	9/03/25 5:05PM City Hall Chambers 204 Ash St Fernandina Beach, FL 32034
CITY OF FERNANDINA BEACH DEBT	0.0000	$ 0.00	0.0000	$ 0.00	0.0000	$ 0.00	9/03/25 5:05PM City Hall Chambers 204 Ash St Fernandina Beach, FL 32034
SCHOOL - STATE	3.0810	$ 2,543.33	2.8960	$ 2,462.04	3.0430	$ 2,587.02	9/09/25 6:00PM 1201 Atlantic Ave Fernandina Beach, FL 32034
SCHOOL - LOCAL	3.2480	$ 2,681.19	3.0530	$ 2,595.52	3.2480	$ 2,761.30	9/09/25 6:00PM 1201 Atlantic Ave Fernandina Beach, FL 32034
ST JOHNS RIVER WATER MANAGEMENT DISTRICT	0.1793	$ 143.53	0.1703	$ 140.40	0.1793	$ 147.82	9/08/25 5:05PM 4049 Reid Street Palatka, FL 32177
FL INLAND NAVIGATION DIST	0.0288	$ 23.05	0.0270	$ 22.26	0.0288	$ 23.74	9/04/25 5:15PM 121 SW Flagler Ave Stuart, FL 34994
AMELIA ISLAND MOSQUITO CONTROL	0.1060	$ 84.85	0.0983	$ 81.04	0.0983	$ 81.04	9/17/25 5:30PM 2500 Lynndale Rd Fernandina Beach, FL 32034
Total Property Taxes	18.3062	$ 14,812.14	17.1063	$ 14,255.98	18.1240	$ 15,103.81	

Taxing Districts	Market Value 2024	Market Value 2025	Assessed Value 2024	Assessed Value 2025	Exemptions 2024	Exemptions 2025	Taxable Value 2024	Taxable Value 2025
County	985,101	1,090,063	850,489	875,153	50,000	50,722	800,489	824,431
School	985,101	1,090,063	850,489	875,153	25,000	25,000	825,489	850,153
Municipality	985,101	1,090,063	850,489	875,153	50,000	50,722	800,489	824,431
Other	985,101	1,090,063	850,489	875,153	50,000	50,722	800,489	824,431

Assessment Reductions	Applicable to:	Value
Save Our Homes	All Taxes	214,910

Exemptions	Applicable to:	Value
First Homestead	All Taxes	25,000
Additional Homestead	Non-School Taxes	25,722

* See reverse side for explanations.
* If you feel the market value of your property is inaccurate or does not reflect fair market value or if you are entitled to an exemption that is not reflected above contact your county property appraiser at 96135 NASSAU PL #4 YULEE, FL 32097 (904) 491-7300.
* If the property appraiser's office is unable to resolve the matter as to market value, classification, or an exemption, you may file a petition for adjustment with the Value Adjustment Board. Petition forms are available from the county property appraiser and must be filed ON OR BEFORE **September 12, 2025.**
* Your final tax bill may contain non-ad valorem assessments which may not be reflected on this notice such as assessments for roads, drainage, garbage, fire, lighting, water, sewer, or other government services and facilities which may be levied by your county, city, or any special district.

DR-474
R. 8/11

EXPLANATIONS

Column 1 – "Tax Rate 2024" and "Your Property Taxes 2024"

These columns show the tax rate and taxes that applied last year to your property. These amounts were based on budgets adopted last year and your property's previous taxable value.

Column 2 – "Tax Rate IF NO Budget Change is Adopted 2025" and "Your Property Taxes IF NO Budget Change is Adopted 2025"

These columns show what your tax rate and taxes will be this year if each taxing authority does not change its property tax levy. These amounts are based on last year's budgets and your current assessment.

Column 3 – "Tax Rate PROPOSED 2025" and "Your Property Taxes IF PROPOSED Budget is Adopted 2025"

These columns show what your tax rate and taxes will be this year under budget actually proposed by each local taxing authority. The proposal is NOT final and may be amended at the public hearings shown on the front side of this notice. The difference between Columns 2 and 3 is the tax change proposed by each local taxing authority and is NOT the result of higher assessments.

Note: Amounts shown on this form do NOT reflect early payment discounts you may have received or may be eligible to receive. (Discounts are a maximum of 4 percent of the amounts shown on this form).

Market (Just) Value – Market (also called "Just") value is the most probable sale price for your property in a competitive, open market involving a willing buyer and willing seller.

Assessed Value – Assessed value is the market value of your property minus any assessment reductions. The assessed value may be different for levies made by different taxing authorities.

Taxable Value – Taxable value is the value used to calculate the tax due on your property. Taxable value is the assessed value minus the value of your exemptions.

Exemptions – Specific dollar or percentage reductions in assessed value may be applicable to a property based upon certain qualifications of the property or property owner. In some cases, an exemption's value may vary depending on the taxing authority. The tax impact of an exemption value may also vary for the same taxing authority, depending on the levy (i.e. operating millage vs. debt service millage).

Assessment Reductions – Properties can receive an assessment reduction for a number of reasons including the Save Our Homes benefit and the 10% non-homestead property assessment limitation. Certain types of property, such as agricultural land, are valued on their current use rather than their market value.

Florida Master Site File

HISTORICAL STRUCTURE FORM

Electronic Version 1.1.0

Site #8 NA00470
Recorder # 317
Field Date 3/20/2007
Form Date 3/30/2007
FormNo 200703
FormNo = Field Date (YYYYMM)

First Site Form Recorded for this Site? NO

GENERAL INFORMATION

Site Name (address if none) 315 South 7th St
Multiple Listing (DHR only)
Other Names >>
Survey or Project Name
Survey#
National Register Category Building(s)

LOCATION & IDENTIFICATION

Address

Street No.	Direction	Street Name	Street Type	Direction Suffix
315	South	7th	Street	

Cross Streets (nearest/ between)
City / Town (within 3 miles) Fernandina Beach
In Current City Limits? YES
County Nassau
Tax Parcel #(s)
Subdivision Name
Block
Lot
Ownership
Name of Public Tract (e.g., park)
Route to (especially if no street address)

MAPPING

USGS 7.5' Map Name
Publication Date >> FERNANDINA BEACH;2003
Township: Range: Section: 1/4 section: >> 3N ;28E ;23;UNSP
Irregular Section Name:
Landgrant
UTM: Zone Easting Northing
Plat or Other Map (map's name, location)

DESCRIPTION

Style Frame Vernacular
Other Style
Exterior Plan Irregular
Other Exterior Plan
Number of Stories 1.5
Structural System(s) >> Wood frame
Other Structural System(s)
Foundation Type(s) >> Piers
Other Foundation Types
Foundation Material(s) >> Brick
Other Foundation Material(s)
Exterior Fabric(s) >> Clapboard
Other Exterior Fabric(s)
Roof Type(s) >> Gable
Other Roof Type(s)
Roof Material(s) >> Sheet metal:3V crimp
Other Roof Material(s)
Roof Secondary Structure(s) (dormers etc) >> Gable extension
Other Roof Secondary Structure(s)
Number of Chimneys 2
Chimney Material Brick
Other Chimney Material(s)
Chimney Location(s) west slope

HISTORICAL STRUCTURE FORM

8NA00470

DESCRIPTION (continued)

Window Descriptions 2/2, 6/6

Main Entrance Description (stylistic details)

Porches: #open 1 #closed _____ #incised _____ Location(s) east

Porch Roof Types(s) hip

Exterior Ornament

Interior Plan _____ Other Interior Plan _____

Condition Good

Structure Surroundings

Commercial: _____ Residential: MOSTly this category

Institutional: _____ Undeveloped: _____

Ancillary Features (Number / type of outbuildings, major landscape features)

Archaeological Remains (describe): none

If archaeological remains are present, was an Archaeological Site Form completed? _____

Narrative Description (optional)

HISTORY

Construction year 1870

Architect (last name first): _____ Builder (last name first): _____

Changes in Locations or Conditions

Type of Change	Year of Change	Date Change Noted	Description of Changes
>>			

Structure Use History

Use _____ Year Use Started _____ Year Use Ended _____ >> Private residence;1870;

Other Structure Uses _____

Ownership History (especially original owner, dates, profession, etc.)

RESEARCH METHODS

Research Methods _____ >> FL Master Site File-Cultural Resources

Other research methods

SURVEYOR'S EVALUATION OF SITE

Potentially Eligible for a Local Register? _____ Name of Local Register if Eligible _____

Idividually Eligible for National Register? NO

Potential Contributor to NR District? YES

Area(s) of historical significance _____ >> Community planning & development

Other Historical Associations

Explanation of Evaluation (required) The resource contributes to the Fernandina Beach Historic District, which was listed in the NRHP in 1973 with a district boundary expansion in 1987.

HISTORICAL STRUCTURE FORM

8NA00470

DOCUMENTATION (Photos, Plans, etc.)

Photographic Negatives or Other Collections Not Filed with FMSF Including Field Notes, Plans, other Important Documents.

Document type: _____ Maintaining Organization: _____

File or Accession #: _____ Descriptive Information: _____

>> _____

RECORDER INFORMATION

Recorder Name (Last, First) Bland, Myles

Recorder Address / Phone 7035 Phillips HWY Ste. 5-129 Jacksonville, Fl 904-448-4429

Recorder Affiliation Bland & Associates, Inc Other Affiliation _____

Is a Text-Only Supplement File Attached (Surveyor Only)? NO

****** MASTER SITE FILE USE ONLY ******

SHPO's Evaluation of Resource

_____ Date _____

Cultural Resource Type: SS

Electronic Form Used: S110

Form Type Code: NORM

Form Quality Ranking: NEW

Form Status Code: SCAT

Supplement Information Status: NO SUPPLEMENT

Supplement File Status: NO SUPPLEMENT FILE

FMSF Staffer: _____

Computer Entry Date: 6/5/2007

Form Comments: _____

REQUIRED PAPER ATTACHMENTS

(1) USGS 7.5" MAP WITH STRUCTURE PINPOINTED IN RED

(2) LARGE SCALE STREET OR PLAT MAP

(3) PHOTO OF MAIN FACADE, B&W, AT LEAST 3"X5"

NA00470-200703

Supplementary Printout

> **USGS map name/year of publication or revision:**
FERNANDINA BEACH;2003

> **Township/Range/Section/Qtr:**
3N ;28E ;23;UNSP

> **Structural system(s):**
Wood frame

> **Foundation types:**
Piers

> **Foundation materials:**
Brick

> **Exterior fabrics:**
Clapboard

> **Roof types:**
Gable

> **Roof materials:**
Sheet metal:3V crimp

> **Roof secondary structures (dormers etc):**
Gable extension

> **Change status/year changed/date noted/nature:**

> **Original, intermediate, present uses/year started/year ended:**
Private residence;1870;

> **Research methods:**
FL Master Site File-Cultural Resources
Examine local property records
Pedestrian

> **Area(s) of historical significance:**
Community planning & development

> **Repositories: Collection/Housed/Accession#/Describe**

> **[Other name(s)]:**

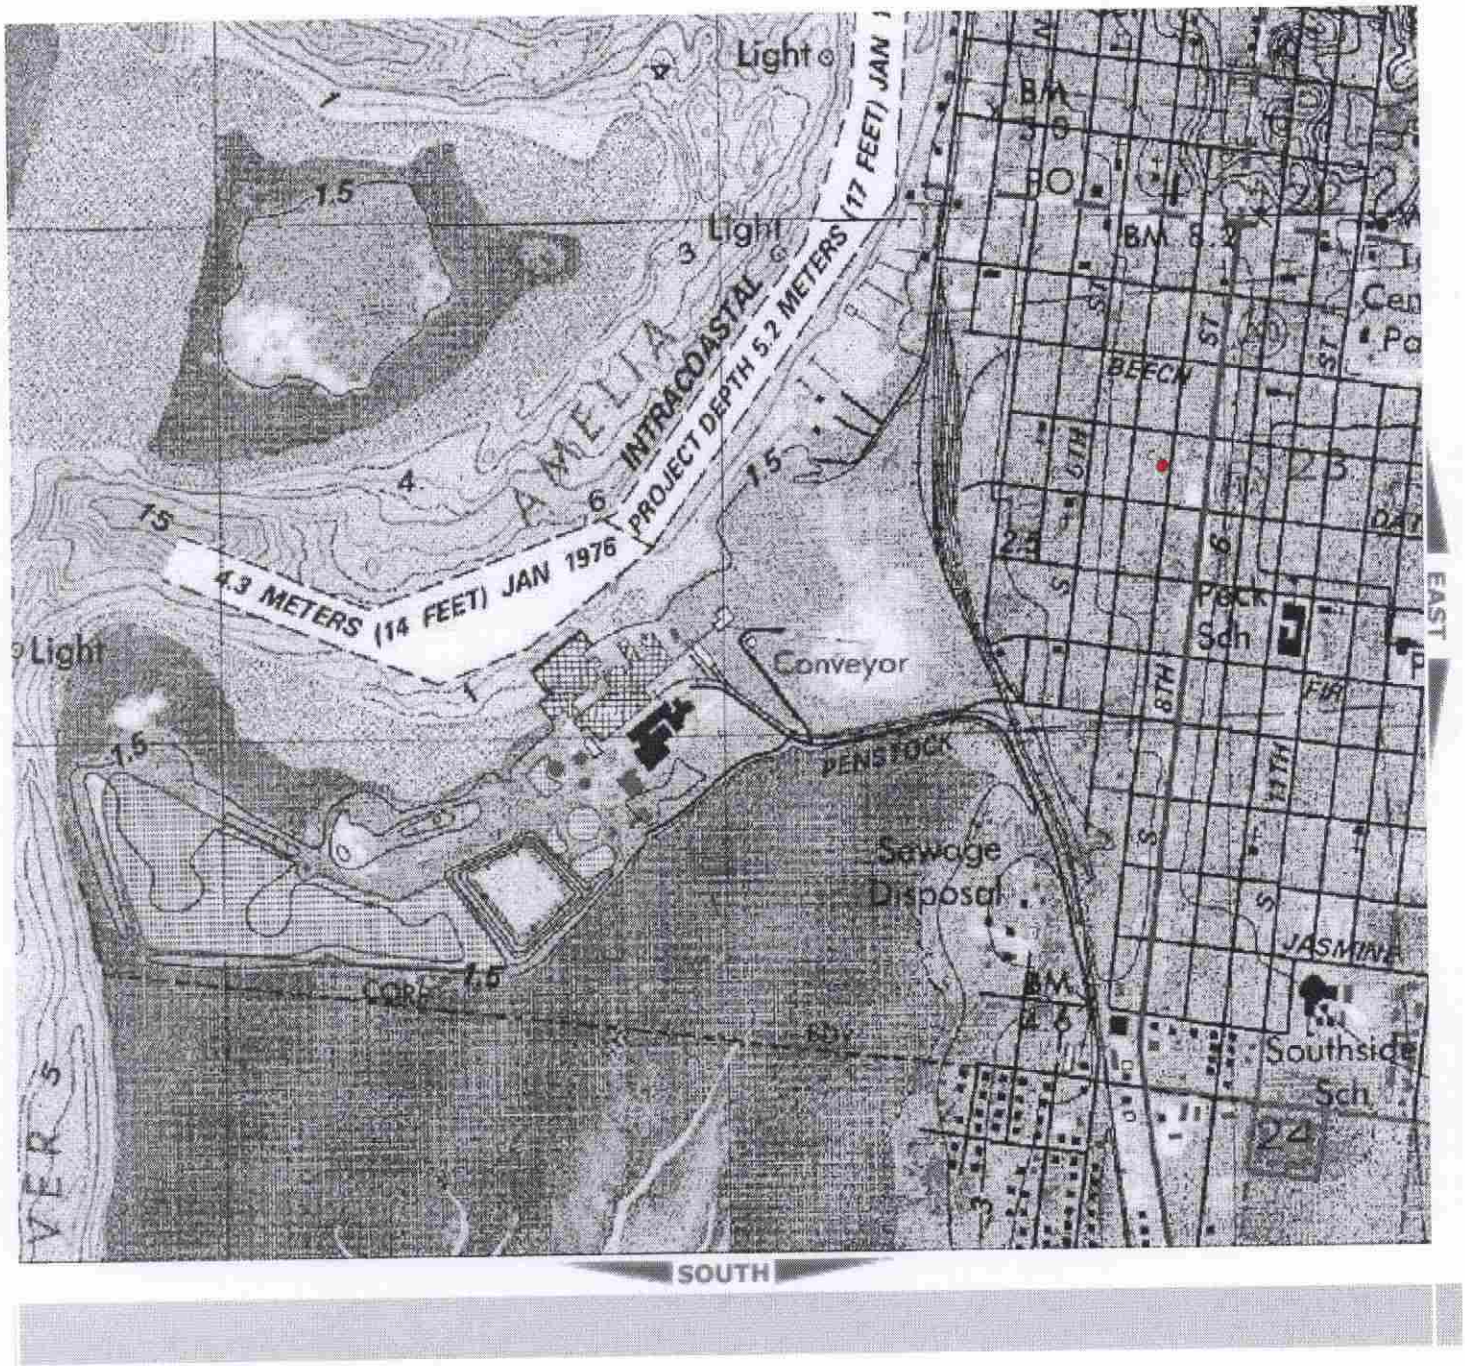
Light
1.5
Light
3
AMELIA
INTRACOASTAL
PROJECT DEPTH 5.2 METERS (17 FEET) JAN
4.3 METERS (14 FEET) JAN 1976
1.5
4
6
1.5
Light
1.5
Conveyor
PENSTOCK
Sewage
Disposal
1.5
CORP
BM
Peck
Sch
Southside
Sch
24
23
BEECH
JASMINE
FIR
6TH
5TH
11TH
EAST
SOUTH

NA470

317

317

NA470

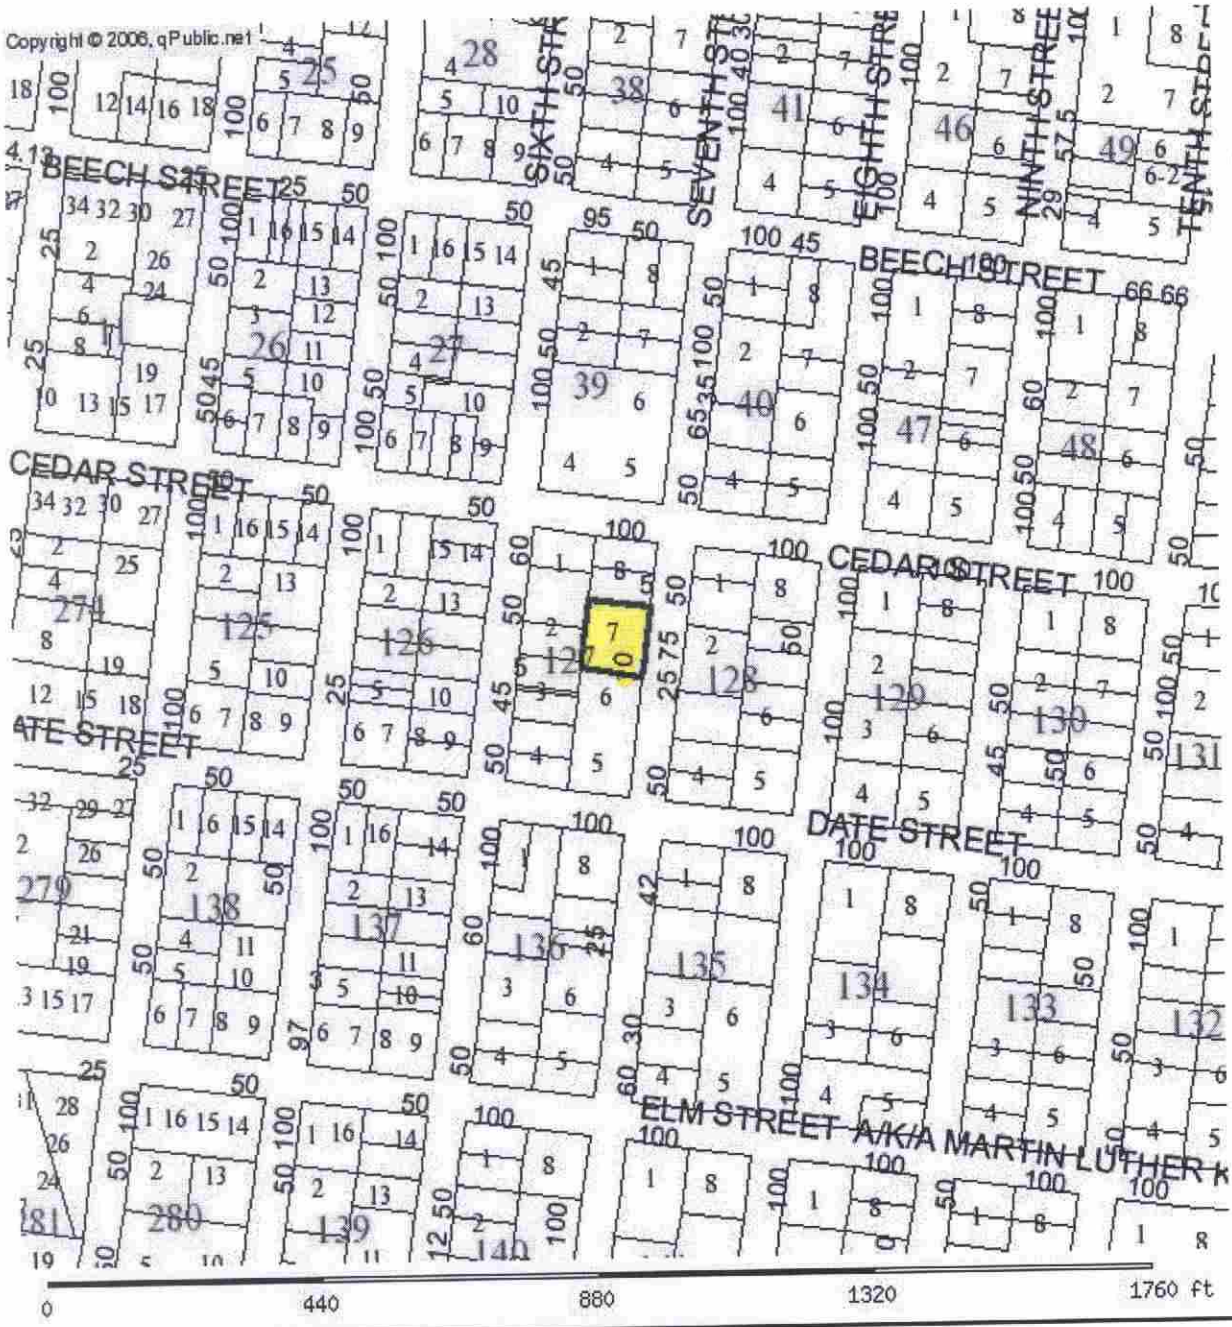

PARCEL INFORMATION TABLE	
Selected Parcel	00-00-31-1800-0127-0070
GIS CALCULATED ACREAGE	0.24
Property Use	SINGLE FAM
Land Use	SFR
OWNERSHIP INFORMATION	
Name	BRADSTOCK-JONES DIANE M &
Mailing Address	STRAIT BURTON A III (W&H) 315 SOUTH 7TH ST; FERNANDINA BEACH, FL 32034
Situs/Physical Address	315 SOUTH 7TH ST
2006 PROPOSED VALUES	
Land Value	157,500

FLORIDA MASTER SITE FILE
Site inventory Form

SITE NO. 8 NA 470

SITE NAME: 315 S. 7th St. SURVEY DATE: 09/30/85
ADDRESS OF SITE: 315 S. 7th St.
INSTRUCTION FOR LOCATING: N/A

LOCATION: City of Fernandina Beach 127 7
Subdivision Name Block No. Lot No.
COUNTY: Nassau
DISTRICT NAME IF APPLICABLE: Fernandina Beach Historic
OWNER OF SITE: NAME: Waas, Willette H.
ADDRESS: 315 S. 7th St.
ADDRESS: Fernandina Beach, FL 32034
TYPE OF OWNERSHIP: private RECORDING DATE: / /
RECORDER: NAME & TITLE: Historic Property Associates, Inc.
ADDRESS: P. O. Box 1002
St. Augustine, FL 32084

CONDITION OF SITE: Check One		INTEGRITY OF SITE: Check one or more	
			ORIGINAL USE pvt.residence
EXCELLENT	x	ALTERED	PRESENT USE pvt.residence
x GOOD		UNALTERED	DATES c.+ 1903
FAIR	x	ORIGINAL SITE	CULTURE/PHASE American
DETERIORATED		RESTORED: / /	PERIOD: 20th Century
		MOVED: / /	

NR CLASSIFICATION CATEGORY: building DATE LISTED ON NR: / /

THREATS TO SITE: Check one or more

ZONING	TRANSPORTATION
DEVELOPMENT	FILL
DETERIORATION	DREDGE
BORROWING	
OTHER (See Remarks Below)	

AREAS OF SIGNIFICANCE: architecture

SIGNIFICANCE

SEE SITE FILE STAFF FOR ORIGINAL PHOTO(S) OR MAP(S)

See Continuation Sheet

RECORD NUMBER 196

ARCHITECT:

BUILDER:

STYLE AND/OR PERIOD: frame vernacular

PLAN TYPE: rectangular

EXTERIOR FABRIC(S): asbestos: shingles

STRUCTURAL SYSTEM(S): wood frame: balloon

PORCHES: E/1-story entrance, 3-bay, access E, 2nd bay; hip roof; tapering columns on brick piers; simple frieze-work
ORIENTATION: E

FOUNDATION: piers: brick

ROOF TYPE: gable

SECONDARY ROOF STRUCTURE(S): dormer: shed

CHIMNEY LOCATION: N: offset: rear slope

WINDOW TYPE: DHS, 2/2, wood #
DHS, 6/6, paired
CHIMNEY: brick

ROOF SURFACING: metal, sheet: pressed

ORNAMENT EXTERIOR: wood

NO. OF CHIMNEYS 2

NO. OF STORIES 1.5

NO. OF DORMERS: 2

OUTBUILDINGS:

SURROUNDINGS:
SITE SIZE (approx. acreage) LT1

TOWNSHIP	RANGE	SECTION
3N	28E	22

UTM ZONE	UTM EASTING	UTM NORTHING

PHOTOGRAPHIC RECORDS NUMBERS:

CONTINUATION SHEET:

315 S. 7th St. is located within a subdivision known as the City of Fernandina. The subvision was layed-out on a series of Spanish land grants acquired by Domingo Fernandez, a ships captain and planter, and his family during the early nineteenth century. Following the acquisition of Florida by the United States in 1821, the heirs of Domingo Fernandez sold the land grants which contained the Eliza or Louisa and Yellow Bluff Plantations to David Levy Yulee, President of the Florida Railroad Company and the first United States Senator from Florida. The Florida Railroad Company recorded the plat of the City of Fernandina in 1857 and the Florida Town Improvement Company revised it in 1887 and 1901.

Constructed c. 1903, it is a one-and-a-half-story frame vernacular residential building. It is noteworthy for its shed roof dormers and flanking chimneys. It has been significantly altered by a single-story frame addition to the south side and by use of asbestos shingle siding.

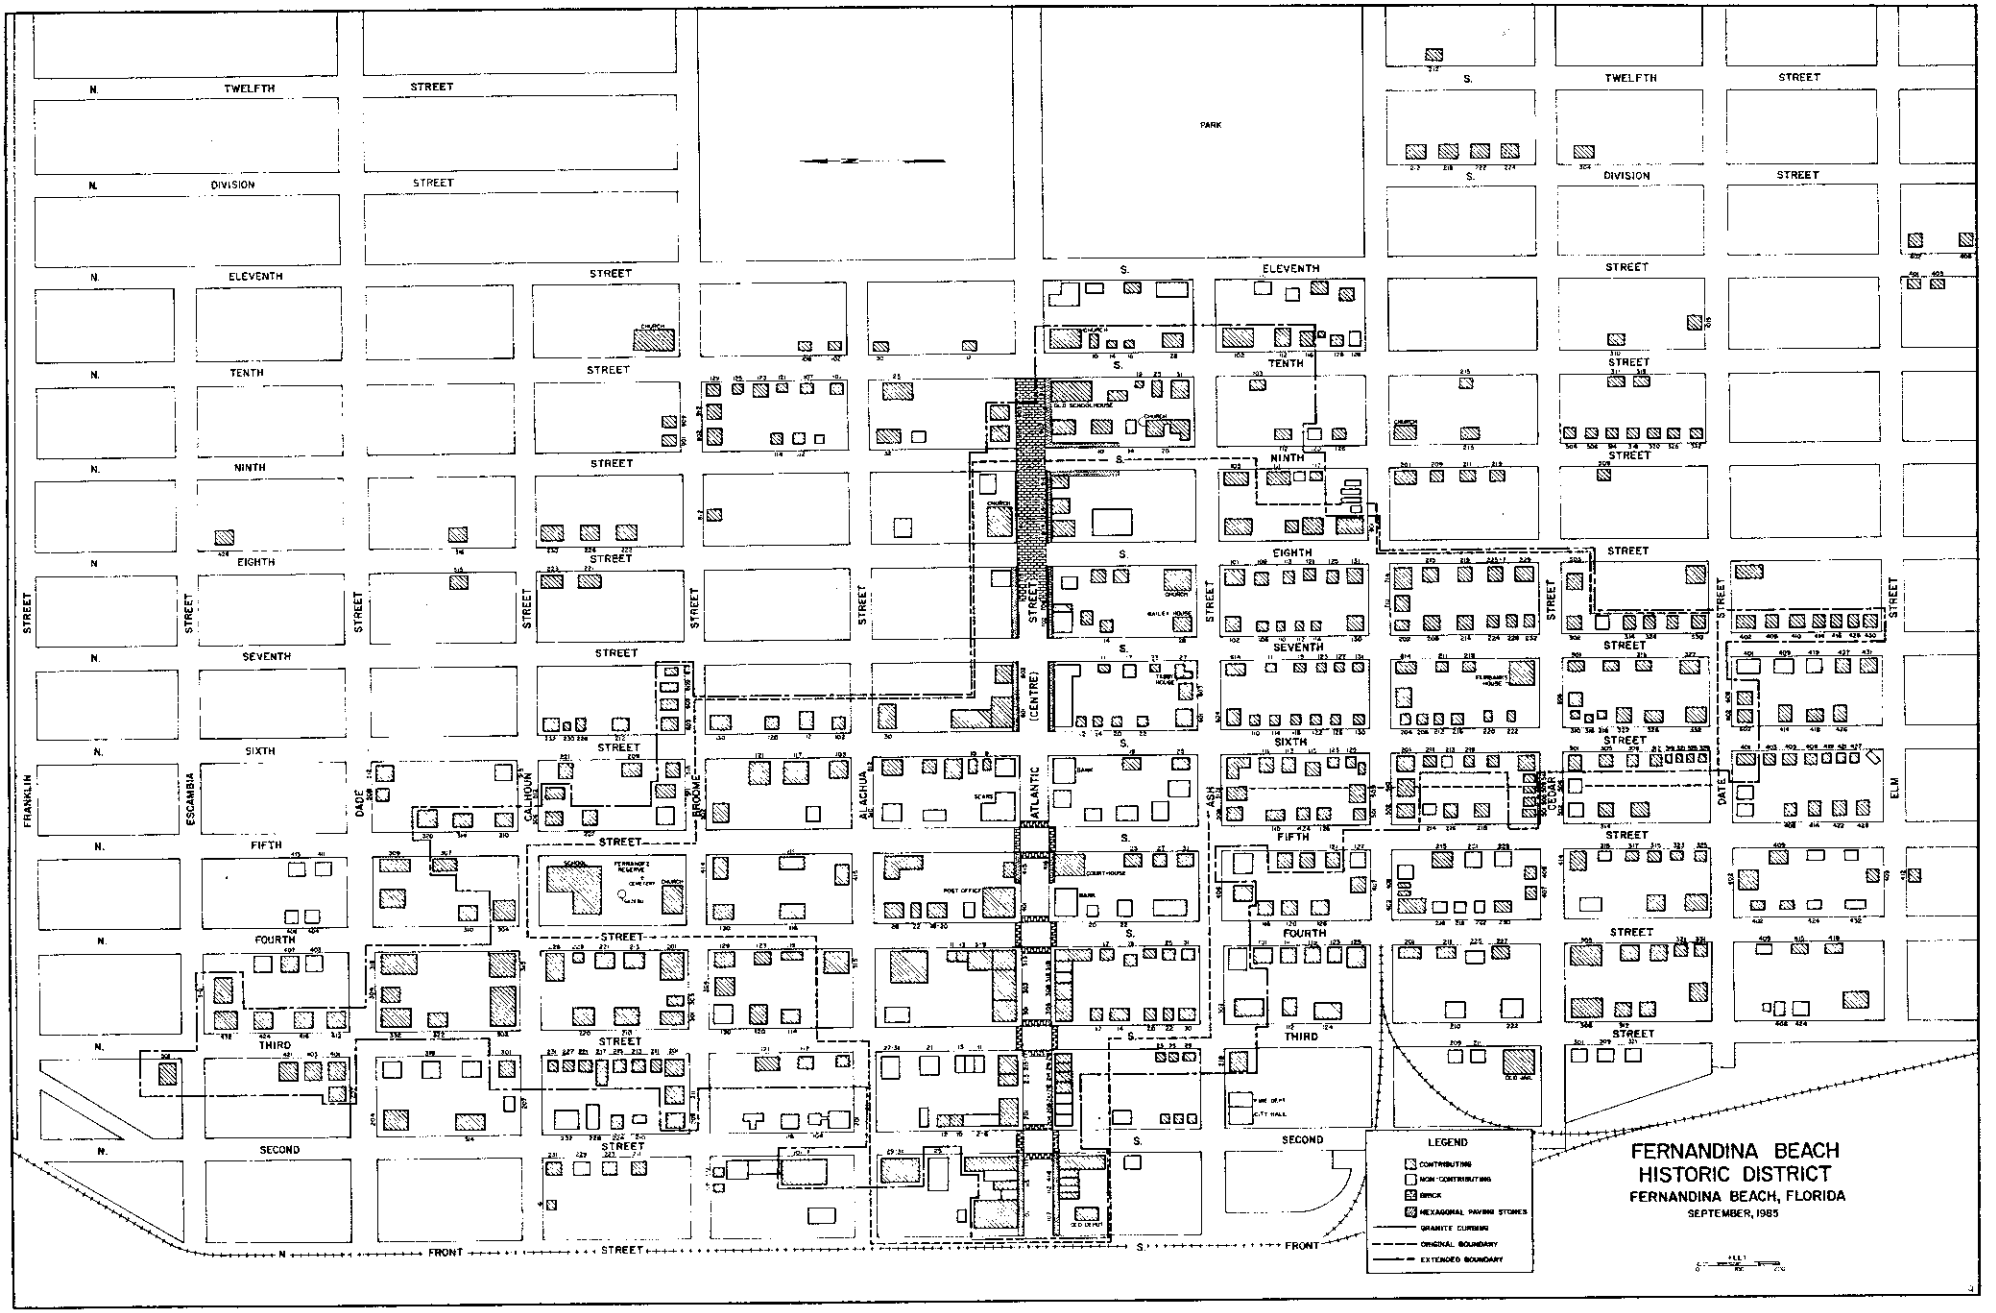
FERNANDINA BEACH
HISTORIC DISTRICT
FERNANDINA BEACH, FLORIDA
SEPTEMBER, 1985
LEGEND
CONTRIBUTING
NON-CONTRIBUTING
BRICK
HEXAGONAL PAVING STONES
GRANITE CURBING
ORIGINAL BOUNDARY
EXTENDED BOUNDARY
PARK
N. TWELFTH STREET
S. TWELFTH STREET
N. DIVISION STREET
S. DIVISION STREET
N. ELEVENTH STREET
S. ELEVENTH STREET
N. TENTH STREET
S. TENTH STREET
N. NINTH STREET
S. NINTH STREET
N. EIGHTH STREET
S. EIGHTH STREET
N. SEVENTH STREET
S. SEVENTH STREET
N. SIXTH STREET
S. SIXTH STREET
N. FIFTH STREET
S. FIFTH STREET
N. FOURTH STREET
S. FOURTH STREET
N. THIRD STREET
S. THIRD STREET
N. SECOND STREET
S. SECOND STREET
N. FRONT STREET
S. FRONT STREET
FRANKLIN STREET
ESCAMBIA STREET
DADE STREET
CALHOUN STREET
BROOME STREET
ALACHUA STREET
ATLANTIC STREET
CENTRE STREET
ASH STREET
CEDAR STREET
DATE STREET
ELM STREET
COURT-HOUSE
POST OFFICE
CITY HALL
FIRE DEPT.
OLD SCHOOL HOUSE
CHURCH
JAIL
QUARTERS
BAILEY HOUSE
TABBY HOUSE
FLORIDIAN HOUSE
SCHOOL
FERNANDINA RESERVE
BANK
SCARS

Figure 24

Page 1

☐ Original
☒ Update

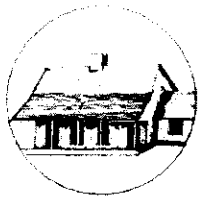

HISTORICAL STRUCTURE FORM
FLORIDA MASTER SITE FILE
Version 4.0 1/07

Site #8 NA00470
Field Date 2-14-2018
Form Date 2-14-2018
Recorder # _____

Shaded Fields represent the minimum acceptable level of documentation.
Consult the *Guide to Historical Structure Forms* for detailed instructions.

Site Name(s) (address if none) 315 S 7th Street — Multiple Listing (DHR only) _____
Survey Project Name Fernandina Beach Historic Resource Survey Update — Survey # (DHR only) _____
National Register Category (please check one) ☒ building ☐ structure ☐ district ☐ site ☐ object
Ownership: ☐ private-profit ☐ private-nonprofit ☒ private-individual ☐ private-nonspecific ☐ city ☐ county ☐ state ☐ federal ☐ Native American ☐ foreign ☐ unknown

LOCATION & MAPPING

	Street Number	Direction	Street Name	Street Type	Suffix Direction
Address:	315	S	7th	Street	

Cross Streets (nearest / between) _____
USGS 7.5 Map Name FERNANDINA BEACH — USGS Date _____ — Plat or Other Map _____
City / Town (within 3 miles) Fernandina Beach — In City Limits? ☒ yes ☐ no ☐ unknown — **County** Nassau
Township 3N — **Range** 28E — **Section** 23 — ¼ section: ☐ NW ☐ SW ☐ SE ☐ NE — Irregular-name: _____
Tax Parcel # 00-00-31-1800-0127-0070 — Landgrant _____
Subdivision Name _____ — **Block** _____ — Lot _____
UTM Coordinates: **Zone** ☐ 16 ☐ 17 — Easting ☐☐☐☐☐☐ — Northing ☐☐☐☐☐☐☐
Other Coordinates: X: _____ Y: _____ — Coordinate System & Datum _____
Name of Public Tract (e.g., park) _____

HISTORY

Construction Year: 1870 ☒ approximately ☐ year listed or earlier ☐ year listed or later
Original Use Private Residence (House/Cottage/Cabin) — **From (year):** 1870 — **To (year):** _____
Current Use Private Residence (House/Cottage/Cabin) — **From (year):** _____ — **To (year):** _____
Other Use _____ — From (year): _____ — To (year): _____
Moves: ☐ yes ☒ no ☐ unknown — Date: _____ — **Original address** _____
Alterations: ☒ yes ☐ no ☐ unknown — Date: _____ — **Nature** Additions
Additions: ☒ yes ☐ no ☐ unknown — Date: _____ — **Nature** N & W elevations
Architect (last name first): _____ — **Builder** (last name first): _____
Ownership History (especially original owner, dates, profession, etc.) _____

Is the Resource Affected by a Local Preservation Ordinance? ☒ yes ☐ no ☐ unknown **Describe** Downtown Historic District

DESCRIPTION

Style Federal (Adamesque) — **Exterior Plan** Irregular — **Number of Stories** 1.5
Exterior Fabric(s) 1. Weatherboard 2. _____ 3. _____
Roof Type(s) 1. Gable 2. _____ 3. _____
Roof Material(s) 1. Sheet metal:3V crimp 2. _____ 3. _____
Roof secondary strucs. (dormers etc.) 1. Shed dormer 2. _____
Windows (types, materials, etc.) 2/2 DHS on main; 6/6 DHS on dormers

Distinguishing Architectural Features (exterior or interior ornaments) Spindle-work frieze; shed dormers; jigsawn brackets

Ancillary Features / Outbuildings (record outbuildings, major landscape features; use continuation sheet if needed.) _____

DHR USE ONLY	OFFICIAL EVALUATION	DHR USE ONLY
NR List Date _____ ☐ Owner Objection	SHPO – Appears to meet criteria for NR listing: ☐ yes ☐ no ☐ insufficient info — Date _____ — Init. _____ KEEPER – Determined eligible: ☐ yes ☐ no — Date _____ NR Criteria for Evaluation: ☐ a ☐ b ☐ c ☐ d (see *National Register Bulletin 15*, p. 2)	

HISTORICAL STRUCTURE FORM

Site #8 NA00470

DESCRIPTION (continued)

Chimney: No. 2 Chimney Material(s): 1. Brick 2. _____

Structural System(s): 1. Balloon wood frame 2. _____ 3. _____

Foundation Type(s): 1. Piers 2. _____

Foundation Material(s): 1. Brick 2. _____

Main Entrance (stylistic details) 5-bay front on original building; central wood door with fixed upper light and 2-light transom

Porch Descriptions (types, locations, roof types, etc.) Partial width; hipped roof; spindle-work frieze and jigsawn brackets;

Condition (overall resource condition): ☐excellent ☒good ☐fair ☐deteriorated ☐ruinous

Narrative Description of Resource Queen Anne elements on porch, but exhibits mostly frame vernacular essence; prominent shed dormers. Significantly altered with north side wing addition; large additions also to rear (west elev).

Archaeological Remains _____ ☐Check if Archaeological Form Completed

RESEARCH METHODS (check all that apply)

☒FMSF record search (sites/surveys)	☒library research	☐building permits	☒Sanborn maps
☐FL State Archives/photo collection	☐city directory	☐occupant/owner interview	☒plat maps
☐property appraiser / tax records	☒newspaper files	☐neighbor interview	☐Public Lands Survey (DEP)
☒cultural resource survey (CRAS)	☒historic photos	☐interior inspection	☒HABS/HAER record search

☐other methods (describe) _____

Bibliographic References (give FMSF manuscript # if relevant, use continuation sheet if needed) _____

OPINION OF RESOURCE SIGNIFICANCE

Appears to meet the criteria for National Register listing individually? ☐yes ☒no ☐insufficient information

Appears to meet the criteria for National Register listing as part of a district? ☒yes ☐no ☐insufficient information

Explanation of Evaluation (required, whether significant or not; use separate sheet if needed) This is an update-the building has been deemed a contributing resource to the Fernandina Beach Historic District, which was listed in the NRHP in 1973 with a district boundary expansion in 1987.

Area(s) of Historical Significance (see *National Register Bulletin 15*, p. 8 for categories: e.g. "architecture", "ethnic heritage", "community planning & development", etc.)

1. Community planning & development 3. _____ 5. _____

2. _____ 4. _____ 6. _____

DOCUMENTATION

Accessible Documentation Not Filed with the Site File - including field notes, analysis notes, photos, plans and other important documents

1) Document type _____ Maintaining organization _____
Document description _____ File or accession #'s _____

2) Document type _____ Maintaining organization _____
Document description _____ File or accession #'s _____

RECORDER INFORMATION

Recorder Name Sheldon Owens **Affiliation** Brockington and Assc. Inc.

Recorder Contact Information 498 Wando Park Blvd. Suite 700, Mt. Pleasant SC 29464; 843-881-3128
(address / phone / fax / e-mail)

Required Attachments

- **USGS 7.5' MAP WITH STRUCTURE LOCATION PINPOINTED IN RED**
- **LARGE SCALE STREET, PLAT OR PARCEL MAP** (available from most property appraiser web sites)
- **PHOTO OF MAIN FACADE, ARCHIVAL B&W PRINT OR DIGITAL IMAGE FILE**

If submitting an image file, it must be included on disk or CD AND in hard copy format (plain paper is acceptable). Digital image must be at least 1600 x 1200 pixels, 24-bit color, jpeg or tiff.

590
591
593
1200
595
597
389
598
390
340
391
392
458
1199
1192
393
460
341
394
1198
342
396
395
632
397
1197
635
636
638
639
398
84
Beech St
S 5 th St
Cedar St
S 6 th St
N
Brockington
CULTURAL RESOURCES CONSULTING
Fernandina Beach
Survey Update 2018
Historic Resource
0
50
100 Feet
* All numbers start with NA****.
1193
637
399
400
640
466
401
468
402
404
403
470
406
1332
405
407
408
409
410
112
411
412
S 7 th St
Date St

315
315

CERTIFICATE OF APPROVAL (COA) HDC2023-0083
FOR CITY OF FERNANDINA BEACH

Plan Type:	HDC - Board Review	**Project:**		**App Date:**	02/02/2023
Work Class:	Residential	**District:**	Default	**Exp Date:**	03/06/2023
Status:	Approved	**Square Feet:**	0.00	**Completed:**	03/20/2023
Valuation:	$0.00	**Assigned To:**	Salvatore Cumella	**Approval Expire Date:**	03/19/2024

Description: Certificate of Approval (COA) to enclose carport with material to match existing and to demolish rear shed.
3/16/2023 Approved with condition that garage door be approved by Staff
7/13/2023 confirmation received that garage door will be C.H.I Overhead Doors, Garage PAN Door Residential.

Parcel: 00-00-31-1800-0127-0070 Main	**Address:** 315 S 7Th St Main Fernandina Beach, FL 32034	**Zone:** R-2(Medium Density Residential)

Owner Jean Goulden 111 S 6th Fernandina Beach, FL 32034 Mobile: 9785010968	Applicant Rice Architect, LLC 961687 GATEWAY BLVD FERNANDINA BEACH, FL 32034 Business: 9044910072	Owner Jean Goulden 111 S 6th ST Fernandina Beach, FL 32034 Home: 978-501-0968

Activity Type	Activity Number	Name	User	Created On
HDC Decision	DEC-001539-2023		Sylvie McCann	03/20/2023

Invoice No.	Fee	Fee Amount	Amount Paid
INV-00025436	COA - Residential	$250.00	$250.00
	Total for Invoice INV-00025436	**$250.00**	**$250.00**
	Grand Total for Plan	**$250.00**	**$250.00**

MUST BE POSTED IN A CONSPICUOUS PLACE

CERTIFICATE OF APPROVAL (COA) HDCSA2023-0326
FOR CITY OF FERNANDINA BEACH

Plan Type:	HDC - Staff Review	**Project:**		**App Date:**	10/17/2023
Work Class:	HDC Staff Review	**District:**	Default	**Exp Date:**	11/16/2023
Status:	Approved	**Square Feet:**	0.00	**Completed:**	10/23/2023
Valuation:	$0.00	**Assigned To:**	Salvatore Cumella	**Approval Expire Date:**	10/22/2024

Description: Certificate of Approval (COA) to repair/replace siding to include removal of metal siding; installation of plywood sheathing, and installation of HardiPlank siding (touch of gray)

Parcel: 00-00-31-1800-0127-0070 Main	**Address:** 315 S 7Th St Main Fernandina Beach, FL 32034	**Zone:** R-2(Medium Density Residential)

Owner
Jean Goulden
111 S 6th ST
Fernandina Beach, FL 32034
Home: 978-501-0968

Agent
James Companion
97292 Pirates Point Rd
Yulee, FL 32097
Business: 9047531675
Mobile: 9044910161

Invoice No.	Fee	Fee Amount	Amount Paid
INV-00029908	COA - Staff Residential Fee	$25.00	$25.00
	Total for Invoice INV-00029908	**$25.00**	**$25.00**
	Grand Total for Plan	**$25.00**	**$25.00**

HISTORIC DISTRICT COUNCIL STAFF REPORT
HDC 2026-0025
JULY 16, 2026

Owner/Applicant:	Carlos Abaca
Property Address:	408 Beech Street
Parcel ID #	00-00-31-1800-0026-0161
Current zoning:	R-2
FLUM land use category:	Medium Density Residential
Existing uses on the site:	Single Family
FL Master Site File #	NA00593
Year Built:	1900
Contributing Status:	Contributing
Requested actions:	FINAL Certificate of Approval (COA) to demolish enclosed front porch and remove and reset the front, side and rear decks.

All required application materials have been received. All fees have been paid. All required notices have been made.

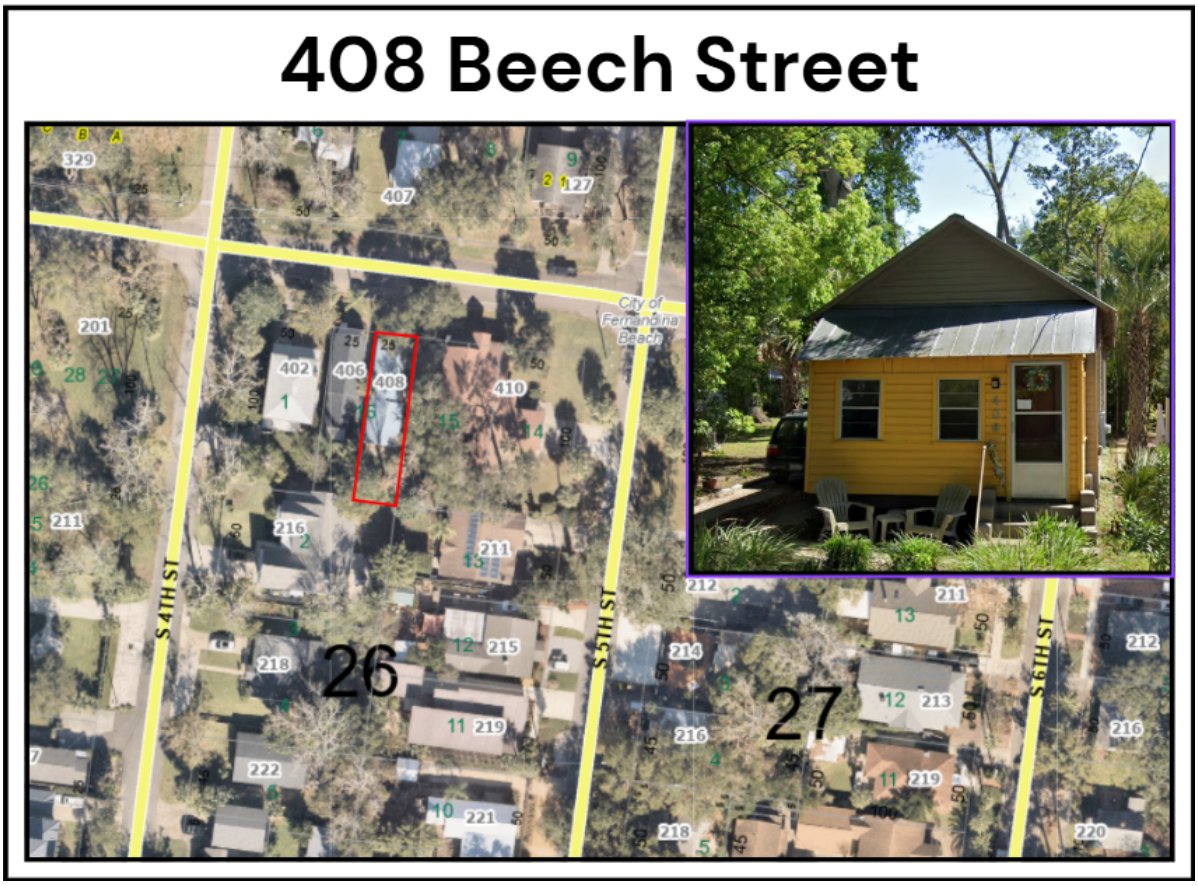

SUMMARY OF REQUEST AND BACKGROUND INFORMATION:

The applicant is requesting **final** approval to demolish the existing enclosed front porch as part of the ongoing rehabilitation of the structure. The proposed scope of work also includes the reinstallation of the existing front, side, and rear decks.

The property at 408 Beech Street is a contributing frame vernacular structure within the Downtown Fernandina Beach Historic District. The building has historically functioned as a single-family residence and is currently undergoing interior renovations. The proposed exterior work is intended to restore the front façade to a form more consistent with the building's historic appearance, similar to the next-door residence at 406 Beech Street. The structure has undergone several alterations over the years, including modifications completed during the 1990s and early 2000s. These approved changes included replacing the original clapboard siding with board-and-batten siding, modifying the roof form to a front-facing gable, and installing a five-V crimp metal roof. All of these alterations received approval from the Historic District Council at the time they were completed.

APPLICABLE GUIDELINES:

CITY OF FERNANDINA BEACH LAND DEVELOPMENT CODE
CITY OF FERNANDINA BEACH HISTORIC DOWNTOWN DESIGN GUIDLINES
SECRETARY OF THE INTERIOR'S STANDARDS FOR REHABILITATION

1. **A property shall be used for its historic purpose or be placed in a new use that requires minimal change to the defining characteristics of the building and its site and environment.**
   Findings: *Complies* ☒ *Does not Comply* ☐ *N/A* ☐
2. **The historic character of a property shall be retained and preserved. The removal of historic materials or alteration of features and spaces that characterize a property shall be avoided.**
   Findings: *Complies* ☒ *Does not Comply* ☐ *N/A* ☐
3. **Each property shall be recognized as a physical record of its time, place, and use. Changes that create a false sense of historical development, such as adding conjectural features or architectural elements from other buildings, shall not be undertaken.**
   Findings: *Complies* ☒ *Does not Comply* ☐ *N/A* ☐
4. **Most properties change over time; those changes that have acquired historic significance in their own right shall be retained and preserved.**
   Findings: *Complies* ☒ *Does not Comply* ☐ *N/A* ☐
5. **Distinctive features, finishes, and construction techniques or examples of craftsmanship that characterize a property shall be preserved.**
   Findings: *Complies* ☒ *Does not Comply* ☐ *N/A* ☐
6. **Deteriorated historic features shall be repaired rather than replaced. Where the severity of deterioration requires replacement of a distinctive feature, the new feature shall match the old in design, color, texture, and other visual qualities and, where possible, materials. Replacement of missing features shall be substantiated by documentary, physical, or pictorial evidence.**
   Findings: Complies ☒ Does not Comply ☐ N/A ☐
7. **Chemical or physical treatments, such as sandblasting, that cause damage to historic materials shall not be used. The surface cleaning of structures, if appropriate, shall be undertaken using the gentlest means possible.**
   Findings: Complies ☒ Does not Comply ☐ N/A ☐
8. **Significant archeological resources affected by a project shall be protected and preserved. If such**

resources must be disturbed, mitigation measures shall be undertaken.

Findings: Complies ☒ Does not Comply ☐ N/A ☐

9. **New additions, exterior alterations, or related new construction shall not destroy historic materials that characterize the property. The new work shall be differentiated from the old and shall be compatible with the massing, size, scale, and architectural features to protect the historic integrity of the property and its environment.**

Findings: Complies ☒ Does not Comply ☐ N/A ☐

10. **New additions and adjacent or related new construction shall be undertaken in such a manner that if removed in the future, the essential form and integrity of the historic property and its environment would be unimpaired.**

Findings: Complies ☒ Does not Comply ☐ N/A ☐

ANALYSIS:

PROPOSED MATERIALS		
	Type/Material/Brand	**Color**
Exterior Fabric	Wood Lap-siding	Not specified
Foundation	Not specified	Not specified
Doors	Not specified	Not specified
Windows	Aluminum	Not specified
Porch/Deck	Wood	Not specified

Site Plan –

- **Housing Type** – Single-family detached homes and outbuildings/garages are a permissible housing type in R-2 zoning district.

- **Lot Density** – Properties, such as this, in the R-2 zoning district, may have impervious lot coverage up to 60%. This site plan meets that requirement.

- **Mechanical** – Per LDC 4.02.03(A)7, "*Mechanical equipment may be located within the side or rear yard setback, but not closer than five (5) feet to side or rear yard lot lines."* The site plan does not show any changes to mechanical equipment.

- **Encroachments** – There are no plans to expand any encroachments into the front, side or rear yard setbacks.

- **Parking –** The driveway leads from Beech Street to the west side of the property. The driveway materials are concrete. No changes to the parking are requested.

- **Orientation** – All primary structures are required to front the street as shown in this plan. The primary structure faces Beech Street.

Elevations –

- **Scale** – The scale of the primary structure remains the same.

- **Height** – Building height is not proposed to change as part of this project.

- **Materials** – The applicant verbally expressed that wood would be the primarily used for this project. The elevations show the existing board and batten will remain at the new front façade of the home, but no other materials were listed in the application.

- **Foundation** – The project does not include alterations to the primary structure's foundation. All foundation will be approved by the Building Department and will demonstrate compliance with the current Florida Building Code at time of permitting.

- **Windows** – The existing aluminum windows will be removed as part of the demolition of the enclosed porch. The site plan features one new window of similar nature, although not explicitly listed within the application. Staff requests clarification regarding the proposed window to be installed as part of the project. No product specifications or details were included with the application.

- **Doors** – The proposed demolition of the enclosed front porch will expose the existing front entrance opening, which appears to remain in its current location. No product specifications or details for a proposed entry door were included with the application. Staff requests clarification as to whether a new door is proposed as part of the project and, if so, requests that product specifications be provided for review.

- **Porch** – Existing photographs provided by the applicant and historic photographs from Staff research indicate that the front porch enclosure has been in place for several decades. However, the enclosure does not appear to be original to the structure, as evidenced by the step in along the primary façade, which creates a distinct offset in the building massing. The enclosed porch is identified as a distinguishing architectural feature in the Florida Master Site File.

- **Porch railings:** No specifications or construction details for the proposed porch railings were included with the application. Staff requests that the applicant provide information regarding materials and dimensions.

STAFF RECOMMENDATION:

Staff finds that the requested action, as presented, is consistent with the Comprehensive Plan, the Land Development Code, Secretary of Interior Standards, and the Downtown Historic District Design Guidelines.

Staff recommendation: FINAL Approval of HDC 2026-0025 with the condition that the applicant provide complete product specifications for all proposed exterior materials, including doors, windows, siding, and porch railings, as applicable. All submitted materials shall be reviewed and verified by Staff.

MOTION TO CONSIDER:

I move to **approve or deny** case number HDC 2026-0025 **with or without** conditions;

AND I move that the HDC make the following findings of fact and conclusions of law part of the record:

That HDC case HDC 2026-0025, as presented, **is or is not** substantially compliant with the Land Development Code, the Secretary of the Interior's Standards, and the Historic Downtown Fernandina Beach Design Guidelines to warrant FINAL approval at this time.

LIST OF EXHIBITS:

EXHIBIT 1 **HDC 2026-0025 Application and Backup Materials**
EXHIBIT 2 **Florida Master Site File: NA00593**

Outlook

Fw: Online Form Submittal: Historic District Council (HDC) Certificate of Approval (COA) Application

From Mackennah Tarmey <MTarmey@fbfl.city>
Date Mon 6/8/2026 8:56 AM
To Mackennah Tarmey <MTarmey@fbfl.city>

From: noreply@civicplus.com <noreply@civicplus.com>
Sent: Monday, June 1, 2026 11:12 AM
To: Planning Info <planninginfo@fbfl.org>
Subject: Online Form Submittal: Historic District Council (HDC) Certificate of Approval (COA) Application

CAUTION: This email originated from outside the organization. Do not click links or open attachments unless you recognize the sender, were expecting this email, and know the content is safe.

Historic District Council (HDC) Certificate of Approval (COA) Application

HISTORIC DISTRICT COUNCIL (HDC): CERTIFICATE OF APPROVAL (COA) APPLICATION

USE THIS FORM TO Apply for BOARD approval for projects in the Downtown or Old Town Historic District or the Community Redevelopment Area (CRA) AND STAFF-LEVEL review for EXTERIOR PAINT and INSTLLATION OF PERVIOUS PAVERS projects ONLY.

NOTE: All other STAFF-LEVEL approvals (i.e, fence, right-of-way, roof) and smaller STAFF-LEVEL project reviews can be submitted with your building permit where reviews will be performed and cost will be assessed simultaneously.

Fees	Certificate of Approval (COA): Staff Review $25

Basis for Review

All applications, whether Staff or Board review, are reviewed for consistency with the City of Fernandina Beach Comprehensive Plan, Land Development Code, and applicable guidelines such as the Downtown Historic District Design Guidelines, Old Town Fernandina Preservation and Development Guidelines, and the Community Redevelopment Area (CRA) Design Guidelines. Guidelines for the Historic Districts are based on the U.S. Secretary of the Interior's Standards for Rehabilitation.

IMPORTANT NOTES

Conceptual Approvals

Conceptual approvals are provided by the HDC as a courtesy to the applicant in an effort to allow comment from the Historic District Council and citizens during the conceptual design process. The HDC will provide the applicant with feedback and guidance relating to the proposal and take a vote to indicate whether the board feels the proposal is adequately appropriate to proceed. In all cases, the applicant must return to the HDC to seek final approval of their projects. There is no additional fee for this review above the Certificate of Approval fee.

Pre-Application Meeting

To guide you through the process and to ensure that your application is properly processed, you'll need to meet with the Preservation Planner prior to submitting your application. The application must be submitted at least 42 days before the scheduled meeting to allow time for review. Staff approval applications are accepted on a rolling basis and are generally completed in 3-5 days. Please note that projects can only begin after receiving a Certificate of Approval (COA) and a building, sign, right-of-way, or zoning permit (if required).

Application Requirements	*Field not completed.*
Please see the Land Development Code (LDC) for detailed information:	*Field not completed.*
The LDC is Available for Review at	www.fbfl.us/LDC

Appeals

An applicant may appeal the HDC's decision for variances to a court of record as outlined in LDC Section 10.02.04(D). The petition shall be presented to within thirty (30) days after the decision of the HDC; otherwise the decision of the HDC will be final.

PROJECT TYPE	Alteration
APPROVAL TYPE	Staff Approval
PROPERTY INFORMATION	Property information can be found at the Nassau County Property Appraiser's website → Map Search
Historic District	Downtown
Site Address	408 BEECH ST
City	FERNAN DINA BEACH
State	FL
Zip Code	32034

Parcel ID #(s)	00-00-31-1800-0026-0161
Do you authorize the installation of a temporary City notice sign on your property?	YES

OWNER OF RECORD
As recorded with the Nassau County Property Appraiser

First Name	CARLOS
Last Name	ABACA
Mailing Address	118 S 8 ST
City	FERNANDINA BEACH
State	FL
Zip Code	32034
[redacted]	

OWNER'S AGENT
If other than owner. If an agent will be representing the owner, an Owner's Authorization For Agent Representation form must be included

Is there an agent other than the owner representing this project?	No
Project Description	Demolition of enclosed front porch to return it to the original facade. Removing and resetting the front, side and rear decks.

Requirements for Demolition Applications
Per LDC 8.03.03.01

MATERIALS
List all proposed materials and colors, as applicable. If you are not filling this out, you MUST provide a detailed list separately that includes all required information as described in the following fields. A separate form can be uploaded or emailed directly to Mia Sadler.

EXTERIOR FABRIC

Manufacturer	*Field not completed.*
Product Description	*Field not completed.*
Color	*Field not completed.*

DOORS	
Manufacturer	*Field not completed.*
Product Description	*Field not completed.*
Color	*Field not completed.*
WINDOWS	
Manufacturer	*Field not completed.*
Product Description	*Field not completed.*
Color	*Field not completed.*
ROOFING	
Manufacturer	*Field not completed.*
Product Description	*Field not completed.*
Color	*Field not completed.*
FASCIA/TRIM	
Manufacturer	*Field not completed.*
Product Description	*Field not completed.*
Color	*Field not completed.*
FOUNDATION	
Manufacturer	*Field not completed.*
Product Description	*Field not completed.*
Color	*Field not completed.*
SHUTTERS	
Manufacturer	*Field not completed.*
Product Description	*Field not completed.*
Color	*Field not completed.*
PORCH/DECK	
Manufacturer	*Field not completed.*
Product Description	*Field not completed.*
Color	*Field not completed.*

FENCING	
Manufacturer	*Field not completed.*
Product Description	*Field not completed.*
Color	*Field not completed.*
DRIVEWAYS/SIDEWALKS	
Manufacturer	*Field not completed.*
Product Description	*Field not completed.*
Color	*Field not completed.*
SIGNAGE	
Manufacturer	*Field not completed.*
Product Description	*Field not completed.*
Color	*Field not completed.*
OTHER	
Manufacturer	*Field not completed.*
Product Description	*Field not completed.*
Color	*Field not completed.*
Please upload supplemental documentation and all product brochures, paint color samples, etc.	
Upload 1	400 BEECH ST - PHOTO 01.jpg
Upload 2	400 BEECH ST - PHOTO 02.jpg
Upload 3	400 BEECH ST - PHOTO 03.jpg
Upload 4	400 BEECH ST - PHOTO 04.jpg
Upload 5	400 BEECH ST - PHOTO 05.jpg
Upload 6	400 BEECH ST - PHOTO 06.jpg
Upload 7	*Field not completed.*
Upload 8	*Field not completed.*
Upload 9	*Field not completed.*
Upload 10	*Field not completed.*

Upload 11	*Field not completed.*
Upload 12	*Field not completed.*
Certification	By signing below, I certify that the information contained in this application is true and correct to the best of my knowledge at the time of the application. , I acknowledge that I understand and have complied with all of the submittal requirements and procedures and have read and understand the following:, I AGREE THAT A POSTING NOTICE WILL BE INSTALLED ON THE PROPERTY(IES) IN QUESTION AND THAT SAID SIGN WILL ONLY BE REMOVED BY STAFF AFTER THE MEETING OR BROUGHT BACK TO CITY HALL BY APPLICANT.

1. I/We hereby attest to the fact that the above supplied property address(es), parcel number(s) and legal description(s) is (are) the true and proper identification of the area of this petition.

2. I/We authorize staff from the Department of Planning & Conservation to enter onto the property in question during regular city business hours in order to take photos which will be placed in the permanent file.

3. I/We understand that the COA review time period will not commence until the application is deemed complete by staff and may take up to 10 days to process. I further understand that an incomplete application submittal may cause my application to be deferred to the next posted deadline date.

4. I/We understand that, for Board review cases, an agenda and staff report will be available on the City's website approximately one week before the Historic District Council meeting.

5. I/We understand that the Historic District Council meetings are conducted in a quasi-judicial hearing and as such, ex-parte communications are prohibited (Communication about your project with a Historic District Council member).

6. I/We understand that the approval of this application by the Historic District Council or staff in no way constitutes approval of a Building Permit for construction from the City of Fernandina Beach Building Department.

7. I/We understand that all changes to the approved scope of work stated in a COA have to be approved by the HDC before work commences on those changes. There will be no charge for a revision to a COA. Making changes that have not been approved can result in a Stop Work Order being placed on the entire project and/or additional fees/penalties.

8. I/We understand that any decision of the HDC may be appealed to the City Commission, with the exception of variances, which may be appealed to a court of record as outlined in Section 10.02.04(D) of the Land Development Code. Petitions to appeal shall be presented within thirty (30) days after the decision of the HDC; otherwise the decision of the HDC will be final.

9. I/We understand that Certificates of Approval are only valid for one (1) year from issuance. They are renewable for six months without cause, and for an additional

six months, upon showing of good cause by the applicant. The applicant must submit all requests for extensions in writing and provide appropriate support documentation, if needed.

10. I/We understand that the City Staff will install a Notice of Hearing sign on the property 14 days before the scheduled heating and that the sign must only be removed after the hearing by City Staff, unless, the applicant or property owner brings the Notice of Hearing back to City Hall.

Applicant First Name	CARLOS
Applicant Last Name	ABACA
Today's Date	6/1/2026

DEPARTMENT OF PLANNING & CONSERVATION
204 Ash Street | Fernandina Beach Florida 32034 |Contact: Mia Sadler at 904 310-3488 | www.fbfl.us/planning

Please make sure to disable pop-up blocker in order to submit.

Email not displaying correctly? View it in your browser.

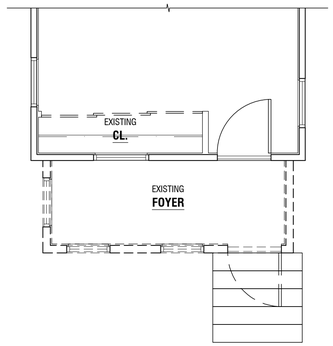

EXISTING/DEMOLITION FLOOR PLAN

SCALE: 1/4"=1'-0"

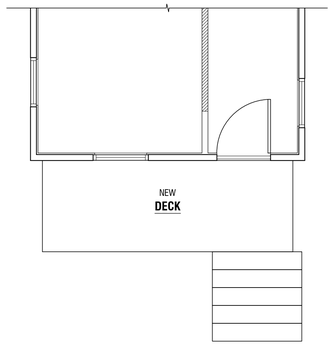

NEW FLOOR PLAN

SCALE: 1/4"=1'-0"

EXISTING FRONT/NORTH ELEVATION

SCALE: 1/4"=1'-0"

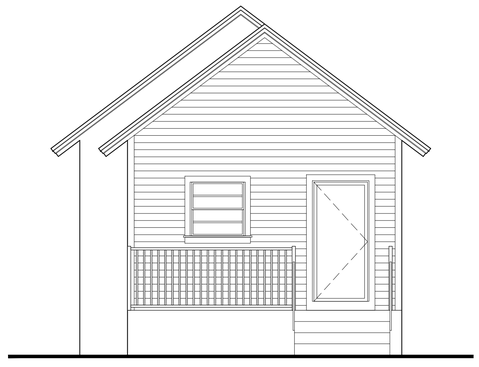

NEW FRONT/NORTH ELEVATION

SCALE: 1/4"=1'-0"

0 1 2

MONTESINO DELTA
ENGINEERING SOLUTION

JOAQUIN MONTESINO P.E. LIC. 69969
786.252.2768 - JOAMON54@GMAIL.COM
4175 SW 98 CT MIAMI FL 33165

PLAN'S REVISION DATE	TYPE	INITIALS	PLAN'S REVISION DATE	TYPE	INITIALS

PROJECT DESCRIPTION

EXTERIOR REMODELING IN A SINGLE-FAMILY RESIDENCE

PROJECT CLIENT

CARLOS ABACA

PROJECT LOCATION

**408 BEECH ST,
FERNANDINA BEACH, FL 32034**

DRAFTING BY:

HARRY SANCHEZ - DESIGN, DRAFTING & PERMITS

THIS ITEM HAS BEEN DIGITALLY SIGNED AND SEALED BY JOAQUIN MONTESINO P.E. ON THE DATE ADJACENT TO THE SEAL. PRINTED COPIES OF THIS DOCUMENT ARE NOT CONSIDERED SIGNED AND SEALED AND THE SIGNATURE MUST BE VERIFIED ON ANY ELECTRONIC COPIES.

SEAL

JOAQUIN MONTESINO LICENSE NO. 69969 STATE OF FLORIDA PROFESSIONAL ENGINEER

06-28-26

STATE OF FLORIDA
PROFESSIONAL ENGINEER 69969

SHEET NUMBER

A-1

Inst. Number: 202645015546 Book: 2870 Page: 518 Page 1 of 2 Date: 5/21/2026 Time: 2:52 PM
Mitch L. Keiter Clerk of Courts, Nassau County, Florida Doc Mort: 0.00 Int Tax: 0.00 Doc Deed: 2,793.00

PREPARED BY & RETURN TO:

Wood & Smith, P.A.
Attn: Nick F. Smith, Esq.
303 Centre Street
Suite 100
Fernandina Beach, FL 32034

File No. 26-207717

Parcel No.: 00-00-31-1800-0026-0161

This **WARRANTY DEED**, made the **21st day of May, 2026**, by **Joan A. Cory, a single woman** (whether one or more, the "Grantor"), to **408 Beech St LLC, a Florida Limited Liability Company**, whose post office address is 113 South 8th Street, Fernandina Beach, FL 32034 (whether one or more, the "Grantee"):

WITNESSETH: That the Grantor, for and in consideration of the sum of Ten Dollars ($10.00) and other valuable consideration, receipt whereof is hereby acknowledged, does hereby grant, bargain, sell, alien, remise, release, convey and confirm unto the Grantee all that certain land situate in County of Nassau, State of Florida, viz:

> All that certain lot, piece or parcel of land situate, lying and being in the City of Fernandina Beach, (formerly named Fernandina), County of Nassau and State of Florida and being further described according to the official map or plat of said city (as lithographed and issued by the Florida railroad company in 1857 and enlarged, revised and reissued by the Florida town improvement company in 1887 and 1901) as:
>
> The East one-half (1/2) of Lot Number Sixteen (16), Block Twenty-Six (26).

TOGETHER WITH all the tenements, hereditaments and appurtenances thereto belonging or in anywise appertaining.

SUBJECT TO TAXES FOR THE YEAR 2026 AND SUBSEQUENT YEARS, RESTRICTIONS, RESERVATIONS, COVENANTS AND EASEMENTS OF RECORD, IF ANY.

TO HAVE AND TO HOLD the same in fee simple forever.

And the Grantor hereby covenants with the Grantee that the Grantor is lawfully seized of said land in fee simple, that the Grantor has good right and lawful authority to sell and convey said land and that the Grantor hereby fully warrants the title to said land and will defend the same against the lawful claims of all persons whomsoever. Grantor further warrants that said land is free of all encumbrances, except as noted herein and except taxes accruing subsequent to December 31, 2025.

IN WITNESS WHEREOF, the said Grantor has caused these presents to be executed in its name, as of the day and year first above written.

Signed, sealed and delivered in the presence of:

Witness #1 Signature
Print Name: Joyce A. Middleton

Witness #1 Address:
303 Centre St., Ste 100
Fernandina Beach, FL 32034

Witness #2 Signature
Print Name: Daphne S. Smith

Witness #2 Address:
303 Centre St., Ste 100
Fernandina Beach, FL 32034

Joan A. Cory by Taina Christner her attorney-in-fact
Joan A. Cory by Taina Christner
her Attorney-In-Fact

Address:
PO Box 711
Fernandina Beach, FL 32035

STATE OF FLORIDA
COUNTY OF NASSAU

The foregoing instrument was acknowledged before me by means of (✓) physical presence or (__) online notarization, this 11 day of May, 2026, by Taina Christner, as Attorney-In-Fact for Joan A. Cory, (__) who is/are personally known to me or (✓) who has/have produced _____ as identification.

Signature of Notary Public

Print, Type/Stamp Name of Notary

JOYCE A. MIDDLETON
MY COMMISSION # HH 408752
EXPIRES: August 19, 2027

4
0
8

408

408

Detail by Entity Name

Florida Limited Liability Company
408 BEECH ST LLC

Filing Information

Document Number	L26000274622
FEI/EIN Number	NONE
Date Filed	05/19/2026
State	FL
Status	ACTIVE

Principal Address

113 SOUTH 8TH ST
FERNANDINA BEACH, FL 32034

Mailing Address

113 SOUTH 8TH ST
FERNANDINA BEACH, FL 32034

Registered Agent Name & Address

CARLOS CONRADO ABACA
113 SOUTH 8TH ST
FERNANDINA BEACH, FL 32034

Authorized Person(s) Detail

Name & Address

Title MGR

CARLOS CONRADO ABACA
113 SOUTH 8TH ST
FERNANDINA BEACH, FL 32034

Title MGR

DAMUS, AFLRED J
6708 SW 69TH AVE
MIAMI, FL 33143

Annual Reports

No Annual Reports Filed

05/19/2026 -- Florida Limited Liability | View image in PDF format

L26000274622

(Requestor's Name)

(Address)

(Address)

(City/State/Zip/Phone #)

☐ PICK-UP ☐ WAIT ☐ MAIL

(Business Entity Name)

(Document Number)

Certified Copies _____ Certificates of Status _____

Special Instructions to Filing Officer:

Office Use Only

100474630531

100474630531

05/20/26--01001--019 **125.00

2026 MAY 19 PM 1:43

SECRETARY OF STATE
TALLAHASSEE, FLORIDA

CLIENT HAS REQUESTED ASAP PROCESSING TIME SENSITIVE CLOSING TODAY SAID. IF POSSIBLE. THANK YOU

COVER LETTER

TO: **New Filing Section**
Division of Corporations

SUBJECT: 408 Beech St LLC
Name of Limited Liability Compa

The enclosed Articles of Organization and fee(s) are submitted for filing.

Please return all correspondence concerning this matter to the following:

Melissa K. Garner
Name of Person

MK Notary Services, LLC
Firm/Company

WILL PICK UP
Address

Do not mail
City/State and Zip Code

E-mail address: (to be used for future annual report notification)

For further information concerning this matter, please call:

Antonio Alonso at (305) 677.0125
Name of Person Area Code Daytime Telephone Number

Enclosed is a check for the following amount:

☒ $125.00 Filing Fee ☐ $130.00 Filing Fee & Certificate of Status ☐ $155.00 Filing Fee & Certified Copy (additional copy is enclosed) ☐ $160.00 Filing Fee, Certificate of Status & Certified Copy (additional copy is enclosed)

2026 MAY 19 PM 11:54

Mailing Address
New Filing Section
Division of Corporations
P.O. Box 6327
Tallahassee, FL 32314

Street Address
New Filing Section Division
The Centre of Tallahassee
2415 N. Monroe Street, Suite 810
Tallahassee, FL 32303

ARTICLES OF ORGANIZATION OF
408 Beech St LLC

The undersigned, being authorized to execute and file these Articles, hereby certifies that:

ARTICLE I -Name:

The name of the Limited Liability Company is:

408 Beech St LLC

ARTICLE II - Address:

The initial mailing address and street address of the principal office of the Limited Liability Company is:

113 SOUTH 8TH ST
FERNANDINA BEACH, FL 32034

ARTICLE III - Registered Agent and Registered Office

The name and the Florida street address of the initial registered agent are:

CARLOS CONRADO ABACA
113 SOUTH 8TH ST
FERNANDINA BEACH, FL 32034

ARTICLE IV – Managers

The name and address of each person authorized to manage and control the Limited Liability Company:

Title	Name and Address
Manager	CARLOS CONRADO ABACA 113 SOUTH 8TH ST. FERNANDINA BEACH, FL 32034
Manager	ALFRED J. DAMUS 6708 SW 69TH AVE. MIAMI, FL 33143

2026 MAY 19 PM 11:54

IN WITNESS WHEREOF, I have signed these Articles of Organization as an authorized representative of a member and acknowledge them to be my act this 13th day of May, 2026.

ANTONIO ALONSO, PLLC. – ATTORNEY AT LAW
121 ALHAMBRA PLAZA, SUITE #1500, CORAL GABLES, FL 33134
O. 305 677 0125 | F. 305.508 6364

Name: **CARLOS CONRADO ABACA**

(In accordance with Section 605.0203 (1) (b), Florida Statutes, the execution of this document constitutes an affirmation under the penalties of perjury that the facts stated herein are true. I am aware that any false information submitted in a document to the Department of State constitutes a third degree felony as provided for in Section 817.155, F.S.)

Name: CARLOS CONRADO ABACA

STATEMENT ACCEPTING APPOINTMENT AS REGISTERED AGENT

I hereby accept the designation as registered agent to accept service of process for the above stated limited liability company at the place designated in this statement. I am familiar with and accept the obligations of my position as registered agent under Chapter 605, Florida Statutes.

(In accordance with Section 605.0203(1)(b), Florida Statutes, the execution of this document constitutes an affirmation under the penalties of perjury that the facts stated herein are true. I am aware that any false information submitted in a document to the Department of State constitutes a third degree felony as provided for in Section 817.155, F.S.)

Signature of Registered Agent

CARLOS CONRADO ABACA

2026 MAY 19 PM 11:54

ANTONIO ALONSO, PLLC. – ATTORNEY AT LAW
121 ALHAMBRA PLAZA, SUITE #1500, CORAL GABLES, FL 33134
O. 305.677.0125 | F. 305 508 6364

Reset Form

Page 1

☐ Original
☒ Update

HISTORICAL STRUCTURE FORM
FLORIDA MASTER SITE FILE
Version 4.0 1/07

Site #8 **NA00593**
Field Date 2-13-2018
Form Date 2-13-2018
Recorder # _____

Shaded Fields represent the minimum acceptable level of documentation.
Consult the *Guide to Historical Structure Forms* for detailed instructions.

Site Name(s) (address if none) 408 Beech St. Multiple Listing (DHR only) _____
Survey Project Name Fernandina Beach Historic Resource Survey Update Survey # (DHR only) _____
National Register Category (please check one) ☒building ☐structure ☐district ☐site ☐object
Ownership: ☐private-profit ☐private-nonprofit ☒private-individual ☐private-nonspecific ☐city ☐county ☐state ☐federal ☐Native American ☐foreign ☐unknown

LOCATION & MAPPING

Clear Location Values

Street Number	Direction	Street Name	Street Type	Suffix Direction
408		Beech	Street	

Address:
Cross Streets (nearest / between) _____
USGS 7.5 Map Name FERNANDINA BEACH USGS Date _____ Plat or Other Map _____
City / Town (within 3 miles) Fernandina Beach In City Limits? ☒yes ☐no ☐unknown County Nassau
Township 3N Range 28E Section 23 ¼ section: ☐NW ☐SW ☐SE ☐NE Irregular-name: _____
Tax Parcel # 00-00-31-1800-0026-0161 Landgrant _____
Subdivision Name _____ Block _____ Lot _____
UTM Coordinates: Zone ☐16 ☐17 Easting ☐☐☐☐☐☐ Northing ☐☐☐☐☐☐☐
Other Coordinates: X: _____ Y: _____ Coordinate System & Datum _____
Name of Public Tract (e.g., park) _____

HISTORY

Clear History Values

Construction Year: 1900 ☒approximately ☐year listed or earlier ☐year listed or later
Original Use Private Residence (House/Cottage/Cabin) From (year): _____ To (year): _____
Current Use Private Residence (House/Cottage/Cabin) From (year): _____ To (year): _____
Other Use _____ From (year): _____ To (year): _____
Moves: ☐yes ☐no ☒unknown Date: _____ Original address _____
Alterations: ☒yes ☐no ☐unknown Date: _____ Nature Porch; windows; door
Additions: ☒yes ☐no ☐unknown Date: _____ Nature Rear gable extension
Architect (last name first): _____ Builder (last name first): _____
Ownership History (especially original owner, dates, profession, etc.) _____

Is the Resource Affected by a Local Preservation Ordinance? ☒yes ☐no ☐unknown Describe Downtown historic district

DESCRIPTION

Clear Description Values

Style Frame Vernacular Exterior Plan Rectangular Number of Stories 1
Exterior Fabric(s) 1. Weatherboard 2. Drop siding 3. _____
Roof Type(s) 1. Gable 2. _____ 3. _____
Roof Material(s) 1. Sheet metal:3V crimp 2. _____ 3. _____
Roof secondary strucs. (dormers etc.) 1. _____ 2. _____
Windows (types, materials, etc.) Metal replacements

Distinguishing Architectural Features (exterior or interior ornaments) Simple vernacular form; exposed rafters; enclosed porch

Ancillary Features / Outbuildings (record outbuildings, major landscape features; use continuation sheet if needed.) _____

DHR USE ONLY	OFFICIAL EVALUATION	DHR USE ONLY
NR List Date _____ ☐Owner Objection	SHPO – Appears to meet criteria for NR listing: ☐yes ☐no ☐insufficient info Date _____ Init._____ KEEPER – Determined eligible: ☐yes ☐no Clear Check Boxes Date _____ NR Criteria for Evaluation: ☐a ☐b ☐c ☐d (see *National Register Bulletin 15*, p. 2)	

HISTORICAL STRUCTURE FORM

Site # 8 NA00593

DESCRIPTION (continued)

Clear Description Values

Chimney: No. 0 Chimney Material(s): 1. _____ 2. _____

Structural System(s): 1. Wood frame 2. _____ 3. _____

Foundation Type(s): 1. Piers 2. _____

Foundation Material(s): 1. Brick 2. _____

Note: you may use the last box in each field to type in an answer that does not appear in the list provided

Main Entrance (stylistic details) Modern door

Porch Descriptions (types, locations, roof types, etc.) Entry/N, enclosed, shed, exposed rafters

Condition (overall resource condition): ☐excellent ☐good ☒fair ☐deteriorated ☐ruinous

Narrative Description of Resource _____

Archaeological Remains _____ ☐Check if Archaeological Form Completed

RESEARCH METHODS (check all that apply)

☒FMSF record search (sites/surveys)	☒library research	☐building permits	☒Sanborn maps
☐FL State Archives/photo collection	☐city directory	☐occupant/owner interview	☒plat maps
☐property appraiser / tax records	☒newspaper files	☐neighbor interview	☐Public Lands Survey (DEP)
☒cultural resource survey (CRAS)	☒historic photos	☐interior inspection	☒HABS/HAER record search

☐other methods (describe) _____

Bibliographic References (give FMSF manuscript # if relevant, use continuation sheet if needed) _____

OPINION OF RESOURCE SIGNIFICANCE

Clear Significance Values

Appears to meet the criteria for National Register listing individually? ☐yes ☐no ☐insufficient information

Appears to meet the criteria for National Register listing as part of a district? ☒yes ☐no ☐insufficient information

Explanation of Evaluation (required, whether significant or not; use separate sheet if needed) This is an update-the building has been deemed a contributing resource to the Fernandina Beach Historic District, which was listed in the NRHP in 1973 with a district boundary expansion in 1987.

Area(s) of Historical Significance (see *National Register Bulletin 15*, p. 8 for categories: e.g. "architecture", "ethnic heritage", "community planning & development", etc.)

1. Community planning & development 3. _____ 5. _____

2. _____ 4. _____ 6. _____

DOCUMENTATION

Clear Documentation Values

Accessible Documentation Not Filed with the Site File - including field notes, analysis notes, photos, plans and other important documents

1) Document type _____ Maintaining organization _____

Document description _____ File or accession #'s _____

2) Document type _____ Maintaining organization _____

Document description _____ File or accession #'s _____

RECORDER INFORMATION

Recorder Name Sheldon Owens Affiliation Brockington and Assc. Inc.

Recorder Contact Information 498 Wando Park Blvd. Suite 700, Mt. Pleasant SC 29464; 843-881-3128

(address / phone / fax / e-mail)

Required Attachments

❶ USGS 7.5' MAP WITH STRUCTURE LOCATION PINPOINTED IN RED

❷ LARGE SCALE STREET, PLAT OR PARCEL MAP (available from most property appraiser web sites)

❸ PHOTO OF MAIN FACADE, ARCHIVAL B&W PRINT OR DIGITAL IMAGE FILE

If submitting an image file, it must be included on disk or CD AND in hard copy format (plain paper is acceptable). Digital image must be at least 1600 x 1200 pixels, 24-bit color, jpeg or tiff.

City of Fernandina Beach
204 Ash Street, Fernandina Beach, Florida 32034

Permit

Permit NO. **BLDC-2023-0016**
Permit Type: **General Building - Commercial**
Work Classification: **New Construction**
Permit Status: **Issued**

Issue Date: 01/12/2024

Expiration: 11/09/2026

Location Address

116 N 2ND ST, FERNANDINA BEACH, FL 32034

Parcel Number

00-00-31-1800-0009-0040

Contacts

Poynter Family Holdings — **Owner**
(904)415-6533

Timothy Poynter — **Applicant**
127 N 14th ST, FERNANDINA BEACH, FL 32034

Poynter Contracting, LLC. — **Applicant**
127 N 14th ST, Fernandina Beach, FL 32034
[redacted]

Description: New construction building with exterior covered patio -3300 total structure sq ft
5/13/26 After the Fact Staff approval for minor changes to the plans.

Valuation: **$678,645.00**

Total Sq Feet: **7,753.00**

Inspection Requests:
Building 904-310-3135
Zoning 904-310-3480

Fees	Amount
Building Dept. Plan Review Fee	$200.00
Building Permit Base Fee	$5,432.00
COA - After the Fact Staff COA	$100.00
DBPR Surcharge	$84.48
DCA Surcharge	$56.32
Fire Marshal Review & Inspections	$2,444.40
Grade, Excavate, Fill	$122.00
Mobility Impact Fee(Independent Assessment)	$5,567.10
Municipal Impact Fee (Fire)	$1,188.00
Municipal Impact Fee (Police)	$858.00
Municipal Impact Fee (Public Facilities)	$1,452.00
Planning/Zoning Review (large scale)	$250.00
Tree Protection and Site Work Insp - > 5 trees	$500.00
Tree Removal Fee (per tree)	$2,700.00
Total:	**$20,954.30**

Payments	Amt Paid
Total Fees	**$20,954.30**
Check # 29373	$20,854.30
Check # h1AayAWX7HZZ	$100.00
Amount Due:	**$0.00**

Available Inspections:	
Inspection Type	
NOTICE OF COMMENCEMENT	
TREE PRESERVATION/PROTECTION	
FOOTING	
FOOTING	
FOOTING	
FILL CELL/VERTICAL CELL/COLUMNS	
FILL CELL/VERTICAL CELL/COLUMNS	
FILL CELL/VERTICAL CELL/COLUMNS	
FILL CELL/VERTICAL CELL/COLUMNS	
FILL CELL/VERTICAL CELL/COLUMNS	
FILL CELL/VERTICAL CELL/COLUMNS	
FILL CELL/VERTICAL CELL/COLUMNS	
TIE BEAM/LINTEL	
Foundation Staking Plan(Planning)	
SOFFIT/SIDING - IN PROGRESS	
INSULATION/FOAM	
WINDOW/DOOR ROUGH	
External Tie Down/Strapping	
MONOLITHIC SLAB	
STEM WALL	
ROOF NAIL OFF/SHEATHING	

City of Fernandina Beach
204 Ash Street, Fernandina Beach, Florida
32034

Permit

Permit NO. **BLDC-2023-0016**
Permit Type: **General Building - Commercial**
Work Classification: **New Construction**
Permit Status: **Issued**

Issue Date: 01/12/2024

Expiration: 11/09/2026

ROOF FLASHING/DRY-IN	
ROOF FLASHING/DRY-IN	
ROOF IN PROGRESS	
ROOF IN PROGRESS	
WALL NAIL OFF/SHEATHING	
SILT FENCE	
SILT FENCE	
FRAMING	
FRAMING	
FRAMING	
FRAMING	
FRAMING	
LATH/STUCCO ROUGH	
STORMWATER/SITE DRAINAGE FINAL	
HISTORIC DISTRICT FINAL (VIRTUAL W/PICTURES)	
TREE FINAL	
BUILDING FINAL	
BUILDING FINAL	
ELEVATION CERTIFICATE - FINISHED CONSTRUCTION	
ELEVATION CERTIFICATE - FINISHED CONSTRUCTION	
FINAL FLOOD SITE INSPECTION	
FIRE MARSHAL FINAL	
FINAL AS-BUILT SURVEY	

PERMIT VOID SIX MONTHS AFTER DATE OF ISSUE WITHOUT A PASSED INSPECTION. ALL PERMITS SUBJECT TO INSPECTION. INSPECTIONS MUST BE MADE BEFORE PROCEEDING WITH SUBSEQUENT WORK.

WARNING TO OWNER: "YOUR FAILURE TO RECORD A NOTICE OF COMMENCEMENT MAY RESULT IN YOU PAYING TWICE FOR IMPROVEMENTS TO YOUR PROPERTY. A NOTICE OF COMMENCEMENT MUST BE RECORDED AND POSTED ON THE JOB SITE BEFORE THE FIRST INSPECTION. IF YOU INTEND TO OBTAIN FINANCING, CONSULT WITH YOUR LENDER OR AN ATTORNEY BEFORE RECORDING YOUR NOTICE OF COMMENCEMENT."

NOTICE: IN ADDITION TO THE REQUIREMENTS OF THIS PERMIT, THERE MAY BE ADDITIONAL RESTRICTIONS APPLICABLE TO THIS PROPERTY THAT MAY BE FOUND IN THE PUBLICE RECORDS OF THE COUNTY, AND THERE MAY BE ADDITIONAL PERMITS REQUIRED FROM THE OTHER GOVERNMENTAL ENTITIES, SUCH AS WATER MANAGEMENT DISTRICTS, STATE AGENCIES, OR FEDERAL AGENCIES.

THE APPROVED PLANS AND THIS PERMIT MUST BE POST IN THE DOCUMENT BOX OR AN OTHERWISE CONSPICUOUS PLACE FOR INSPECTION. (See Chapter 1 Building Code)

CERTIFICATE OF APPROVAL (COA) HDC2022-0063
FOR CITY OF FERNANDINA BEACH

Plan Type:	HDC - Board Review	**Project:**		**App Date:**	06/30/2022
Work Class:	Commercial	**District:**	Default	**Exp Date:**	08/18/2022
Status:	Approval Expired	**Square Feet:**	0.00	**Completed:**	10/21/2022
Valuation:	$0.00	**Assigned To:**	Salvatore Cumella	**Approval Expire Date:**	10/23/2023

Description: FINAL Certificate of Approval (COA) to construct a multi-purpose pavillion with gardens, and 3 pickleball courts.
5/18/23 - Revision to previously issued COA:
. elimination of the Pickle Ball court, change design/material of pavilion roof
5/13/26 - After the Fact for the following minor revisions:
. installation of a horizontal fence along the rear instead of a vertical fence
. different style of gate
. concrete path instead of a gravel path.

Parcel:	**Address:**	**Zone:**
00-00-31-1800-0009-0040 Main	116 N 2Nd St Main Fernandina Beach, FL 32034	C-3(Central Business District)

Owner	Applicant
Poynter Family Holdings LLC	Poynter Family Holdings LLLP
29 N 3rd ST	3967 First AVE
Fernandina Beach, FL 32034	Fernandina Beach, FL

Note	**Created By**	**Date and Time Created**
1. Approved with conditions: 1. Required buffer at east property line to be included with TRC review; 2. Pervious driveway materials to be submitted for staff approval; 3. Signage not included in this COA and will require a separate staff reviewed COA.	Salvatore Cumella	10/21/2022

Activity Type	**Activity Number**	**Name**	**User**	**Created On**
HDC Decision	DEC-001497-2022		Salvatore Cumella	10/21/2022
HDC Decision	DEC-001565-2023		Sylvie McCann	06/02/2023
HDC Decision	DEC-001492-2022		Sylvie McCann	09/21/2022

Invoice No.	**Fee**	**Fee Amount**	**Amount Paid**
INV-00021607	COA - Commercial	$400.00	$400.00
	Total for Invoice INV-00021607	$400.00	$400.00
	Grand Total for Plan	**$400.00**	**$400.00**

From: Mia Sadler
To: Sylvie McCann
Subject: Fw: 116 N 2nd St Historic District Final
Date: Friday, June 12, 2026 9:36:52 AM
Attachments: image916049.png
image888859.png
image745849.png
Pavilion Staff Approval.docx
image505660.png
image272893.png
image061412.png

Sylvie,

Here is the thread from the amended COA process.

Thank you,
Mia

Mia Sadler
Planner II
City of Fernandina Beach
204 Ash Street
Fernandina Beach, Florida 32034
(904) 310-3488 | msadler@fbfl.city
www.fbfl.us

If this email is related to the Board, Committee or Commission that you serve on, please DO NOT REPLY TO ALL.

Disclaimer: According to Florida Public Records Law, email correspondence to and from the City of Fernandina Beach, including email addresses and other personal information, is public record and must be made available to the public and media upon request, unless otherwise exempted by the Public Records Law. If you do not want your email address released in response to a public records request, do not send electronic mail to this entity. Instead, contact this office by phone or in writing.

From: Tim Poynter [redacted]
Sent: Wednesday, May 13, 2026 1:09 PM
To: Mia Sadler <msadler@fbfl.city>
Subject: Re: 116 N 2nd St Historic District Final

CAUTION: This email originated from outside the organization. Do not click links or open attachments unless you recognize the sender, were expecting this email, and know the content is safe.

Hello
Attached is our letter regarding the staff approval items for 116 North 2nd street. Thanks for your time. Please let me know if there is anything else you need.

On Fri, Apr 24, 2026 at 8:19 AM Mia Sadler <msadler@fbfl.city> wrote:

> Good morning,
>
> I am following up on this request. Please let me know if you have any questions.

Mia

Mia Sadler
Planner II
City of Fernandina Beach
204 Ash Street
Fernandina Beach, Florida 32034
(904) 310-3488 | msadler@fbfl.city
www.fbfl.us

If this email is related to the Board, Committee or Commission that you serve on, please DO NOT REPLY TO ALL.

Disclaimer: According to Florida Public Records Law, email correspondence to and from the City of Fernandina Beach, including email addresses and other personal information, is public record and must be made available to the public and media upon request, unless otherwise exempted by the Public Records Law. If you do not want your email address released in response to a public records request, do not send electronic mail to this entity. Instead, contact this office by phone or in writing.

From: Mia Sadler
Sent: Friday, March 27, 2026 12:25 PM
To: [redacted]
Cc: Margaret Pearson <mpearson@fbfl.city>
Subject: 116 N 2nd St Historic District Final

Good afternoon, Mr. Poynter,

As discussed in our phone call today, please provide a narrative description of the changes to the project at 116 N 2nd St. The four changes I witnessed during my inspection were a horizontal fence along the rear instead of a vertical fence, the absence of a sign, a different style of gate, and a concrete path instead of a gravel path. All of these changes can be approved on a staff level as they are in compliance with the Downtown Historic District Guidelines. To properly document this, we will need a letter detailing why the changes were made. Once this is received, a $100 COA adjustment fee will be added to the permit and must be paid before a Certificate of Occupancy can be issued.

I have attached the plans I used to complete the inspection. Please let me know if you have any questions.

Thanks,
Mia

--
Timothy Poynter
904-206-3110

POYNTER
CONTRACTING
1913 Highland Drive, Fernandina Beach FL 32034

The Pavilion
116 N 2nd street

Staff Approval Items

1. Back Fence- The design was changed to a shadow box fence. We did this so the appearance of the fence was the same on each side.
2. No Sign- As of now the owners are not placing a sign. If they do a sign in the future they will apply for a new sign permit.
3. Front Gates- The gate builder had trouble with a curved gate. The owners and architect thought a squared off gate without a hole in it would match the building aesthetics better.
4. Concrete pad behind Trash area- A concrete pad was installed instead of gravel for safe passage for employees accessing the trash cans.

CERTIFICATE OF APPROVAL (COA) HDCSA2026-0017
FOR CITY OF FERNANDINA BEACH

Plan Type:	HDC - Staff Review	**Project:**		**App Date:**	06/05/2026
Work Class:	HDC Staff Review	**District:**	Default	**Exp Date:**	07/06/2026
Status:	Approved	**Square Feet:**	0.00	**Completed:**	06/11/2026
Valuation:	$0.00	**Assigned To:**	Mia Sadler	**Approval Expire Date:**	06/11/2027

Description: Certificate of Approval (COA) to add painted wooden shutters, striped cloth awning, add a privacy fence along the side and rear yard, add a picket fence in the front, paint and add trellis to the carport.

Parcel: 00-00-31-1580-0013-0010 Main	**Address:** 1012 Ladies St Main Fernandina Beach, FL 32034	**Zone:** OT-1(Old Town 1)

Owner	Applicant
John A & Dawn M Hillman	John A & Dawn M Hillman
1012 Ladies ST	1012 Ladies ST
Fernandina Beach, FL 32034	Fernandina Beach, FL 32034

[redacted]

Invoice No.	Fee	Fee Amount	Amount Paid
INV-00044500	COA - Staff Residential Fee	$25.00	$25.00
	Total for Invoice INV-00044500	$25.00	$25.00
	Grand Total for Plan	**$25.00**	**$25.00**

MUST BE POSTED IN A CONSPICUOUS PLACE

Outlook

Fw: Online Form Submittal: Historic District Council (HDC) Certificate of Approval (COA) Application

From Mackennah Tarmey <MTarmey@fbfl.city>
Date Fri 6/5/2026 4:08 PM
To Mackennah Tarmey <MTarmey@fbfl.city>

Mackennah Tarmey
Planning Technician
City of Fernandina Beach
204 Ash Street
Fernandina Beach, Florida 32034
(904) 310-3480 | MTarmey@fbfl.city
www.fbfl.us

If this email is related to the Board, Committee or Commission that you serve on, please DO NOT REPLY TO ALL.

Disclaimer: According to Florida Public Records Law, email correspondence to and from the City of Fernandina Beach, including email addresses and other personal information, is public record and must be made available to the public and media upon request, unless otherwise exempted by the Public Records Law. If you do not want your email address released in response to a public records request, do not send electronic mail to this entity. Instead, contact this office by phone or in writing.

From: noreply@civicplus.com <noreply@civicplus.com>
Sent: Thursday, June 4, 2026 2:34 PM
To: Planning Info <planninginfo@fbfl.org>
Subject: Online Form Submittal: Historic District Council (HDC) Certificate of Approval (COA) Application

CAUTION: This email originated from outside the organization. Do not click links or open attachments unless you recognize the sender, were expecting this email, and know the content is safe.

Historic District Council (HDC) Certificate of Approval (COA) Application

HISTORIC DISTRICT COUNCIL (HDC): CERTIFICATE OF APPROVAL (COA) APPLICATION

USE THIS FORM TO Apply for BOARD approval for projects in the Downtown or Old Town Historic District or the Community Redevelopment Area (CRA) AND STAFF-LEVEL review for EXTERIOR PAINT and INSTLLATION OF PERVIOUS PAVERS projects ONLY.

NOTE: All other STAFF-LEVEL approvals (i.e, fence, right-of-way, roof) and smaller STAFF-LEVEL project reviews can be submitted with your building permit where reviews will be performed and cost will be assessed simultaneously.

Fees	Certificate of Approval (COA): Staff Review $25

Basis for Review

All applications, whether Staff or Board review, are reviewed for consistency with the City of Fernandina Beach Comprehensive Plan, Land Development Code, and applicable guidelines such as the Downtown Historic District Design Guidelines, Old Town Fernandina Preservation and Development Guidelines, and the Community Redevelopment Area (CRA) Design Guidelines. Guidelines for the Historic Districts are based on the U.S. Secretary of the Interior's Standards for Rehabilitation.

IMPORTANT NOTES

Conceptual Approvals

Conceptual approvals are provided by the HDC as a courtesy to the applicant in an effort to allow comment from the Historic District Council and citizens during the conceptual design process. The HDC will provide the applicant with feedback and guidance relating to the proposal and take a vote to indicate whether the board feels the proposal is adequately appropriate to proceed. In all cases, the applicant must return to the HDC to seek final approval of their projects. There is no additional fee for this review above the Certificate of Approval fee.

Pre-Application Meeting

To guide you through the process and to ensure that your application is properly processed, you'll need to meet with the Preservation Planner prior to submitting your application. The application must be submitted at least 42 days before the scheduled meeting to allow time for review. Staff approval applications are accepted on a rolling basis and are generally completed in 3-5 days. Please note that projects can only begin after receiving a Certificate of Approval (COA) and a building, sign, right-of-way, or zoning permit (if required).

Application Requirements	*Field not completed.*
Please see the Land Development Code (LDC) for detailed information:	*Field not completed.*
The LDC is Available for Review at	www.fbfl.us/LDC

Appeals

An applicant may appeal the HDC's decision for variances to a court of record as outlined in LDC Section 10.02.04(D). The petition shall be presented to within thirty (30) days after the decision of the HDC; otherwise the decision of the HDC will be final.

PROJECT TYPE	Alteration
APPROVAL TYPE	Staff Approval
PROPERTY INFORMATION	Property information can be found at the Nassau County Property Appraiser's website → Map Search
Historic District	Old Town
Site Address	1012 Ladies Street
City	Fernandina Beach
State	Florida
Zip Code	32034
Parcel ID #(s)	00-00-31-1580-0013-0010
Do you authorize the installation of a temporary City notice sign on your property?	YES

OWNER OF RECORD

As recorded with the Nassau County Property Appraiser

First Name	Dawn
Last Name	Hillman
Mailing Address	1012 Ladies Street
City	Fernandina Beach
State	Florida
Zip Code	32034
Telephone Number	
E-mail Address	

OWNER'S AGENT

If other than owner. If an agent will be representing the owner, an Owner's Authorization For Agent Representation form must be included

Is there an agent other than the owner representing this project?	No
Project Description	Add exterior wood shutters batten style shutter that are operable to the exterior windows where measurements allow. Add a back cloth awning to the exterior of the house that is 3' in depth and 21' long to help with rain protection near the rear

patio door and window. Add exterior privacy fence as marked on survey. Fence will be 6' tall made of pressure treated wood with best side facing out to neighbors. Made on site. Poles will be both 6x6 (at gate) and 4x4 (between panels). See style shown. Fence in the front yard inside property line that is approx.3' high with posts. Picket in style and made of wood. Please see pictures shown. 6x6 posts at gate and 4x4 posts in between panels. Request is also made to paint the wood/metal existing trellis and add lattice for privacy. It will be the same color as the home which is SW Panda White. Paint the deck on the back area of the home SW Historic color Cadet Gray, to match the front porch. Photos have been AI Generated to help visualize the overall look of the property but are not 100% accurate on style. Please see supplemental photos for actual style.

Requirements for Demolition Applications
Per LDC 8.03.03.01

MATERIALS

List all proposed materials and colors, as applicable. If you are not filling this out, you MUST provide a detailed list separately that includes all required information as described in the following fields. A separate form can be uploaded or emailed directly to Mia Sadler.

EXTERIOR FABRIC	
Manufacturer	Sunbrella
Product Description	light blue and white stripe with red piping for accent
Color	blue/white/red
DOORS	
Manufacturer	*Field not completed.*
Product Description	*Field not completed.*
Color	*Field not completed.*
WINDOWS	
Manufacturer	*Field not completed.*
Product Description	*Field not completed.*
Color	*Field not completed.*
ROOFING	
Manufacturer	*Field not completed.*

Product Description	*Field not completed.*
Color	*Field not completed.*
FASCIA/TRIM	
Manufacturer	*Field not completed.*
Product Description	*Field not completed.*
Color	*Field not completed.*
FOUNDATION	
Manufacturer	*Field not completed.*
Product Description	*Field not completed.*
Color	*Field not completed.*
SHUTTERS	
Manufacturer	carpenter
Product Description	wood tongue and groove shutter with battens (just like 1001 white street)
Color	SW aviary blue
PORCH/DECK	
Manufacturer	*Field not completed.*
Product Description	*Field not completed.*
Color	*Field not completed.*
FENCING	
Manufacturer	carpenter
Product Description	1x6 construction in pressure treated wood with pickets above
Color	painted white
DRIVEWAYS/SIDEWALKS	
Manufacturer	*Field not completed.*
Product Description	*Field not completed.*
Color	*Field not completed.*
SIGNAGE	

Manufacturer	*Field not completed.*
Product Description	*Field not completed.*
Color	*Field not completed.*
OTHER	
Manufacturer	lattice
Product Description	wood panels framed with PT 1 x 4 frames and attached to existing frame
Color	*Field not completed.*
Please upload supplemental documentation and all product brochures, paint color samples, etc.	
Upload 1	*Field not completed.*
Upload 2	*Field not completed.*
Upload 3	*Field not completed.*
Upload 4	download (1).jpg
Upload 5	Front of Ladies Street.jpg
Upload 6	Back Porch of Ladies Street.jpg
Upload 7	Painted Trellis with lattice.jpg
Upload 8	Existing front.jpg
Upload 9	Existing Back of House.jpg
Upload 10	existing side of house.jpg
Upload 11	*Field not completed.*
Upload 12	*Field not completed.*
Certification	By signing below, I certify that the information contained in this application is true and correct to the best of my knowledge at the time of the application. , I acknowledge that I understand and have complied with all of the submittal requirements and procedures and have read and understand the following:, I AGREE THAT A POSTING NOTICE WILL BE INSTALLED ON THE PROPERTY(IES) IN QUESTION AND THAT SAID SIGN WILL ONLY BE REMOVED BY STAFF AFTER THE MEETING OR BROUGHT BACK TO CITY HALL BY APPLICANT.

1. I/We hereby attest to the fact that the above supplied property address(es), parcel number(s) and legal description(s) is (are) the true and proper identification of the area of this petition.

2. I/We authorize staff from the Department of Planning & Conservation to enter onto the property in question during regular city business hours in order to take photos which will be placed in the permanent file.

3. I/We understand that the COA review time period will not commence until the application is deemed complete by staff and may take up to 10 days to process. I further understand that an incomplete application submittal may cause my application to be deferred to the next posted deadline date.

4. I/We understand that, for Board review cases, an agenda and staff report will be available on the City's website approximately one week before the Historic District Council meeting.

5. I/We understand that the Historic District Council meetings are conducted in a quasi-judicial hearing and as such, ex-parte communications are prohibited (Communication about your project with a Historic District Council member).

6. I/We understand that the approval of this application by the Historic District Council or staff in no way constitutes approval of a Building Permit for construction from the City of Fernandina Beach Building Department.

7. I/We understand that all changes to the approved scope of work stated in a COA have to be approved by the HDC before work commences on those changes. There will be no charge for a revision to a COA. Making changes that have not been approved can result in a Stop Work Order being placed on the entire project and/or additional fees/penalties.

8. I/We understand that any decision of the HDC may be appealed to the City Commission, with the exception of variances, which may be appealed to a court of record as outlined in Section 10.02.04(D) of the Land Development Code. Petitions to appeal shall be presented within thirty (30) days after the decision of the HDC; otherwise the decision of the HDC will be final.

9. I/We understand that Certificates of Approval are only valid for one (1) year from issuance. They are renewable for six months without cause, and for an additional six months, upon showing of good cause by the applicant. The applicant must submit all requests for extensions in writing and provide appropriate support documentation, if needed.

10. I/We understand that the City Staff will install a Notice of Hearing sign on the property 14 days before the scheduled heating and that the sign must only be removed after the hearing by City Staff, unless, the applicant or property owner brings the Notice of Hearing back to City Hall.

Applicant First Name	dawn
Applicant Last Name	hillman
Today's Date	6/4/2026

CERTIFICATE OF APPROVAL (COA) HDCSA2026-0018
FOR CITY OF FERNANDINA BEACH

Plan Type:	HDC - Staff Review	**Project:**		**App Date:**	06/09/2026
Work Class:	HDC Staff Review	**District:**	Default	**Exp Date:**	07/09/2026
Status:	Approved	**Square Feet:**	0.00	**Completed:**	06/12/2026
Valuation:	$0.00	**Assigned To:**	Mia Sadler	**Approval Expire Date:**	06/14/2027

Description: Certificate of Approval (COA) to repair sidewalk and curbing at the intersection of Ash and S. 2nd St. with brush concrete as a temporary placeholder.

Parcel:	**Address:**	**Zone:**
	0 S 2Nd St Fernandina Beach, FL 32034	
	204 Ash St Fernandina Beach, FL 32034 — Main	

Owner
City of Fernandina Beach
CITY OF FERNANDINA
204 Ash ST
Fernandina Beach, FL 32034
Business: 9042777331

Applicant
City of Fernandina Beach
204 Ash ST
Fernandina Beach, FL 32034

CERTIFICATE OF APPROVAL (COA) HDCSA2026-0019
FOR CITY OF FERNANDINA BEACH

Plan Type:	HDC - Staff Review	**Project:**		**App Date:**	06/09/2026
Work Class:	HDC Staff Review	**District:**	Default	**Exp Date:**	07/09/2026
Status:	Approved	**Square Feet:**	0.00	**Completed:**	07/06/2026
Valuation:	$0.00	**Assigned To:**	Mackennah Tarmey	**Approval Expire Date:**	07/06/2027

Description: Certificate of Approval (COA) to expand rear patio pavers. Remove non-existing brick pavers and slabs and replace with matching. Expand the pavers throughout the area. Pavers to be replaced on a bed of permeable surface.

Parcel:	**Address:** 404 Broome St Fernandina Beach, FL 32034 Main	**Zone:**

Applicant	Owner
Miguel Ameigeiras	Alyson Ameigeiras
404 Broome St	404 Broome st
Fernandina Beach, FL 32034	Fernandina beach, FL 32034
Mobile: 7863518298	

Note	Created By	Date and Time Created
1. email sent by MT to get more details about the project	Sylvie McCann	06/29/2026

Invoice No.	Fee	Fee Amount	Amount Paid
INV-00044543	COA - Staff Residential Fee	$25.00	$25.00
	Total for Invoice INV-00044543	$25.00	$25.00
	Grand Total for Plan	**$25.00**	**$25.00**

CERTIFICATE OF APPROVAL (COA) HDCSA2026-0020
FOR CITY OF FERNANDINA BEACH

Plan Type:	HDC - Staff Review	**Project:**		**App Date:**	06/15/2026
Work Class:	HDC Staff Review	**District:**	Default	**Exp Date:**	07/15/2026
Status:	In Review	**Square Feet:**	0.00	**Completed:**	NOT COMPLETED
Valuation:	$0.00	**Assigned To:**	Mia Sadler	**Approval Expire Date:**	

Description: Certificate of Approval (COA) to replace 3 pieces of siding, 28' in length, using original pattern #105 Novelty siding used when structure was built in 1889. Cut sheet attached.

Parcel: 00-00-31-1800-0018-0100 Main	**Address:** 432 N 3Rd St Main Fernandina Beach, FL 32034	**Zone:** MU-1(Mixed Use)

Applicant
Louis S. III & Catherine Tharin
432 N 3rd ST
Fernandina Beach, FL 32034
Mobile: 904-252-6631

Invoice No.	Fee	Fee Amount	Amount Paid
INV-00044580	COA - Staff Residential Fee	$25.00	$25.00
	Total for Invoice INV-00044580	$25.00	$25.00
	Grand Total for Plan	**$25.00**	**$25.00**

MUST BE POSTED IN A CONSPICUOUS PLACE

City of Fernandina Beach
204 Ash Street, Fernandina Beach, Florida
32034

Permit

Permit NO. **ZON-000072-2026**
Permit Type: **Zoning Permit**
Work Classification: **Fence (non-structural)**
Permit Status: **Complete**

Issue Date: 06/05/2026

Expiration: 12/08/2026

Location Address

119 S 5TH ST, FERNANDINA BEACH, FL 32034

Parcel Number

00-00-31-1800-0025-0110

Contacts

Roy H. + Cynthia W. Carter — **Owner**
119 S 5th ST, Fernandina Beach, FL 32034
(407)492-9178 arborstarjax@gmail.com

Cliff Gaines — **Applicant**
85653 berryessa way, Fernandina beach, FL 32034
(904)753-4530 gainesfence@gmail.com

Cliff Gaines — **Contractor**
85653 berryessa way, Fernandina beach, FL 32034
[redacted]

Description: Installation of 6' wood privacy fence.

Valuation:	**$3,500.00**
Total Sq Feet:	**0.00**

Inspection Requests:
Building 904-310-3135
Zoning 904-310-3480

Fees	Amount
After the Fact Zoning Review	$200.00
COA - After the Fact Staff COA	$100.00
COA - Staff Residential Fee	$25.00
Zoning Review Fee - Fence + Concrete Pad	$50.00
Total:	**$375.00**

Payments	Amt Paid
Total Fees	**$375.00**
Check # 87ajptSjBxTl	$375.00
Amount Due:	**$0.00**

Available Inspections:	
Inspection Type	
Footings/Pier/Column	
DRIVEWAY PRE POUR	
STORMWATER/SITE DRAINAGE ROUGH	
NOTICE OF COMMENCEMENT	
FINAL PLANNING/ZONING (VIRTUAL W/PICTURES)	
Historic District Final	
STORMWATER/SITE DRAINAGE FINAL	

PERMIT VOID SIX MONTHS AFTER DATE OF ISSUE WITHOUT A PASSED INSPECTION. ALL PERMITS SUBJECT TO INSPECTION. INSPECTIONS MUST BE MADE BEFORE PROCEEDING WITH SUBSEQUENT WORK.

WARNING TO OWNER: "YOUR FAILURE TO RECORD A NOTICE OF COMMENCEMENT MAY RESULT IN YOU PAYING TWICE FOR IMPROVEMENTS TO YOUR PROPERTY. A NOTICE OF COMMENCEMENT MUST BE RECORDED AND POSTED ON THE JOB SITE BEFORE THE FIRST INSPECTION. IF YOU INTEND TO OBTAIN FINANCING, CONSULT WITH YOUR LENDER OR AN ATTORNEY BEFORE RECORDING YOUR NOTICE OF COMMENCEMENT."

NOTICE: IN ADDITION TO THE REQUIREMENTS OF THIS PERMIT, THERE MAY BE ADDITIONAL RESTRICTIONS APPLICABLE TO THIS PROPERTY THAT MAY BE FOUND IN THE PUBLICE RECORDS OF THE COUNTY, AND THERE MAY BE ADDITIONAL PERMITS REQUIRED FROM THE OTHER GOVERNMENTAL ENTITIES, SUCH AS WATER MANAGEMENT DISTRICTS, STATE AGENCIES, OR FEDERAL AGENCIES.

THE APPROVED PLANS AND THIS PERMIT MUST BE POST IN THE DOCUMENT BOX OR AN OTHERWISE CONSPICUOUS PLACE FOR INSPECTION. (See Chapter 1 Building Code)

MAP SHOWING BOUNDARY SURVEY OF
LOT 11, BLOCK 25,

LYING AND BEING IN THE CITY OF FERNANDINA BEACH (FORMERLY NAMED FERNANDINA), IN THE COUNTY OF NASSAU AND THE STATE OF FLORIDA, AND KNOWN AND DESCRIBED UPON AND ACCORDING TO THE OFFICIAL PLAT OF SAID CITY (AS LITHOGRAPHED AND ISSUED BY THE FLORIDA RAILROAD COMPANY IN 1857, AND ENLARGED, REVISED AND REISSUED BY THE FLORIDA TOWN IMPROVEMENT COMPANY IN 1887 AND 1901).

CERTIFIED TO:
ROY H. CARTER, JR. AND CYNTHIA W. CARTER;
FIRST AMERICAN TITLE INSURANCE CO.
ANDREA F. LENNON, P.A.
CBC NATIONAL BANK.

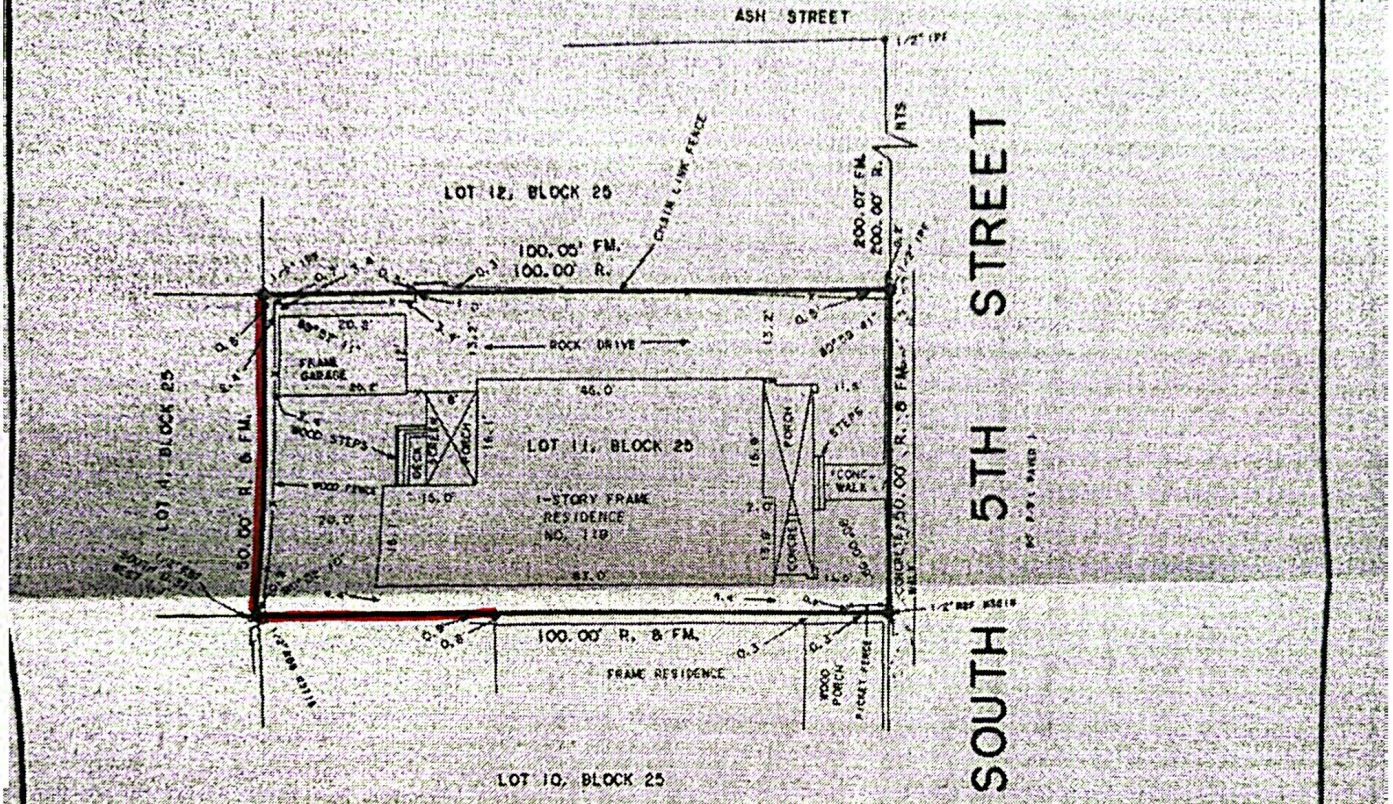

REVISED TO SHOW FINAL IMPROVEMENTS 10-1-15
REVISED 7-31-14

COASTAL LAND SURVEYORS

B MAPPERS, INC.
34 NORTH FOURTEENTH STREET
FERNANDINA BEACH, FLORIDA 32032
TEL. 904-261-8050 FAX 904-277-8050

I HEREBY CERTIFY THE INFORMATION DEPICTED HEREON AS MEETING THE MINIMUM TECHNICAL STANDARDS FOR LAND SURVEYING, CHAPTER 61-17.050, FLORIDA ADMIN. CODE / AND/OR CHAPTER 180-7, GEORGIA STATUTES.

LICENSED BUSINESS NO. 8412

9-30-15 10-1-15

JAMES D. PEACOCK, PROFESSIONAL SURVEYOR AND MAPPER
FLORIDA CERTIFICATE NO. 3715
GEORGIA CERTIFICATE NO. 2365
NOT VALID UNLESS EMBOSSED WITH SURVEYOR'S OFFICIAL SEAL

BEARINGS BASED ON N/A

PROPERTY SHOWN HEREON LIES WITHIN FLOOD ZONE X AS SHOWN ON FEMA FLOOD INSURANCE RATE MAP, COMMUNITY NO. 120178 PANEL NO. 0237F DATED 12-17-10

DATE OF SURVEY: JUNE 20, 2014
SCALE 1" = 20'
JOB NO. 1406-11 F.B. - 336

CORNER MARKERS HAVE NO IDENTIFICATION U.N.O.

(LEGEND)
IRON PIPE FOUND - IPF
IRON PIPE SET - IPS
RE/BAR FOUND - RBF
NOT TO SCALE - NTS
BUILDING RESTRICTION LINE - BRL
CONCRETE MONUMENT FOUND - CMF
STAINLESS STEEL PIPE FOUND - SSPF
RIGHT-OF-WAY - R/W
POINT OF CURVE - PC POINT OF TANGENCY - PT
CENTERLINE - ℄ OFFICIAL RECORDS BOOK - O.R.B.
POWER LINE ---P---
PLAT - P.
FIELD MEASURES - FM.
RECORD - R. DEED - D.
POWER POLE - ⊗
CONCRETE - CONC.
(TYP.) ---x---
RIGHT-OF-WAY - R/W
POINT OF REVERSE CURVE - PRC

THE SURVEY DEPICTED HERE IS NOT COVERED BY PROFESSIONAL LIABILITY INSURANCE.

City of Fernandina Beach
204 Ash Street, Fernandina Beach, Florida 32034

Permit

Permit NO. **ZON-000084-2026**
Permit Type: **Zoning Permit**
Work Classification: **Fence (non-structural)**
Permit Status: **Issued**

Issue Date: 06/11/2026

Expiration: 12/08/2026

Location Address

408 BEECH ST, FERNANDINA BEACH, FL 32034

Parcel Number

00-00-31-1800-0026-0161

Contacts

Carlos Abaca **Owner** 96083 Piney Island Dr SW 26th Avenue, Fernandina Beach, FL 32039	Harry Sanchez **Applicant** 4175 SW 98 CT, Miami, FL 33165

Description: NEW 84 FT OF 6FT HIGH WOOD FENCE

Valuation: $4,000.00

Total Sq Feet: 0.00

Inspection Requests:
Building 904-310-3135
Zoning 904-310-3480

Fees	Amount
COA - Staff Residential Fee	$25.00
Zoning Review Fee - Fence + Concrete Pad	$50.00
Total:	**$75.00**

Payments	Amt Paid
Total Fees	**$75.00**
Cash	$75.00
Amount Due:	**$0.00**

Available Inspections:

Inspection Type	
Footings/Pier/Column	
DRIVEWAY PRE POUR	
STORMWATER/SITE DRAINAGE ROUGH	
NOTICE OF COMMENCEMENT	
FINAL PLANNING/ZONING (VIRTUAL W/PICTURES)	
Historic District Final	
STORMWATER/SITE DRAINAGE FINAL	

PERMIT VOID SIX MONTHS AFTER DATE OF ISSUE WITHOUT A PASSED INSPECTION. ALL PERMITS SUBJECT TO INSPECTION. INSPECTIONS MUST BE MADE BEFORE PROCEEDING WITH SUBSEQUENT WORK.

WARNING TO OWNER: "YOUR FAILURE TO RECORD A NOTICE OF COMMENCEMENT MAY RESULT IN YOU PAYING TWICE FOR IMPROVEMENTS TO YOUR PROPERTY. A NOTICE OF COMMENCEMENT MUST BE RECORDED AND POSTED ON THE JOB SITE BEFORE THE FIRST INSPECTION. IF YOU INTEND TO OBTAIN FINANCING, CONSULT WITH YOUR LENDER OR AN ATTORNEY BEFORE RECORDING YOUR NOTICE OF COMMENCEMENT."

NOTICE: IN ADDITION TO THE REQUIREMENTS OF THIS PERMIT, THERE MAY BE ADDITIONAL RESTRICTIONS APPLICABLE TO THIS PROPERTY THAT MAY BE FOUND IN THE PUBLICE RECORDS OF THE COUNTY, AND THERE MAY BE ADDITIONAL PERMITS REQUIRED FROM THE OTHER GOVERNMENTAL ENTITIES, SUCH AS WATER MANAGEMENT DISTRICTS, STATE AGENCIES, OR FEDERAL AGENCIES.

THE APPROVED PLANS AND THIS PERMIT MUST BE POST IN THE DOCUMENT BOX OR AN OTHERWISE CONSPICUOUS PLACE FOR INSPECTION. (See Chapter 1 Building Code)

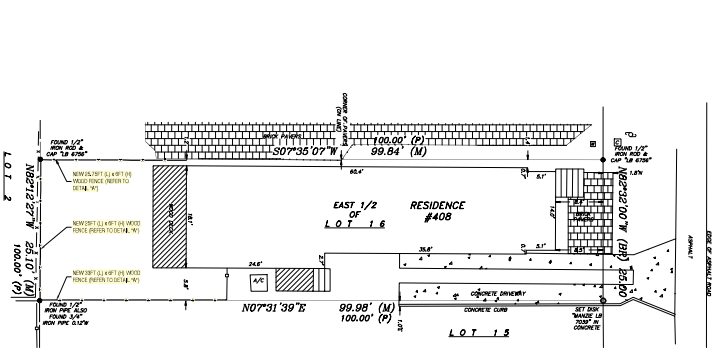

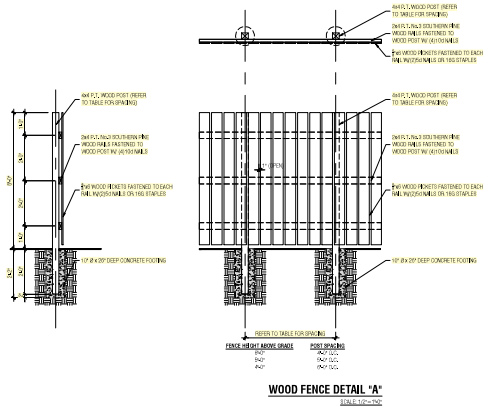

WOOD FENCE DETAIL "A"
3/16.67" = 1'-0"

REVISIONS

NEW FENCE

PROPERTY OWNER:
CARLOS ABACA

ADDRESS:
408 BEECH ST, FERNANDINA BEACH, FL 32034

SCALE:	AS SHOWN
DATE:	05/05/2026
JOB NO.	

SHEET NO.:
SP-1